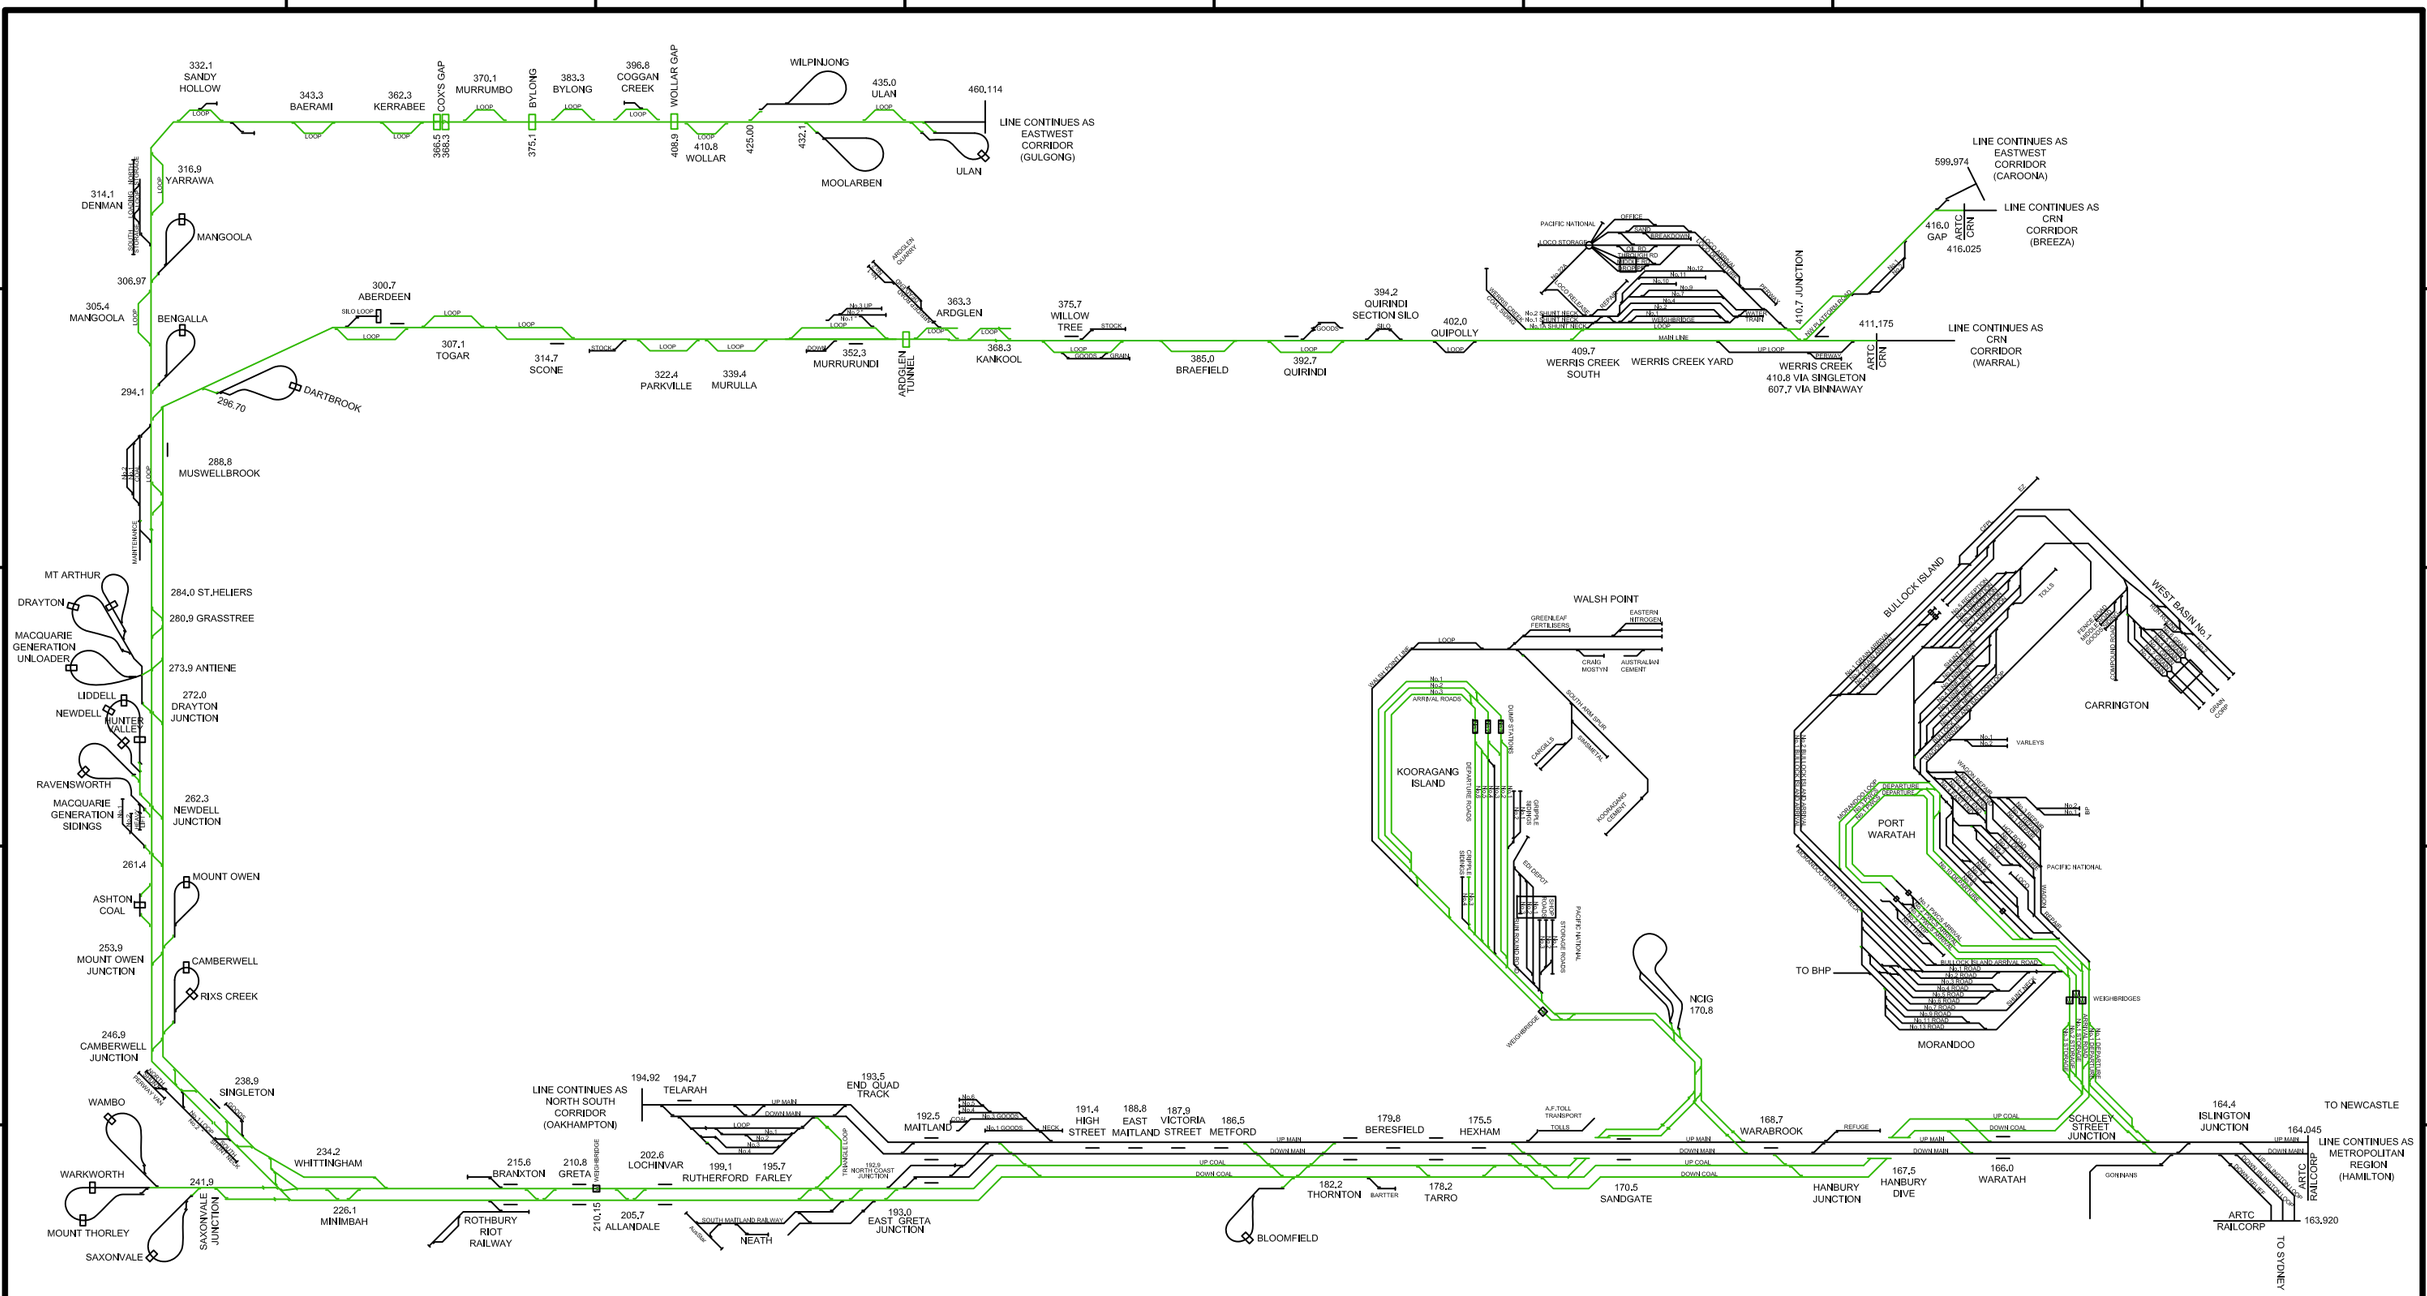

LEGEND

- LEASED SIDINGS
- ARTC LEASE NETWORK - MAIN CORRIDOR / STATIONS
- MULTI-USER SIDINGS
- SURPLUS TO OPERATIONAL REQ.-LEASE/CLOSURE
- COUNTRY REGIONAL NETWORK / STATION
- GRAIN AND SUPPORT SIDINGS
- ASSET MANAGEMENT STORAGE
- RAILCORP / STATION
- PRIVATE SIDINGS

© [2010] Australian Rail Track Corporation Ltd.
Drawing standard in accordance with PP-117.4.3

Rev	Date	Revision Description	Designed	Checked	Ind. Rev.	Approv.
3	Mar 11	Morandoo sidings ownership change				
2	Dec 10	Yarrawa crossing loop & Mangoola coal loop added, ownership correction for Togar, Parkville & Murulla loops				
1	Mar 10	Redrawn to new corridor inc, new loops at Mangoola, Baerami, Murrumbo, Bylong, Wollar, & Braefield,				
		Antiene - Muswellbrook duplication, Minimbah 3rd road, NCIG & Moolarban coal loops & siding update Scone				

Used on / Next higher assembly: ASSEMBLY

Filename: ARTCSHV.DWG

Alternate DMS number:

Designing Company:

Designed DATE

Checked DATE

Ind.Rev. Company Ind.Rev. Name

Review Signature DATE

ARTC APPROVAL
Approved By

Signed:

Approval Date

AUSTRALIAN RAIL TRACK CORPORATION LTD

ARTCSHV

TITLE
HUNTER VALLEY CORRIDOR
UNDERTAKING DIAGRAM

Sheet No. 1 of 1

Scale: NTS