NIB OGW-30-06 DIAGRAM LOCATIONS

NOTE: Maroona is a location on Vic South West control board. It is included for Maroona – Portland line reference.

WOLSELEY	DAHLEN	GREAT WESTERN - PYRENEES
SERVICETON	HORSHAM	PYRENEES
LEEOR LOOP	DOOEN	MAROONA
LILLIMUR	WIMMERA SIDING	WILLAURA
KANIVA	JUNG	GLEN THOMPSON
KANIVA LOOP	MURTOA LOOP	GLEN THOMPSON – GRAMPIANS LOOP
KANIVA - DIAPUR	MURTOA STATION	GRAMPIANS LOOP
DIAPUR LOOP	MARMALAKE	HAMILTON
DIAPUR - NHILL	MARMALAKE - LUBECK	ILUKA SIDING
NHILL	LUBECK	CHROME LOOP
SALISBURY LOOP	LUBECK - GLENORCHY	CHROME - HEYWOOD
SALISBURY - DIMBOOLA	GLENORCHY	HEYWOOD
DIMBOOLA LOOP	DEEP LEAD	HEYWOOD - PORTLAND
DIMBOOLA	DEEP LEAD - STAWELL	DRAWING LEGEND
WAIL	STAWELL	
PIMPINIO	GREAT WESTERN LOOP	

©2015 Australian Rail Track Corporation Ltd
Drawing standard in accordance with EGP-04-01 & EGP-04-02

Used on / Next higher assembly: NETWORK INFORMATION BOOK

Filename: NIB-T0741.VSD

Alternate DMS Number:

Rev	Date	Revision Description	Designed	Checked	Ind.Rev.	Approved

Designed	G HARRISON	5/1/16	ARTC ACCEPTANCE
Checked	J SPARROW	5/1/16	Accepted by: P CAMPBELL
Ind. Rev. Company: ARTC	Ind. Rev. Name: R RATH		Signed:
Review Signature		5/1/16	Acceptance Date: 5/1/16

ARTC

NIB-T0741


Sheet No: 1 of 1

Sheet Size: A3

Scale: NTS

TITLE

VICTORIA NORTH WEST

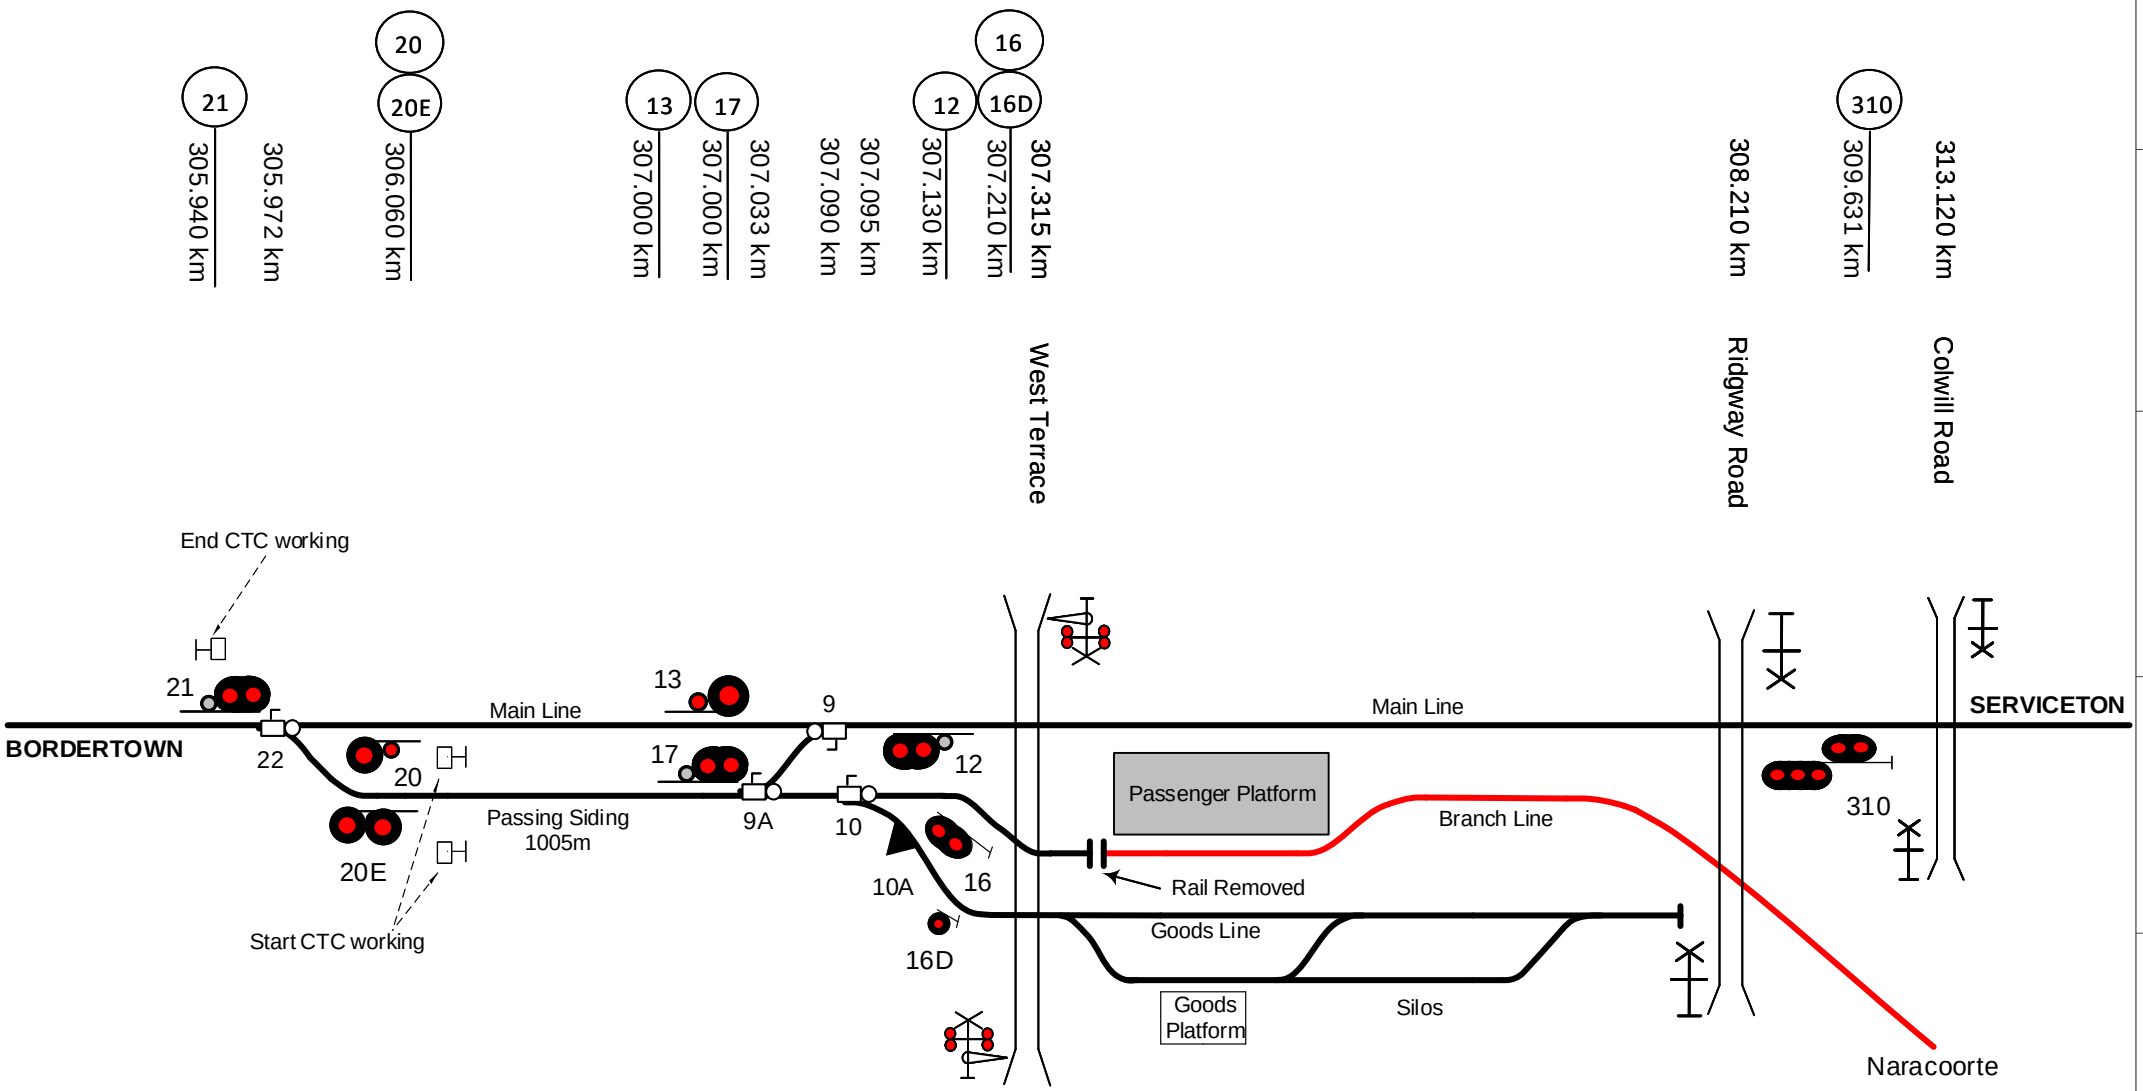

This diagram must be used in conjunction with the corresponding Network Information Book containing the location specific information in Section 2 as well as the legend and general information in Section 1.

Rev	Date	Revision Description	Designed	Checked	Ind.Rev	Approved
3	31/5/22	16 & 16D signal km updated				
2	22/10/21	9A points updated				
1	8/6/18	Signal corrections and broad gauge line made solid	AGIBB	RRATH		

Designed	G. HARRISON	1/02/16	ARTC ACCEPTANCE
Checked	G.HARRISON	1/02/16	Accepted by Phil Campbell
Ind. Rev. Company	ARTC	Ind. Rev. Name R. Rath	Signed:
Review Signature		1/02/16	Acceptance Date 1/02/16

ARTC

NIB-T0198


Sheet No 1 of 1

Sheet Size A4

Scale NTS

TITLE

Wolseley

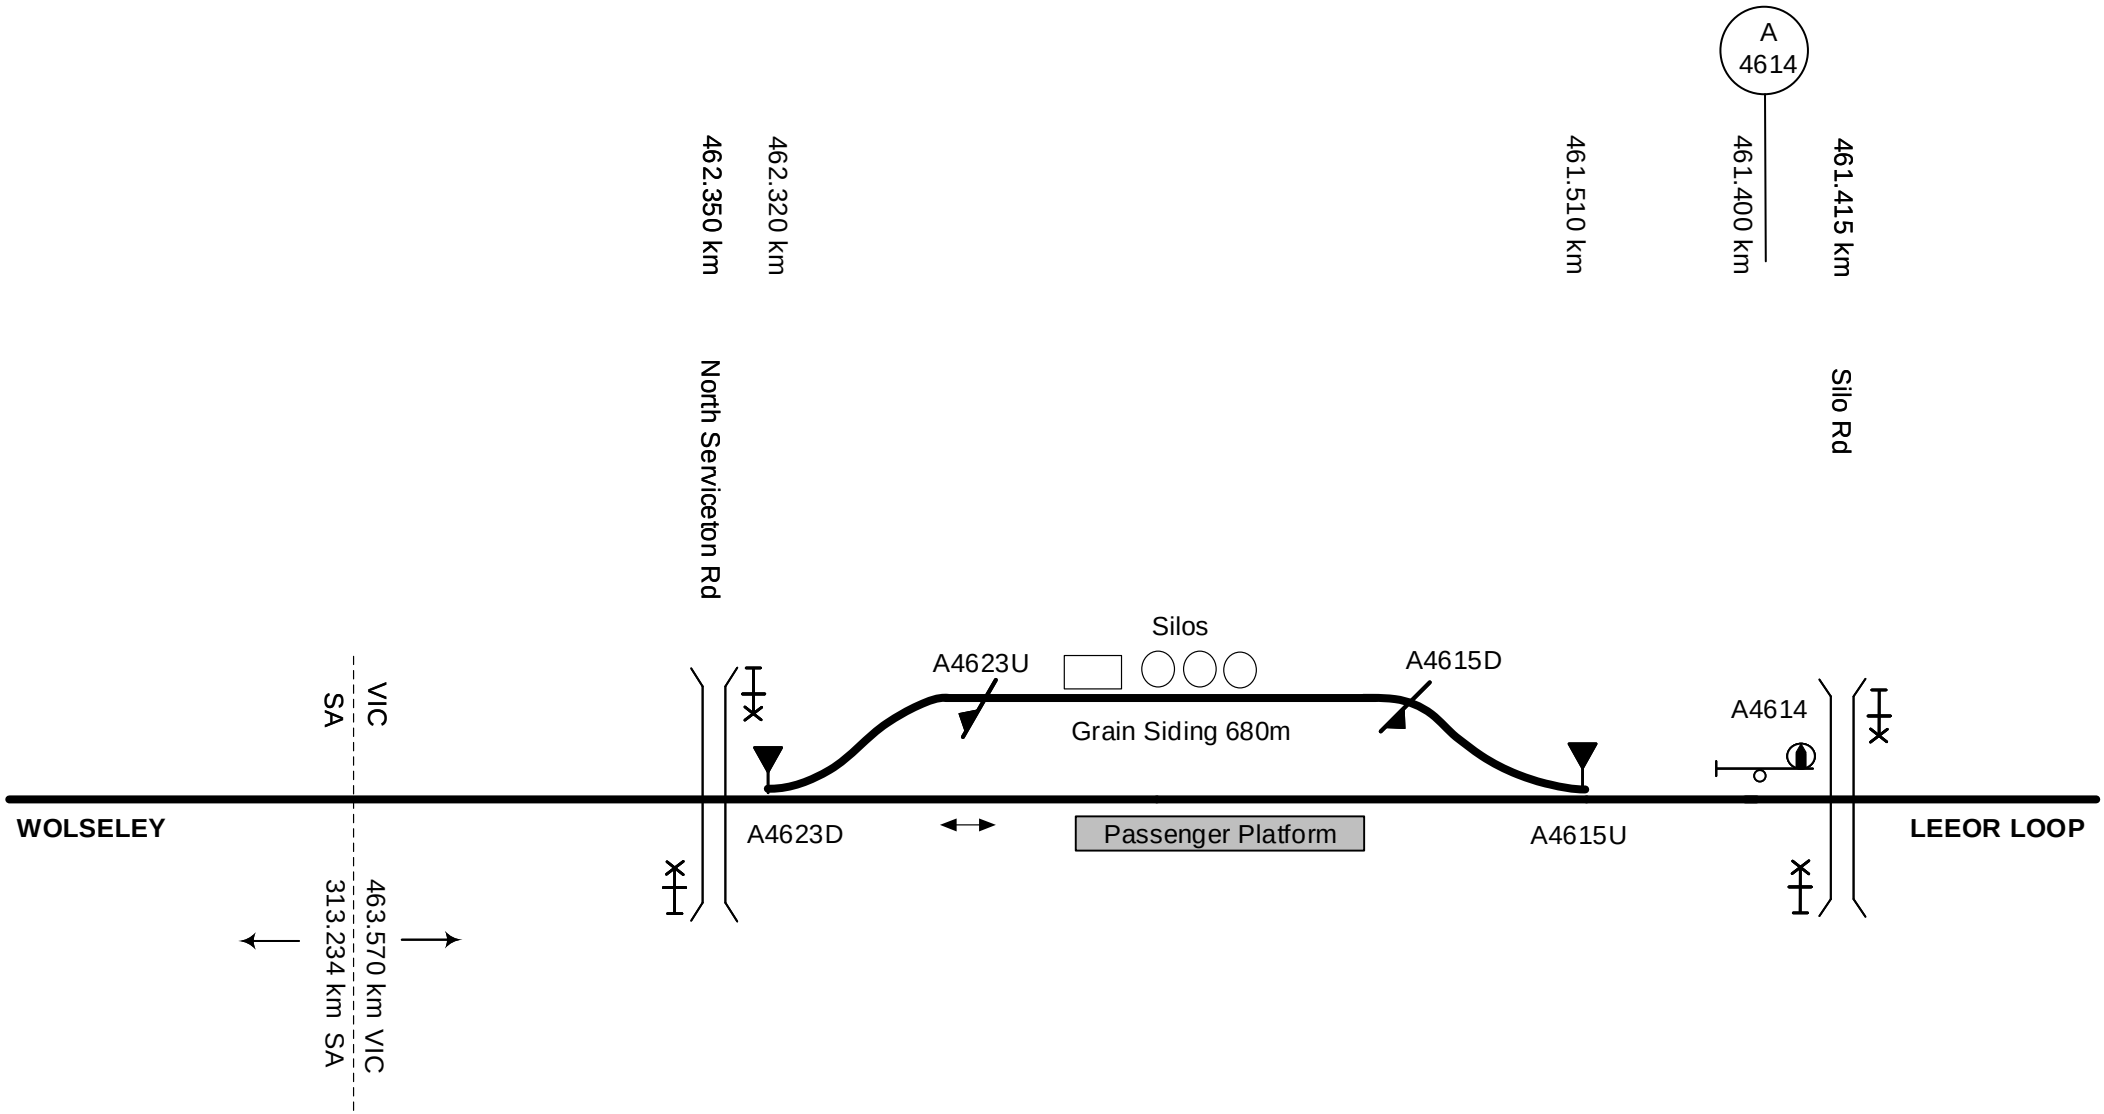

Code of Practice (CoP) for the Defined Interstate Rail Network safeworking rules apply in this area.

This diagram must be used in conjunction with the corresponding Network Information Book containing the location specific information in Section 2 as well as the legend and general information in Section 1.

Rev	Date	Revision Description	Designed	Checked	Ind.Rev	Approved
1	10/5/19	Corrections made from NIB Review PDF	DBOCZ			

Designed	G. HARRISON	23/10/15	ARTC ACCEPTANCE
Checked	J. SPARROW	23/10/15	Accepted by P.CAMPBELL
Ind. Review ARTC	Ind. Rev. Name R. RATH		Signed
Review Signature		23/10/15	Acceptance Date 23/10/15

ARTC

TITLE


Serviceton

NIB-T0152

Sheet No 1 of 1

Sheet Size A4

Scale NTS

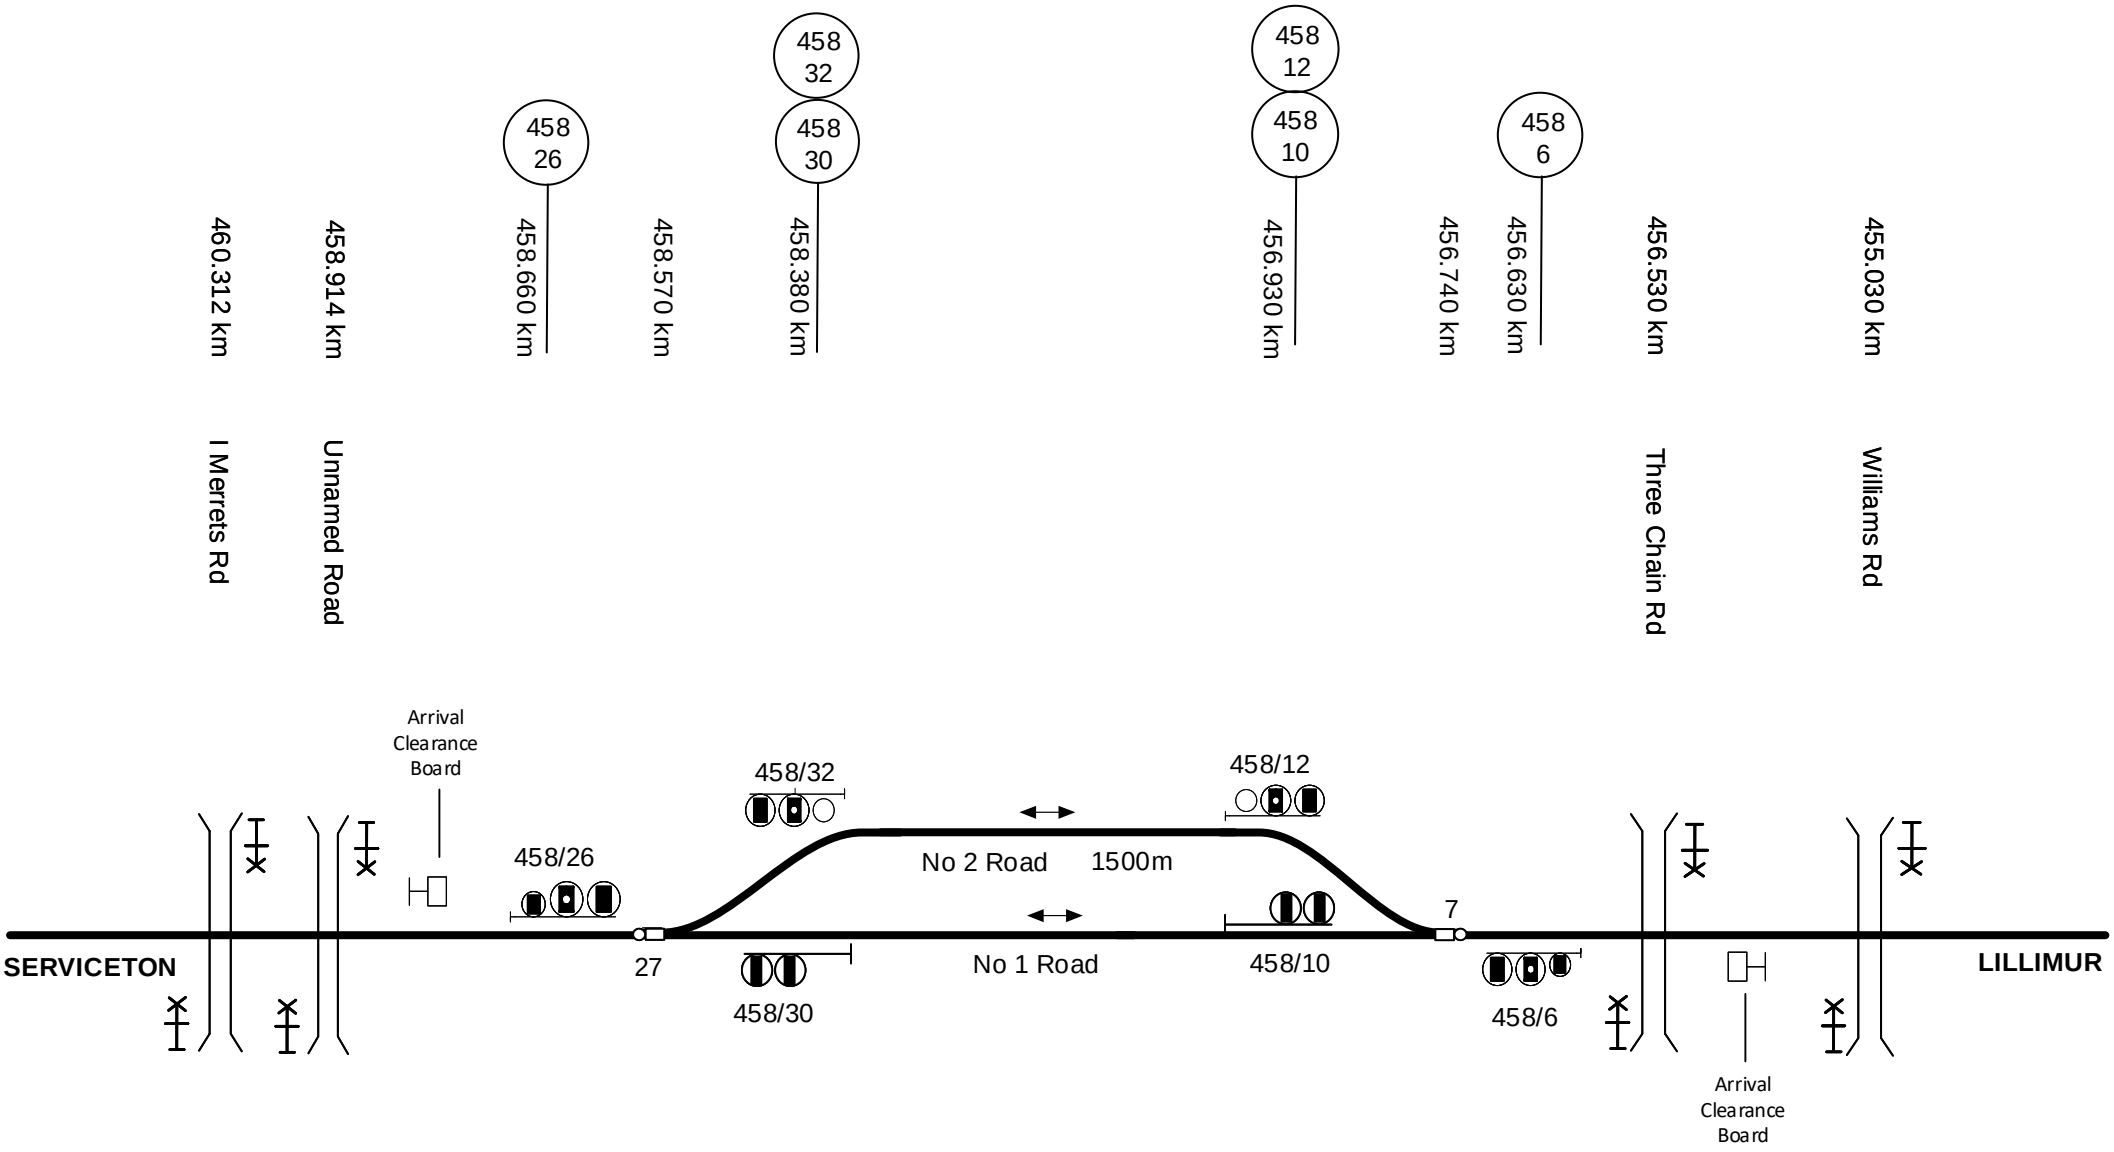

Code of Practice (CoP) for the Defined Interstate Rail Network safeworking rules apply in this area.

This diagram must be used in conjunction with the corresponding Network Information Book containing the location specific information in Section 2 as well as the legend and general information in Section 1.

Rev	Date	Revision Description	Designed	Checked	Ind.Rev	Approved
2	3/3/21	Unnamed level crossing added 458.914km				
1	10/5/19	Corrections made from NIB Review	DBOCZ			

Designed	G. HARRISON	23/10/15	ARTC ACCEPTANCE
Checked	J. SPARROW	23/10/15	Accepted by P.CAMPBELL
Ind. Review ARTC		Ind. Rev. Name R. RATH	Signed
Review Signature		23/10/15	Acceptance Date 23/10/15


ARTC

NIB-T0151

Sheet No 1 of 1 | Sheet Size A4 | Scale NTS

TITLE

Leeor Loop

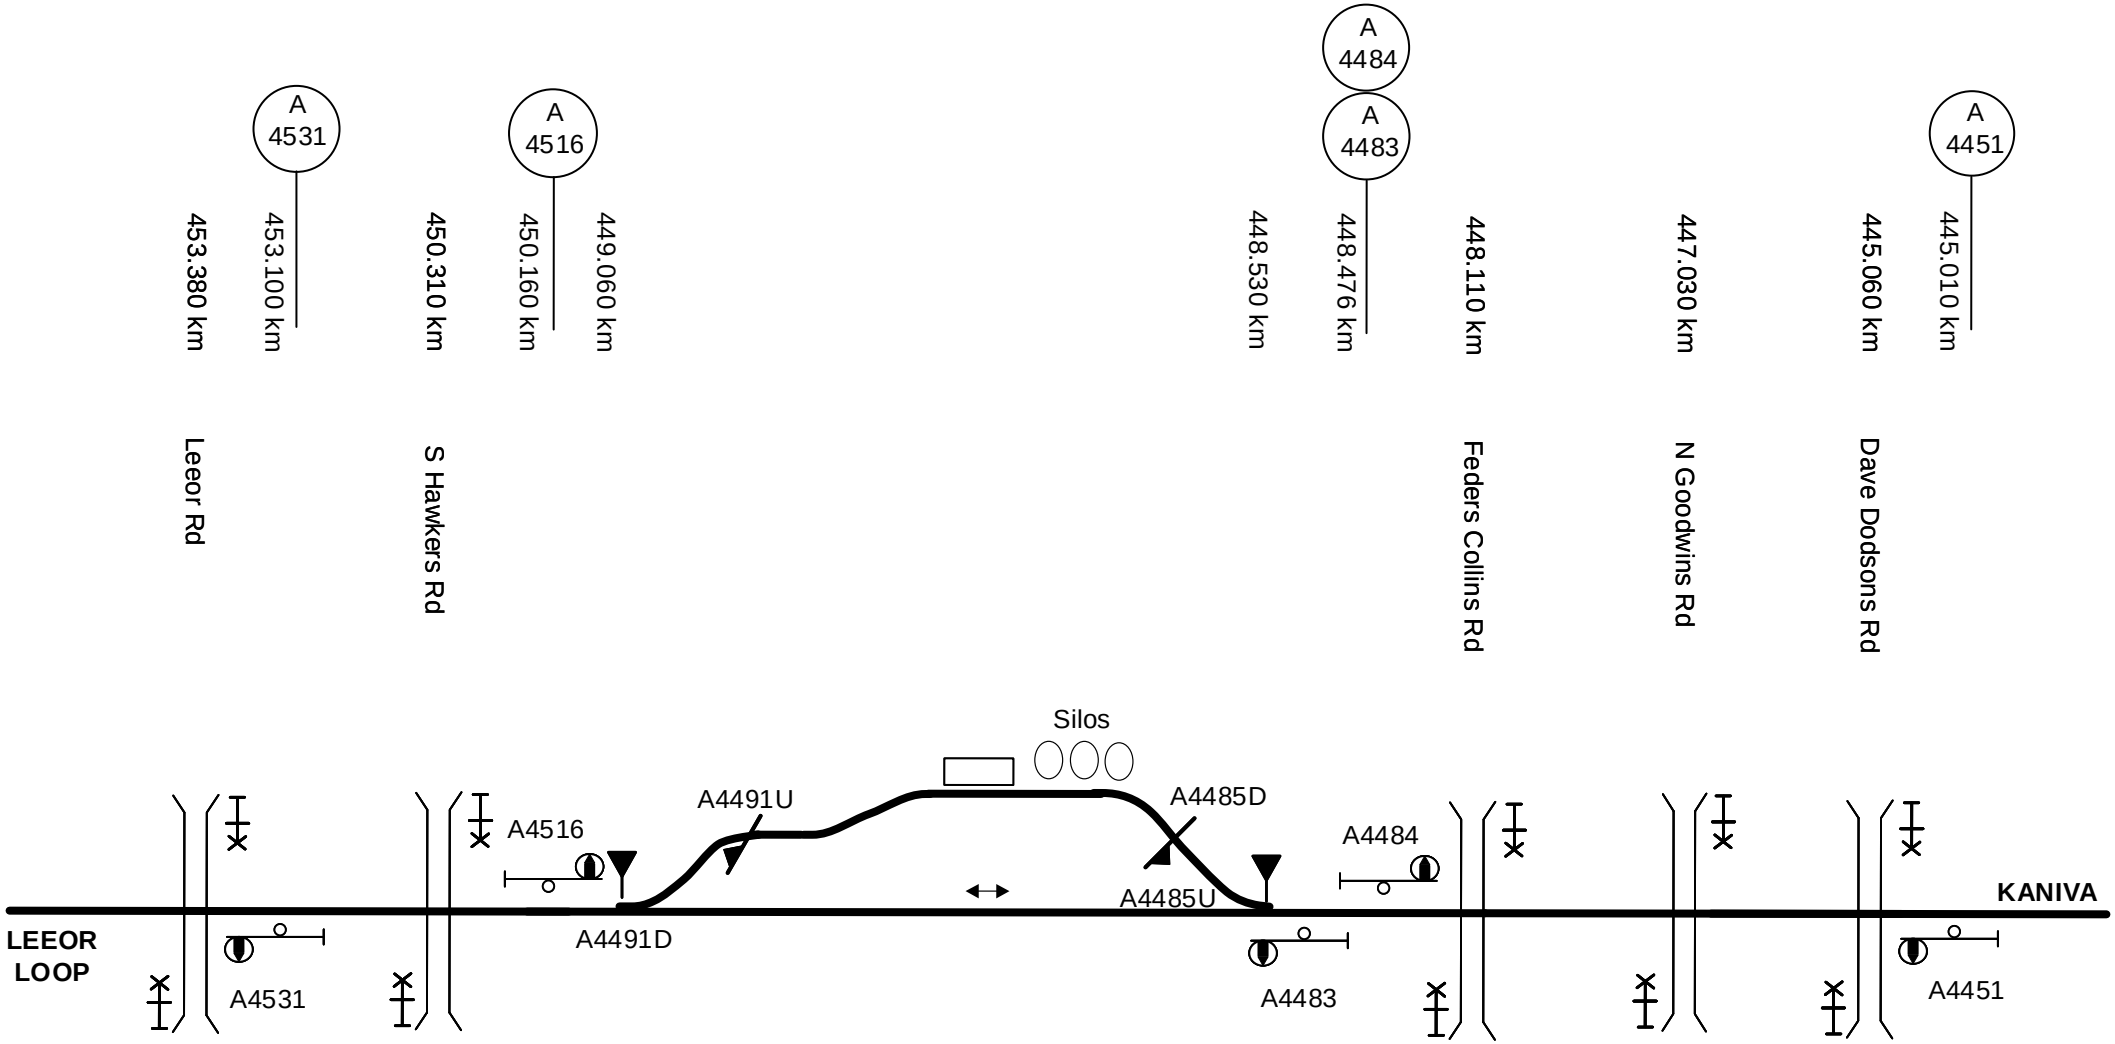

Code of Practice (CoP) for the Defined Interstate Rail Network safeworking rules apply in this area.

This diagram must be used in conjunction with the corresponding Network Information Book containing the location specific information in Section 2 as well as the legend and general information in Section 1.

Rev	Date	Revision Description	Designed	Checked	Ind.Rev	Approved
1	10/5/19	Corrections made from NIB Review	DBOCZ			

Designed	G. HARRISON	23/10/15
Checked	J. SPARROW	23/10/15
Ind. Review ARTC	Ind. Rev. Name R. RATH	
Review Signature		23/10/15

ARTC ACCEPTANCE
Accepted by P.CAMPBELL
Signed
Acceptance Date 23/10/15

ARTC

TITLE


Lillimur

NIB-T0150

Sheet No 1 of 1

Scale NTS

Sheet Size A4

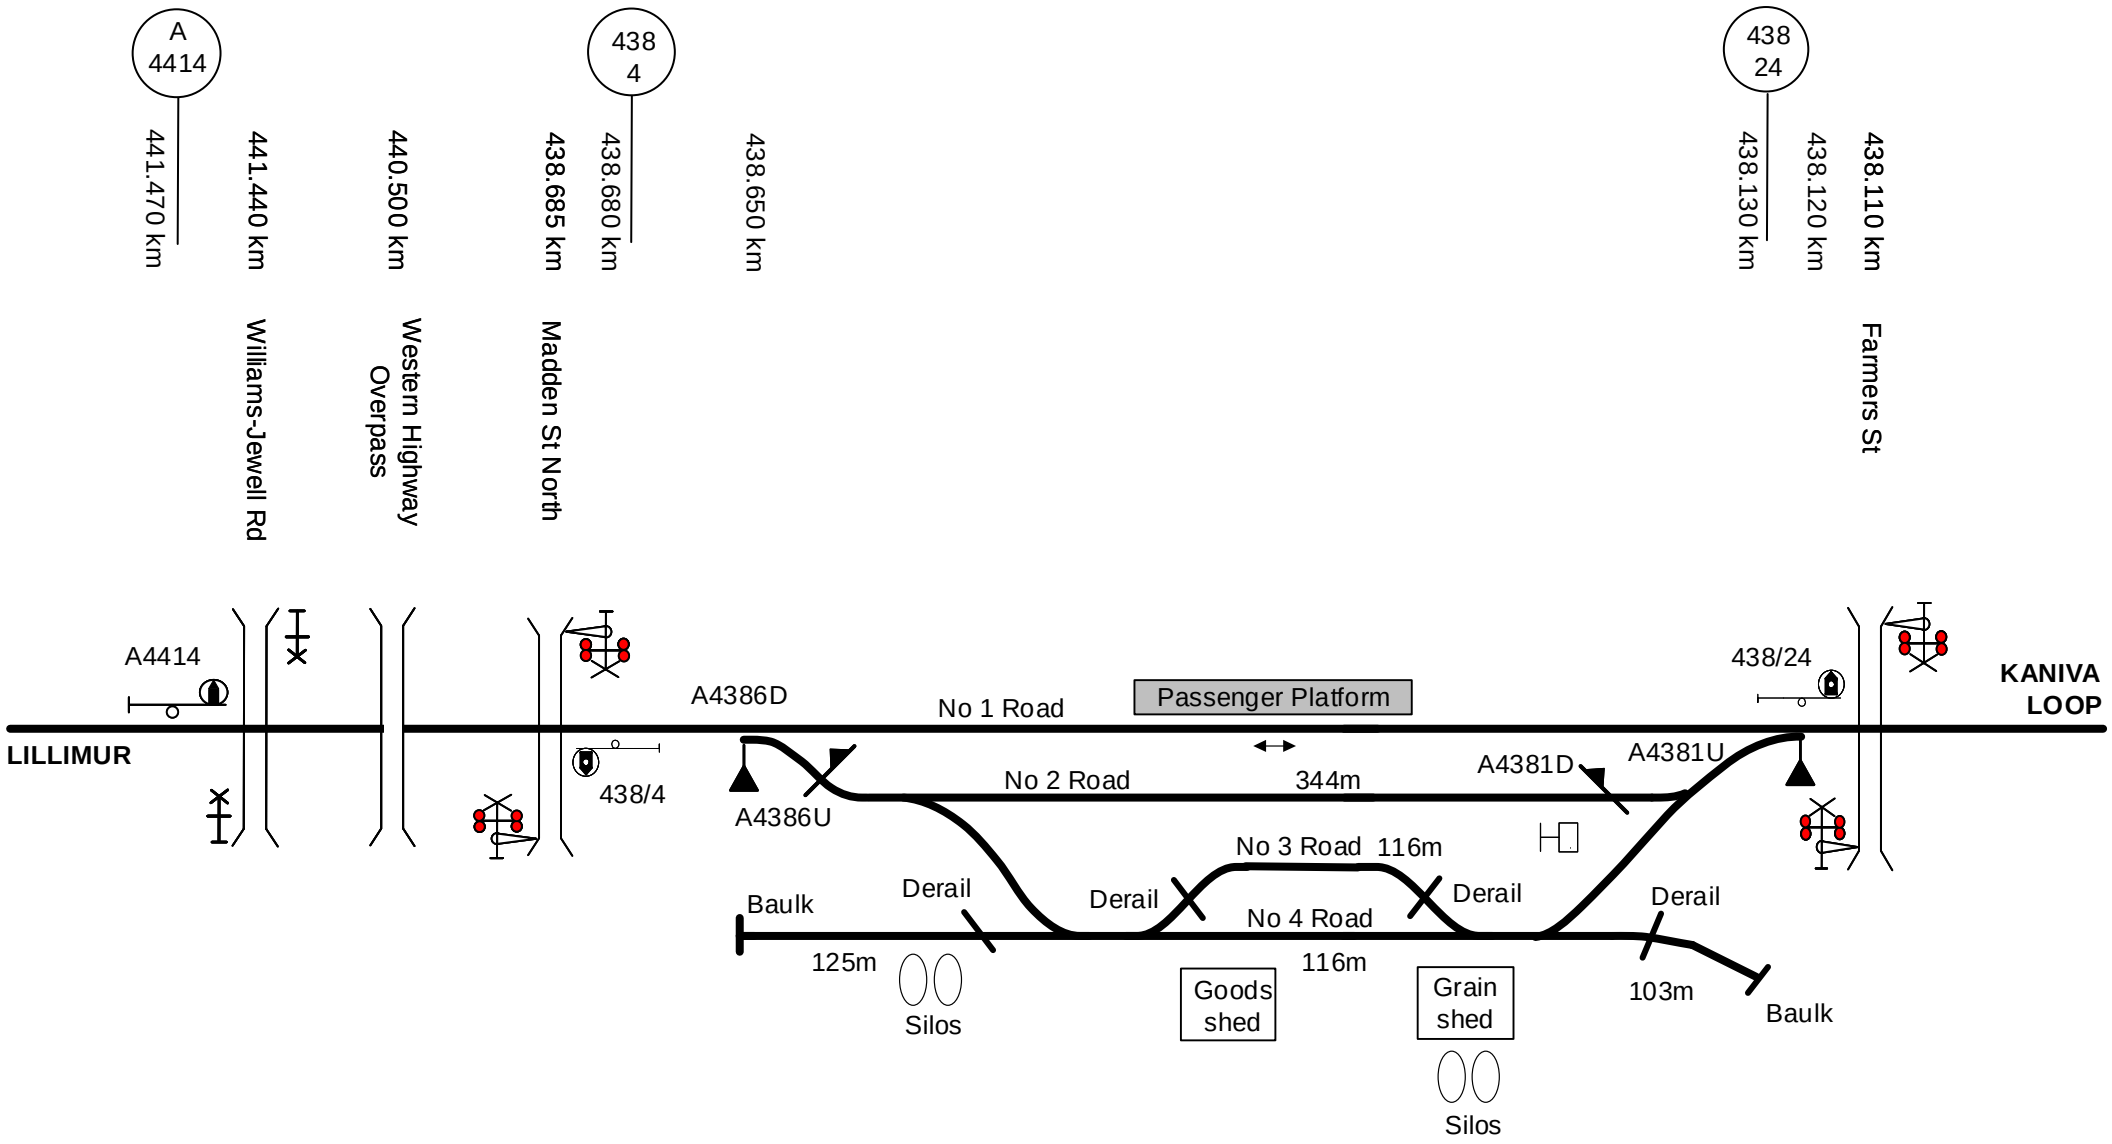

Code of Practice (CoP) for the Defined Interstate Rail Network safeworking rules apply in this area.

This diagram must be used in conjunction with the corresponding Network Information Book containing the location specific information in Section 2 as well as the legend and general information in Section 1.

Rev	Date	Revision Description	Designed	Checked	Ind.Rev	Approved
1	10/5/19	Corrections made from NIB Review	DBOCZ			

Designed	G. HARRISON	23/10/15	ARTC ACCEPTANCE Accepted by P.CAMPBELL
Checked	J. SPARROW	23/10/15	
Ind. Review	ARTC	Ind. Rev. Name R. RATH	Signed
Review Signature		23/10/15	Acceptance Date 23/10/15

ARTC

TITLE


Kaniva

NIB-T0149

Sheet No 1 of 1

Scale NTS

Sheet Size A4

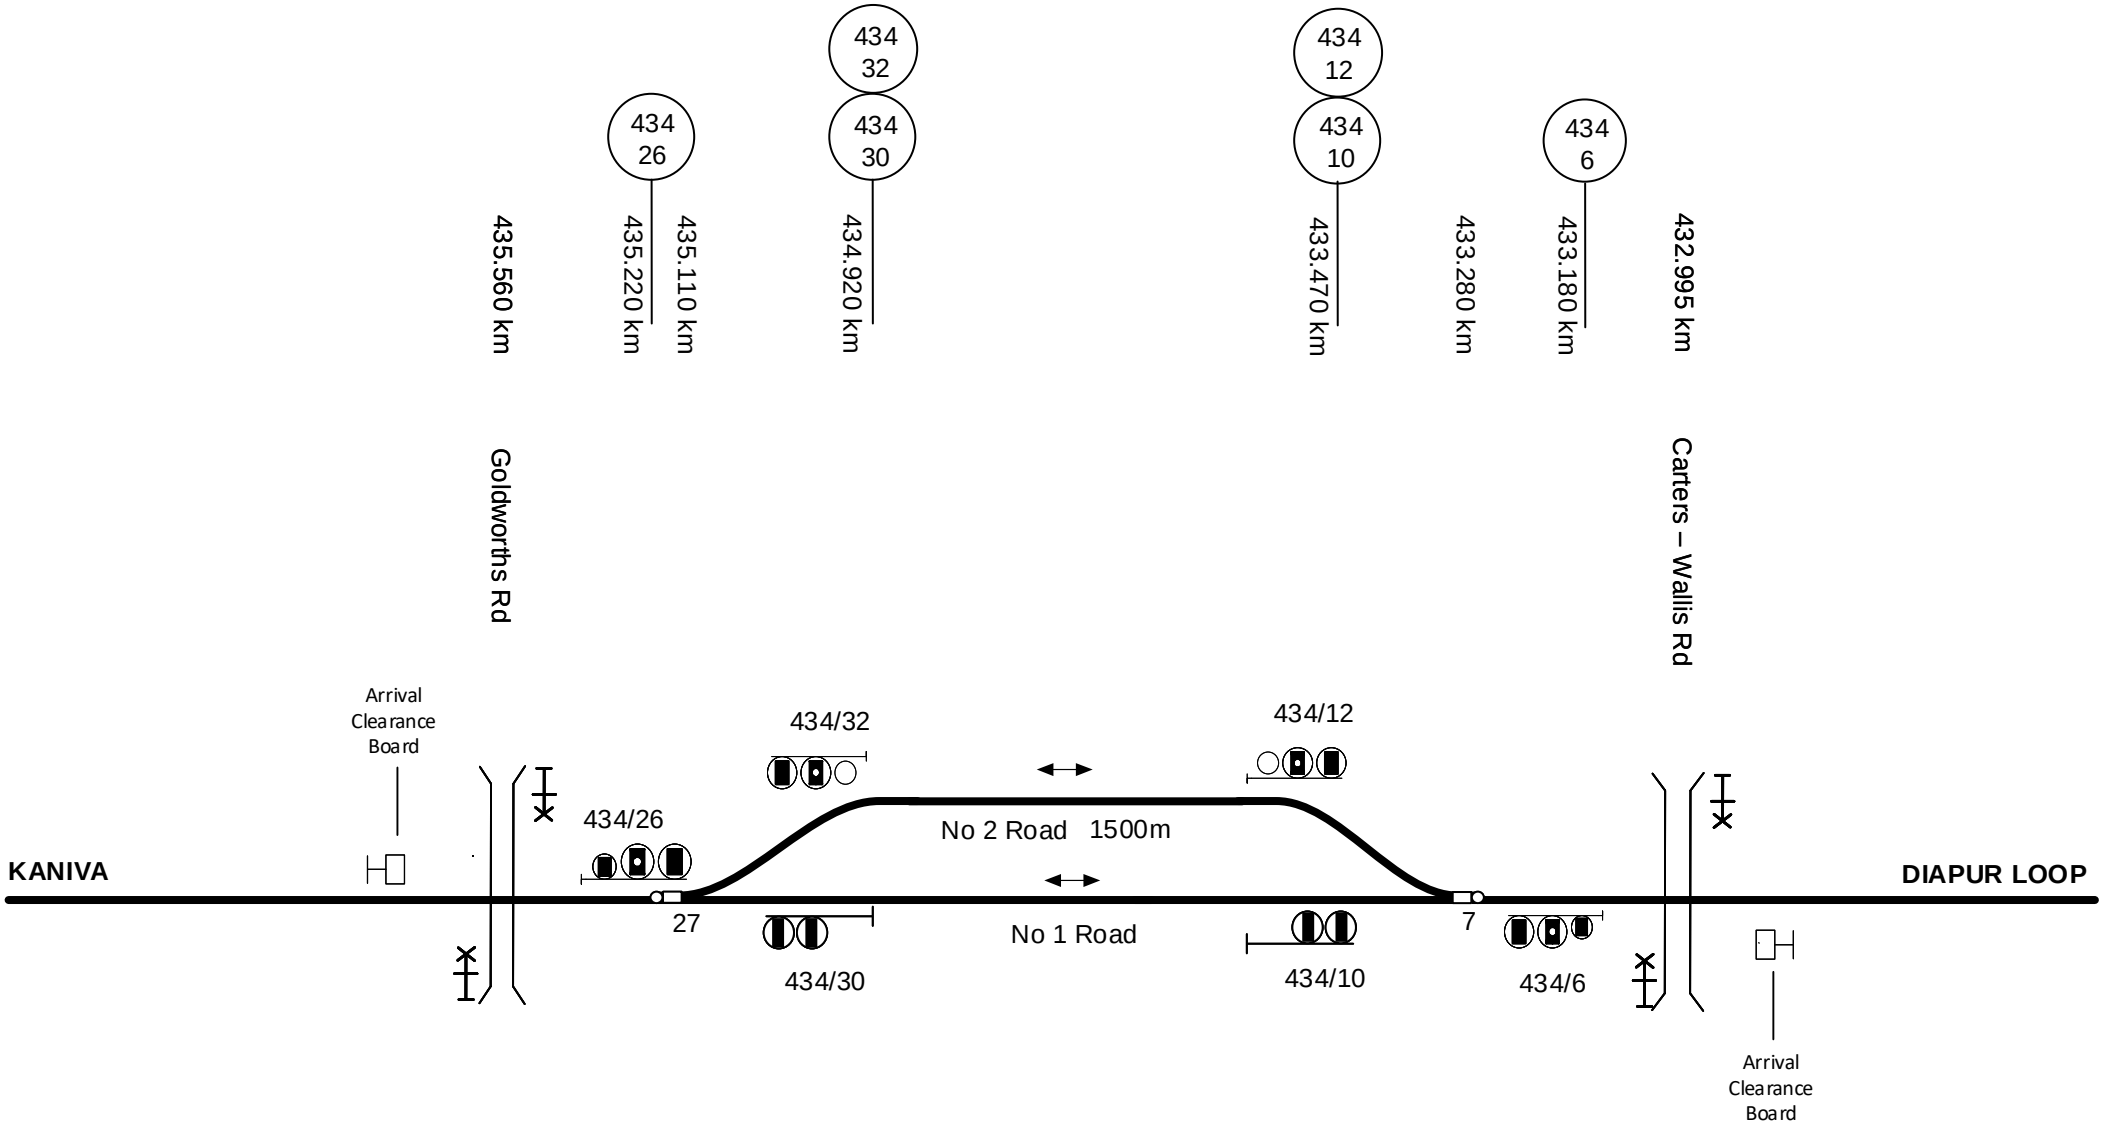

Code of Practice (CoP) for the Defined Interstate Rail Network safeworking rules apply in this area.

This diagram must be used in conjunction with the corresponding Network Information Book containing the location specific information in Section 2 as well as the legend and general information in Section 1.

Rev	Date	Revision Description	Designed	Checked	Ind.Rev	Approved
1	13/5/19	Corrections made from NIB Review	DBOCZ			

Designed	G. HARRISON	23/10/15	ARTC ACCEPTANCE Accepted by P.CAMPBELL
Checked	J. SPARROW	23/10/15	Signed
Ind. Review ARTC	Ind. Rev. Name R. RATH		
Review Signature		23/10/15	Acceptance Date 23/10/15

ARTC

NIB-T0148


Sheet No 1 of 1

Sheet Size A4

Scale NTS

TITLE

Kaniva Loop

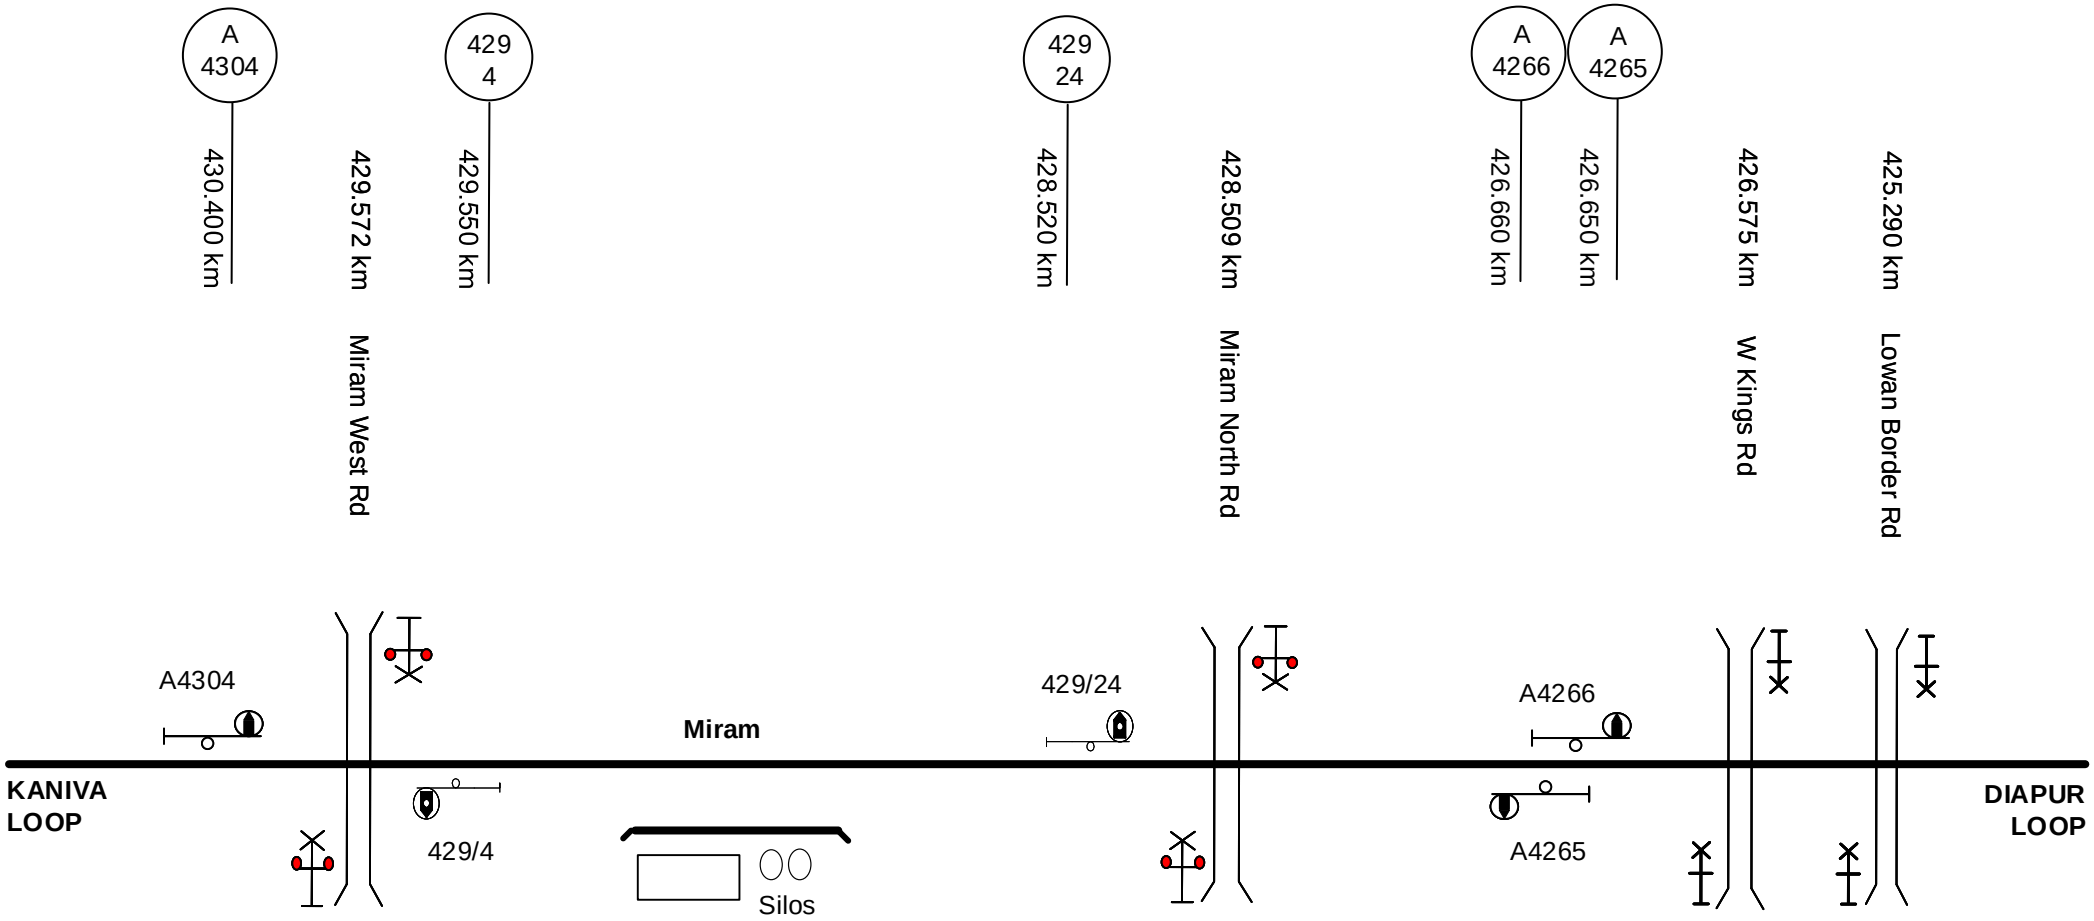

Code of Practice (CoP) for the Defined Interstate Rail Network safeworking rules apply in this area.

This diagram must be used in conjunction with the corresponding Network Information Book containing the location specific information in Section 2 as well as the legend and general information in Section 1.

Rev	Date	Revision Description	Designed	Checked	Ind.Rev	Approved
1	13/5/19	Corrections made from NIB Review	DBOCZ			

Designed	G. HARRISON	23/10/15
Checked	J. SPARROW	23/10/15
Ind. Review ARTC	Ind. Rev. Name R. RATH	
Review Signature		23/10/15


ARTC ACCEPTANCE
Accepted by P.CAMPBELL
Signed
Acceptance Date 23/10/15

ARTC

TITLE
Kaniva Loop to Diapur Loop

NIB-T0147

Sheet No 1 of 1
Sheet Size A4
Scale NTS

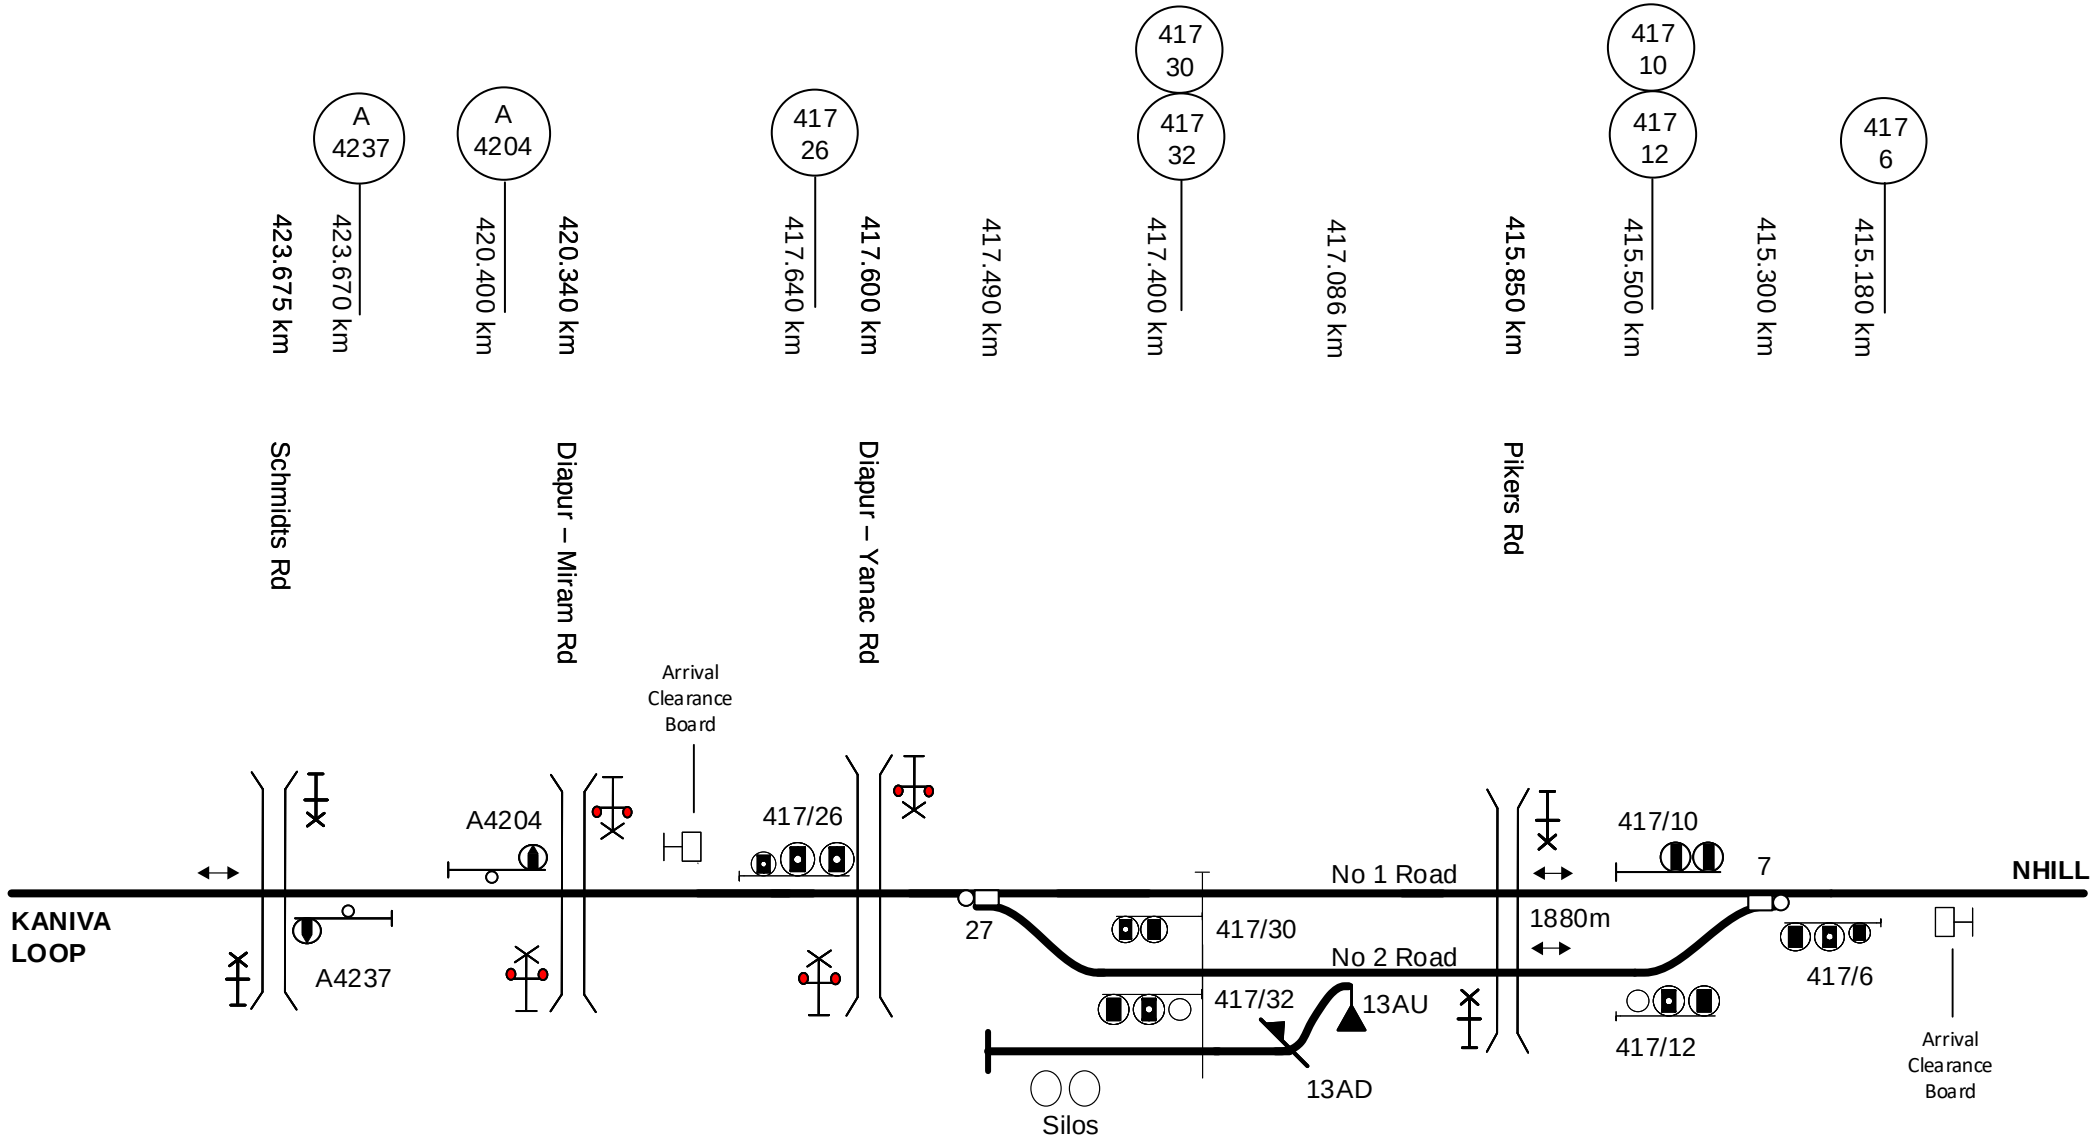

Code of Practice (CoP) for the Defined Interstate Rail Network safeworking rules apply in this area.

This diagram must be used in conjunction with the corresponding Network Information Book containing the location specific information in Section 2 as well as the legend and general information in Section 1.

Rev	Date	Revision Description	Designed	Checked	Ind.Rev	Approved
1	13/5/19	Corrections made from NIB Review	DBOCZ	RRATH		

Designed	G. HARRISON	23/10/15	ARTC ACCEPTANCE
Checked	J. SPARROW	23/10/15	Accepted by P.CAMPBELL
Ind. Review ARTC		Ind. Rev. Name R. RATH	Signed
Review Signature		23/10/15	Acceptance Date 23/10/15

ARTC

TITLE

Diapur Loop

NIB-T0146

Sheet No 1 of 1

Scale NTS

Sheet Size A4



Code of Practice (CoP) for the Defined Interstate Rail Network safeworking rules apply in this area.

This diagram must be used in conjunction with the corresponding Network Information Book containing the location specific information in Section 2 as well as the legend and general information in Section 1.

Rev	Date	Revision Description	Designed	Checked	Ind.Rev	Approved
1	13/5/19	Corrections made from NIB Review	DBOCZ			

Designed	G. HARRISON	23/10/15	ARTC ACCEPTANCE
Checked	J. SPARROW	23/10/15	Accepted by P.CAMPBELL
Ind. Review ARTC	Ind. Rev. Name R. RATH		Signed
Review Signature		23/10/15	Acceptance Date 23/10/15


ARTC

NIB-T0145

Sheet No 1 of 1 | Sheet Size A4 | Scale NTS

TITLE

Diapur Loop to Nhill

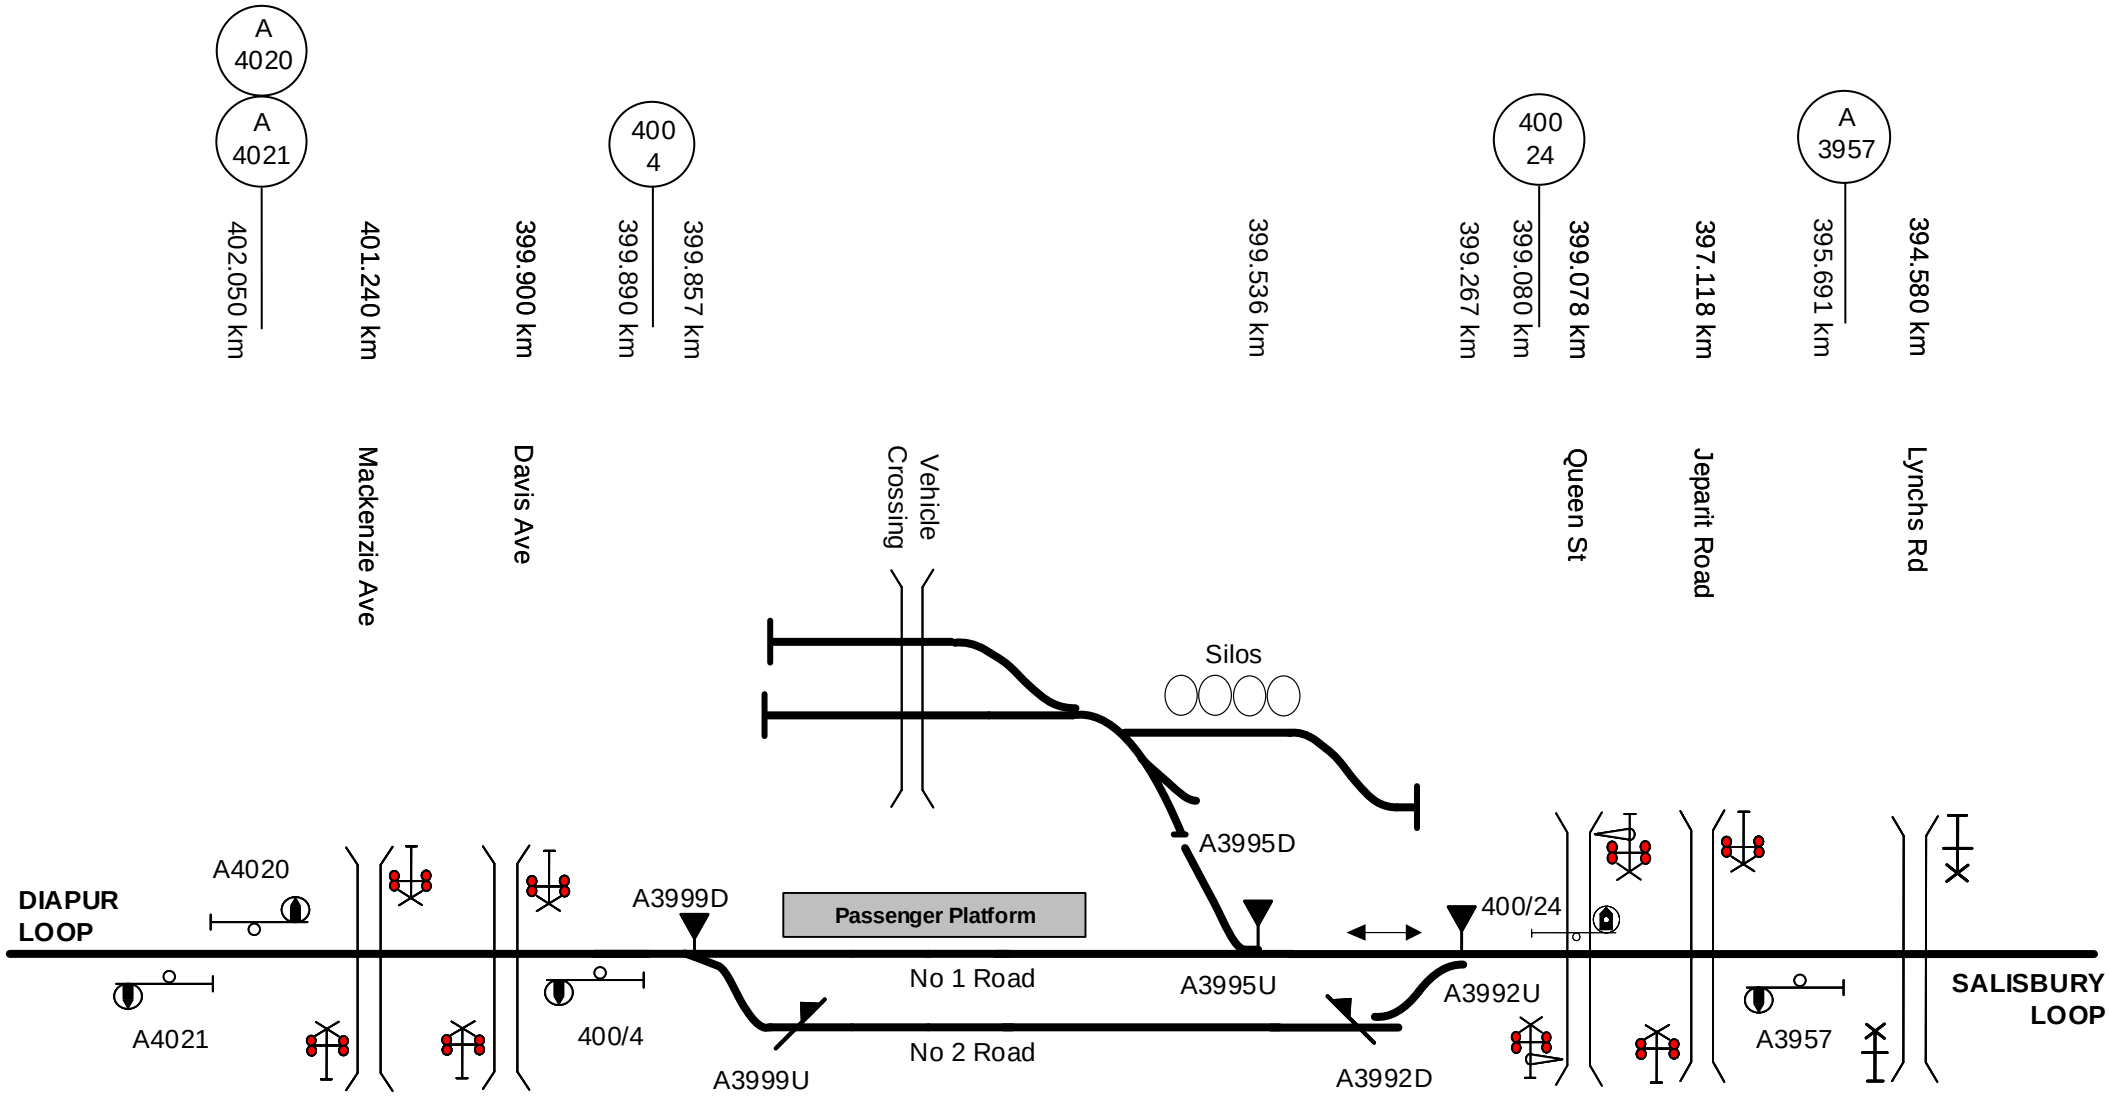

Code of Practice (CoP) for the Defined Interstate Rail Network safeworking rules apply in this area.

This diagram must be used in conjunction with the corresponding Network Information Book containing the location specific information in Section 2 as well as the legend and general information in Section 1.

Rev	Date	Revision Description	Designed	Checked	Ind.Rev	Approved
1	13/5/19	Corrections made from NIB Review	DBOCZ			

Designed	G. HARRISON	23/10/15
Checked	J. SPARROW	23/10/15
Ind. Review ARTC	Ind. Rev. Name R. RATH	
Review Signature		23/10/15

ARTC ACCEPTANCE
Accepted by P.CAMPBELL
Signed
Acceptance Date 23/10/15

ARTC

TITLE


Nhill

NIB-T0144

Sheet No 1 of 1

Sheet Size A4

Scale NTS

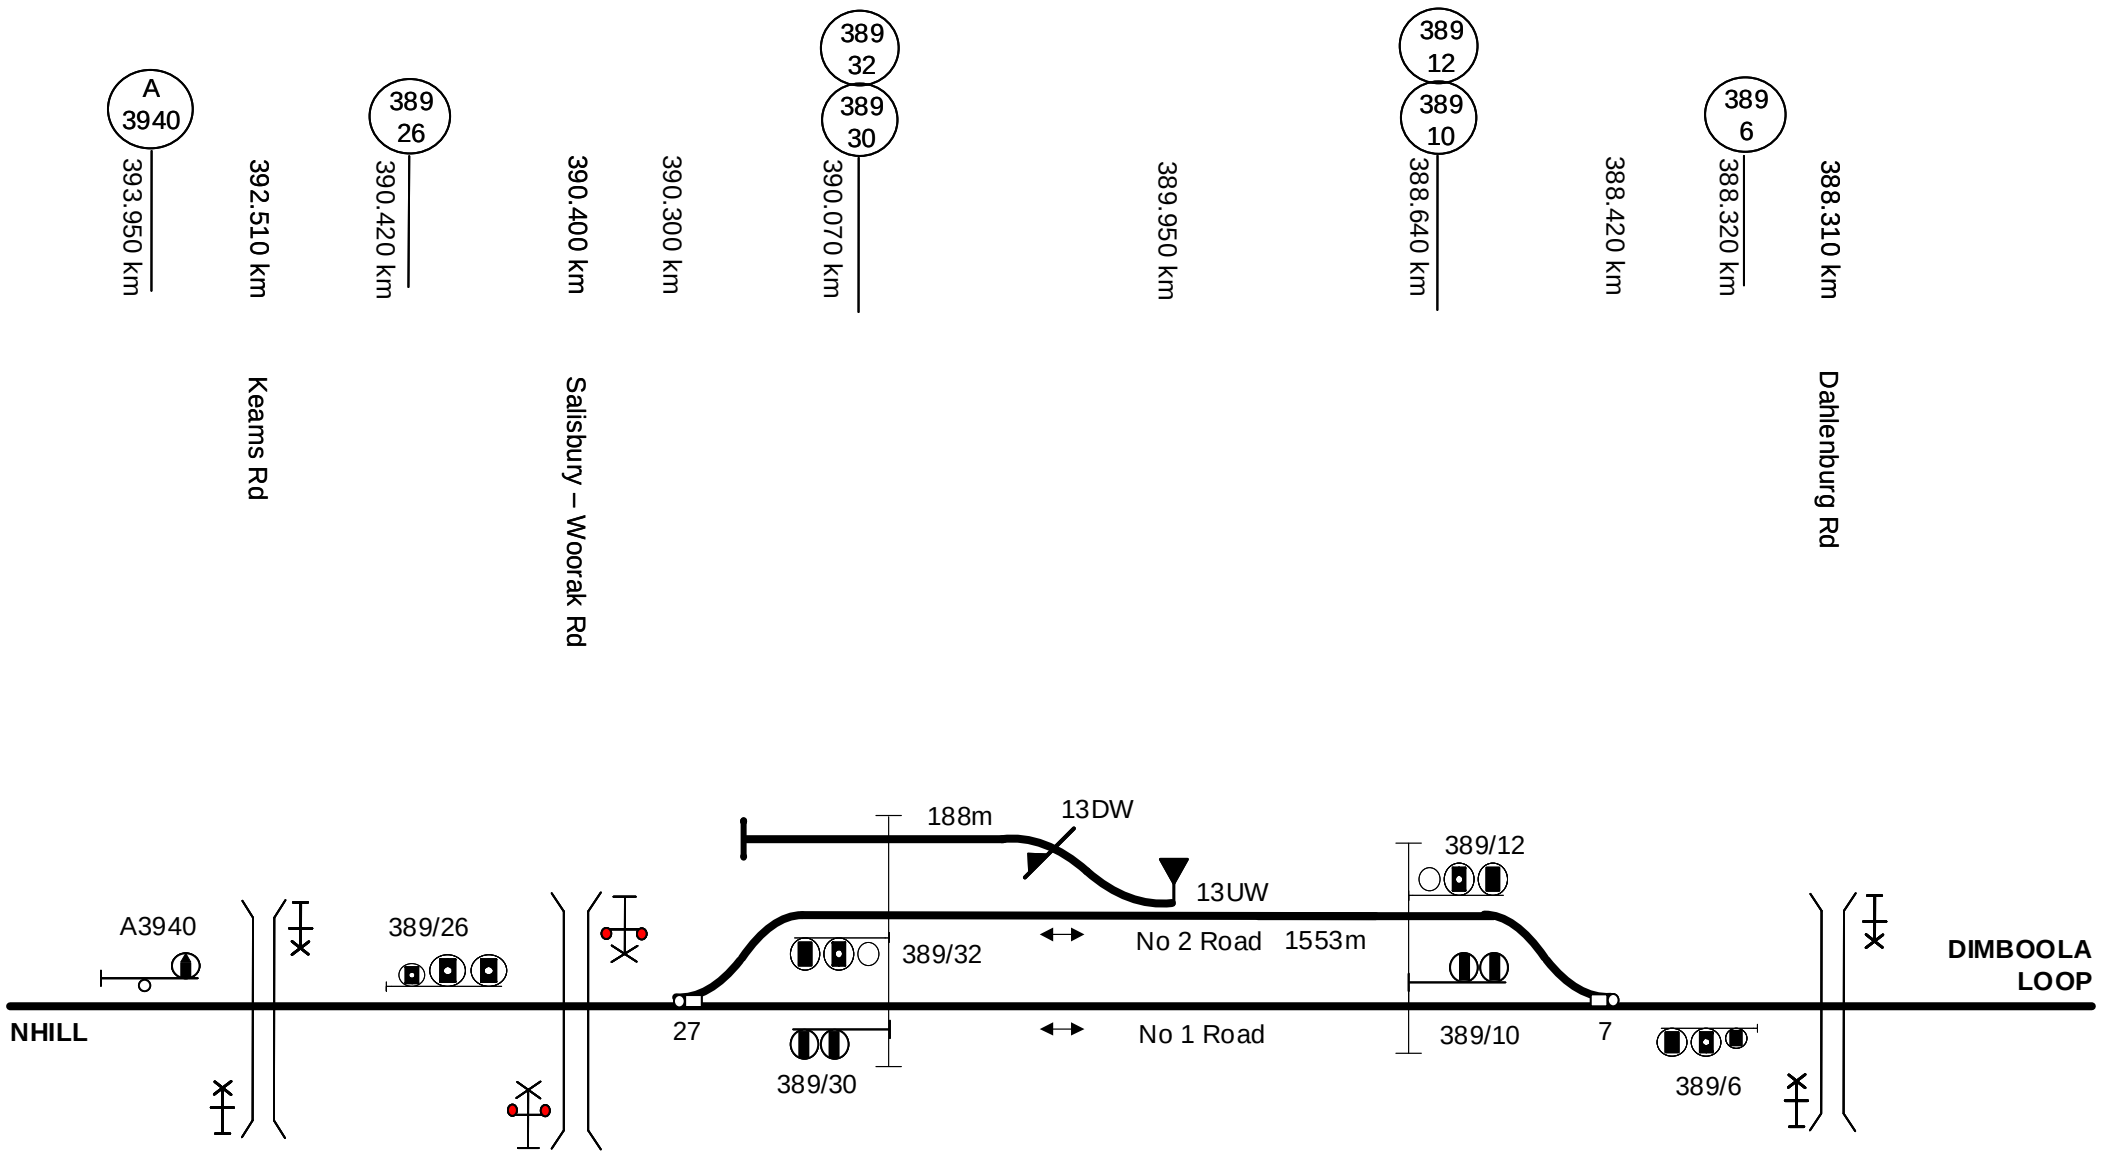

Code of Practice (CoP) for the Defined Interstate Rail Network safeworking rules apply in this area.

This diagram must be used in conjunction with the corresponding Network Information Book containing the location specific information in Section 2 as well as the legend and general information in Section 1.

Rev	Date	Revision Description	Designed	Checked	Ind.Rev	Approved
1	13/5/19	Corrections made from NIB Review	DBOCZ			

Designed	G. HARRISON	23/10/15	ARTC ACCEPTANCE
Checked	J. SPARROW	23/10/15	Accepted by P.CAMPBELL
Ind. Review ARTC		Ind. Rev. Name R. RATH	Signed
Review Signature		23/10/15	Acceptance Date 23/10/15

ARTC

NIB-T0143


Sheet No 1 of 1

Sheet Size A4

Scale NTS

TITLE

Salisbury Loop

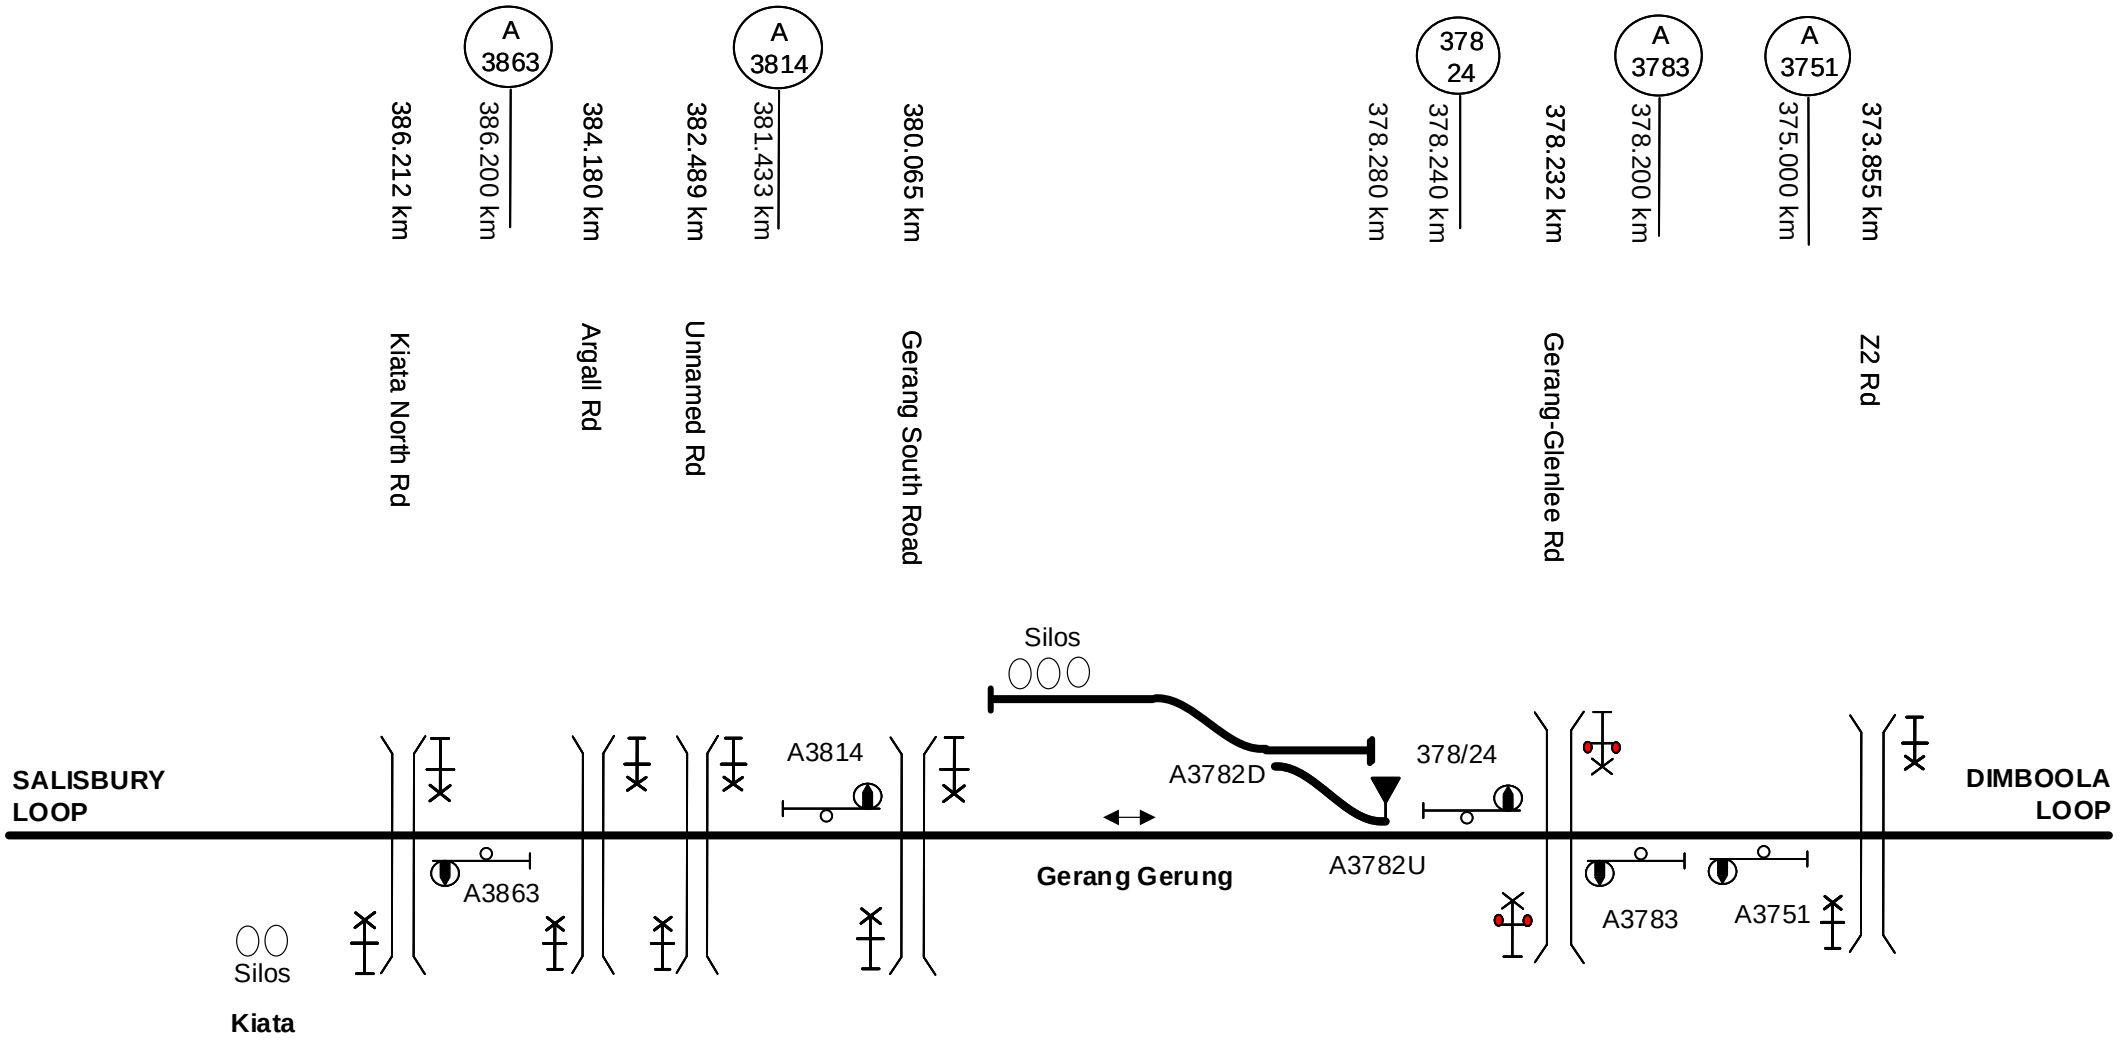

Code of Practice (CoP) for the Defined Interstate Rail Network safeworking rules apply in this area.

This diagram must be used in conjunction with the corresponding Network Information Book containing the location specific information in Section 2 as well as the legend and general information in Section 1.

Rev	Date	Revision Description	Designed	Checked	Ind.Rev	Approved
1	14/5/19	Corrections made from NIB Review	DBOCZ			

Designed	G. HARRISON	23/10/15	ARTC ACCEPTANCE
Checked	J. SPARROW	23/10/15	Accepted by P.CAMPBELL
Ind. Review ARTC		Ind. Rev. Name R. RATH	Signed
Review Signature		23/10/15	Acceptance Date 23/10/15


ARTC

NIB-T0142

Sheet No 1 of 1 | Sheet Size A4 | Scale NTS

TITLE

Salisbury Loop to Dimboola Loop

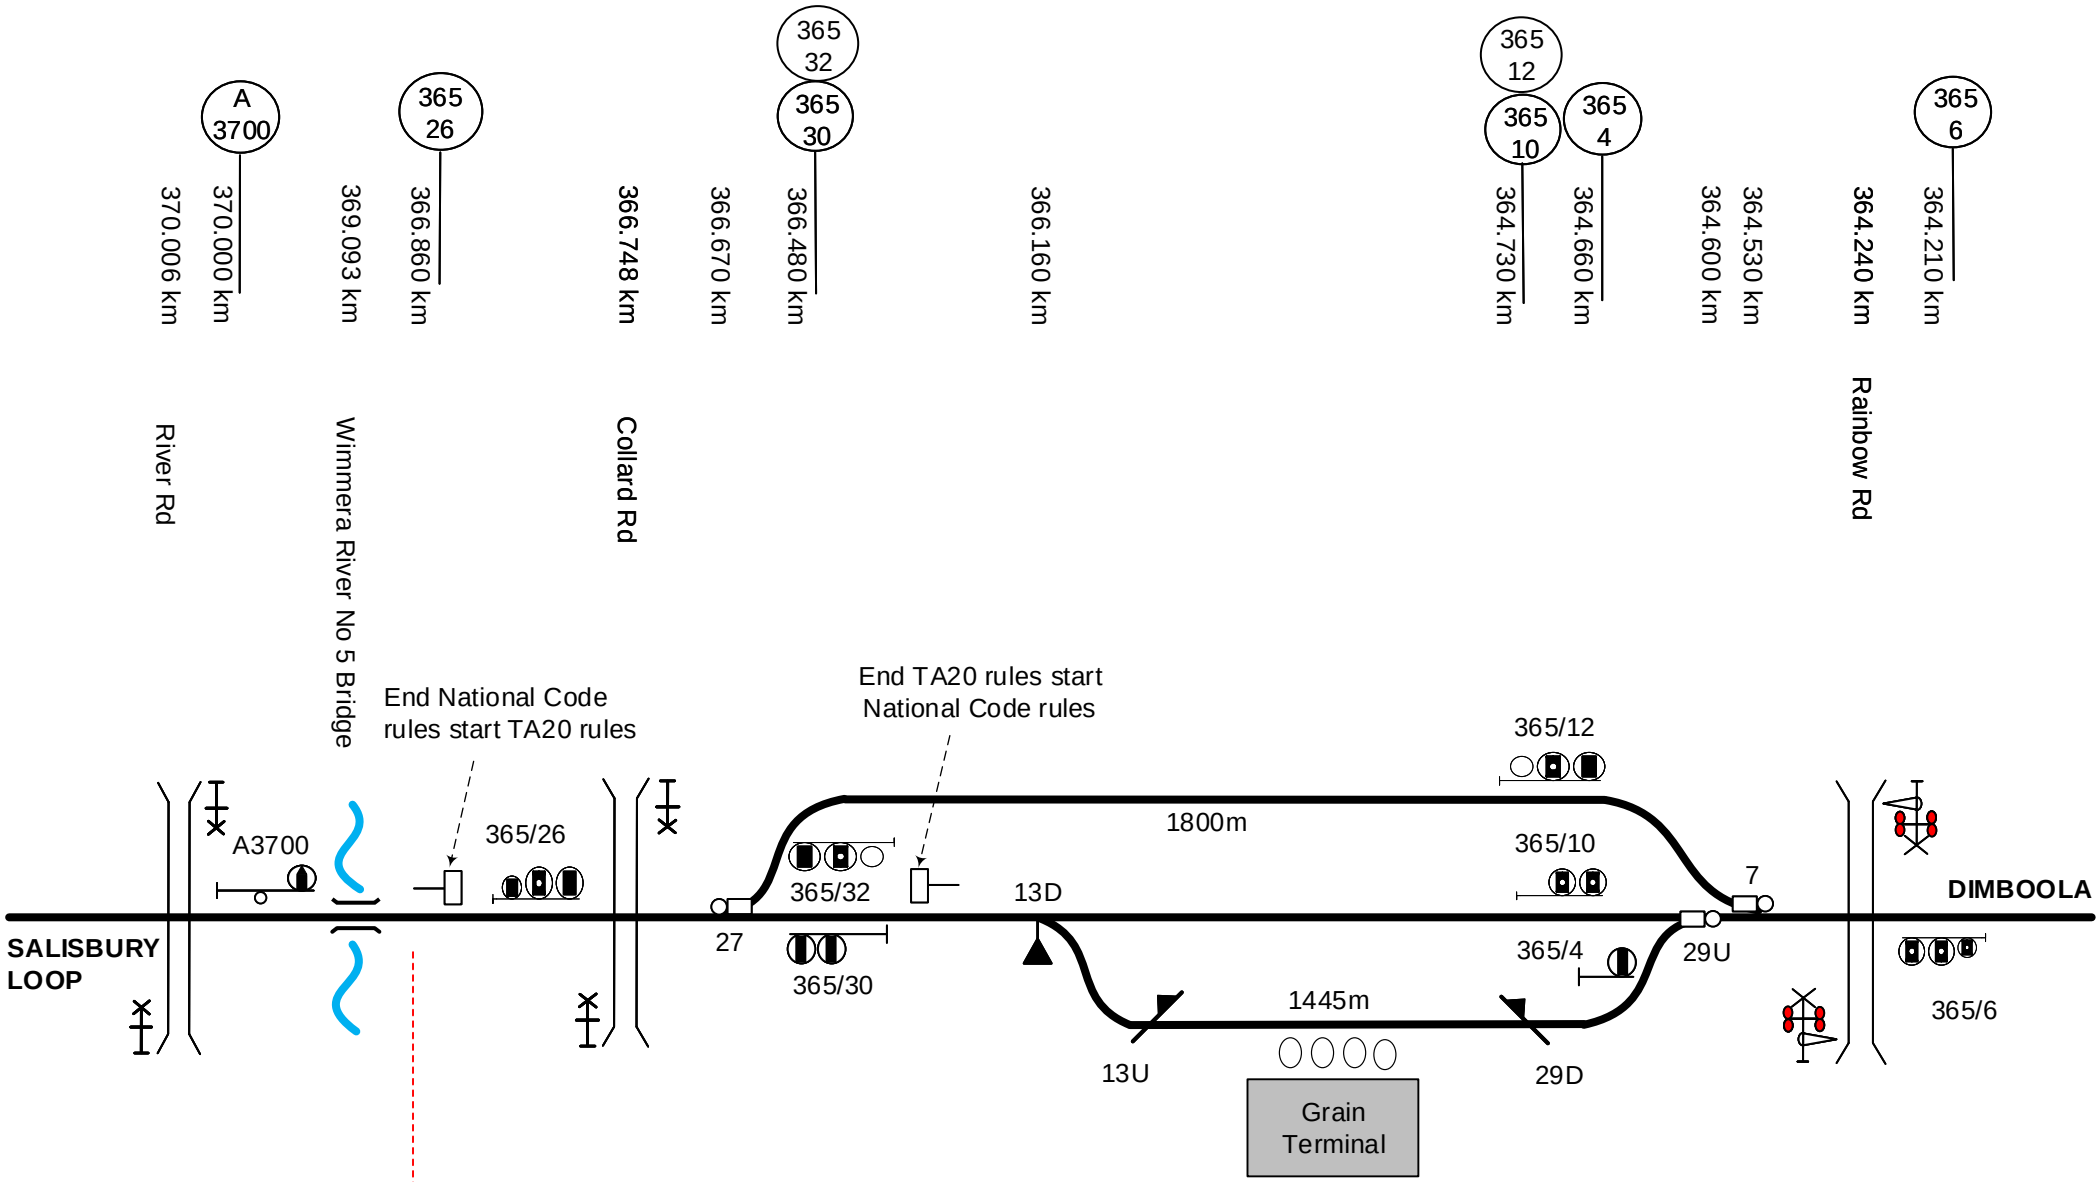

This diagram must be used in conjunction with the corresponding Network Information Book containing the location specific information in Section 2 as well as the legend and general information in Section 1.

Rev	Date	Revision Description	Designed	Checked	Ind.Rev	Approved
1	14/5/19	Corrections made from NIB Review	DBOCZ	RRATH		

Designed	G. HARRISON	23/10/15	ARTC ACCEPTANCE
Checked	J. SPARROW	23/10/15	Accepted by P.CAMPBELL
Ind. Review ARTC	Ind. Rev. Name R. RATH		Signed:
Review Signature		23/10/15	Acceptance Date 23/10/15


ARTC

NIB-T0141

Sheet No 1 of 1 | Sheet Size A4 | Scale NTS

TITLE

Dimboola Loop

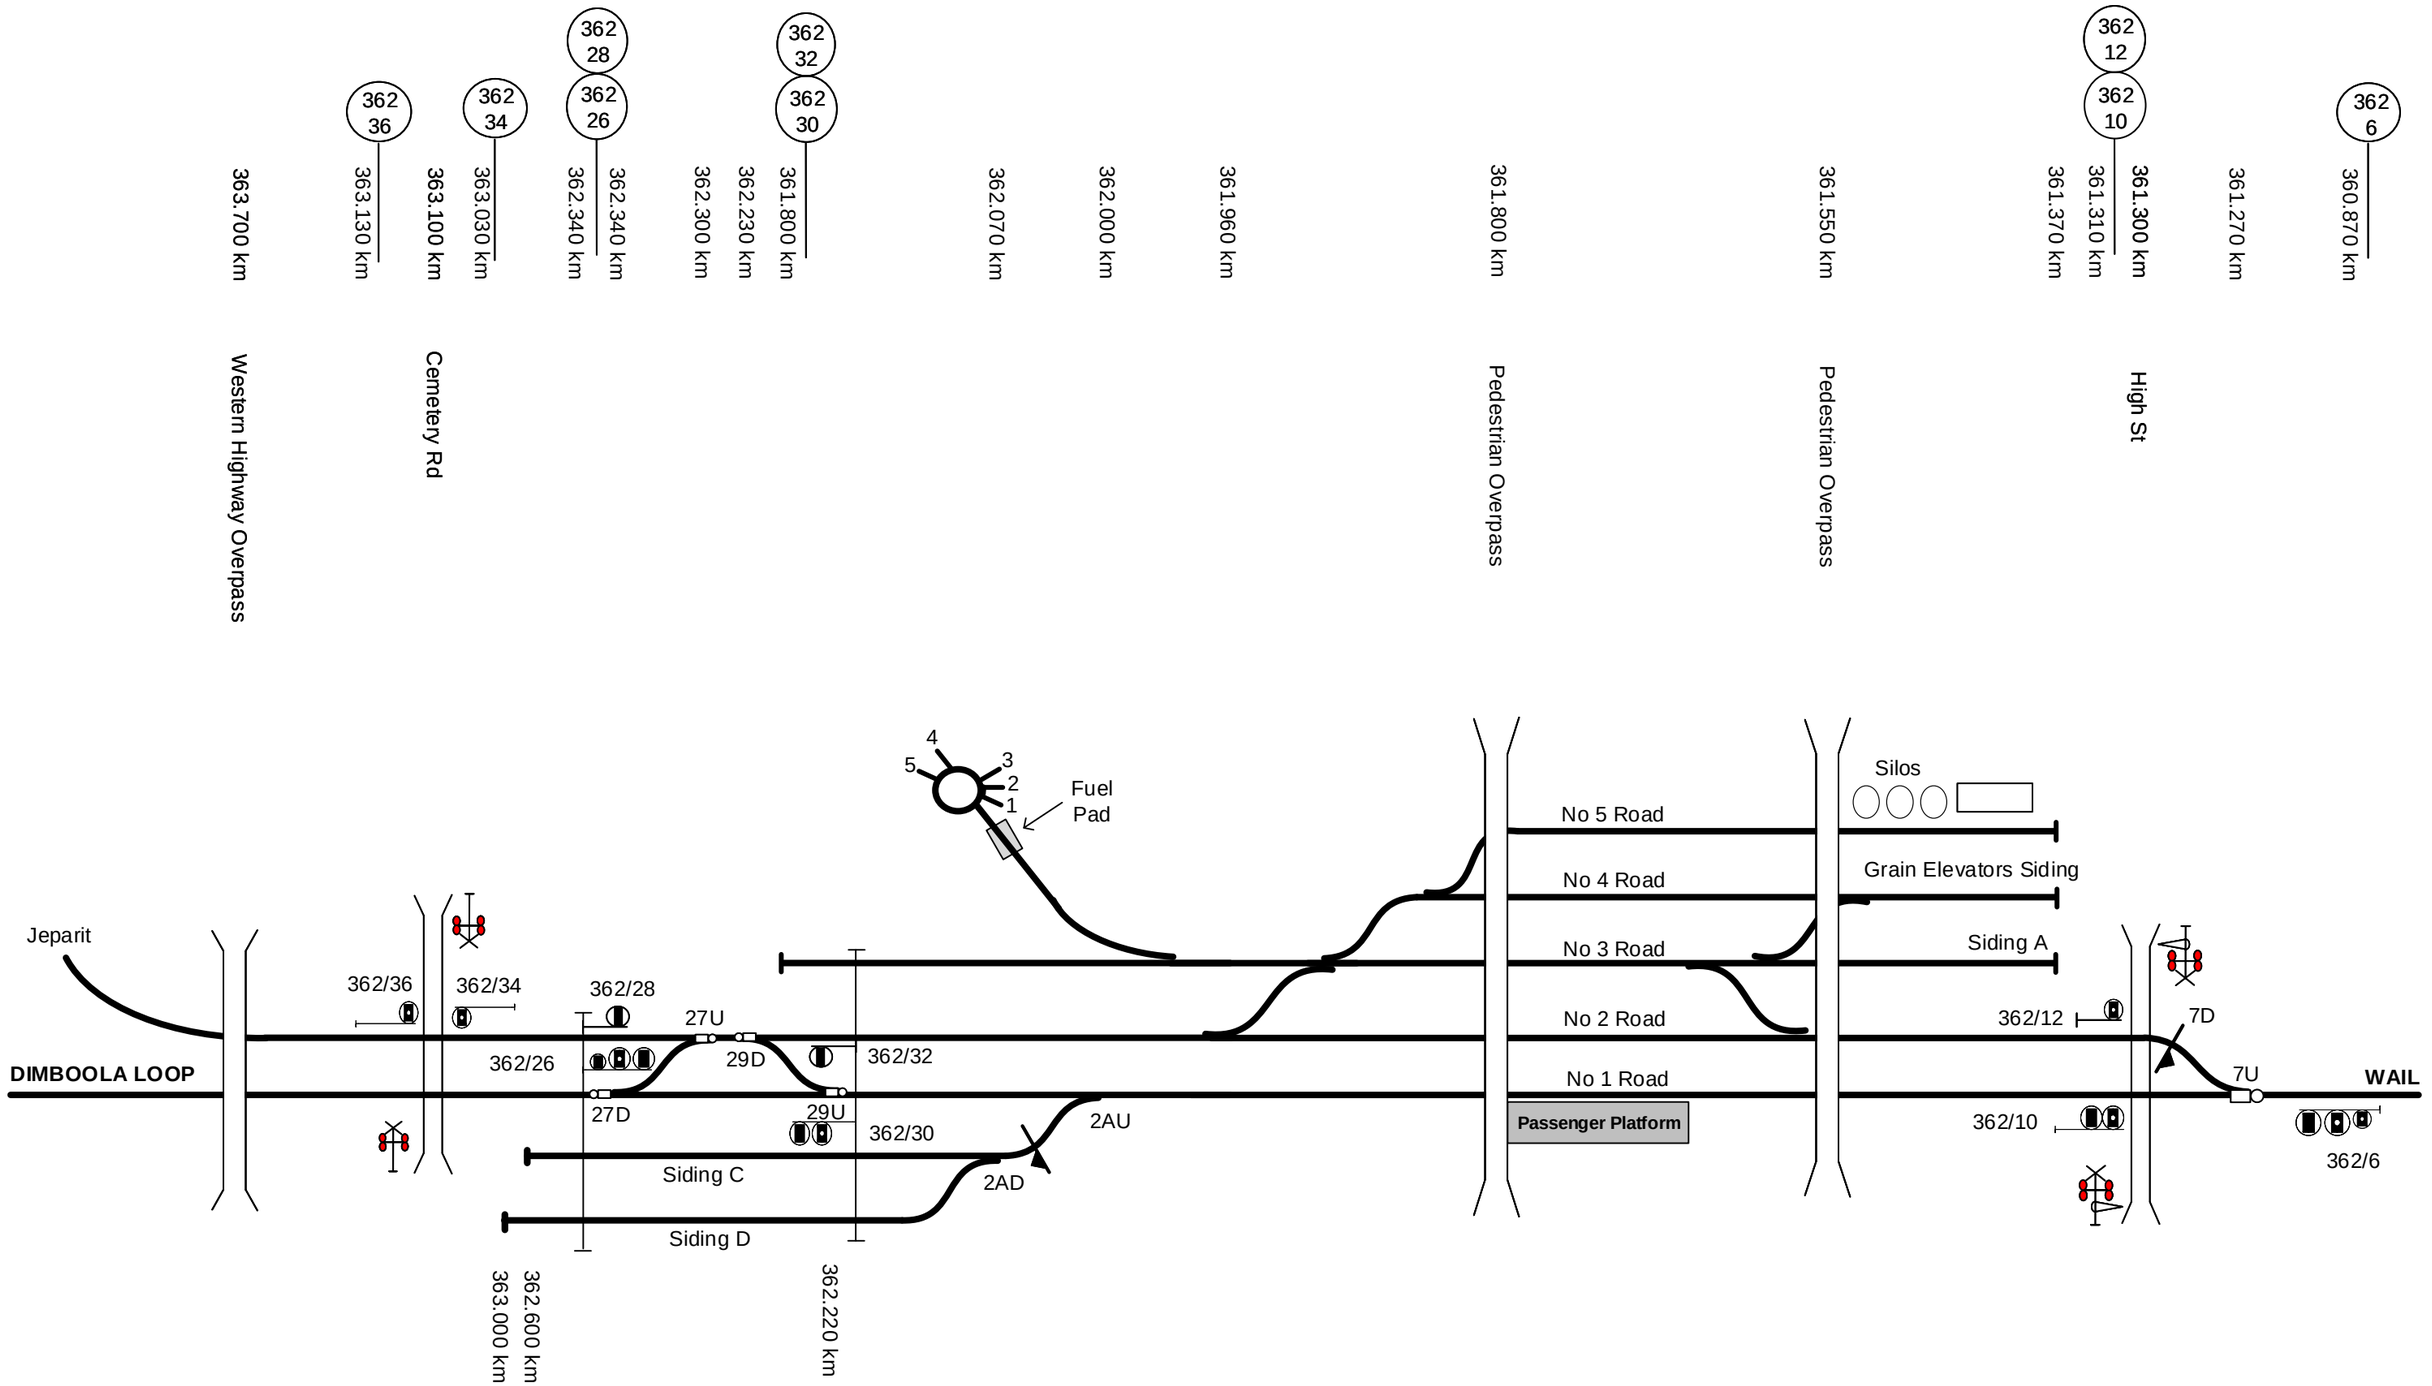

This diagram must be used in conjunction with the corresponding Network Information Book containing the location specific information in Section 2 as well as the legend and general information in Section 1.

Rev	Date	Revision Description					
1	14/5/19	Corrections made from NIB Review Update	DBOCZ				

Designed	G. HARRISON	23/10/15	ARTC ACCEPTANCE
Checked	J. SPARROW	23/10/15	Accepted by P.CAMPBELL
Ind. Review ARTC	Ind. Rev. Name R. RATH		Signed:
Review Signature		23/10/15	Acceptance Date 23/10/15

ARTC

NIB-T0140


Sheet No 1 of 1

Sheet Size A3

Scale NTS

TITLE

Dimboola

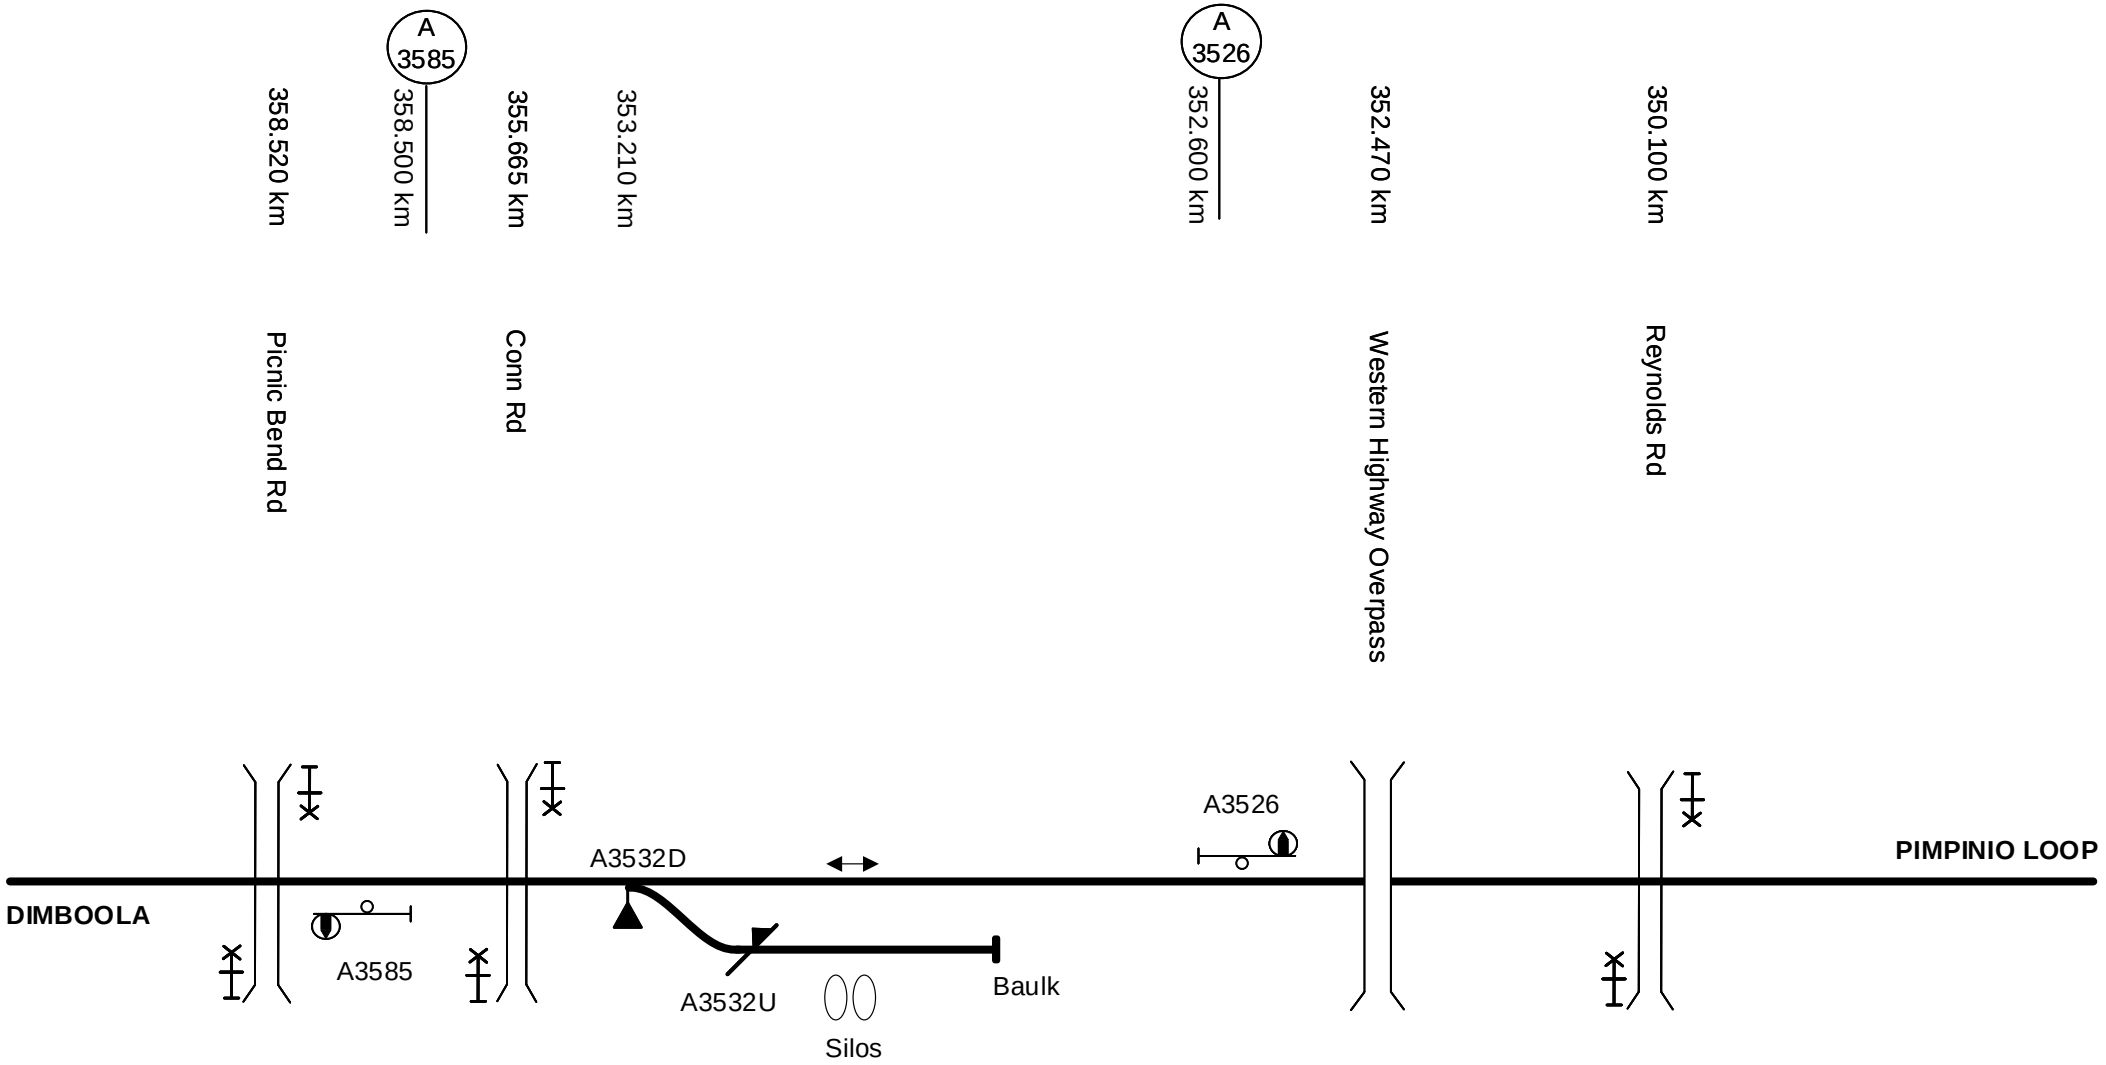

This diagram must be used in conjunction with the corresponding Network Information Book containing the location specific information in Section 2 as well as the legend and general information in Section 1.

Rev	Date	Revision Description	Designed	Checked	Ind.Rev	Approved
1	14/5/19	Corrections made from NIB Review	DBOCZ			

Designed	G. HARRISON	23/10/15	ARTC ACCEPTANCE
Checked	J. SPARROW	23/10/15	Accepted by P.CAMPBELL
Ind. Review ARTC	Ind. Rev. Name R. RATH		Signed
Review Signature		23/10/15	Acceptance Date 23/10/15

ARTC

TITLE


Wail

NIB-T0139

Sheet No 1 of 1

Scale NTS

Sheet Size A4

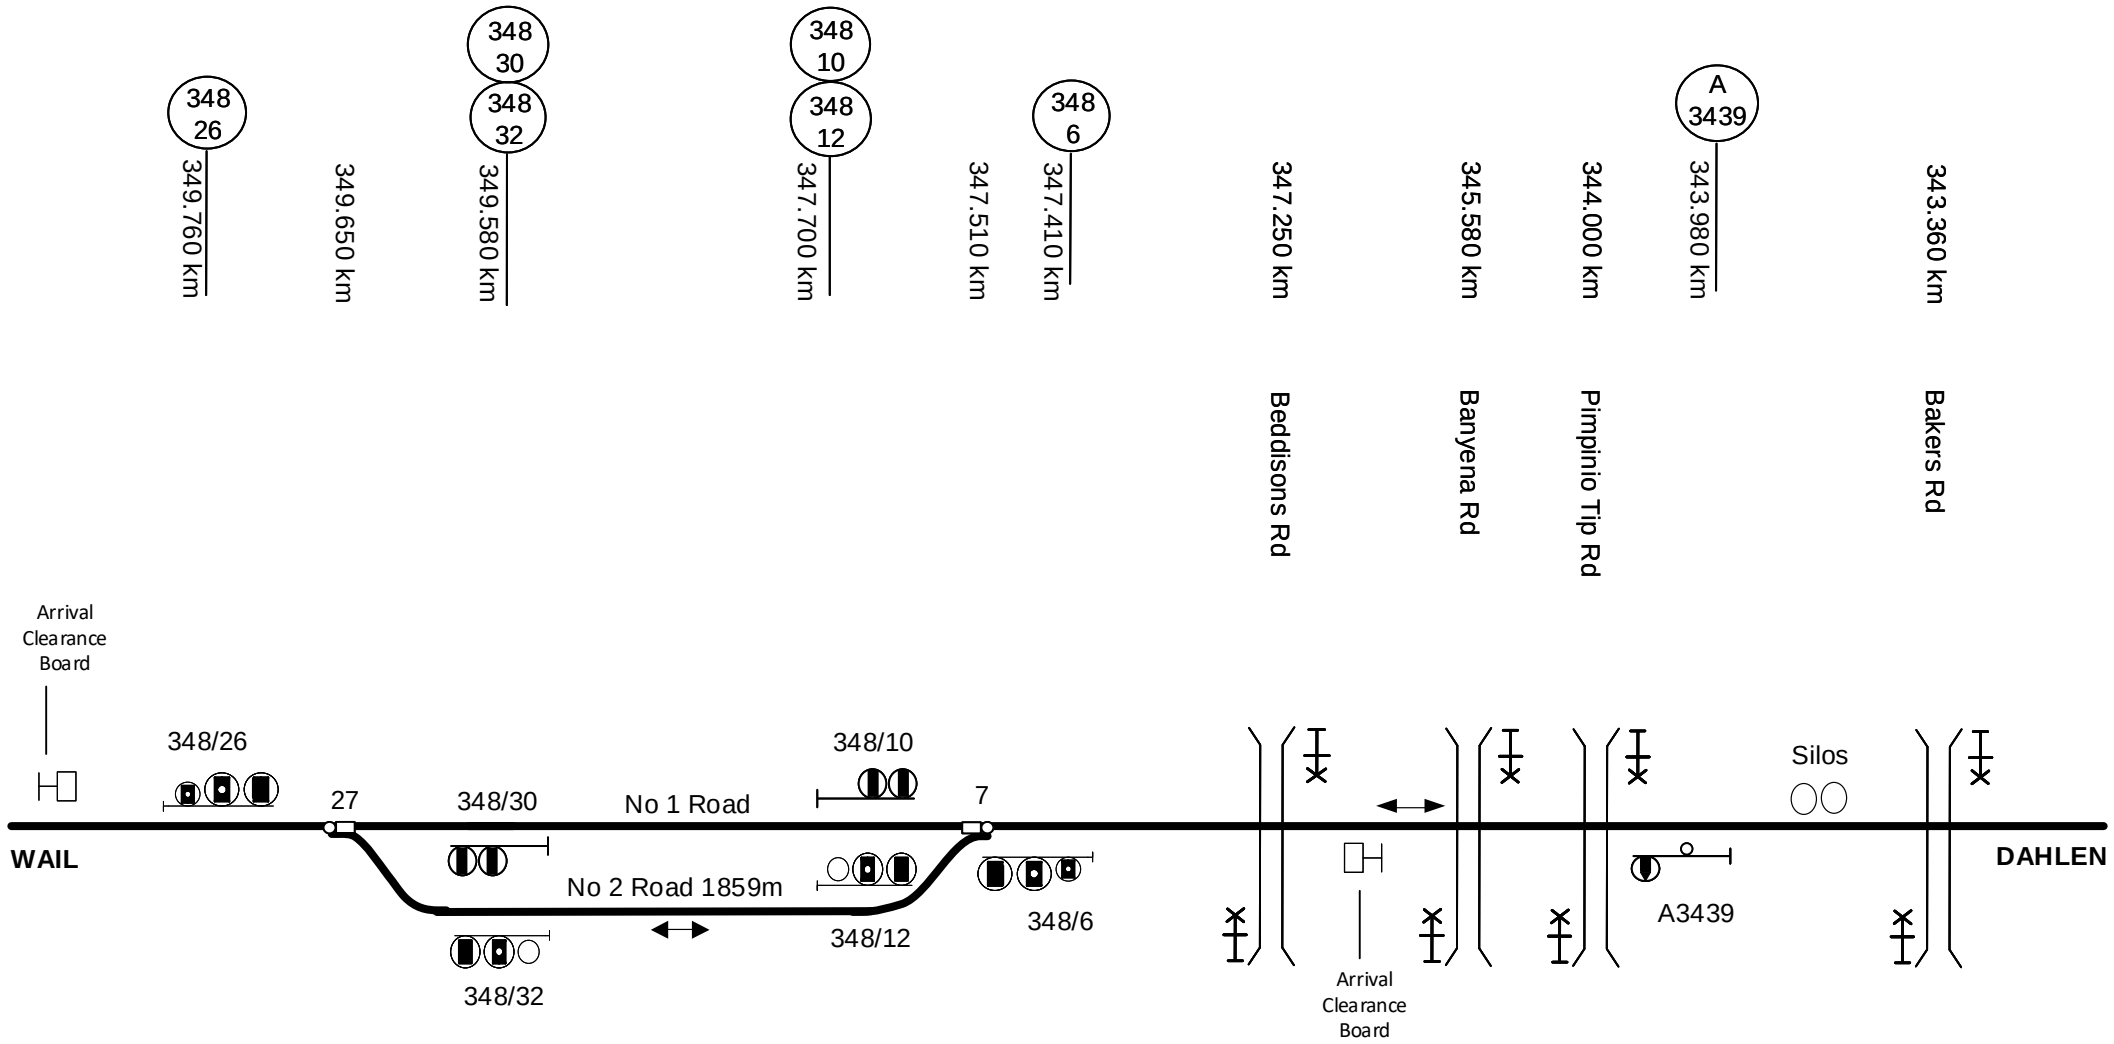

This diagram must be used in conjunction with the corresponding Network Information Book containing the location specific information in Section 2 as well as the legend and general information in Section 1.

Rev	Date	Revision Description	Designed	Checked	Ind.Rev	Approved
1	14/5/19	Corrections made from NIB Review	DBOCZ			

Designed	G. HARRISON	23/10/15	ARTC ACCEPTANCE
Checked	J. SPARROW	23/10/15	Accepted by P.CAMPBELL
Ind. Review ARTC	Ind. Rev. Name R. BATH		Signed
Review Signature		23/10/15	Acceptance Date 23/10/15

ARTC

NIB-T0138


Sheet No 1 of 1

Sheet Size A4

Scale NTS

TITLE

Pimpinio Loop

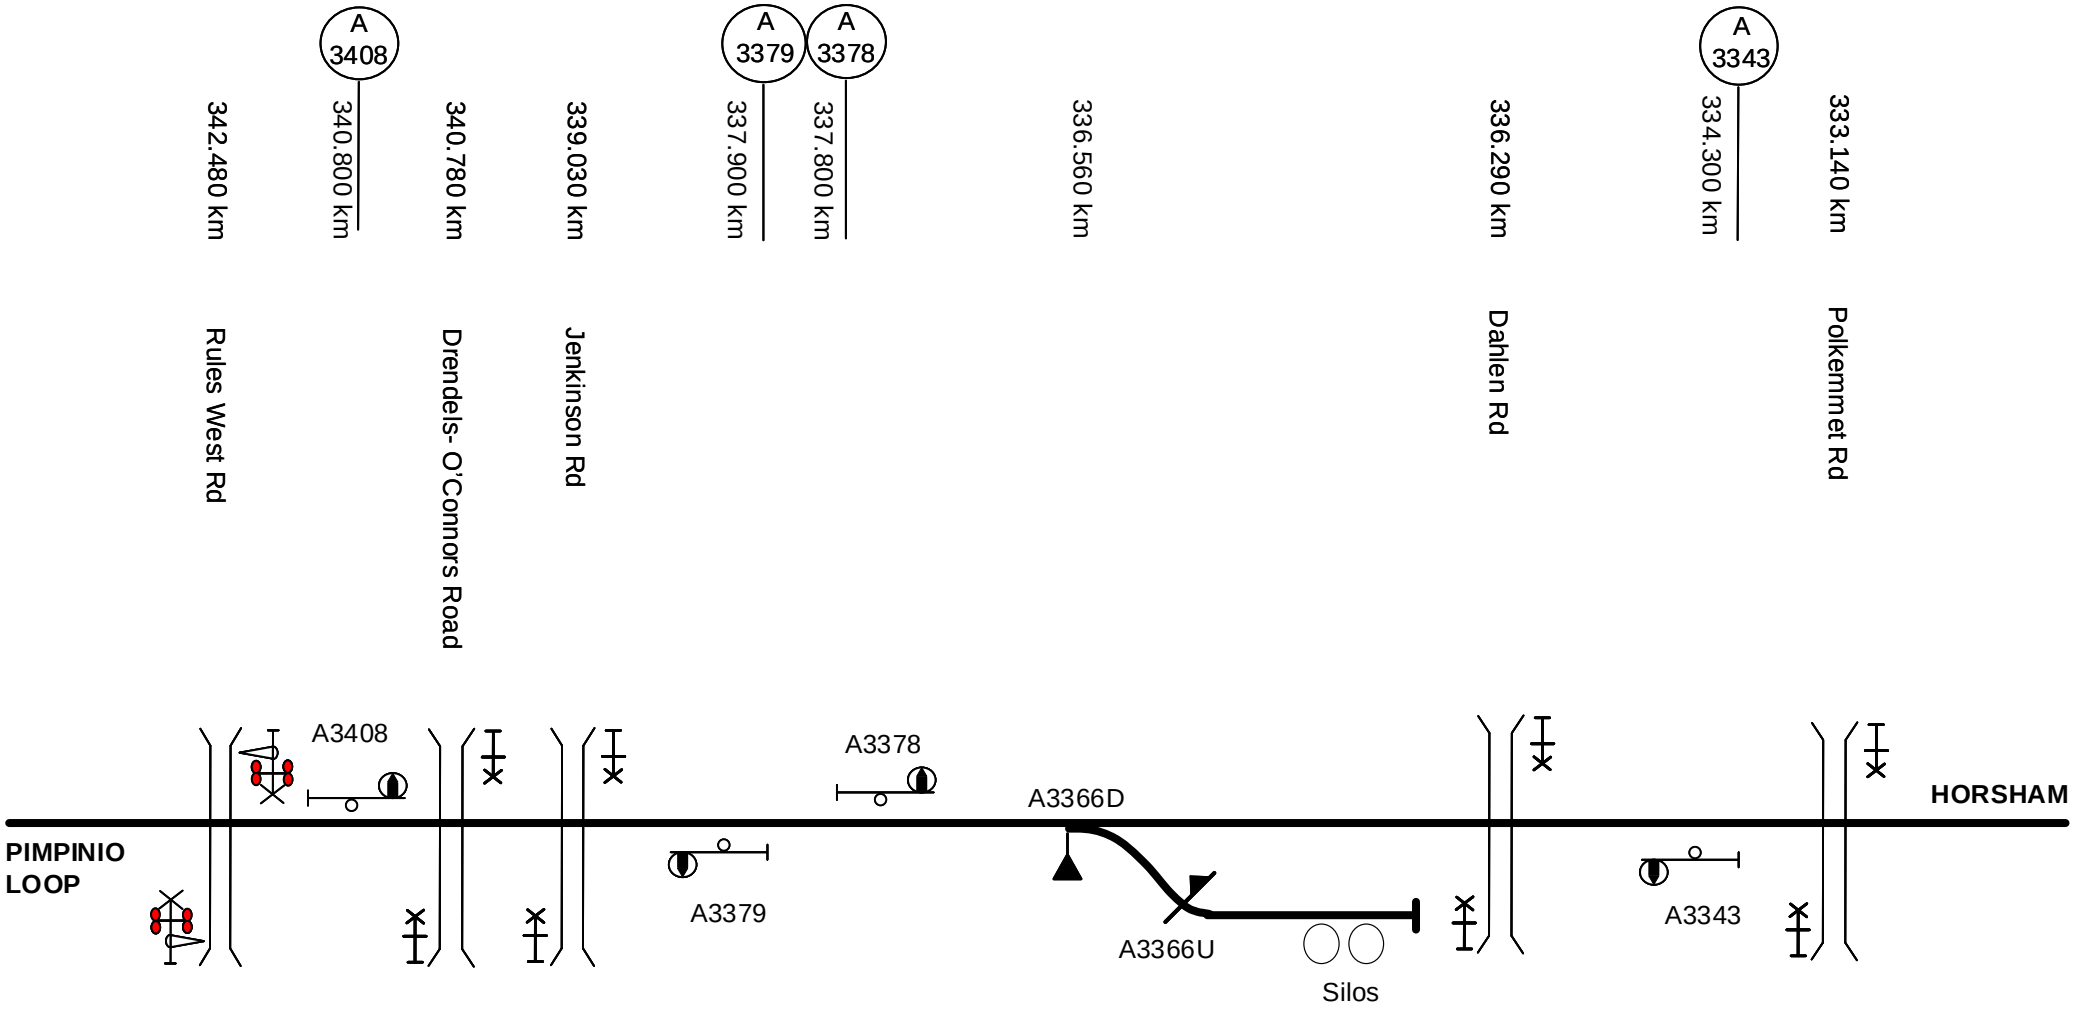

This diagram must be used in conjunction with the corresponding Network Information Book containing the location specific information in Section 2 as well as the legend and general information in Section 1.

Rev	Date	Revision Description	Designed	Checked	Ind.Rev	Approved
1	14/5/19	Corrections made from NIB Review	DBOCZ			

Designed	G. HARRISON	23/10/15	ARTC ACCEPTANCE
Checked	J. SPARROW	23/10/15	Accepted by P.CAMPBELL
Ind. Review ARTC	Ind. Rev. Name R. RATH		Signed
Review Signature		23/10/15	Acceptance Date 23/10/15

ARTC

NIB-T0137


Sheet No 1 of 1

Sheet Size A4

Scale NTS

TITLE

Dahlen

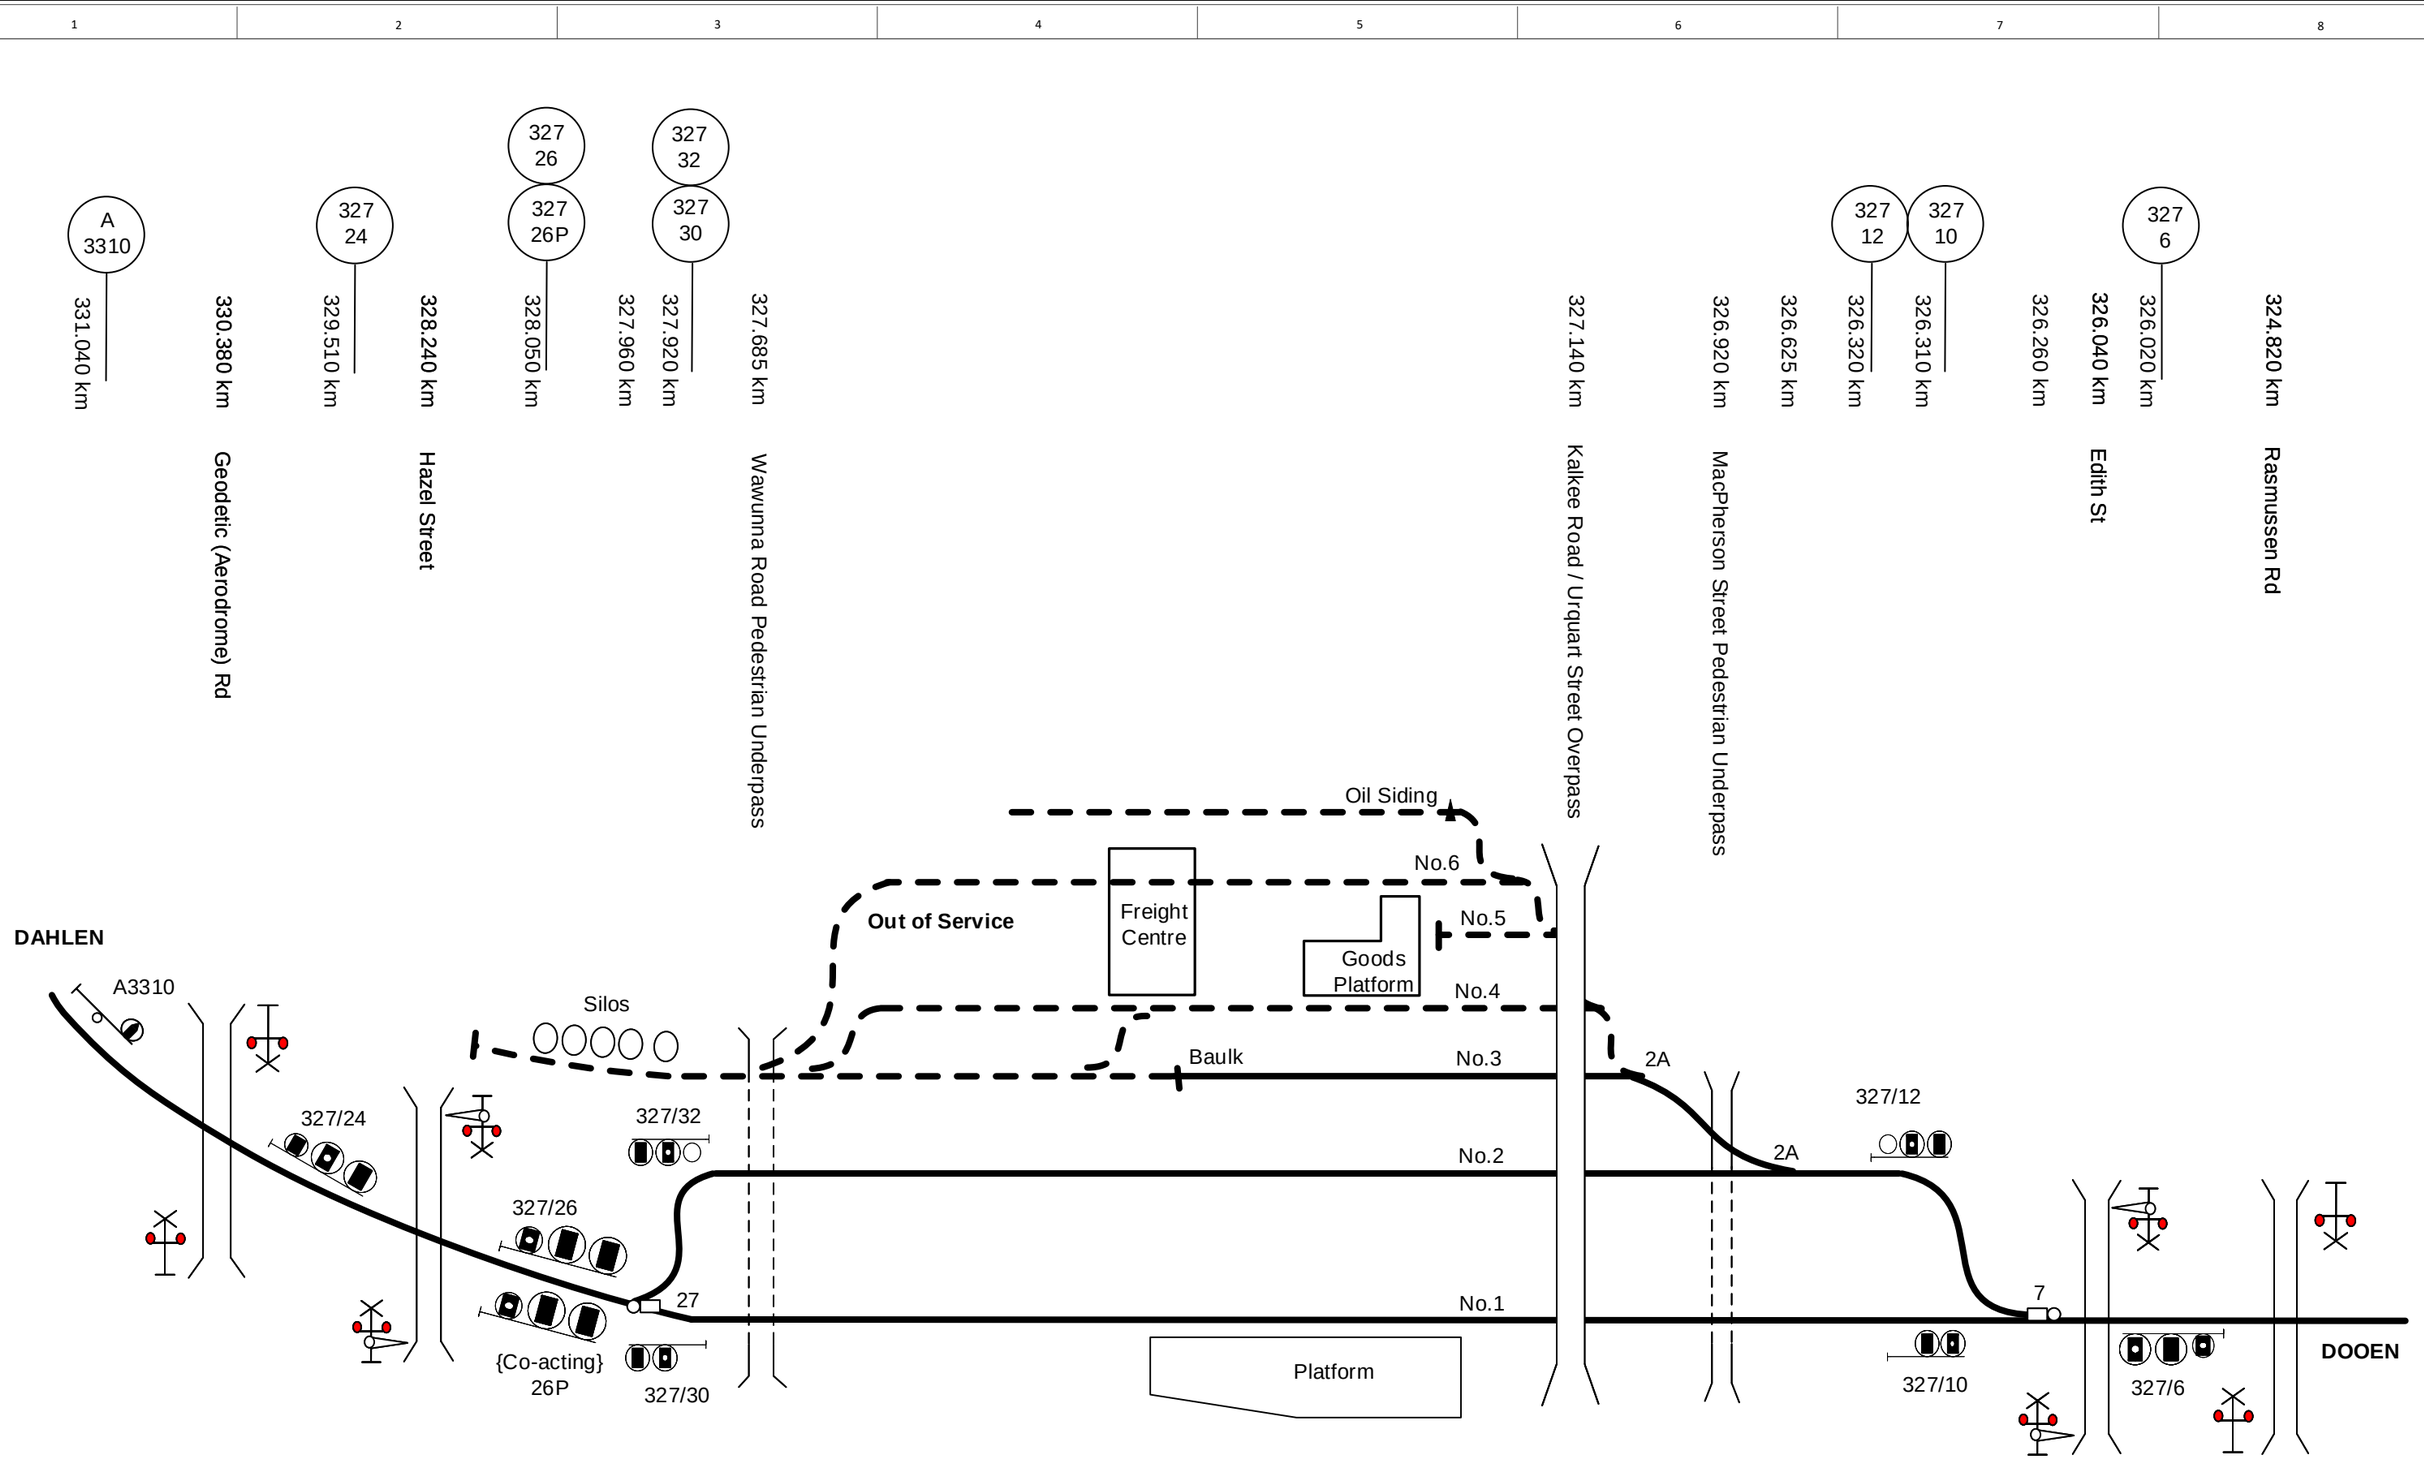

This diagram must be used in conjunction with the corresponding Network Information Book containing the location specific information in Section 2 as well as the legend and general information in Section 1.

Rev	Date	Revision Description	Designed	Checked	Ind.Rev	Approved
1	14/5/19	Corrections made from NIB Review	DBOCZ			

Designed	G. HARRISON	23/10/15
Checked	J. SPARROW	23/10/15
Ind. Review	ARTC	Ind. Rev. Name R. RATH
Review Signature		23/10/15

ARTC ACCEPTANCE
Accepted by P.CAMPBELL
Signed:
Acceptance Date 23/10/15


ARTC

TITLE

Horsham

NIB-T0136

Sheet No 1 of 1
Sheet Size A3
Scale NTS

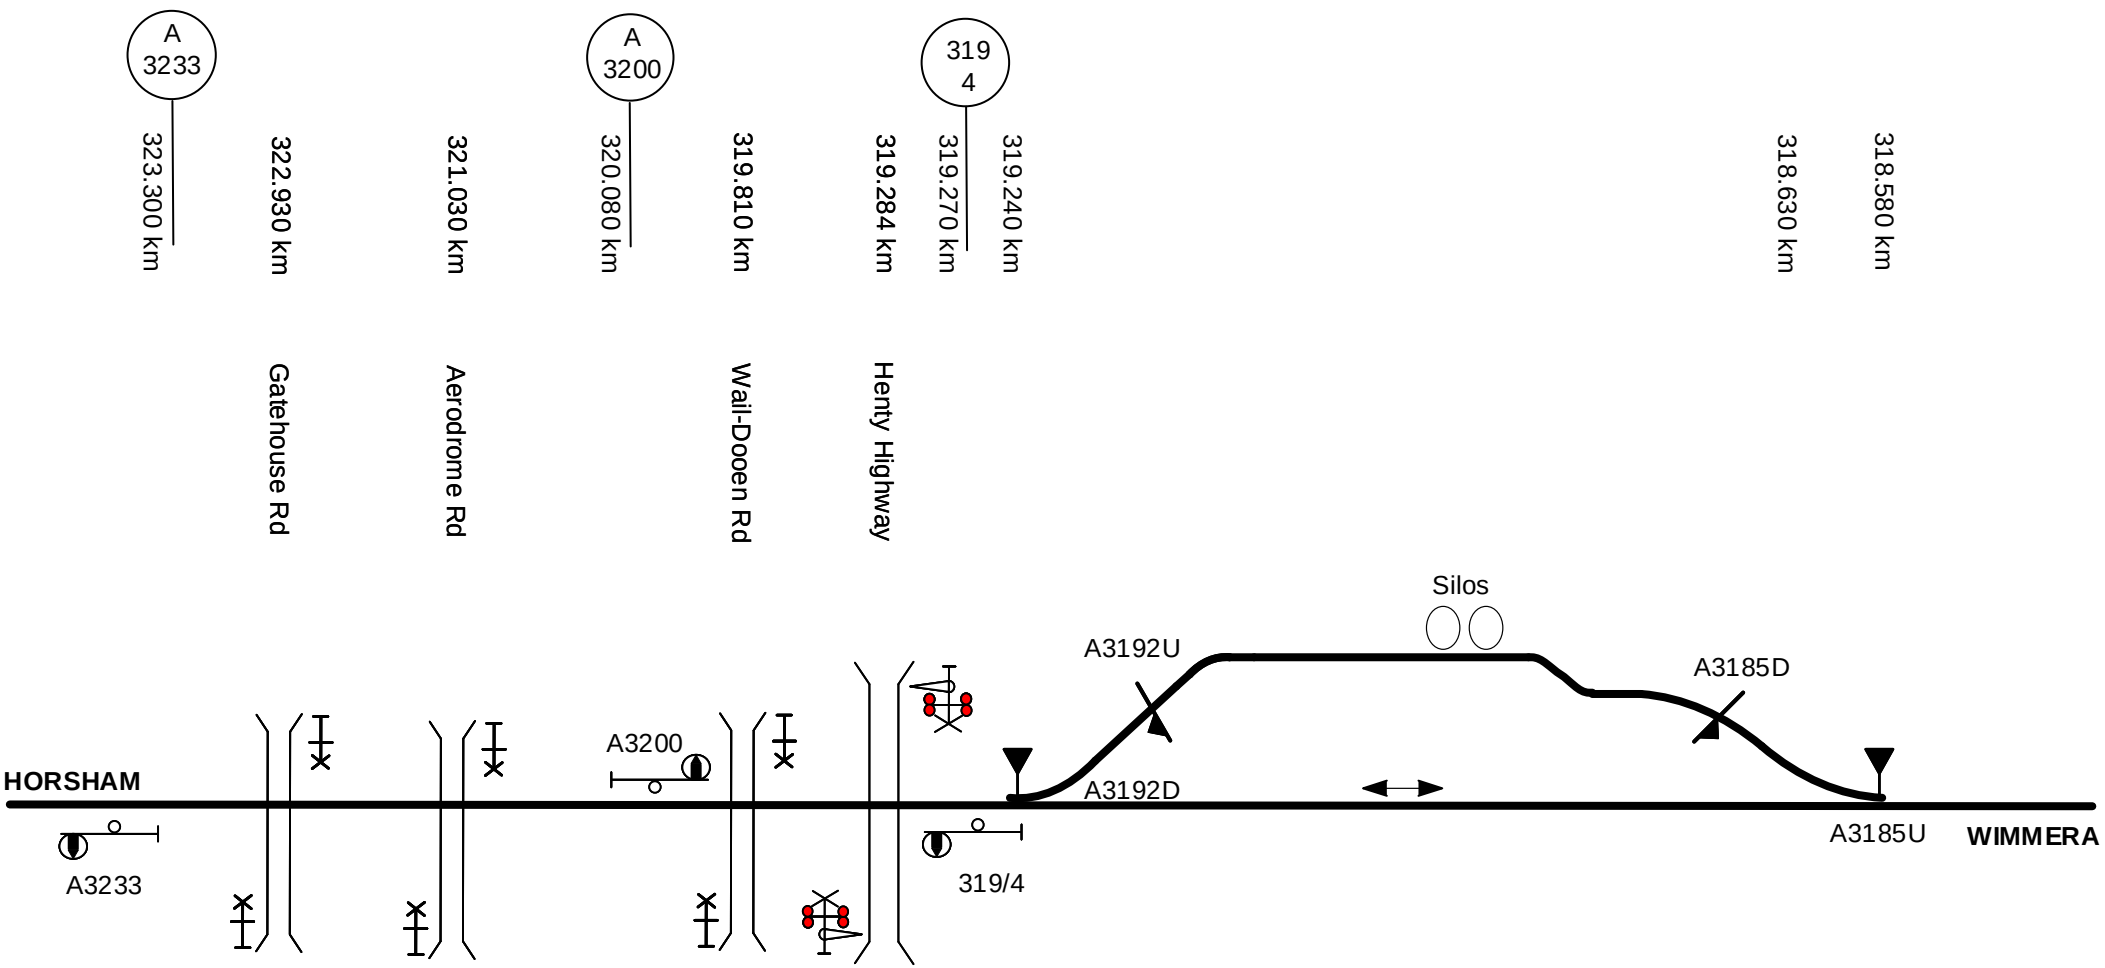

This diagram must be used in conjunction with the corresponding Network Information Book containing the location specific information in Section 2 as well as the legend and general information in Section 1.

Rev	Date	Revision Description	Designed	Checked	Ind.Rev	Approved
1	14/5/19	Corrections made from NIB Review	DBOCZ			

Designed	G. HARRISON	23/10/15	ARTC ACCEPTANCE
Checked	J. SPARROW	23/10/15	Accepted by P.CAMPBELL
Ind. Review	ARTC	Ind. Rev. Name	R. RATH
Review Signature		23/10/15	Acceptance Date 23/10/15

ARTC

NIB-T0135


Sheet No 1 of 1

Sheet Size A4

Scale NTS

TITLE

Dooen

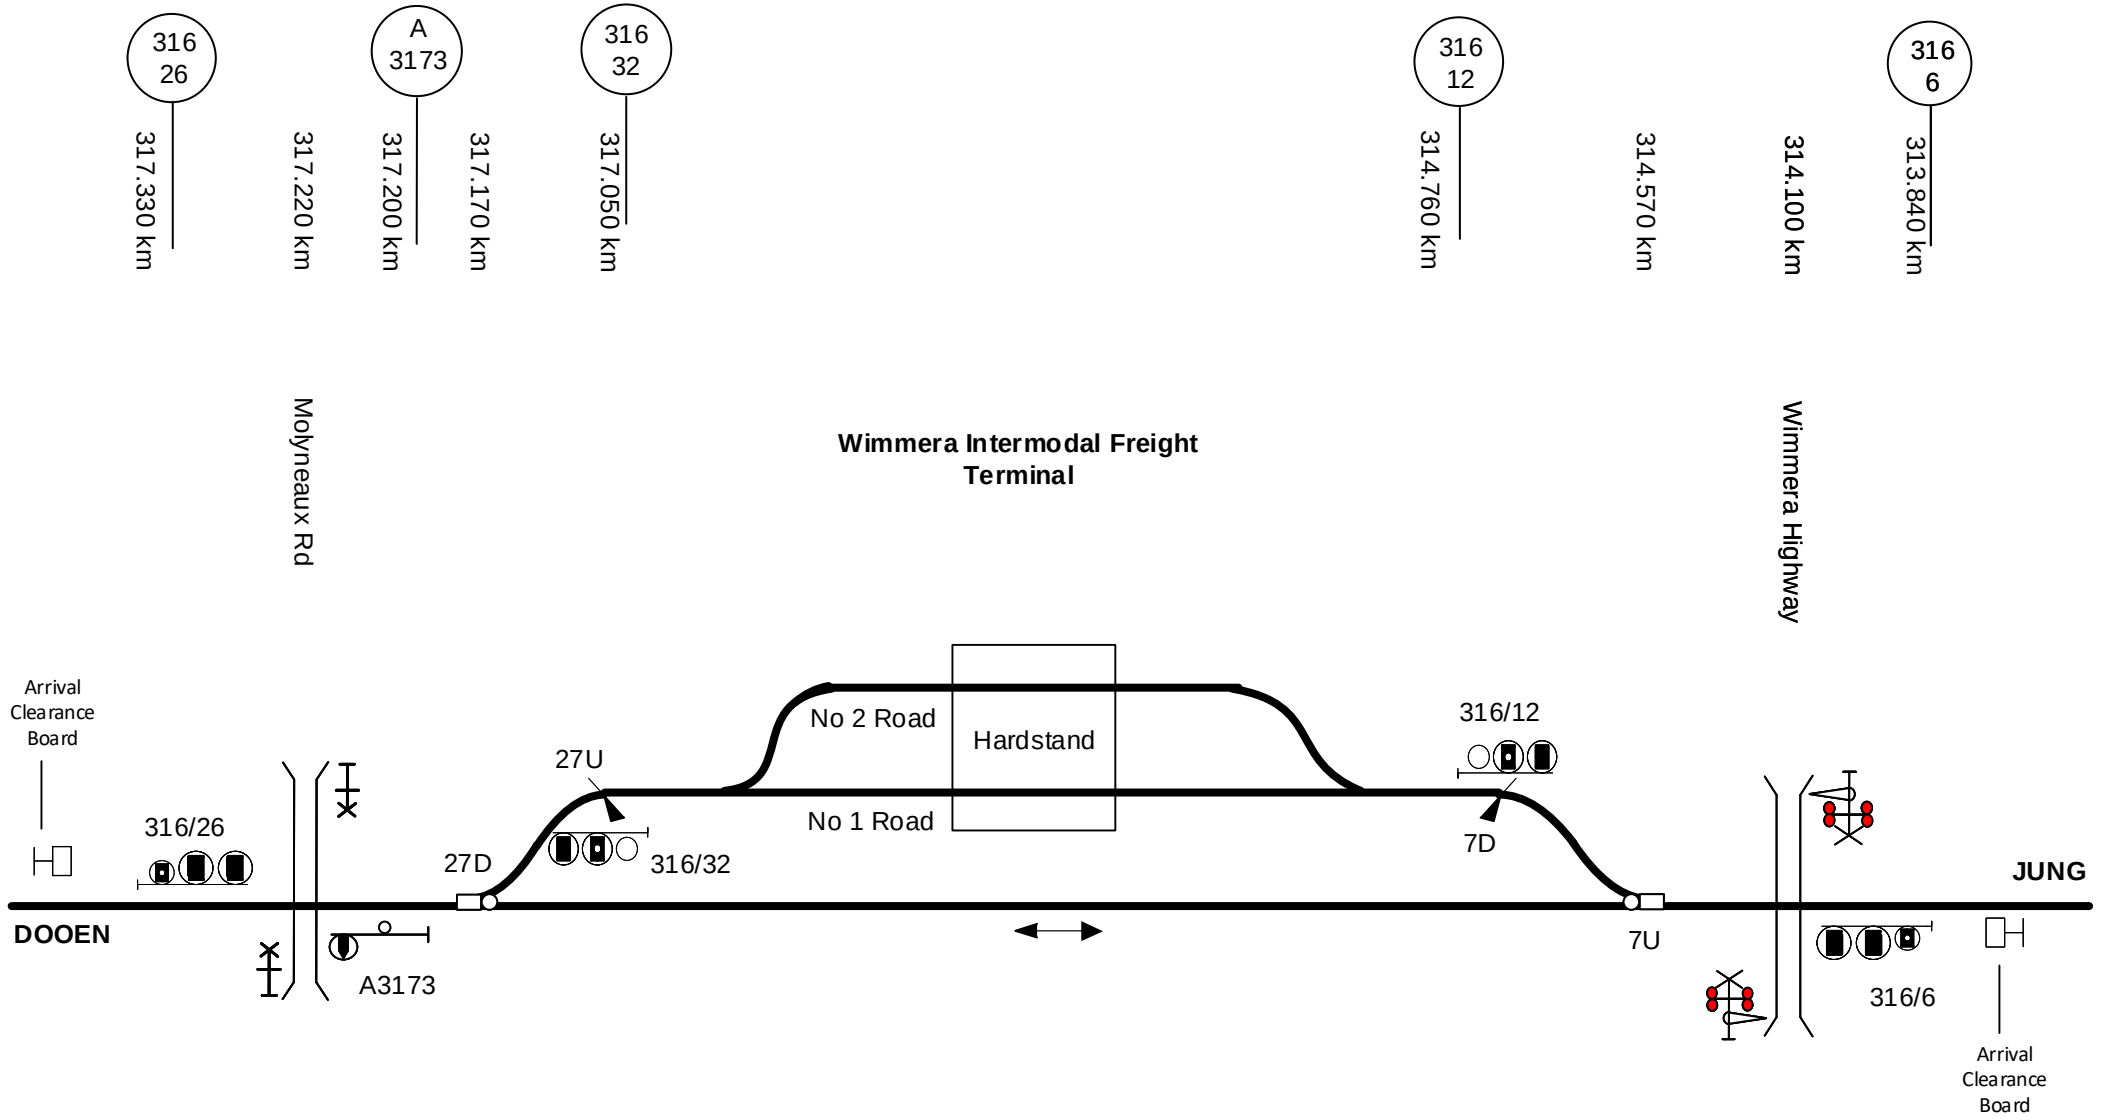

This diagram must be used in conjunction with the corresponding Network Information Book containing the location specific information in Section 2 as well as the legend and general information in Section 1.

Rev	Date	Revision Description	Designed	Checked	Ind.Rev	Approved
1	14/5/19	Corrections made from NIB Review	DBOCZ			

Designed	G. HARRISON	23/10/15	ARTC ACCEPTANCE
Checked	J. SPARROW	23/10/15	Accepted by P.CAMPBELL
Ind. Review ARTC	Ind. Rev. Name R. RATH		Signed
Review Signature		23/10/15	Acceptance Date 23/10/15

ARTC

NIB-T0134


Sheet No 1 of 1

Sheet Size A4

Scale NTS

TITLE

Wimmera Siding

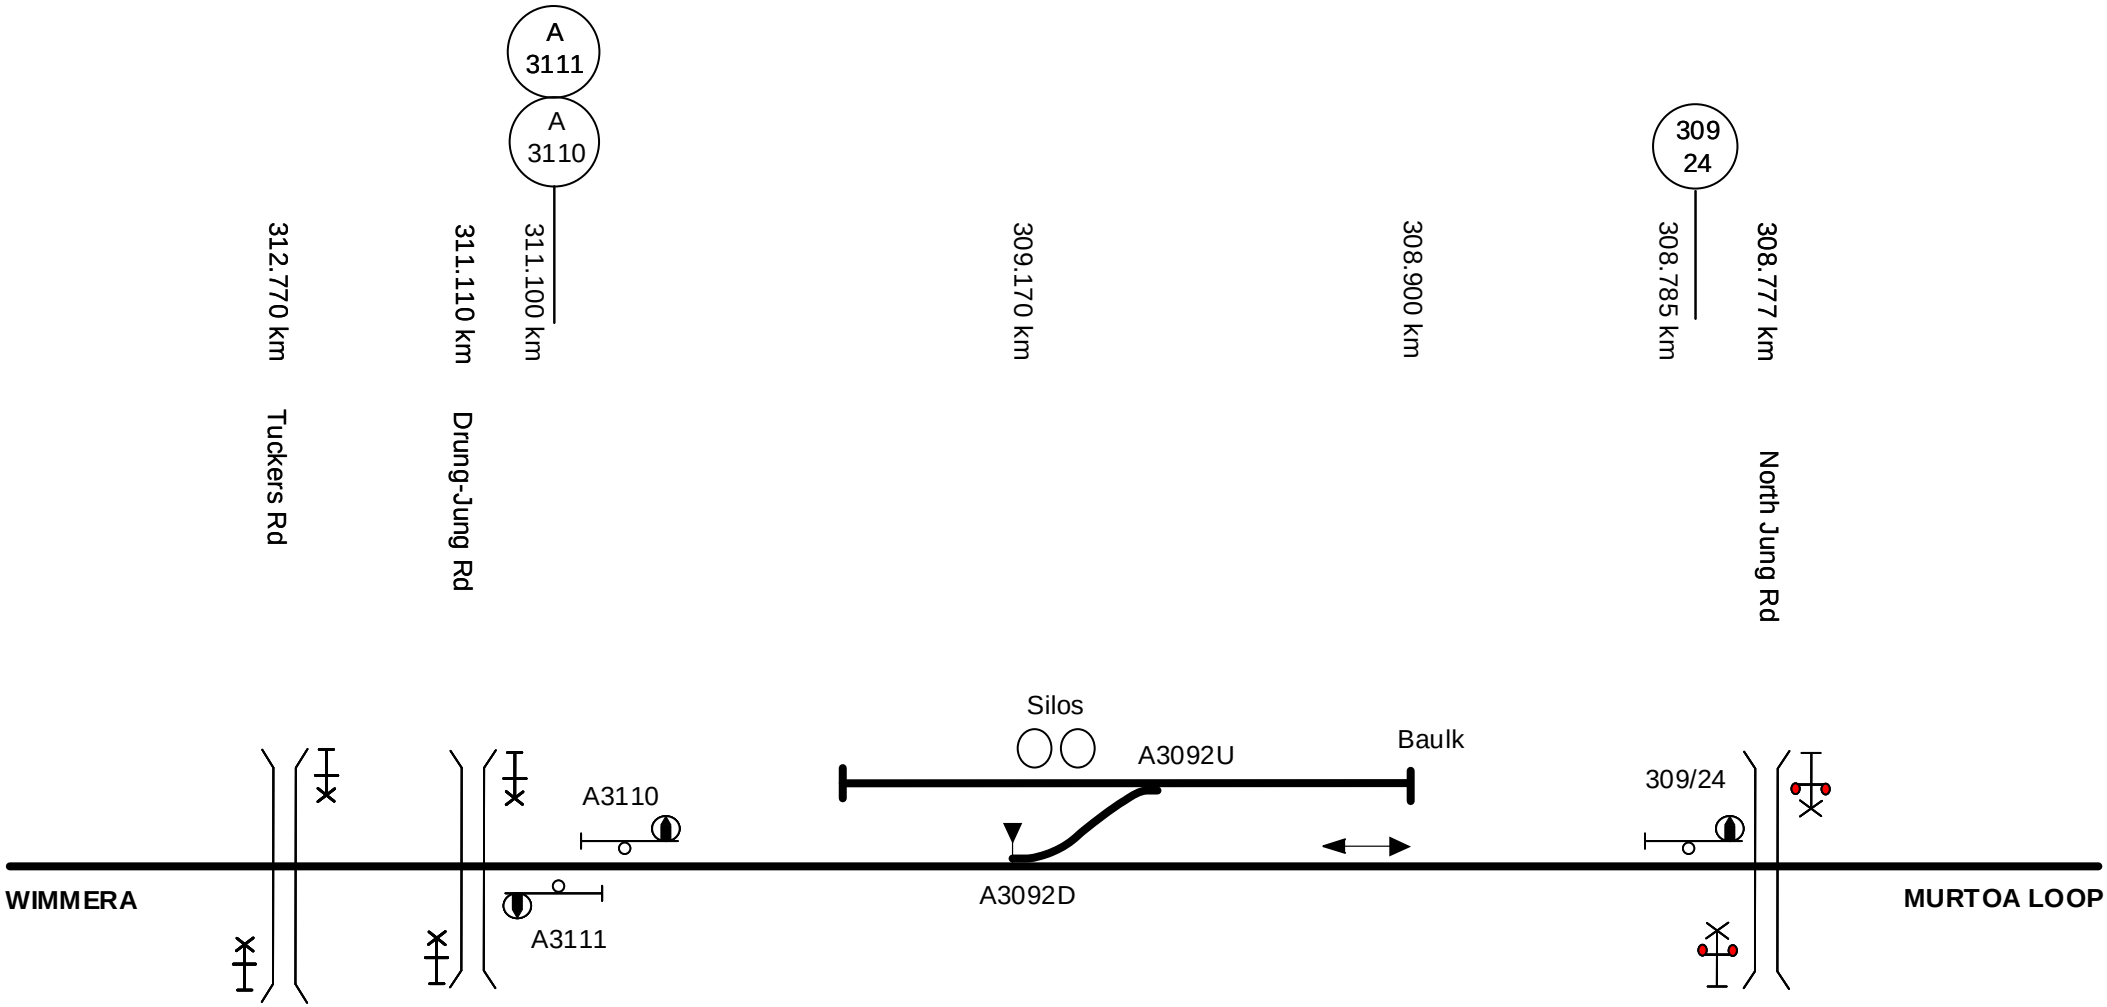

This diagram must be used in conjunction with the corresponding Network Information Book containing the location specific information in Section 2 as well as the legend and general information in Section 1.

Rev	Date	Revision Description	Designed	Checked	Ind.Rev	Approved
1	14/5/19	Corrections made from NIB Review	DBOCZ			

Designed	G. HARRISON	23/10/15	ARTC ACCEPTANCE
Checked	J. SPARROW	23/10/15	Accepted by P.CAMPBELL
Ind. Review ARTC	Ind. Rev. Name R. RATH		Signed
Review Signature		23/10/15	Acceptance Date 23/10/15

ARTC

NIB-T0133


Sheet No 1 of 1

Sheet Size A4

Scale NTS

TITLE

Jung

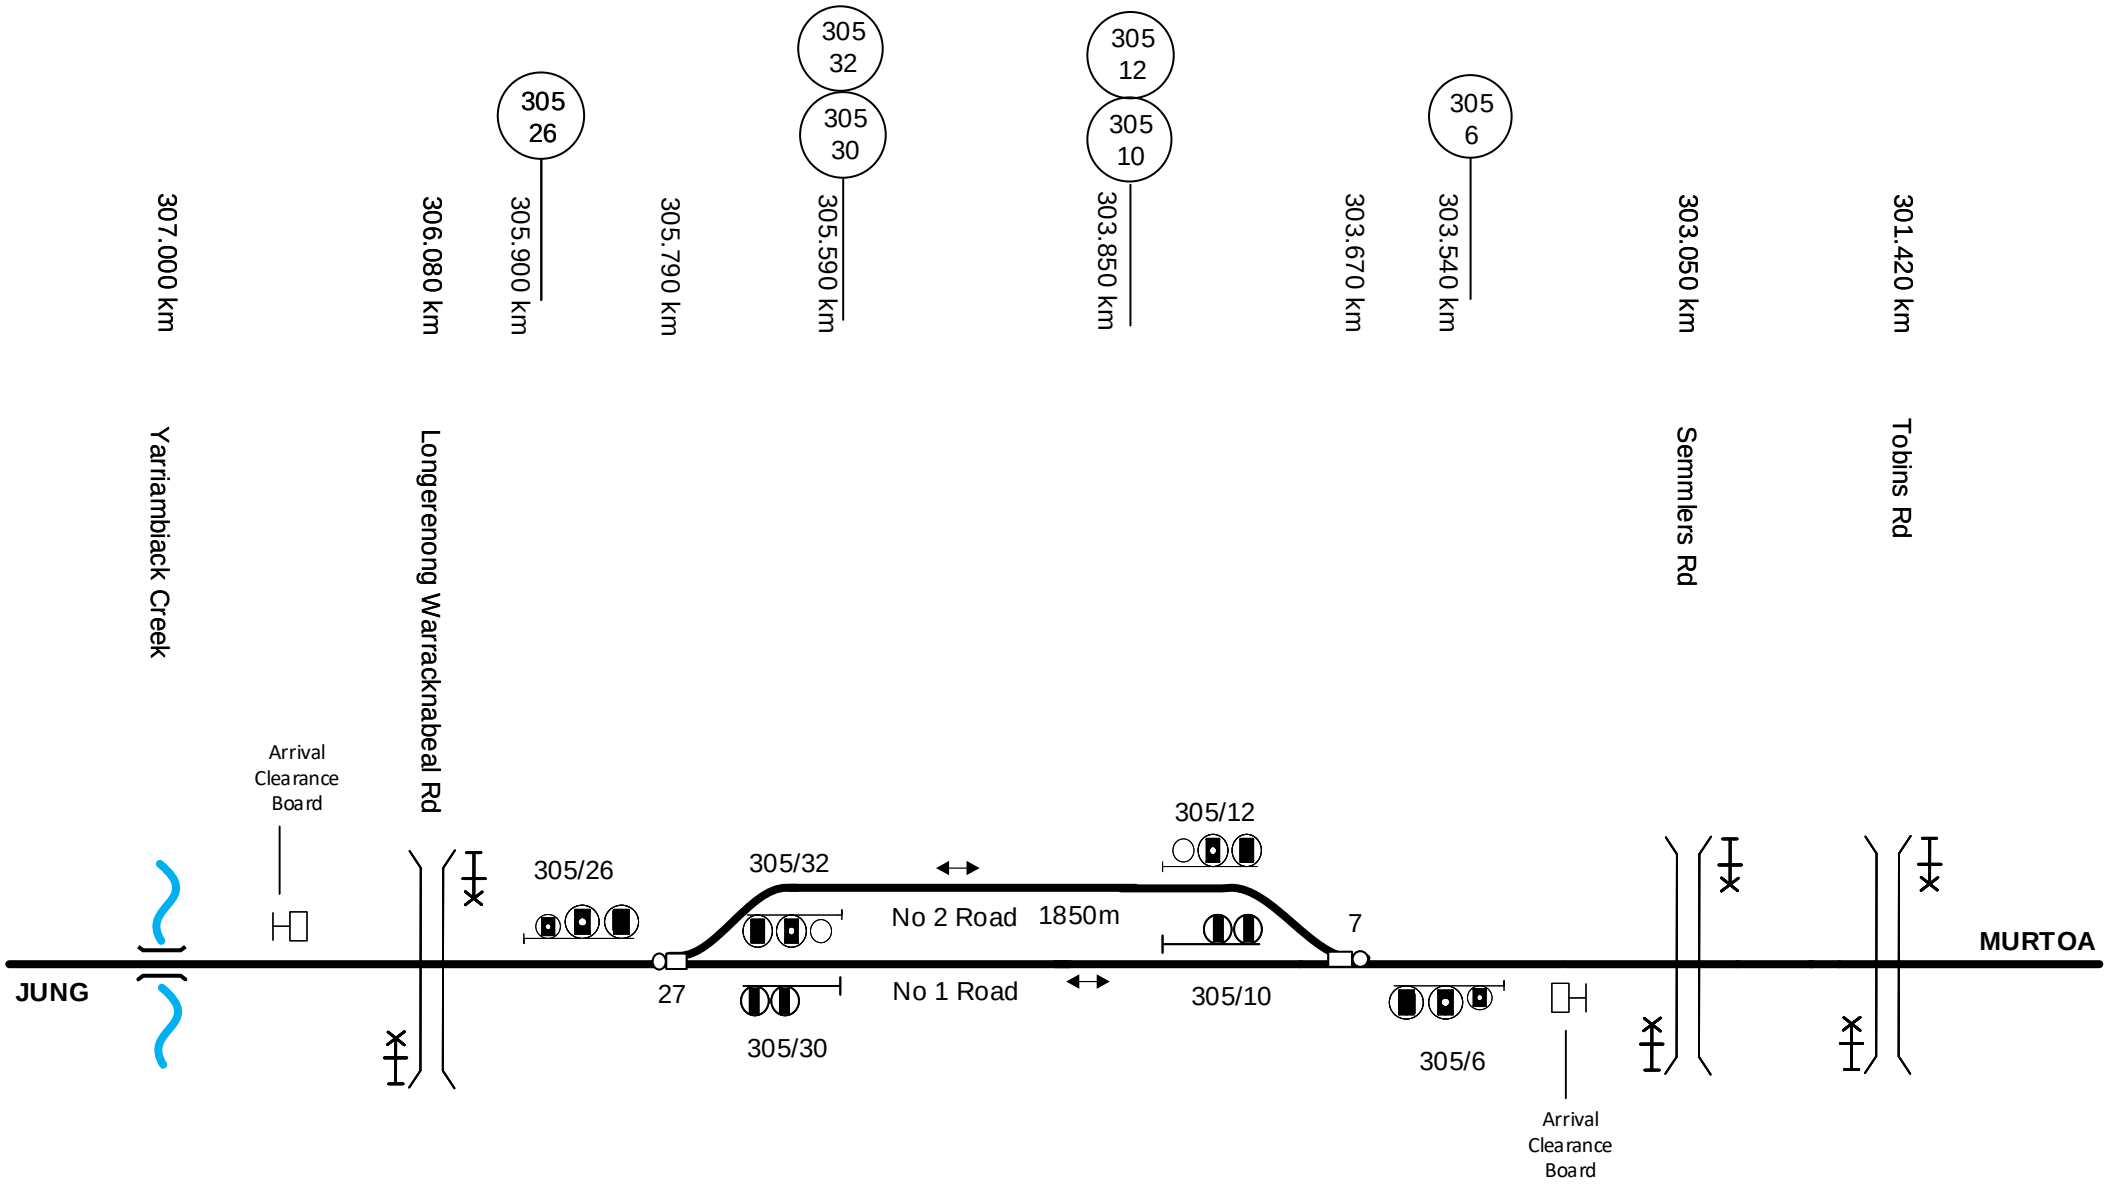

This diagram must be used in conjunction with the corresponding Network Information Book containing the location specific information in Section 2 as well as the legend and general information in Section 1.

Rev	Date	Revision Description	Designed	Checked	Ind.Rev	Approved
1	14/5/19	Corrections made from NIB Review	DBOCZ			

Designed	G. HARRISON	23/10/15	ARTC ACCEPTANCE
Checked	J. SPARROW	23/10/15	Accepted by P.CAMPBELL
Ind. Review ARTC	Ind. Rev. Name R. RATH		Signed
Review Signature		23/10/15	Acceptance Date 23/10/15

ARTC

NIB-T0132

Sheet No 1 of 1

Sheet Size A4

Scale NTS

TITLE

Murtoa Loop

298 26 — 299.660 km

298 22 — 299.120 km

299.036 km Thomas Rd

299.010 km Donald Murtoa Rd

298 28 — 298.760 km

298.710 km

298.640 km

298 30 — 298.570 km

298 32

298 10 — 297.800 km


297.750 km

297.740 km

297.680 km

298 14 — 297.640 km

298 12

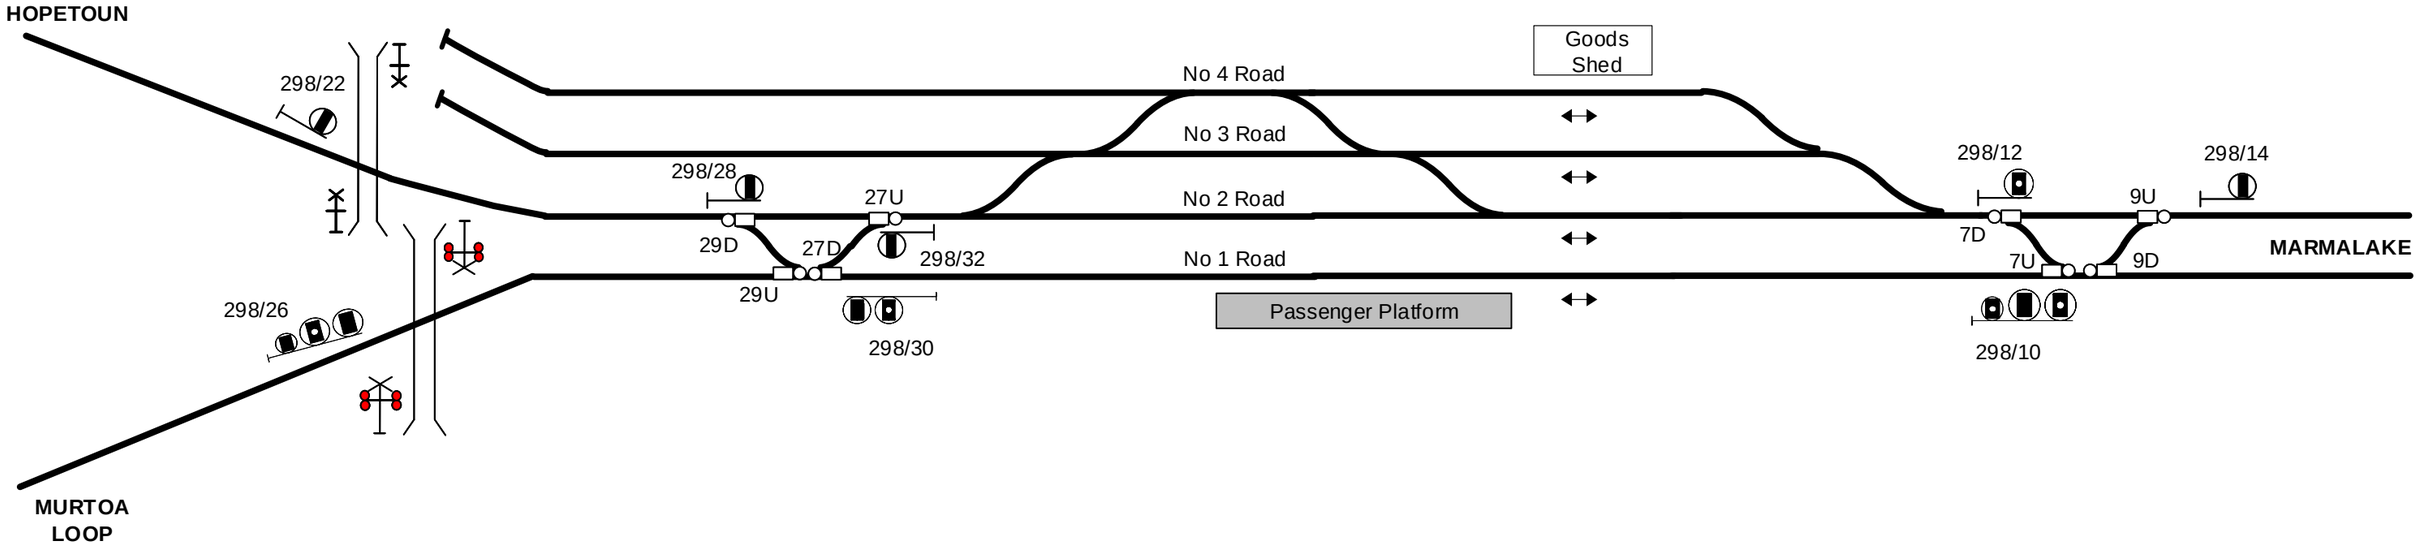

This diagram must be used in conjunction with the corresponding Network Information Book containing the location specific information in Section 2 as well as the legend and general information in Section 1.

Rev	Date	Revision Description	Designed	Checked	Ind.Rev	Approved
1	15/5/19	Corrections made from NIB Review	DBOCZ			

Designed	G. HARRISON	23/10/15	ARTC ACCEPTANCE
Checked	J. SPARROW	23/10/15	Accepted by P.CAMPBELL
Ind. Review ARTC	Ind. Rev. Name R. RATH		Signed:
Review Signature		23/10/15	Acceptance Date 23/10/15

ARTC

NIB-T0131


Sheet No 1 of 1

Sheet Size A3

Scale NTS

TITLE

Murtoa Station

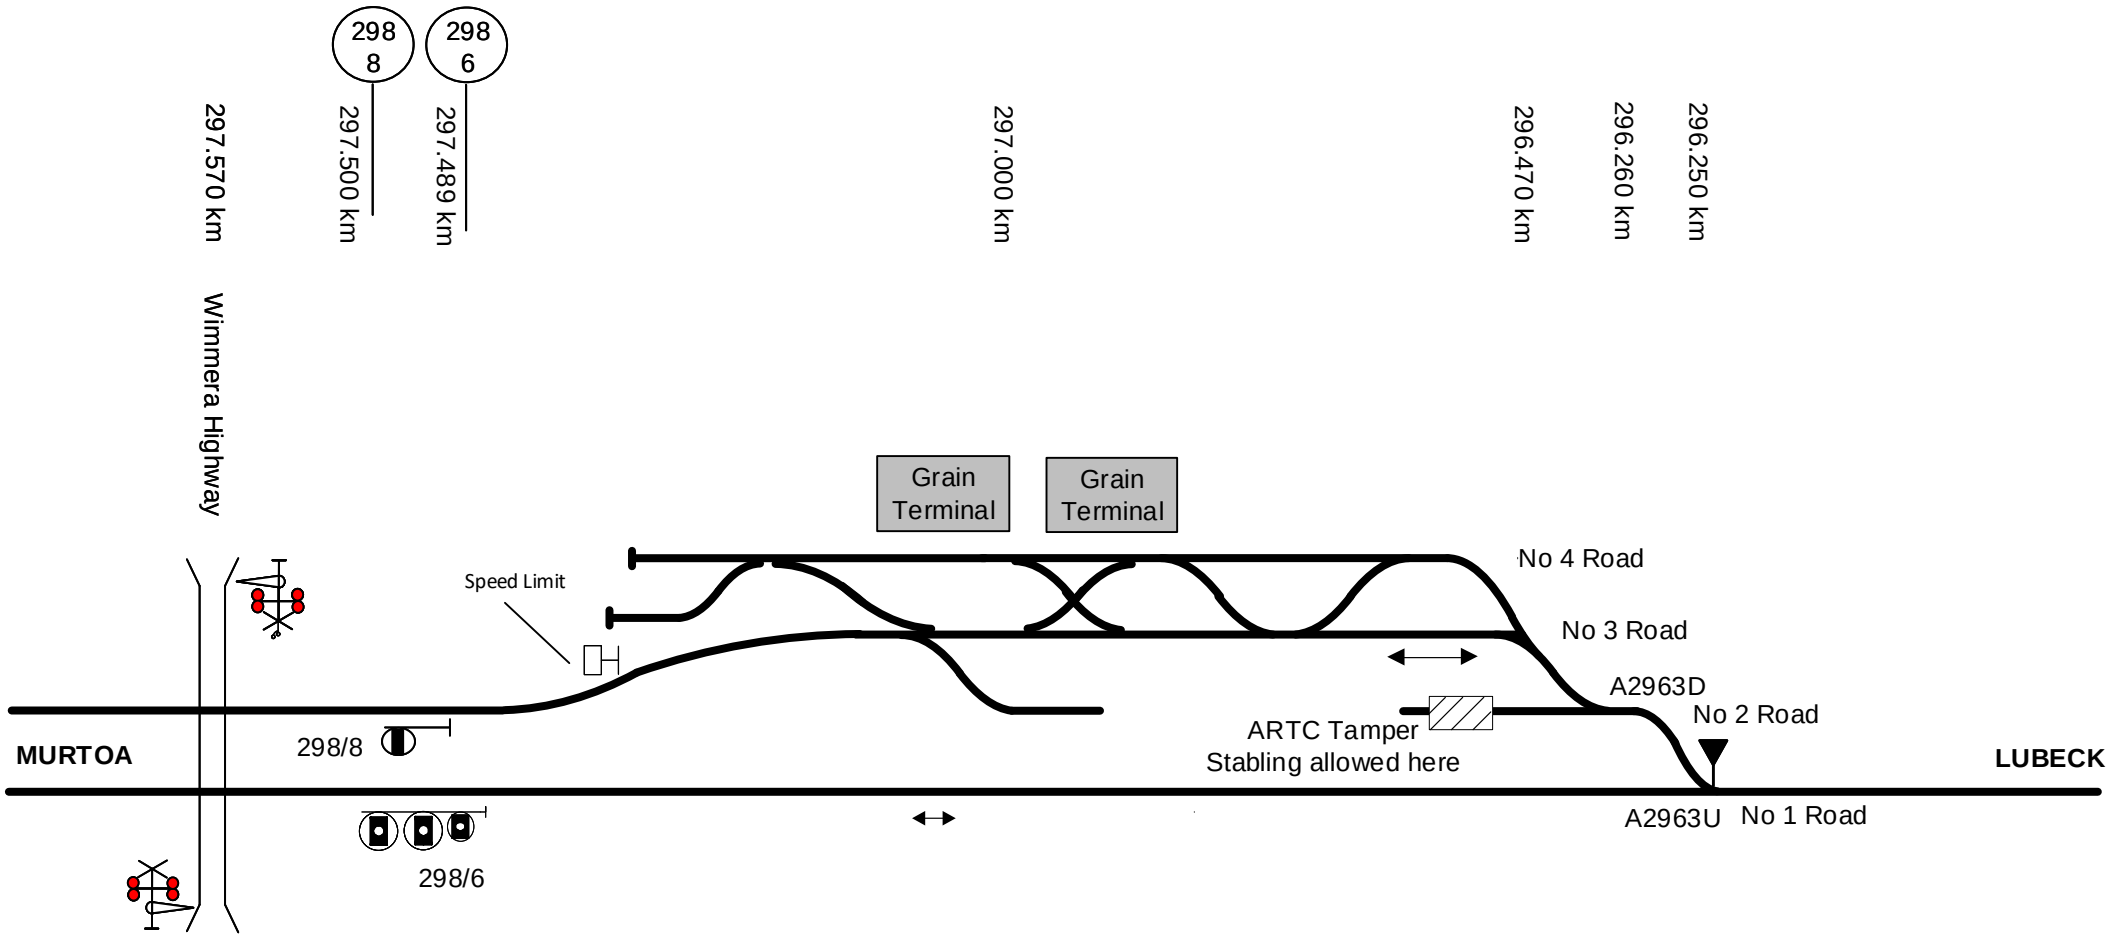

This diagram must be used in conjunction with the corresponding Network Information Book containing the location specific information in Section 2 as well as the legend and general information in Section 1.

Rev	Date	Revision Description	Designed	Checked	Ind.Rev	Approved
1	15/5/19	Corrections made from NIB Review	DBOCZ	RRATH		

Designed	G. HARRISON	23/10/15	ARTC ACCEPTANCE
Checked	J. SPARROW	23/10/15	Accepted by P.CAMPBELL
Ind. Review	ARTC	Ind Rev Name R. RATH	Signed:
Review Signature		23/10/15	Acceptance Date 23/10/15

ARTC

TITLE


Marmalake

NIB-T0130

Sheet No 1 of 1

Scale NTS

Sheet Size A4

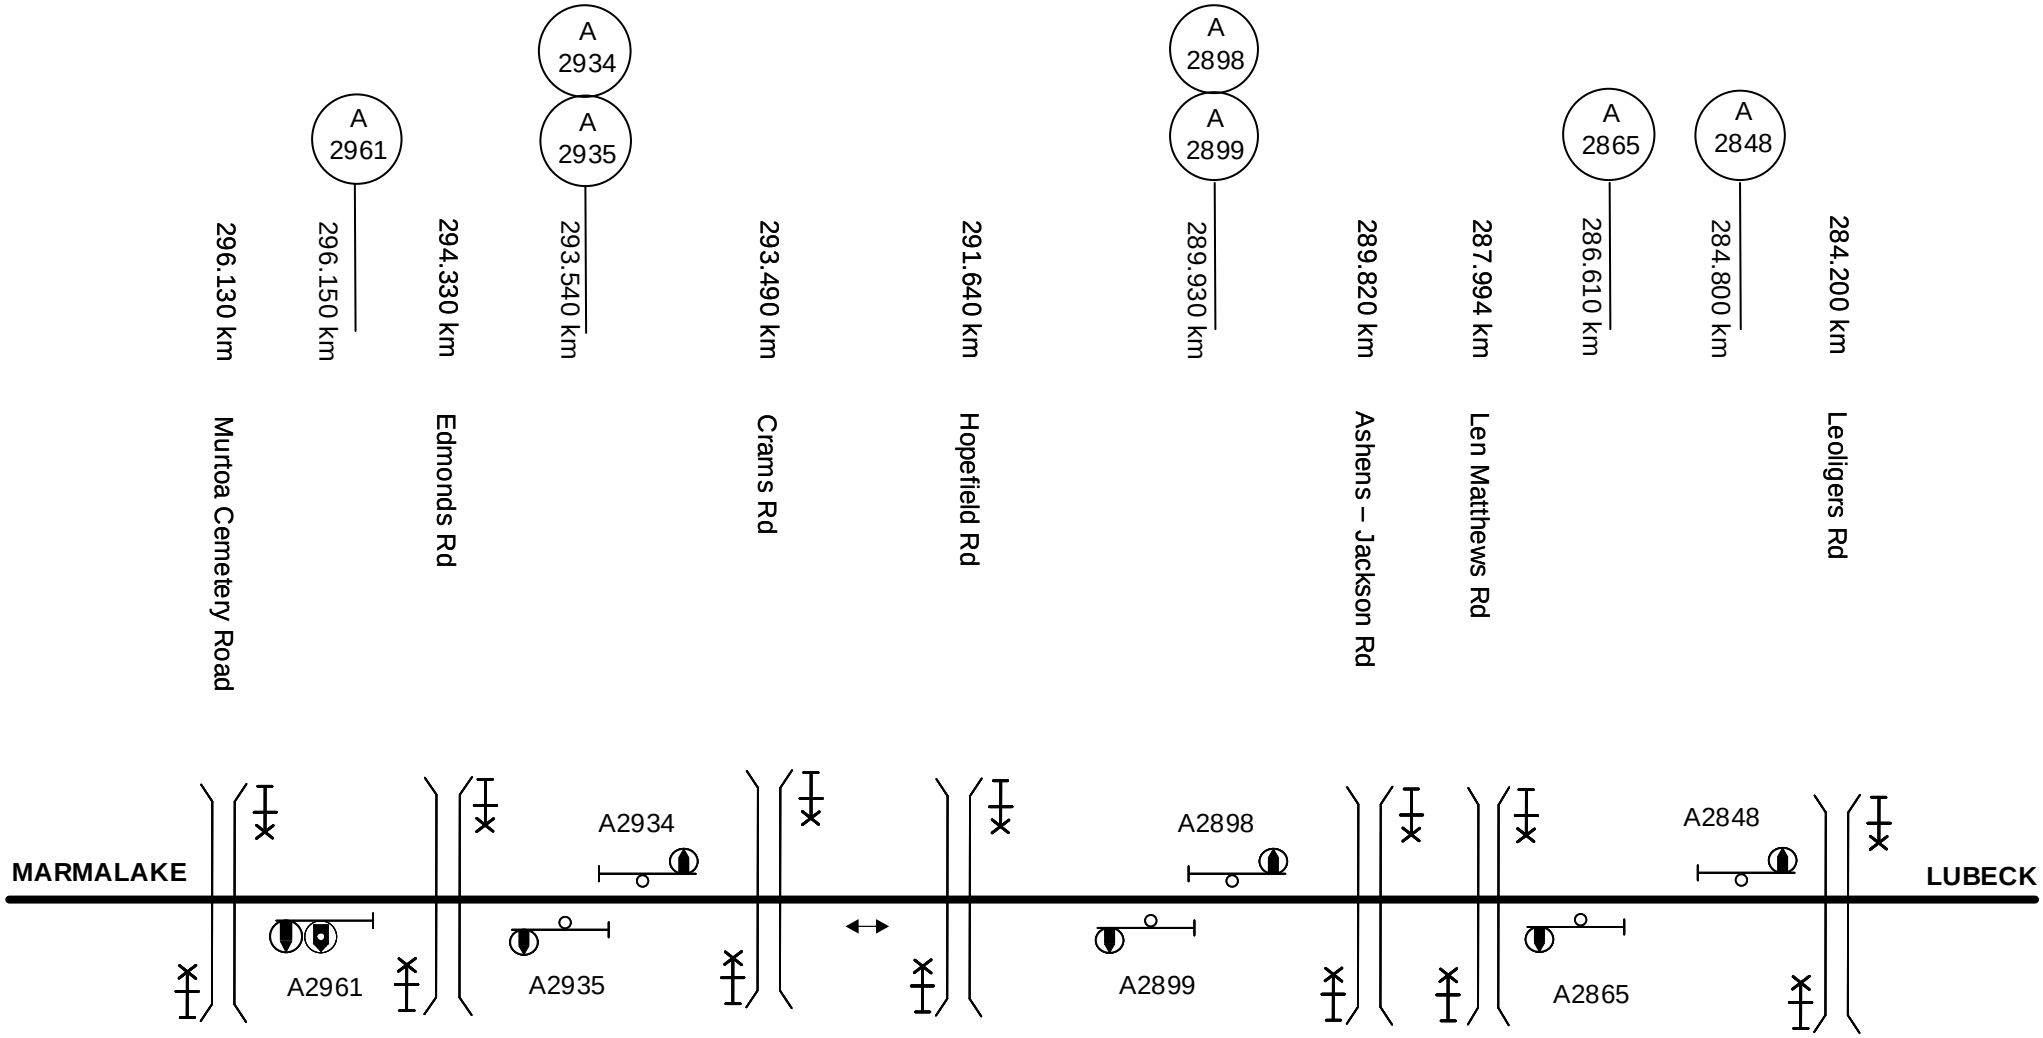

This diagram must be used in conjunction with the corresponding Network Information Book containing the location specific information in Section 2 as well as the legend and general information in Section 1.

Rev	Date	Revision Description	Designed	Checked	Ind.Rev	Approved
1	15/5/19	Corrections made from NIB Review	DBOCZ			

Designed	G. HARRISON	23/10/15	ARTC ACCEPTANCE
Checked	J. SPARROW	23/10/15	Accepted by P.CAMPBELL
Ind. Review ARTC	Ind. Rev. Name R. RATH		Signed
Review Signature		23/10/15	Acceptance Date 23/10/15

ARTC

NIB-T0129


Sheet No 1 of 1

Sheet Size A4

Scale NTS

TITLE

Marmalake to Lubeck

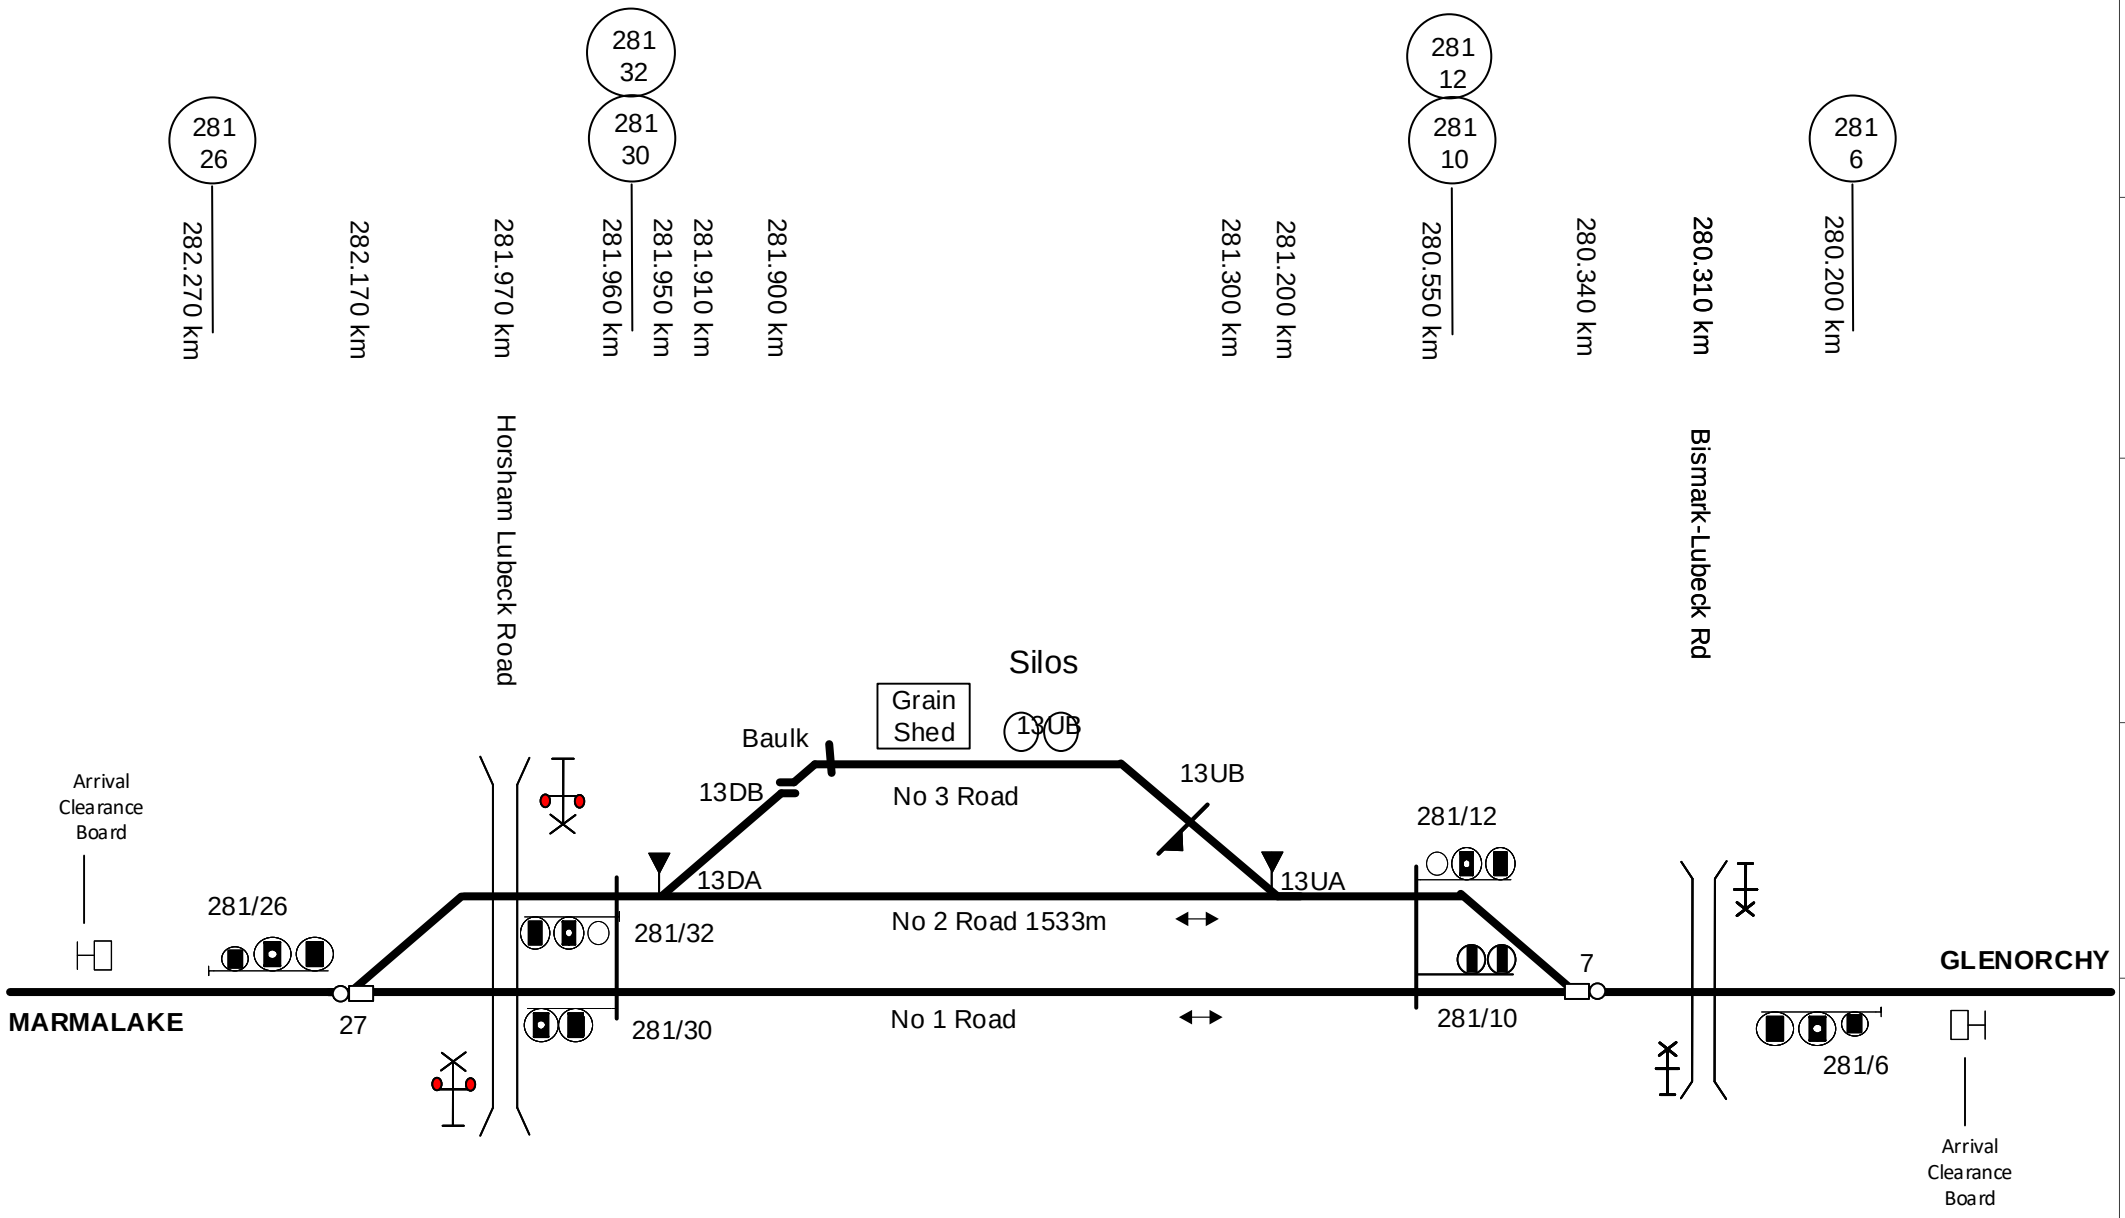

This diagram must be used in conjunction with the corresponding Network Information Book containing the location specific information in Section 2 as well as the legend and general information in Section 1.

Rev	Date	Revision Description	Designed	Checked	Ind.Rev	Approved
1	15/5/19	Corrections made from NIB Review	DBOCZ			

Designed	G. HARRISON	23/10/15	ARTC ACCEPTANCE
Checked	J. SPARROW	23/10/15	Accepted by P.CAMPBELL
Ind. Review ARTC	Ind. Rev. Name R. RATH		Signed
Review Signature		23/10/15	Acceptance Date 23/10/15

ARTC

NIB-T0128


Sheet No 1 of 1

Sheet Size A4

Scale NTS

TITLE

Lubeck Loop

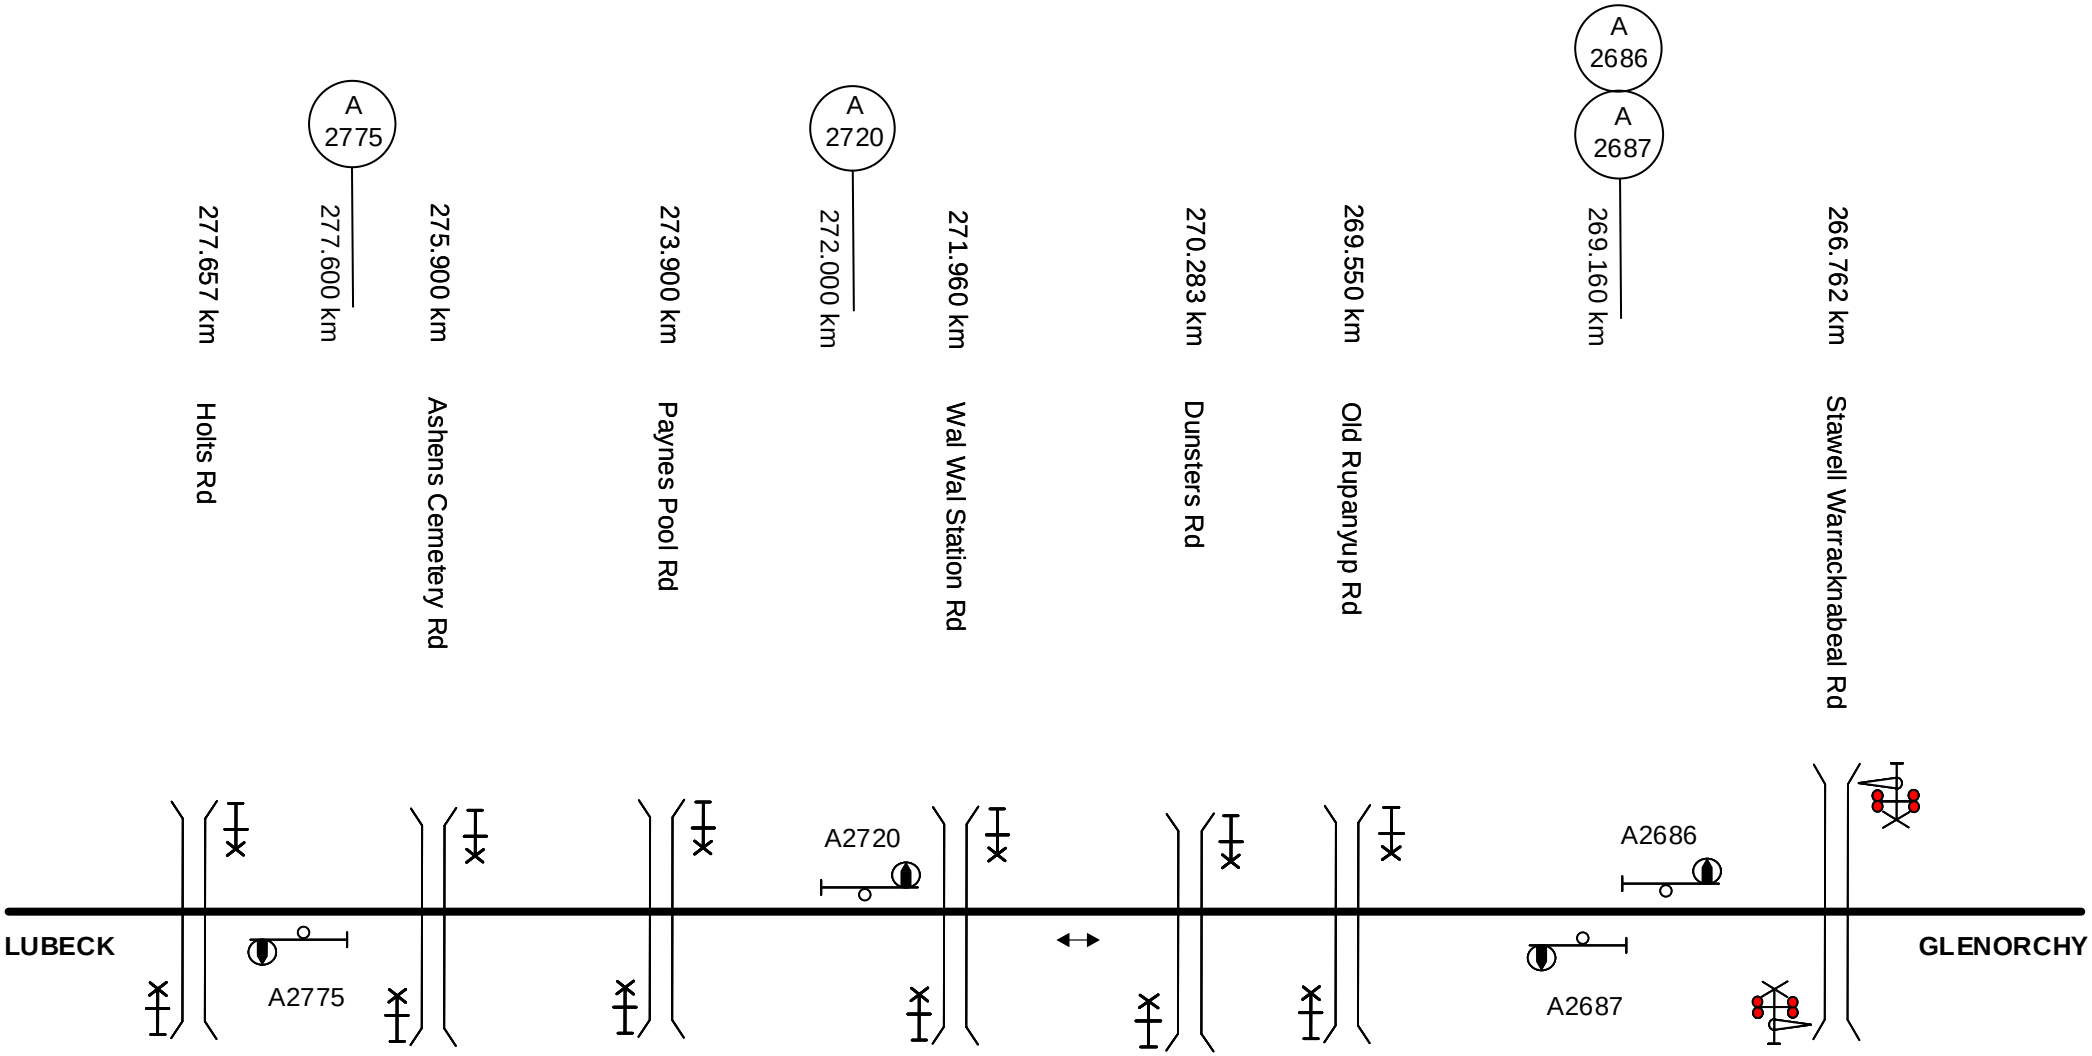

This diagram must be used in conjunction with the corresponding Network Information Book containing the location specific information in Section 2 as well as the legend and general information in Section 1.

Rev	Date	Revision Description	Designed	Checked	Ind.Rev	Approved
1	15/5/19	Corrections made from NIB Review	DBOCZ			

Designed	G. HARRISON	23/10/15	ARTC ACCEPTANCE
Checked	J. SPARROW	23/10/15	Accepted by P.CAMPBELL
Ind. Review ARTC	Ind. Rev. Name R. PATH		Signed
Review Signature		23/10/15	Acceptance Date 23/10/15

ARTC

NIB-T0127


Sheet No 1 of 1

Sheet Size A4

Scale NTS

TITLE

Lubeck to Glenorchy

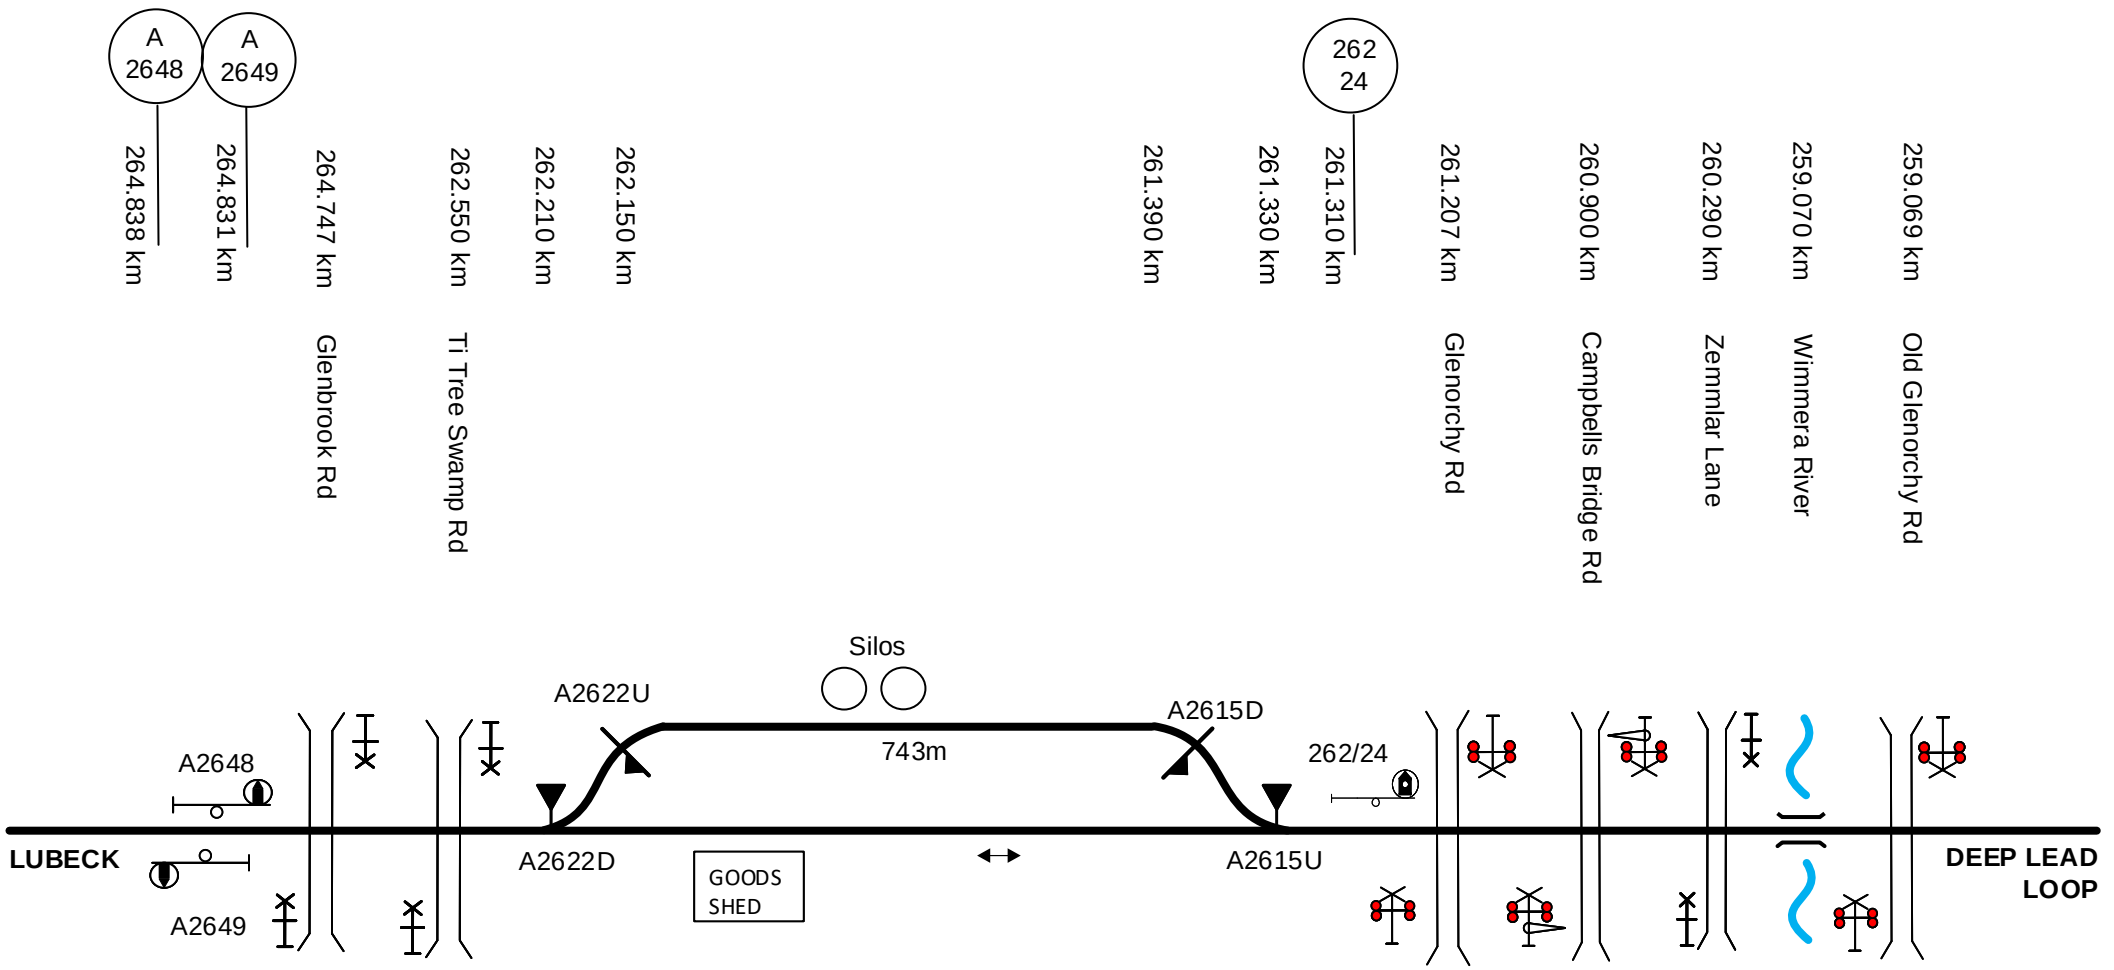

This diagram must be used in conjunction with the corresponding Network Information Book containing the location specific information in Section 2 as well as the legend and general information in Section 1.

Rev	Date	Revision Description	Designed	Checked	Ind.Rev	Approved
1	15/5/19	Corrections made from NIB Review	DBOCZ			

Designed	G. HARRISON	23/10/15	ARTC ACCEPTANCE
Checked	J. SPARROW	23/10/15	Accepted by P.CAMPBELL
Ind. Review ARTC	Ind. Rev. Name R. RATH		Signed
Review Signature		23/10/15	Acceptance Date 23/10/15

ARTC

NIB-T0126


Sheet No 1 of 1

Sheet Size A4

Scale NTS

TITLE

Glenorchy

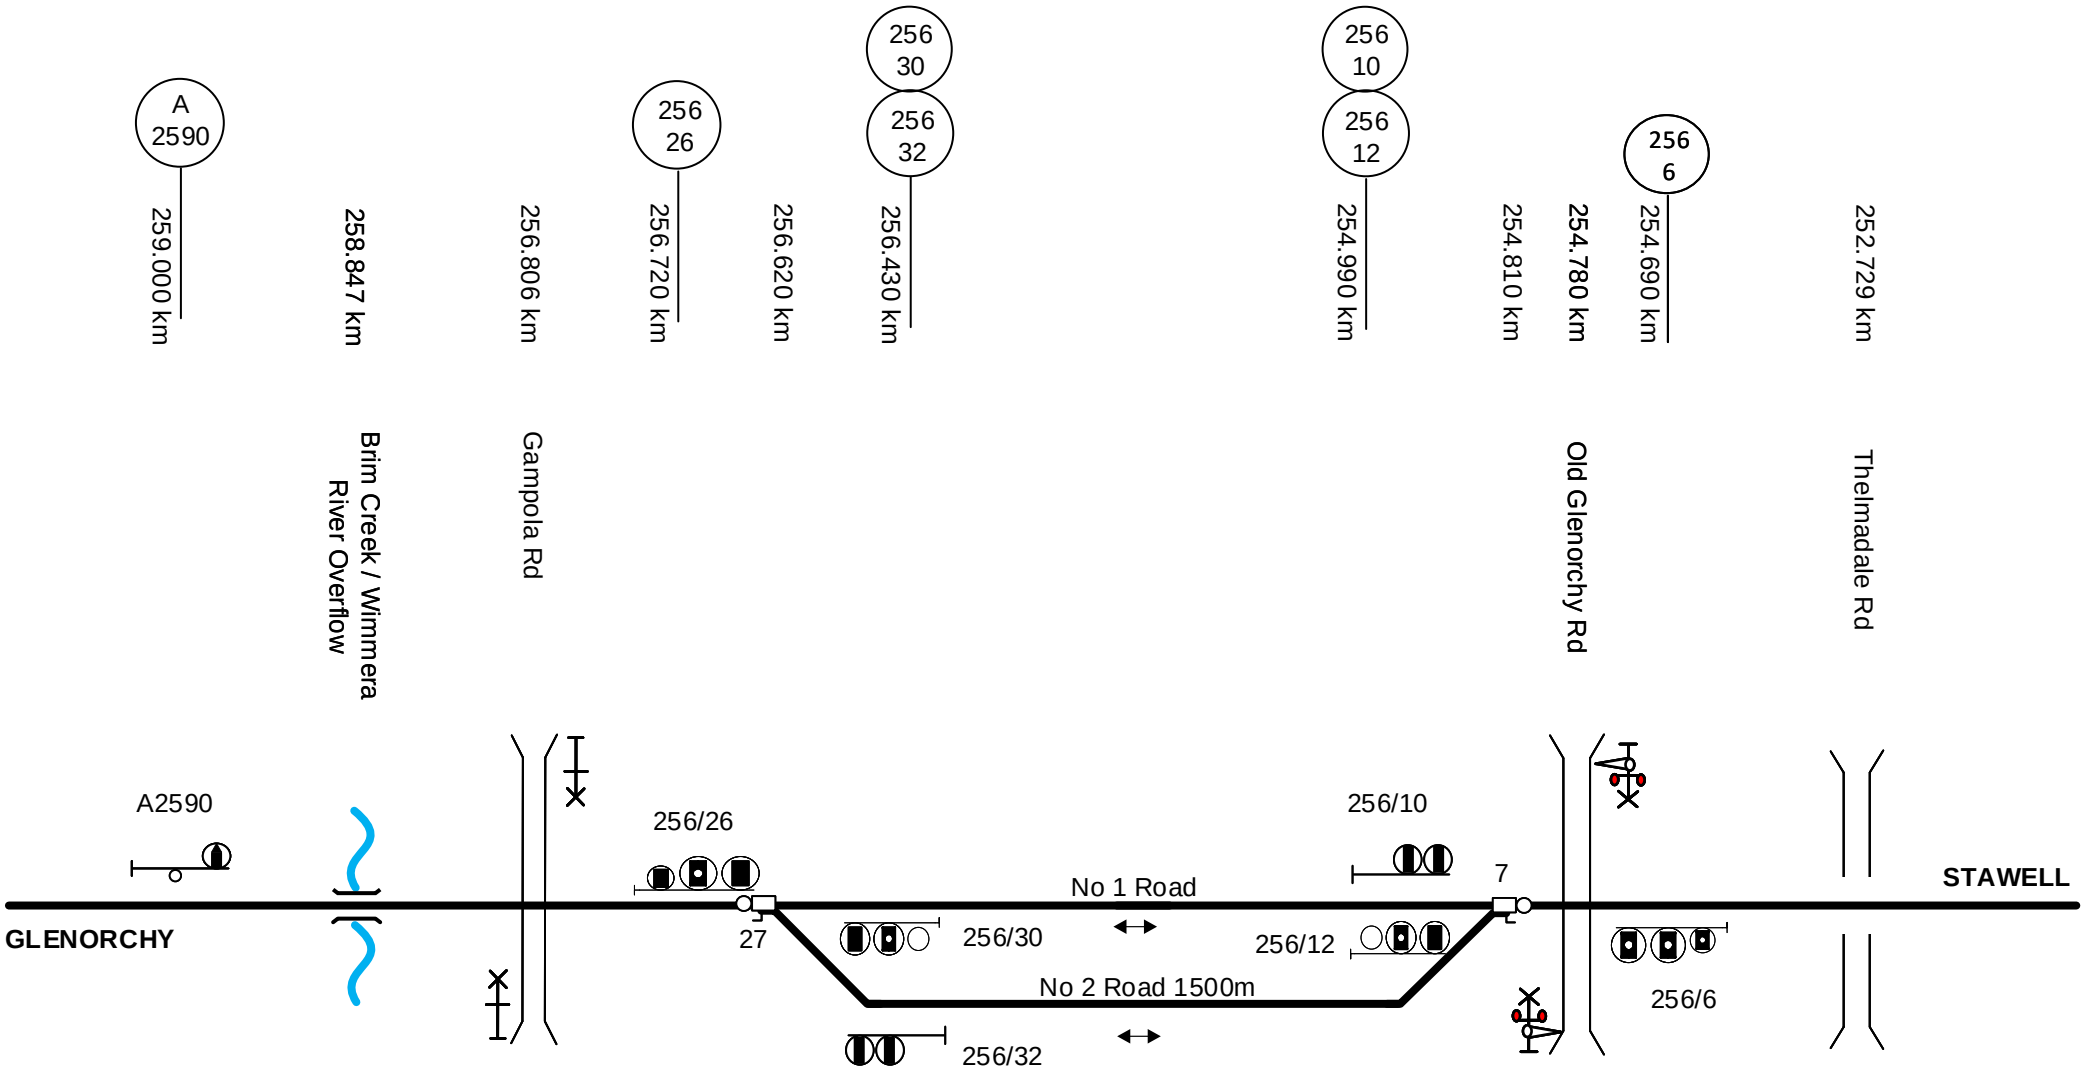

This diagram must be used in conjunction with the corresponding Network Information Book containing the location specific information in Section 2 as well as the legend and general information in Section 1.

Rev	Date	Revision Description	Designed	Checked	Ind.Rev	Approved
1	15/5/19	Corrections made from NIB Review	DBOCZ			

Designed	G. HARRISON	23/10/15	ARTC ACCEPTANCE
Checked	J. SPARROW	23/10/15	Accepted by P.CAMPBELL
Ind. Review ARTC	Ind. Rev. Name R. RATH		Signed
Review Signature		23/10/15	Acceptance Date 23/10/15

ARTC


NIB-T0125

Sheet No 1 of 1

Sheet Size A4

Scale NTS

Deep Lead Loop

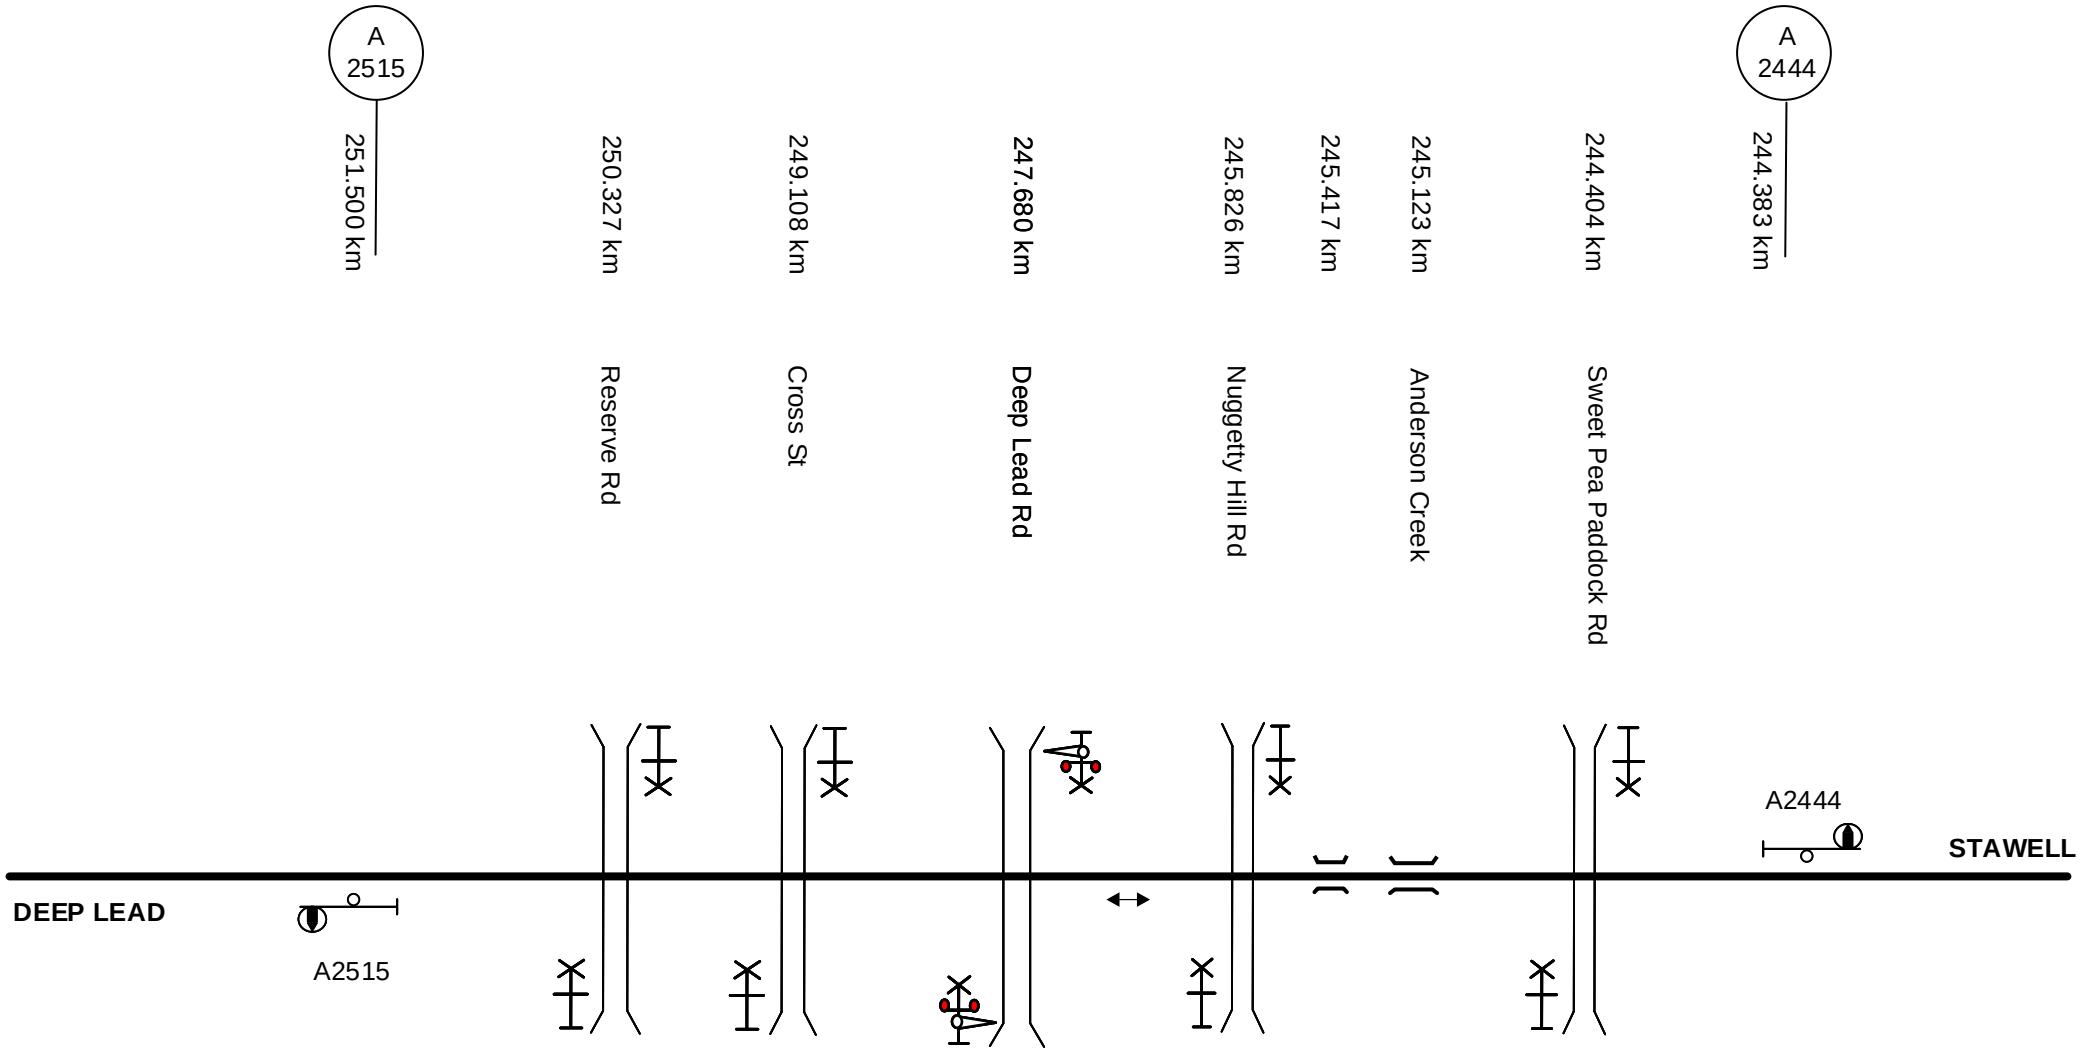

This diagram must be used in conjunction with the corresponding Network Information Book containing the location specific information in Section 2 as well as the legend and general information in Section 1.

Rev	Date	Revision Description	Designed	Checked	Ind.Rev	Approved
1	15/5/19	Corrections made from NIB Review	DBOCZ			

Designed	G. HARRISON	23/10/15	ARTC ACCEPTANCE
Checked	J. SPARROW	23/10/15	Accepted by P.CAMPBELL
Ind. Review ARTC	Ind. Rev. Name R. RATH		Signed
Review Signature		23/10/15	Acceptance Date 23/10/15

ARTC


NIB-T0119

Sheet No 1 of 1

Sheet Size A4

Scale NTS

Deep Lead to Stawell

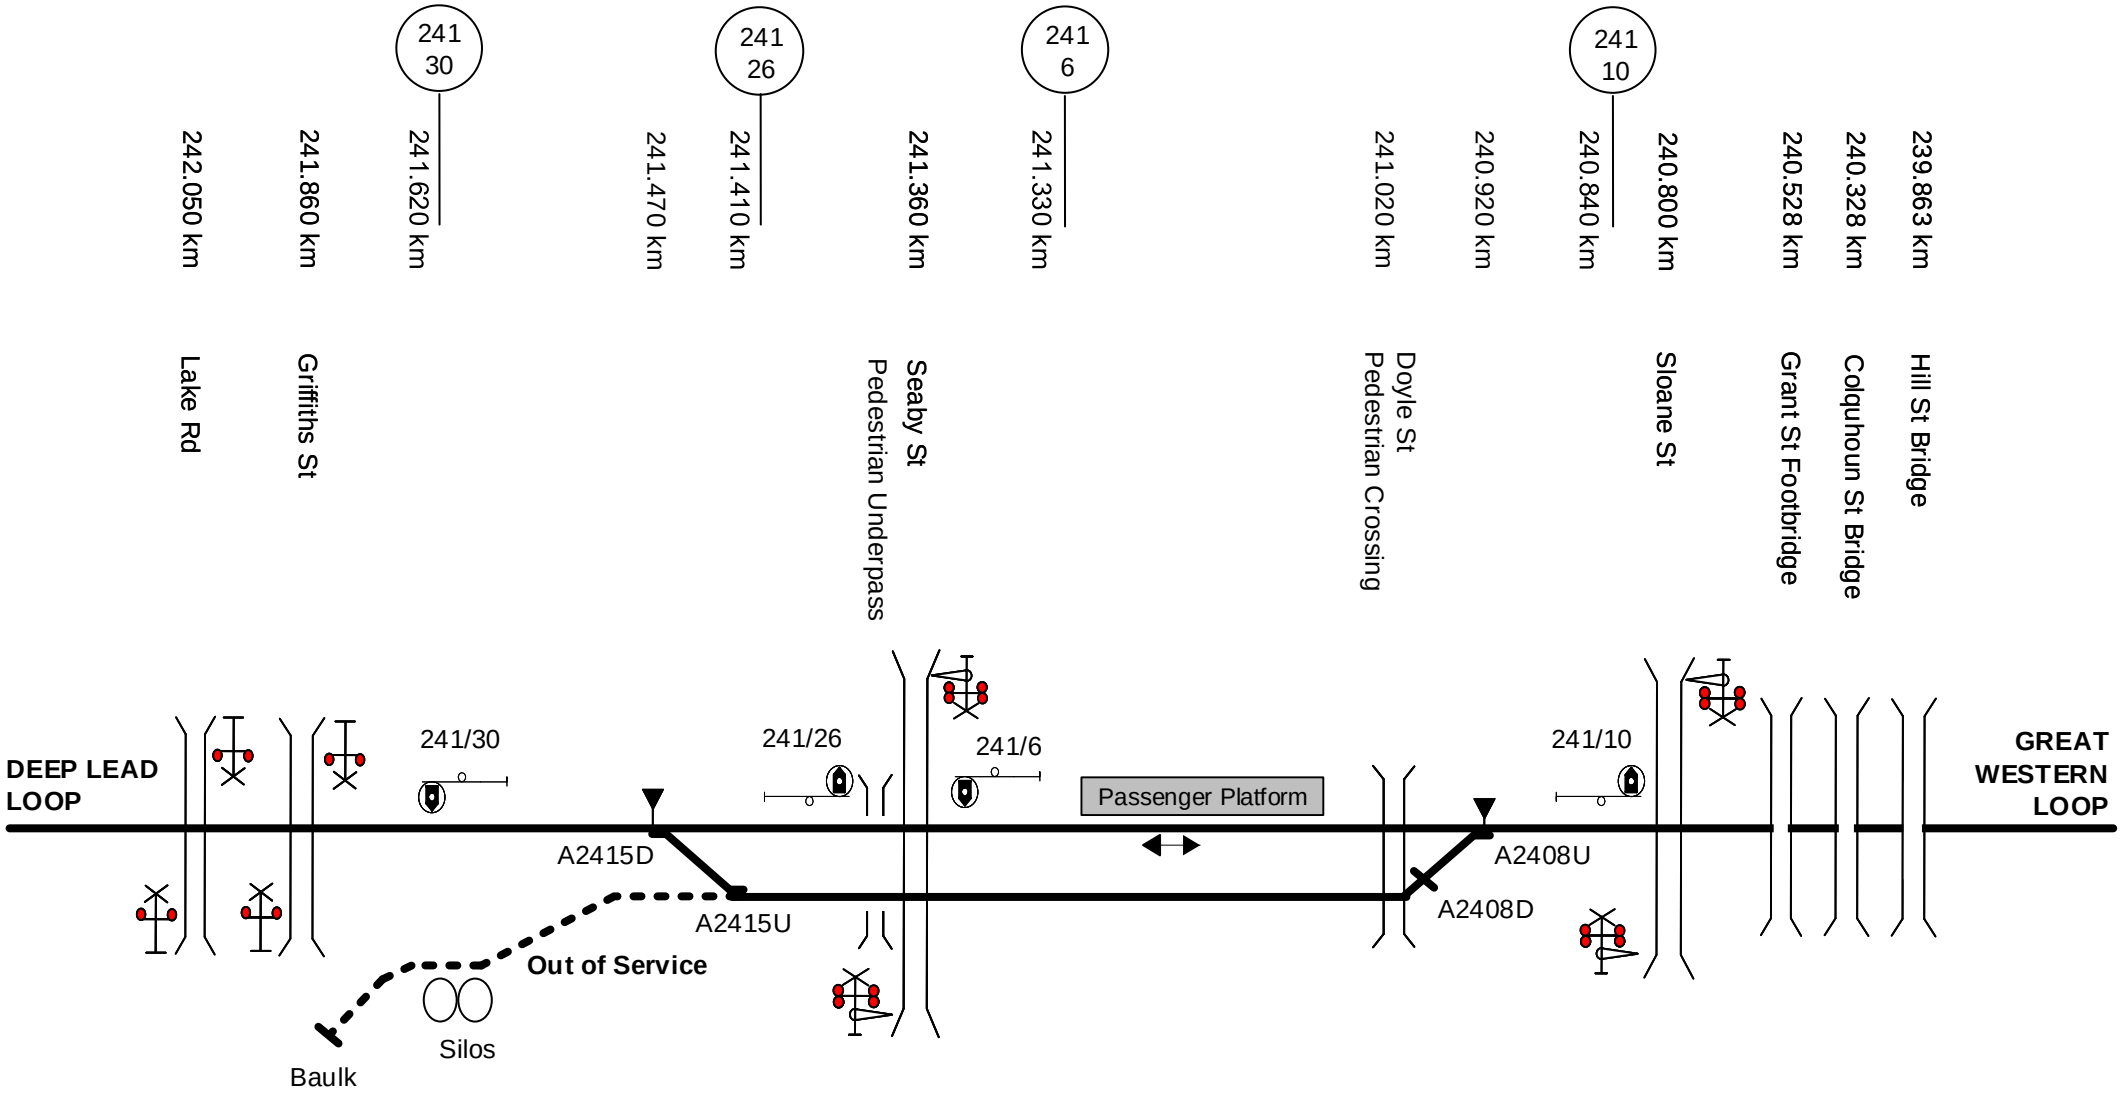

This diagram must be used in conjunction with the corresponding Network Information Book containing the location specific information in Section 2 as well as the legend and general information in Section 1.

Rev	Date	Revision Description	Designed	Checked	Ind.Rev	Approved
1	20/5/19	Corrections made from NIB Review	DBOCZ			

Designed	G. HARRISON	23/10/15	ARTC ACCEPTANCE
Checked	J. SPARROW	23/10/15	Accepted by P.CAMPBELL
Ind. Review	ARTC	Ind. Rev. Name R. RATH	Signed
Review Signature		23/10/15	Acceptance Date 23/10/15

ARTC

TITLE


Stawell

NIB-T0124

Sheet No 1 of 1

Sheet Size A4

Scale NTS

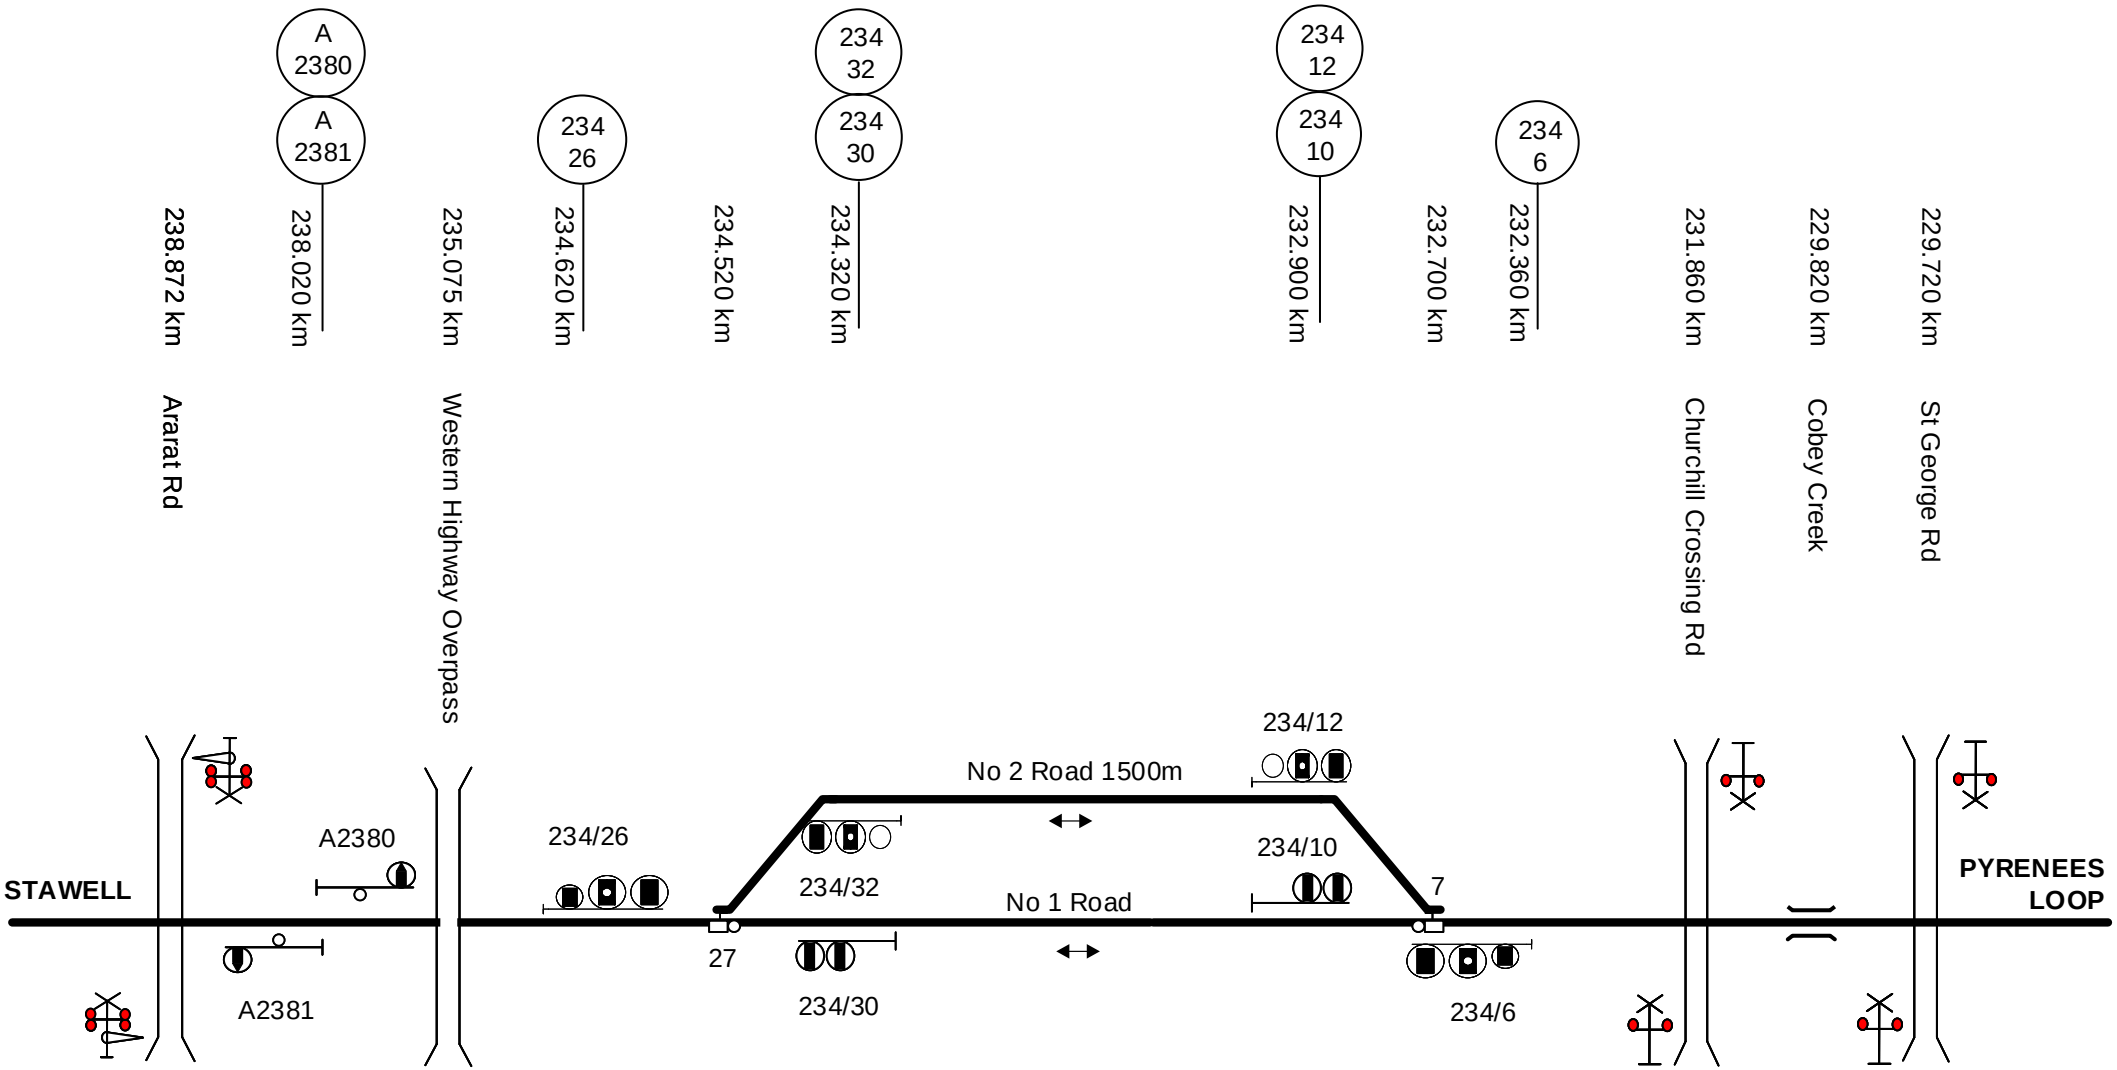

This diagram must be used in conjunction with the corresponding Network Information Book containing the location specific information in Section 2 as well as the legend and general information in Section 1.

Rev	Date	Revision Description	Designed	Checked	Ind.Rev	Approved
1	20/5/19	Corrections made from NIB Review	DBOCZ			

Designed	G. HARRISON	23/10/15	ARTC ACCEPTANCE
Checked	J. SPARROW	23/10/15	Accepted by P.CAMPBELL
Ind. Review ARTC	Ind. Rev. Name R. RATH		Signed
Review Signature		23/10/15	Acceptance Date 23/10/15

ARTC

TITLE


Great Western Loop

NIB-T0123

Sheet No 1 of 1

Sheet Size A4

Scale NTS

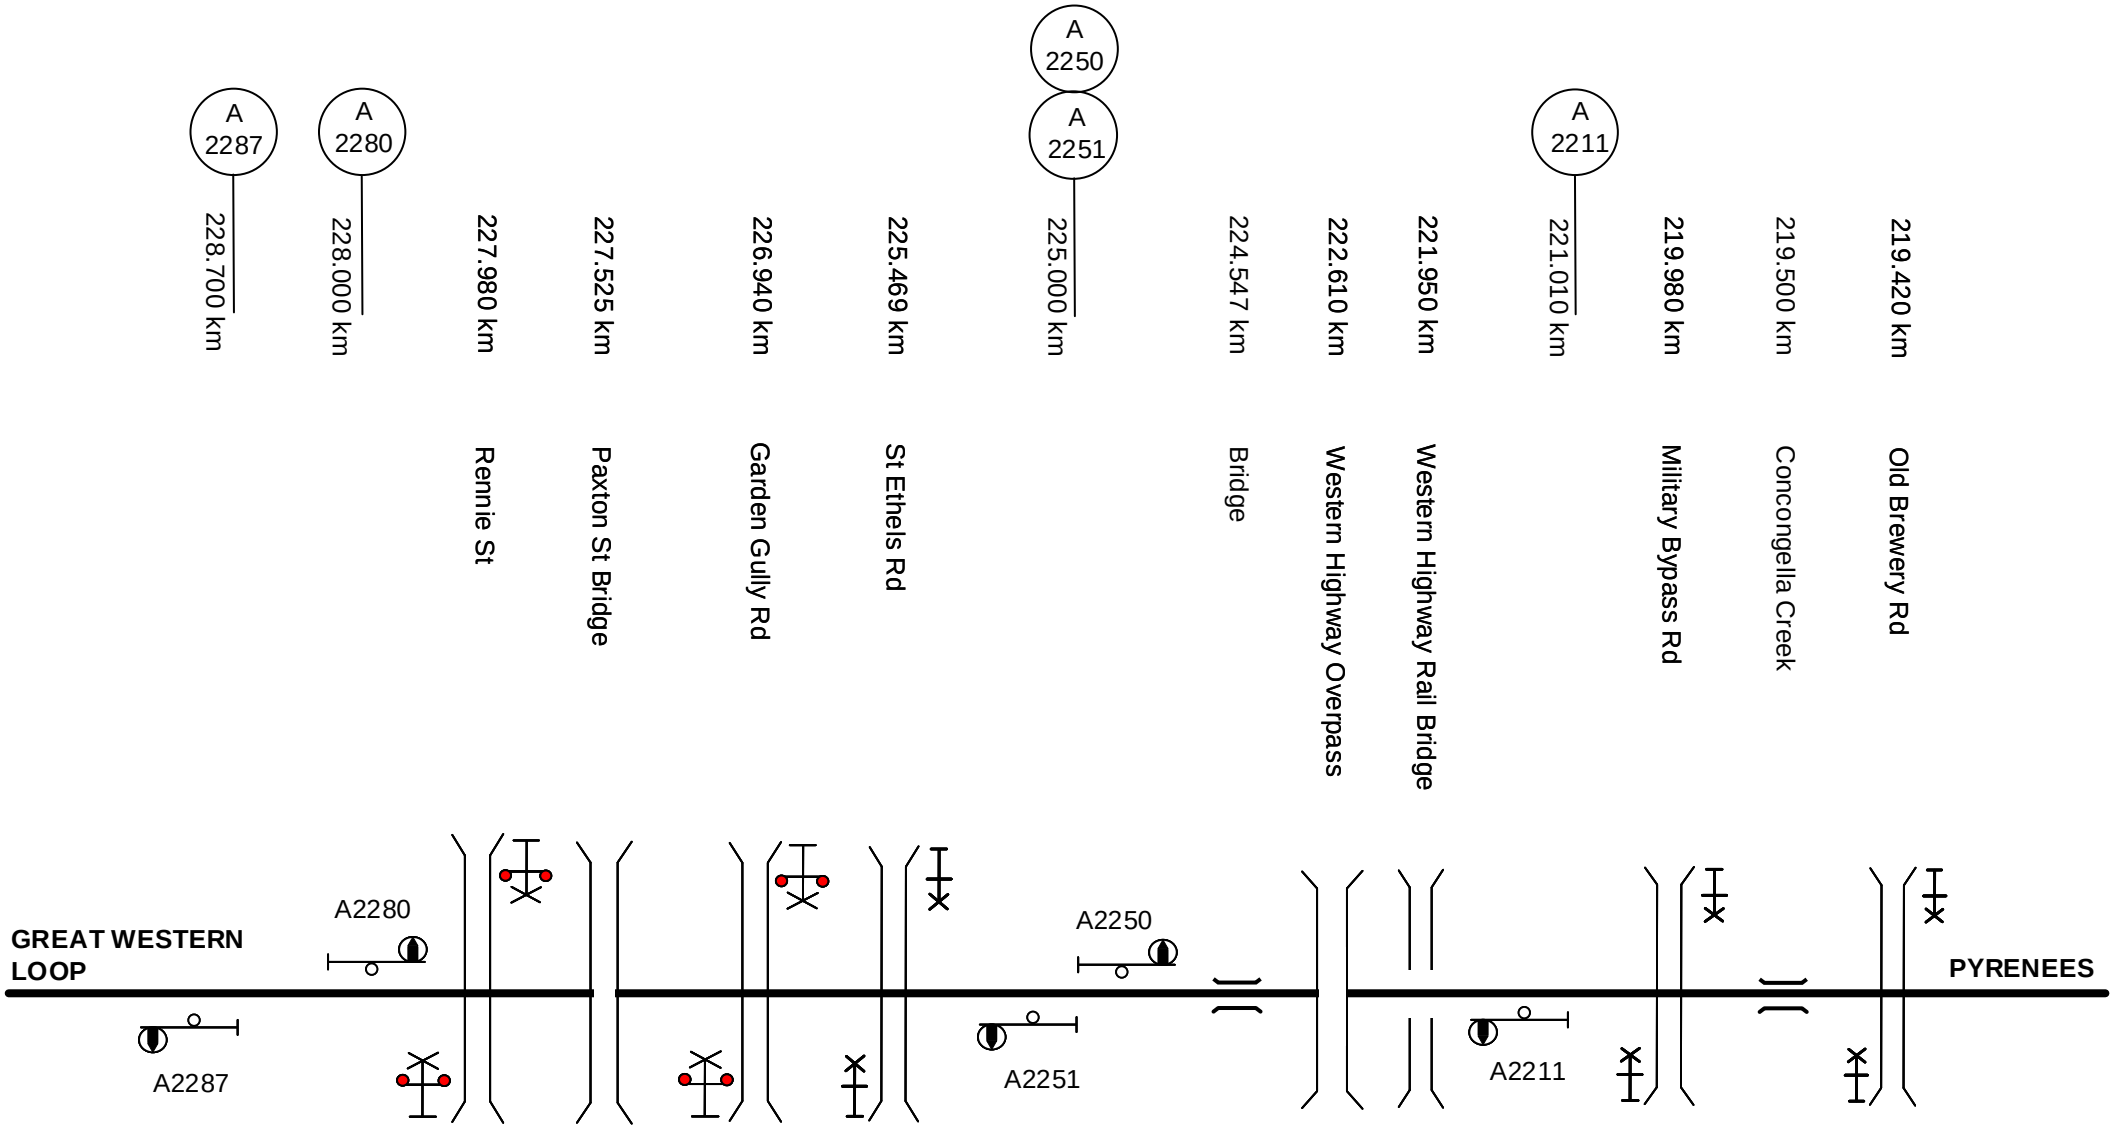

This diagram must be used in conjunction with the corresponding Network Information Book containing the location specific information in Section 2 as well as the legend and general information in Section 1.

Rev	Date	Revision Description	Designed	Checked	Ind.Rev	Approved
1	20/5/19	Corrections made from NIB Review	DBOCZ			

Designed	G. HARRISON	23/10/15	ARTC ACCEPTANCE
Checked	J. SPARROW	23/10/15	Accepted by P.CAMPBELL
Ind. Review	ARTC	Ind. Rev. Name R. RATH	Signed
Review Signature		23/10/15	Acceptance Date 23/10/15

ARTC

NIB-T0122


Sheet No 1 of 1

Sheet Size A4

Scale NTS

TITLE

Great Western to Pyrenees

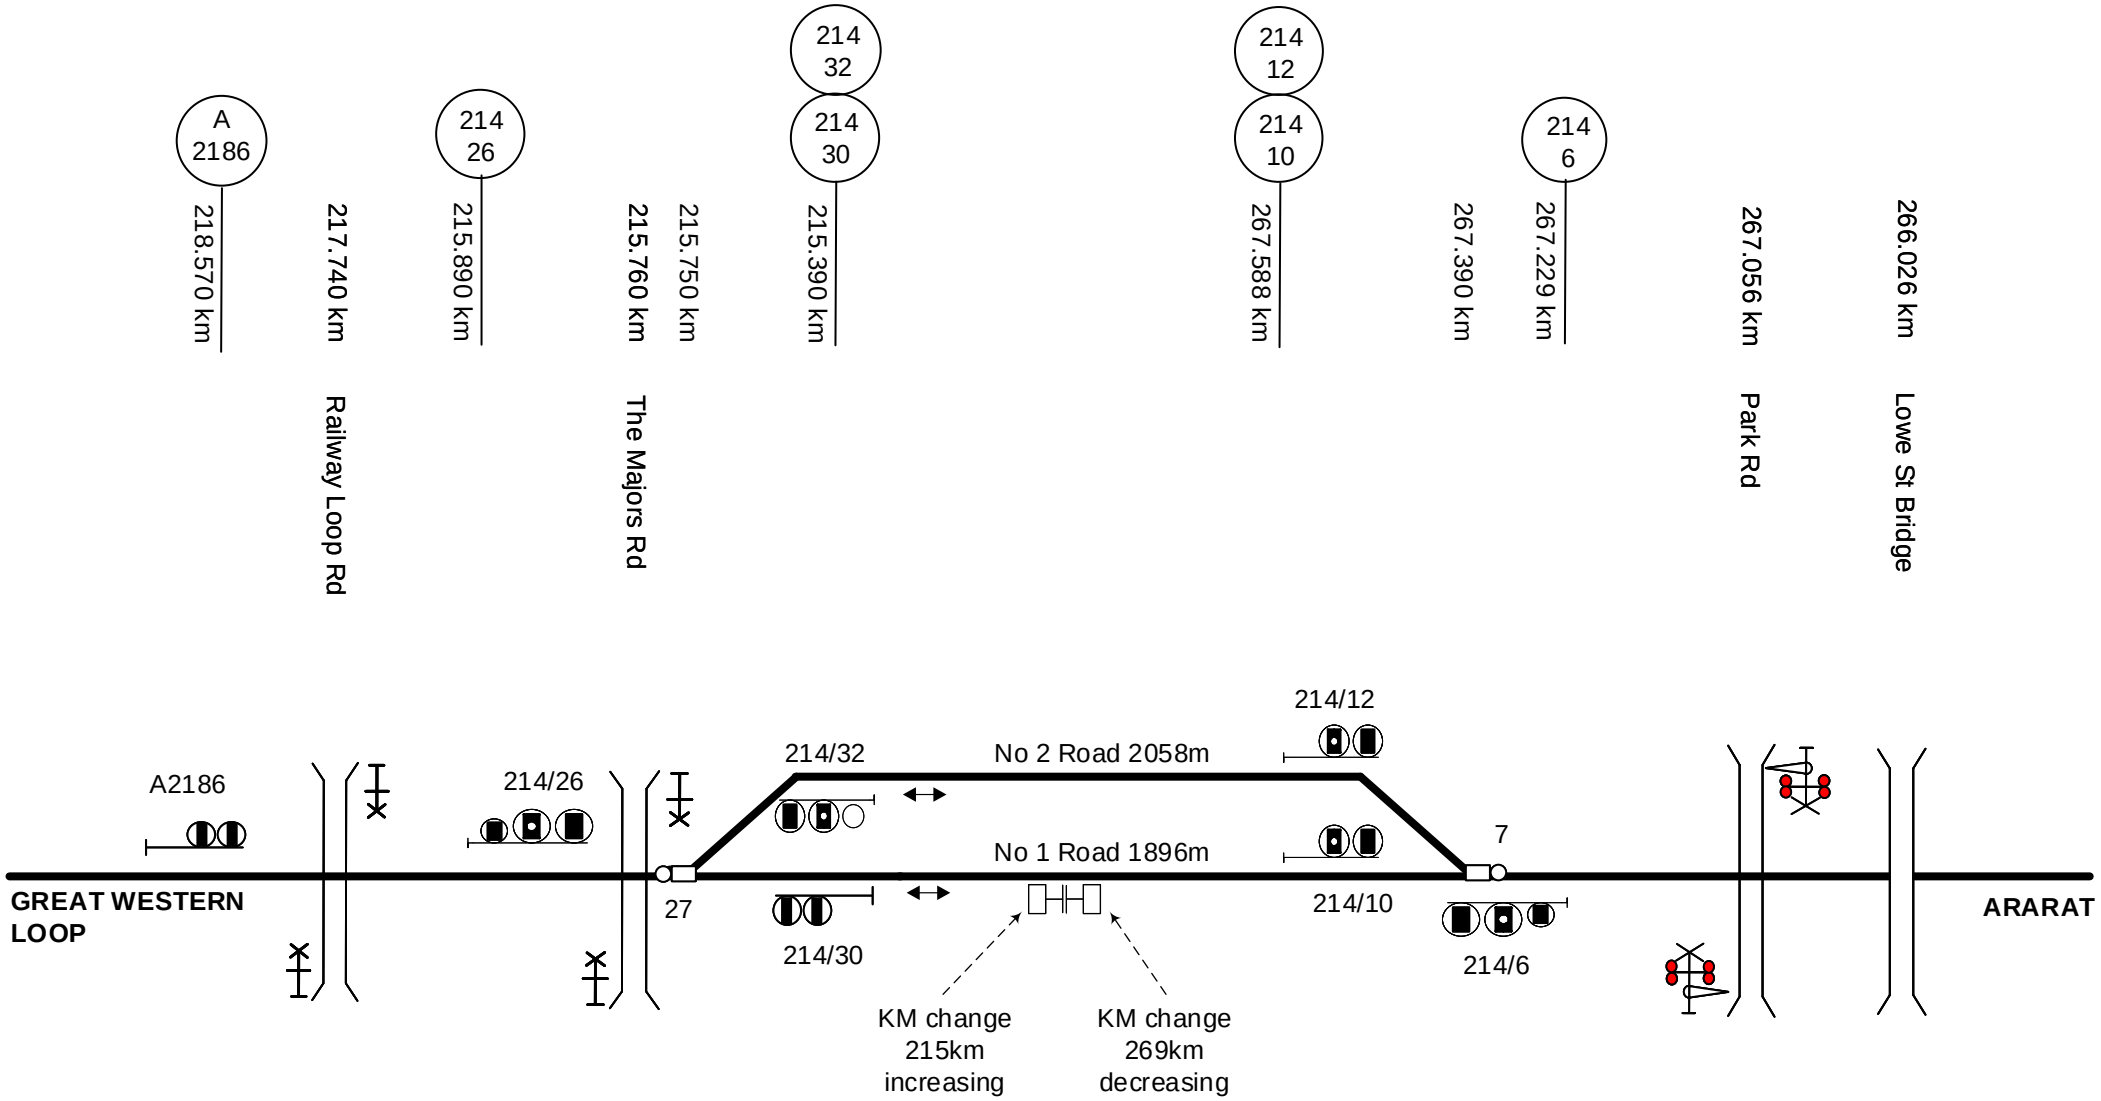

This diagram must be used in conjunction with the corresponding Network Information Book containing the location specific information in Section 2 as well as the legend and general information in Section 1.

Rev	Date	Revision Description	Designed	Checked	Ind.Rev	Approved
2	11/10/21	Majors Road corrected				
1	20/5/19	Corrections made from NIB Review	DBOCZ			

Designed	G. HARRISON	23/10/15	ARTC ACCEPTANCE
Checked	J. SPARROW	23/10/15	Accepted by P.CAMPBELL
Ind. Review ARTC	Ind. Rev. Name R. RATH		Signed
Review Signature		23/10/15	Acceptance Date 23/10/15

ARTC

NIB-T0121


Sheet No 1 of 1

Sheet Size A4

Scale NTS

TITLE

Pyrenees

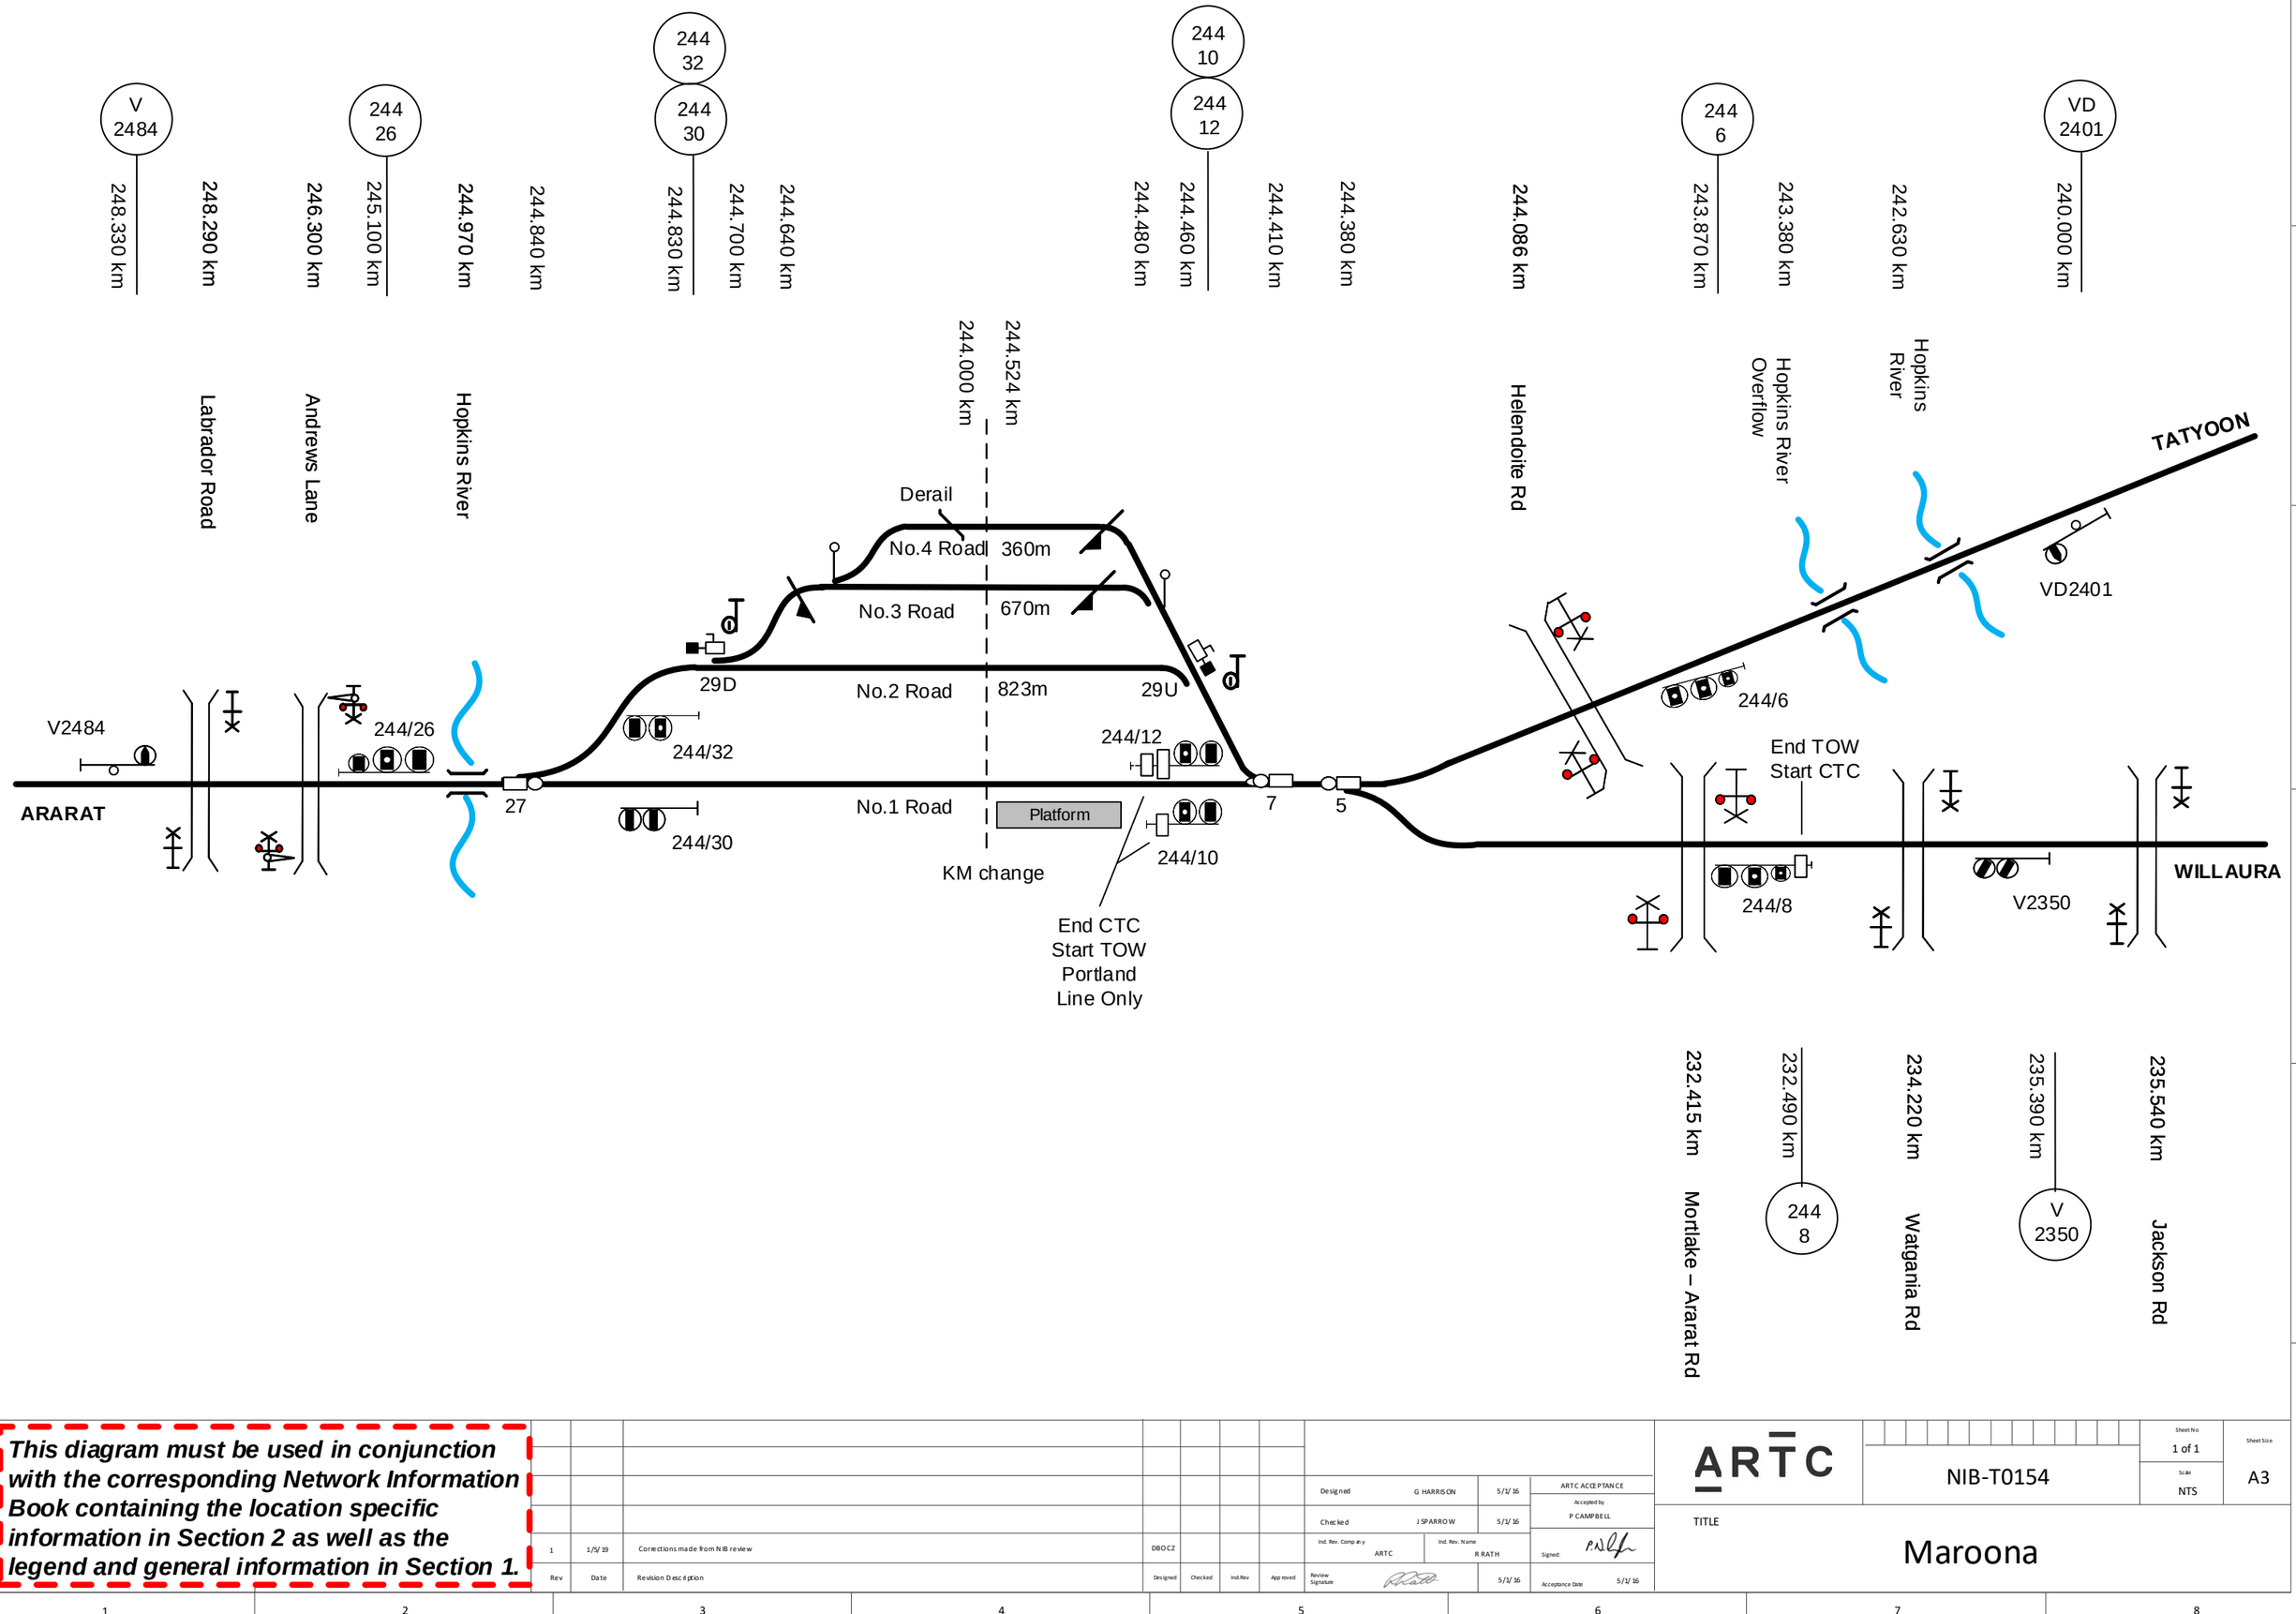

This diagram must be used in conjunction with the corresponding Network Information Book containing the location specific information in Section 2 as well as the legend and general information in Section 1.

Rev	Date	Revision Description	Designed	Checked	Ind.Rev	Approved
1	1/5/19	Corrections made from NIB review	DBOCZ			

Designed	G HARRISON	5/1/16
Checked	J SPARROW	5/1/16
Ind. Rev. Company	ARTC	Ind. Rev. Name R RATH
Review Signature		5/1/16

ARTC ACCEPTANCE
Accepted by P CAMPBELL
Signed:
Acceptance Date 5/1/16


ARTC

NIB-T0154

Sheet No 1 of 1
Sheet Size A3
Scale NTS

TITLE

Maroona

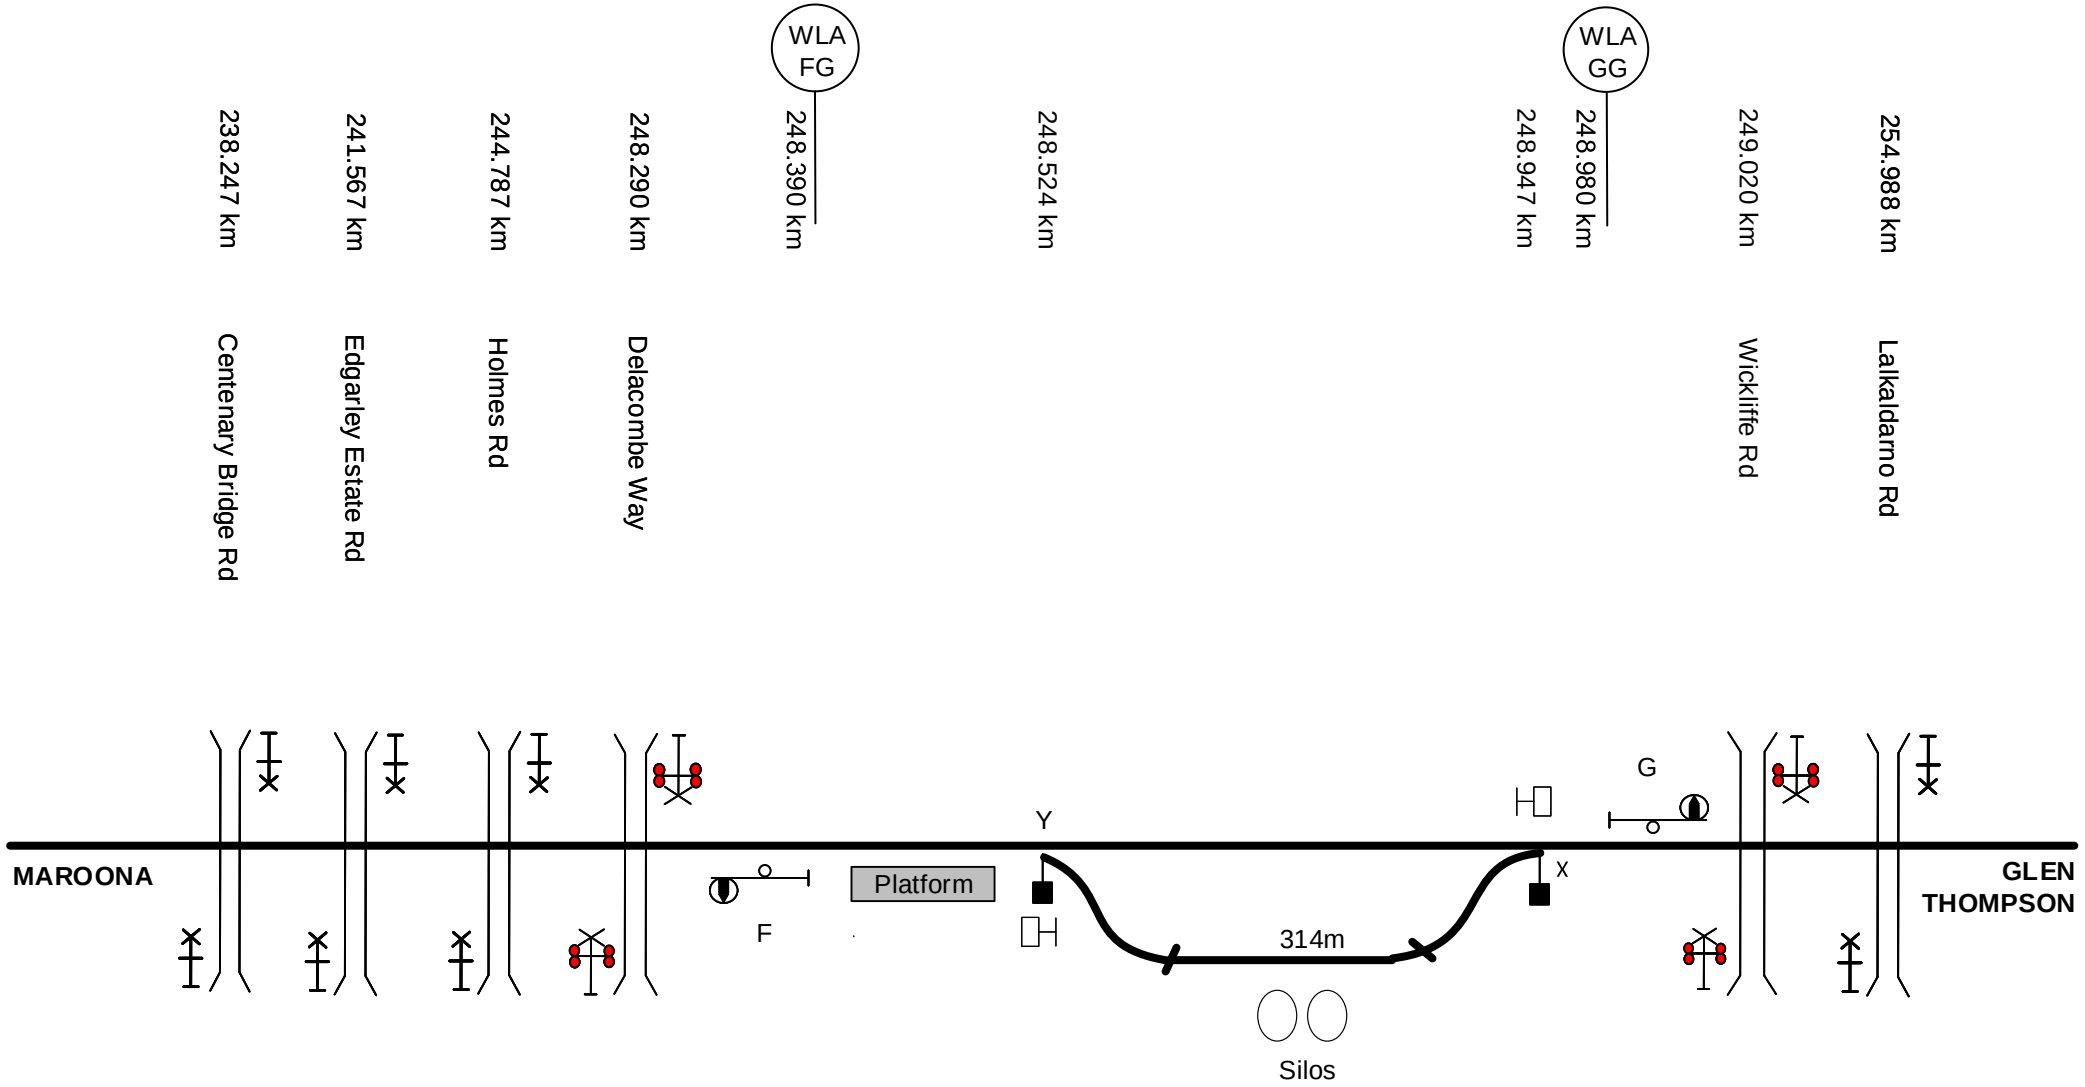

This diagram must be used in conjunction with the corresponding Network Information Book containing the location specific information in Section 2 as well as the legend and general information in Section 1.

Rev	Date	Revision Description	Designed	Checked	Ind.Rev	Approved
1	20/5/19	Corrections made from NIB Review				

Designed	G. HARRISON	23/10/15	ARTC ACCEPTANCE
Checked	J. SPARROW	23/10/15	Accepted by P.CAMPBELL
Ind. Review ARTC	Ind. Rev. Name R. RATH		Signed
Review Signature		23/10/15	Acceptance Date 23/10/15

ARTC

TITLE


Willaura

NIB-T0155

Sheet No 1 of 1

Scale NTS

Sheet Size A4

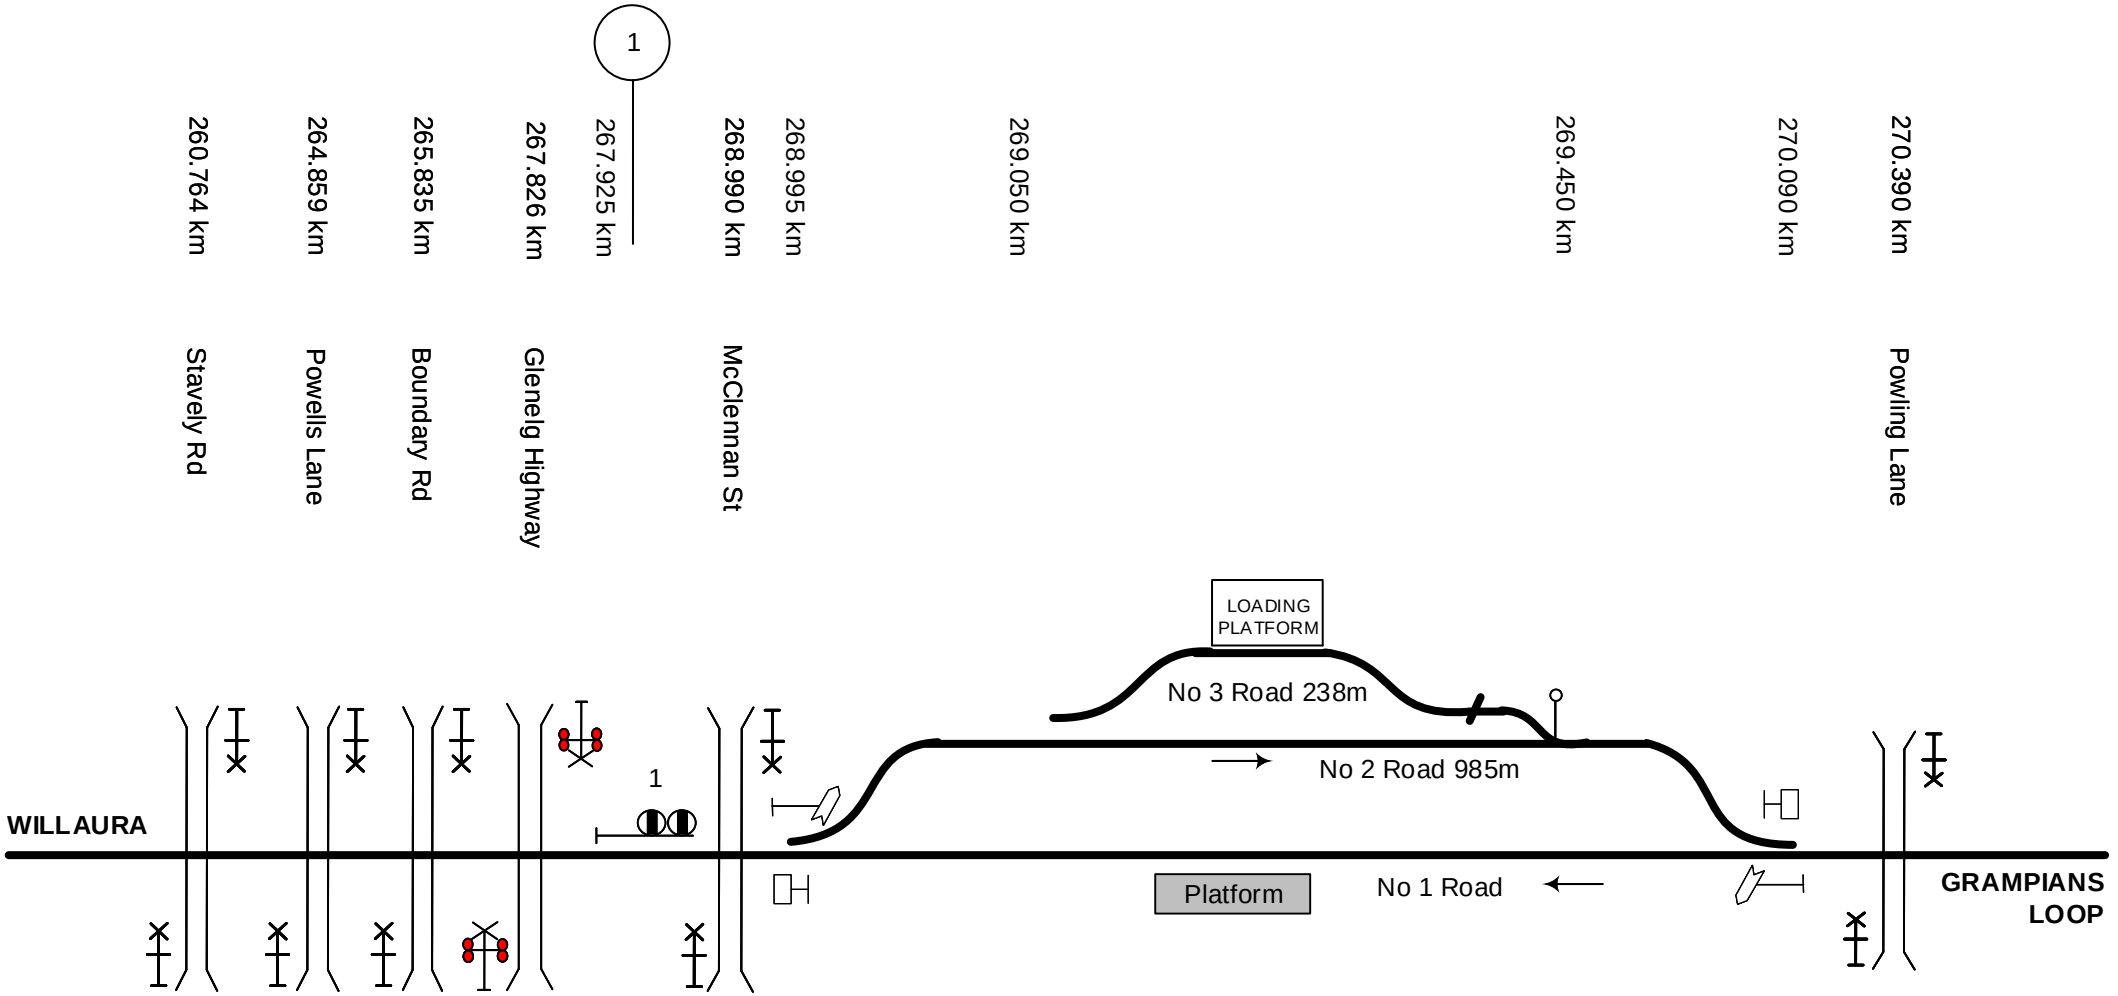

This diagram must be used in conjunction with the corresponding Network Information Book containing the location specific information in Section 2 as well as the legend and general information in Section 1.

Rev	Date	Revision Description	Designed	Checked	Ind.Rev	Approved
1	20/5/19	Corrections made from NIB Review	DBOCZ			

Designed	G. HARRISON	23/10/15	ARTC ACCEPTANCE
Checked	J. SPARROW	23/10/15	Accepted by P.CAMPBELL
Ind. Review	ARTC	Ind. Rev. Name R. RATH	Signed
Review Signature		23/10/15	Acceptance Date 23/10/15

ARTC

NIB-T0156

Sheet No 1 of 1

Sheet Size A4

Scale NTS

TITLE

Glen Thompson

273.600 km Fishers Lane

275.332 km Lovatdale Lane

280.839 km Bundoran Lane

286.064 km Blackwood – Dunkeld Rd

287.258 km Templeton St

288.370 km Wigans Rd

290.220 km Penhurst Rd

293.632 km Hicks Rd


294.800 km Glenelg Highway

296.112 km Water Reserve Rd

297.577 km McIntyre Crossing Rd

299.662 km L Schultz Rd

DUNKELD

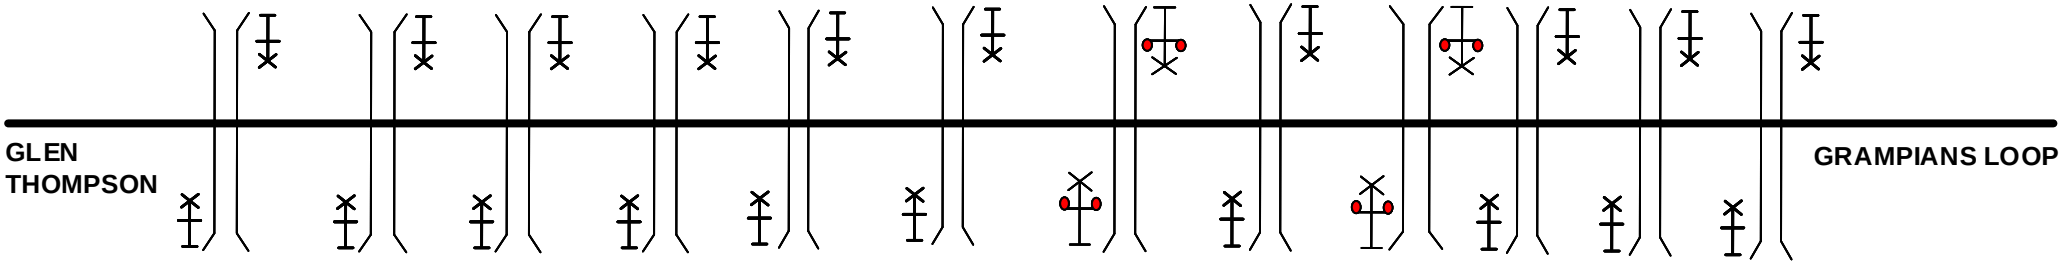

This diagram must be used in conjunction with the corresponding Network Information Book containing the location specific information in Section 2 as well as the legend and general information in Section 1.

Rev	Date	Revision Description	Designed	Checked	Ind.Rev	Approved
1	20/5/19	Corrections made from NIB Review	DBOCZ			

Designed G. HARRISON	23/10/15	ARTC ACCEPTANCE Accepted by P.CAMPBELL	
Checked J. SPARROW	23/10/15		
Ind. Review ARTC	Ind. Rev. Name R. RATH	Signed	
Review Signature	23/10/15	Acceptance Date 23/10/15	

ARTC

NIB-T0157


Sheet No 1 of 1

Sheet Size A4

Scale NTS

TITLE

Glen Thompson to Grampians Loop

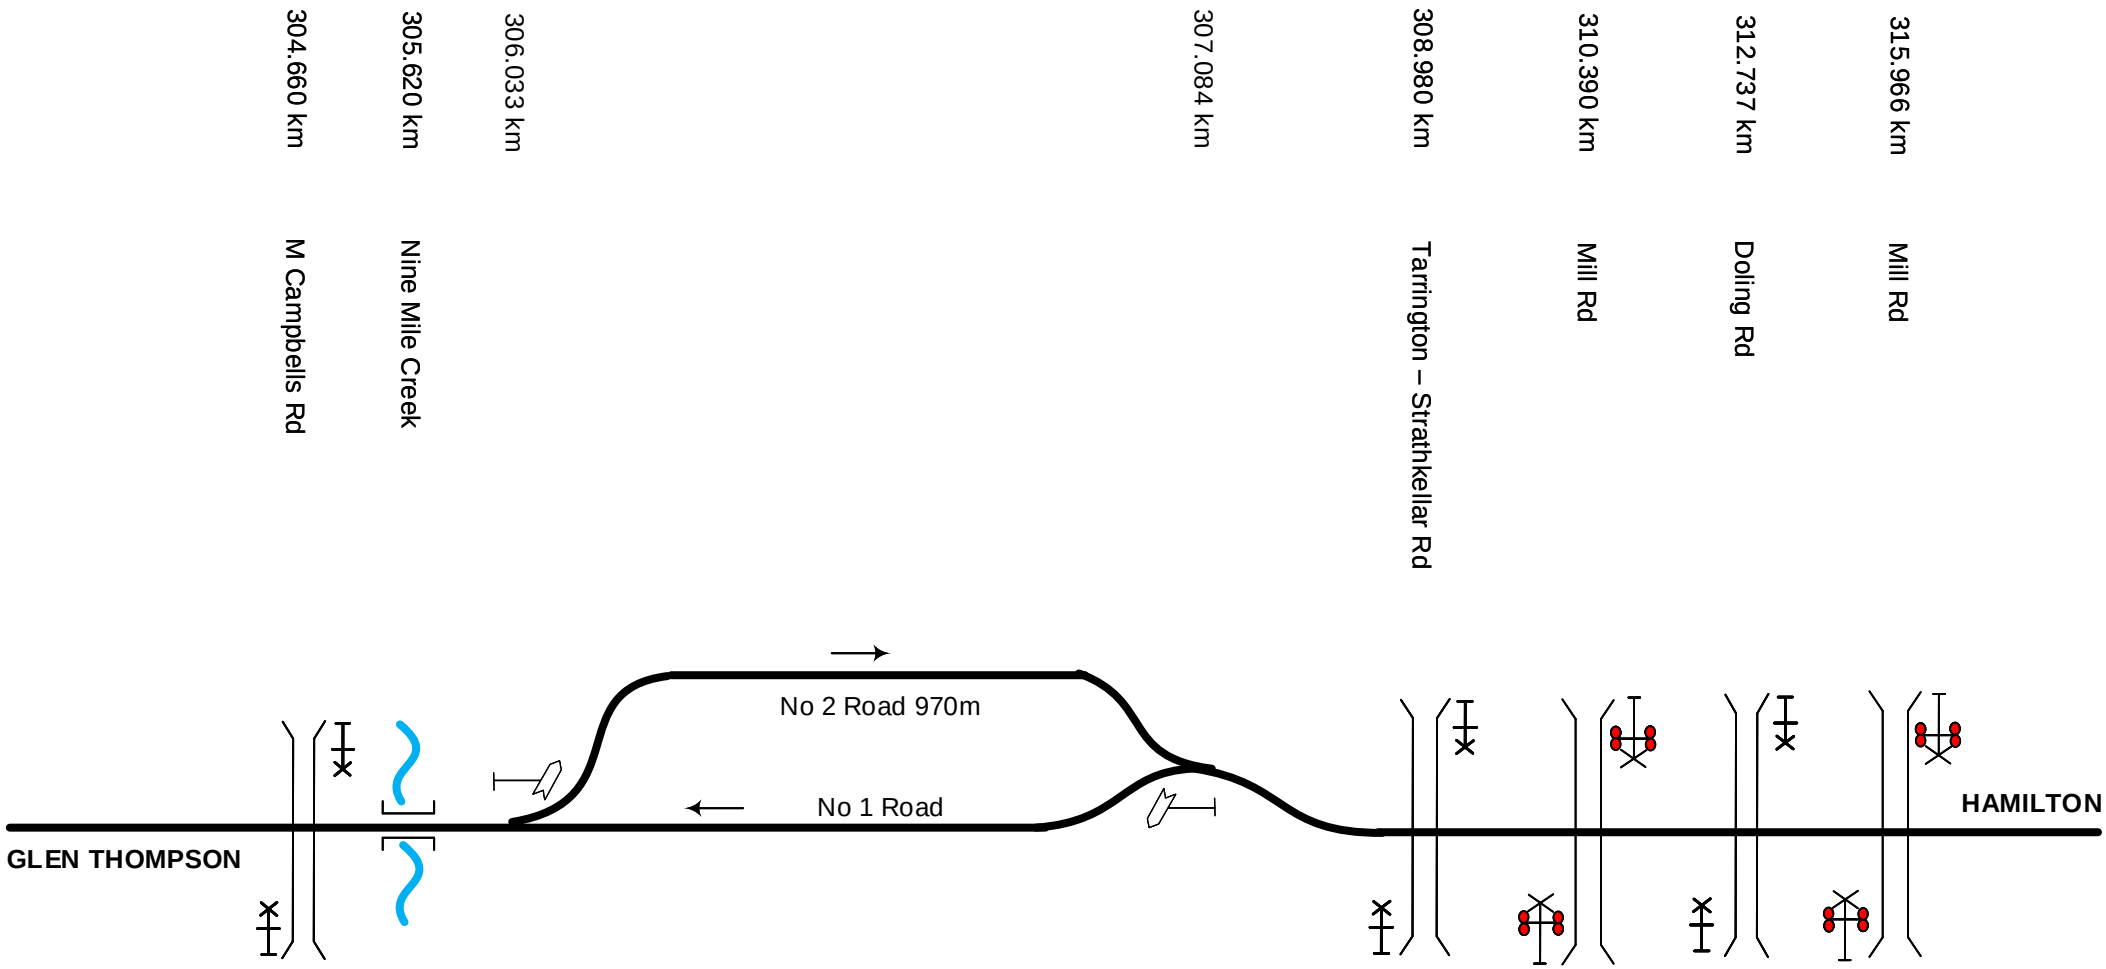

This diagram must be used in conjunction with the corresponding Network Information Book containing the location specific information in Section 2 as well as the legend and general information in Section 1.

Rev	Date	Revision Description	Designed	Checked	Ind.Rev	Approved
1	20/5/19	Corrections made from NIB Review	DBOCZ			

Designed	G. HARRISON	23/10/15	ARTC ACCEPTANCE
Checked	J. SPARROW	23/10/15	Accepted by P.CAMPBELL
Ind. Review ARTC	Ind. Rev. Name R. RATH		Signed
Review Signature		23/10/15	Acceptance Date 23/10/15

ARTC

NIB-T0158


Sheet No 1 of 1

Sheet Size A4

Scale NTS

TITLE

Grampians Loop

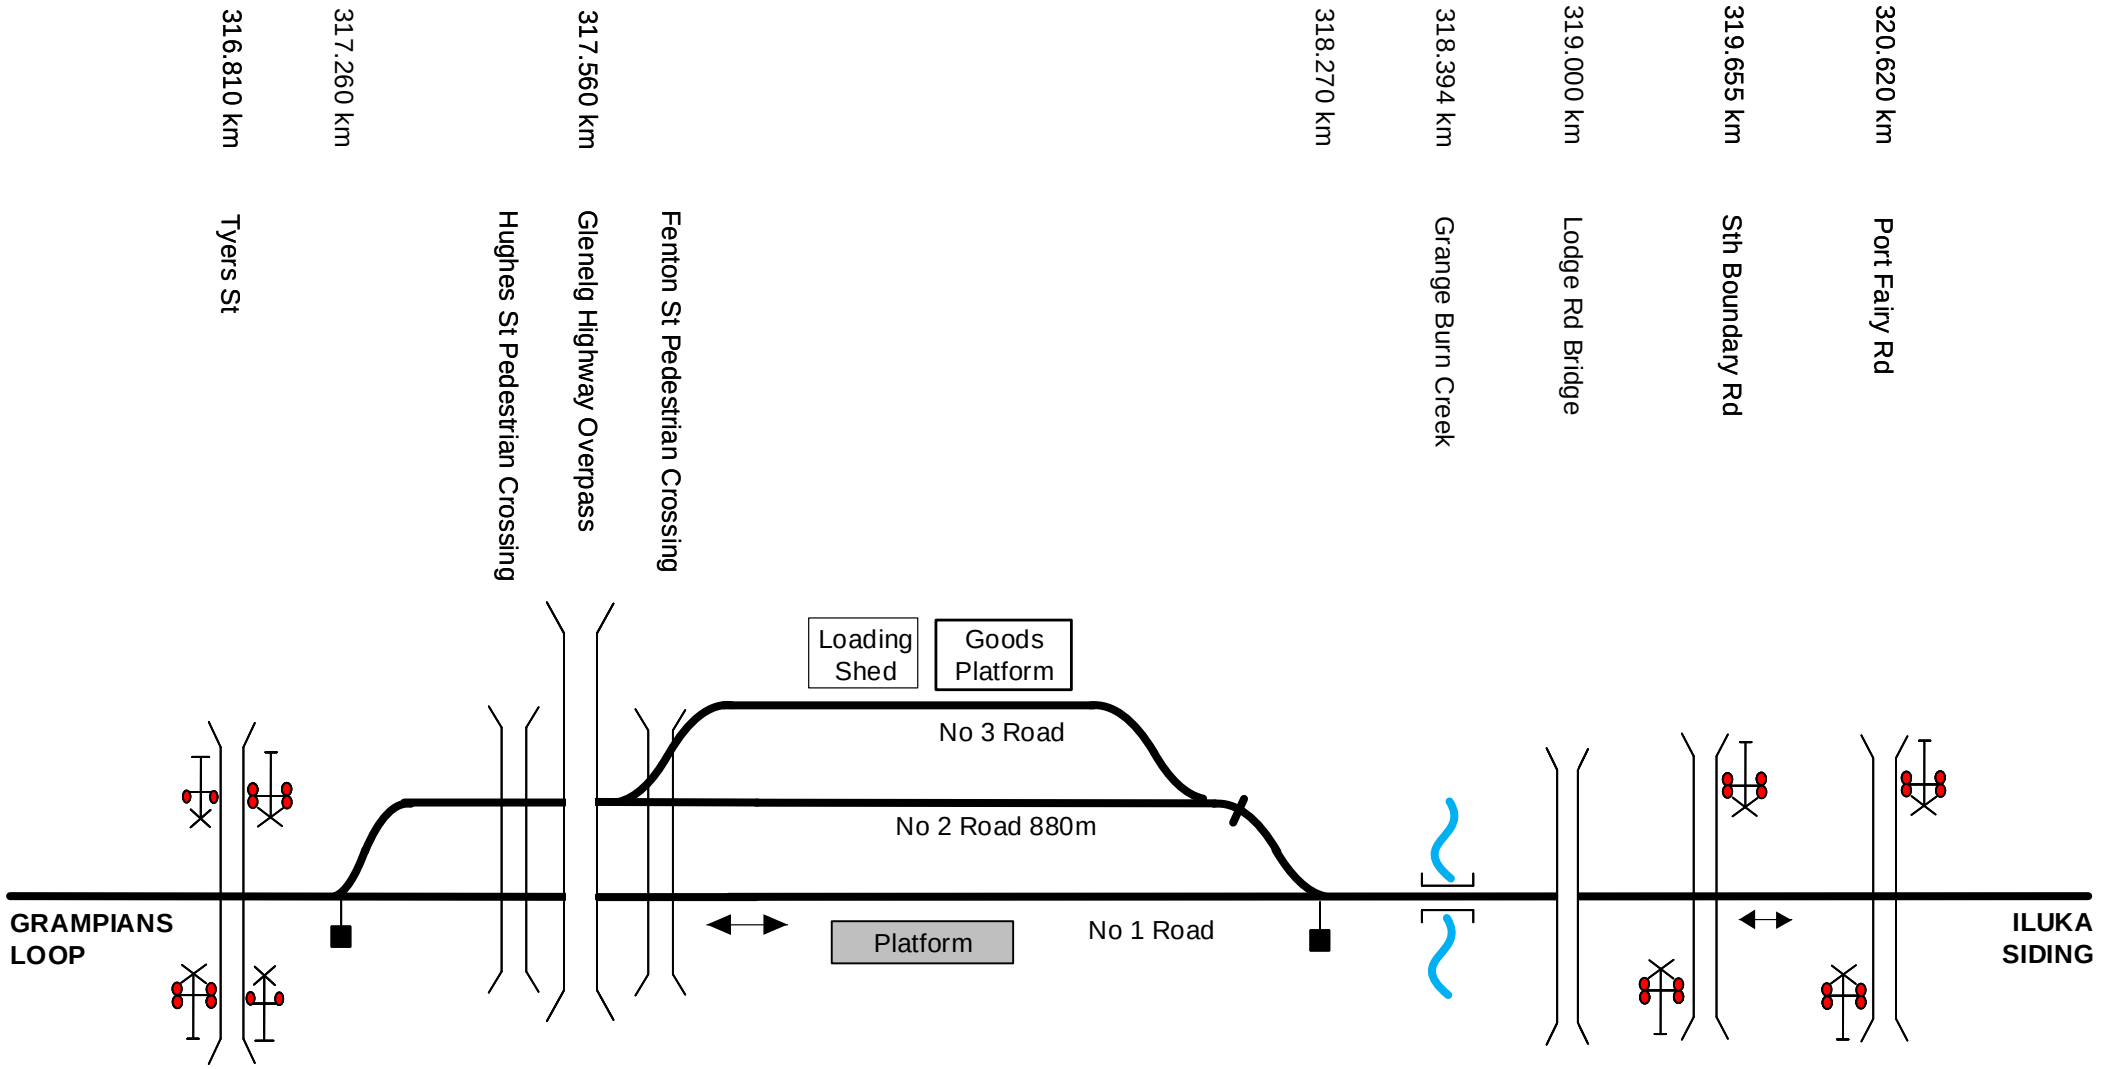

This diagram must be used in conjunction with the corresponding Network Information Book containing the location specific information in Section 2 as well as the legend and general information in Section 1.

Rev	Date	Revision Description	Designed	Checked	Ind.Rev	Approved
1	21/5/19	Corrections made from NIB Review	DBOCZ			

Designed	G. HARRISON	23/10/15	ARTC ACCEPTANCE
Checked	J. SPARROW	23/10/15	Accepted by P.CAMPBELL
Ind. Review ARTC	Ind. Rev. Name R. RATH		Signed
Review Signature		23/10/15	Acceptance Date 23/10/15

ARTC

TITLE


Hamilton

NIB-T0159

Sheet No 1 of 1

Sheet Size A4

Scale NTS

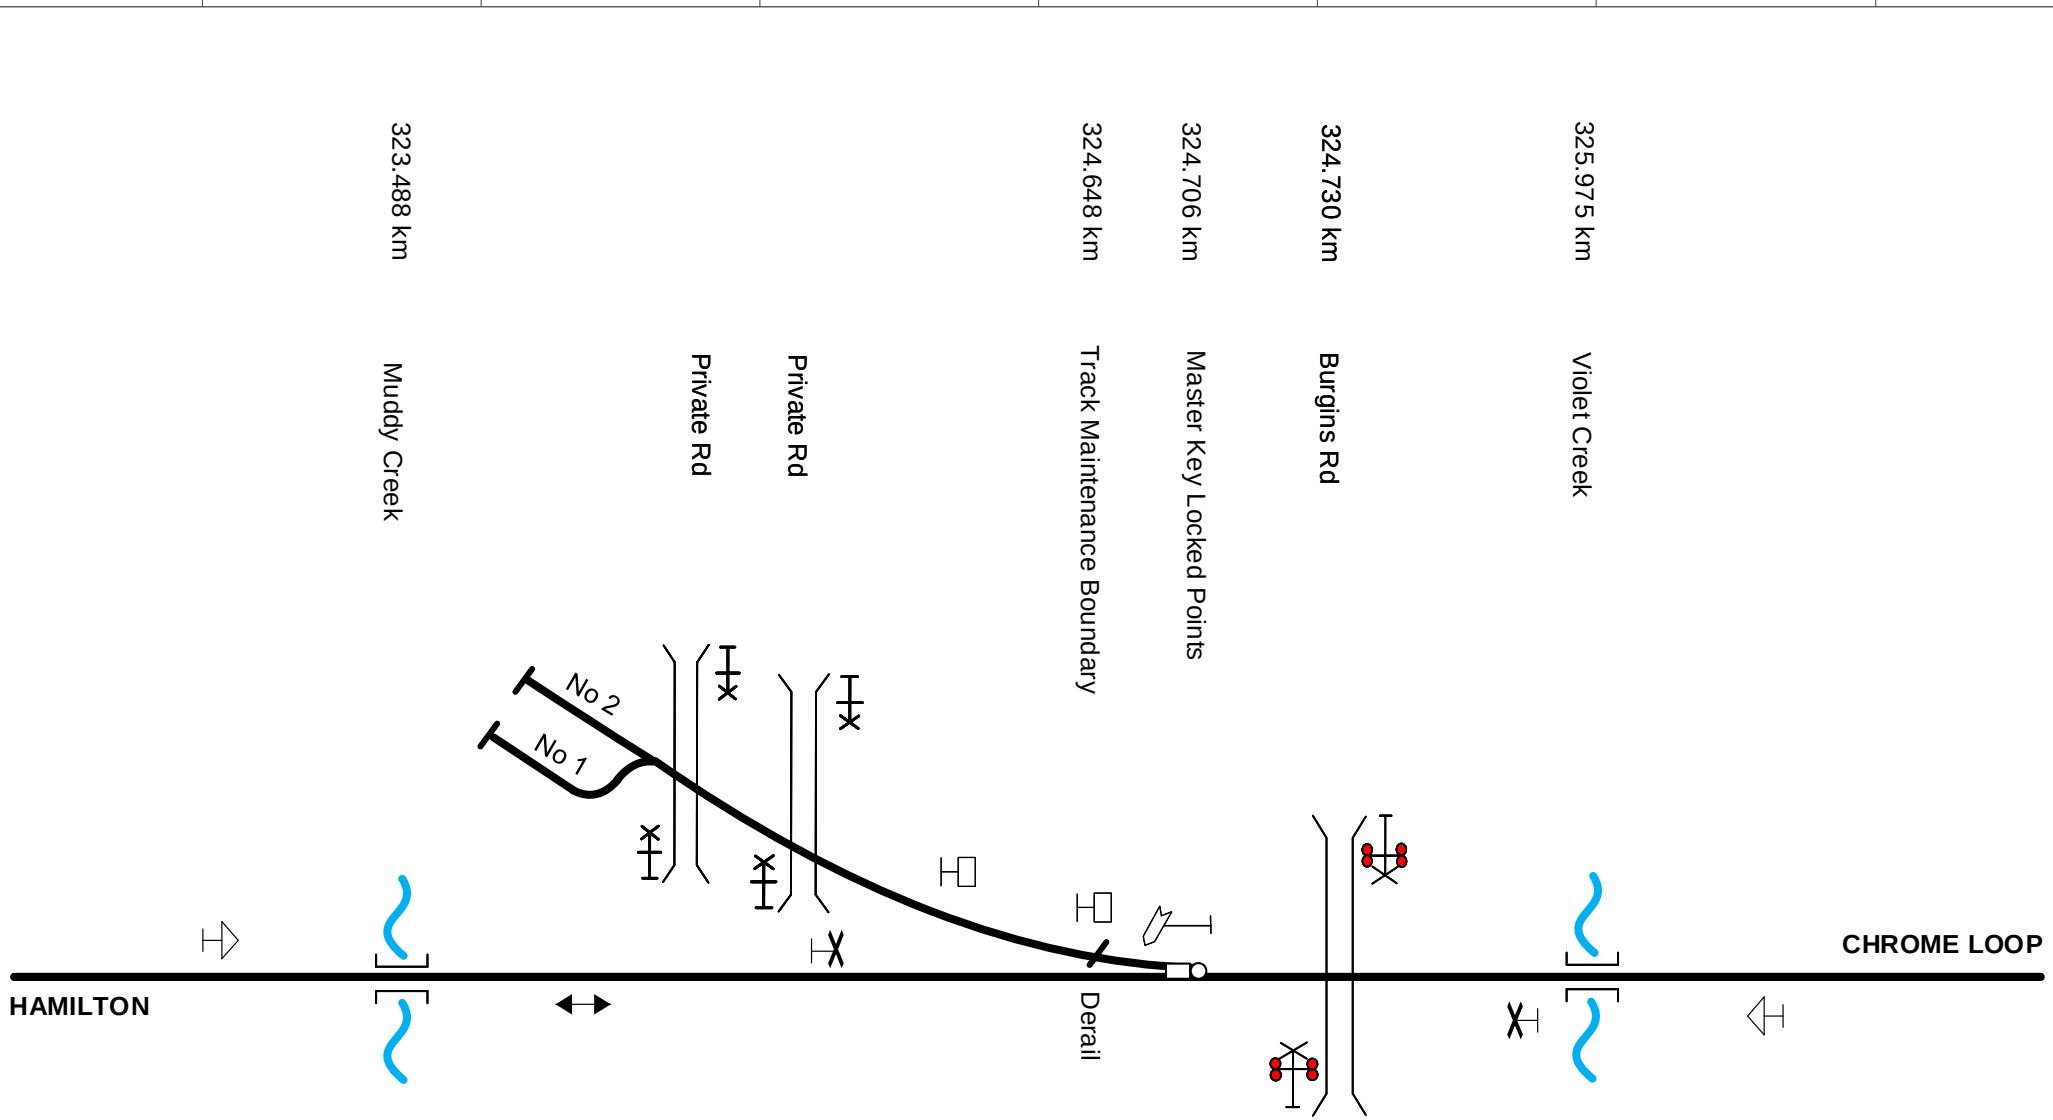

This diagram must be used in conjunction with the corresponding Network Information Book containing the location specific information in Section 2 as well as the legend and general information in Section 1.

Rev	Date	Revision Description	Designed	Checked	Ind.Rev	Approved
1	21/5/19	Corrections made from NIB Review	DBOCZ			

Designed	G. HARRISON	23/10/15	ARTC ACCEPTANCE
Checked	J. SPARROW	23/10/15	Accepted by P.CAMPBELL
Ind. Review	ARTC	Ind. Rev. Name R. RATH	Signed:
Review Signature		23/10/15	Acceptance Date 23/10/15

ARTC

TITLE


Iluka Siding

NIB-T0160

Sheet No 1 of 1

Sheet Size A4

Scale NTS

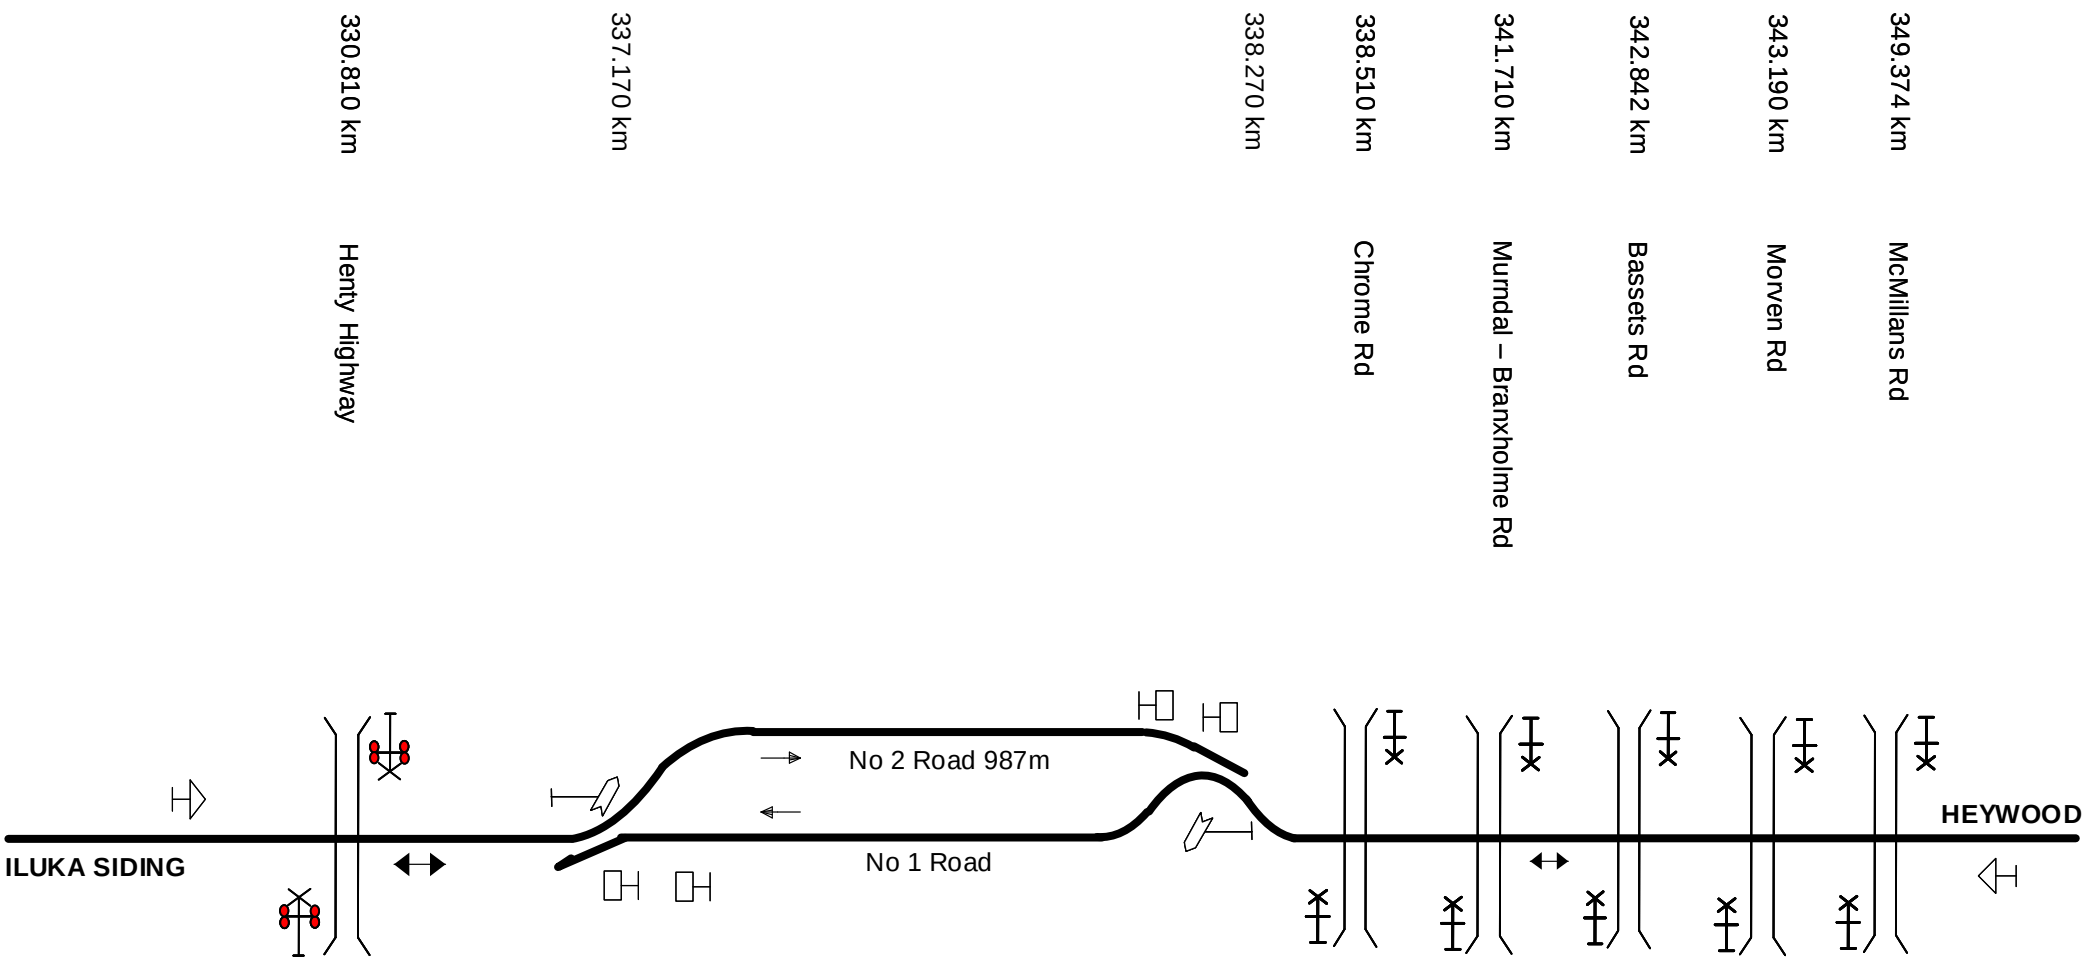

This diagram must be used in conjunction with the corresponding Network Information Book containing the location specific information in Section 2 as well as the legend and general information in Section 1.

Rev	Date	Revision Description	Designed	Checked	Ind.Rev	Approved
1	21/5/19	Corrections made from NIB Review	DBOCZ			

Designed	G. HARRISON	23/10/15	ARTC ACCEPTANCE
Checked	J. SPARROW	23/10/15	Accepted by P.CAMPBELL
Ind. Review ARTC	Ind. Rev. Name R. RATH		Signed
Review Signature		23/10/15	Acceptance Date 23/10/15

ARTC

TITLE


Chrome Loop

NIB-T0161

Sheet No 1 of 1

Sheet Size A4

Scale NTS

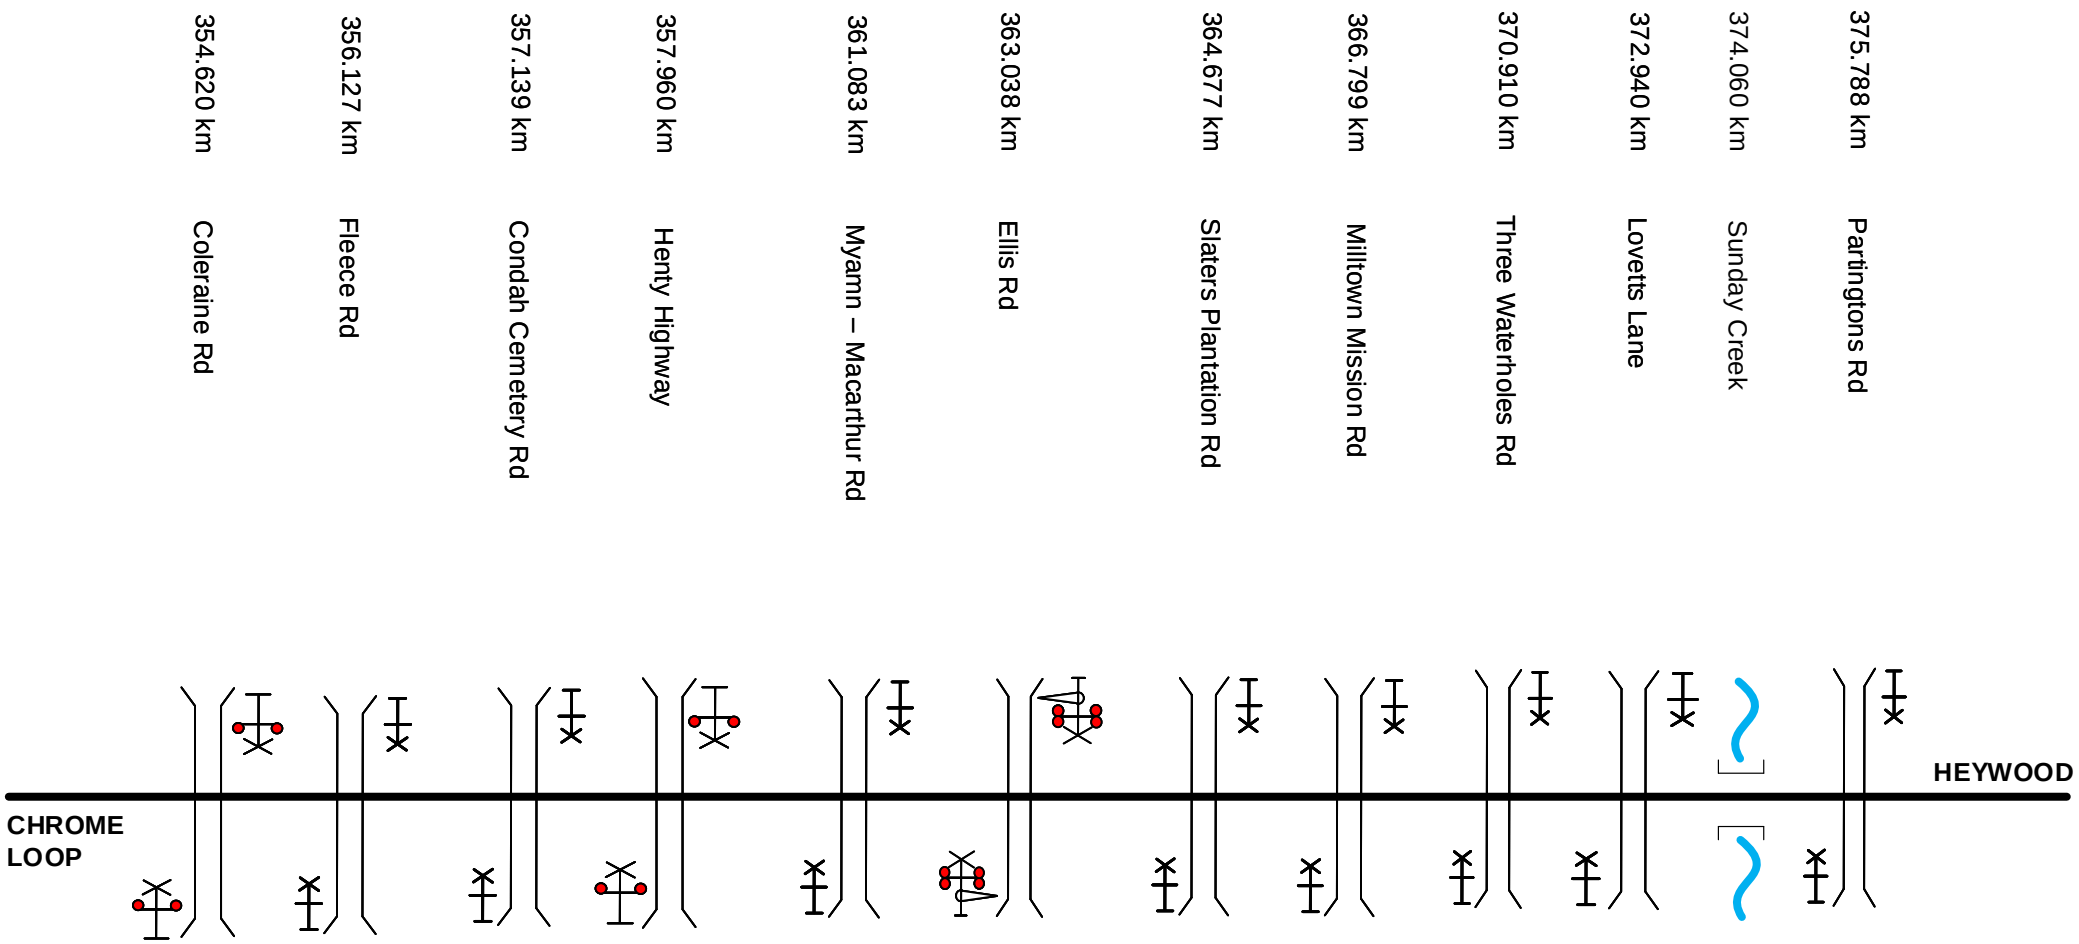

This diagram must be used in conjunction with the corresponding Network Information Book containing the location specific information in Section 2 as well as the legend and general information in Section 1.

Rev	Date	Revision Description	Designed	Checked	Ind.Rev	Approved
1	21/5/19	Corrections made from NIB Review	DBOCZ			

Designed	G. HARRISON	23/10/15	ARTC ACCEPTANCE
Checked	J. SPARROW	23/10/15	Accepted by P.CAMPBELL
Ind. Review ARTC	Ind. Rev. Name R. RATH		Signed
Review Signature		23/10/15	Acceptance Date 23/10/15

ARTC

NIB-T0162


Sheet No 1 of 1

Sheet Size A4

Scale NTS

TITLE

Chrome Loop to Heywood

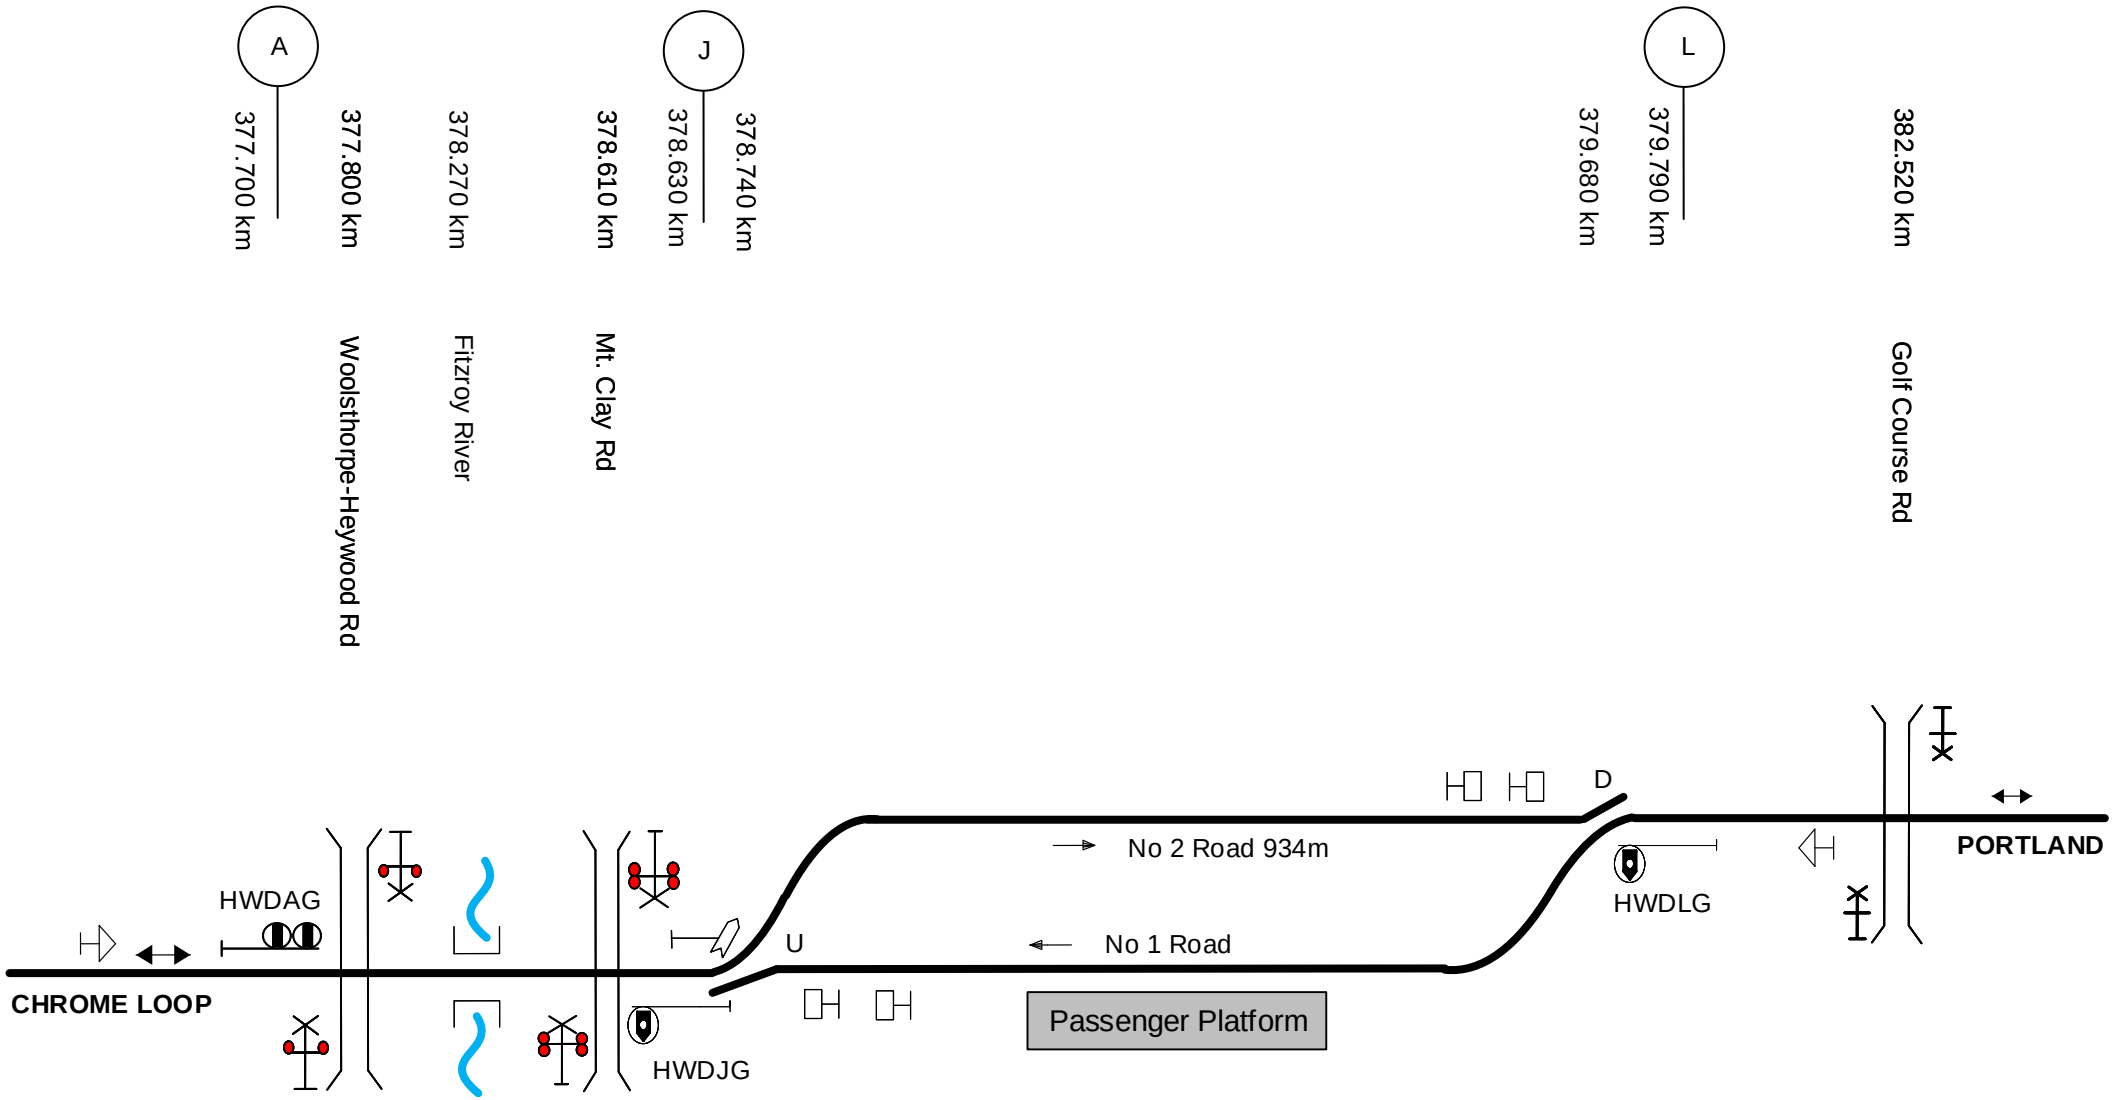

This diagram must be used in conjunction with the corresponding Network Information Book containing the location specific information in Section 2 as well as the legend and general information in Section 1.

Rev	Date	Revision Description	Designed	Checked	Ind.Rev	Approved
1	21/5/19	Corrections made from NIB Review	DBOCZ			

Designed	G. HARRISON	23/10/15	ARTC ACCEPTANCE
Checked	J. SPARROW	23/10/15	Accepted by P.CAMPBELL
Ind. Review ARTC	Ind. Rev. Name R. RATH		Signed
Review Signature		23/10/15	Acceptance Date 23/10/15

ARTC

TITLE


Heywood

NIB-T0163

Sheet No 1 of 1

Scale NTS

Sheet Size A4

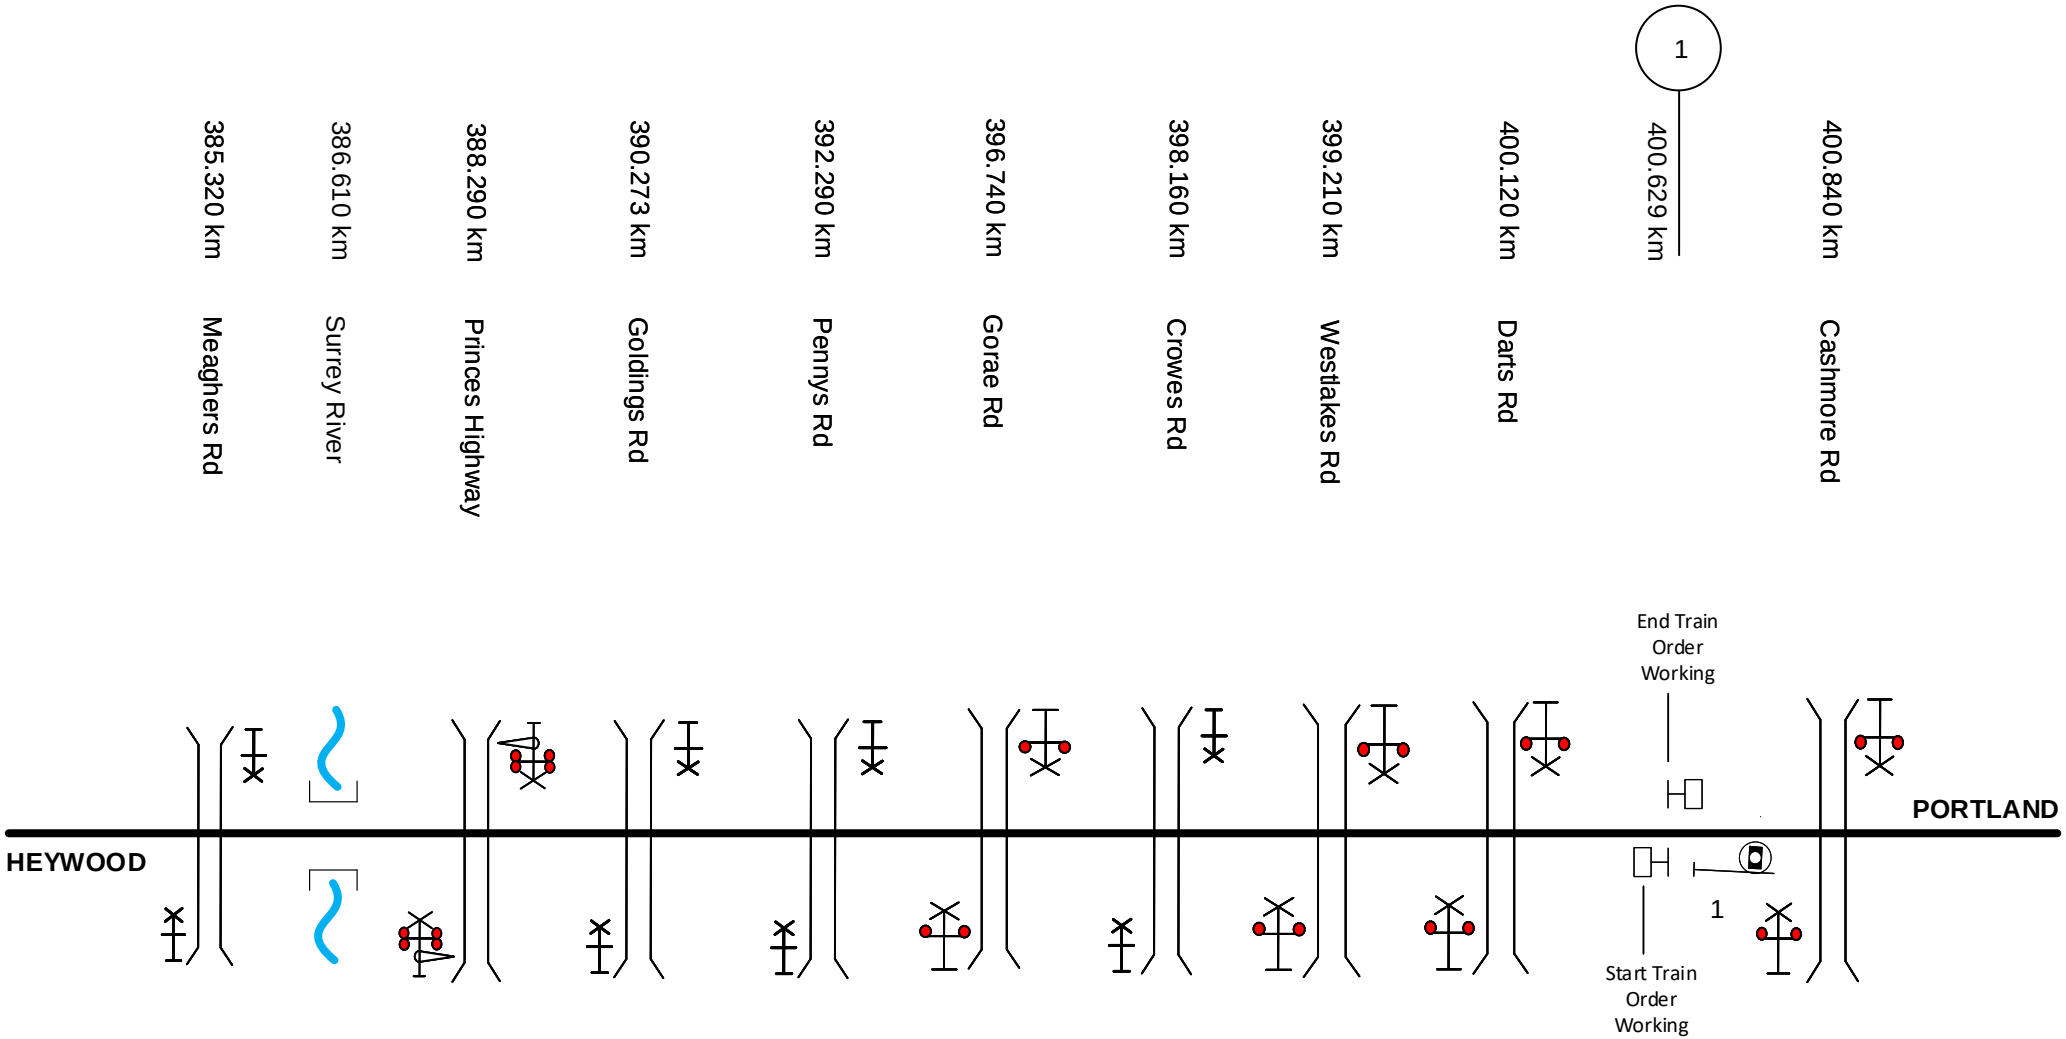

This diagram must be used in conjunction with the corresponding Network Information Book containing the location specific information in Section 2 as well as the legend and general information in Section 1.

Rev	Date	Revision Description	Designed	Checked	Ind.Rev	Approved
2	13/10/21	Princes Highway crossing updated				
1	21/5/19	Corrections made from NIB Review	DBOCZ			

Designed	G. HARRISON	23/10/15	ARTC ACCEPTANCE
Checked	J. SPARROW	23/10/15	Accepted by P.CAMPBELL
Ind. Review ARTC		Ind. Rev. Name R. RATH	Signed
Review Signature		23/10/15	Acceptance Date 23/10/15

ARTC

NIB-T0164

Sheet No 1 of 1


















Sheet Size A4

Scale NTS

TITLE

Heywood to Portland

Drawing Legend

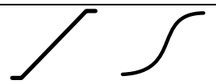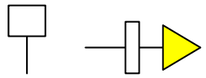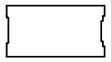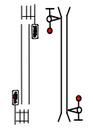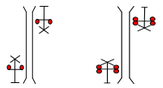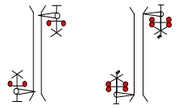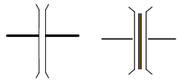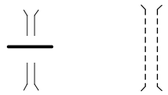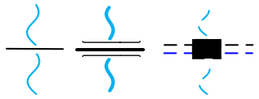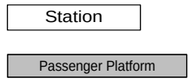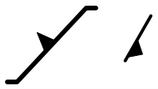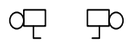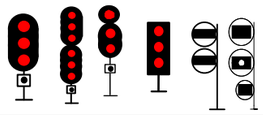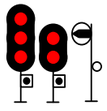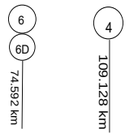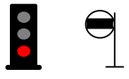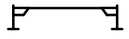	Standard gauge track		Dual gauge track
	Broad gauge track		Crossover
	Advisory Sign or Location Sign		Tunnel
	Pedestrian Crossing		Passive Protection Level Crossing
	Active Protection Level Crossing – Flashing Lights		Active Protection Level Crossing – Lights and Boom
	Bridge or Overpass		Underpass
	River/Creek or Significant river bridge or Viaduct		Station or Platform
	Derail		Dual Control Motorised Points
	Point Indicator		Mechanical Frame
		Absolute Signals (Absolute signals in Victoria containing a ‘P’ on the name plate are co-acting signals)	
	Permissive Signals		Signal number reference
	Dwarf Signals		Banner Indicator
	Overheight Detectors	>> <<	Wayside Equipment