NIB OGW-30-23 DIAGRAM LOCATIONS	
GOOBANG JUNCTION	TURRAWAN
GOOBANG NORTH	NARRABRI JUNCTION
NANARDINE	NARRABRI
GOONUMBLA	NARRABRI NORTH
ALECTOWN WEST	NARRABRI NORTH - BOBBIWAA
MICKIBRI	BOBBIWAA
PEAK HILL 1	BELLATA
PEAK HILL 2	PENNEYS ROAD
TOMINGLEY WEST	WATERLOO CREEK
WYANGA	WATERLOO CREEK – TYCANNAH CREEK
TIMJELLY	TYCANNAH CREEK
NARWONAH	MOREE SOUTH
NARWONAH AWB	MOREE
NARROMINE SOUTH	CAMURRA
NARROMINE SOUTH WEST	CAMURRA - COOLLEEARLEE
NARROMINE	COOLLEEARLEE
MINORE	MILGUY
DUBBO	MILGUY - CROPPA CREEK

NOTE: MON – FRI 1400 – 0600HRS AND WEEKENDS HUNTER NORTH WEST AND HUNTER WEST BOARDS ARE CONTROLLED BY HUNTER WEST NETWORK CONTROLLER AT NCCN

CROPPA CREEK
MURGO
MURGO – NORTH STAR
NORTH STAR
DRAWING LEGEND

©2015 Australian Rail Track Corporation Ltd
Drawing standard in accordance with EGP-04-01 & EGP-04-02

Used on / Next higher assembly: NETWORK INFORMATION BOOK

Filename: NIB-T0722.VSD

Alternate DMS Number:

Rev	Date	Revision Description	Designed	Checked	Ind.Rev	Approved

Designed	G HARRISON	5/1/16	ARTC ACCEPTANCE
Checked	J SPARROW	5/1/16	Accepted by: P CAMPBELL
Ind. Rev. Company: ARTC	Ind. Rev. Name: R RATH		Signed:
Review Signature		5/1/16	Acceptance Date: 5/1/16

ARTC

NIB-T0721


Sheet No: 1 of 1

Scale: NTS

Sheet Size: A3

TITLE

HUNTER VALLEY NORTH WEST

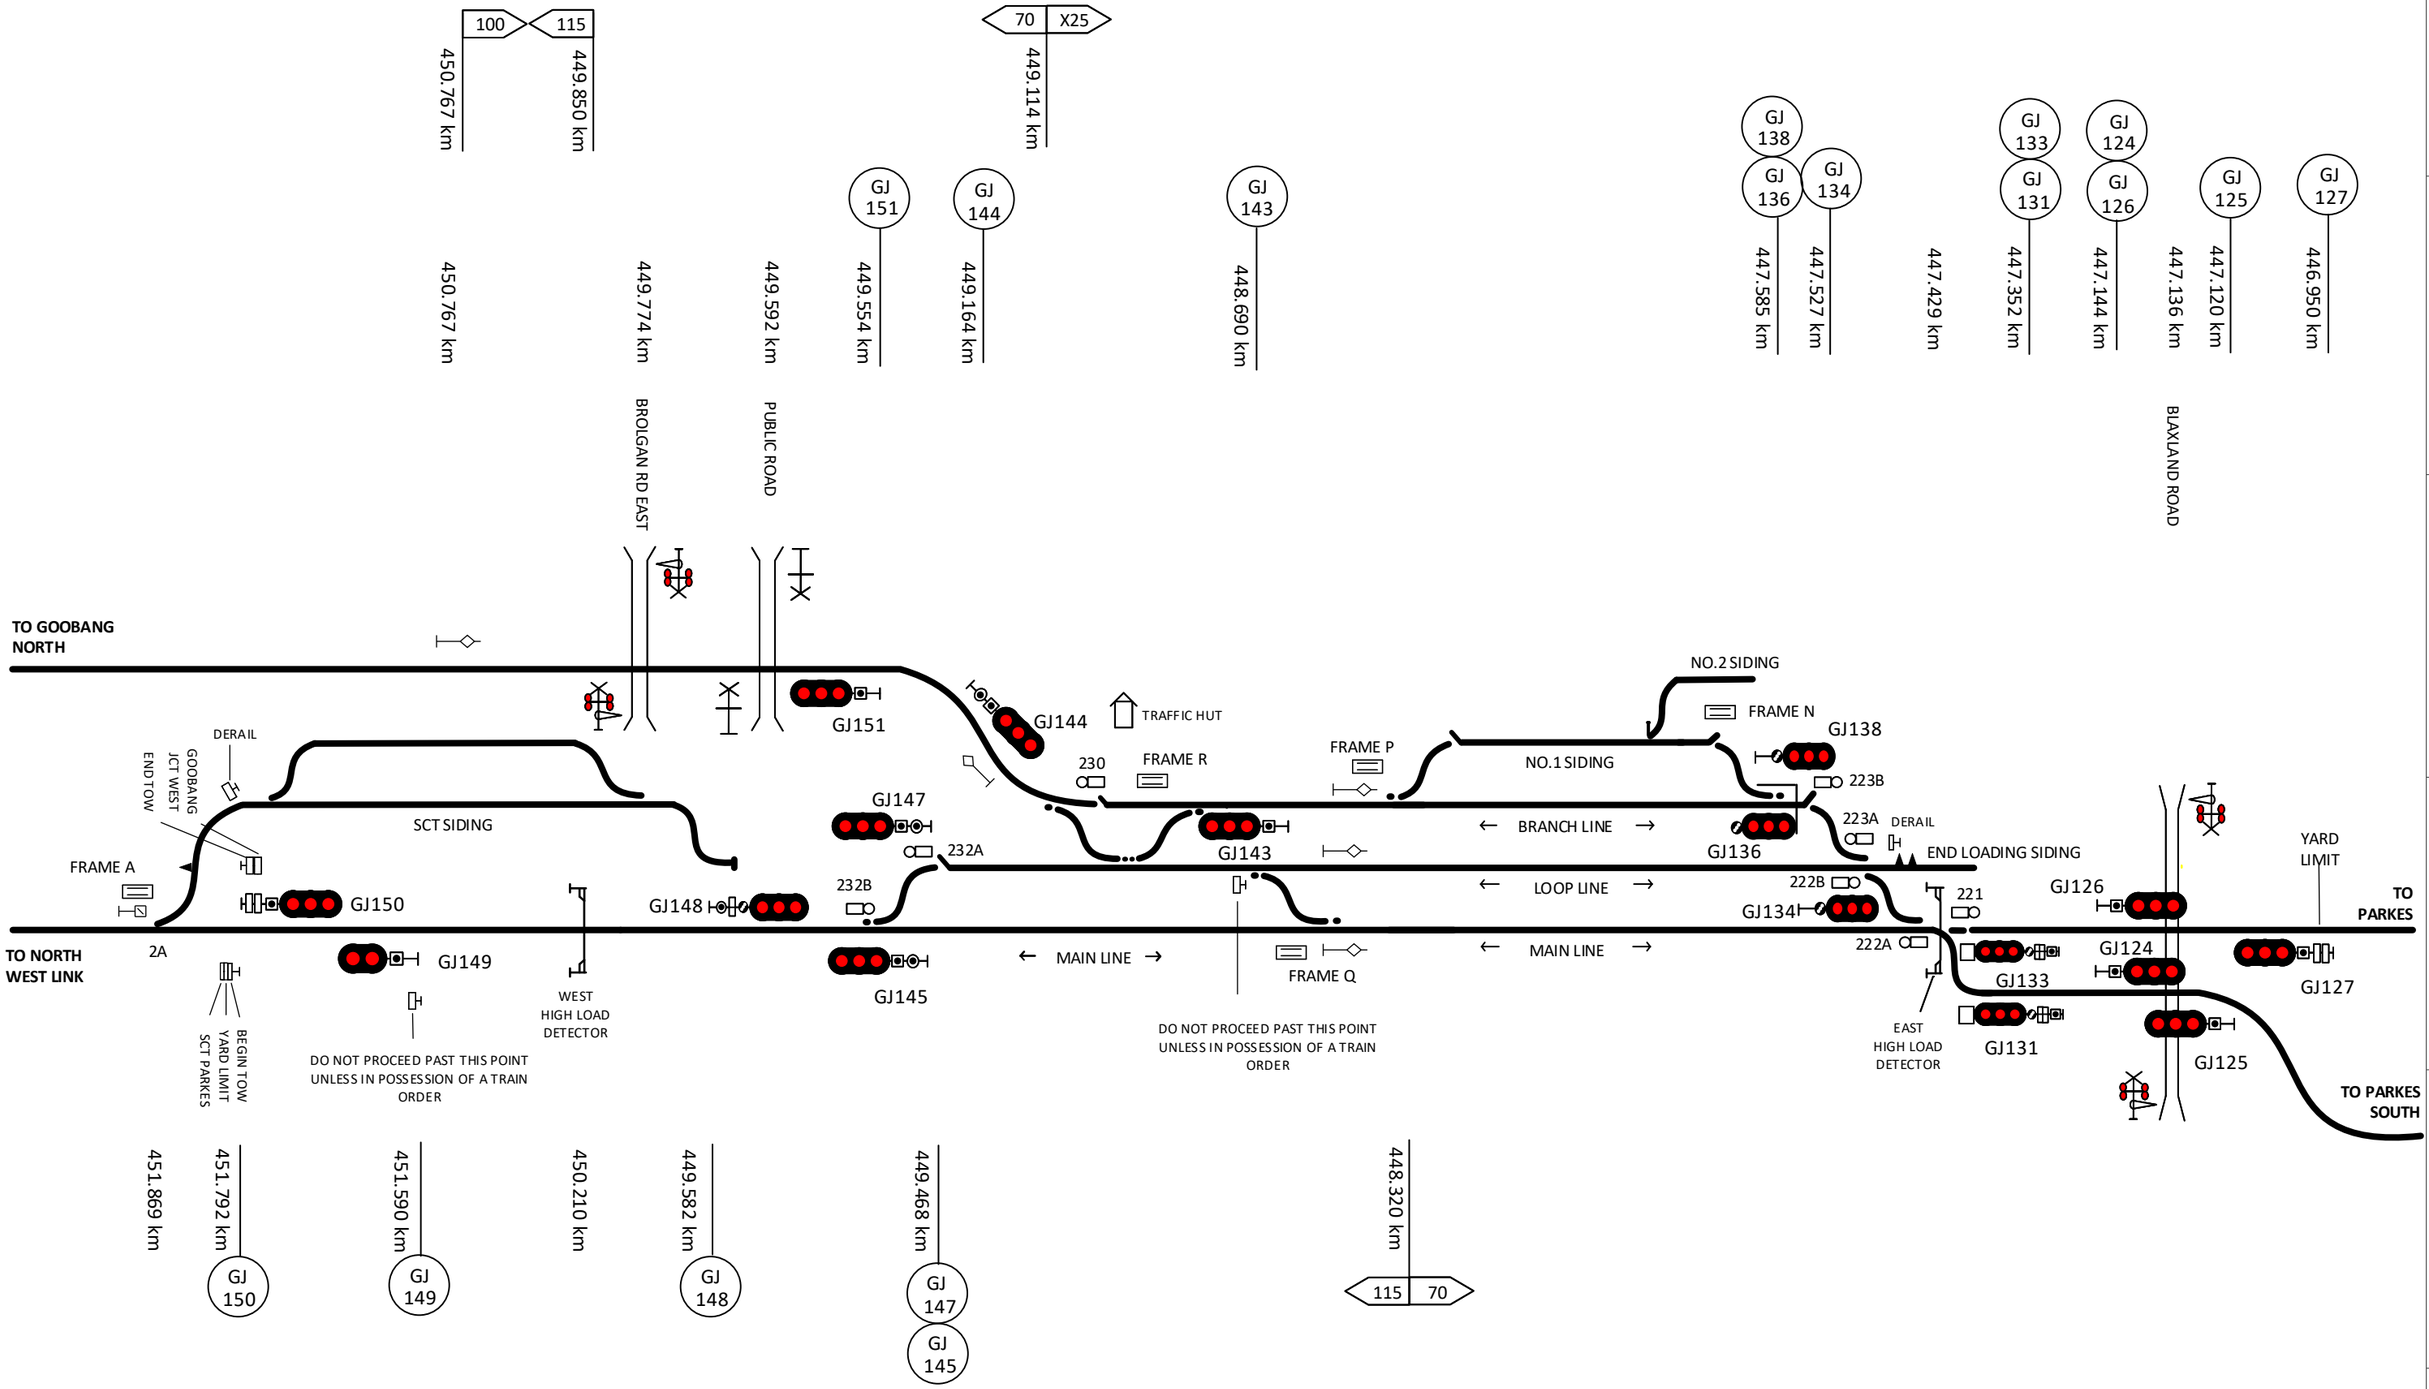

This diagram must be used in conjunction with the corresponding Network Information Book containing the location specific information in Section 2 as well as the legend and general information in Section 1.

Rev	Date	Revision Description	Designed	Checked	Ind.Rev	Approved
3	23/6/22	Speed signs updated 448.320km & 449.114km				
2	8/07/20	Inland Rail changes updated				
1	11/09/19	SCT siding details updated due to North West Link changes				

Designed	B HILL	5/1/16	ARTC ACCEPTANCE
Checked	J SPARROW	5/1/16	Accepted by P CAMPBELL
Ind. Rev. Company	ARTC	Ind. Rev. Name	R RATH
Review Signature		5/1/16	Acceptance Date 5/1/16

ARTC

NIB-T0033


Sheet No 1 of 1

Sheet Size A3

Scale NTS

TITLE

GOOBANG JUNCTION

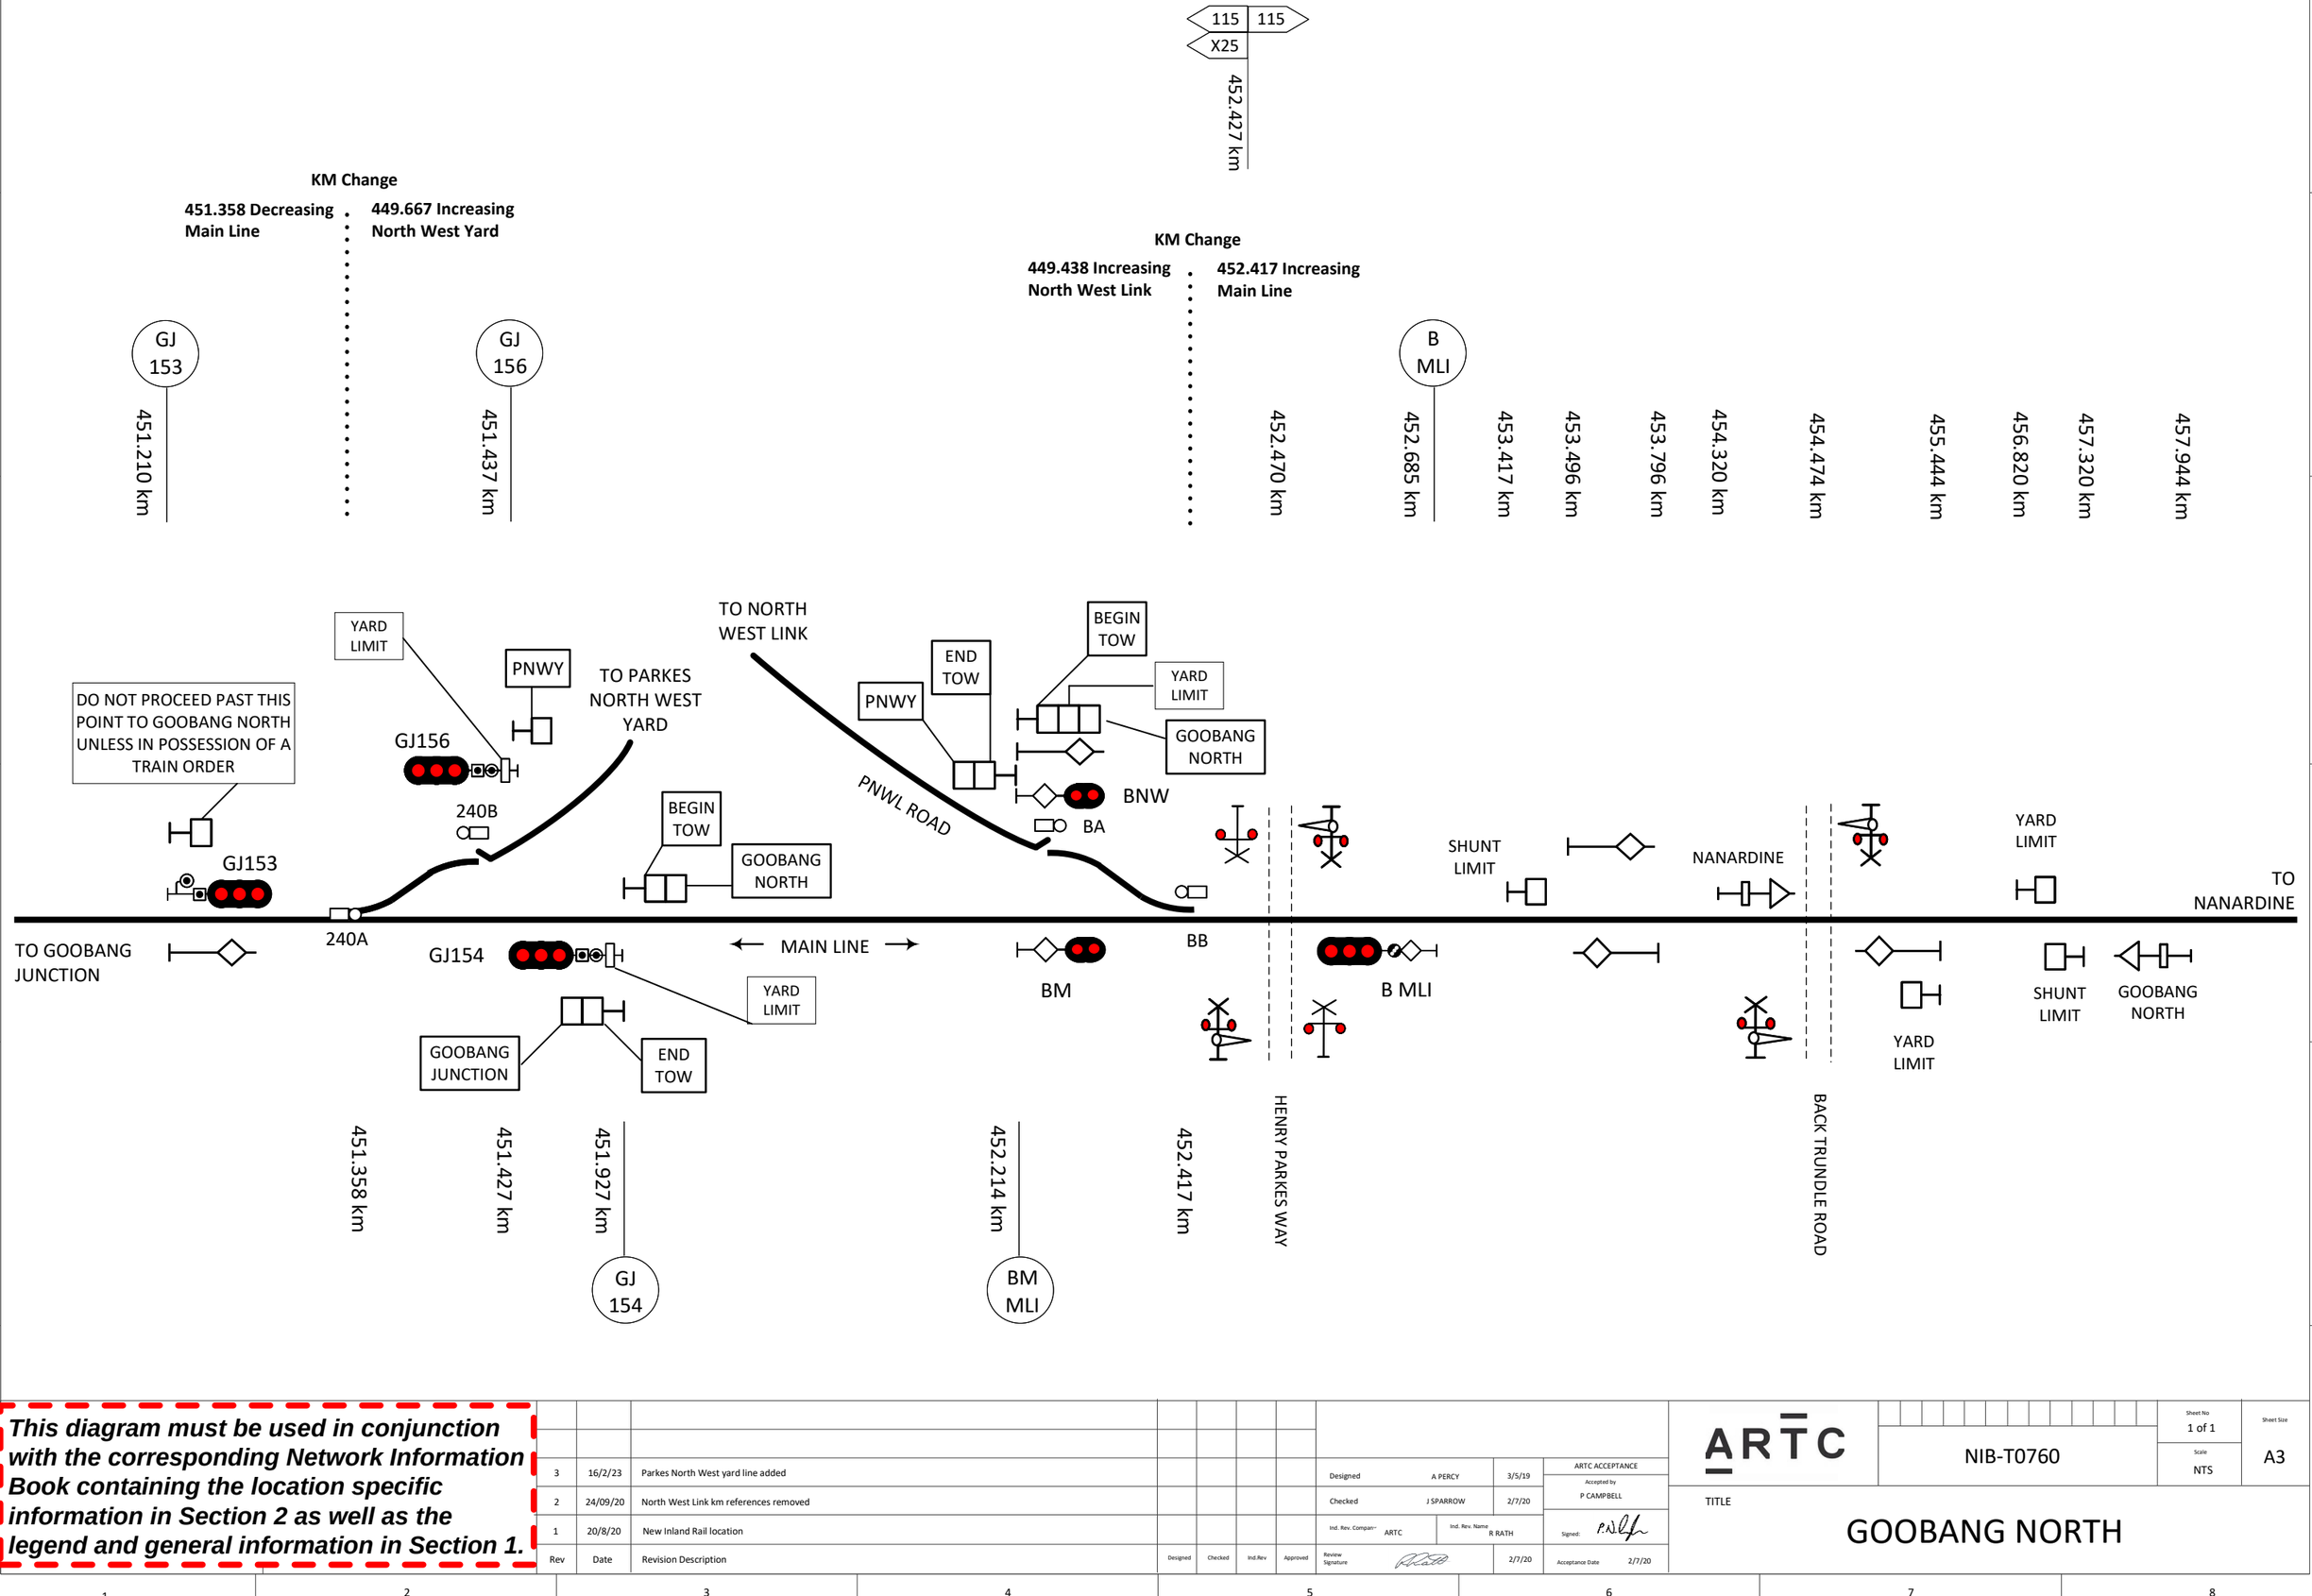

This diagram must be used in conjunction with the corresponding Network Information Book containing the location specific information in Section 2 as well as the legend and general information in Section 1.

Rev	Date	Revision Description	Designed	Checked	Ind.Rev	Approved
3	16/2/23	Parkes North West yard line added				
2	24/09/20	North West Link km references removed				
1	20/8/20	New Inland Rail location				

Designed	A PERCY	3/5/19
Checked	J SPARROW	2/7/20
Ind. Rev. Compan-	ARTC	Ind. Rev. Name R RATH
Review Signature		2/7/20

ARTC ACCEPTANCE
Accepted by P CAMPBELL
Signed:
Acceptance Date 2/7/20


ARTC

NIB-T0760

Sheet No 1 of 1
Scale NTS
Sheet Size A3

TITLE

GOOBANG NORTH

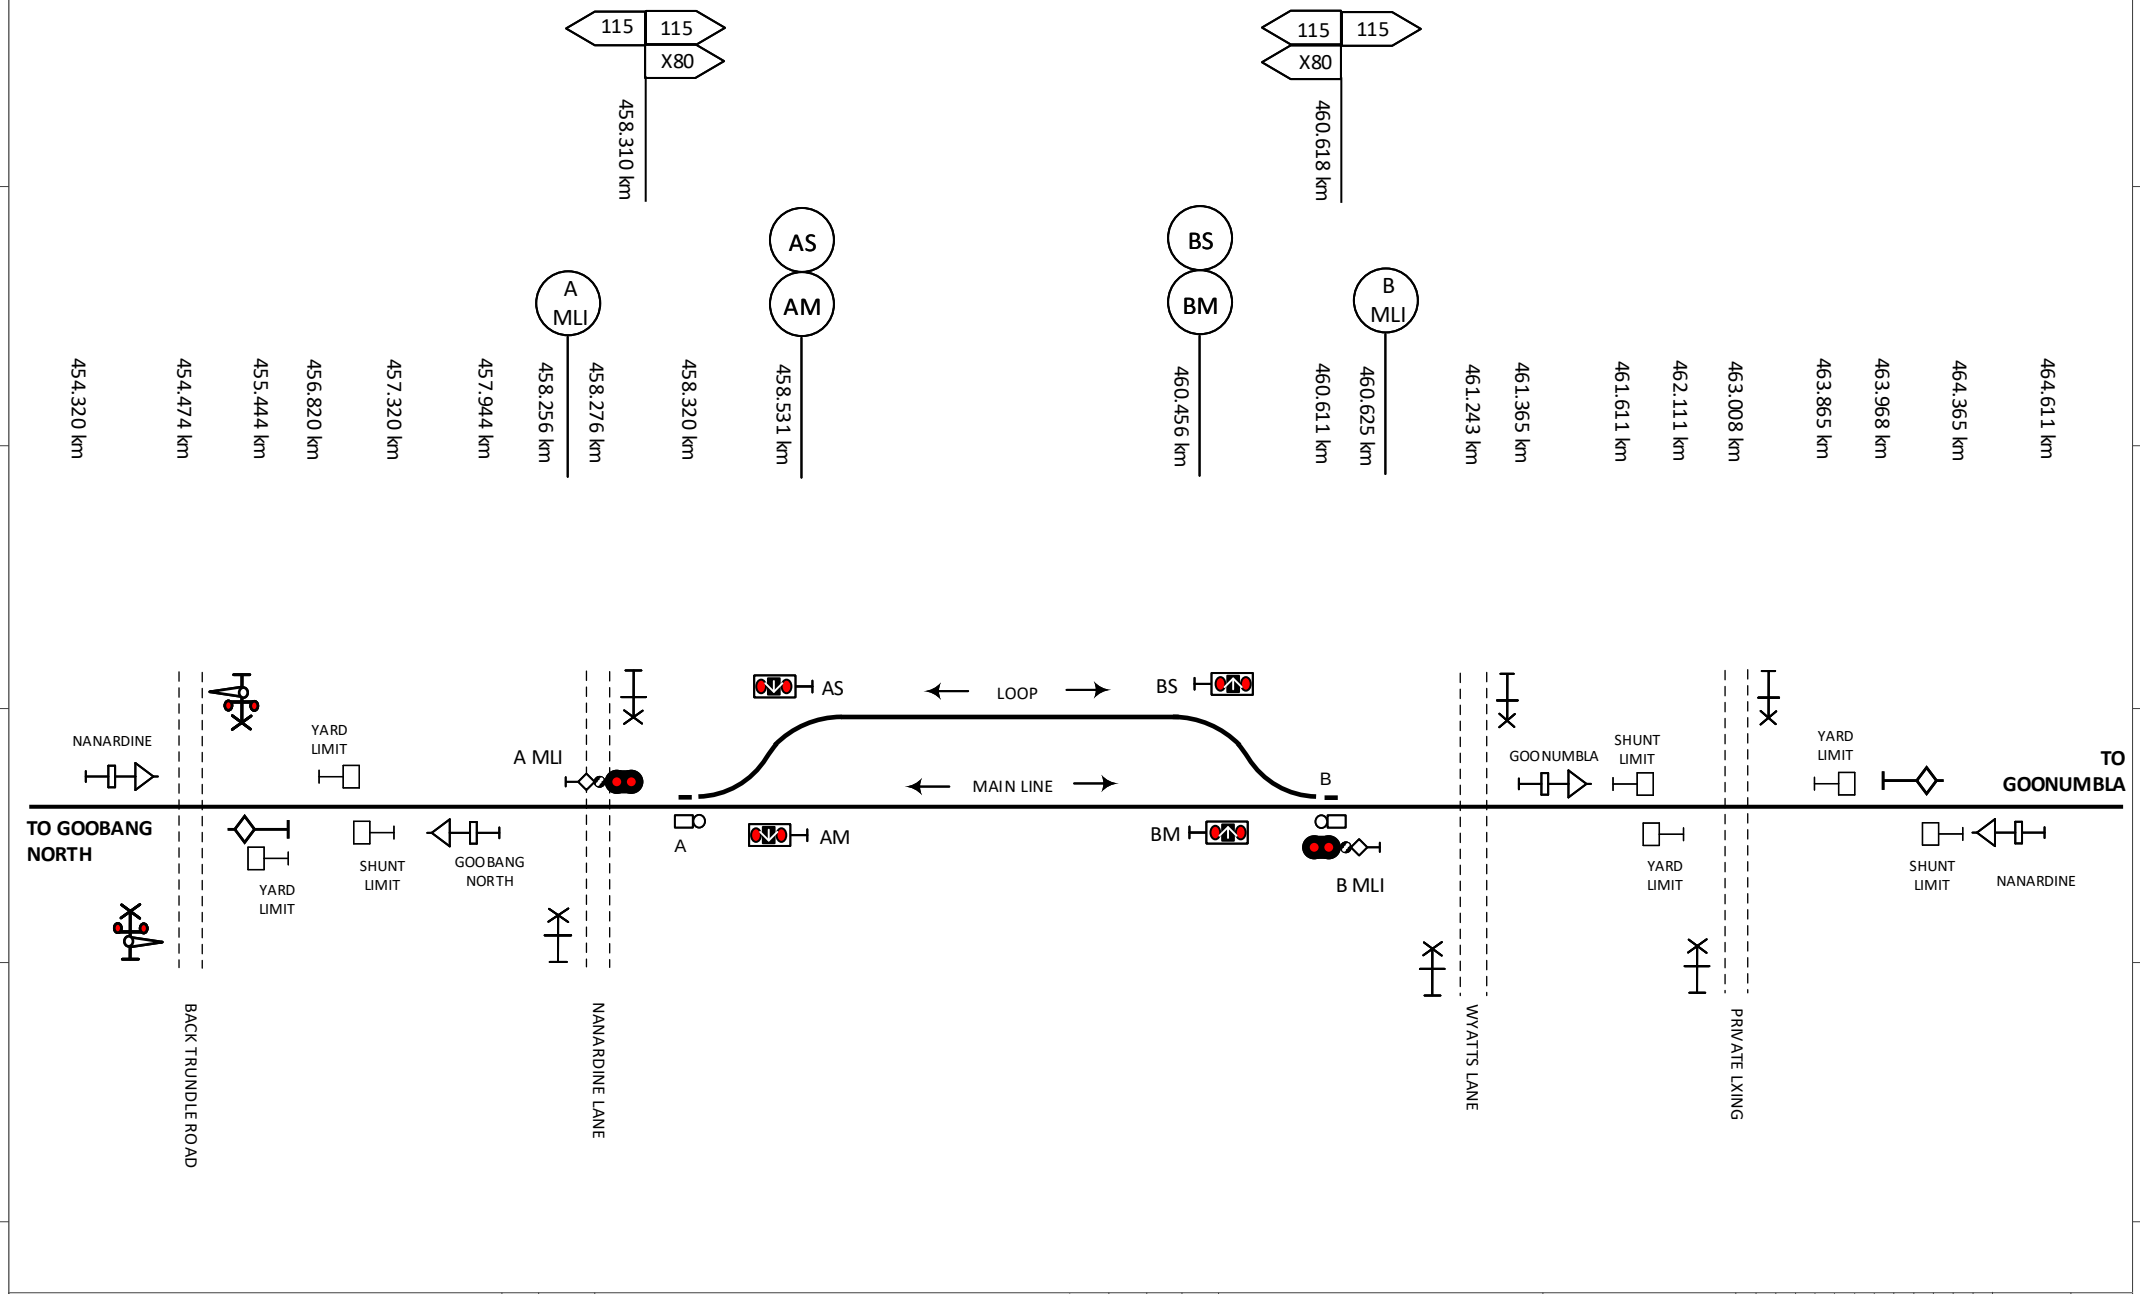

This diagram must be used in conjunction with the corresponding Network Information Book containing the location specific information in Section 2 as well as the legend and general information in Section 1.

Rev	Date	Revision Description	Designed	Checked	Ind.Rev	Approved
2	29/7/22	Siding updated to loop				
1	1/7/20	New Inland Rail location				

Designed	A PERCY	21/2/20	ARTC ACCEPTANCE
Checked	J SPARROW	1/7/20	Accepted by P CAMPBELL
Ind. Rev. Company ARTC	Ind. Rev. Name R RATH		Signed:
Review Signature		1/7/20	Acceptance Date 1/7/20

ARTC

TITLE


NANARDINE

NIB-T0759

Sheet No 1 of 1

Scale NTS

Sheet Size A4

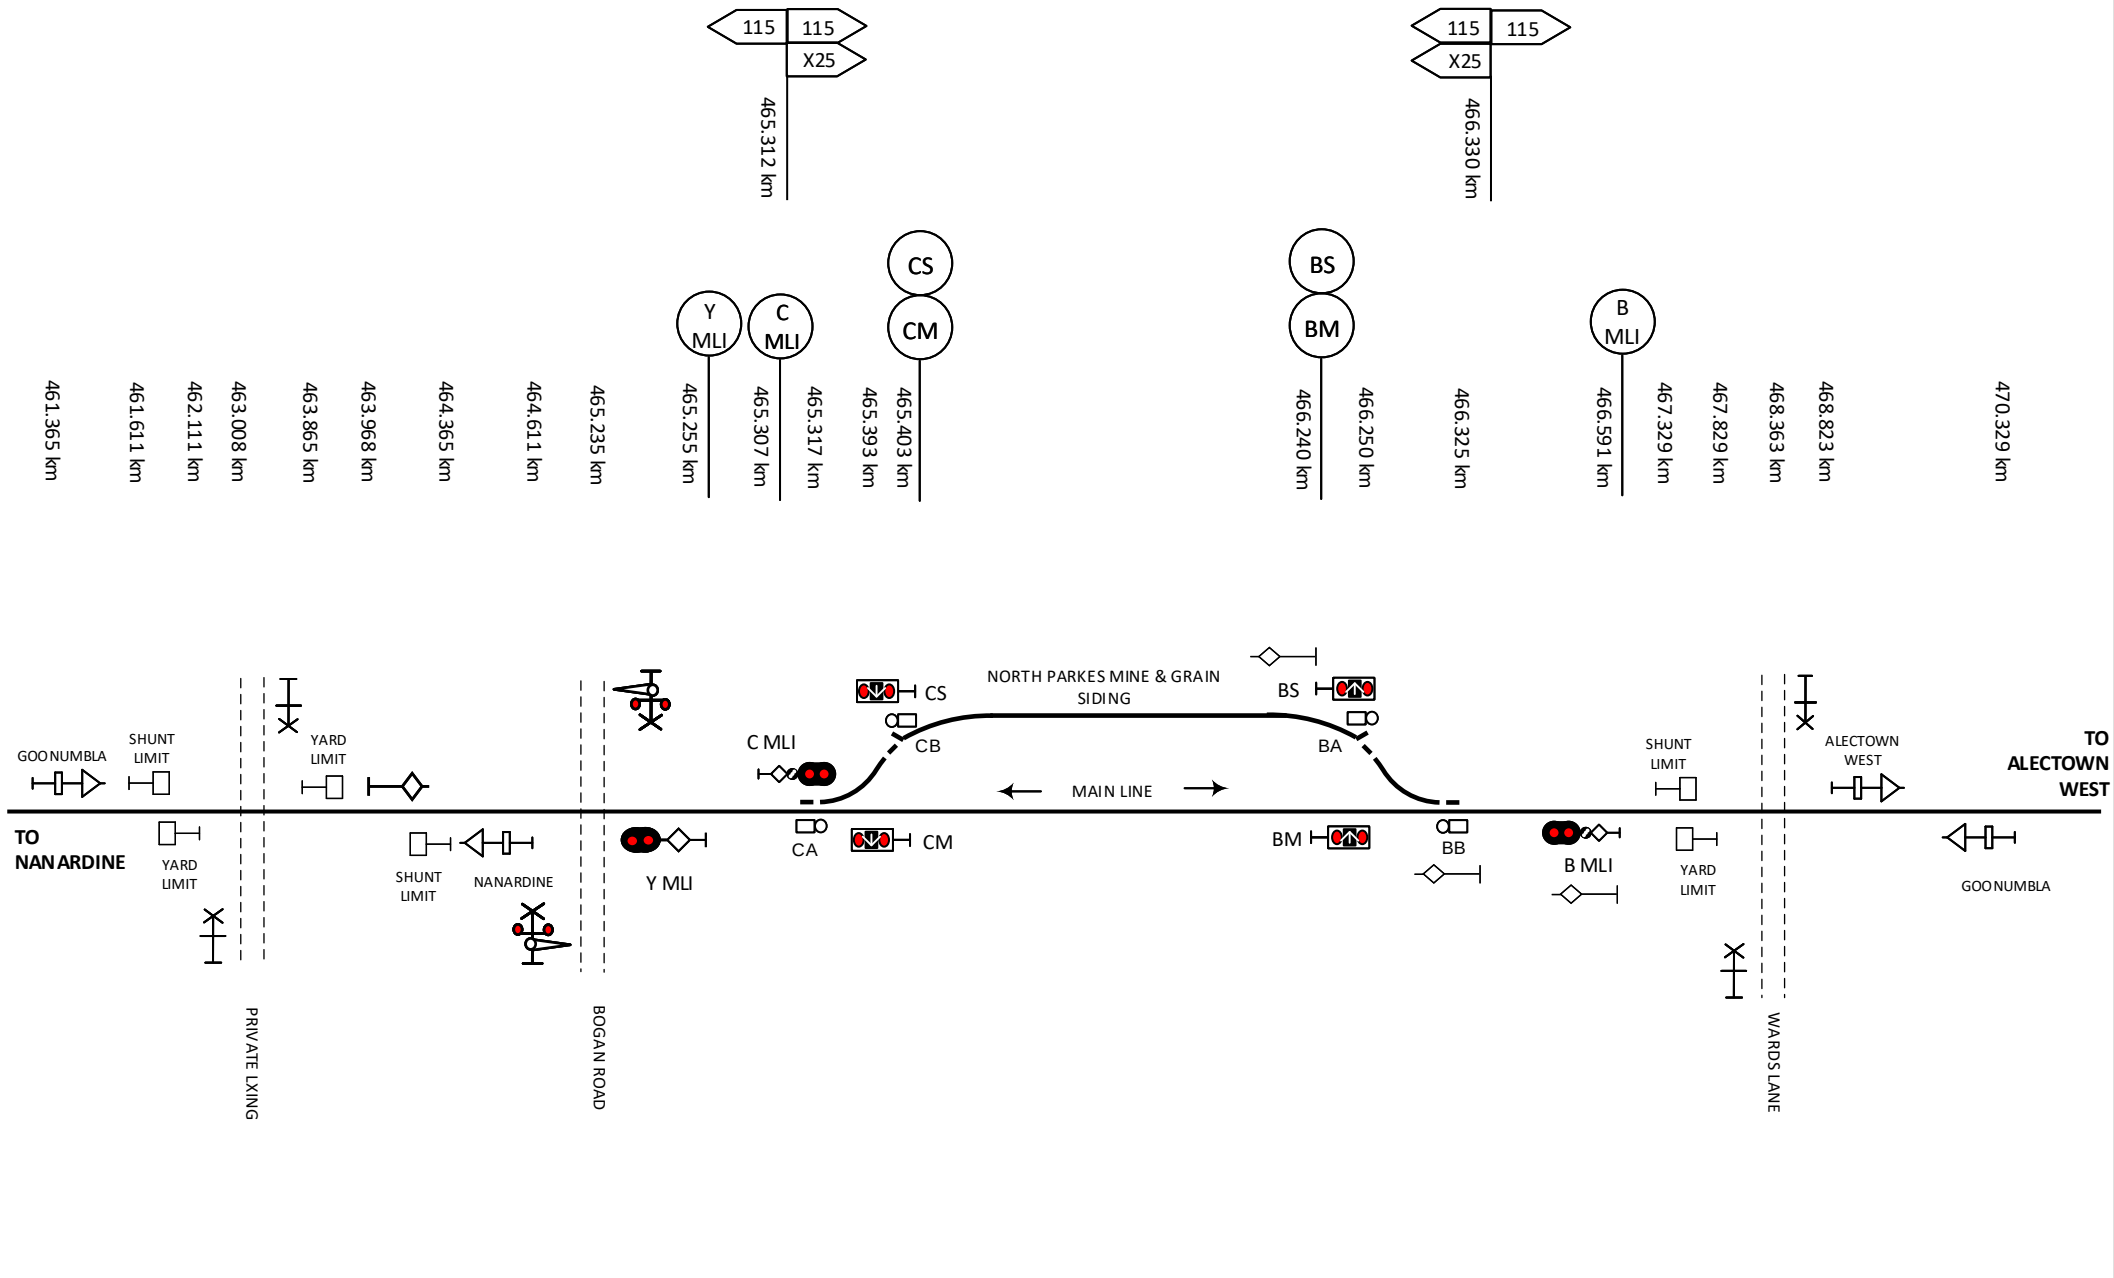

This diagram must be used in conjunction with the corresponding Network Information Book containing the location specific information in Section 2 as well as the legend and general information in Section 1.

Rev	Date	Revision Description	Designed	Checked	Ind.Rev	Approved
3	29/6/20	Inland Rail project details updated				
2	8/10/19	Additional Inland Rail signal infrastructure removals				
1	21/5/19	Inland Rail signal infrastructure removals & siding name updated				

Designed B HILL 5/1/16
Checked J SPARROW 5/1/16
Ind. Rev. Company ARTC
Ind. Rev. Name R RATH
Review Signature 5/1/16
ARTC ACCEPTANCE
Accepted by P CAMPBELL
Signed:
Acceptance Date 5/1/16


ARTC

NIB-T0532

Sheet No 1 of 1
Scale NTS
Sheet Size A4

TITLE

GOONUMBLA

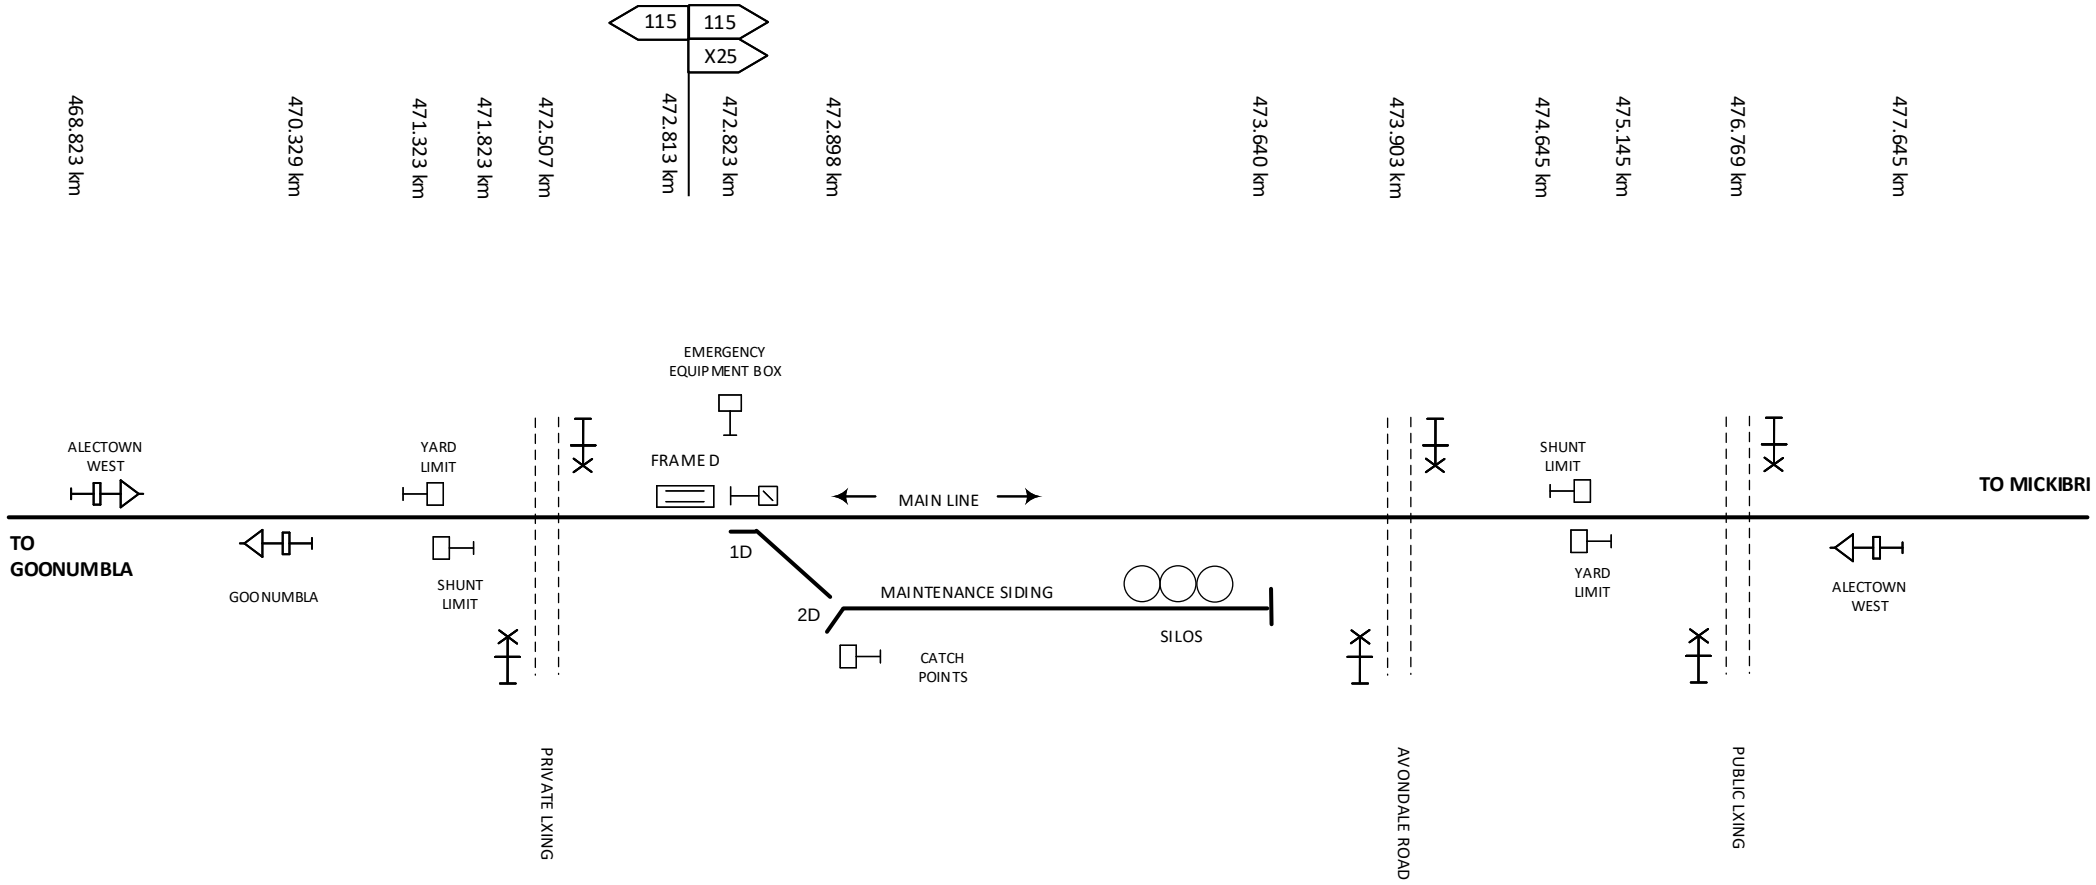

This diagram must be used in conjunction with the corresponding Network Information Book containing the location specific information in Section 2 as well as the legend and general information in Section 1.

Rev	Date	Revision Description	Designed	Checked	Ind.Rev	Approved
2	29/6/20	Inland Rail project details updated				
1	21/5/19	Inland Rail signalli nfrastructure removals updated				

Designed	B HILL	5/1/16
Checked	J SPARROW	5/1/16
Ind. Rev. Company	ARTC	
Ind. Rev. Name	R RATH	
Review Signature		5/1/16

ARTC ACCEPTANCE
Accepted by: P CAMPBELL
Signed:
Acceptance Date: 5/1/16


ARTC

NIB-T0533

Sheet No: 1 of 1
Scale: NTS
Sheet Size: A4

TITLE

ALECTOWN WEST

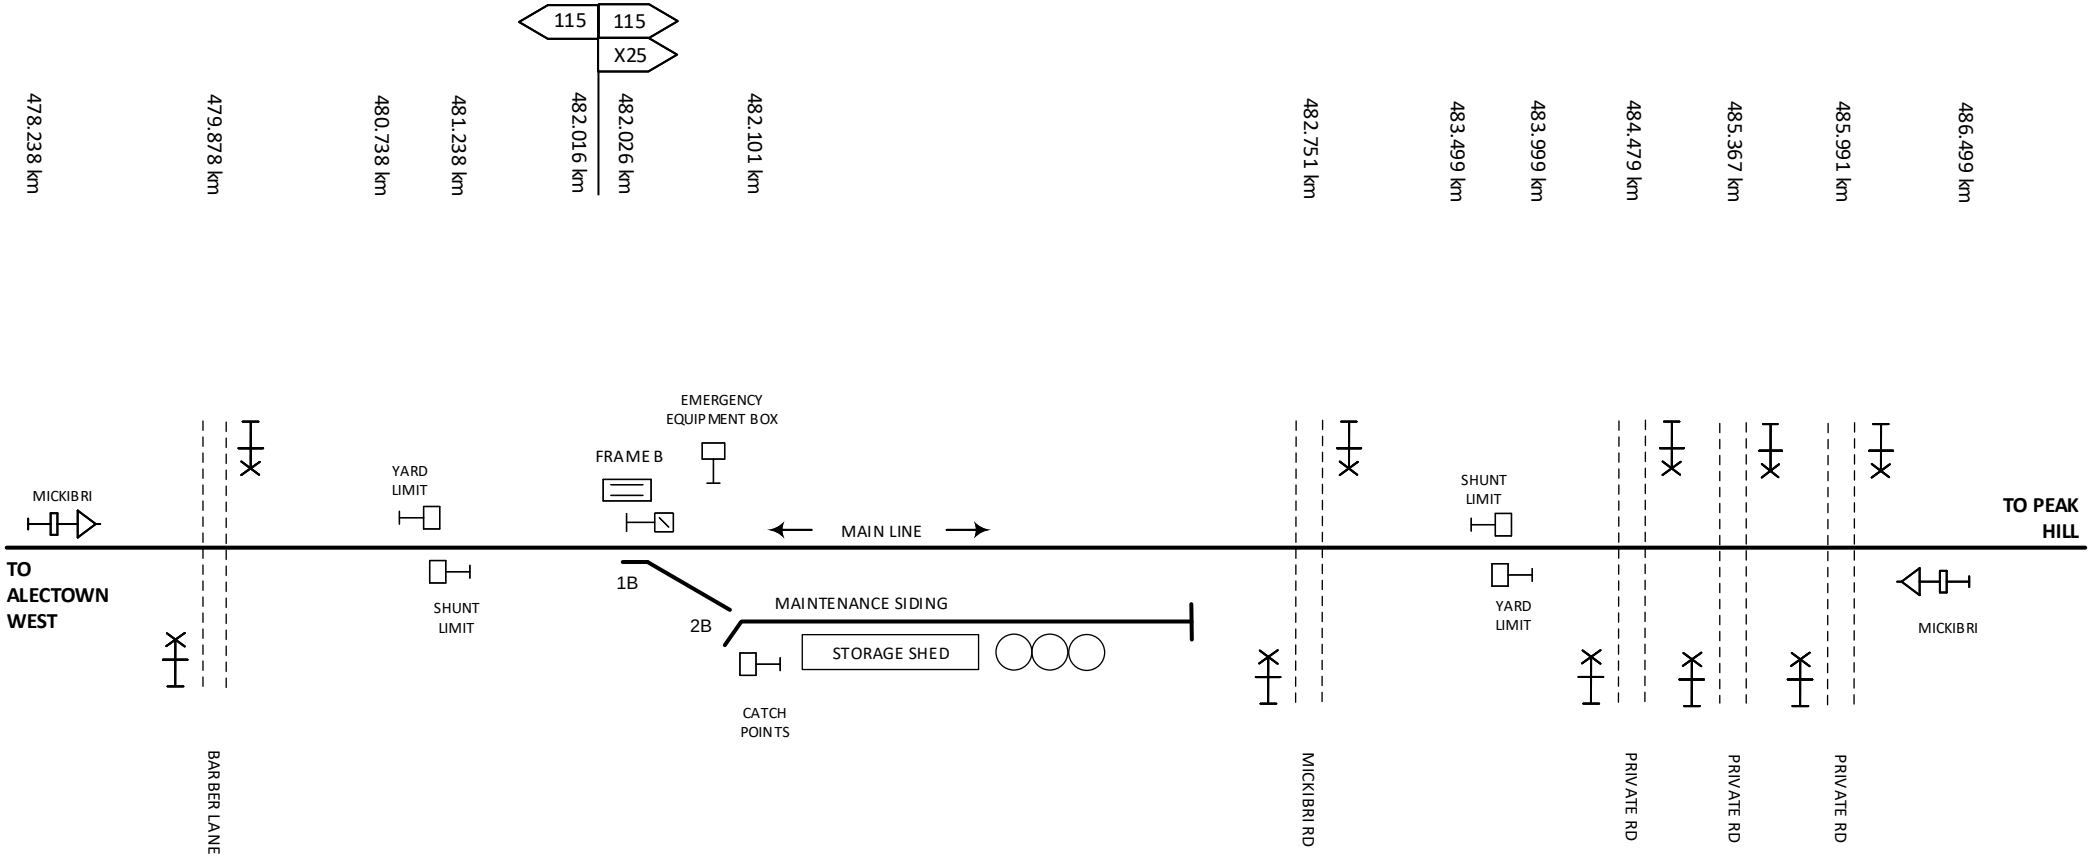

This diagram must be used in conjunction with the corresponding Network Information Book containing the location specific information in Section 2 as well as the legend and general information in Section 1.

Rev	Date	Revision Description	Designed	Checked	Ind.Rev	Approved
2	29/6/20	Inland Rail project details updated				
1	21/5/19	Inland Rail signalling infrastructure removals updated				

Designed	B HILL	5/1/16
Checked	J SPARROW	5/1/16
Ind. Rev. Company	ARTC	
Ind. Rev. Name	R RATH	
Review Signature		5/1/16

ARTC ACCEPTANCE
Accepted by P CAMPBELL
Signed:
Acceptance Date 5/1/16


ARTC

NIB-T0534

Sheet No 1 of 1
Scale NTS
Sheet Size A4

TITLE

MICKIBRI

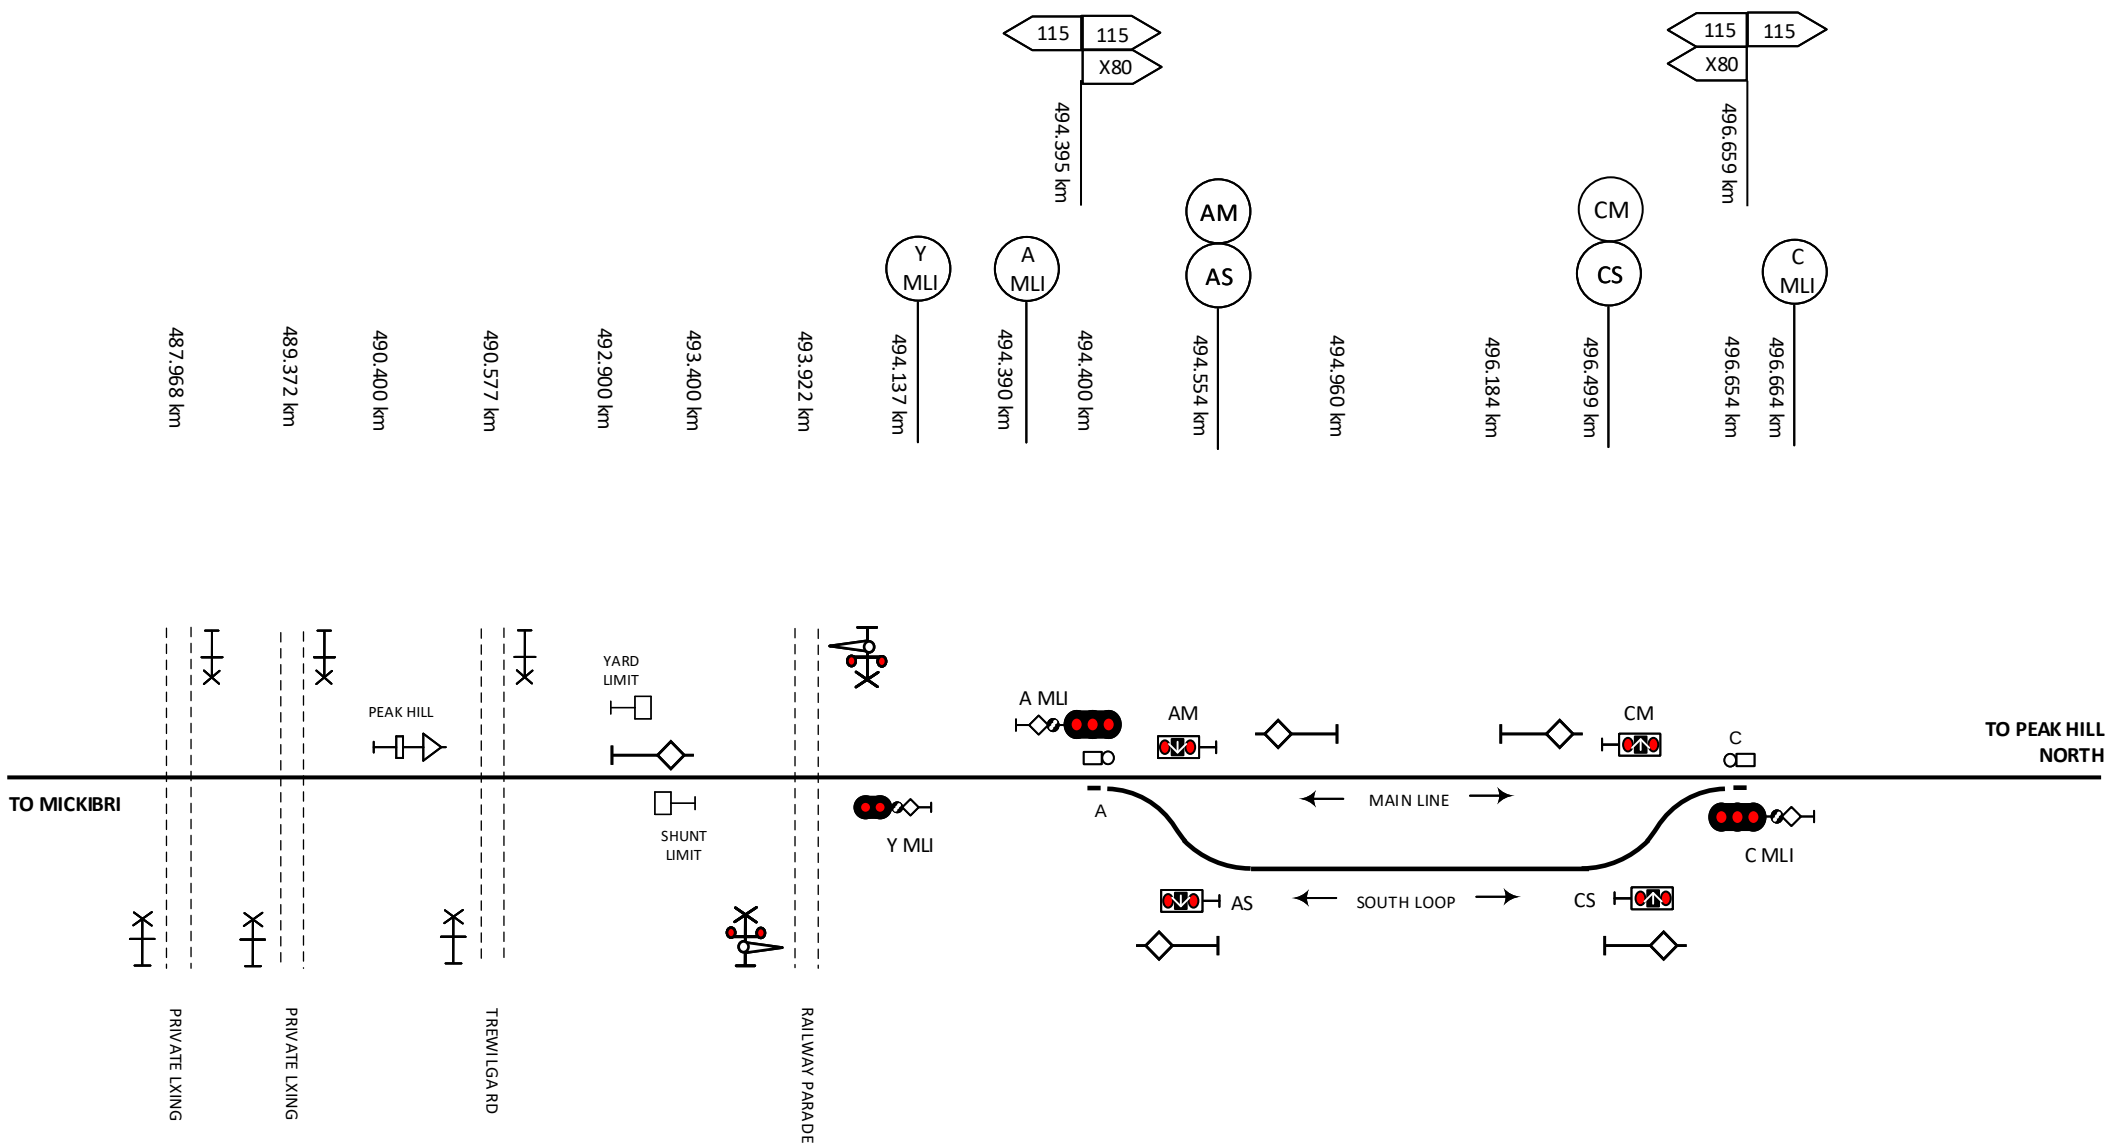

This diagram must be used in conjunction with the corresponding Network Information Book containing the location specific information in Section 2 as well as the legend and general information in Section 1.

Rev	Date	Revision Description	Designed	Checked	Ind.Rev	Approved
3	29/7/22	Siding updated to loop & CS signal km corrected				
2	29/6/20	Inland Rail project details updated				
1	21/5/19	Inland Rail signal infrastructure removals updated				

Designed B HILL 5/1/16
Checked J SPARROW 5/1/16
Ind. Rev. Company ARTC
Ind. Rev. Name R RATH
Review Signature 5/1/16

ARTC ACCEPTANCE
Accepted by P CAMPBELL
Signed:
Acceptance Date 5/1/16


ARTC

NIB-T0535

Sheet No 1 of 2
Sheet Size A4
Scale NTS

TITLE

PEAK HILL 1

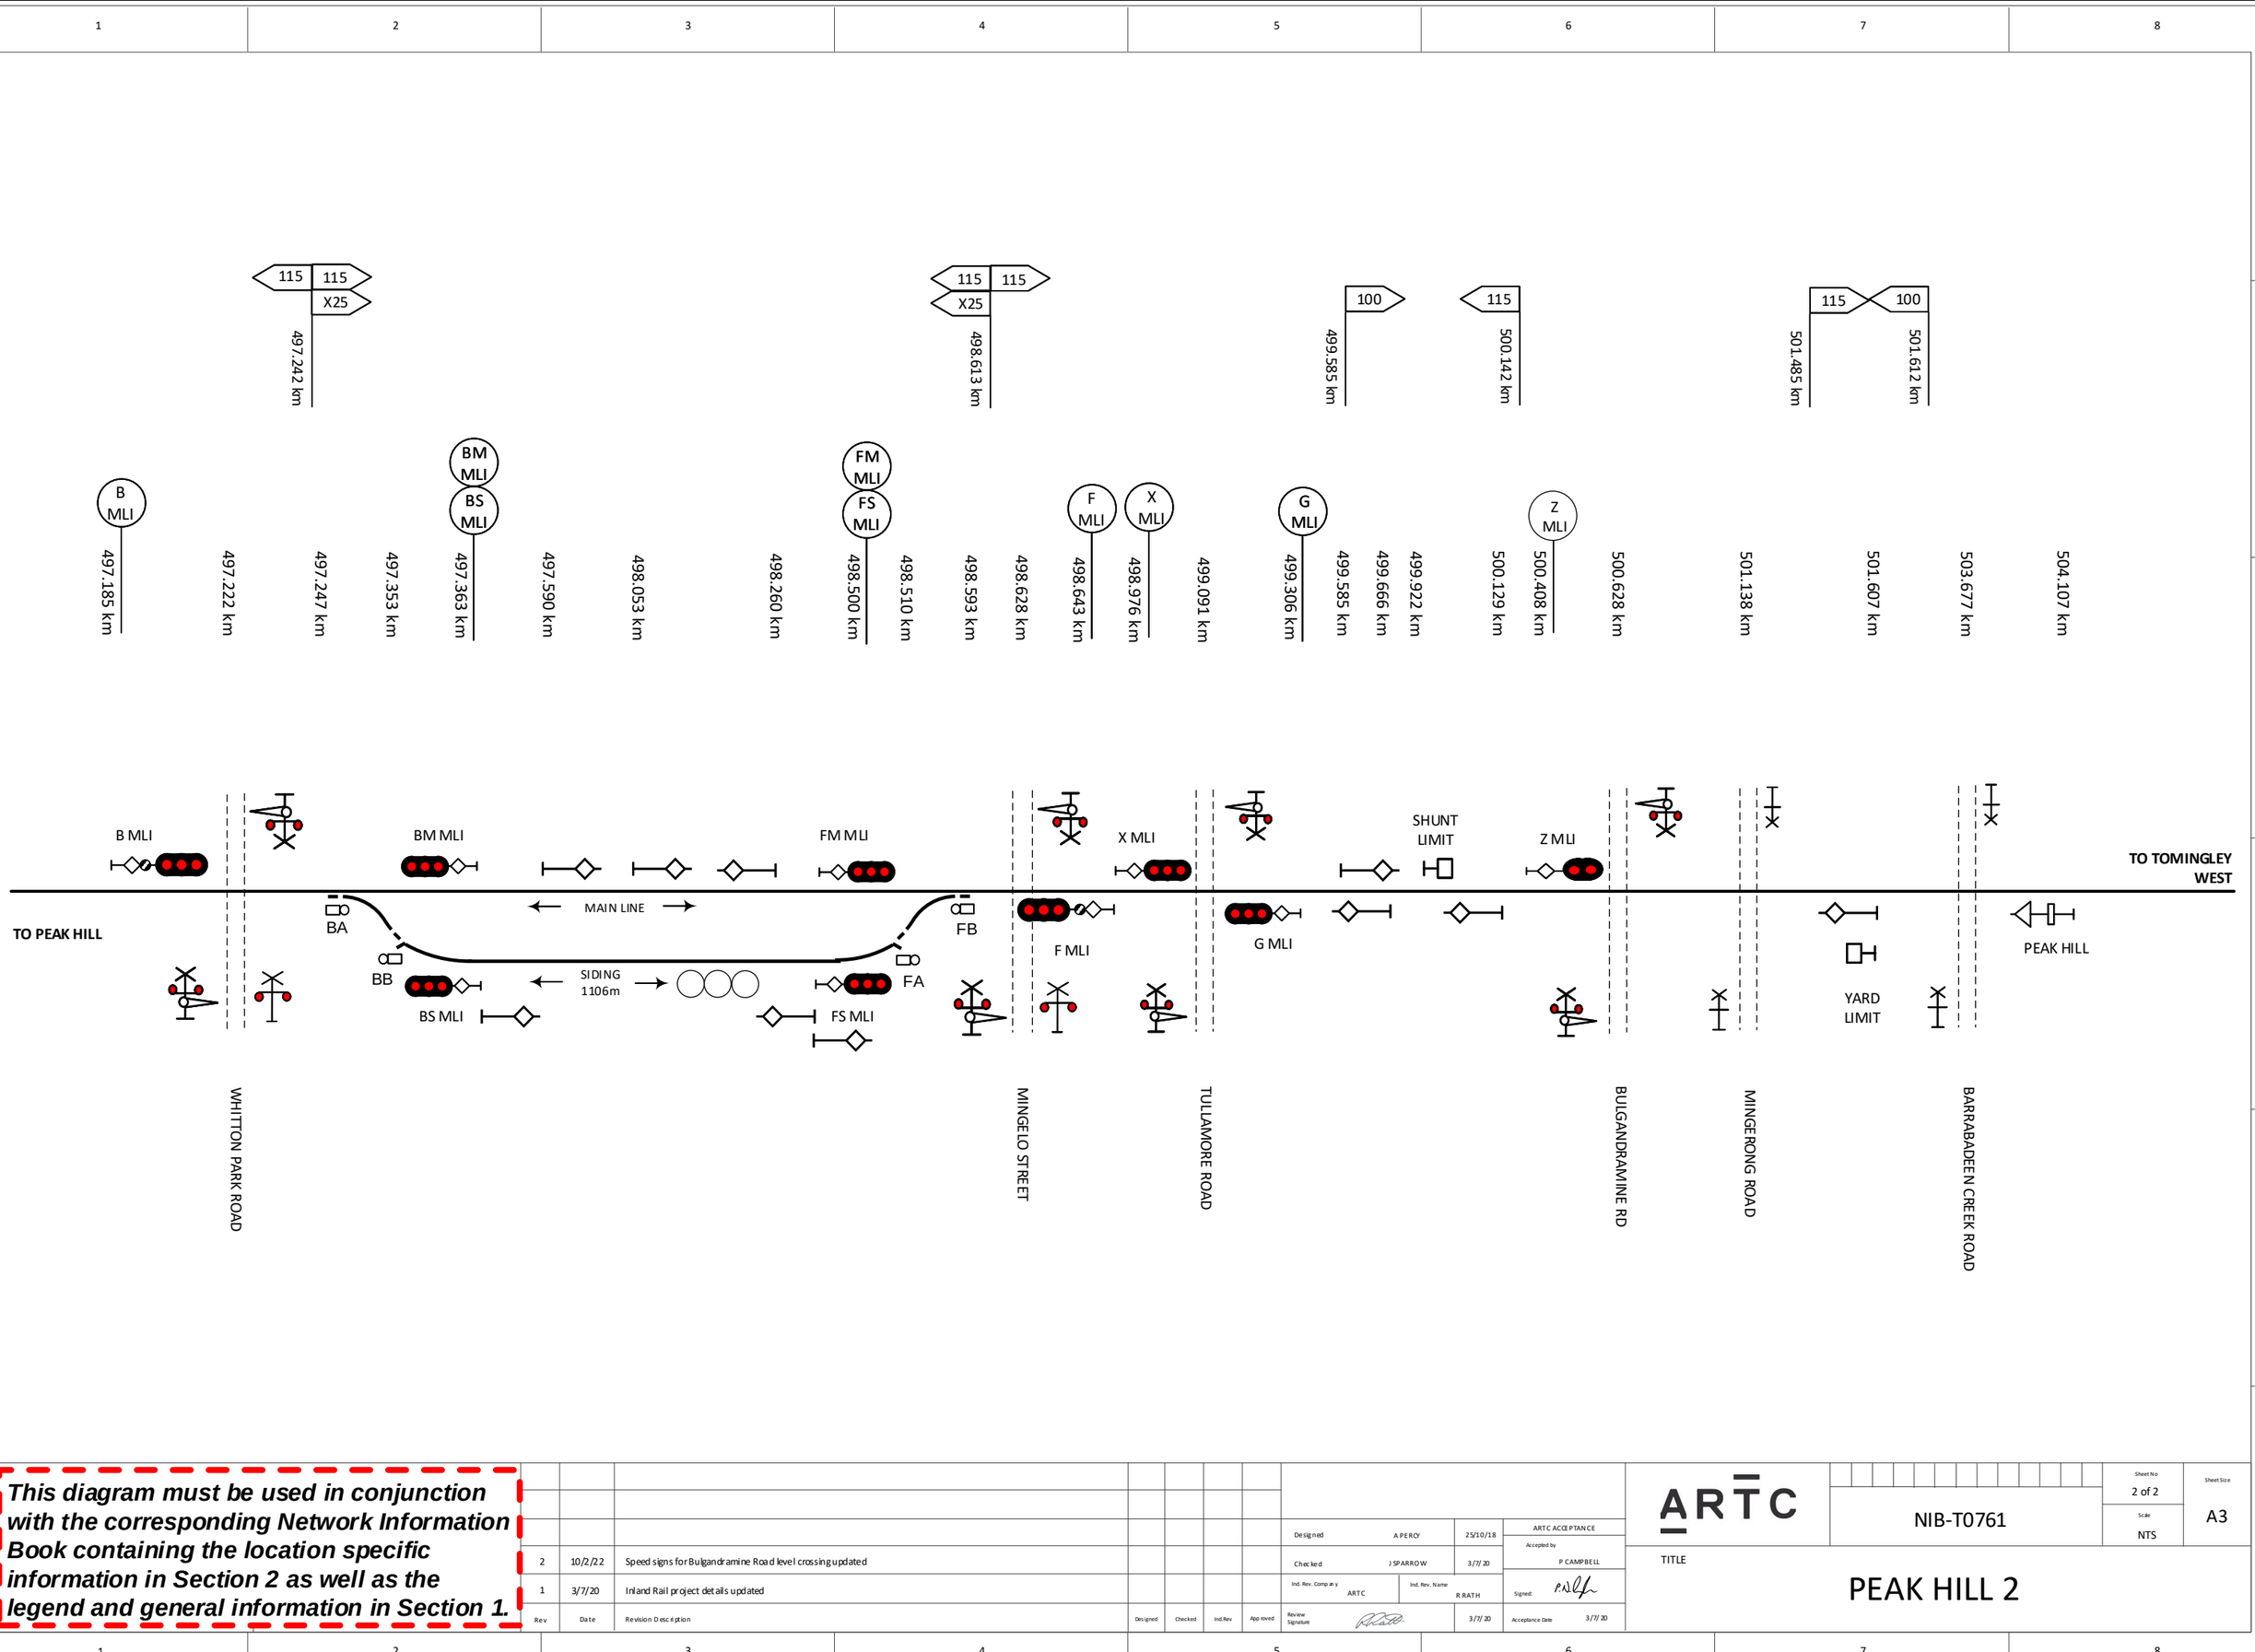

This diagram must be used in conjunction with the corresponding Network Information Book containing the location specific information in Section 2 as well as the legend and general information in Section 1.

Rev	Date	Revision Description	Designed	Checked	Ind.Rev	Approved
2	10/2/22	Speed signs for Bulgandramine Road level crossing updated				
1	3/7/20	Inland Rail project details updated				

Designed	A PERCY	25/10/18
Checked	J SPARROW	3/7/20
Ind. Rev. Company	ARTC	Ind. Rev. Name: R RATH
Review Signature		3/7/20

ARTC ACCEPTANCE
Accepted by: P CAMPBELL
Signed:
Acceptance Date: 3/7/20


ARTC

NIB-T0761

Sheet No: 2 of 2
Sheet Size: A3
Scale: NTS

TITLE

PEAK HILL 2

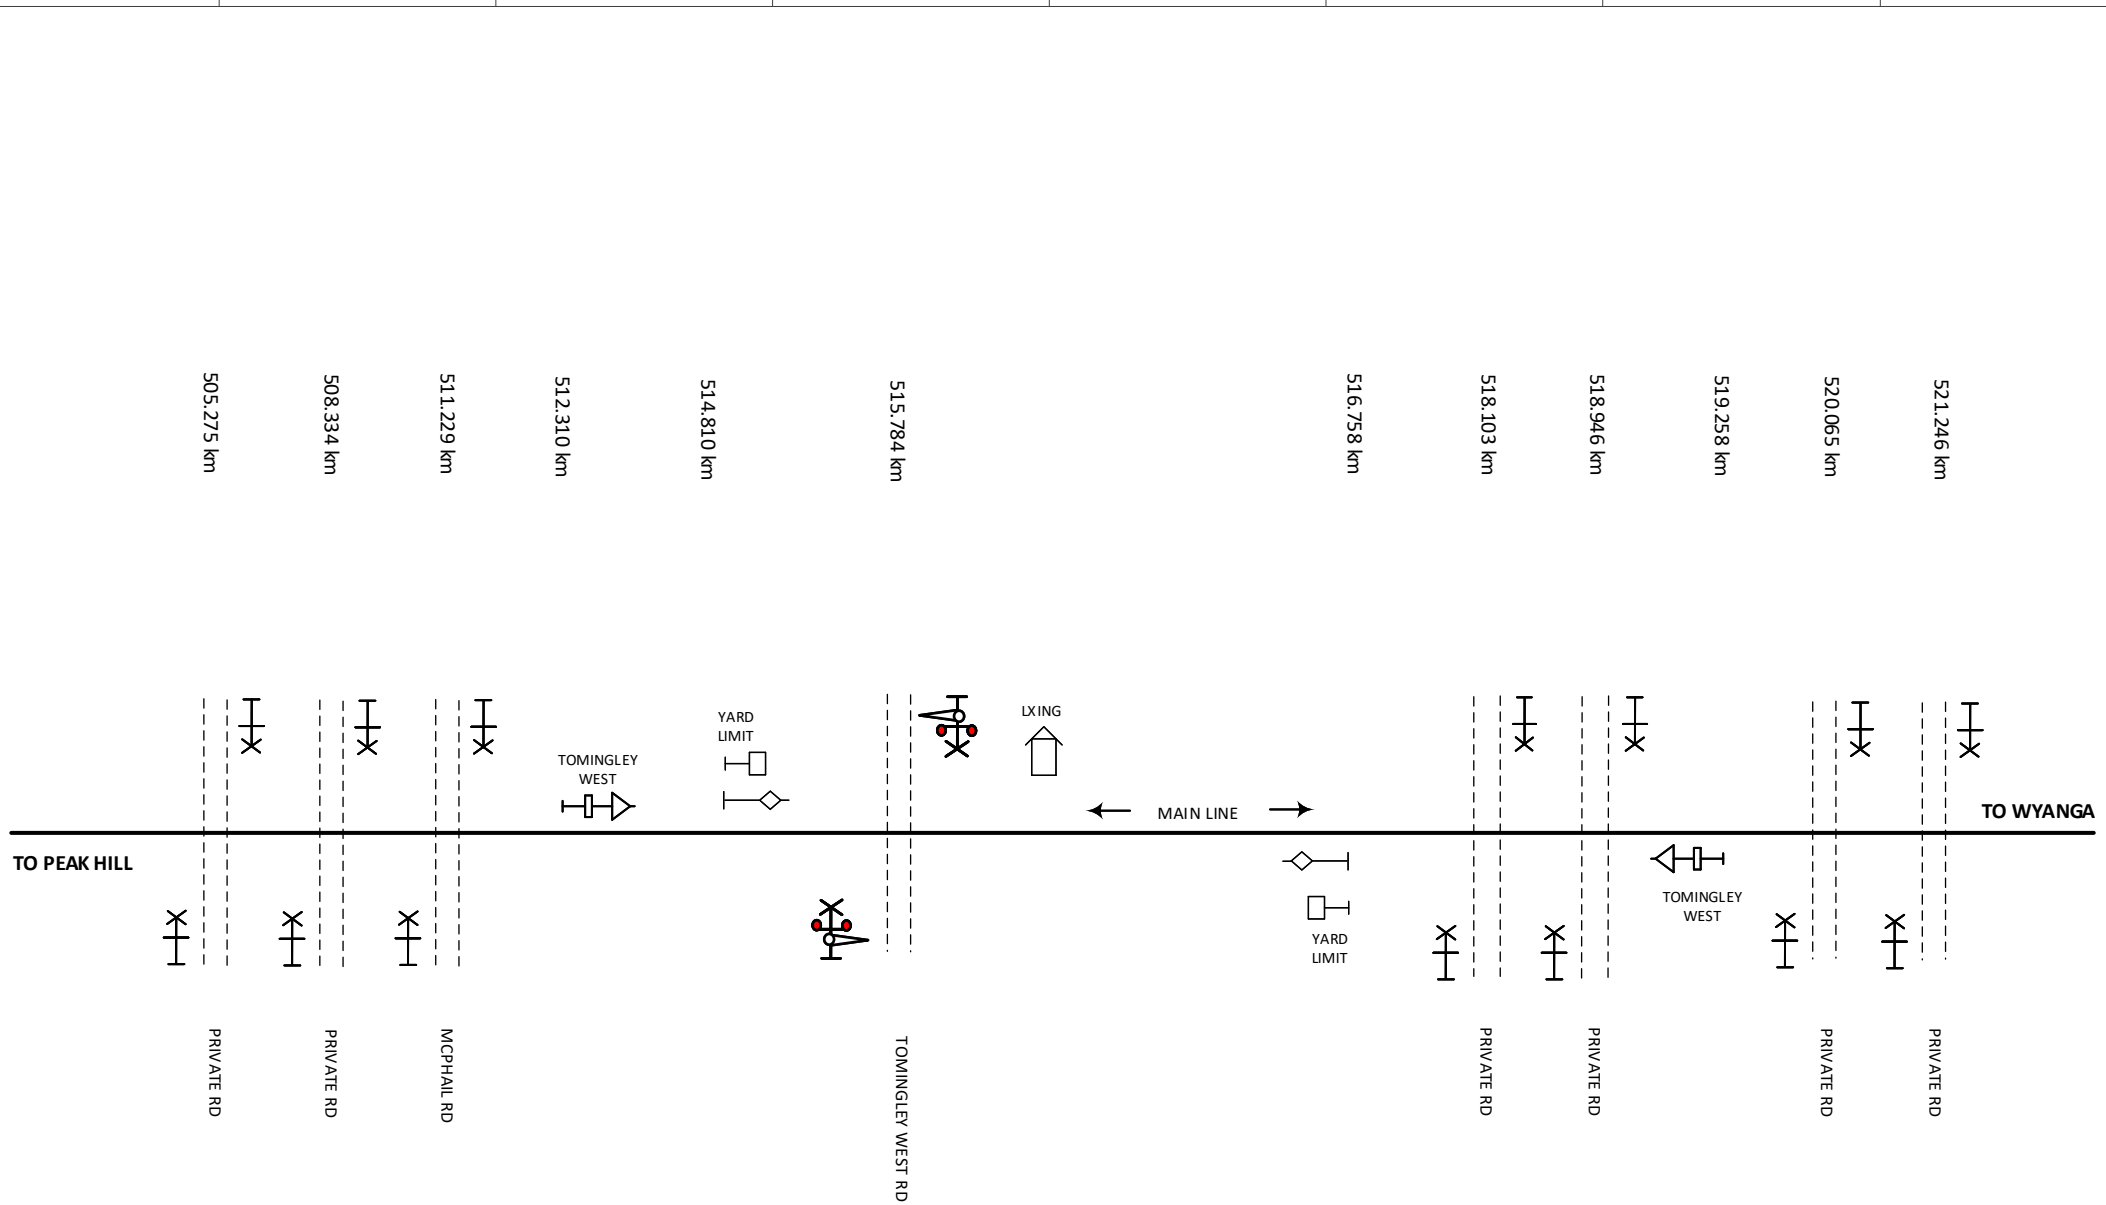

This diagram must be used in conjunction with the corresponding Network Information Book containing the location specific information in Section 2 as well as the legend and general information in Section 1.

Rev	Date	Revision Description
2	29/6/20	Inland Rail project details updated
1	21/5/19	Inland Rail signal infrastructure removals updated

Designed	B HILL	5/1/16	ARTC ACCEPTANCE	
Checked	J SPARROW	5/1/16	Accepted by	P CAMPBELL
Ind. Rev. Company	ARTC	Ind. Rev. Name	R RATH	Signed:
Review Signature		5/1/16	Acceptance Date	5/1/16

ARTC

NIB-T0536


Sheet No: 1 of 1

Sheet Size: A4

Scale: NTS

TITLE

TOMINGLEY WEST

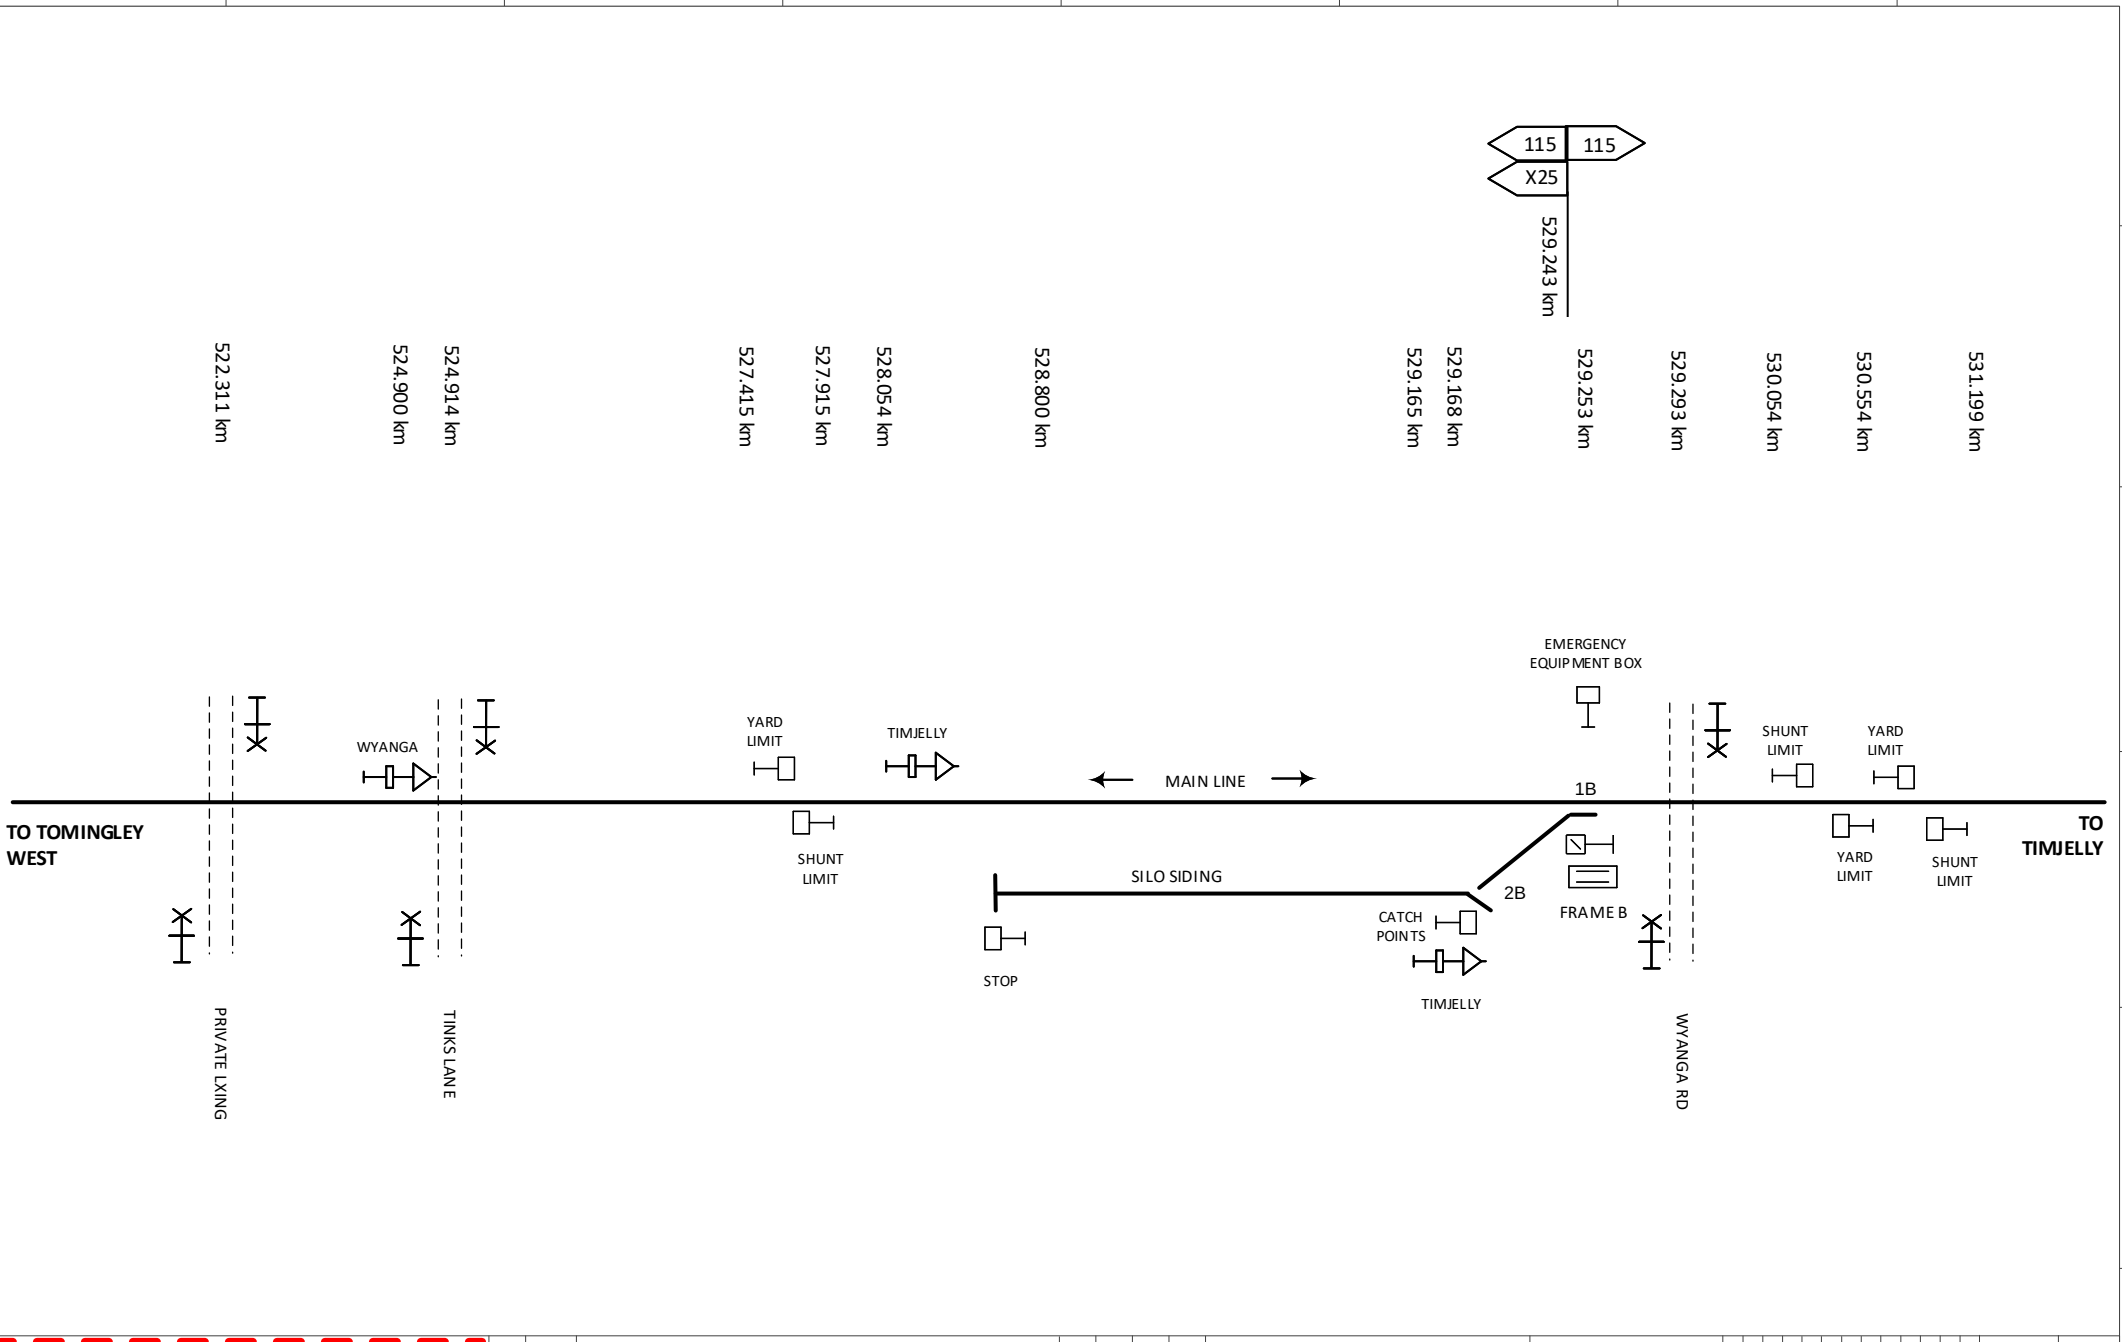

This diagram must be used in conjunction with the corresponding Network Information Book containing the location specific information in Section 2 as well as the legend and general information in Section 1.

Rev	Date	Revision Description	Designed	Checked	Ind.Rev	Approved
2	1/7/20	Inland Rail project details updated				
1	21/5/19	Inland Rail signal infrastructure removals updated				

Designed	B HILL	5/1/16
Checked	J SPARROW	5/1/16
Ind. Rev. Company	ARTC	Ind. Rev. Name R RATH
Review Signature		5/1/16

ARTC ACCEPTANCE
Accepted by P CAMPBELL
Signed:
Acceptance Date 5/1/16


ARTC

NIB-T0537

Sheet No 1 of 1
Scale NTS
Sheet Size A4

TITLE

WYANGA

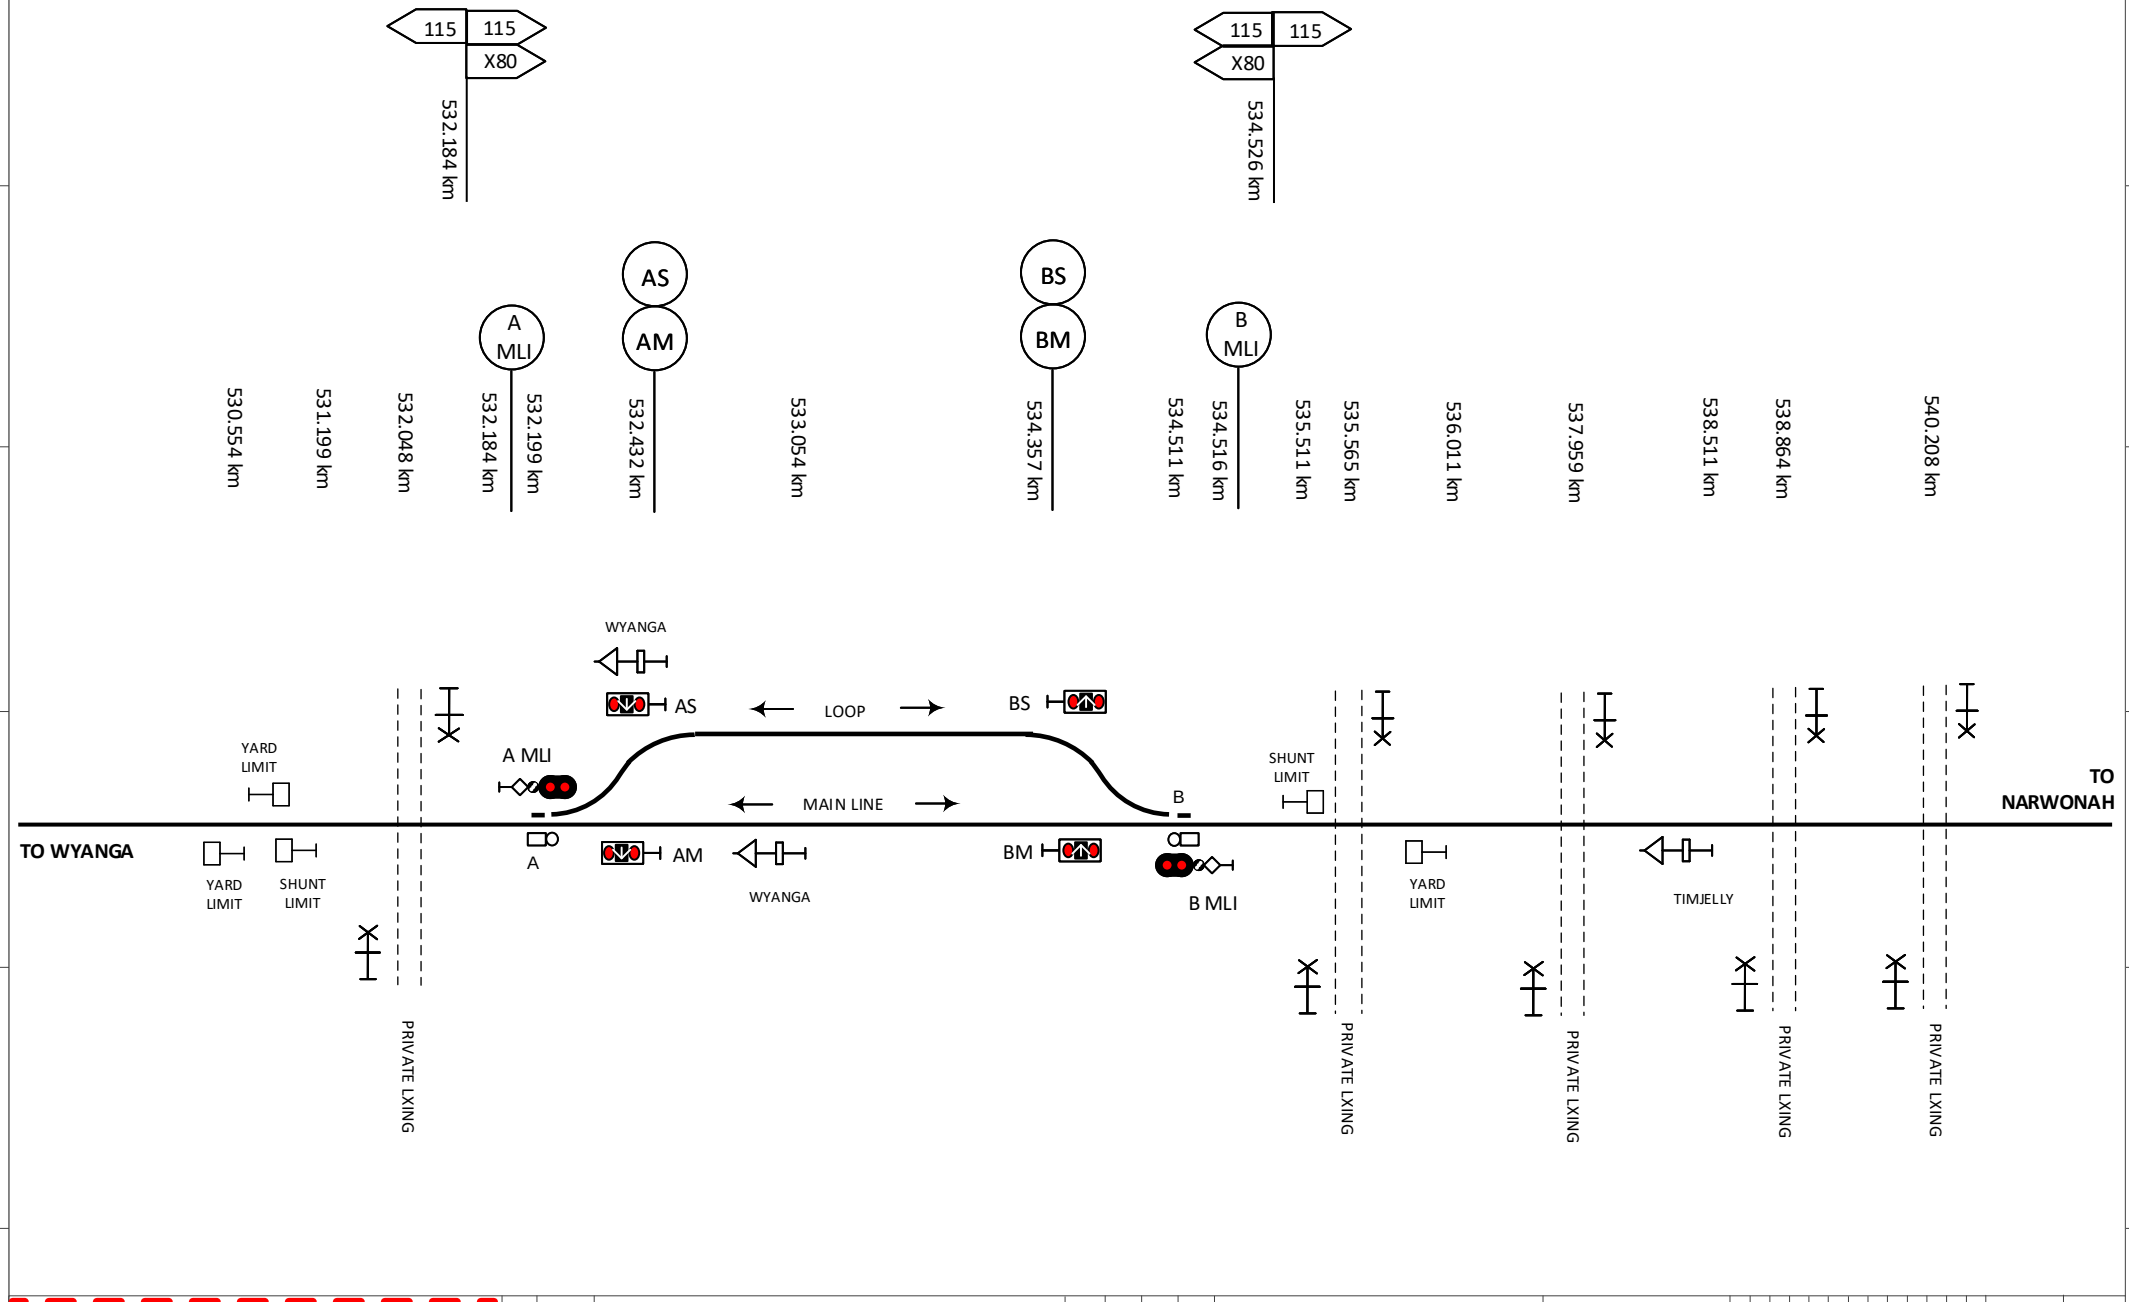

This diagram must be used in conjunction with the corresponding Network Information Book containing the location specific information in Section 2 as well as the legend and general information in Section 1.

Rev	Date	Revision Description	Designed	Checked	Ind.Rev	Approved
2	29/7/22	Siding updated to loop				
1	1/7/20	New Inland Rail location				

Designed	A PERCY	21/2/20
Checked	J SPARROW	1/7/20
Ind. Rev. Company	ARTC	Ind. Rev. Name R RATH
Review Signature		1/7/20

ARTC ACCEPTANCE
Accepted by P CAMPBELL
Signed:
Acceptance Date 1/7/20

ARTC

NIB-T0758


Sheet No 1 of 1

Sheet Size A4

Scale NTS

TITLE

TIMJELLY

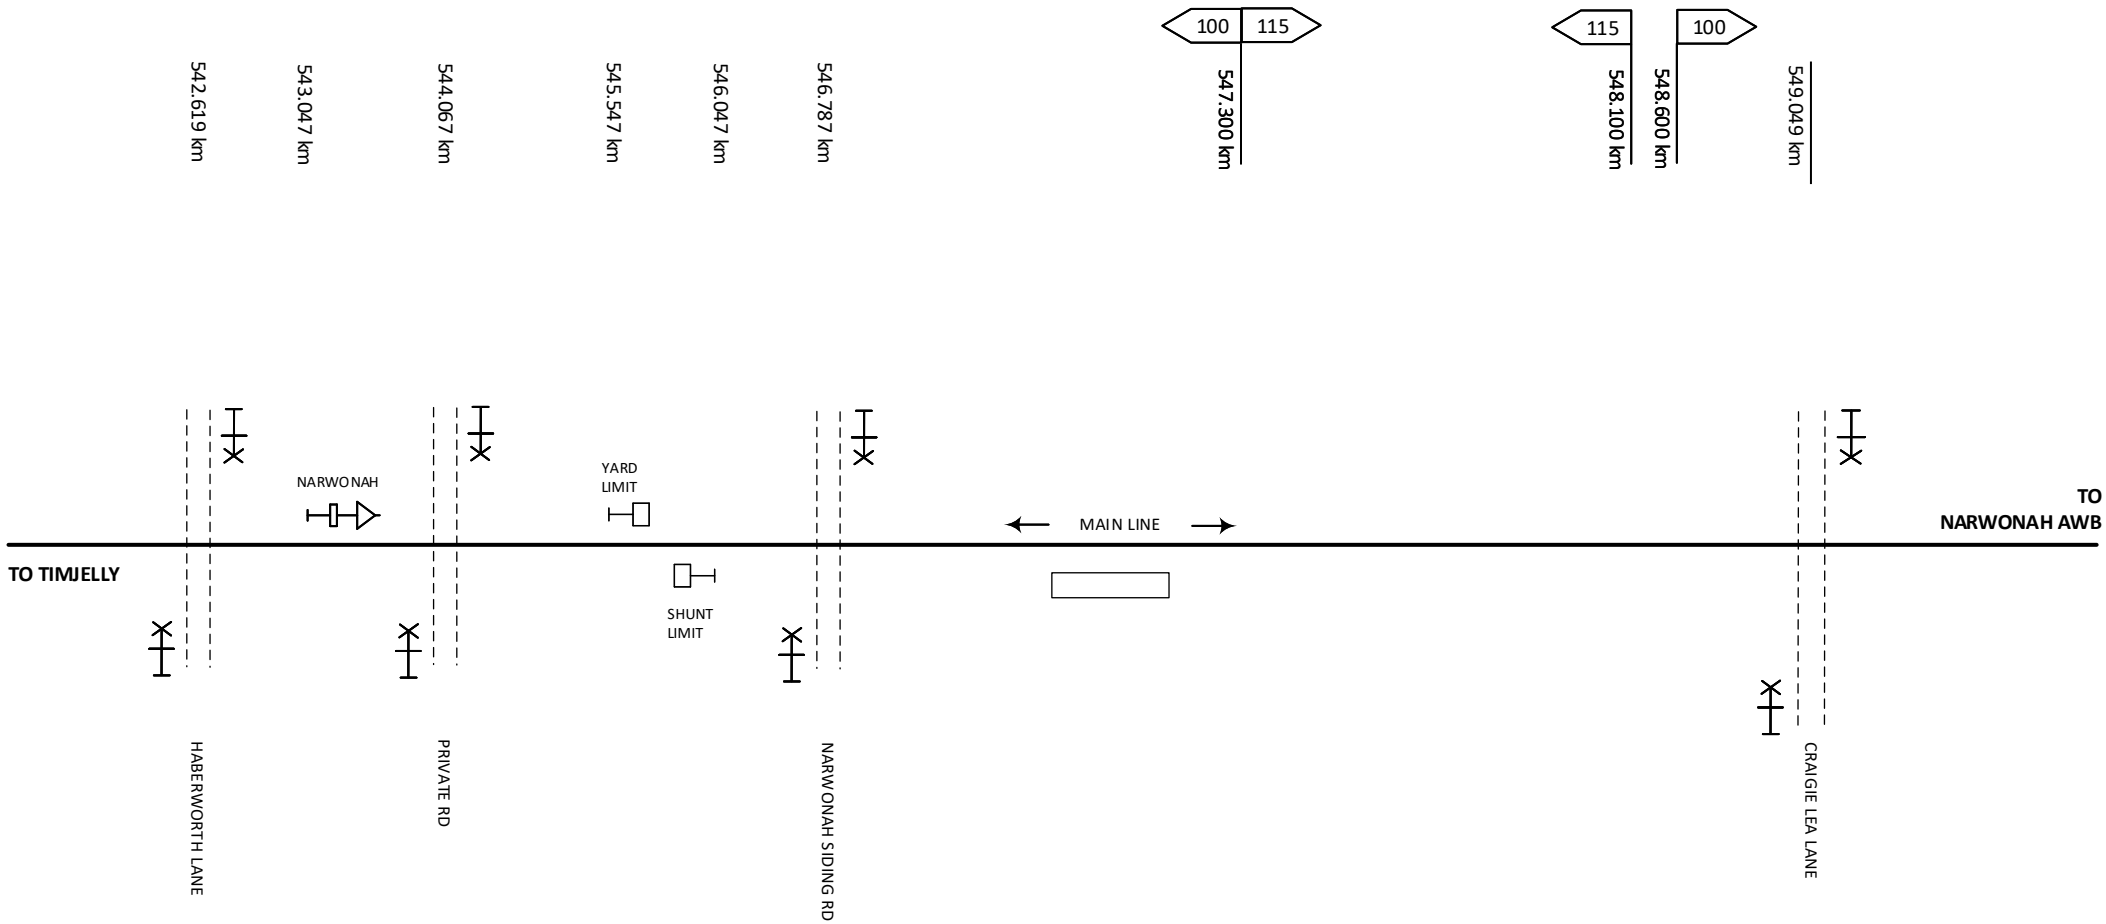

This diagram must be used in conjunction with the corresponding Network Information Book containing the location specific information in Section 2 as well as the legend and general information in Section 1.

Rev	Date	Revision Description	Designed	Checked	Ind.Rev	Approved
2	1/7/20	Inland Rail project details updated				
1	21/5/19	Inland Rail signalli nfrastructure removals updated				

Designed	B HILL	5/1/16
Checked	J SPARROW	5/1/16
Ind. Rev. Company	ARTC	Ind. Rev. Name R RATH
Review Signature		5/1/16

ARTC ACCEPTANCE
Accepted by P CAMPBELL
Signed:
Acceptance Date 5/1/16


ARTC

NIB-T0538

Sheet No 1 of 1
Scale NTS
Sheet Size A4

TITLE

NARWONAH

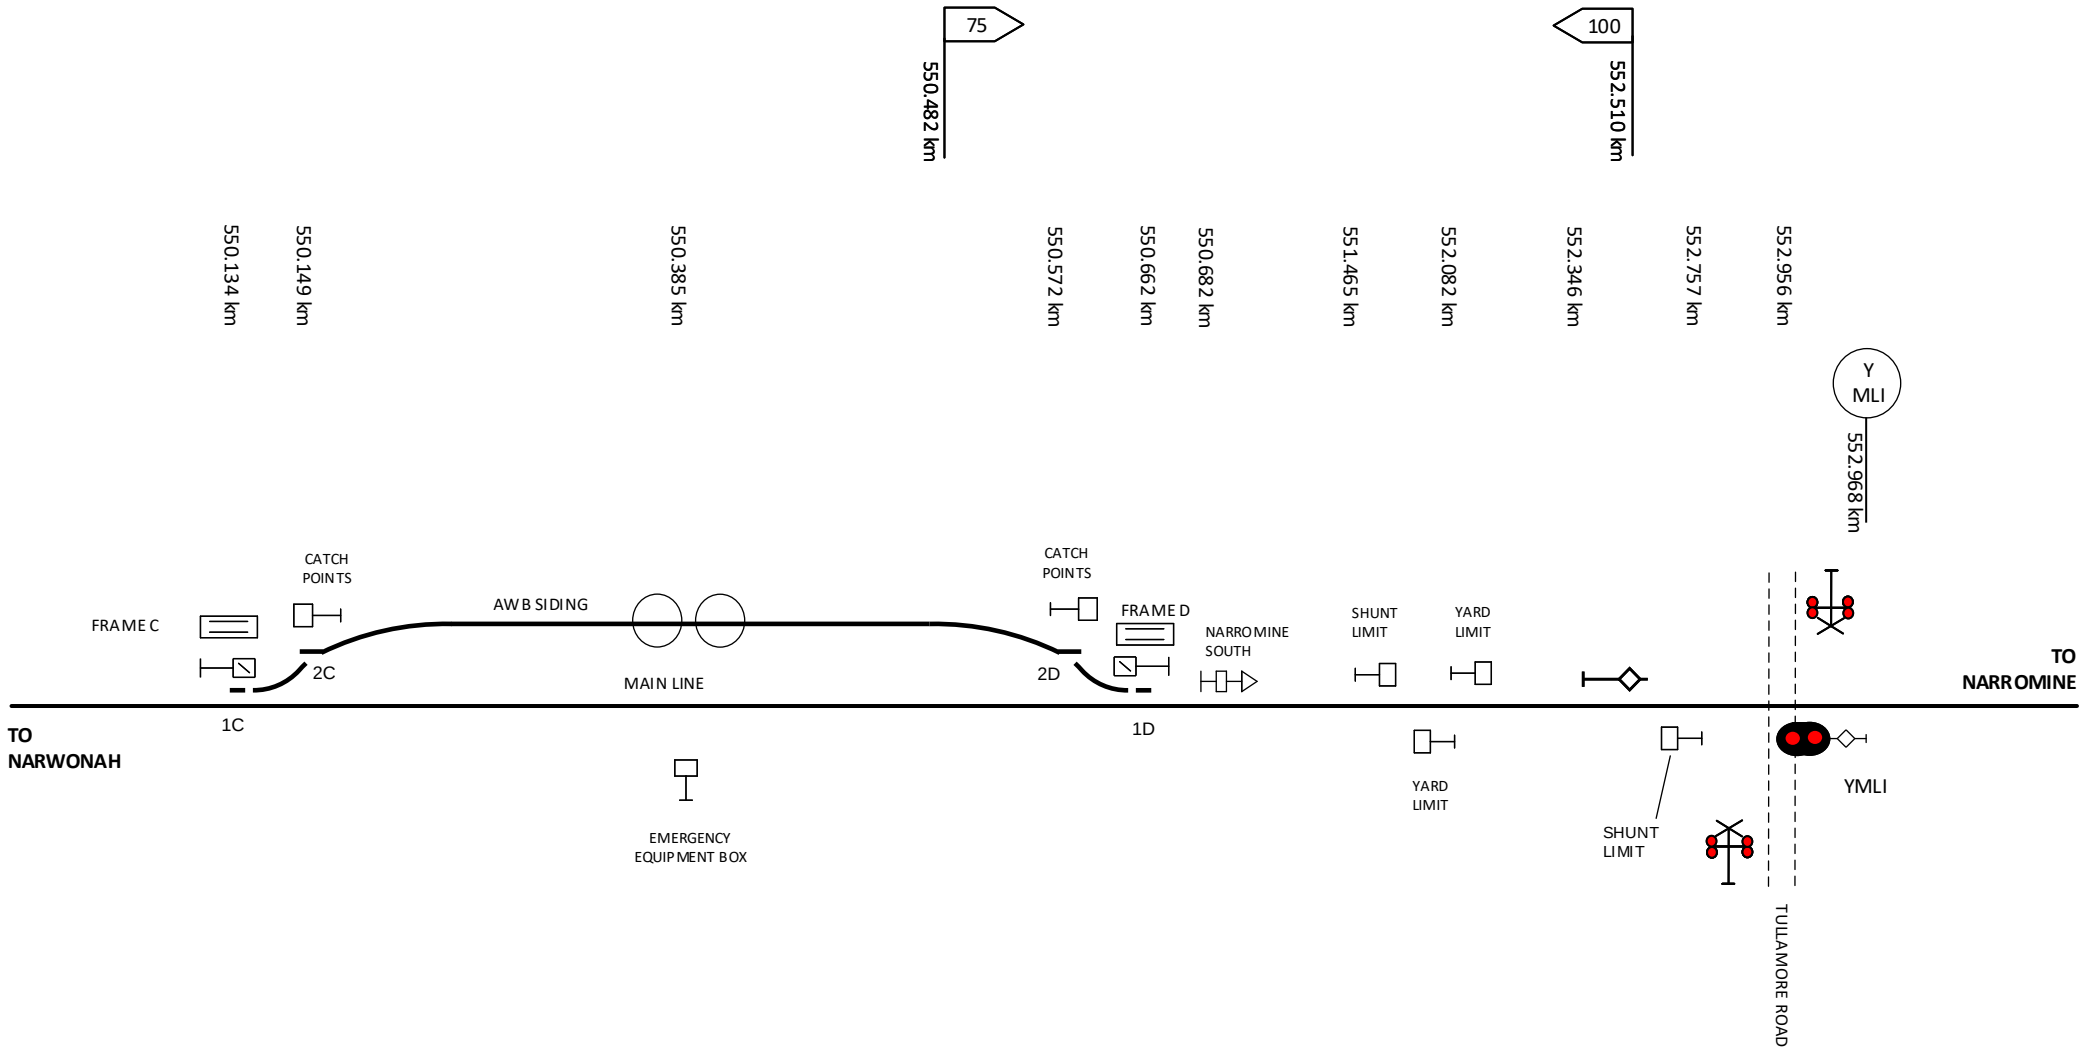

This diagram must be used in conjunction with the corresponding Network Information Book containing the location specific information in Section 2 as well as the legend and general information in Section 1.

Rev	Date	Revision Description	Designed	Checked	Ind.Rev	Approved
1	21/5/19	Inland Rail signal infrastructure removals updated				

Designed	B HILL	5/1/16
Checked	J SPARROW	5/1/16
Ind. Rev. Company	ARTC	
Ind. Rev. Name	R RATH	
Review Signature		5/1/16

ARTC ACCEPTANCE
Accepted by: P CAMPBELL
Signed:
Acceptance Date: 5/1/16


ARTC

NIB-T0539

Sheet No: 1 of 1
Scale: NTS
Sheet Size: A4

TITLE

NARWONAH AWB

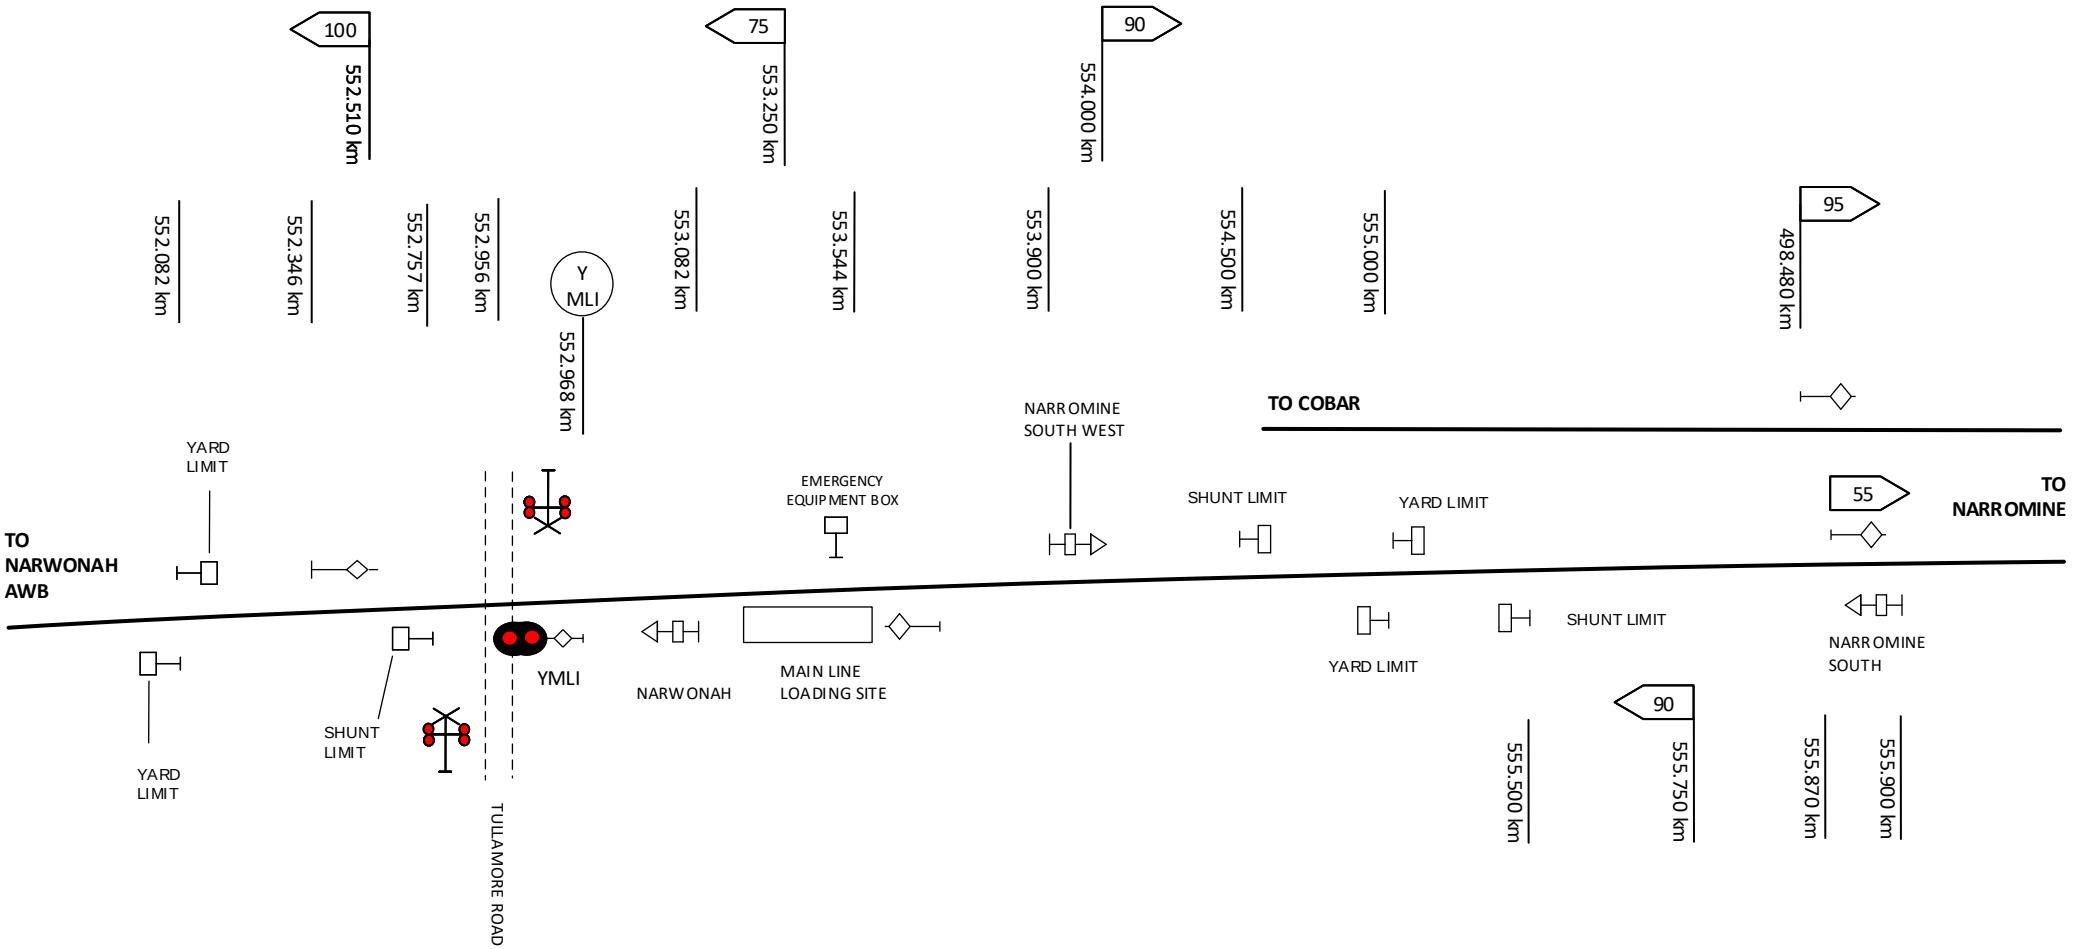

This diagram must be used in conjunction with the corresponding Network Information Book containing the location specific information in Section 2 as well as the legend and general information in Section 1.

Rev	Date	Revision Description	Designed	Checked	Ind.Rev	Approved

Designed	B HILL	5/1/16	ARTC ACCEPTANCE
Checked	J SPARROW	5/1/16	Accepted by P CAMPBELL
Ind. Rev. Company	ARTC	Ind. Rev. Name R RATH	Signed:
Review Signature		5/1/16	Acceptance Date 5/1/16

ARTC

NIB-T0540


Sheet No 1 of 1

Scale NTS

Sheet Size A4

TITLE

NARROMINE SOUTH

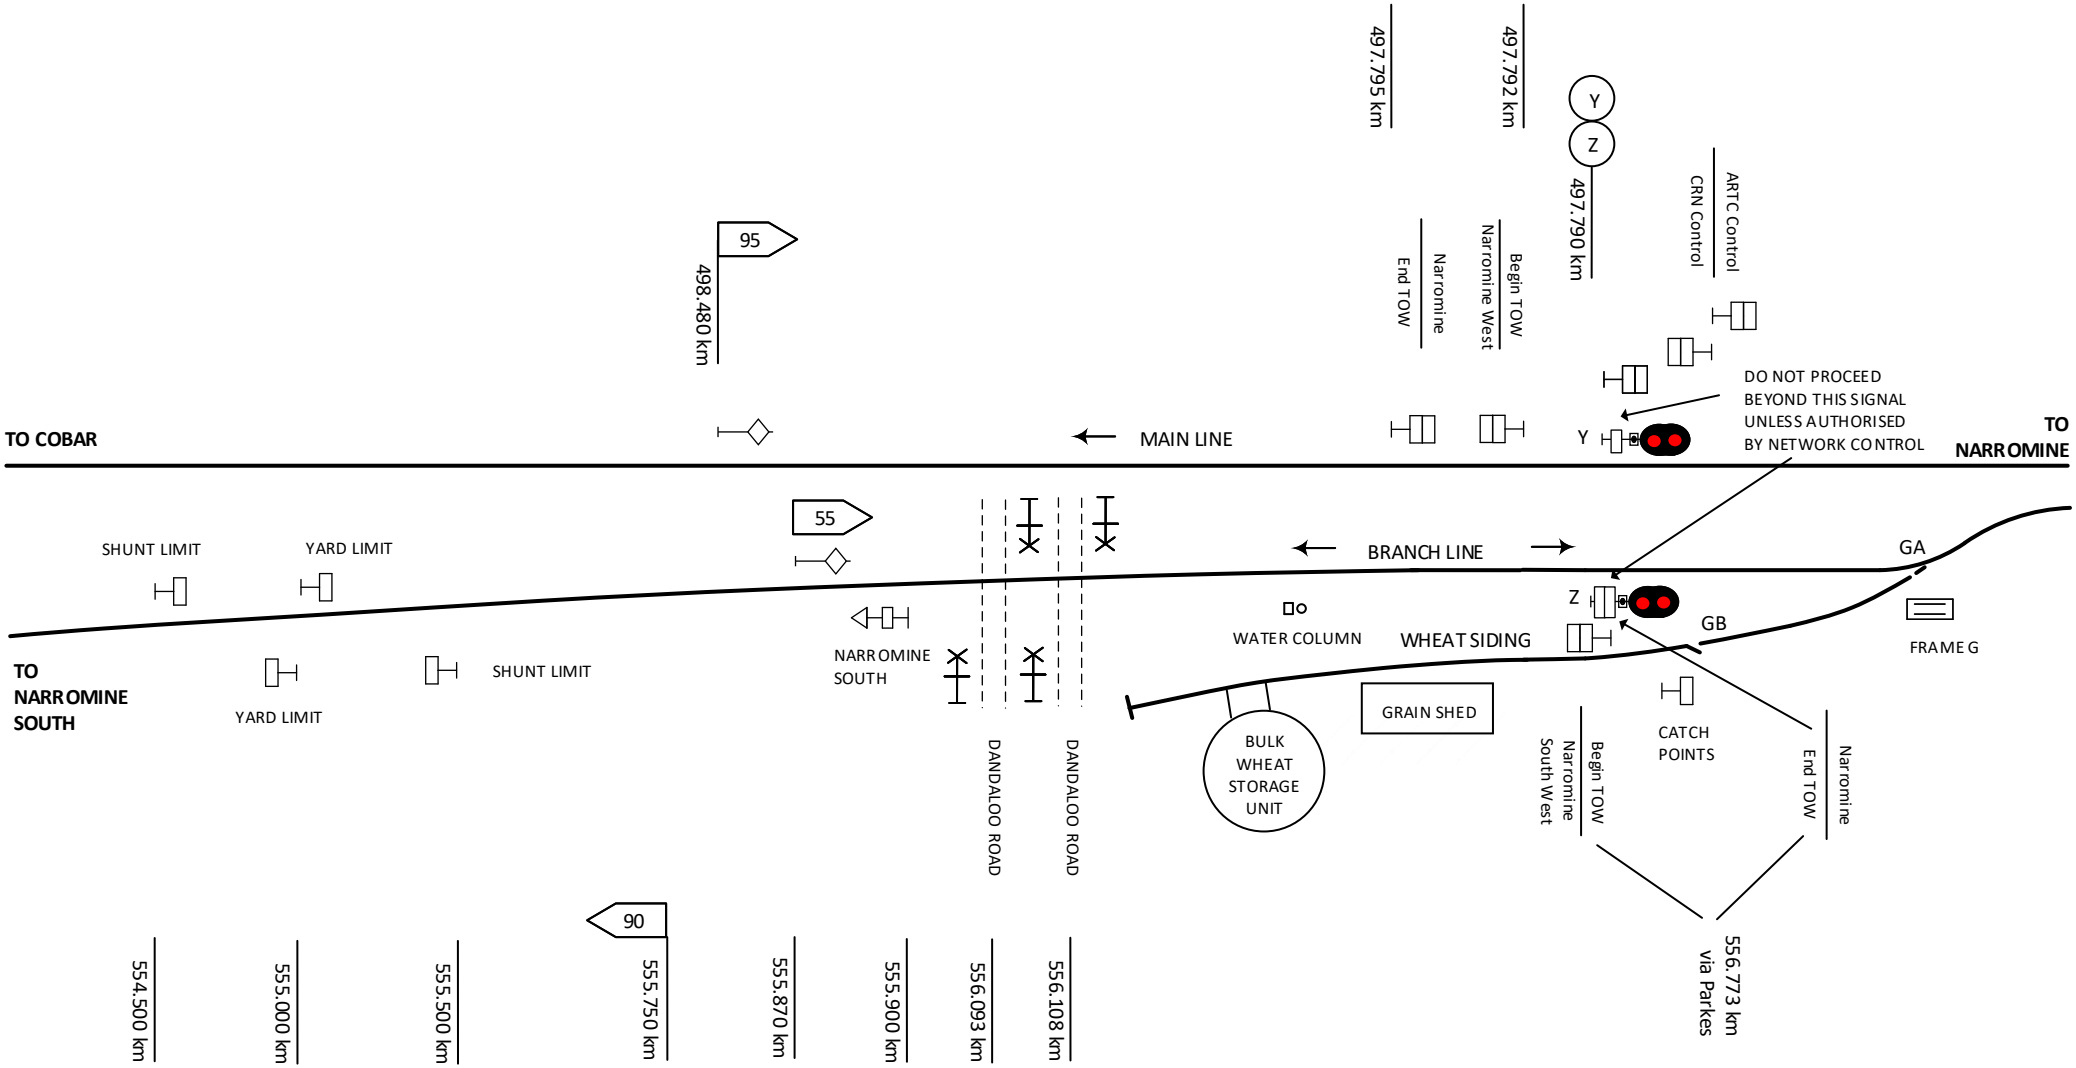

This diagram must be used in conjunction with the corresponding Network Information Book containing the location specific information in Section 2 as well as the legend and general information in Section 1.

Rev	Date	Revision Description	Designed	Checked	Ind.Rev	Approved
3	14/06/22	Dandaloo Road level crossings added				
2	21/12/21	Advisory sign added				
1	21/5/21	Km via Parkes reference updated				

Designed	B HILL	5/1/16
Checked	J SPARROW	5/1/16
Ind. Rev. Company	ARTC	Ind. Rev. Name R RATH
Review Signature		5/1/16

ARTC ACCEPTANCE
Accepted by P CAMPBELL
Signed:
Acceptance Date 5/1/16

ARTC

TITLE


NARROMINE SOUTH-WEST

NIB-T0541

Sheet No 1 of 1

Scale NTS

Sheet Size A4

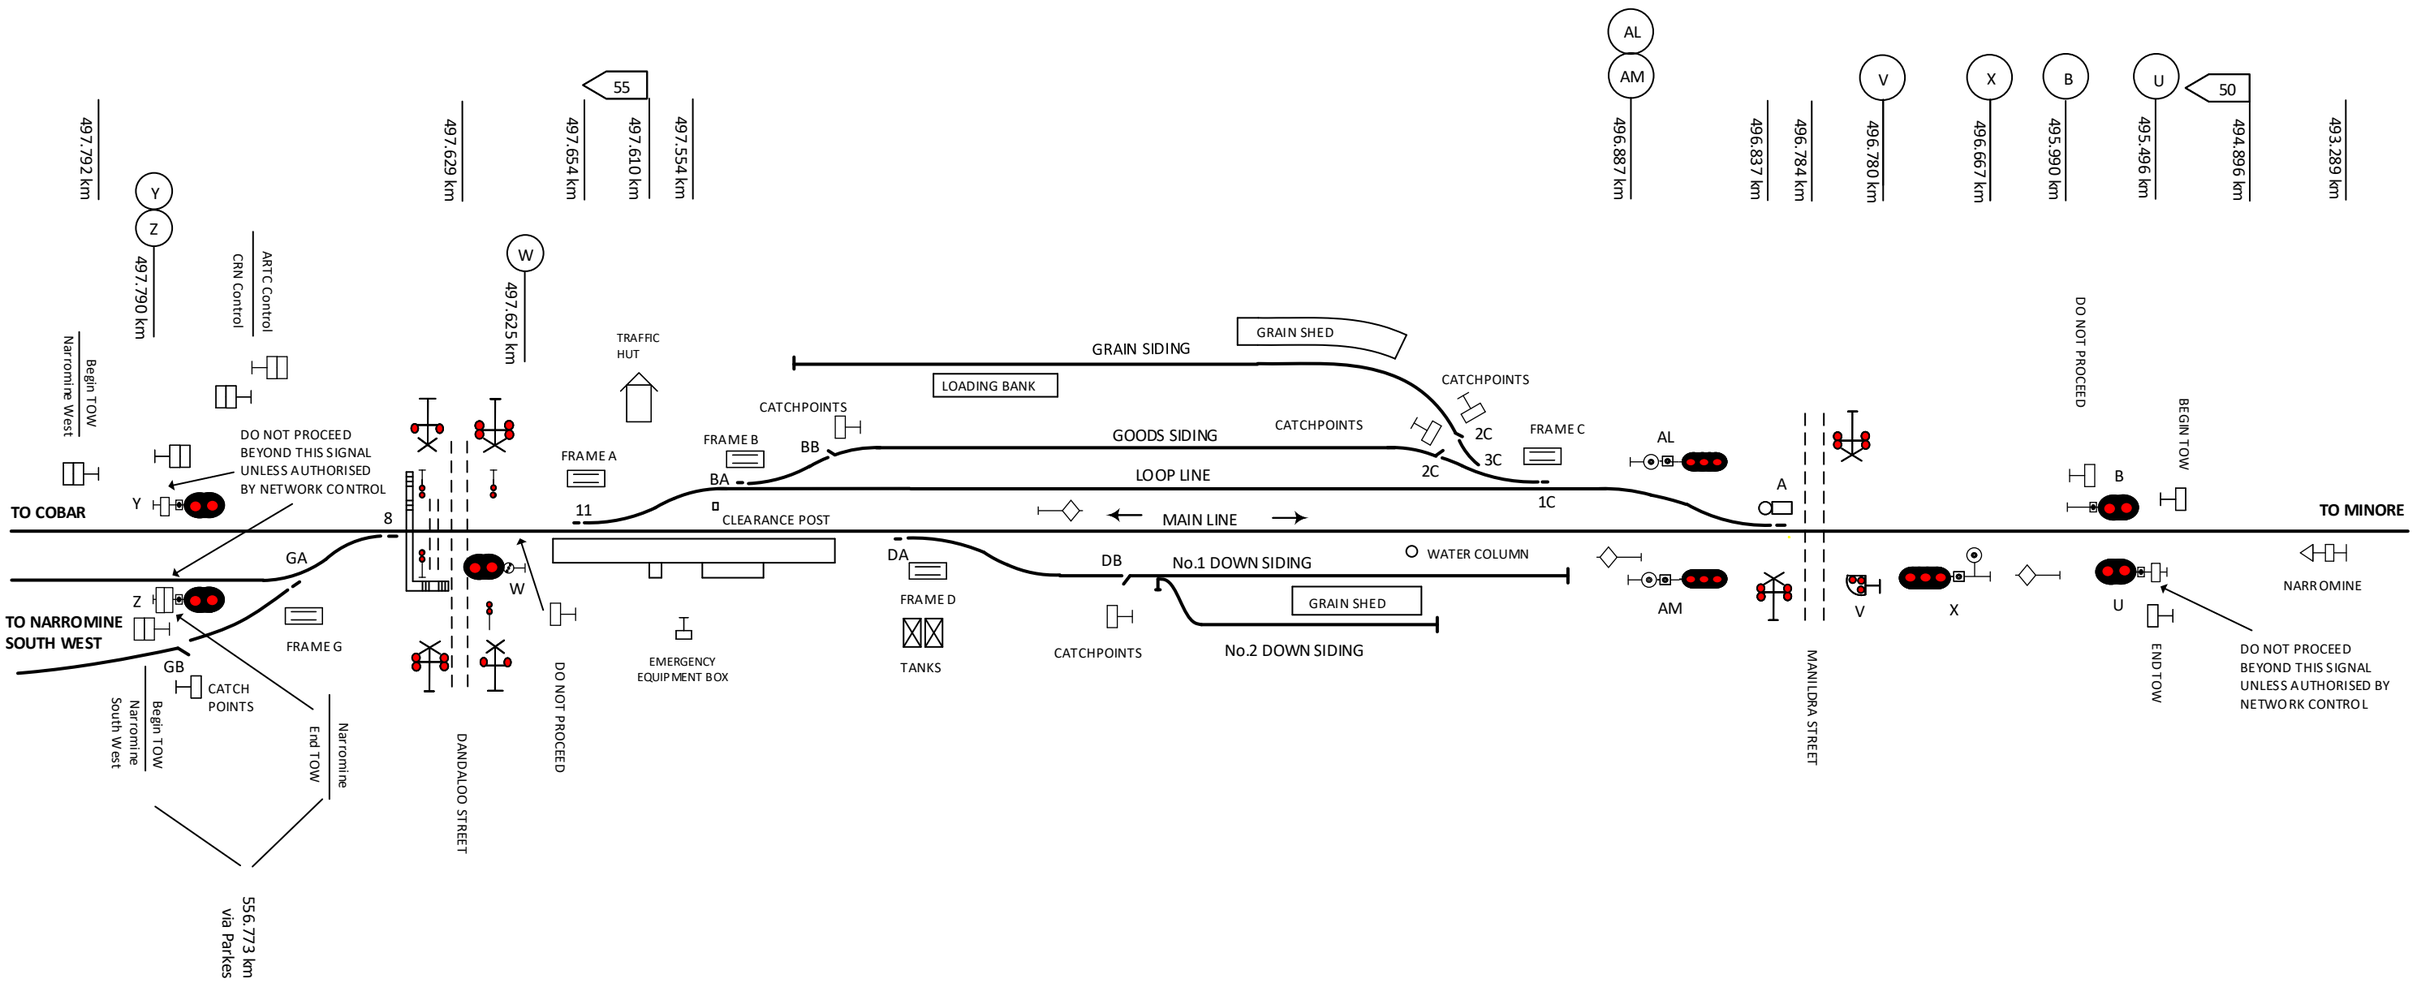

This diagram must be used in conjunction with the corresponding Network Information Book containing the location specific information in Section 2 as well as the legend and general information in Section 1.

Rev	Date	Revision Description	Designed	Checked	Ind.Rev	Approved
3	21/12/21	Advisory signs added				
2	21/5/21	Points references added				
1	18/7/16	PTOS changes updated				

Designed	B HILL	5/1/16
Checked	J SPARROW	5/1/16
Ind. Rev. Company	ARTC	Ind. Rev. Name: R RATH
Review Signature		5/1/16

ARTC ACCEPTANCE
Accepted by: P CAMPBELL
Signed:
Acceptance Date: 5/1/16


ARTC

NIB-T0542

Sheet No: 1 of 1
Sheet Size: A3
Scale: NTS

TITLE

NARROMINE

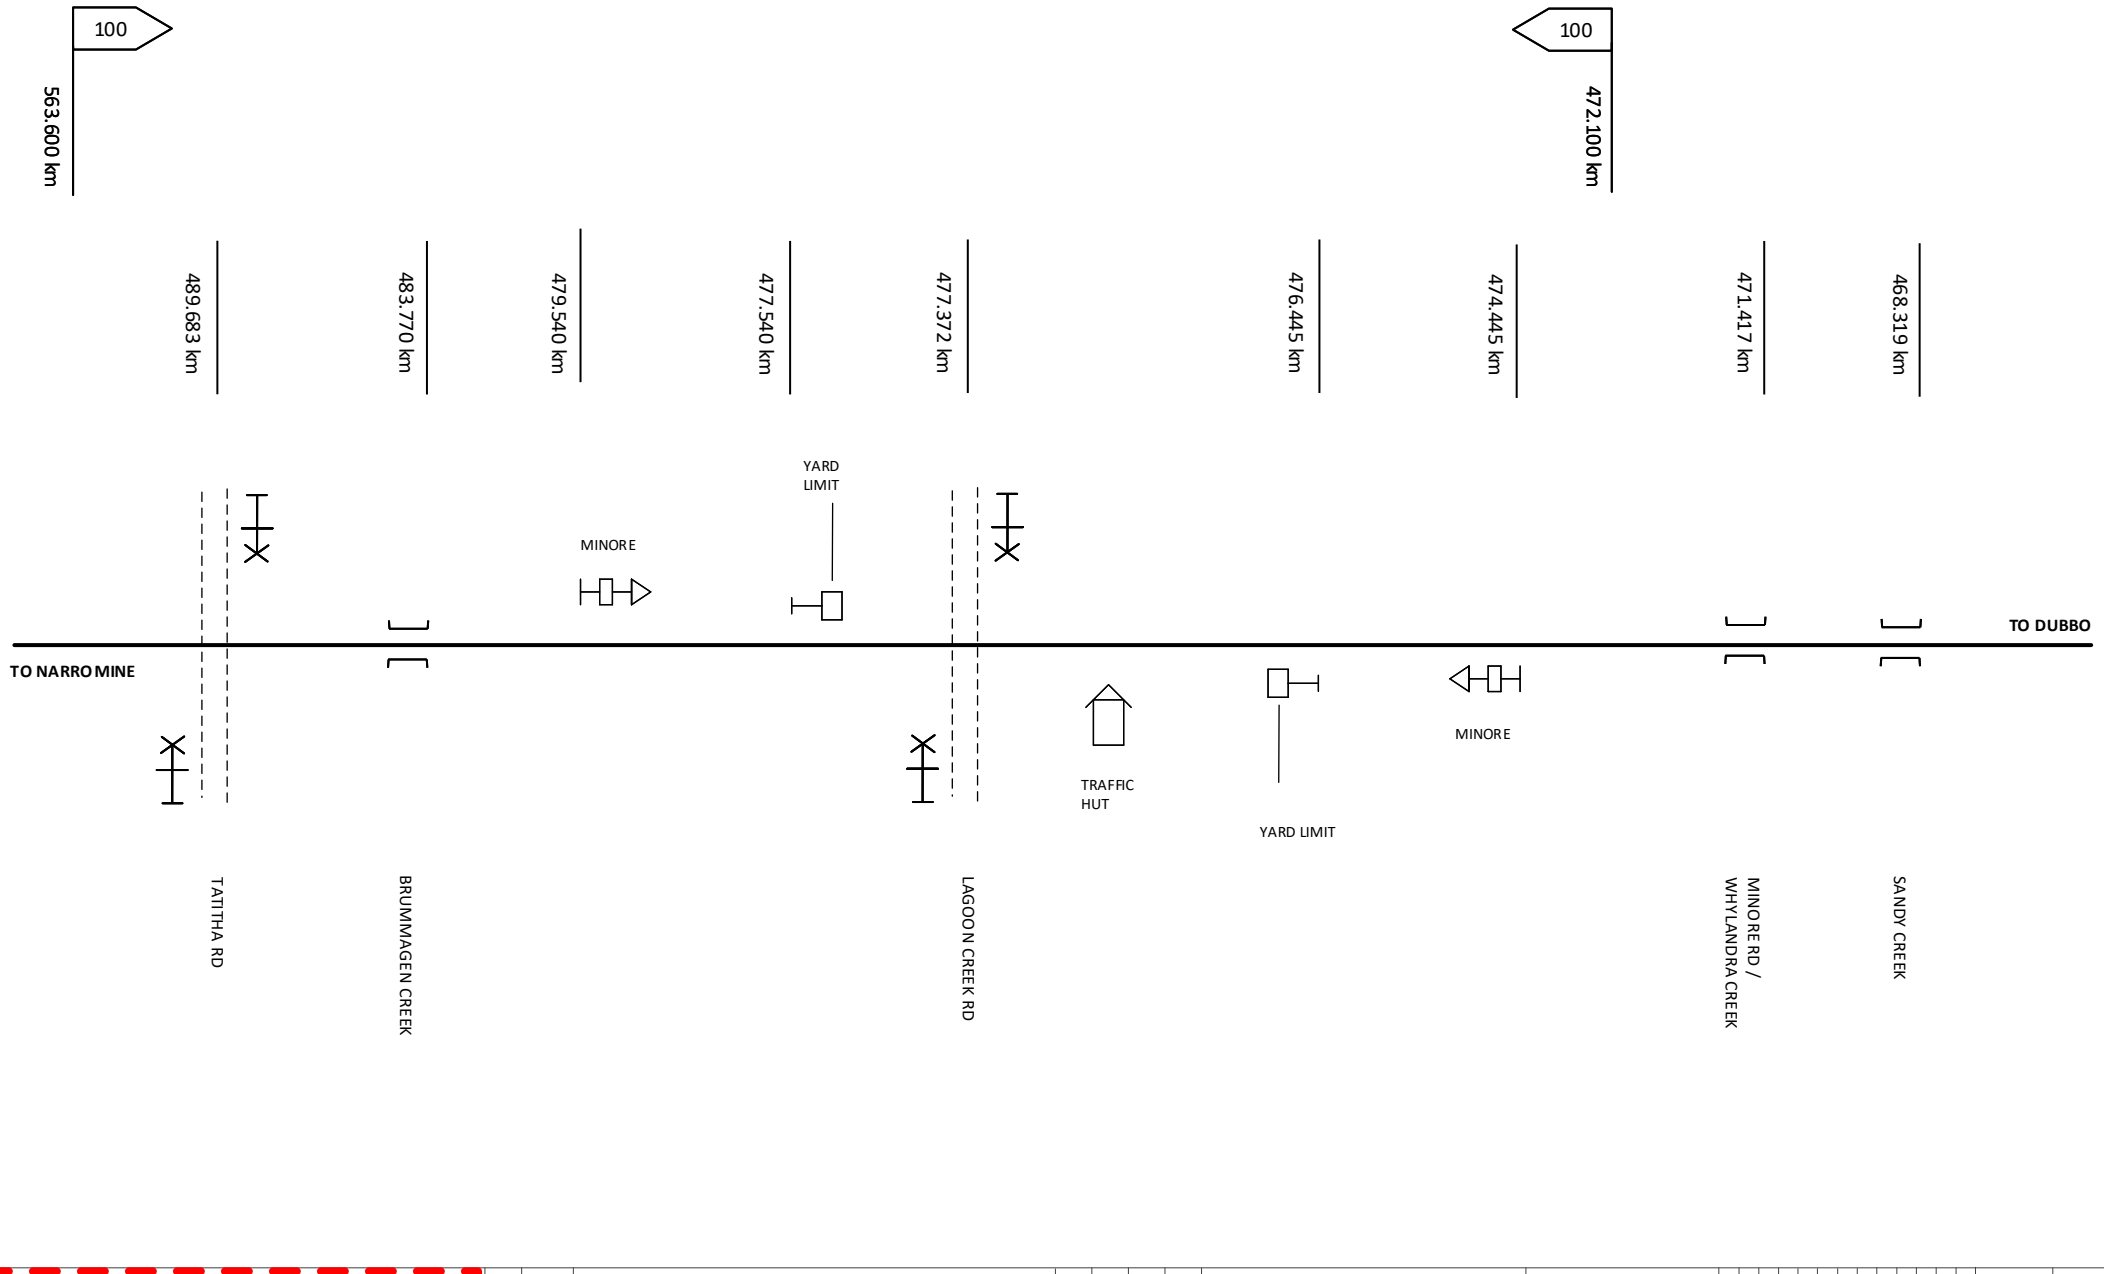

This diagram must be used in conjunction with the corresponding Network Information Book containing the location specific information in Section 2 as well as the legend and general information in Section 1.

Rev	Date	Revision Description	Designed	Checked	Ind.Rev	Approved
1	24/9/19	Bridges & Tatitha rd crossing added				

Designed	B HILL	5/1/16
Checked	J SPARROW	5/1/16
Ind. Rev. Company	ARTC	Ind. Rev. Name R RATH
Review Signature		5/1/16

ARTC ACCEPTANCE
Accepted by P CAMPBELL
Signed:
Acceptance Date 5/1/16


ARTC

NIB-T0544

Sheet No 1 of 1
Scale NTS
Sheet Size A4

TITLE

MINORE

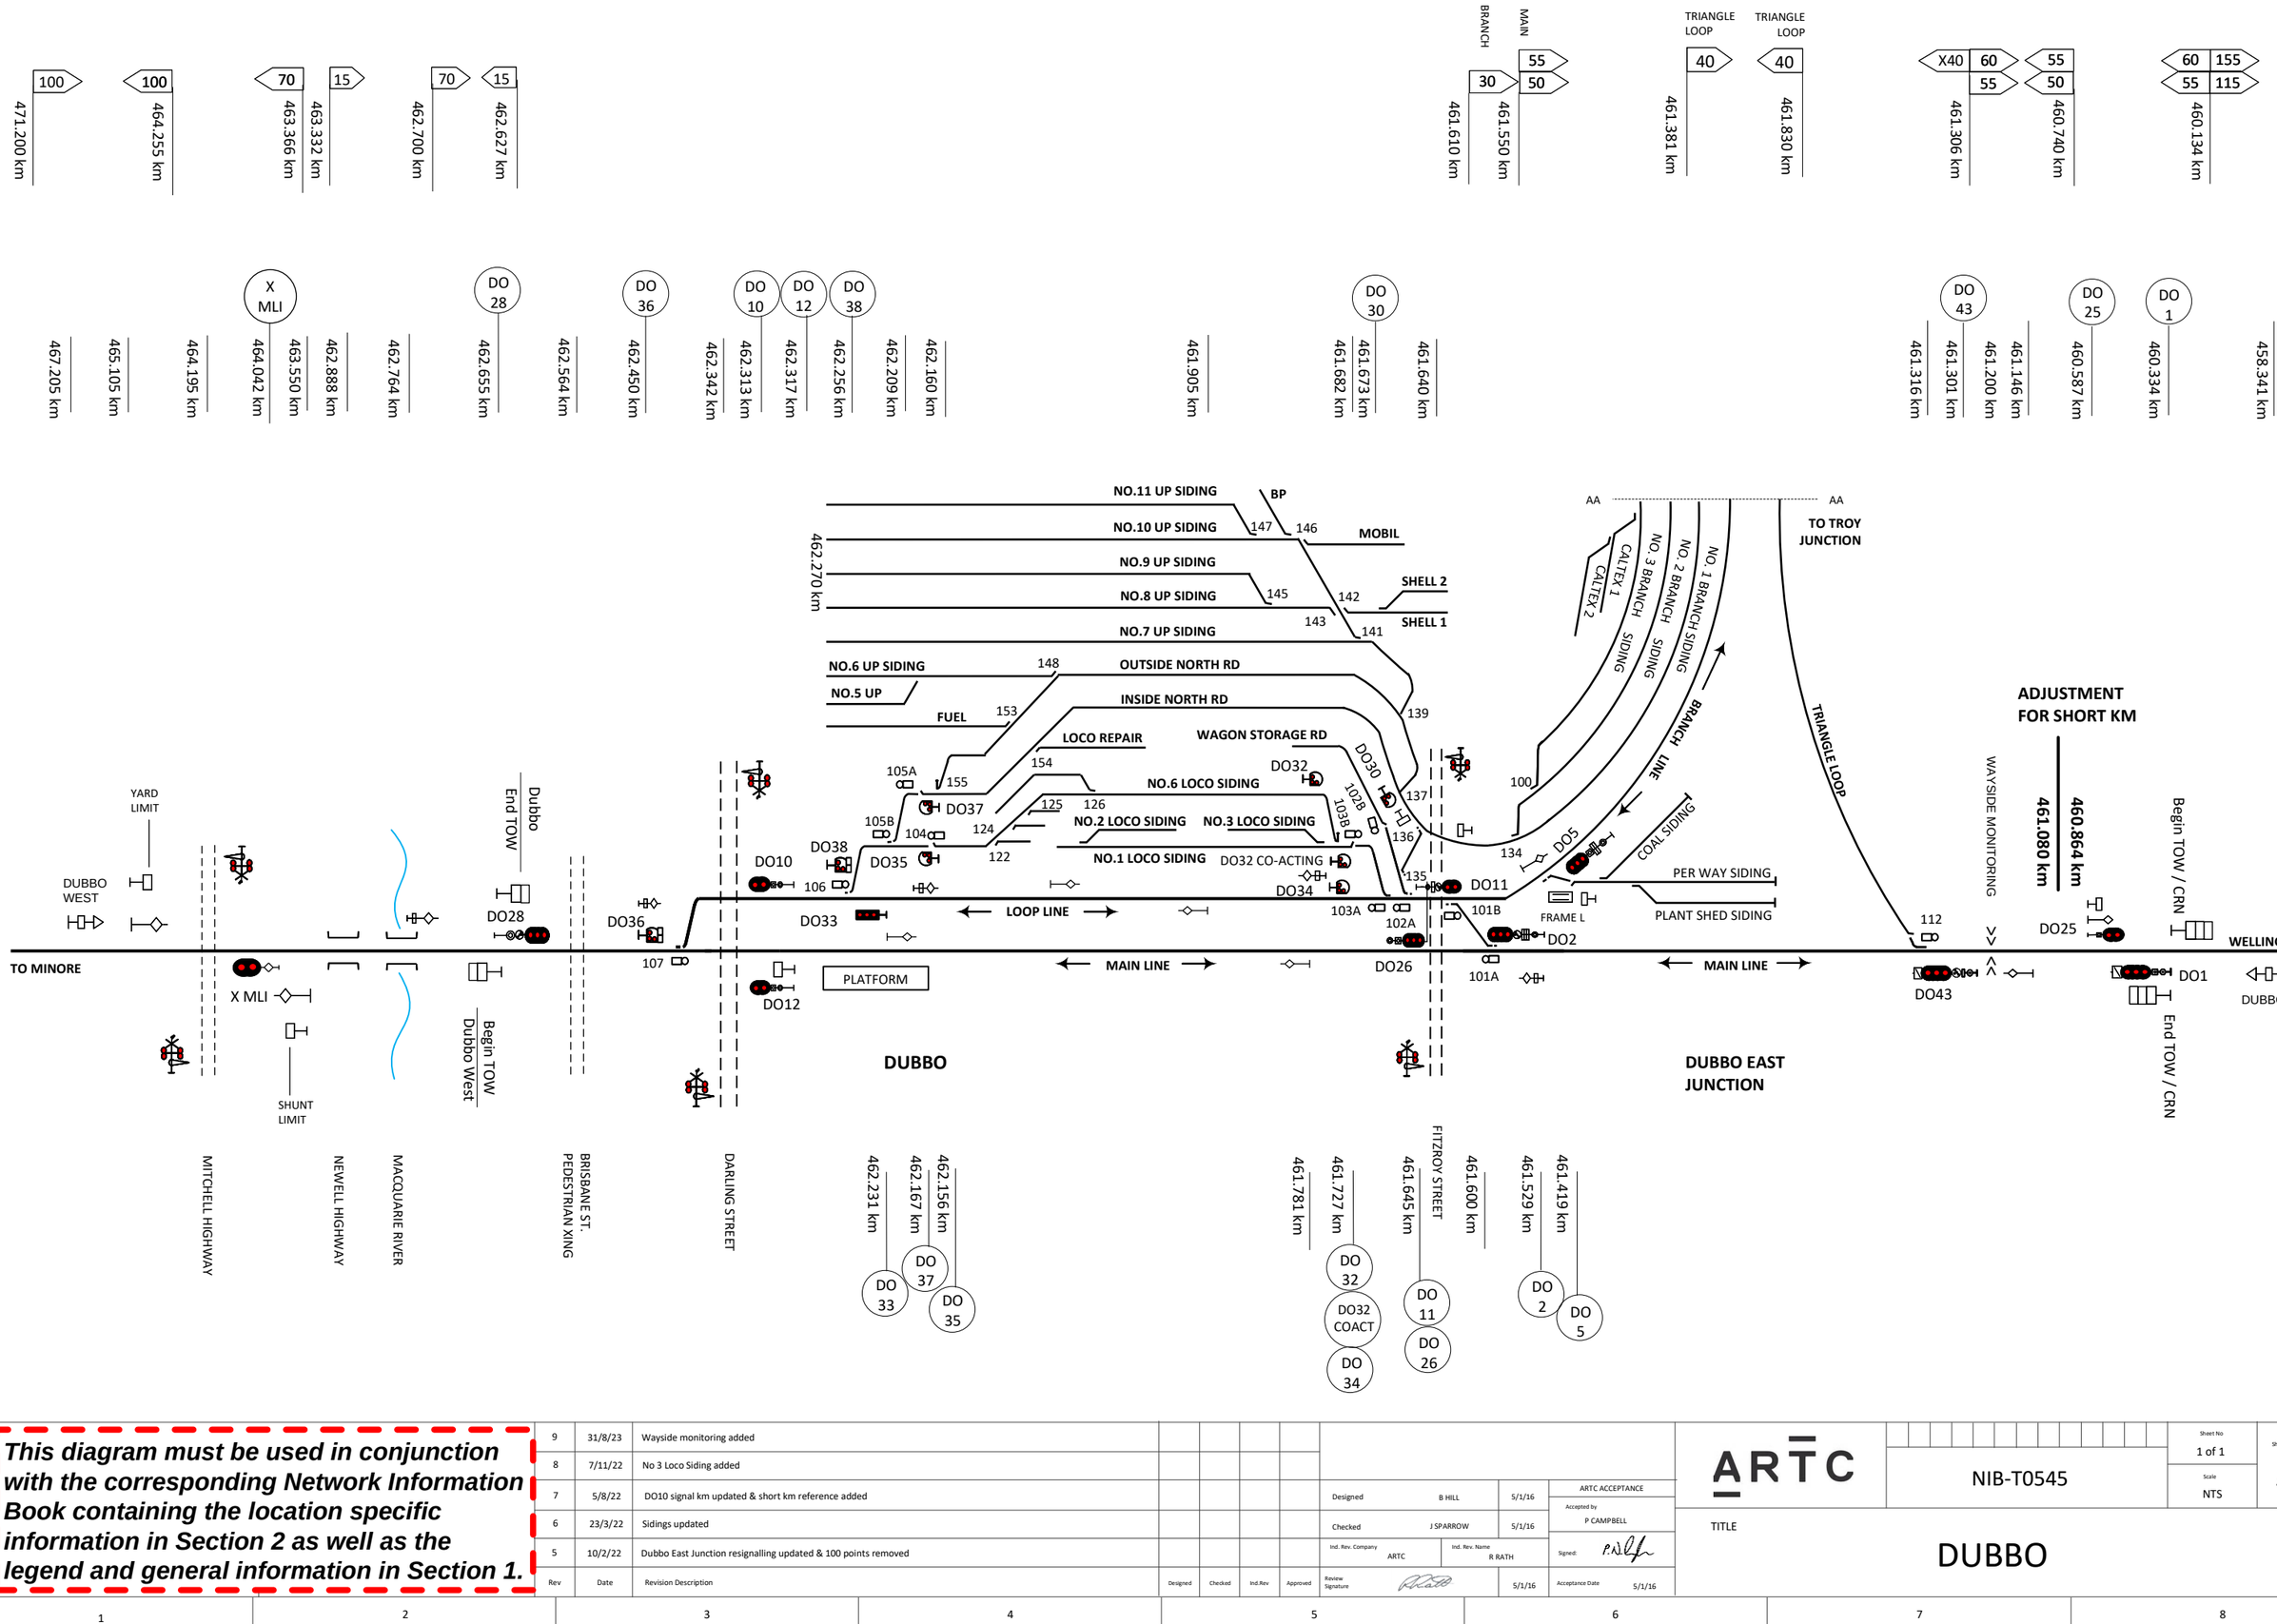

This diagram must be used in conjunction with the corresponding Network Information Book containing the location specific information in Section 2 as well as the legend and general information in Section 1.

Rev	Date	Revision Description	Designed	Checked	Ind.Rev	Approved
9	31/8/23	Wayside monitoring added				
8	7/11/22	No 3 Loco Siding added				
7	5/8/22	DO10 signal km updated & short km reference added				
6	23/3/22	Sidings updated				
5	10/2/22	Dubbo East Junction resignalling updated & 100 points removed				

Designed	B HILL	5/1/16
Checked	J SPARROW	5/1/16
Ind. Rev. Company	ARTC	
Ind. Rev. Name	R RATH	
Review Signature		5/1/16

ARTC ACCEPTANCE
Accepted by: P CAMPBELL
Signed:
Acceptance Date: 5/1/16


ARTC

NIB-T0545

Sheet No: 1 of 1
Sheet Size: A3
Scale: NTS

TITLE

DUBBO

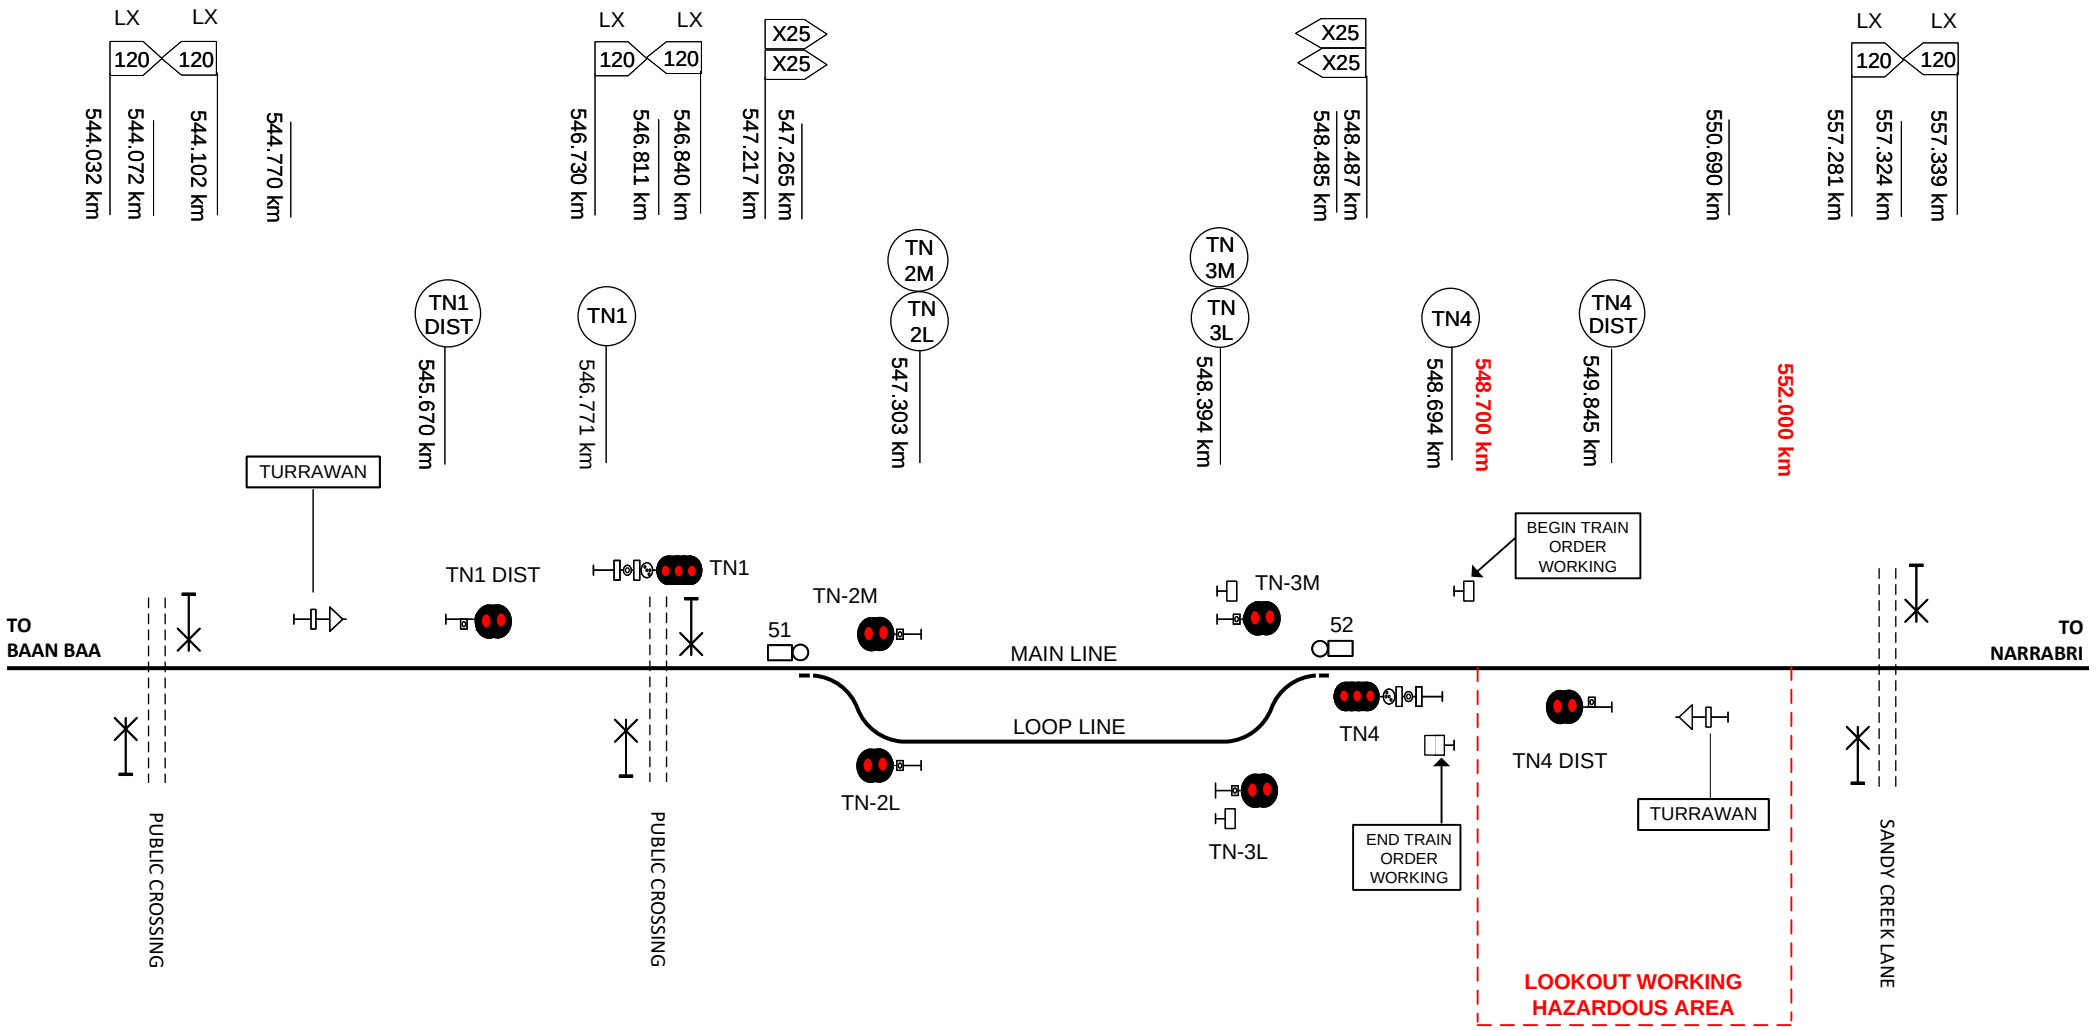

This diagram must be used in conjunction with the corresponding Network Information Book containing the location specific information in Section 2 as well as the legend and general information in Section 1.

Rev	Date	Revision Description	Designed	Checked	Ind.Rev	Approved
5	8/02/23	Level crossing speed sign updates				
4	18/2/19	Lookout working notation updated				
3	2/1/19	Speed board corrections & level crossing added at 544.072km				
2	30/7/18	Lookout working exclusion added				
1	31/5/16	PTOS signs km corrections				

Designed	B HILL	31/5/16	ARTC ACCEPTANCE
Checked	J SPARROW	31/5/16	Accepted by P CAMPBELL
Ind. Rev. Company	ARTC	Ind. Rev. Name R RATH	Signed:
Review Signature		31/5/16	Acceptance Date 31/5/16

ARTC

NIB-T0464


Sheet No 1 of 1

Sheet Size A4

Scale NTS

TITLE

TURRAWAN

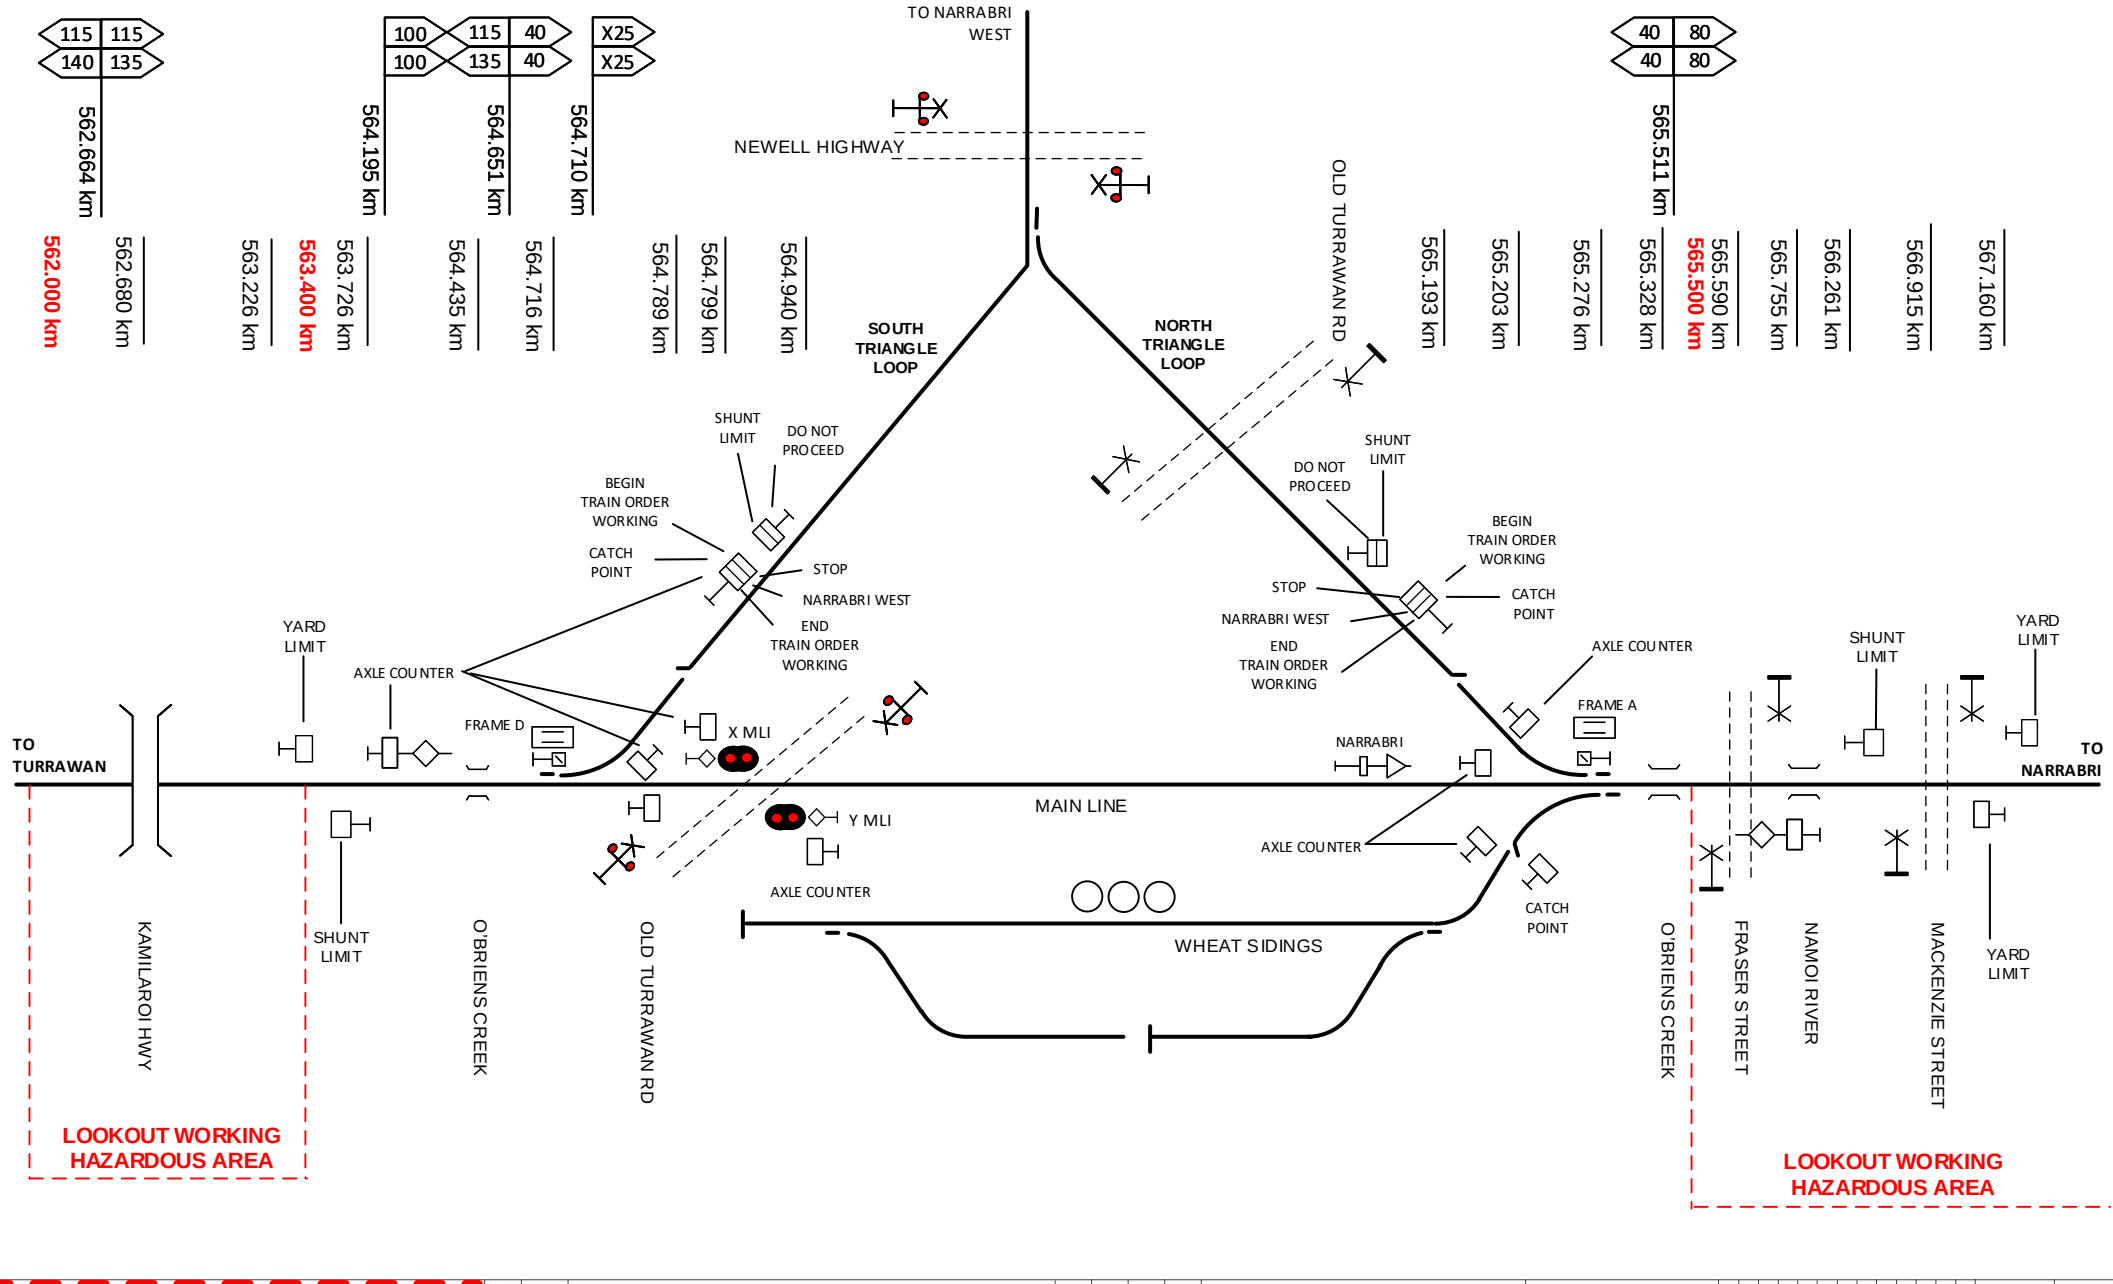

This diagram must be used in conjunction with the corresponding Network Information Book containing the location specific information in Section 2 as well as the legend and general information in Section 1.

Rev	Date	Revision Description	Designed	Checked	Ind.Rev	Approved
3	20/2/19	Lookout working notations updated, speed & axle counter signs added				
2	30/7/18	Lookout working exclusion added				
1	31/5/16	PTOS signs km corrections				

Designed	B HILL	31/5/16
Checked	J SPARROW	31/5/16
Ind. Rev. Company	ARTC	Ind. Rev. Name R RATH
Review Signature		31/5/16

ARTC ACCEPTANCE
Accepted by P CAMPBELL
Signed:
Acceptance Date 31/5/16


ARTC

NIB-T0518

Sheet No 1 of 1
Scale NTS
Sheet Size A4

TITLE

NARRABRI JUNCTION

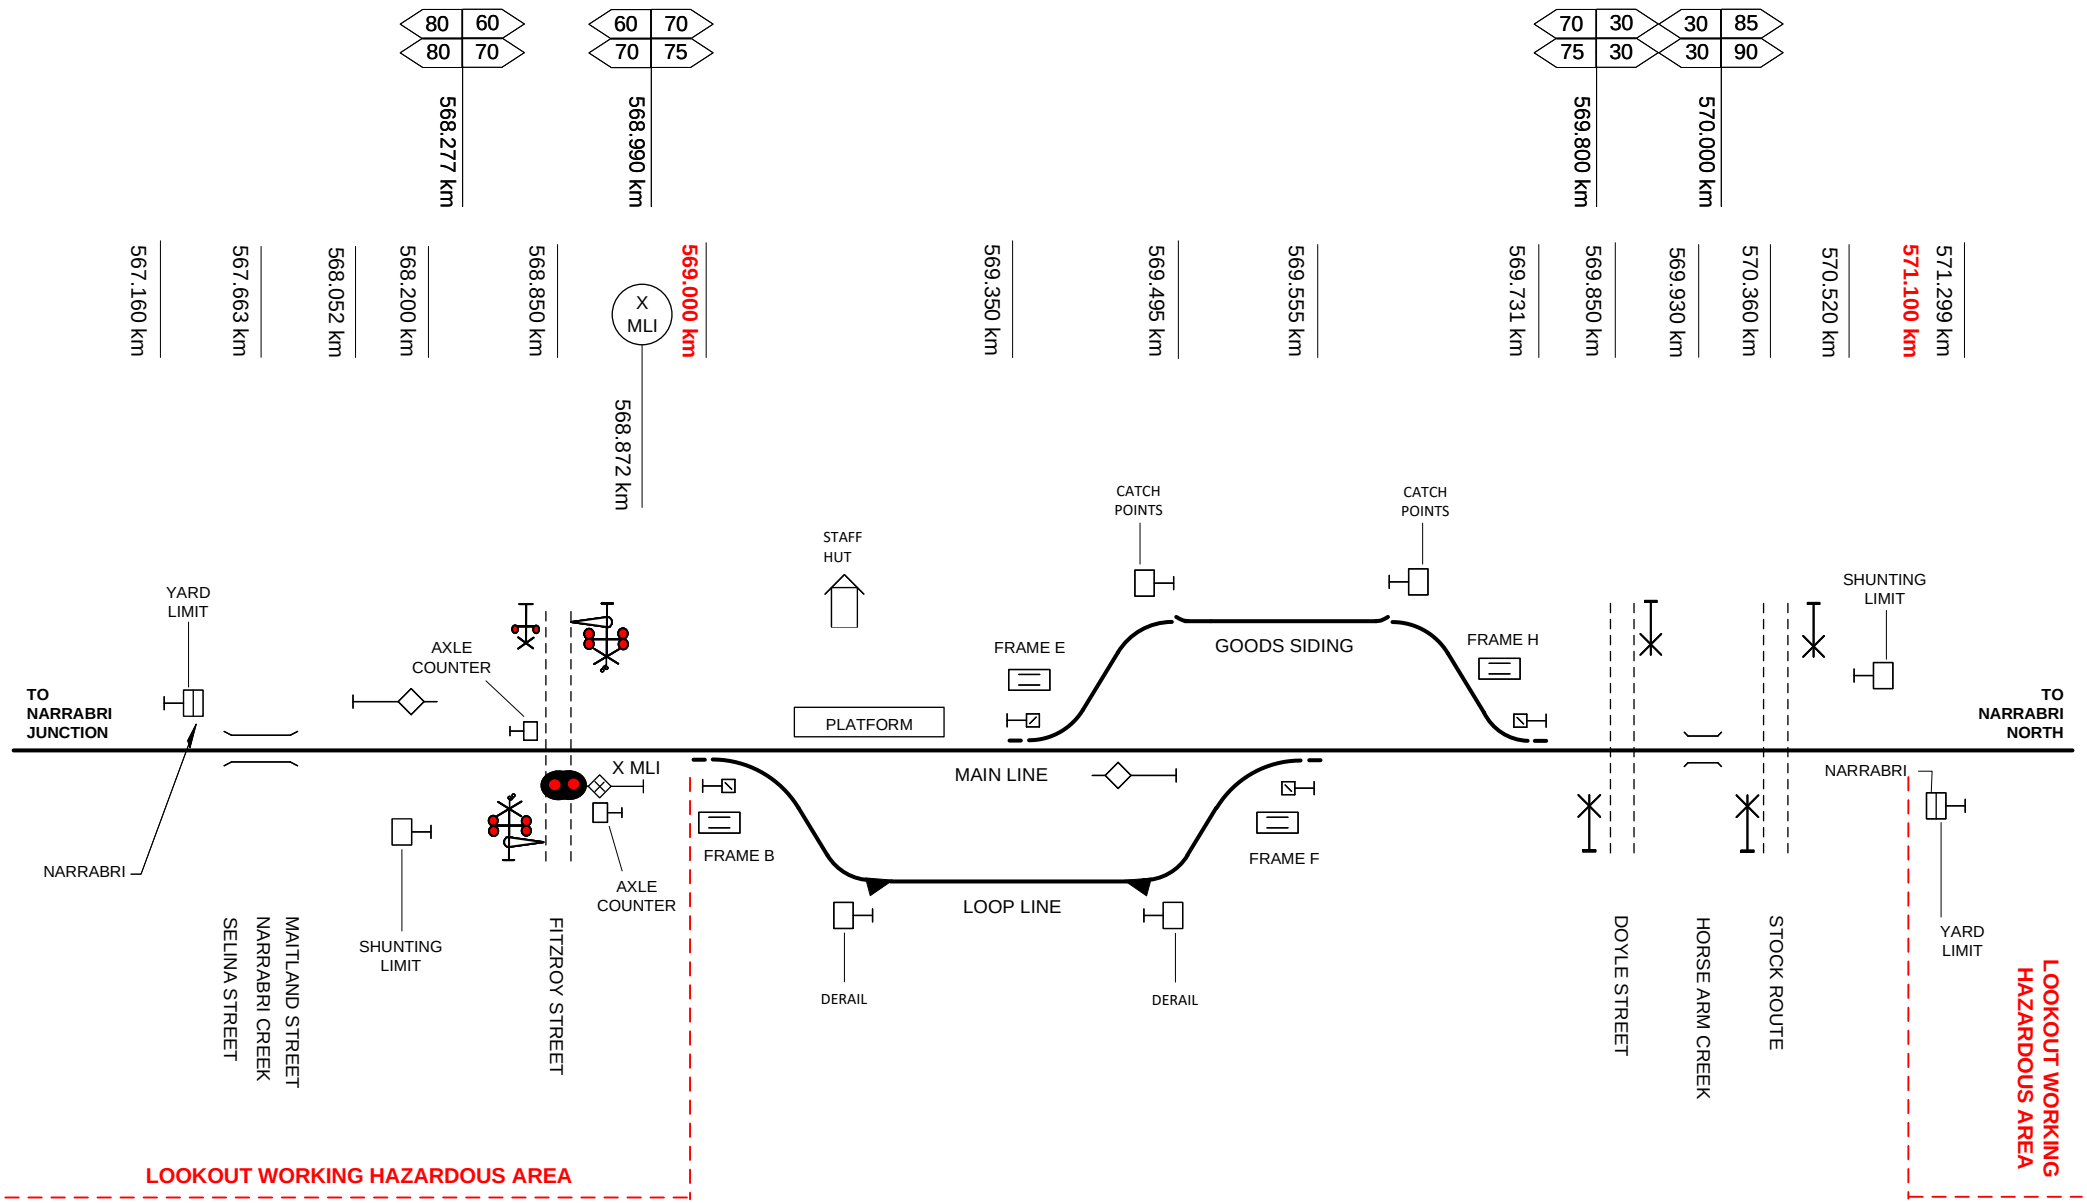

This diagram must be used in conjunction with the corresponding Network Information Book containing the location specific information in Section 2 as well as the legend and general information in Section 1.

Rev	Date	Revision Description	Designed	Checked	Ind.Rev	Approved
3	26/7/23	Speed signs near Doyle Street updated				
2	20/2/19	Lookout working updated & speed signs added				
1	28/6/17	Level crossing updated at Fitzroy St with Axle counter	AGIBB	RRATH		


Designed	B HILL	5/1/16	ARTC ACCEPTANCE
Checked	J SPARROW	5/1/16	Accepted by P CAMPBELL
Ind. Rev. Company	ARTC	Ind. Rev. Name	R RATH
Review Signature		5/1/16	Signed: Acceptance Date 5/1/16

ARTC

TITLE

NARRABRI

NIB-T0519	
Sheet No	1 of 1
Scale	NTS
Sheet Size	A4

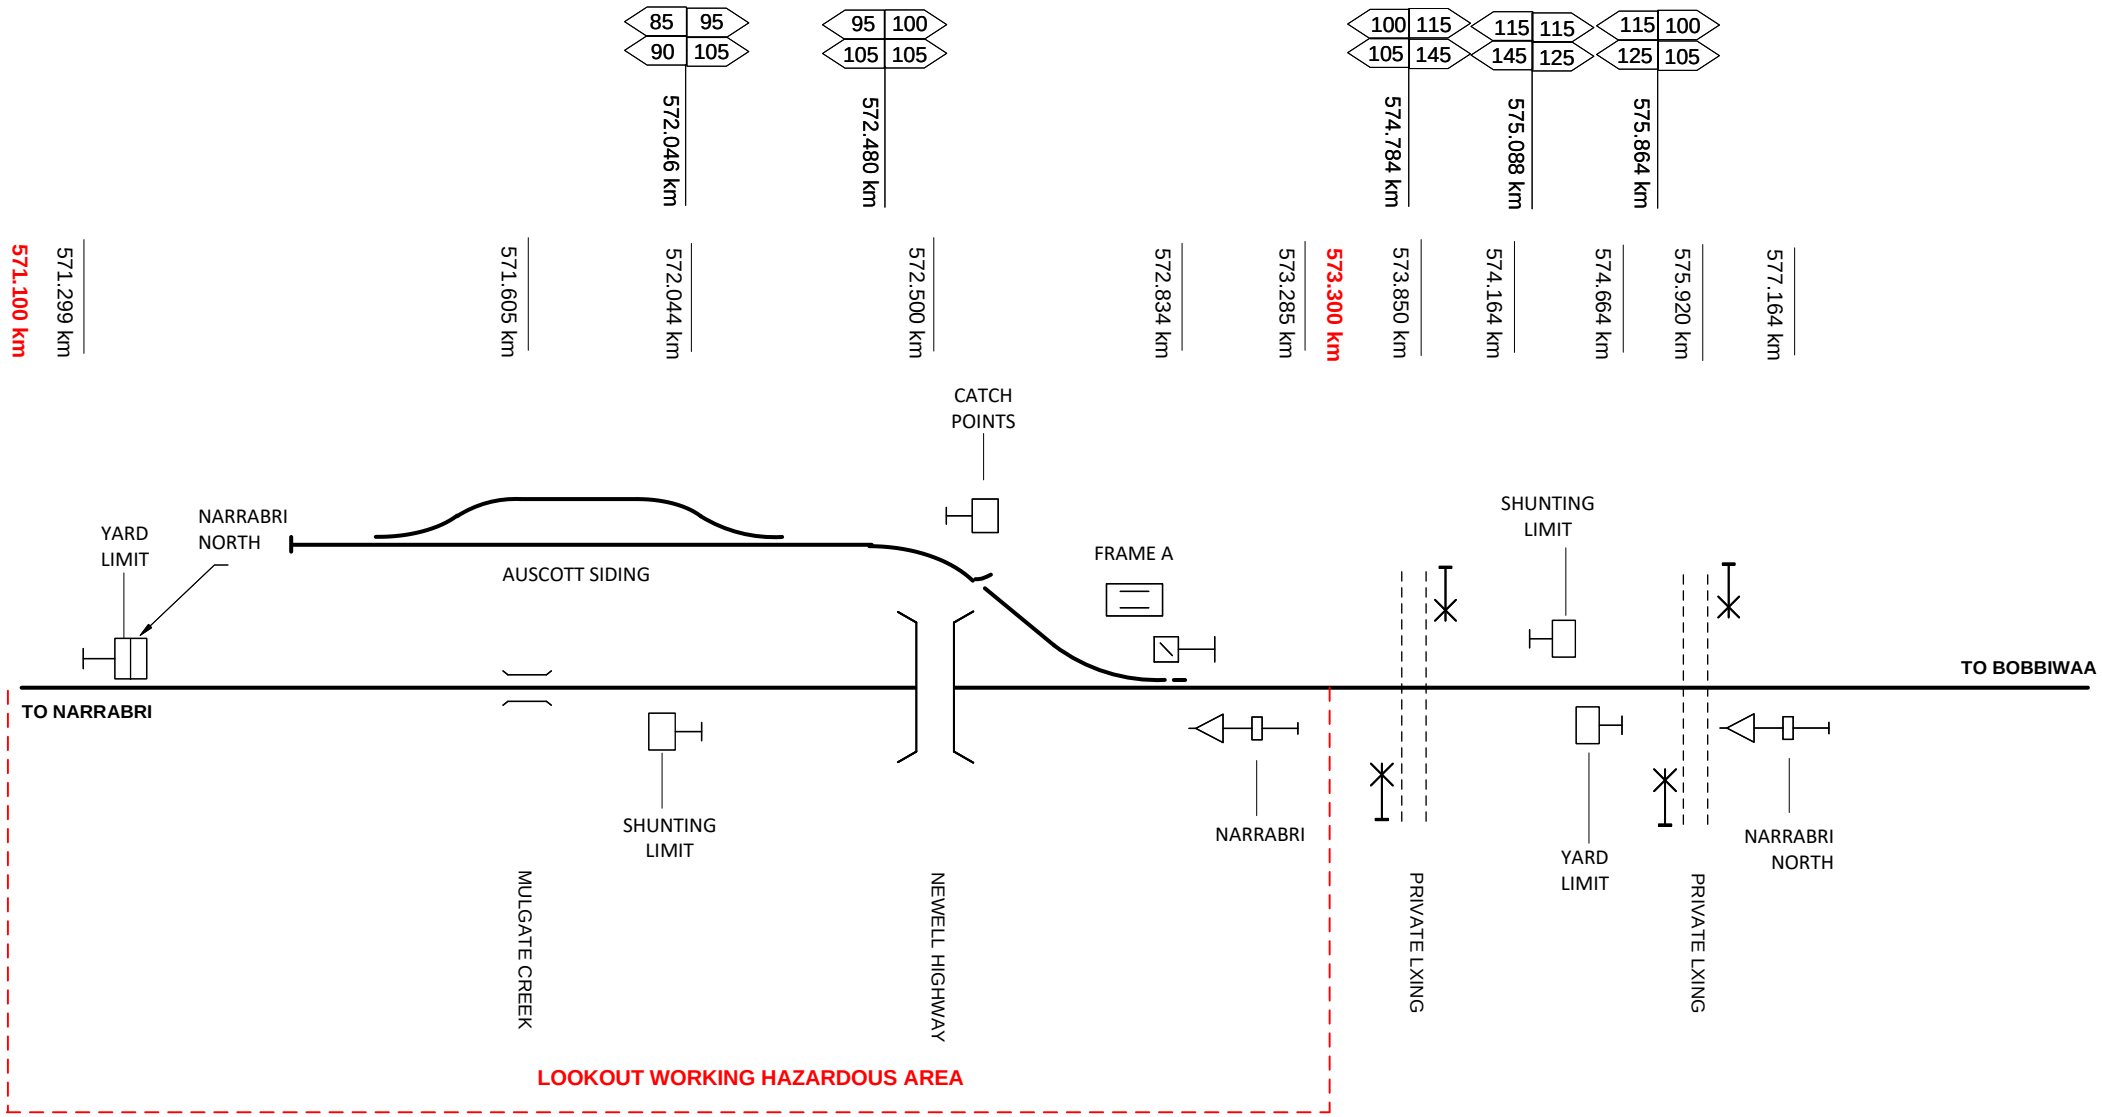

This diagram must be used in conjunction with the corresponding Network Information Book containing the location specific information in Section 2 as well as the legend and general information in Section 1.

Rev	Date	Revision Description	Designed	Checked	Ind.Rev	Approved
6	11/10/22	Speed sign updates from N2NS Project Stages 1 & 2				
5	5/4/22	Northern end shunt limit, yard limit & location signs updated				
4	8/4/21	Northern end shunt limit, yard limit & location signs updated				
3	20/2/19	Lookout working notation updated & speed signs added				
2	30/7/18	Lookout working exclusion added				

Designed	B HILL	31/5/16
Checked	J SPARROW	31/5/16
Ind. Rev. Company	ARTC	Ind. Rev. Name R RATH
Review Signature		31/5/16

ARTC ACCEPTANCE
Accepted by P CAMPBELL
Signed:
Acceptance Date 31/5/16


ARTC

NIB-T0520

Sheet No 1 of 1
Scale NTS
Sheet Size A4

TITLE

NARRABRI NORTH

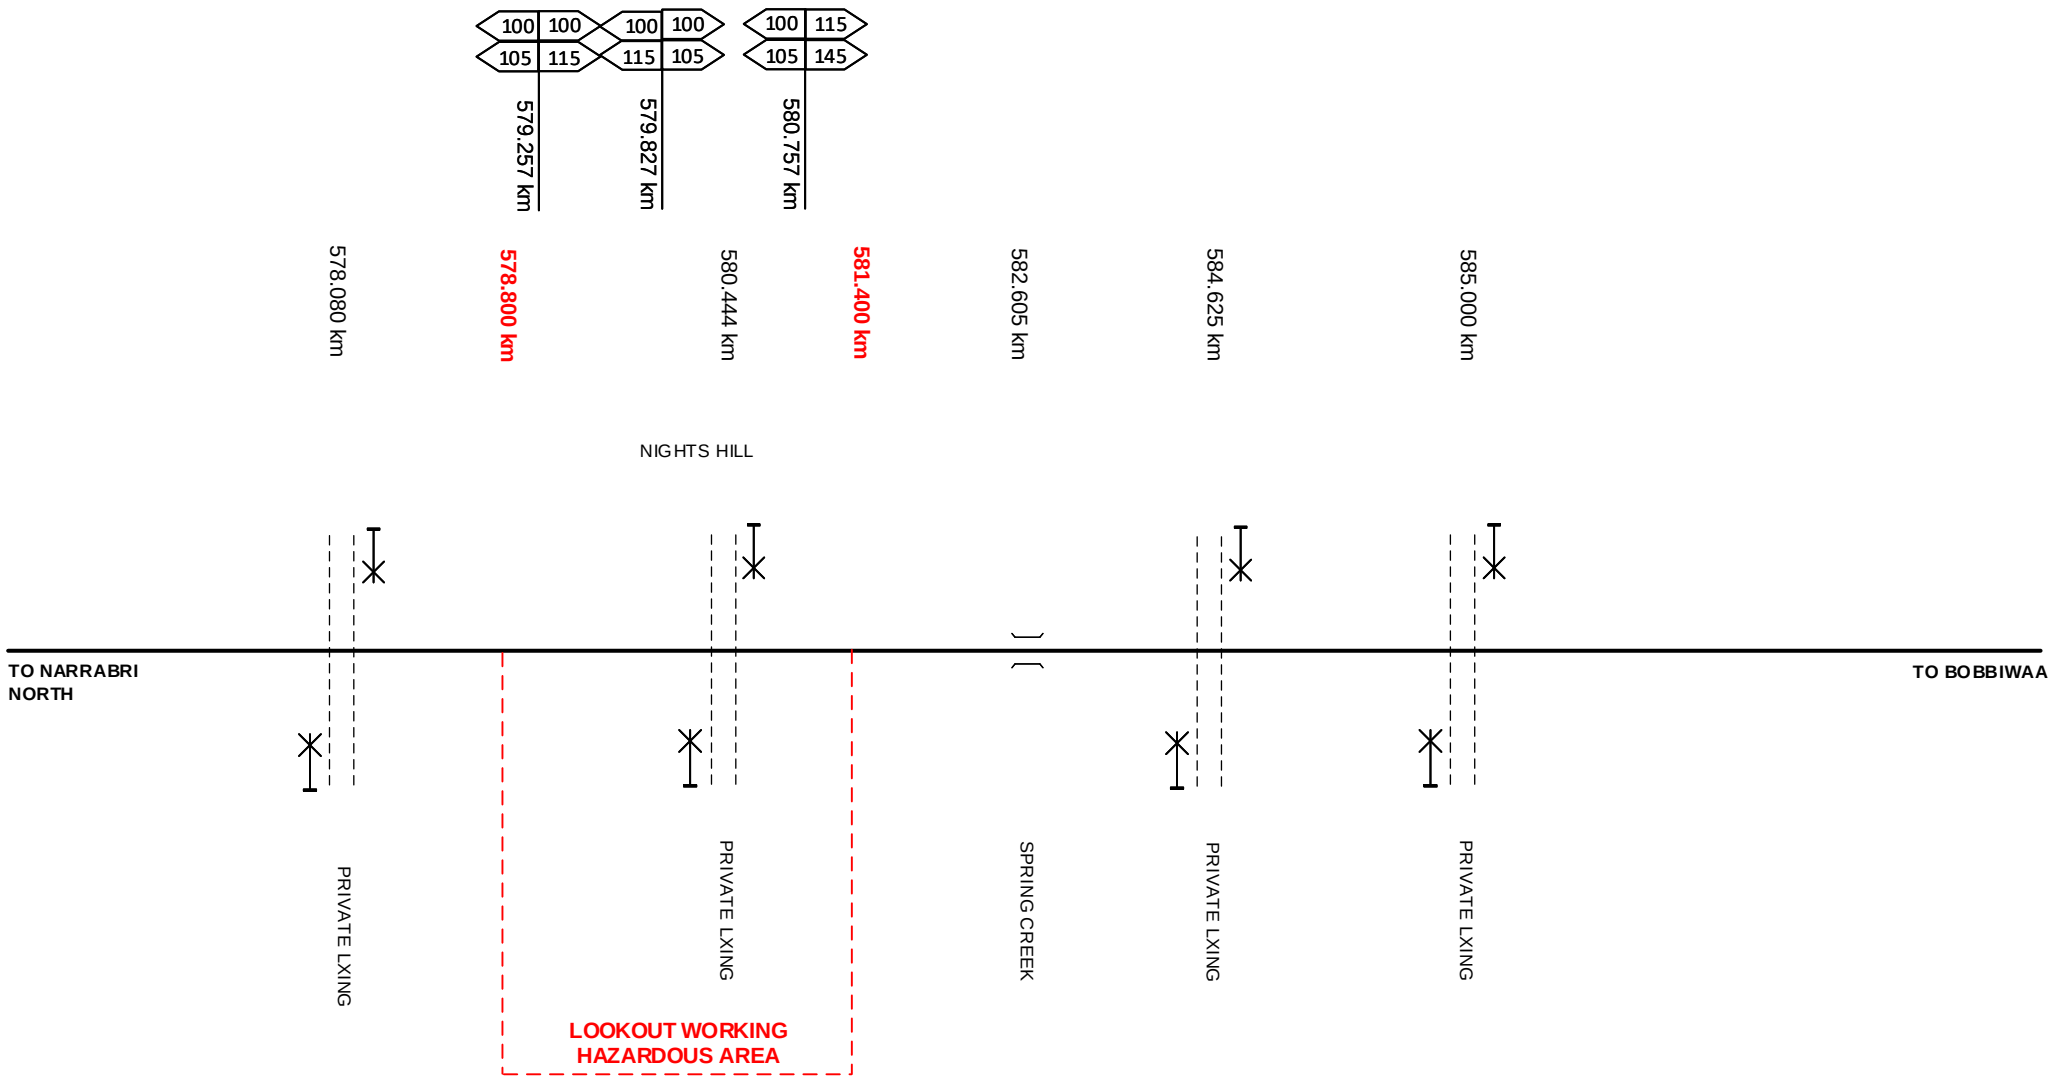

This diagram must be used in conjunction with the corresponding Network Information Book containing the location specific information in Section 2 as well as the legend and general information in Section 1.

Rev	Date	Revision Description	Designed	Checked	Ind.Rev	Approved
3	10/10/22	Inland Rail N2NS project changes updated				
2	8/4/21	Private crossings moved to Narrabri North diagram				
1	20/2/19	Lookout working notation updated & speed signs added				

Designed	J SPARROW	30/7/18
Checked	J SPARROW	30/7/18
Ind. Rev. Comp an y	ARTC	Ind. Rev. Name R RATH
Review Signature		31/7/18

ARTC ACCEPTANCE
Accepted by P CAMPBELL
Signed:
Acceptance Date 31/7/18


ARTC

NIB-T0710

Sheet No 1 of 1
Scale NTS
Sheet Size A4

TITLE

NARRABRI NORTH - BOBBIWAA

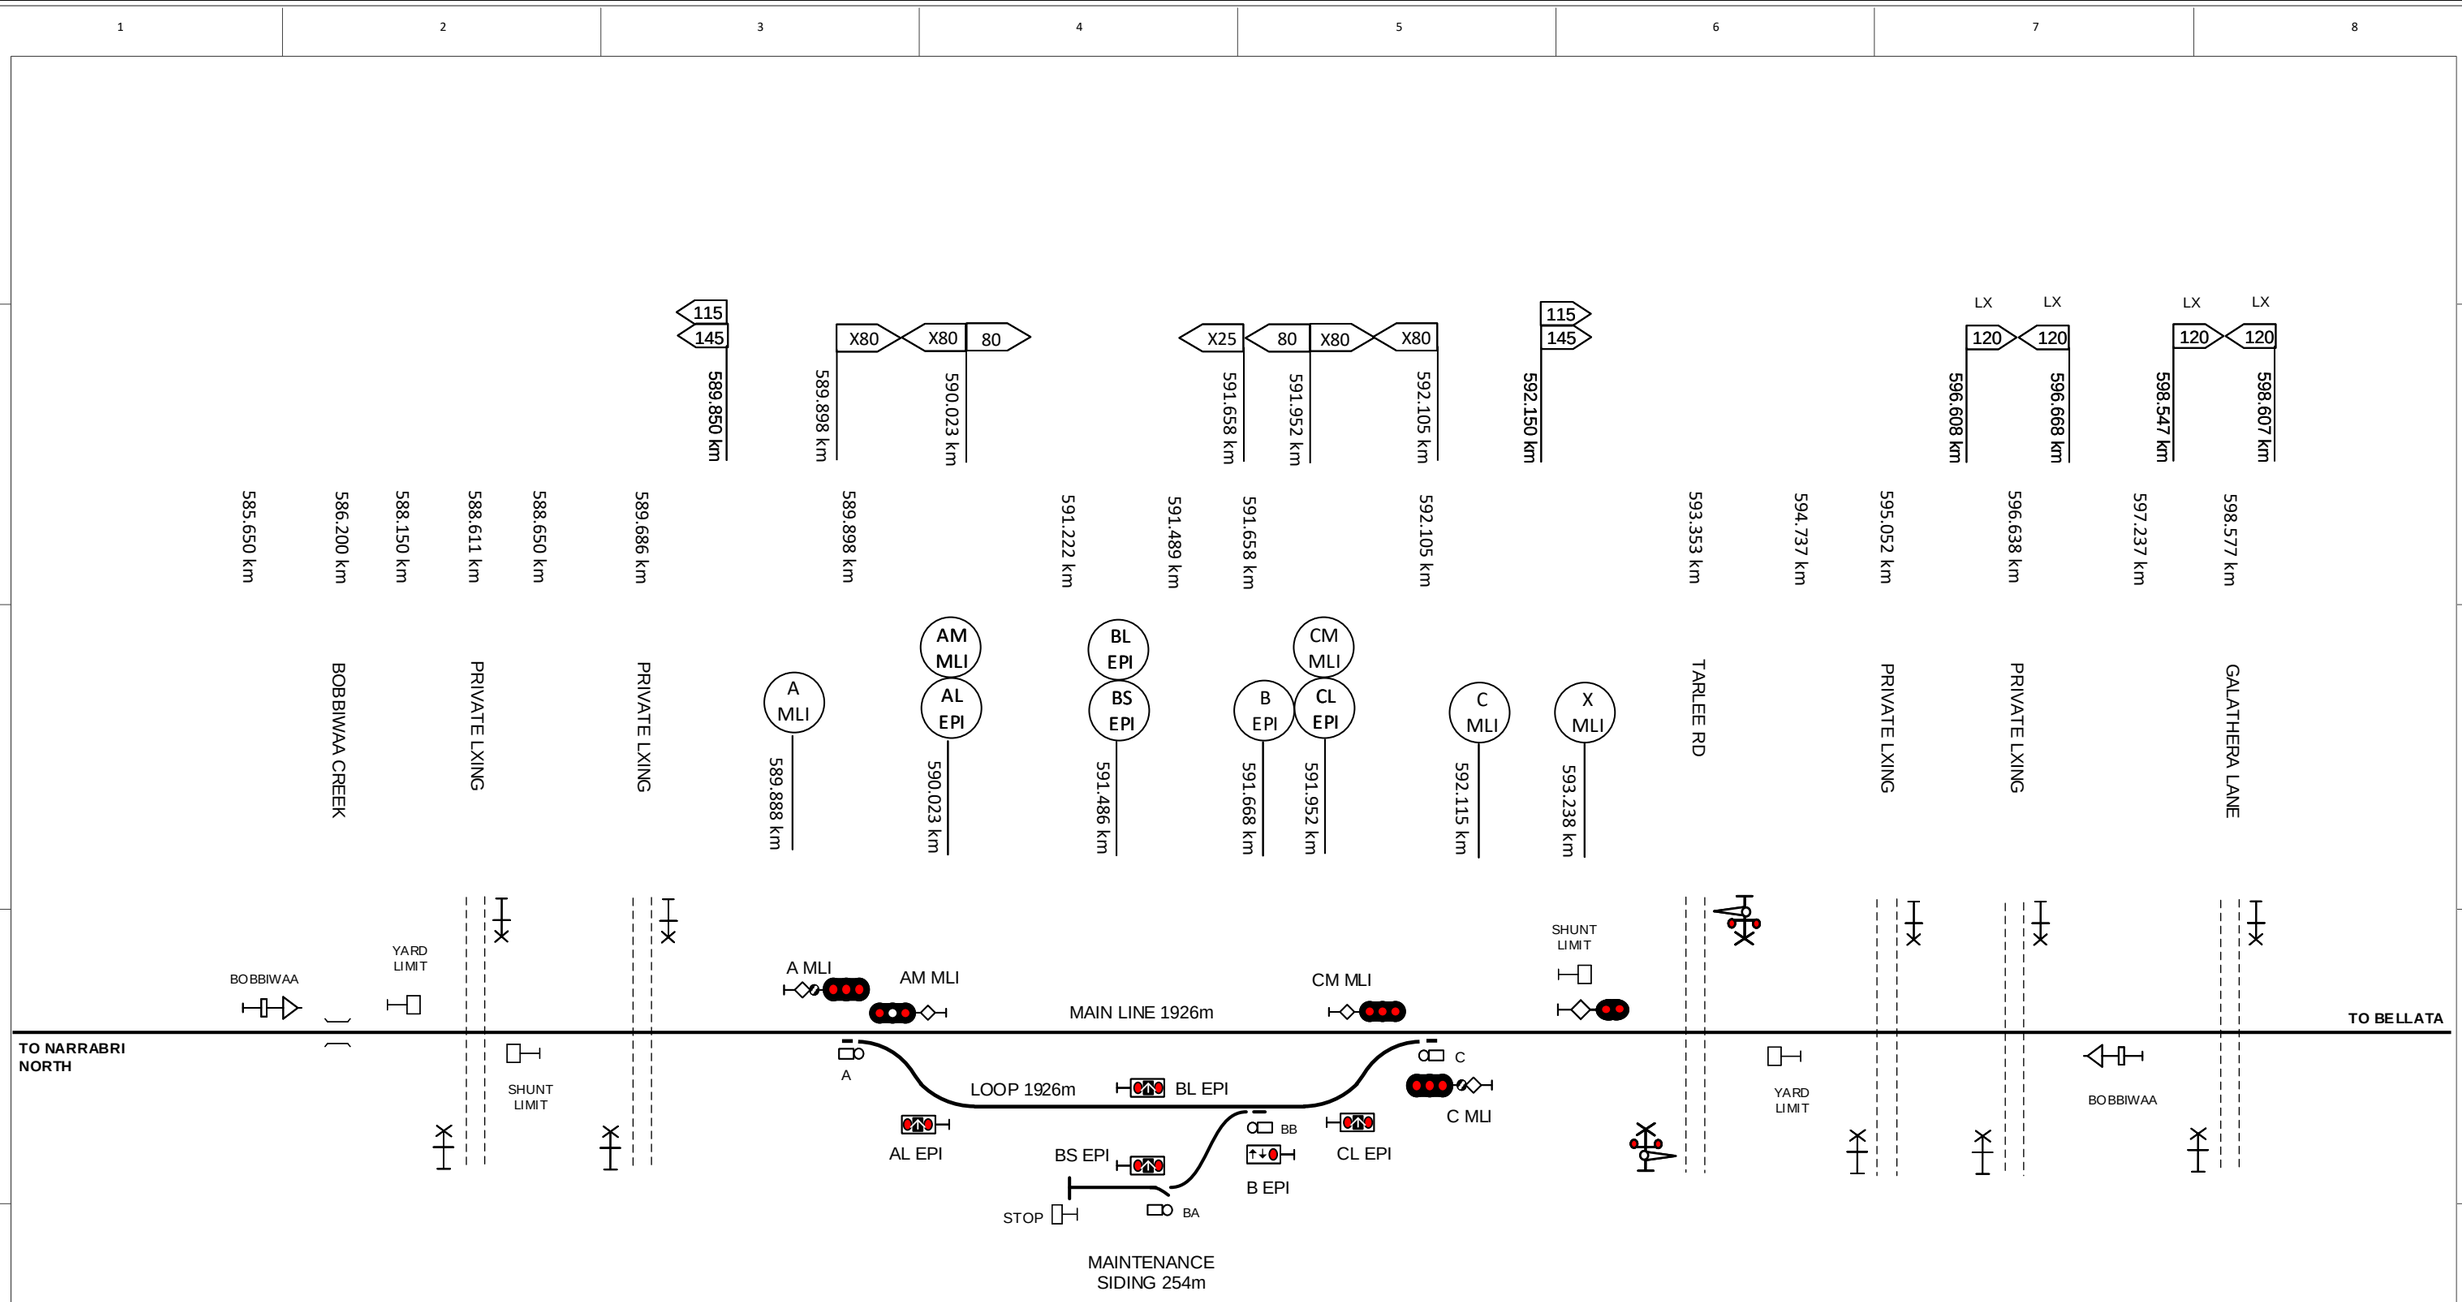

This diagram must be used in conjunction with the corresponding Network Information Book containing the location specific information in Section 2 as well as the legend and general information in Section 1.

Rev	Date	Revision Description	Designed	Checked	Ind.Rev	Approved
1	7/10/22	New Inland Rail N2NS project location				

Designed	M FERGUS	12/9/22	ARTC ACCEPTANCE
Checked	J SPARROW	7/10/22	Accepted by P CAMPBELL
Ind. Rev. Company	ARTC	Ind. Rev. Name R RATH	Signed:
Review Signature		7/10/22	Acceptance Date 7/10/22

ARTC

NIB-T0521

Sheet No 2 of 2

Sheet Size A3

Scale NTS

TITLE


BOBBIWAA

623.500 km
620.615 km
620.610 km
619.620 km
618.943 km
618.115 km
617.615 km
617.600 km
617.506 km
617.536 km
617.476 km
616.075 km
616.045 km
616.033 km
616.019 km
615.929 km
615.711 km
615.500 km
615.416 km
615.130 km
615.252 km
615.130 km
614.897 km
614.826 km
614.800 km
613.731 km
613.671 km
613.263 km
613.088 km
613.118 km
612.763 km
613.058 km
610.263 km
609.301 km
602.982 km

TOOKEY CREEK
NEWELL HIGHWAY
OLD NEWELL HIGHWAY
MILLIE RD
SPORTS GROUND RD
PUBLIC LXING
DUNCOMBERS RD
(TEN MILE LANE)
THE CLUMP CROSSING

LX 120 LX 120 — 617.536 km / 617.476 km
115 145 — 616.075 km
X25 — 616.033 km
X25 — 615.130 km
115 145 — 614.800 km
X25 — 614.826 km
LX 120 LX 120 — 613.731 km / 613.671 km
LX 120 LX 120 — 613.118 km / 613.058 km

C MLI — 616.265 km
CS MLI / CM MLI — 615.927 km
BS EPI / BM MLI — 615.255 km
B MLI — 615.120 km
AS EPI / AM MLI — 614.900 km
A MLI — 614.613 km

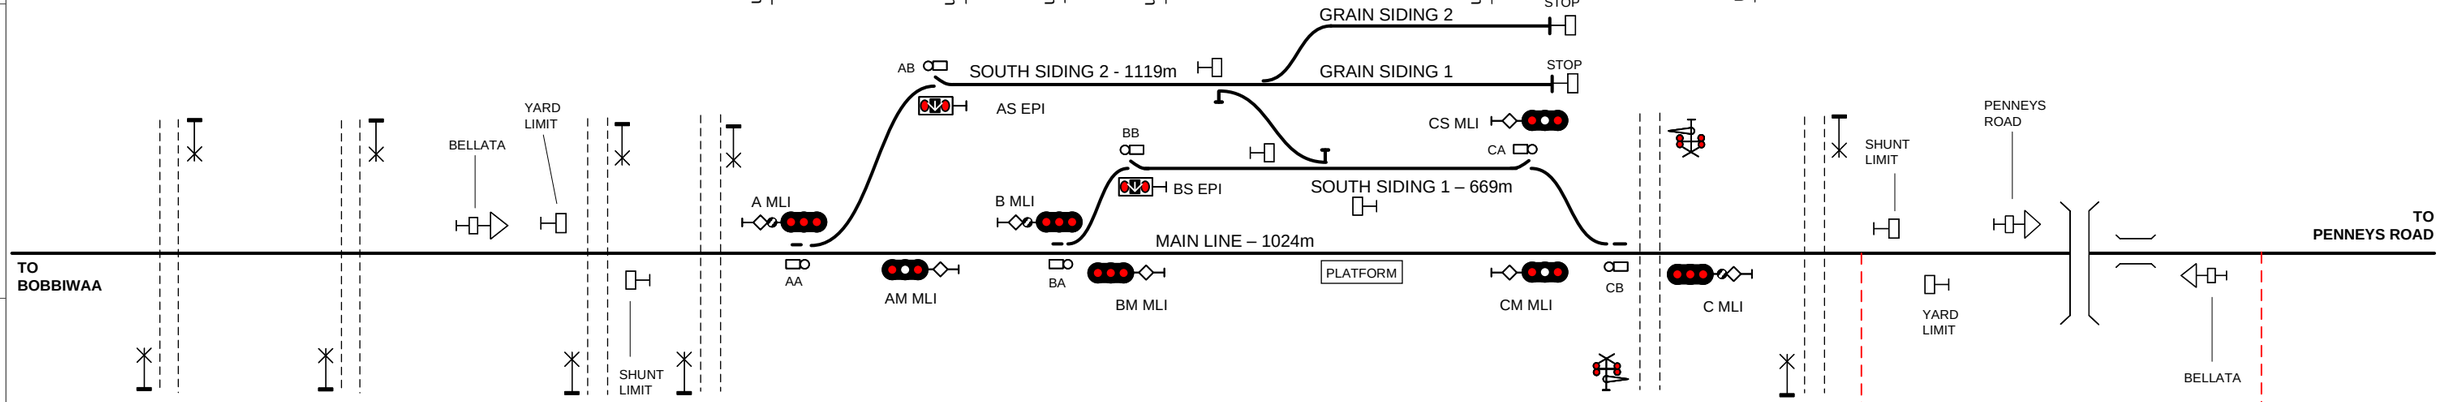

This diagram must be used in conjunction with the corresponding Network Information Book containing the location specific information in Section 2 as well as the legend and general information in Section 1.

Rev	Date	Revision Description	Designed	Checked	Ind.Rev	Approved
6	24/8/23	Grain siding extension				
5	7/10/22	Inland Rail N2NS project changes updated				
4	8/4/21	Penneys Road location sign added				
3	20/2/19	Lookout working notation updated & speed signs added				
2	30/7/18	Lookout working exclusion added				

Designed	B HILL	31/5/16
Checked	J SPARROW	31/5/16
Ind. Rev. Company	ARTC	
Ind. Rev. Name	R RATH	
Review Signature		31/5/16

ARTC ACCEPTANCE
Accepted by: P CAMPBELL
Signed:
Acceptance Date: 31/5/16


ARTC

TITLE

BELLATA

NIB-T0522

Sheet No: 2 of 2
Scale: NTS
Sheet Size: A3

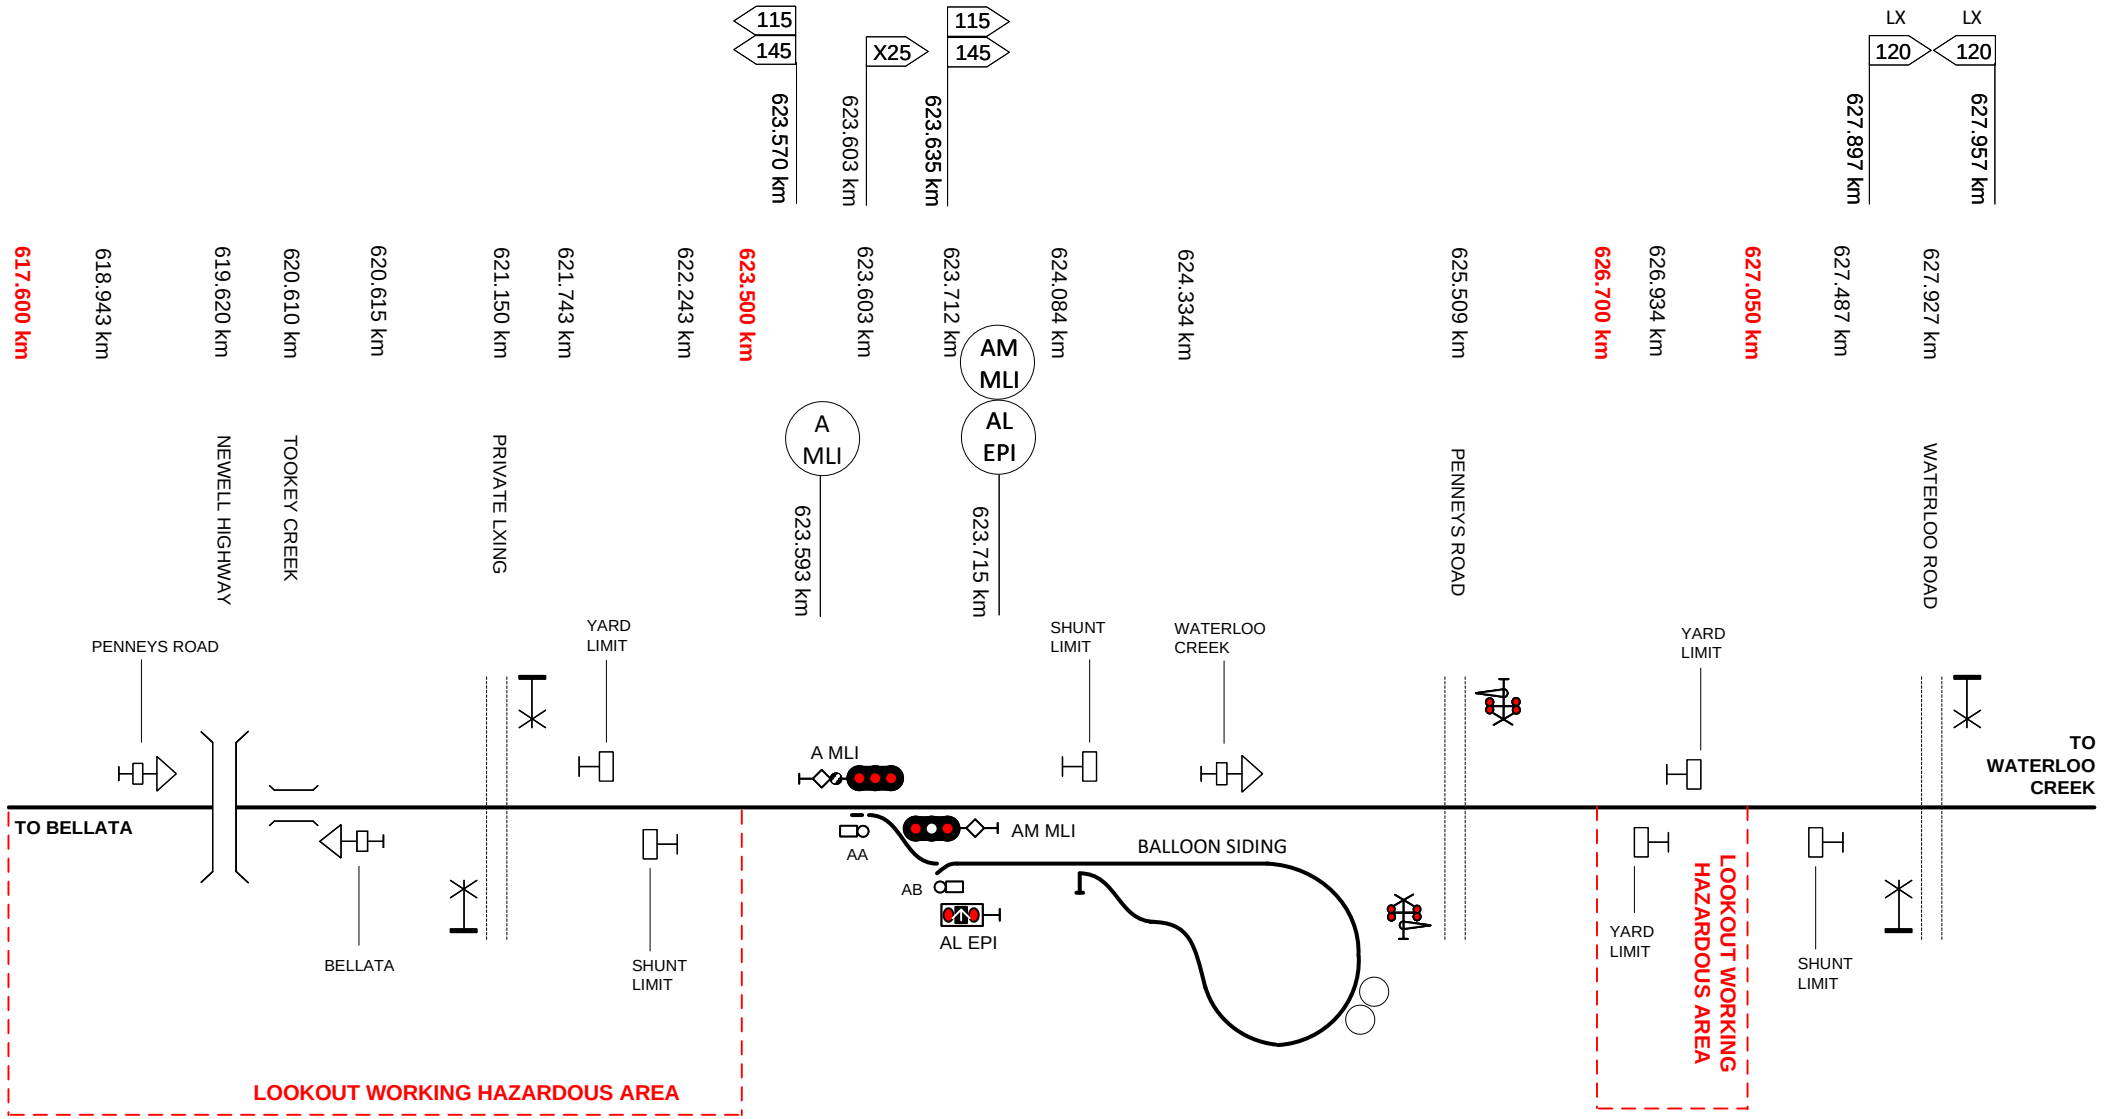

This diagram must be used in conjunction with the corresponding Network Information Book containing the location specific information in Section 2 as well as the legend and general information in Section 1.

Rev	Date	Revision Description	Designed	Checked	Ind.Rev	Approved
5	10/10/22	Inland Rail N2NS project changes updated				
4	14/10/21	Waterloo Rd level crossing added				
3	8/4/21	Southern end location, yard limit & shunt limit signs updated				
2	20/2/19	Lookout working notation updated & speed signs added				
1	30/7/18	Lookout working exclusion added				

Designed	B HILL	5/1/16
Checked	J SPARROW	5/1/16
Ind. Rev. Company	ARTC	Ind. Rev. Name R RATH
Review Signature		5/1/16

ARTC ACCEPTANCE
Accepted by P CAMPBELL
Signed:
Acceptance Date 5/1/16


ARTC

NIB-T0523

Sheet No 1 of 1
Scale NTS
Sheet Size A4

TITLE

PENNEYS ROAD

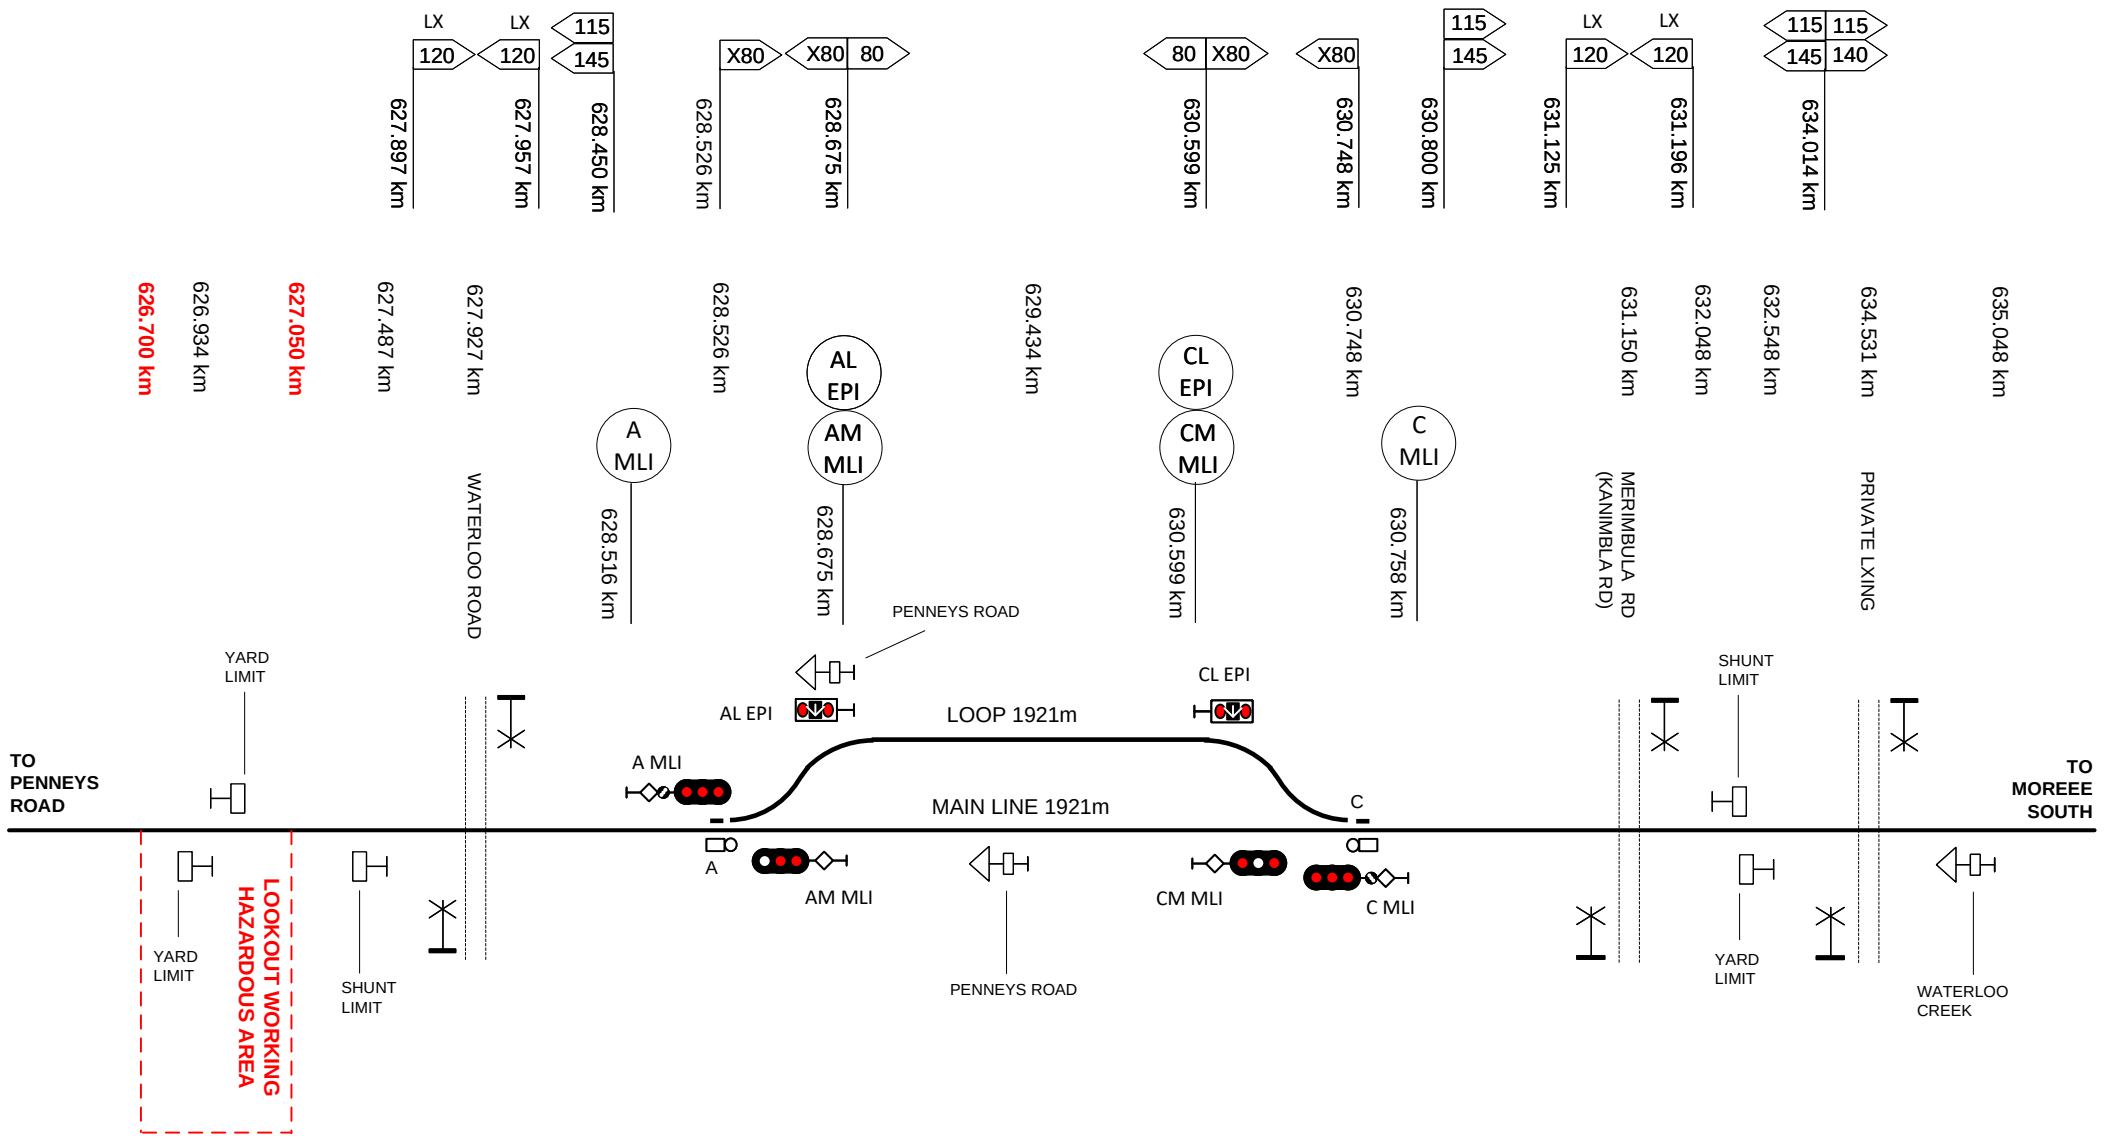

This diagram must be used in conjunction with the corresponding Network Information Book containing the location specific information in Section 2 as well as the legend and general information in Section 1.

Rev	Date	Revision Description	Designed	Checked	Ind.Rev	Approved
1	10/10/22	New Inland Rail N2NS location				

Designed	M FERGUS	12/9/22	ARTC ACCEPTANCE
Checked	J SPARROW	10/10/22	Accepted by P CAMPBELL
Ind. Rev. Company	ARTC	Ind. Rev. Name	R RATH
Review Signature		10/10/22	Acceptance Date 10/10/22

ARTC

TITLE


WATERLOO CREEK

NIB-T0524

Sheet No 1 of 1

Scale NTS

Sheet Size A4

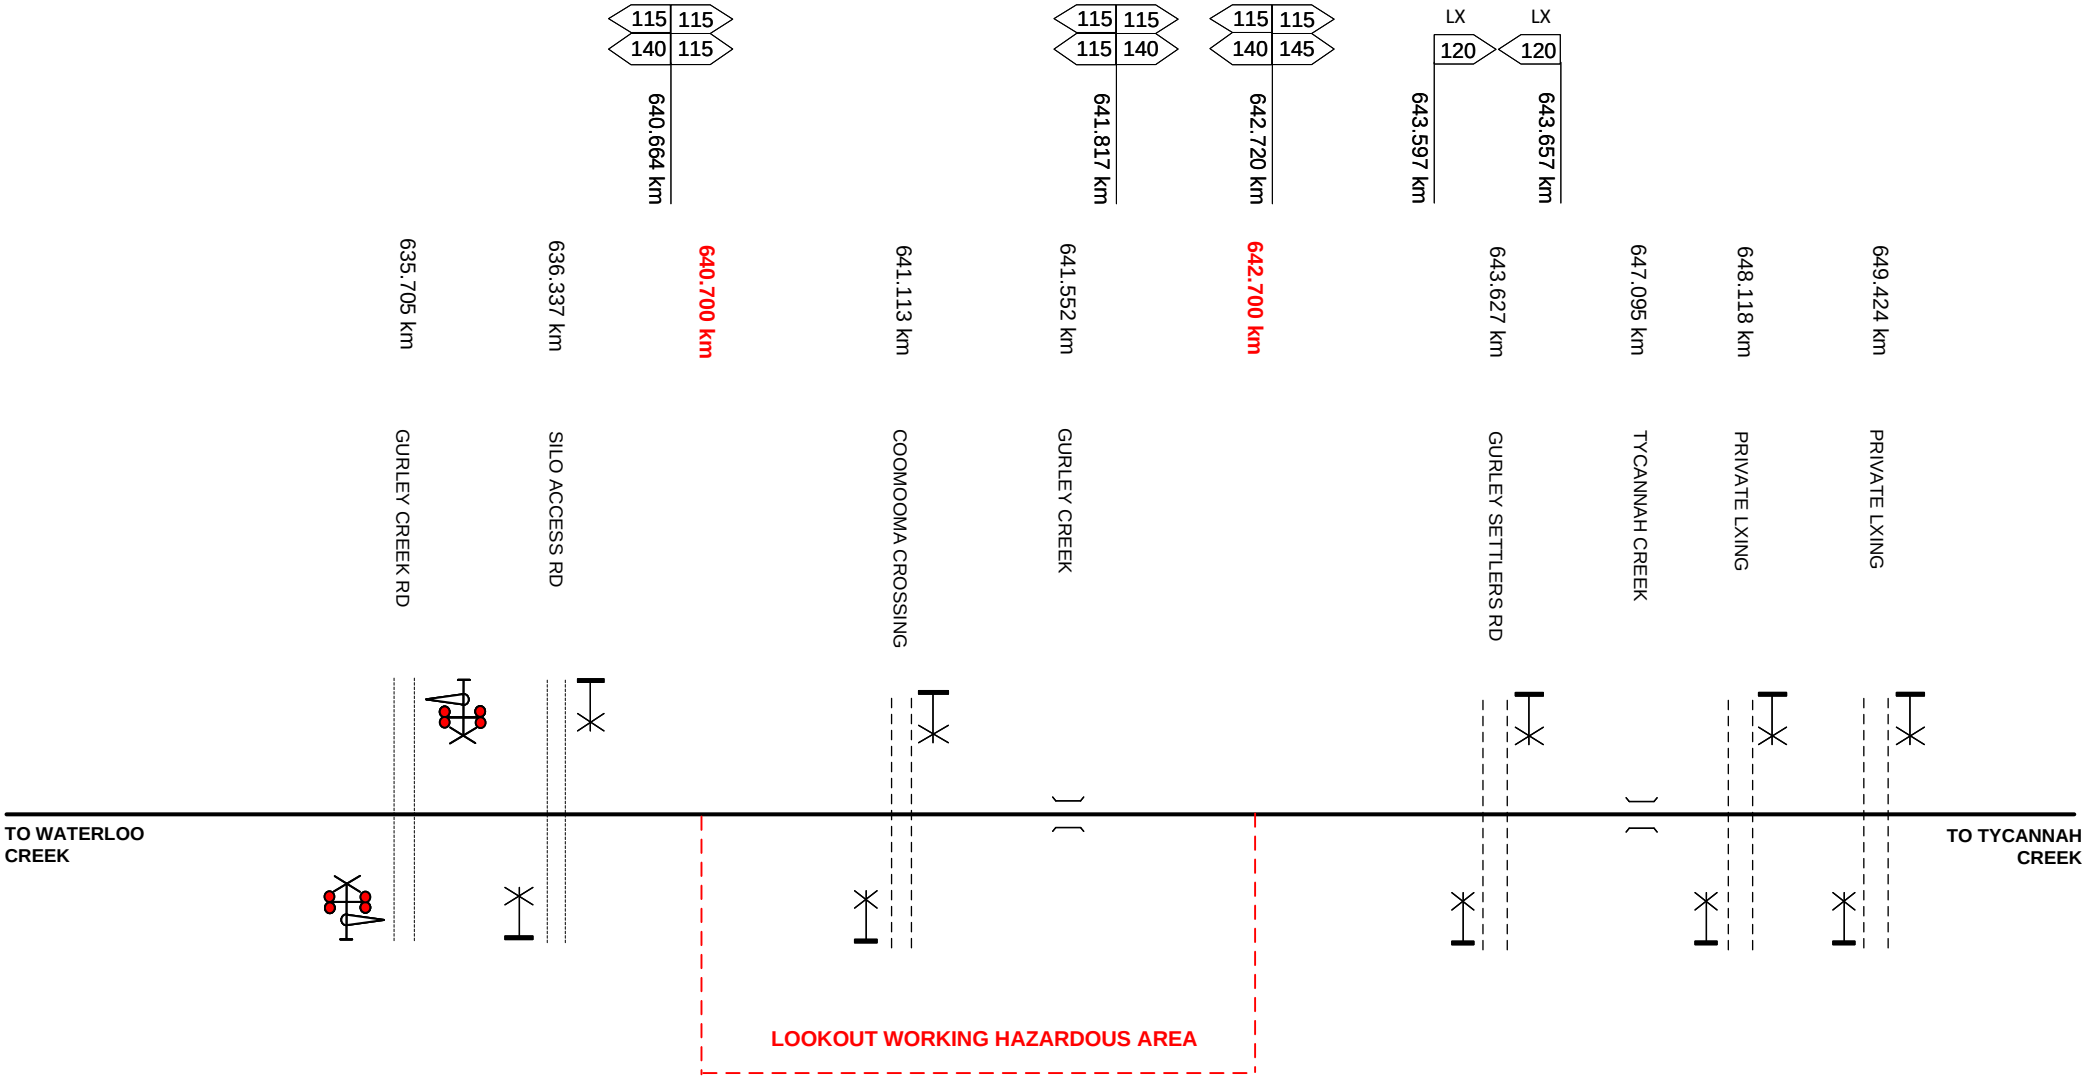

This diagram must be used in conjunction with the corresponding Network Information Book containing the location specific information in Section 2 as well as the legend and general information in Section 1.

Rev	Date	Revision Description	Designed	Checked	Ind.Rev	Approved
3	10/10/22	Diagram renamed and updated with Inland Rail N2NS project changes				
2	1310/21	Remnants of Gurley & Gurley – Moree diagrams combined following removal of Gurley location				
1	20/2/19	Lookout working notation updated & speed signs added				

Designed	J SPARROW	30/7/18	ARTC ACCEPTANCE
Checked	J SPARROW	30/7/18	Accepted by P CAMPBELL
Ind. Rev. Company	ARTC	Ind. Rev. Name R RATH	Signed:
Review Signature		31/7/18	Acceptance Date 31/7/18

ARTC

NIB-T0711


Sheet No 1 of 1

Scale NTS

Sheet Size A4

TITLE

WATERLOO CREEK TO TYCANNAH CREEK

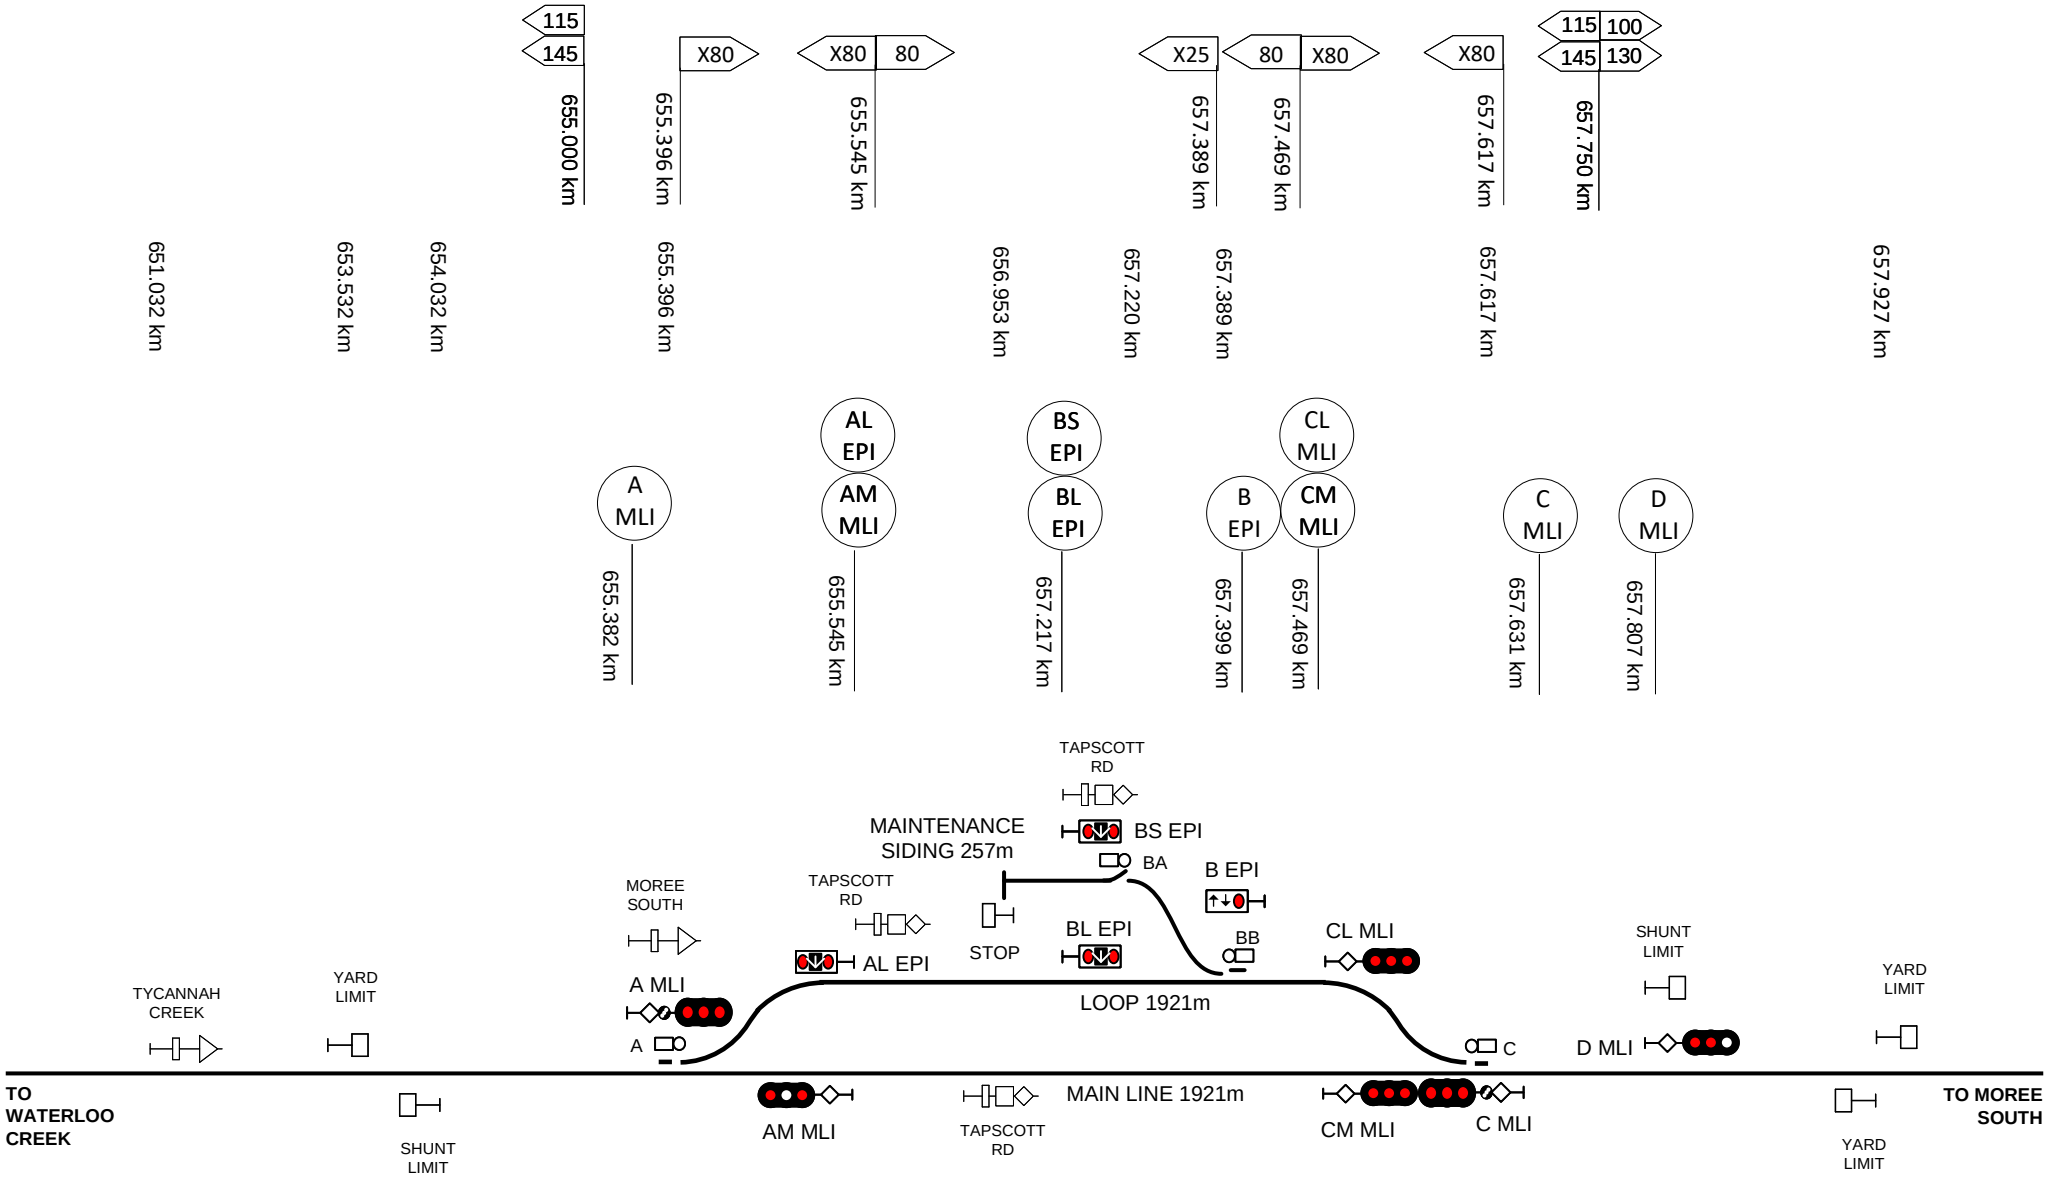

This diagram must be used in conjunction with the corresponding Network Information Book containing the location specific information in Section 2 as well as the legend and general information in Section 1.

Rev	Date	Revision Description	Designed	Checked	Ind.Rev	Approved
1	16/01/23	New Inland Rail N2NS location				

Designed	M NELSON	12/9/22	ARTC ACCEPTANCE
Checked	J SPARROW	10/10/22	Accepted by P CAMPBELL
Ind. Rev. Company	ARTC	Ind. Rev. Name	R RATH
Review Signature		10/10/22	Acceptance Date 10/10/22

ARTC

NIB-T0764


Sheet No 1 of 1

Scale NTS

Sheet Size A4

TITLE

TYCANNAH CREEK

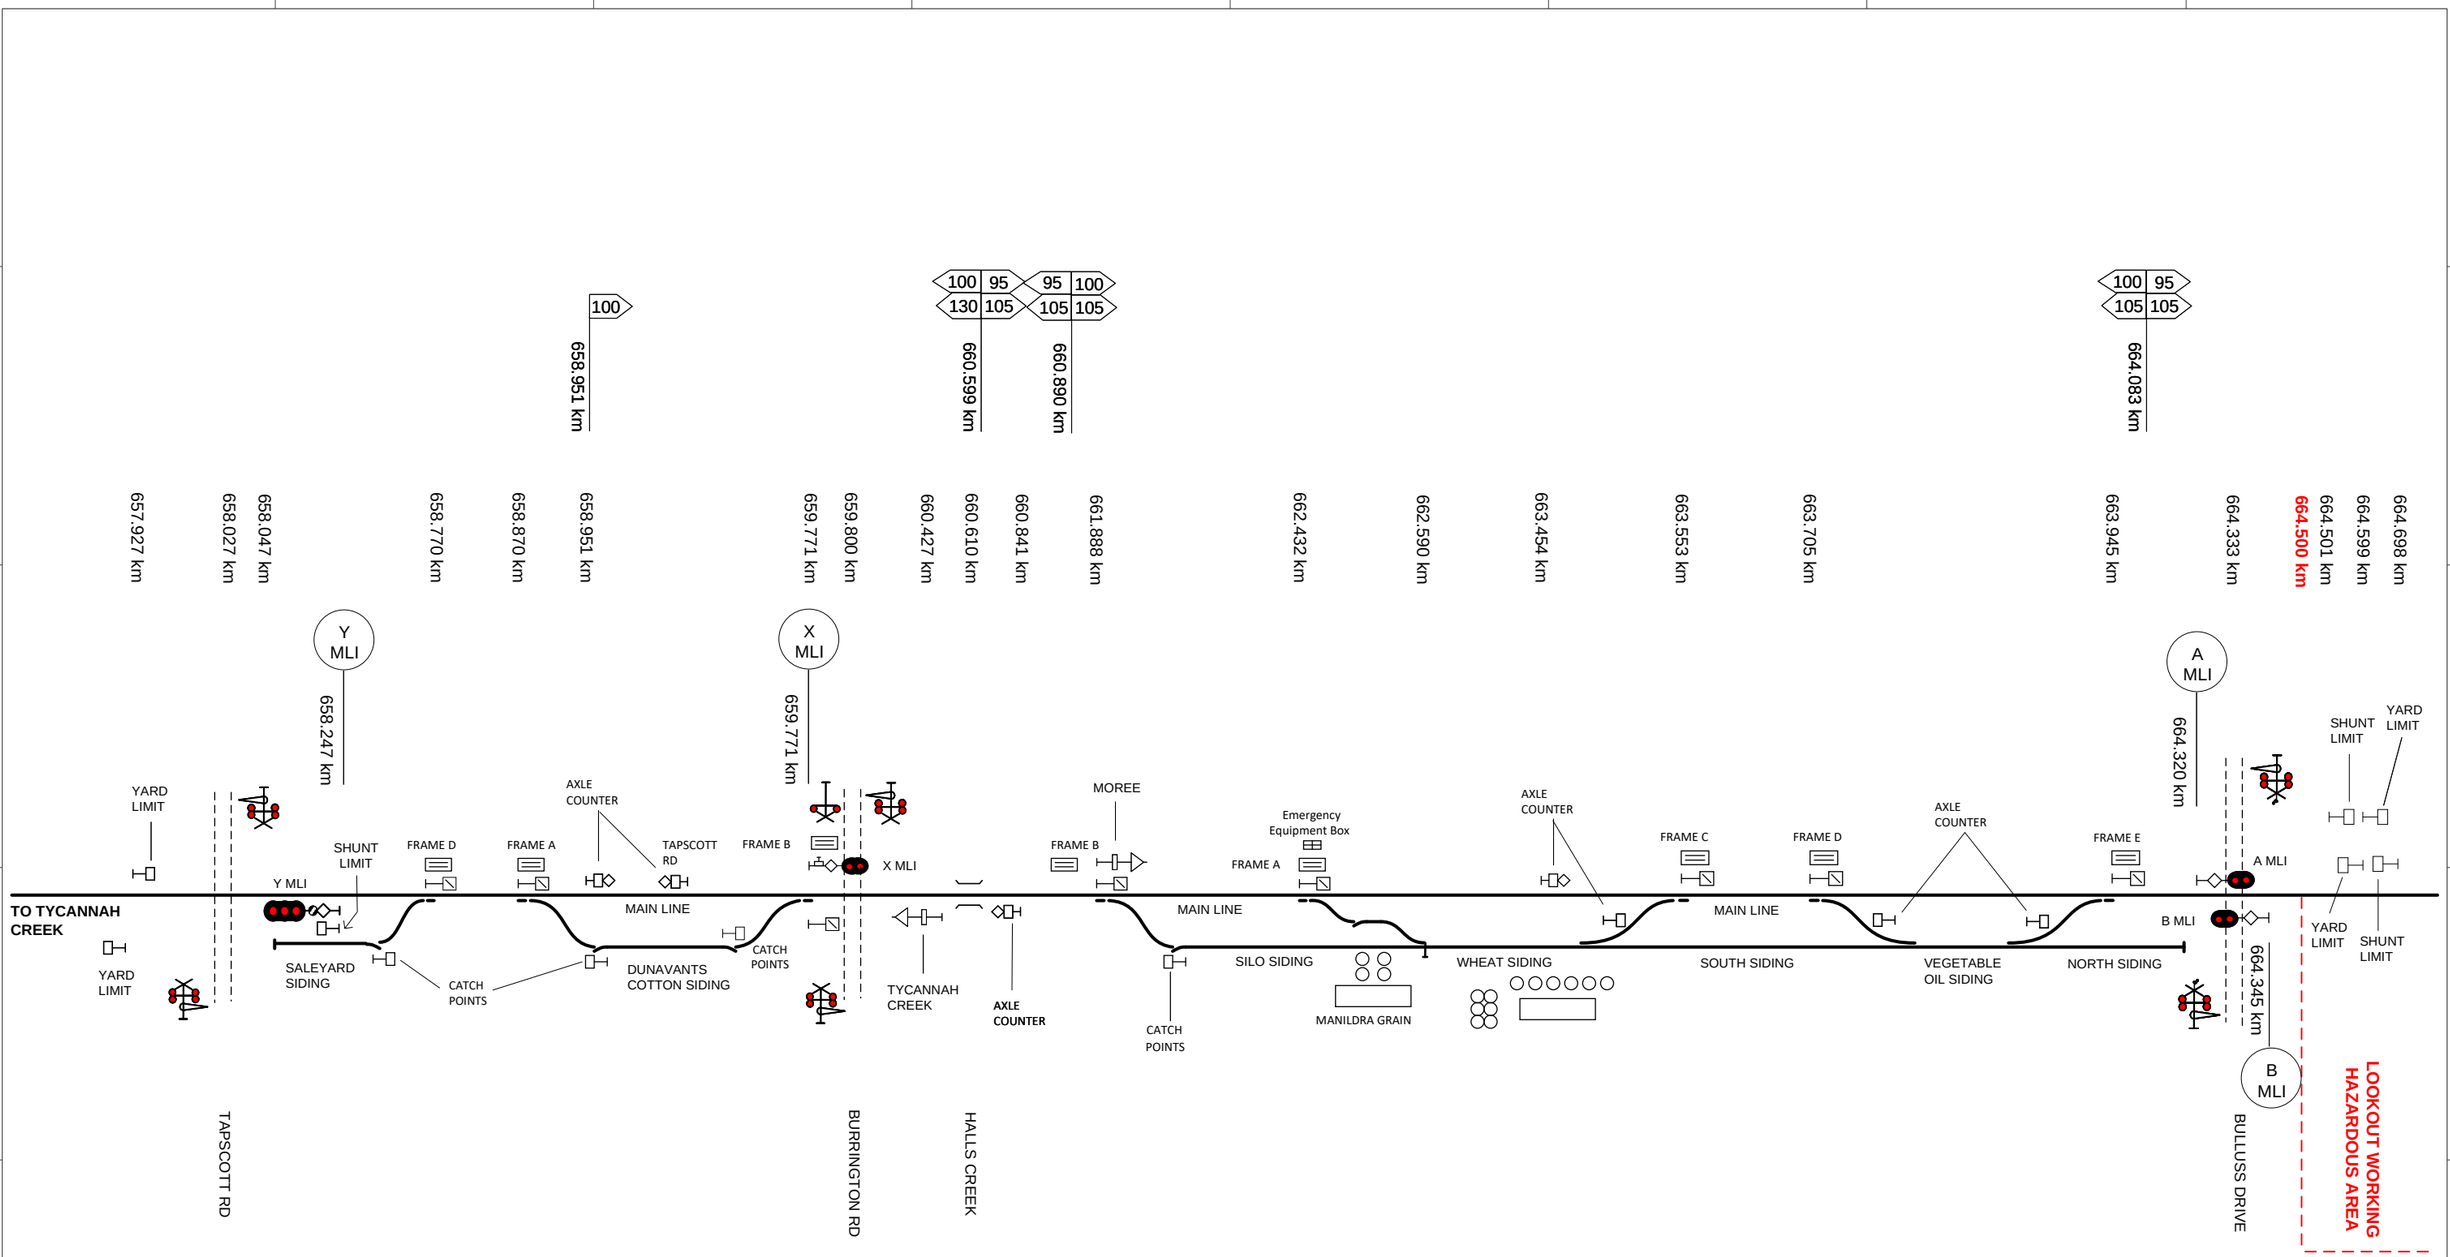

This diagram must be used in conjunction with the corresponding Network Information Book containing the location specific information in Section 2 as well as the legend and general information in Section 1.

Rev	Date	Revision Description	Designed	Checked	Ind.Rev	Approved
6	17/11/23	XPT speed sign removed from Burrington Road				
5	25/1/23	Inland Rail N2NS project updates				
4	23/12/19	Louis Dreyfus Commodities siding name updated				
3	20/2/19	Axle counter & speed signs added & lookout working notation updated				
2	30/7/18	Lookout working exclusion added				

Designed	B HILL	31/5/16
Checked	J SPARROW	31/5/16
Ind. Rev. Company	ARTC	Ind. Rev. Name R RATH
Review Signature		31/5/16

ARTC ACCEPTANCE
Accepted by P CAMPBELL
Signed:
Acceptance Date 31/5/16


ARTC

NIB-T0525

Sheet No 1 of 1
Sheet Size A3
Scale NTS

TITLE

MOREE (SOUTH)

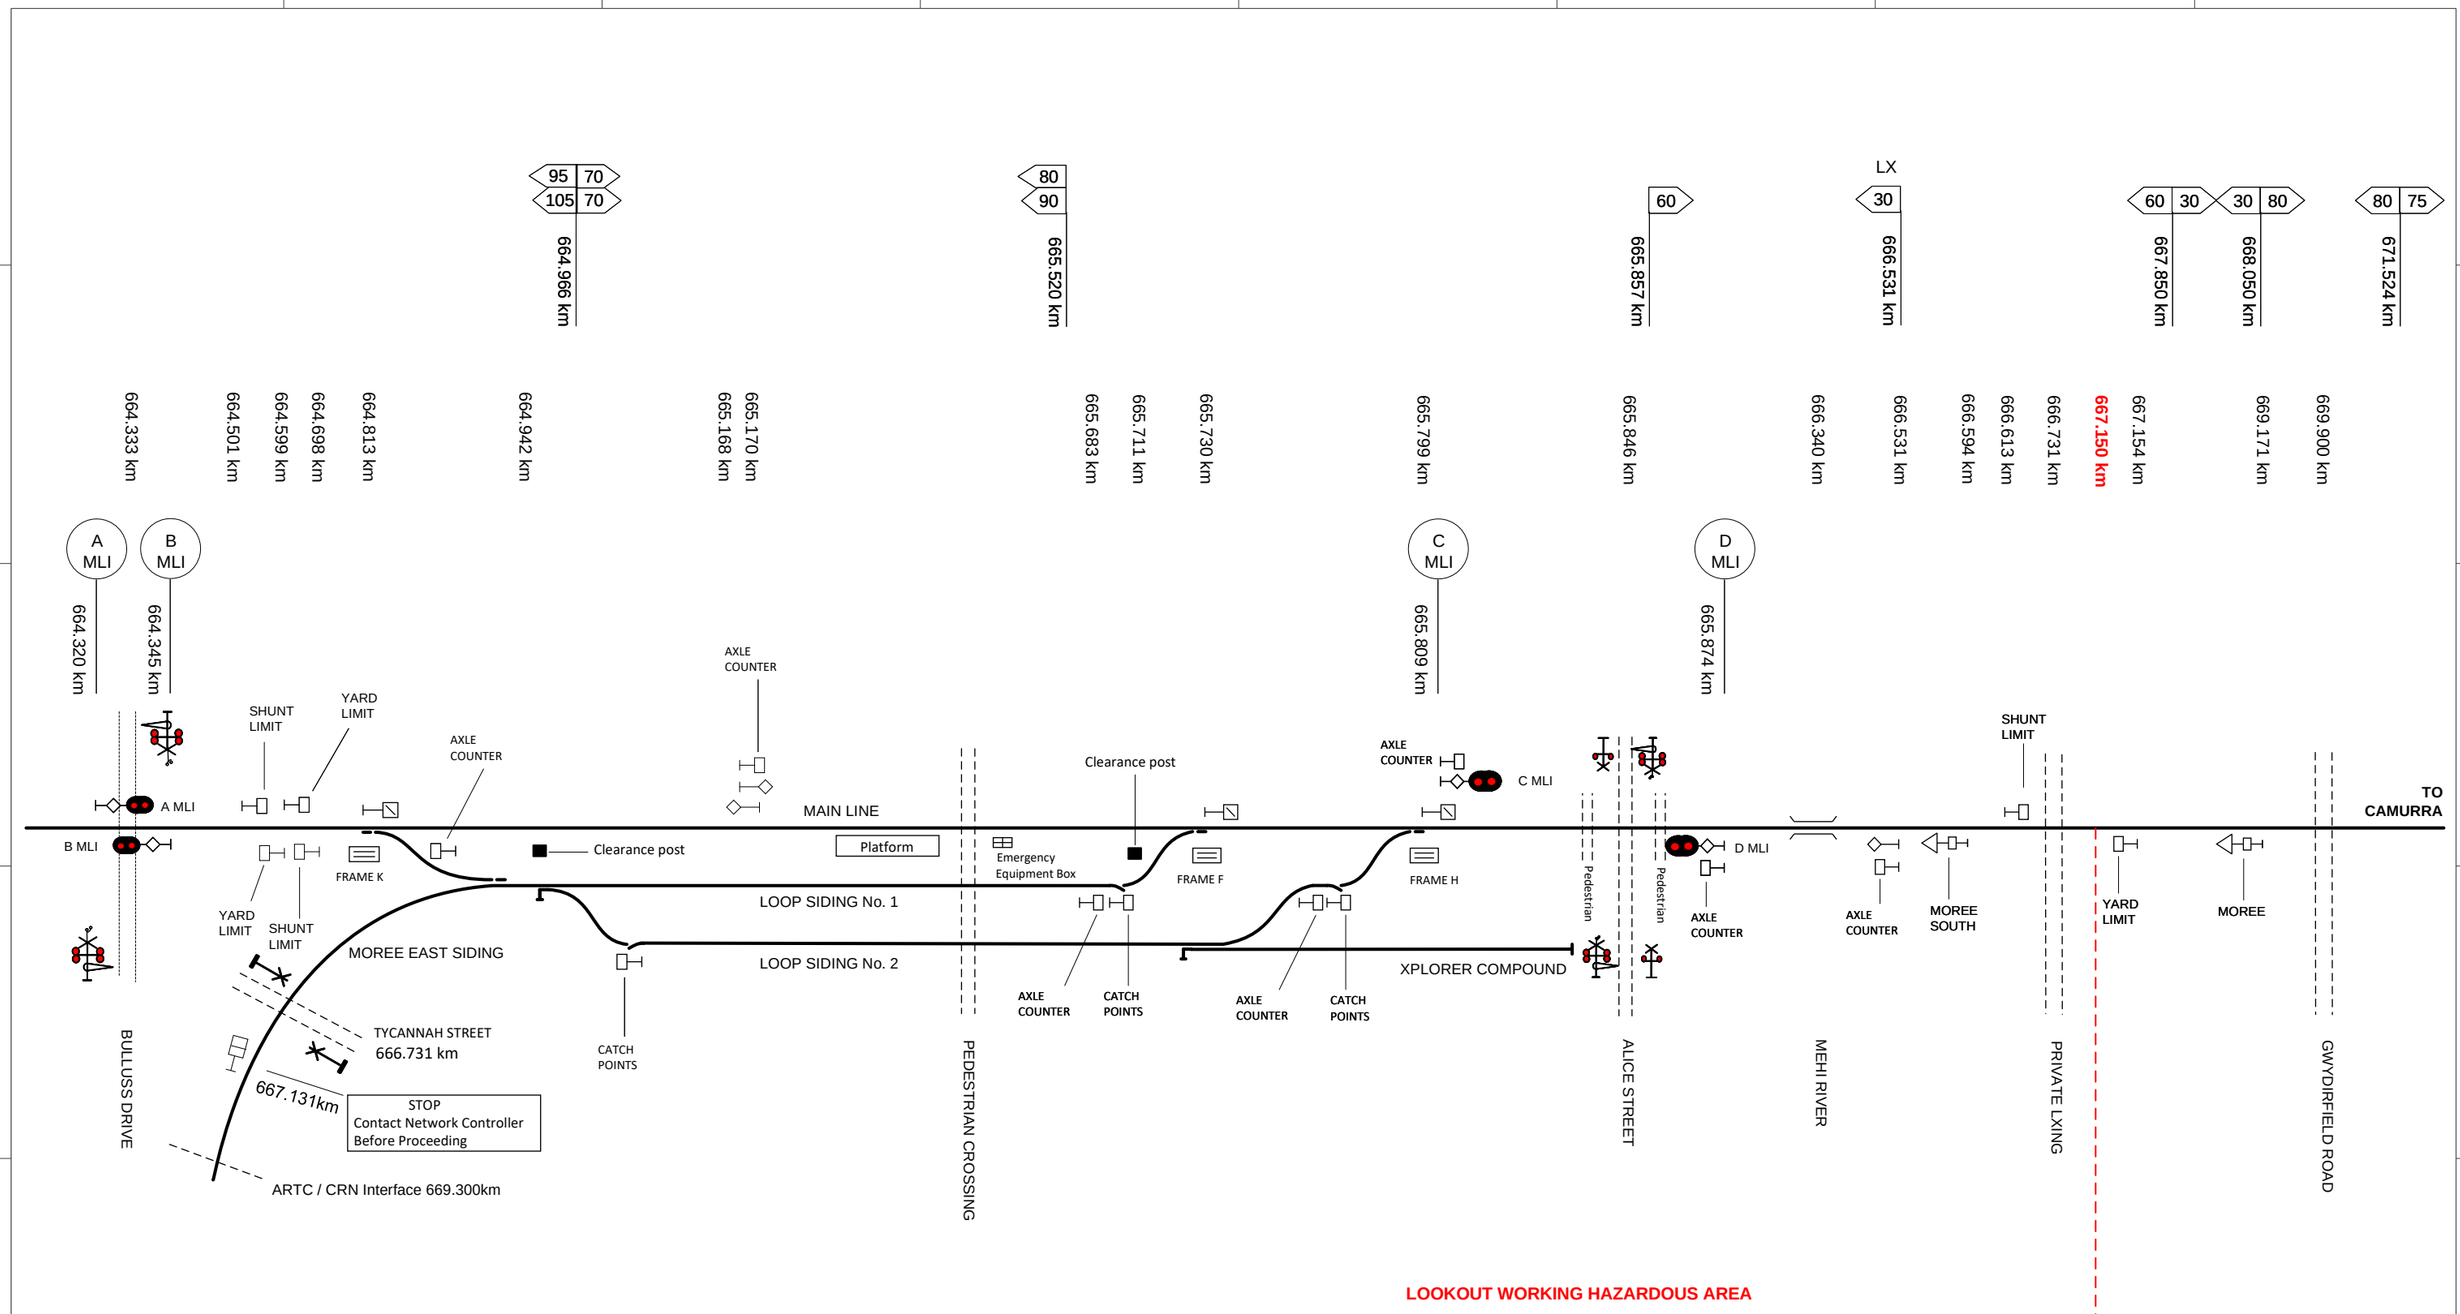

This diagram must be used in conjunction with the corresponding Network Information Book containing the location specific information in Section 2 as well as the legend and general information in Section 1.

Rev	Date	Revision Description	Designed	Checked	Ind.Rev	Approved
6	25/1/23	Inland Rail N2NS project updates				
5	20/8/19	Tycannah Street crossing corrected				
4	20/2/19	Axle counter & speed signs added & lookout working notation updated				
3	30/7/18	Lookout working exclusion added	AGIBB	RRATH		
2	27/7/17	Interface and siding name changed, Tycannah St added				

Designed	B HILL	31/5/16
Checked	J SPARROW	31/5/16
Ind. Rev. Company	ARTC	
Ind. Rev. Name	R RATH	
Review Signature		31/5/16

ARTC ACCEPTANCE
Accepted by P CAMPBELL
Signed:
Acceptance Date 31/5/16


ARTC

NIB-T0526

Sheet No 1 of 1
Scale NTS
Sheet Size A3

TITLE

MOREE

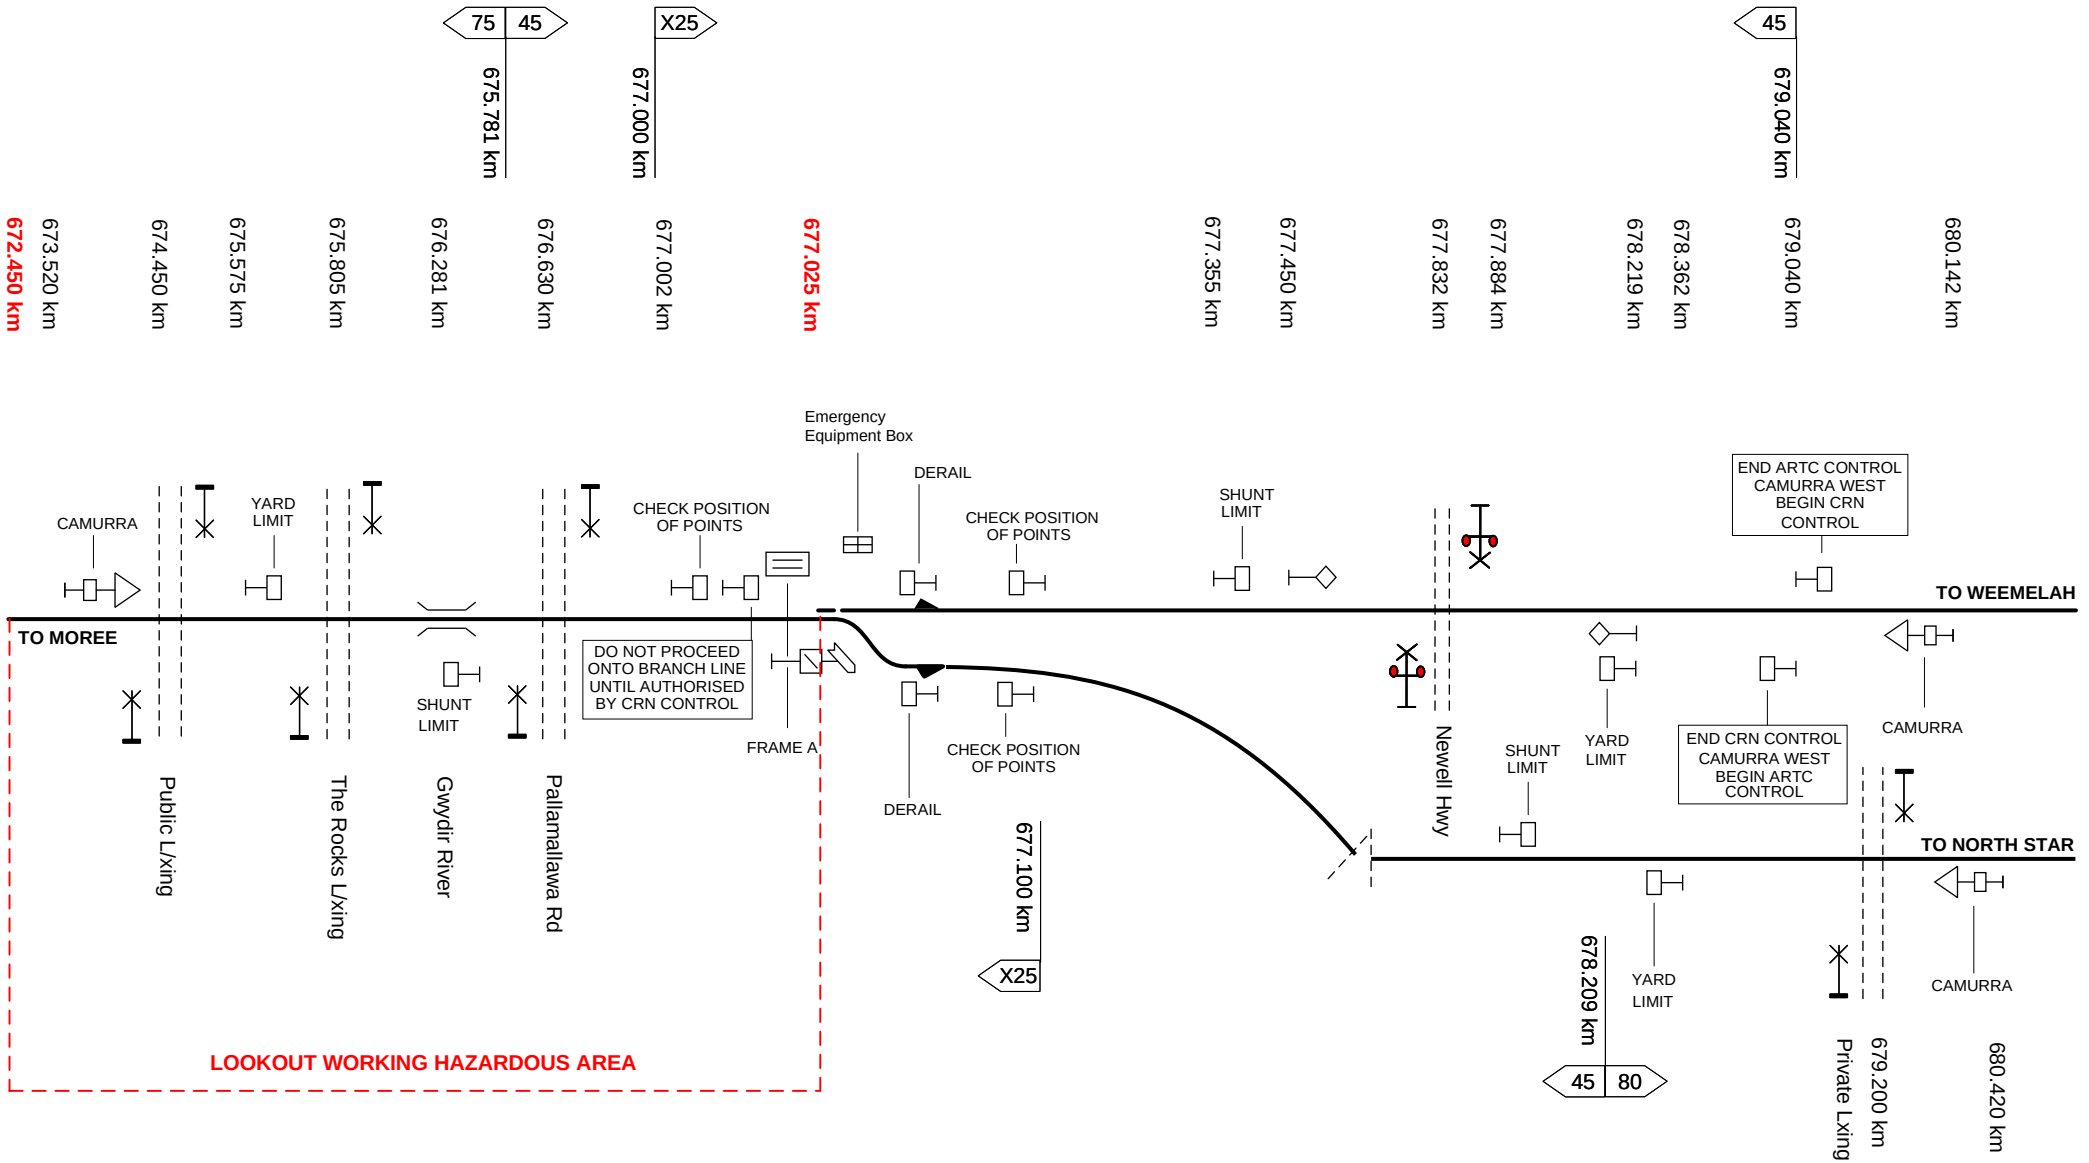

This diagram must be used in conjunction with the corresponding Network Information Book containing the location specific information in Section 2 as well as the legend and general information in Section 1.

Rev	Date	Revision Description	Designed	Checked	Ind.Rev	Approved
5	23/01/23	Private crossing added at 679.200km				
4	19/10/21	Newell Highway level crossing km updated				
3	20/2/19	Lookout working notation & speed signs updated				
2	30/7/18	Lookout working exclusion added				
1	31/5/16	PTOS signs km corrections				

Designed	B HILL	31/5/16
Checked	J SPARROW	31/5/16
Ind. Rev. Company	ARTC	
Ind. Rev. Name	R RATH	
Review Signature		31/5/16

ARTC ACCEPTANCE
Accepted by P CAMPBELL
Signed:
Acceptance Date 31/5/16


ARTC

NIB-T0527

Sheet No 1 of 1
Scale NTS
Sheet Size A4

TITLE

CAMURRA

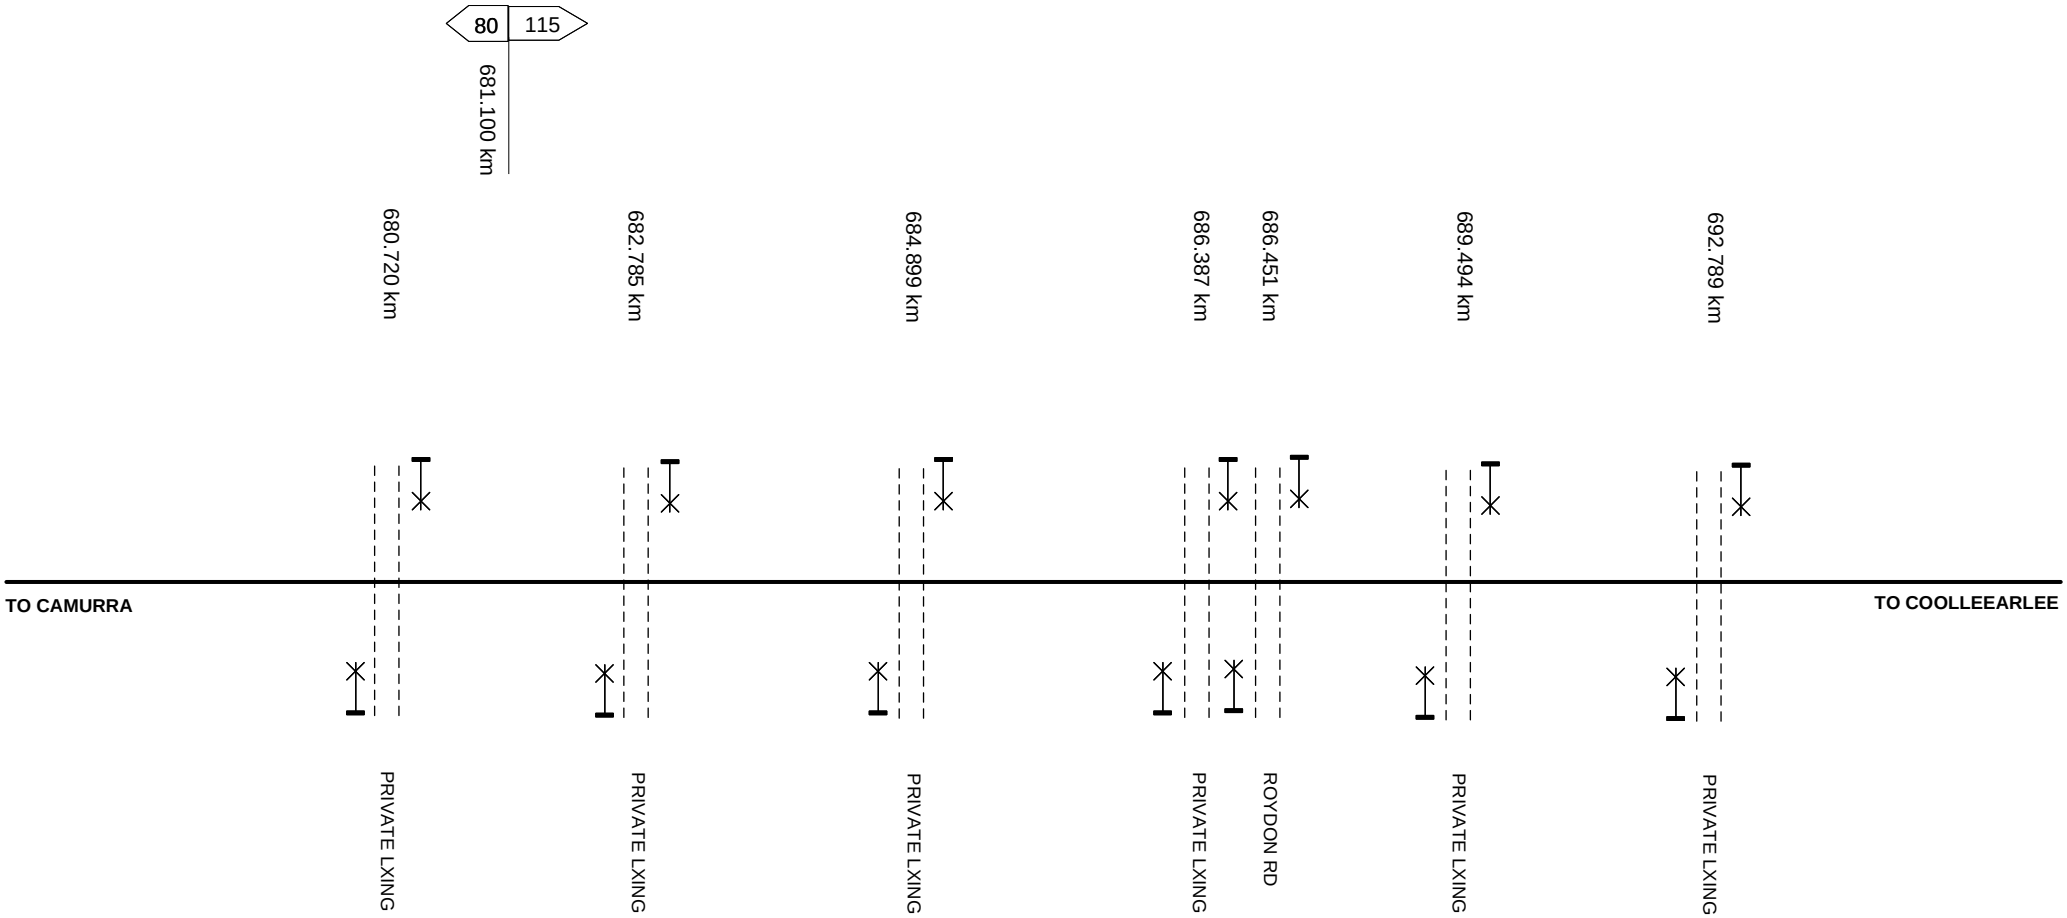

This diagram must be used in conjunction with the corresponding Network Information Book containing the location specific information in Section 2 as well as the legend and general information in Section 1.

Rev	Date	Revision Description	Designed	Checked	Ind.Rev	Approved
1	23/01/23	New diagram as part of Inland Rail N2NS stage 3 changes				

Designed	J SPARROW	23/1/23
Checked	J SPARROW	23/1/23
Ind. Rev. Company	ARTC	Ind. Rev. Name R RATH
Review Signature		23/1/23

ARTC ACCEPTANCE
Accepted by P CAMPBELL
Signed:
Acceptance Date 23/1/23


ARTC

NIB-T0767

Sheet No 1 of 1
Scale NTS
Sheet Size A4

TITLE

CAMURRA - COOLLEEARLEE

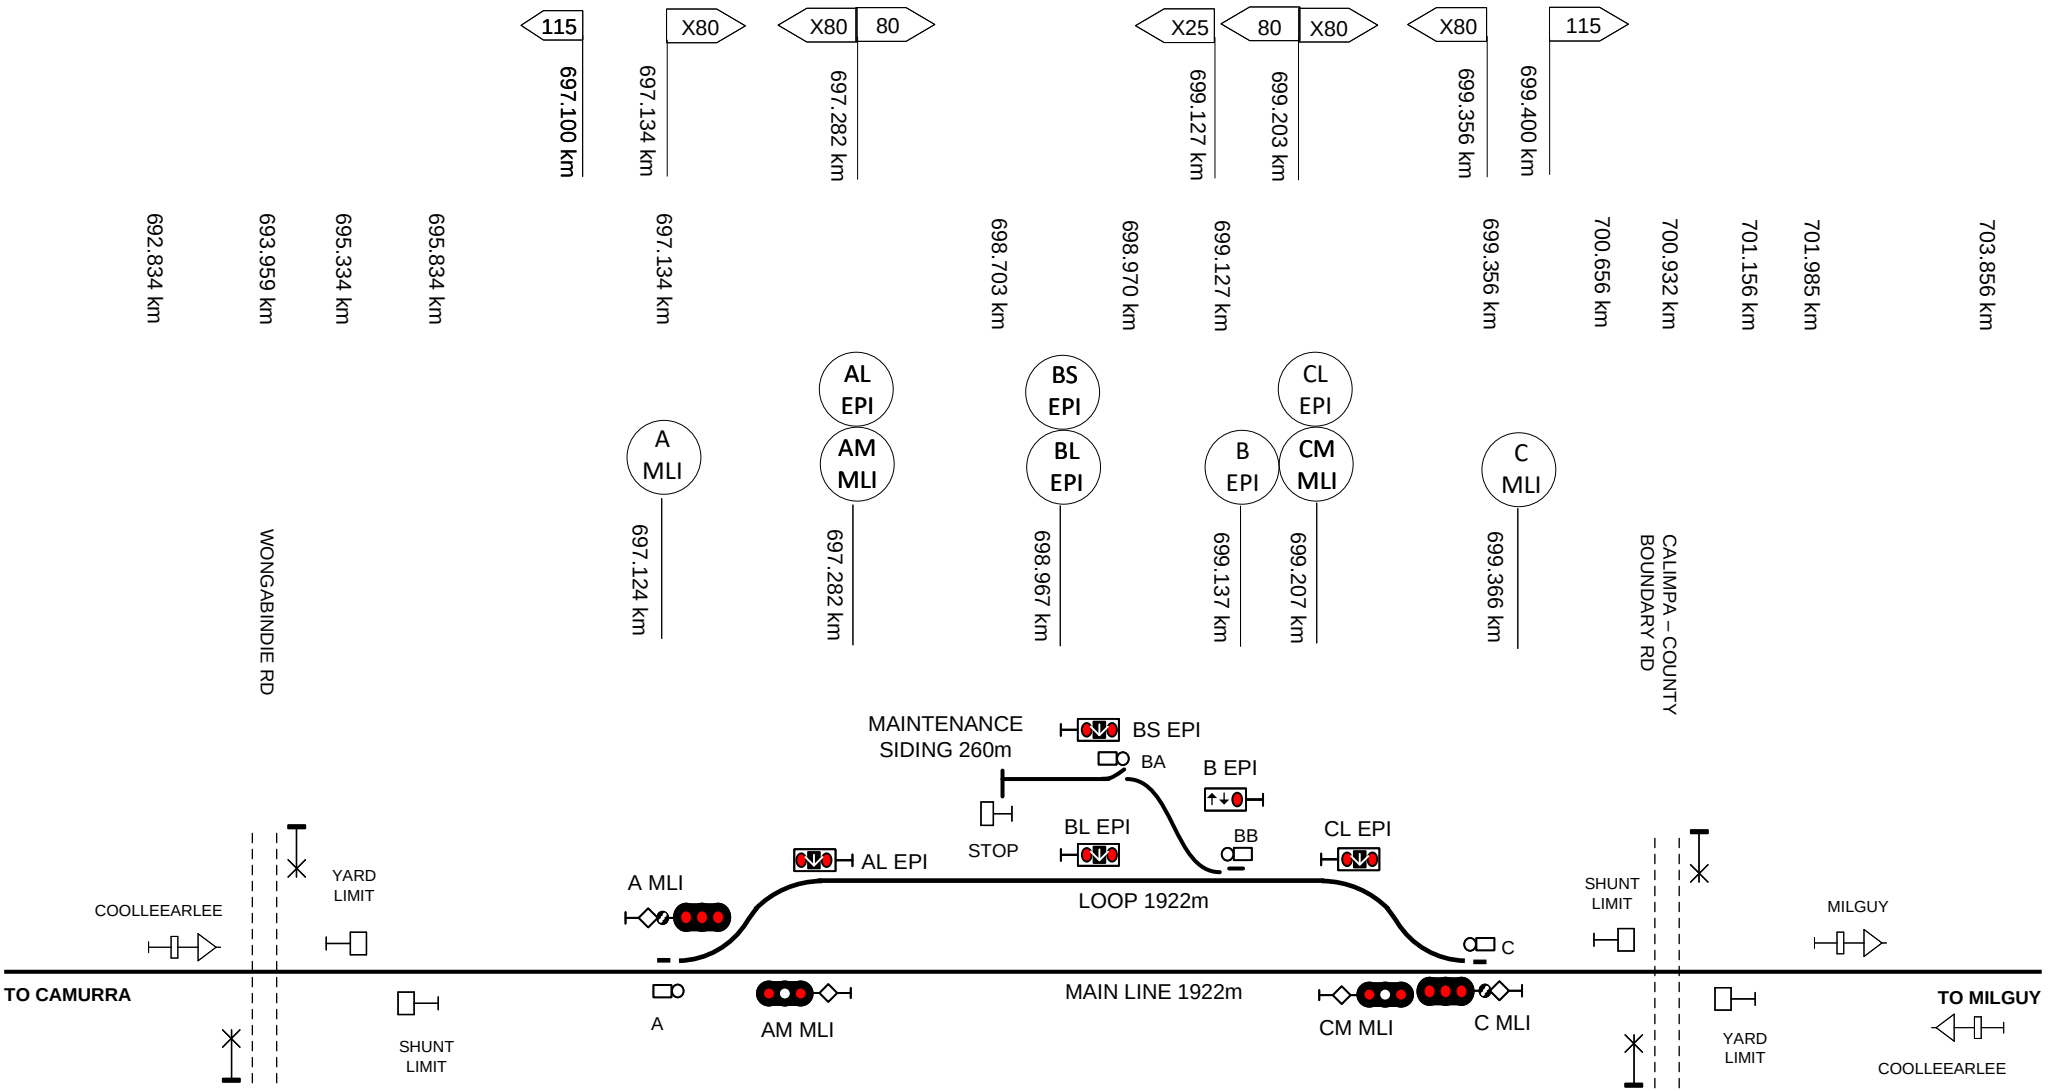

This diagram must be used in conjunction with the corresponding Network Information Book containing the location specific information in Section 2 as well as the legend and general information in Section 1.

Rev	Date	Revision Description	Designed	Checked	Ind.Rev	Approved
1	16/01/23	New Inland Rail N2NS location				

Designed	M NELSON	12/9/22	ARTC ACCEPTANCE
Checked	J SPARROW	10/10/22	Accepted by P CAMPBELL
Ind. Rev. Company	ARTC	Ind. Rev. Name	R RATH
Review Signature		10/10/22	Acceptance Date 10/10/22

ARTC

TITLE


COOLLEEARLEE

NIB-T0765

Sheet No 1 of 1

Scale NTS

Sheet Size A4

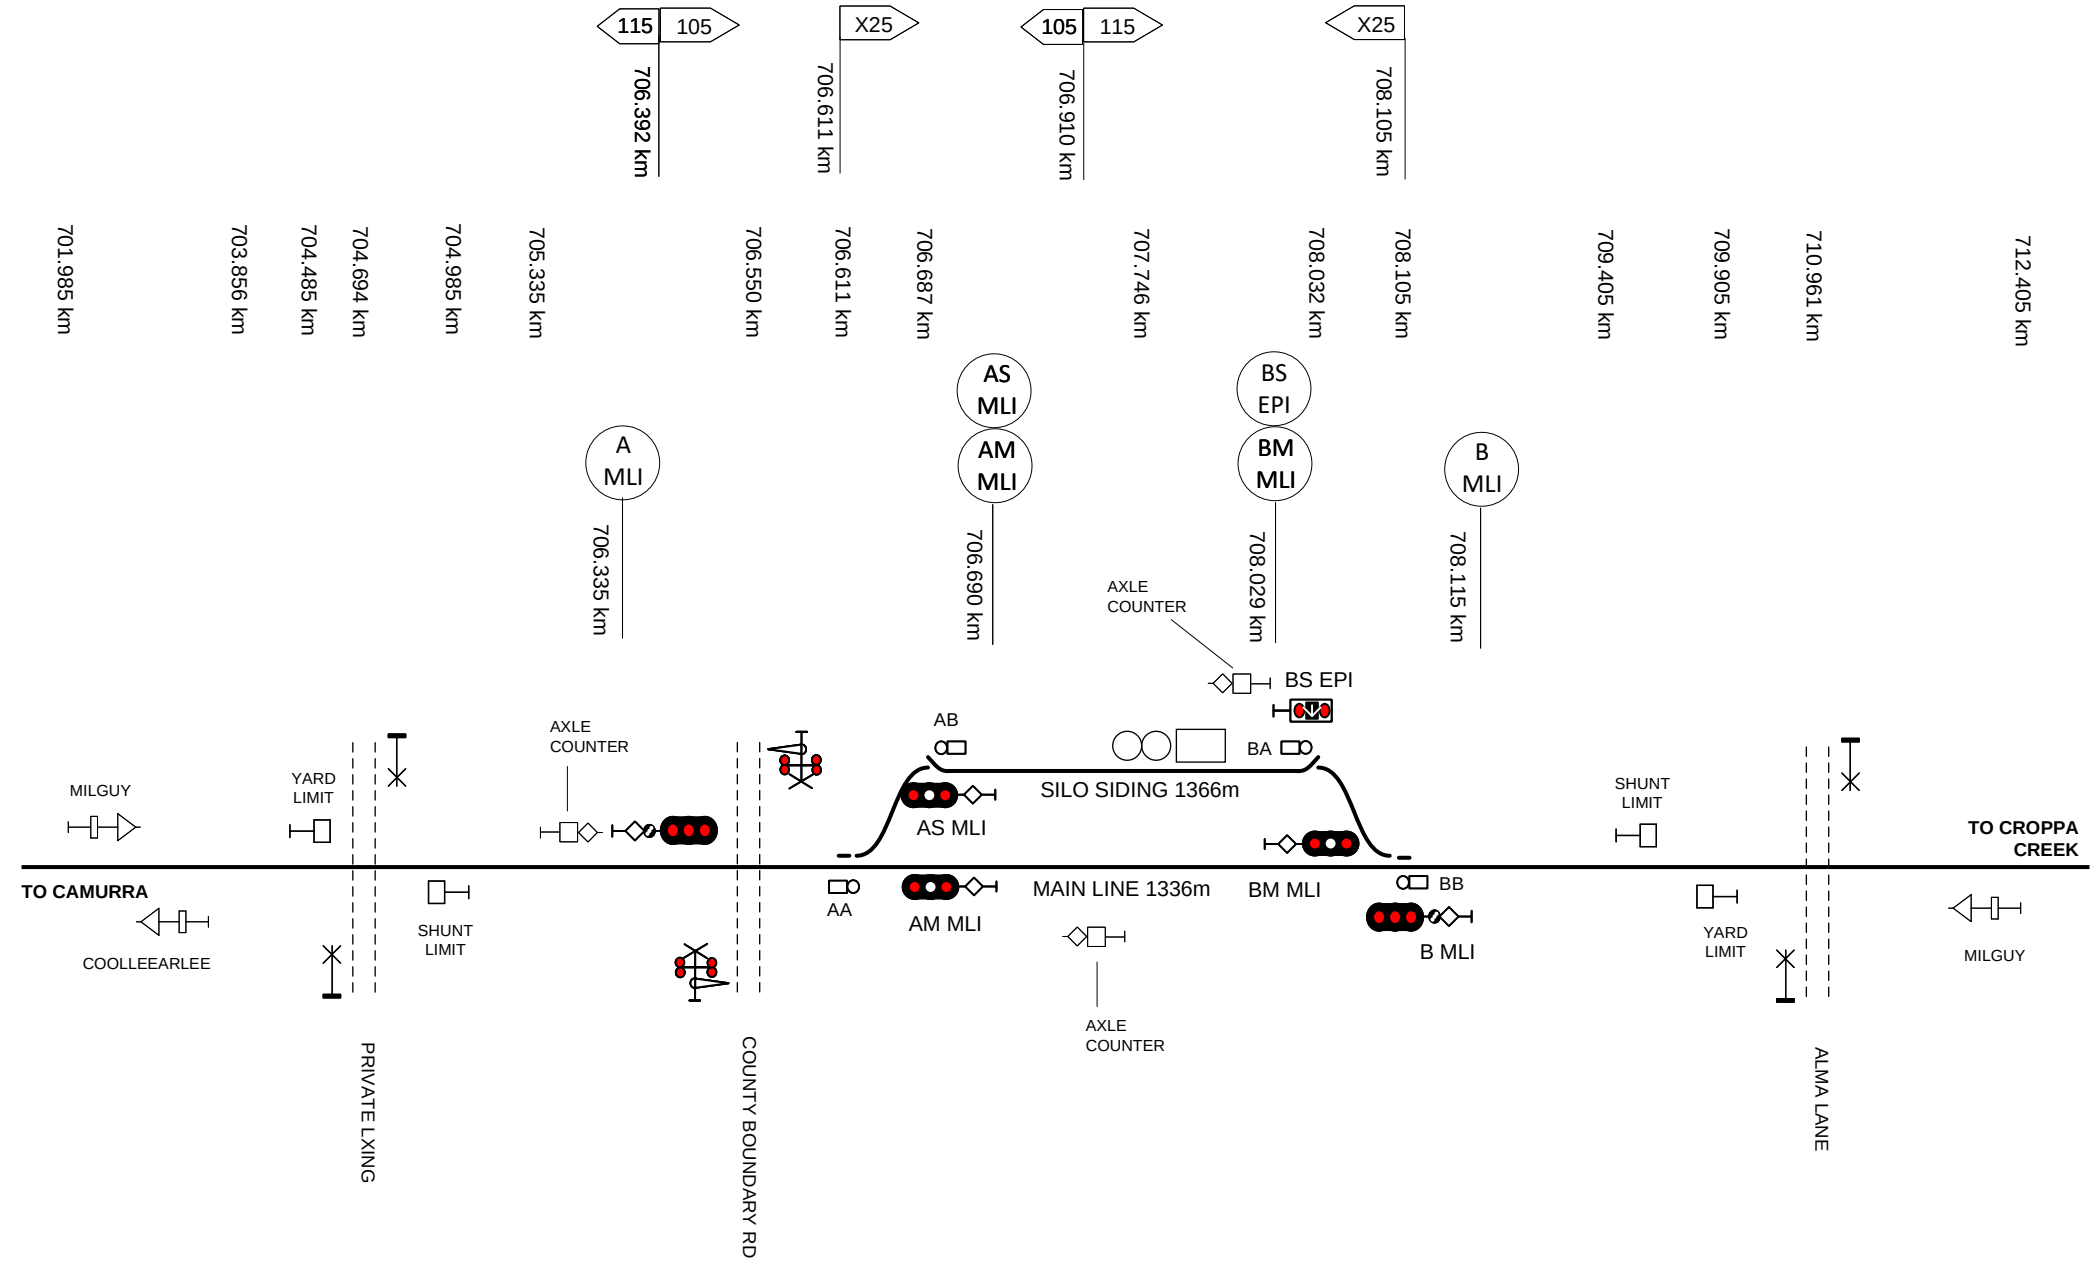

This diagram must be used in conjunction with the corresponding Network Information Book containing the location specific information in Section 2 as well as the legend and general information in Section 1.

Rev	Date	Revision Description	Designed	Checked	Ind.Rev	Approved
3	23/01/23	Inland Rail N2NSproject updates				
2	28/6/17	Loop Length added	AGIBB	RRATH		
1	31/5/16	PTOS signs km corrections				

Designed	B HILL	31/5/16	ARTC ACCEPTANCE
Checked	J SPARROW	31/5/16	Accepted by P CAMPBELL
Ind. Rev. Company	ARTC	Ind. Rev. Name	R RATH
Review Signature		31/5/16	Signed:
			Acceptance Date 31/5/16

ARTC

NIB-T0528


Sheet No 1 of 1

Sheet Size A4

Scale NTS

TITLE

MILGUY

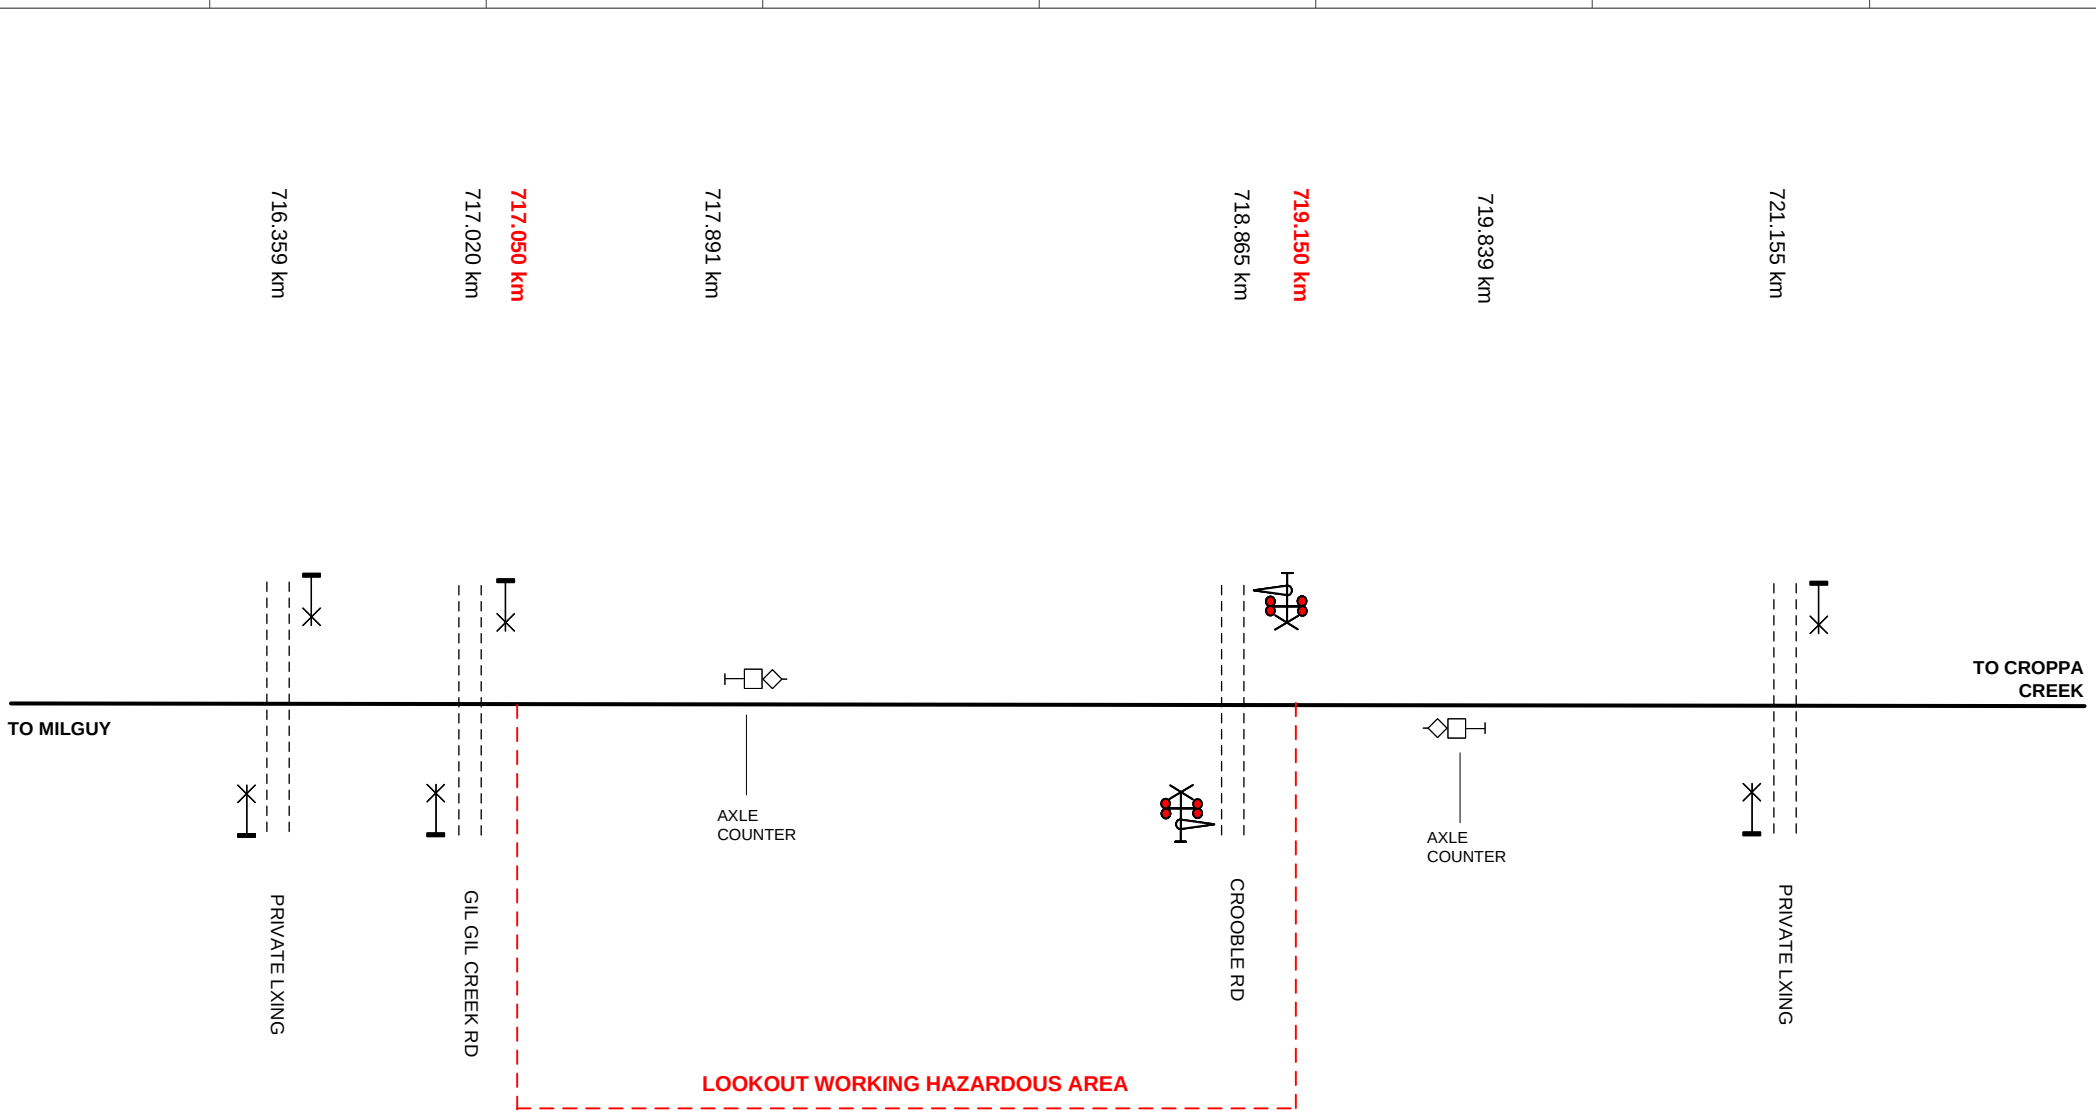

This diagram must be used in conjunction with the corresponding Network Information Book containing the location specific information in Section 2 as well as the legend and general information in Section 1.

Rev	Date	Revision Description	Designed	Checked	Ind.Rev	Approved
4	20/01/23	Inland Rail N2NSproject updates				
3	20/2/19	Lookout working notation updated				
2	30/7/18	Lookout working exclusion added				
1	31/5/16	PTOS signs km corrections				

Designed B HILL 31/5/16
Checked J SPARROW 31/5/16
Ind. Rev. Company ARTC
Ind. Rev. Name R RATH
Review Signature 31/5/16

ARTC ACCEPTANCE
Accepted by P CAMPBELL
Signed:
Acceptance Date 31/5/16


ARTC

NIB-T0529

Sheet No 1 of 1
Scale NTS
Sheet Size A4

TITLE

MILGUY – CROPPA CREEK

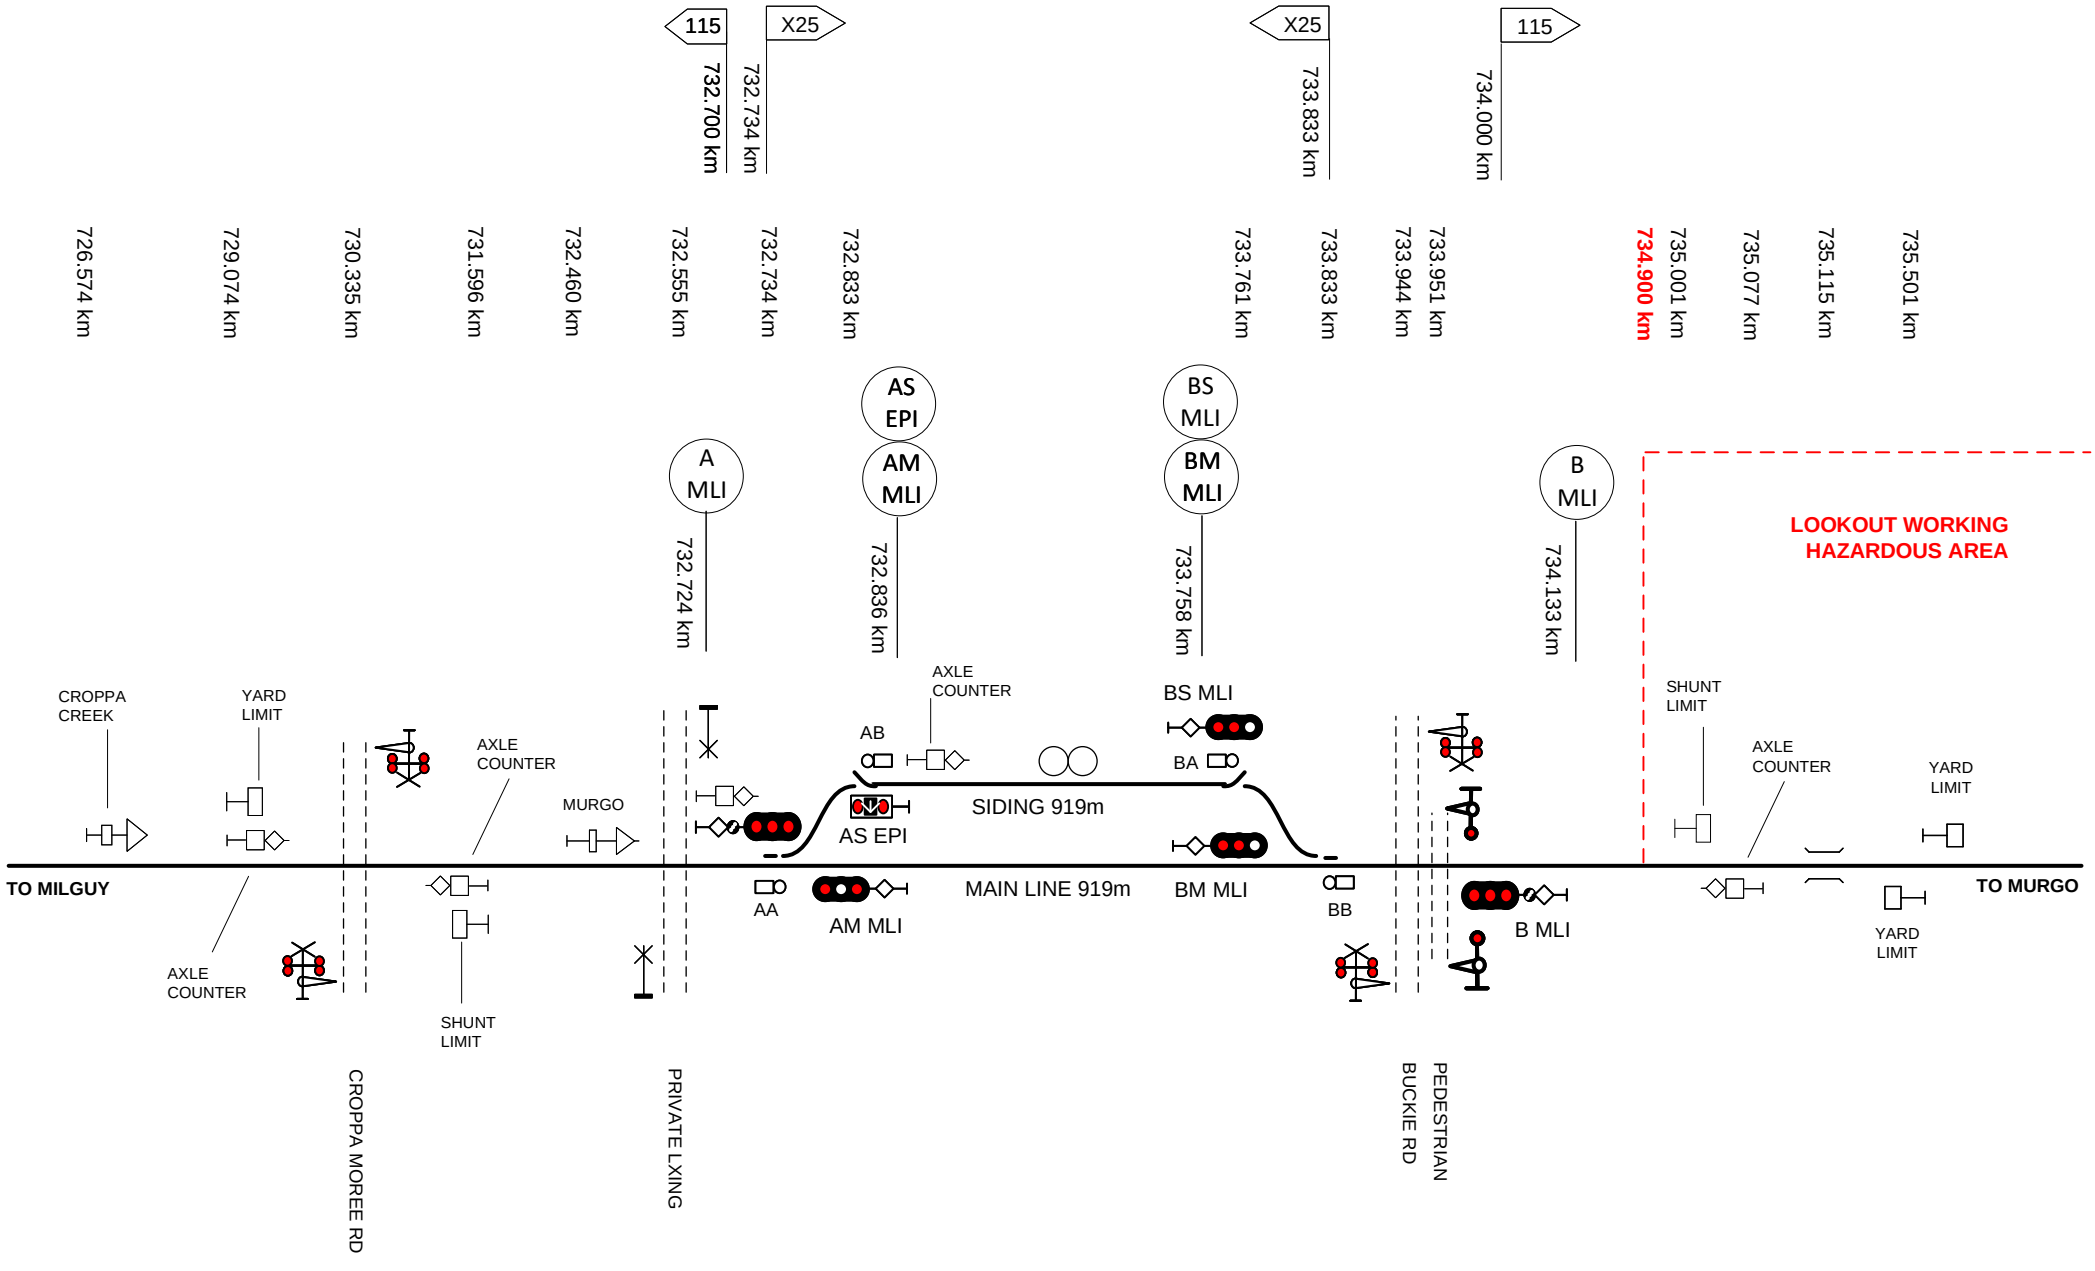

This diagram must be used in conjunction with the corresponding Network Information Book containing the location specific information in Section 2 as well as the legend and general information in Section 1.

Rev	Date	Revision Description	Designed	Checked	Ind.Rev	Approved
4	20/01/23	Inland Rail N2NSproject updates				
3	20/2/19	Lookout working notation updated				
2	30/7/18	Lookout working exclusion added				
1	31/5/16	PTOS signs km corrections				

Designed	B HILL	31/5/16
Checked	J SPARROW	31/5/16
Ind. Rev. Company	ARTC	Ind. Rev. Name R RATH
Review Signature		31/5/16

ARTC ACCEPTANCE
Accepted by P CAMPBELL
Signed:
Acceptance Date 31/5/16


ARTC

NIB-T0530

Sheet No 1 of 1
Scale NTS
Sheet Size A4

TITLE

CROPPA CREEK

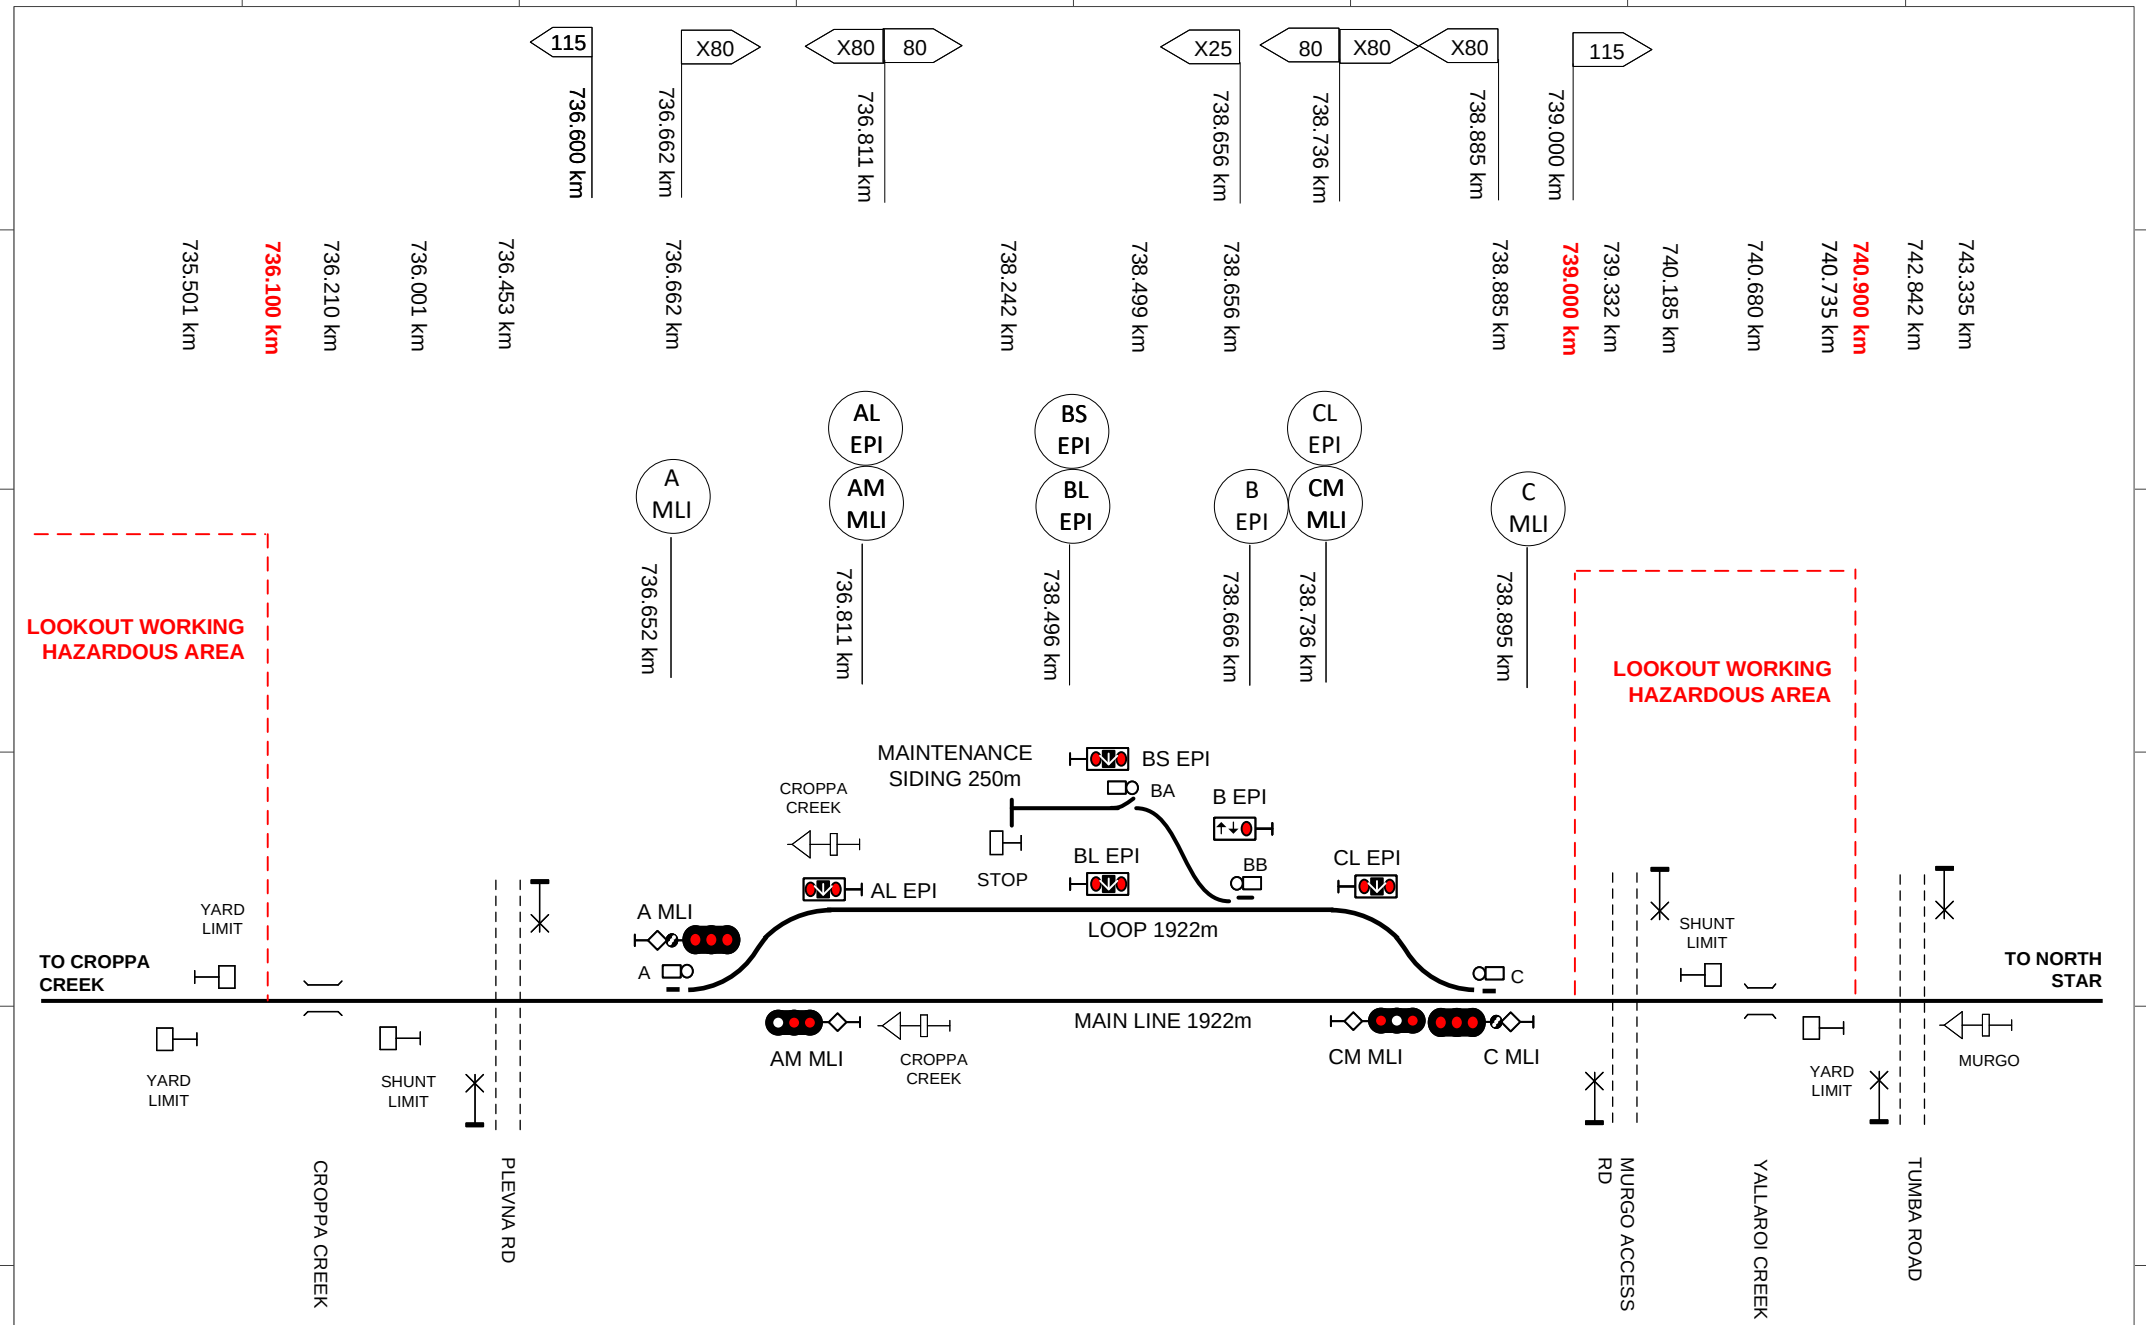

This diagram must be used in conjunction with the corresponding Network Information Book containing the location specific information in Section 2 as well as the legend and general information in Section 1.

Rev	Date	Revision Description	Designed	Checked	Ind.Rev	Approved
1	16/01/23	New Inland Rail N2NS location				

Designed	M NELSON	12/9/22	ARTC ACCEPTANCE
Checked	J SPARROW	10/10/22	Accepted by P CAMPBELL
Ind. Rev. Company	ARTC	Ind. Rev. Name	R RATH
Review Signature		10/10/22	Acceptance Date 10/10/22

ARTC

TITLE


MURGO

NIB-T0766

Sheet No 1 of 1

Scale NTS

Sheet Size A4

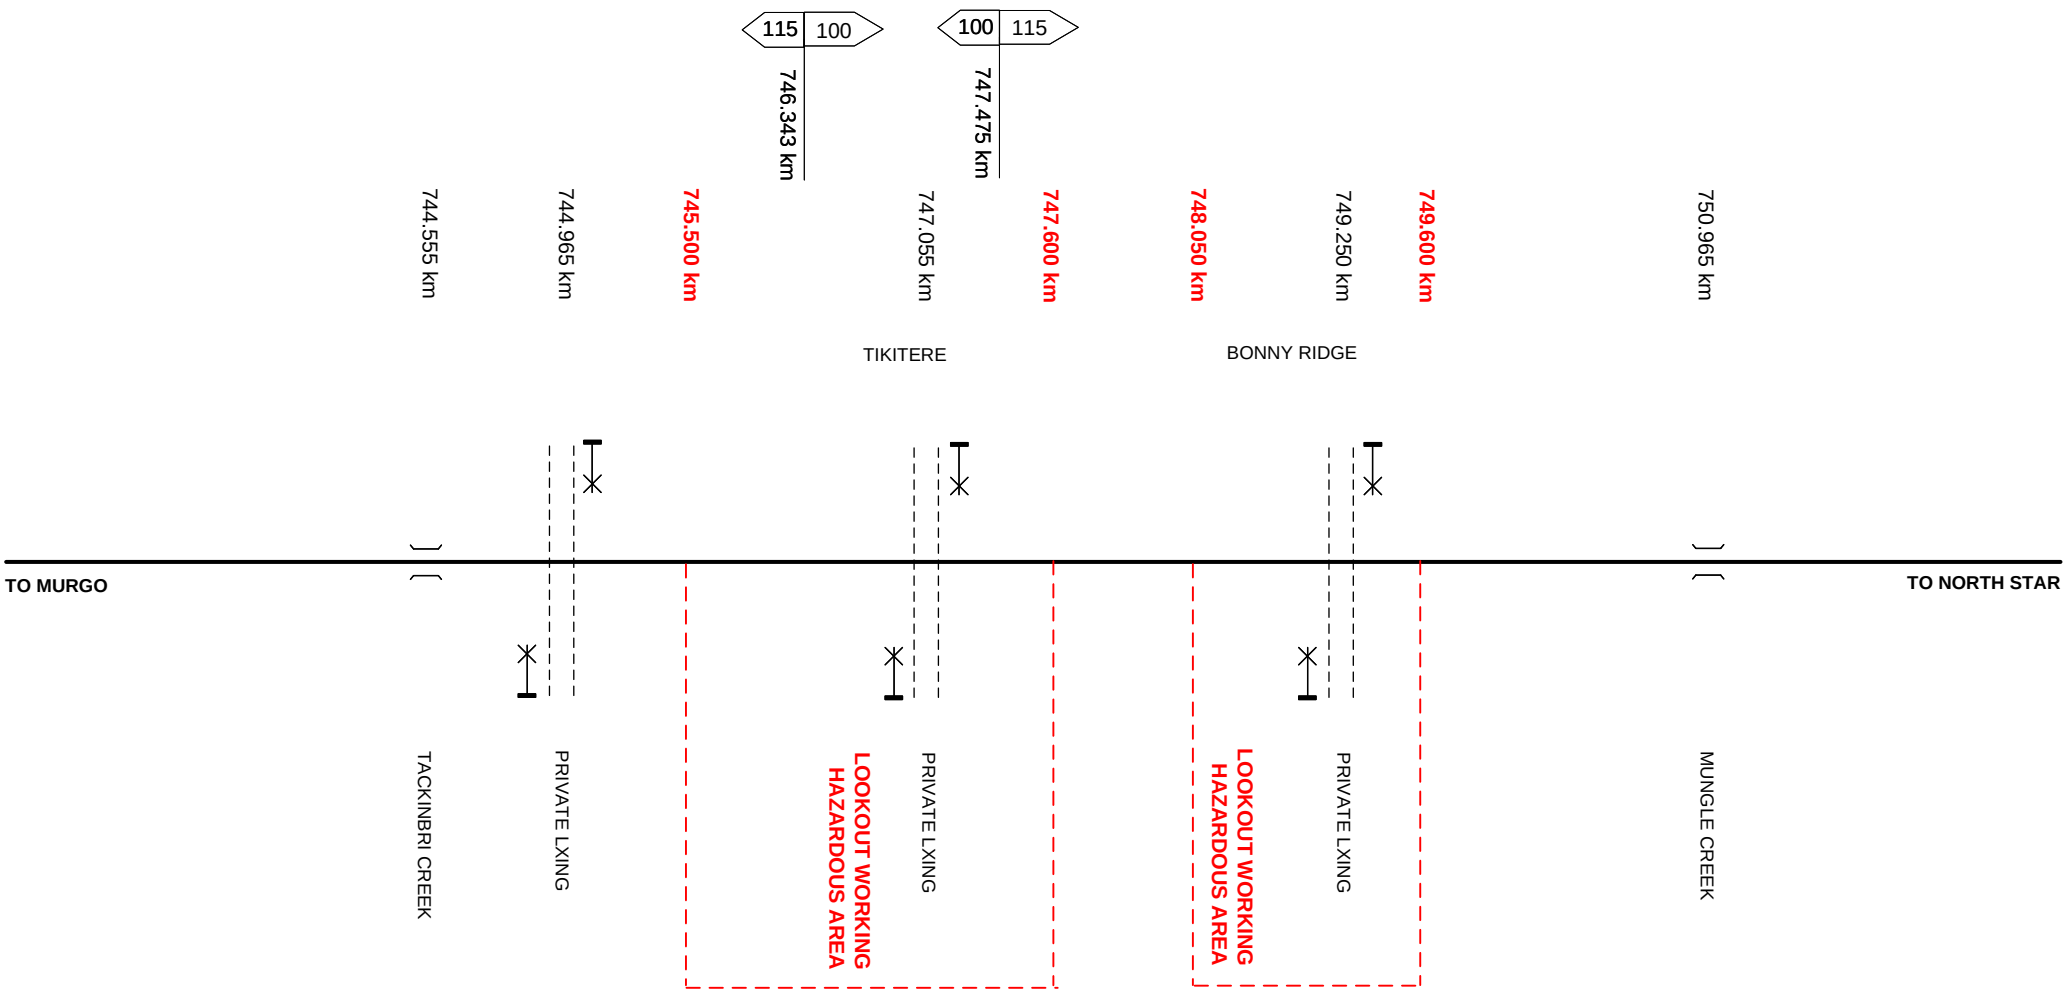

This diagram must be used in conjunction with the corresponding Network Information Book containing the location specific information in Section 2 as well as the legend and general information in Section 1.

Rev	Date	Revision Description	Designed	Checked	Ind.Rev	Approved
2	16/01/23	Updated for Inland Rail N2NS stage 3 changes				
1	20/2/19	Lookout working notations updated & speed signs added				

Designed	J SPARROW	30/7/18	ARTC ACCEPTANCE
Checked	J SPARROW	30/7/18	Accepted by P CAMPBELL
Ind. Rev. Company ARTC	Ind. Rev. Name R RATH		Signed:
Review Signature		31/7/18	Acceptance Date 31/7/18

ARTC

NIB-T0712


Sheet No 1 of 1

Scale NTS

Sheet Size A4

TITLE

MURGO – NORTH STAR

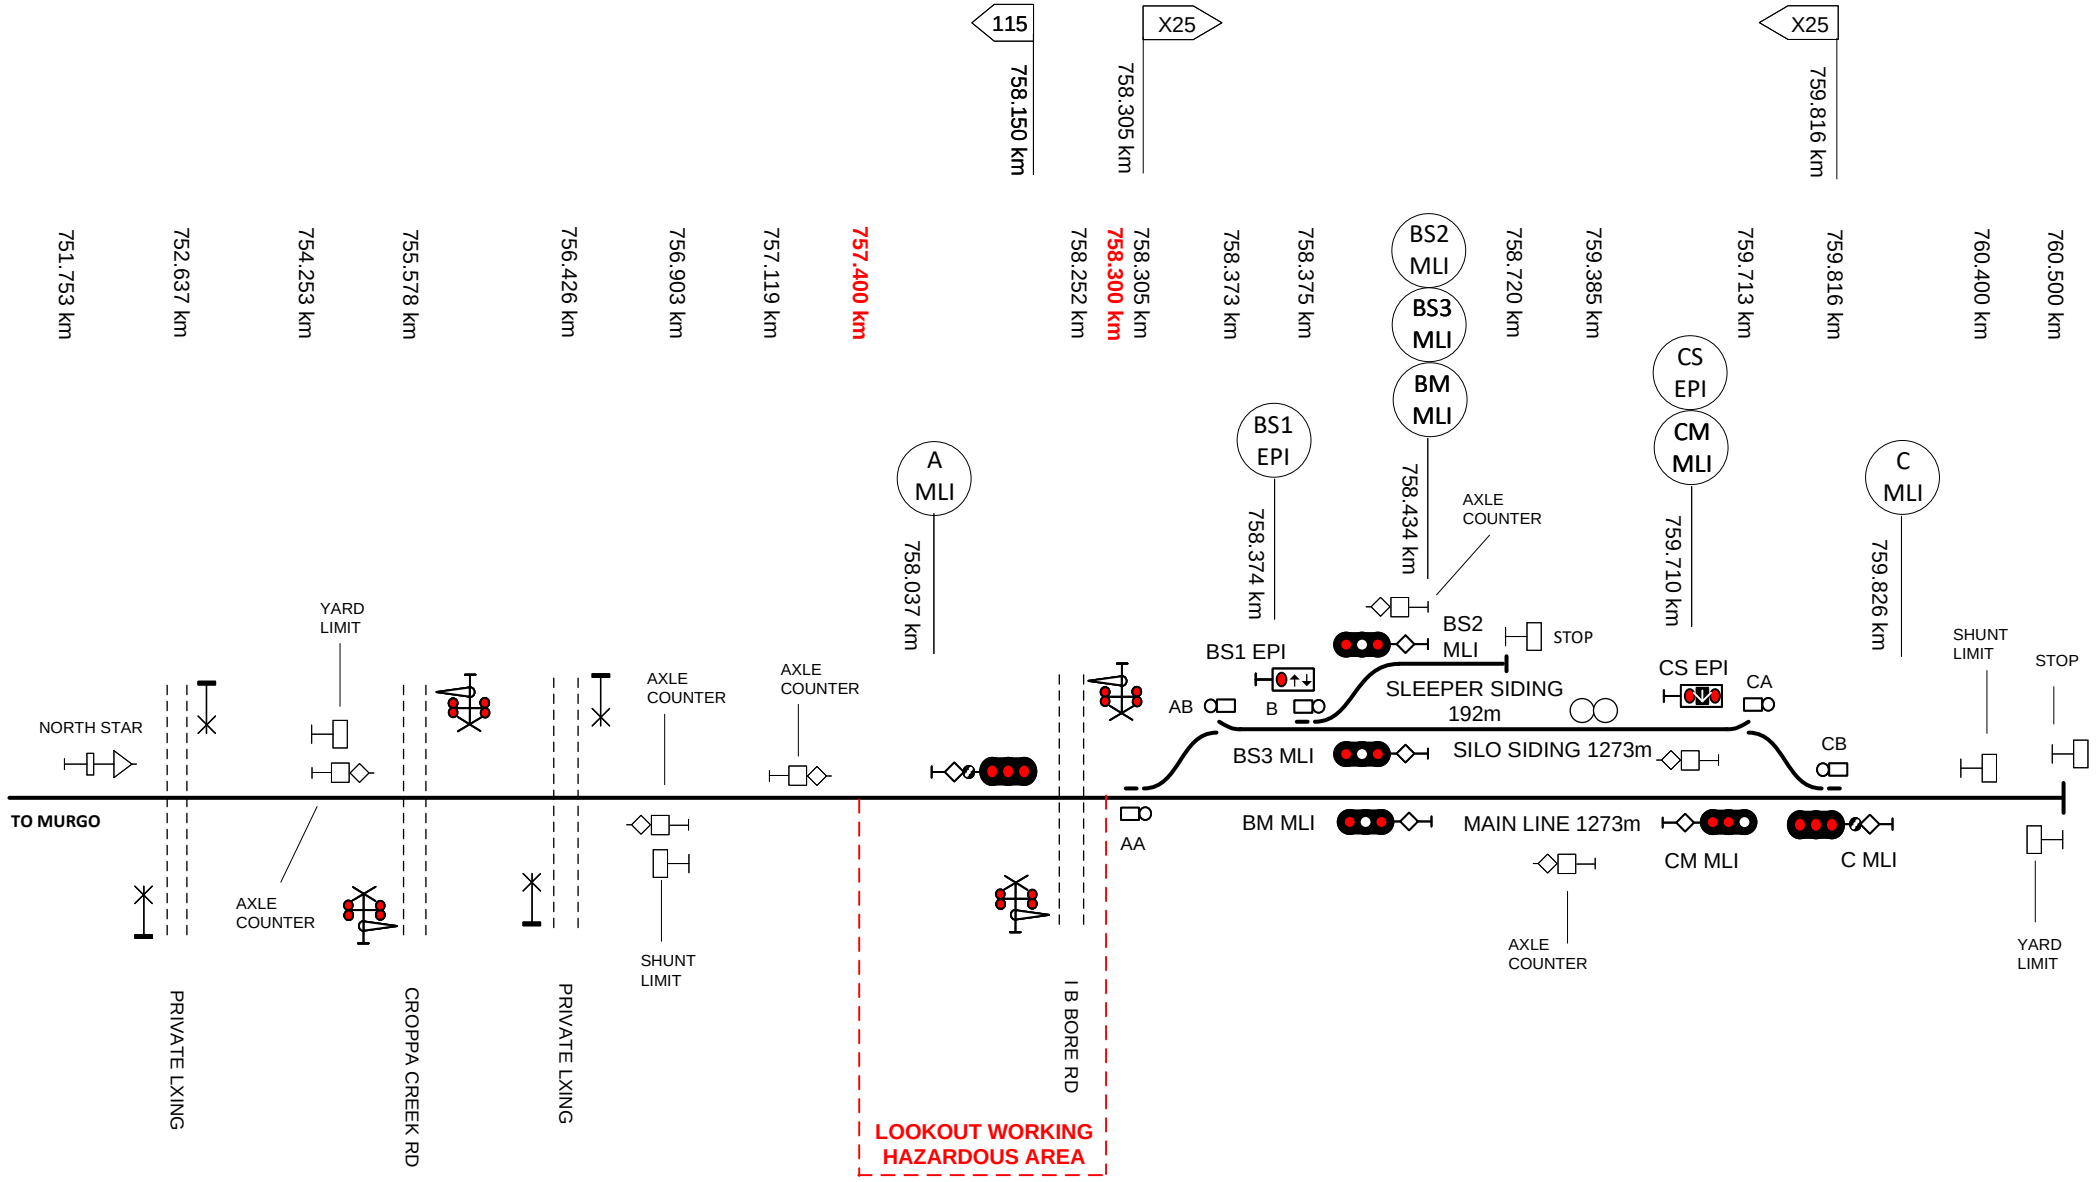

This diagram must be used in conjunction with the corresponding Network Information Book containing the location specific information in Section 2 as well as the legend and general information in Section 1.

Rev	Date	Revision Description	Designed	Checked	Ind.Rev	Approved
4	20/01/23	Inland Rail N2NSproject updates				
3	20/2/19	Lookout working notation updated & speed sign added				
2	30/7/18	Lookout working exclusion added				
1	31/5/16	PTOS signs km corrections				

Designed	B HILL	31/5/16
Checked	J SPARROW	31/5/16
Ind. Rev. Company	ARTC	Ind. Rev. Name R RATH
Review Signature		31/5/16

ARTC ACCEPTANCE
Accepted by P CAMPBELL
Signed:
Acceptance Date 31/5/16

ARTC

TITLE

NORTH STAR

NIB-T0531

Sheet No 1 of 1

Scale NTS

Sheet Size A4

Drawing Legend

	Standard gauge track		Dual gauge track
	Advisory Sign or Location Sign	75 80	Speed sign
	Pedestrian Crossing	STOP STOP	Passive Protection Level Crossing
	Active Protection Level Crossing – Flashing Lights		Active Protection Level Crossing – Lights and Boom
	Bridge or Overpass		Underpass
	River/Creek or Significant river bridge or Viaduct	Station Passenger Platform	Station or Platform
	Tunnel		Crossover
	Turnout		Catchpoint
	Derail	Motorised Manual	Points Operating Mechanism
	Point Indicator		Mechanical Frame
	Automatic Signals		Controlled Signals
	Dwarf Signals	6 6D 74.592 km 4 109.128 km	Signal number reference
	Distant Signal		Repeater Signal
	Overheight Detectors	>> <<	Wayside Equipment