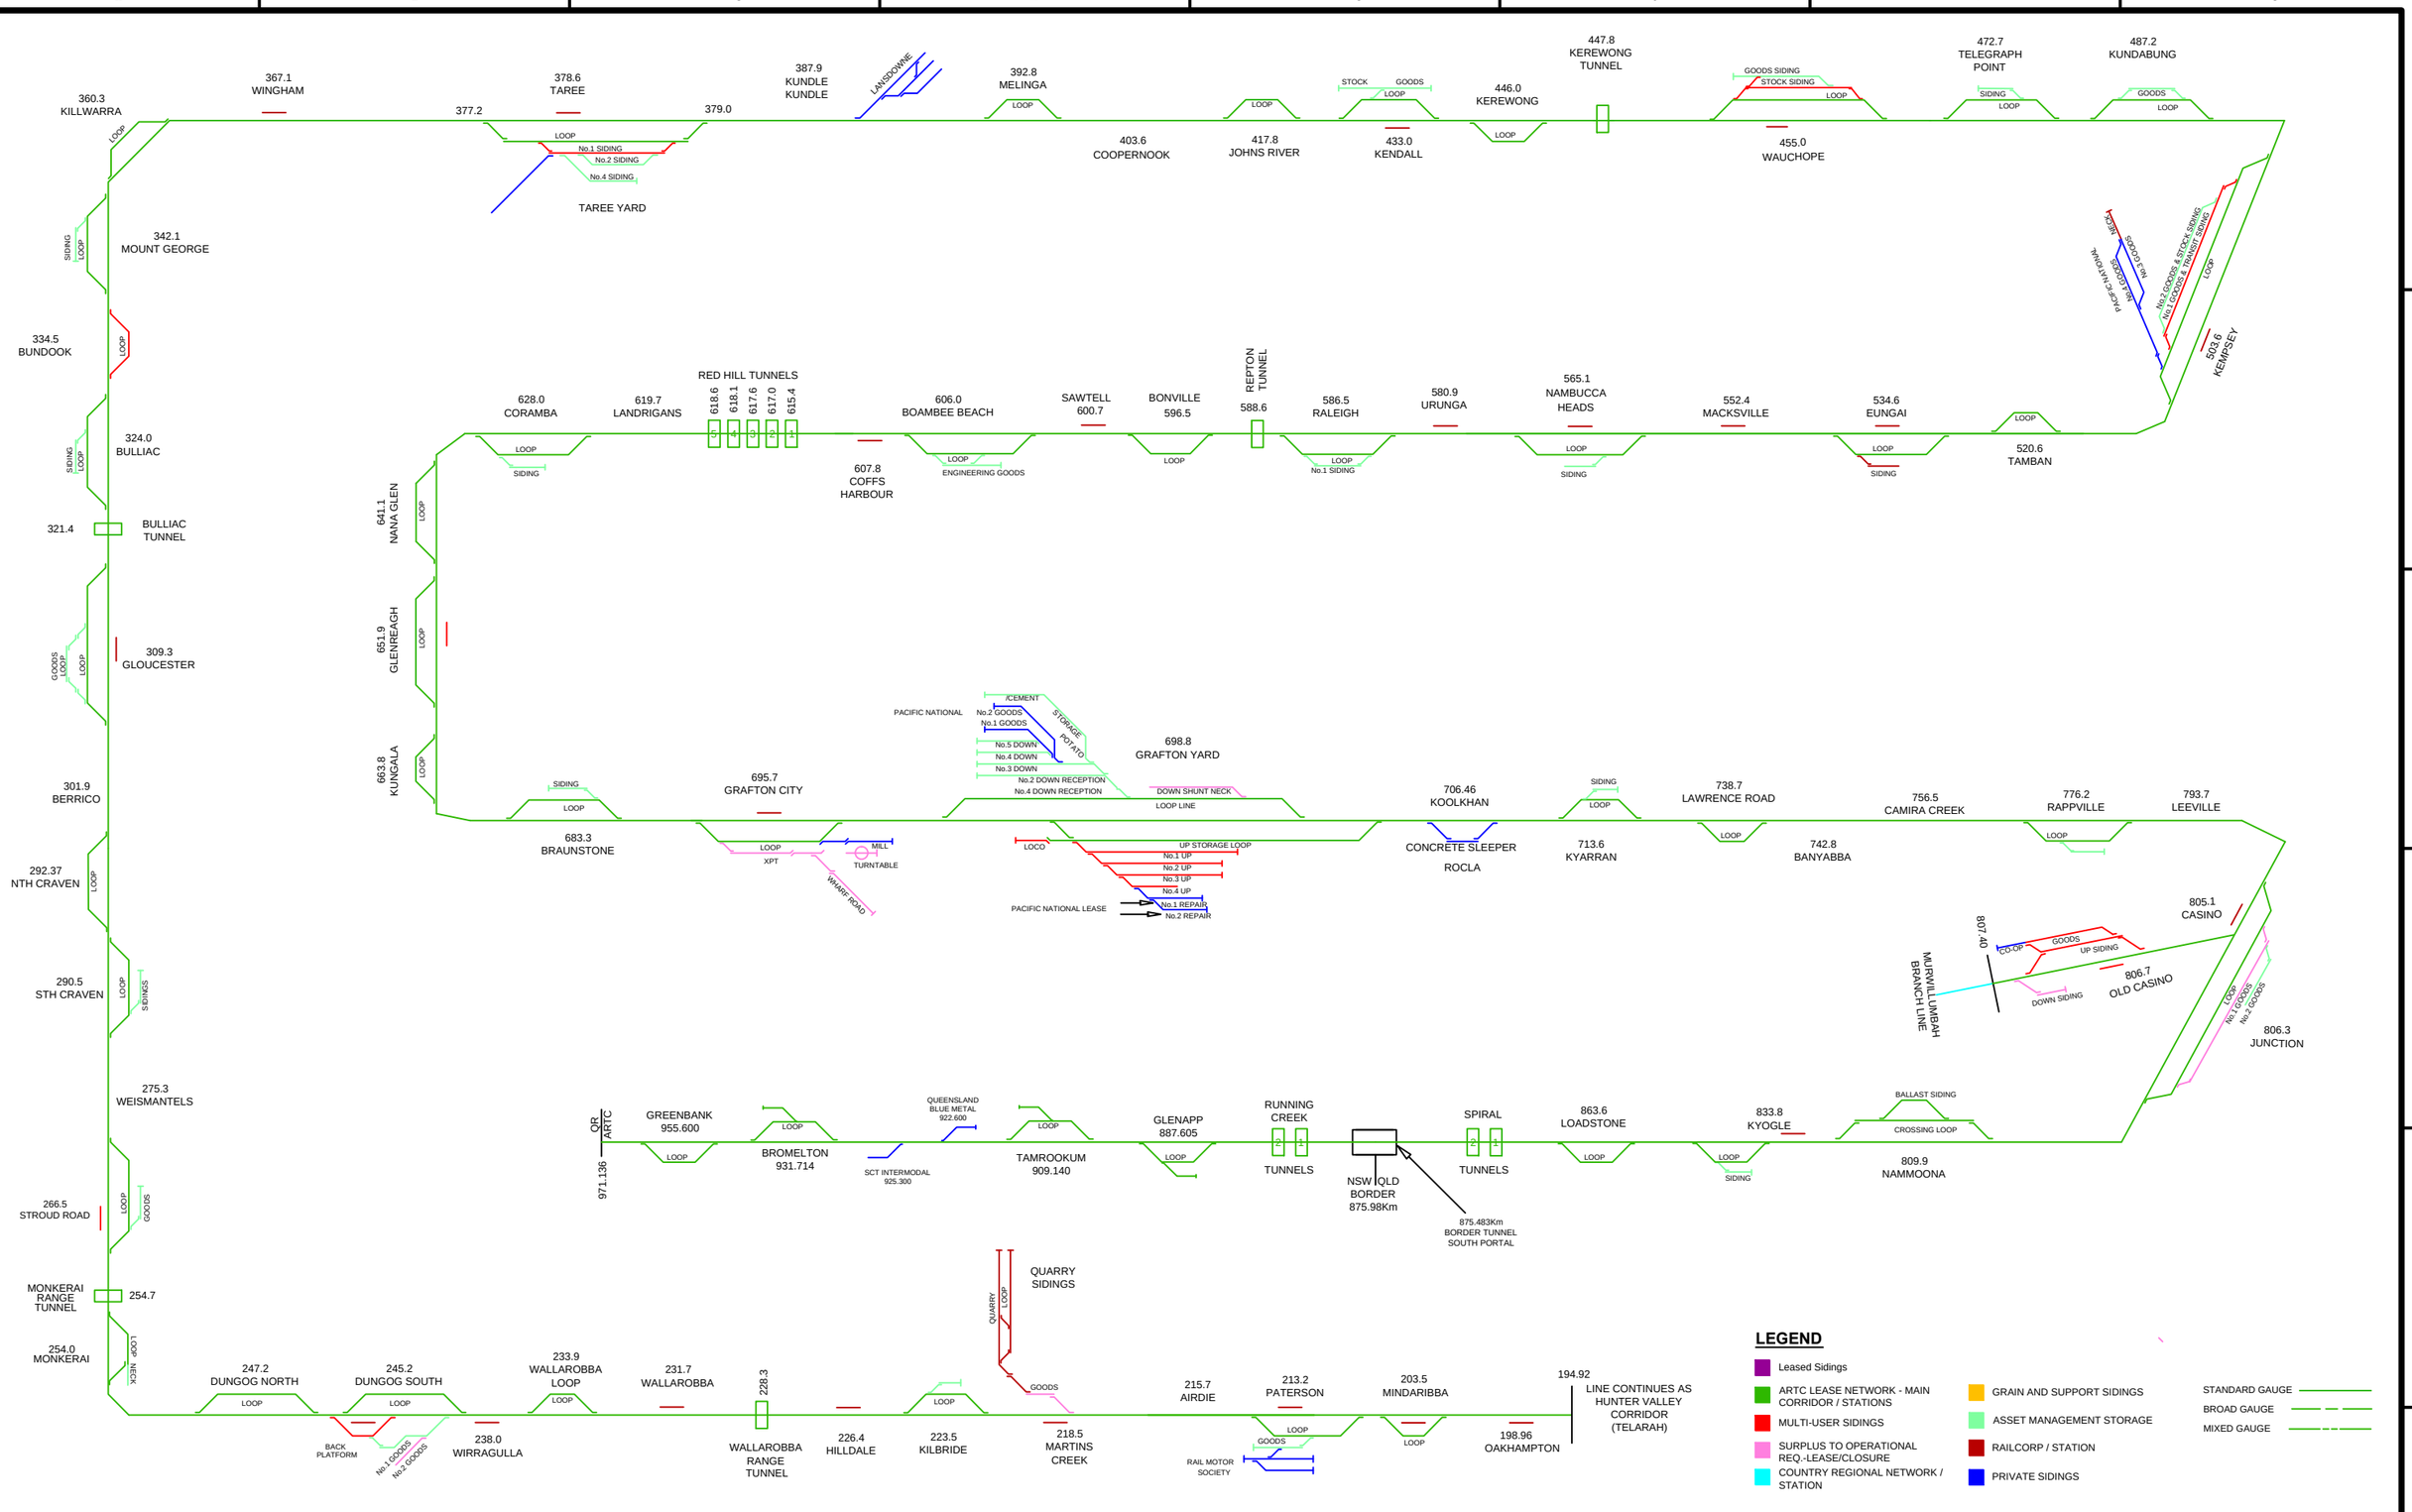

© [2010] Australian Rail Track Corporation Ltd.
Drawing standard in accordance with PP-117.4.3

Used on / Next higher assembly: ASSEMBLY

Filename: ARTCS3090006002.DWG

Alternate DMS number:

Rev	Date	Revision Description	Designed	Checked	Ind. Rev.	Approv.
10	Jul 25	Stratford coal siding removed				
9	Jun 23	Duralie coal siding removed and Casino updated				
8	Mar 18	SCT Intermodal siding added at Bromelton, Kempsey yard updated				
7	Jun 15	Corrections at Mindaribba, Kilbride & Taree				
6	Dec 14	ARTC logo updated				
5	Sep 13	Wallarobba weighbridge removed				
4	Jun 13	Decommissioned Macksville yard removed				
3	Jun 10	Updated with new sidings at Kyarran & Kyogle, Macksville & Eungai changes and a correction at Coramba				

Designing Company:

Designed DATE

Checked DATE

Ind.Rev. Company Ind.Rev. Name

Review Signature DATE

ARTC APPROVAL
Approved By
Signed:
Approval Date

ARTC

ARTCS3090006

TITLE
NORTH SOUTH CORRIDOR
NETWORK DIAGRAM - 2

Sheet No. 2 of 2

Scale: NTS