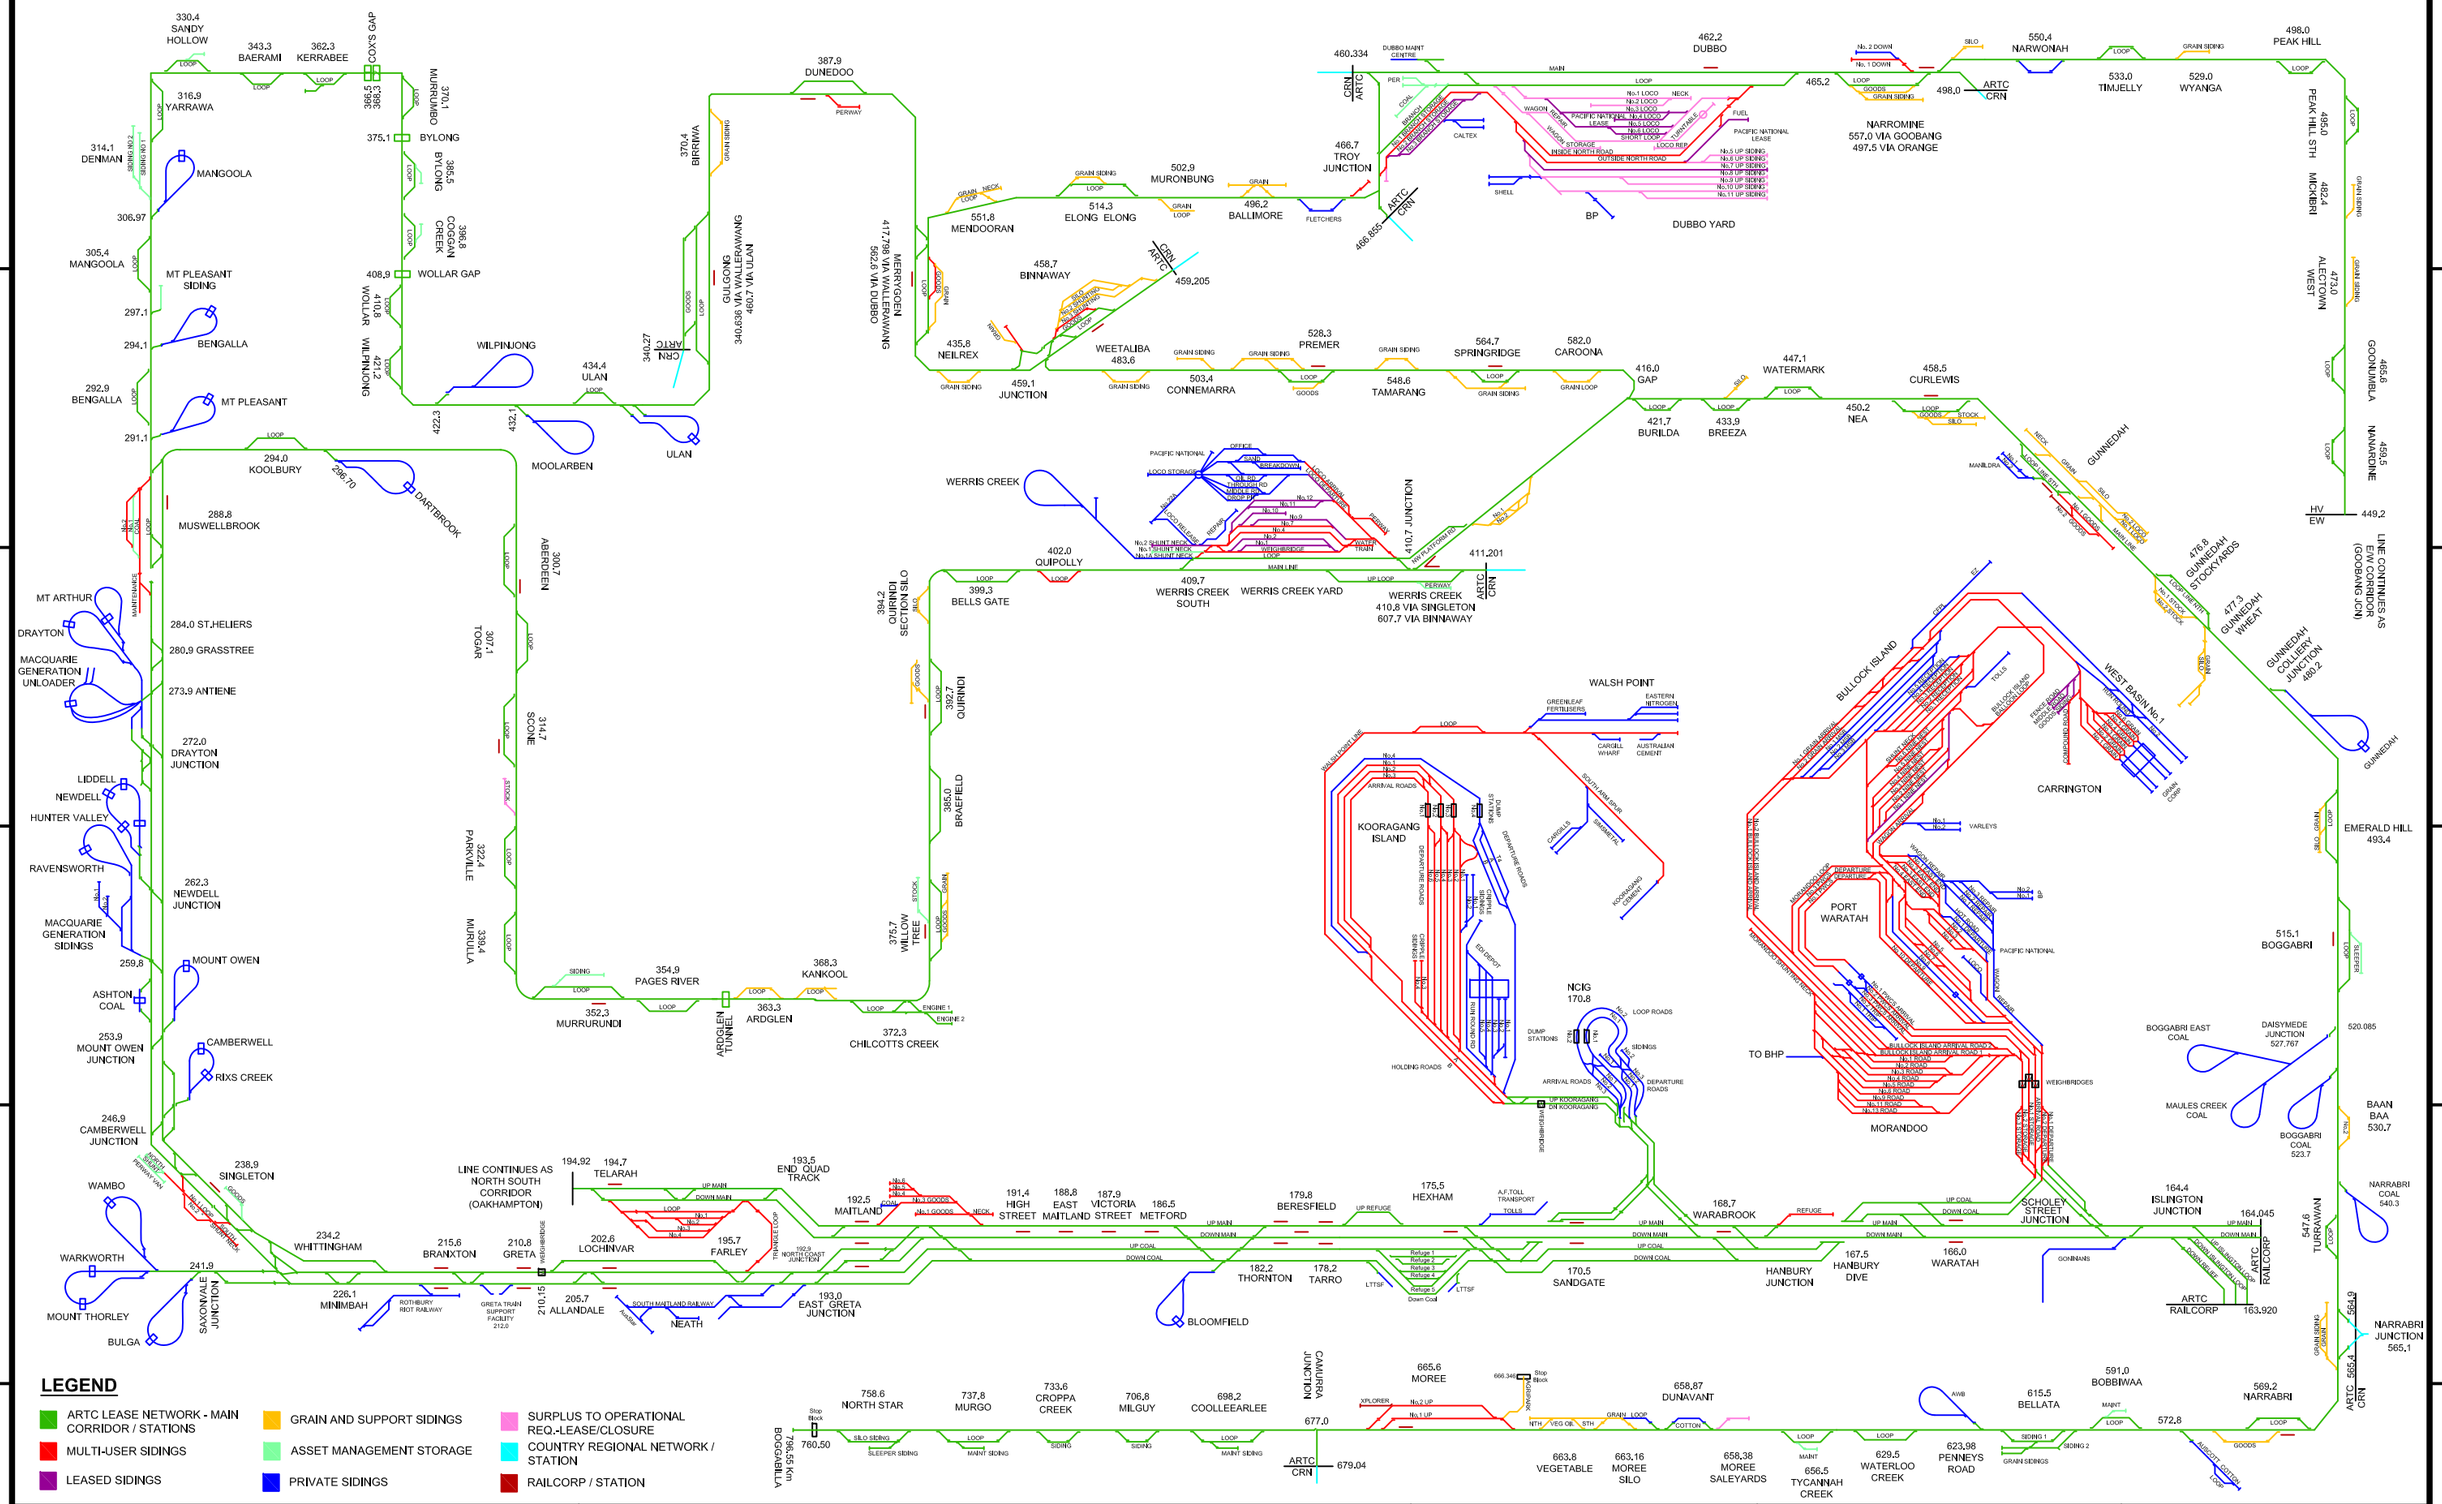


© [2010] Australian Rail Track Corporation Ltd.
Drawing standard in accordance with PP-117.4.3

Used on / Next higher assembly: ASSEMBLY

Filename: ARTCS3090007001.DWG

Alternate DMS number:

| Rev | Date | Revision Description | Designed | Checked | Ind. Rev. | Approv. |
|---|---|---|---|---|---|---|
| 22 | Mar 25 | Dubbo & Muronbung updated | | | | |
| 21 | Dec 23 | Narrabri to North Star Inland Rail project stage 3 updated | | | | |
| 20 | Oct 22 | Narrabri to North Star Inland Rail project stages 1 & 2 updated | | | | |
| 19 | Jun 22 | Mt Pleasant siding updated | | | | |
| 18 | Nov 21 | Inland Rail Parkes to Narromine changes & Gurley removal. Mt Pleasant loop added & siding updated. | | | | |
| 17 | Jul 19 | Murrurundi & Ardglen yard rationalisations & Kooragang holding roads updated, Mt Pleasant coal loop added | | | | |
| 16 | Jun 16 | Drayton Junction relief road correction | | | | |
| 15 | Jun 15 | Hexham relief roads added, Beresfield private siding removed, Gunnedah yard & NCIG flyover updated & | | | | |

Designing Company:

Designed DATE

Checked DATE

Ind.Rev. Company | Ind.Rev. Name

Review Signature DATE

ARTC APPROVAL Approved By

Signed:

Approval Date

ARTC

ARTCS3090007

TITLE
HUNTER VALLEY CORRIDOR NETWORK DIAGRAM

Sheet No. 1 of 1

Scale: NTS