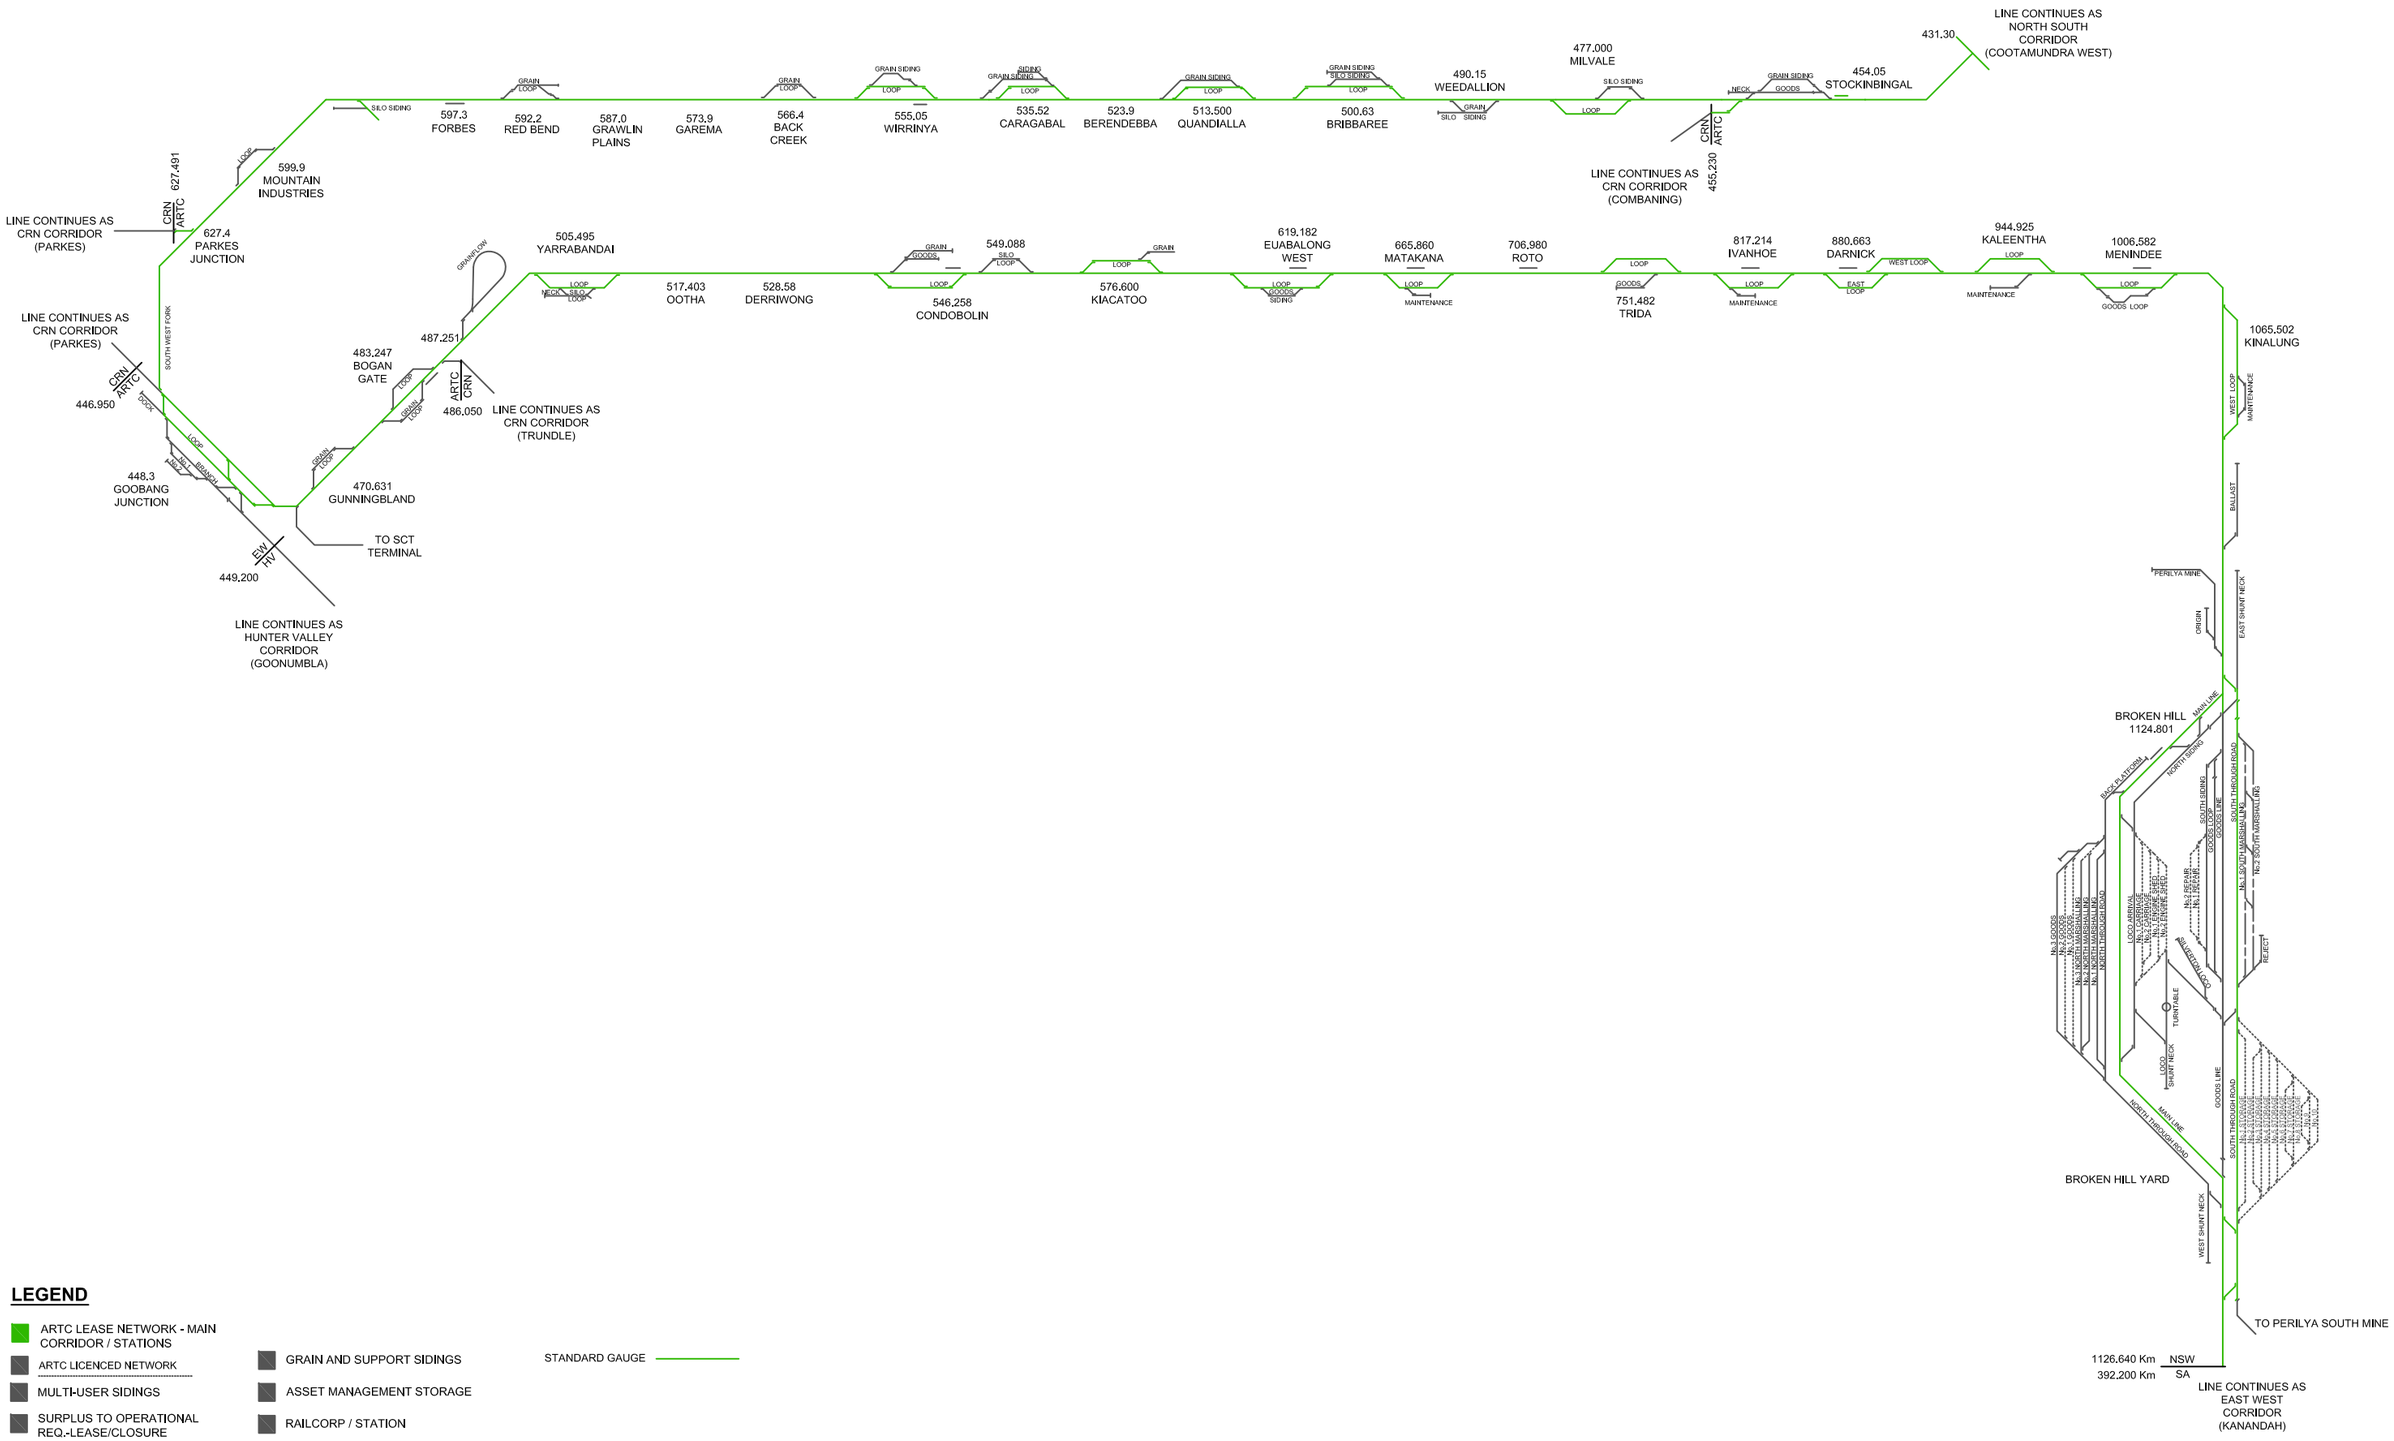

LEGEND

- ARTC LEASE NETWORK - MAIN CORRIDOR / STATIONS
- ARTC LICENCED NETWORK
- MULTI-USER SIDINGS
- SURPLUS TO OPERATIONAL REQ.-LEASE/CLOSURE
- COUNTRY REGIONAL NETWORK / STATION
- GRAIN AND SUPPORT SIDINGS
- ASSET MANAGEMENT STORAGE
- RAILCORP / STATION
- PRIVATE SIDINGS
- STANDARD GAUGE
- LEASED SIDINGS

© [2010] Australian Rail Track Corporation Ltd.
Drawing standard in accordance with PP-117.4.3

Used on / Next higher assembly: ASSEMBLY

Filename: ARTCSEWINT.DWG

Alternate DMS number:

Rev	Date	Revision Description	Designed	Checked	Ind. Rev.	Approv.
13	Oct 24	Forbes updated				
12	Dec 23	Red Bend siding updated				
11	Mar 22	Broken Hill South Marshalling Yard updated				
10	Jul 19	Maintenance siding added at Matakana & Stockinbingal yard updated				
9	Sep 15	Redundant grain siding removed at Derriwong				
8	Dec 14	ARTC Logo update				
7	Mar 13	Ootha grain siding removed				
6	Jun 12	Condobolin frame D removed				

Designing Company:

Designed DATE

Checked DATE

Ind.Rev. Company | Ind.Rev. Name

Review Signature DATE

ARTC APPROVAL
Approved By

Signed:

Approval Date

ARTC

ARTCSEWINT

TITLE
EAST WEST CORRIDOR
INTERSTATE UNDERTAKING

Sheet No. 1 of 3

Scale: NTS