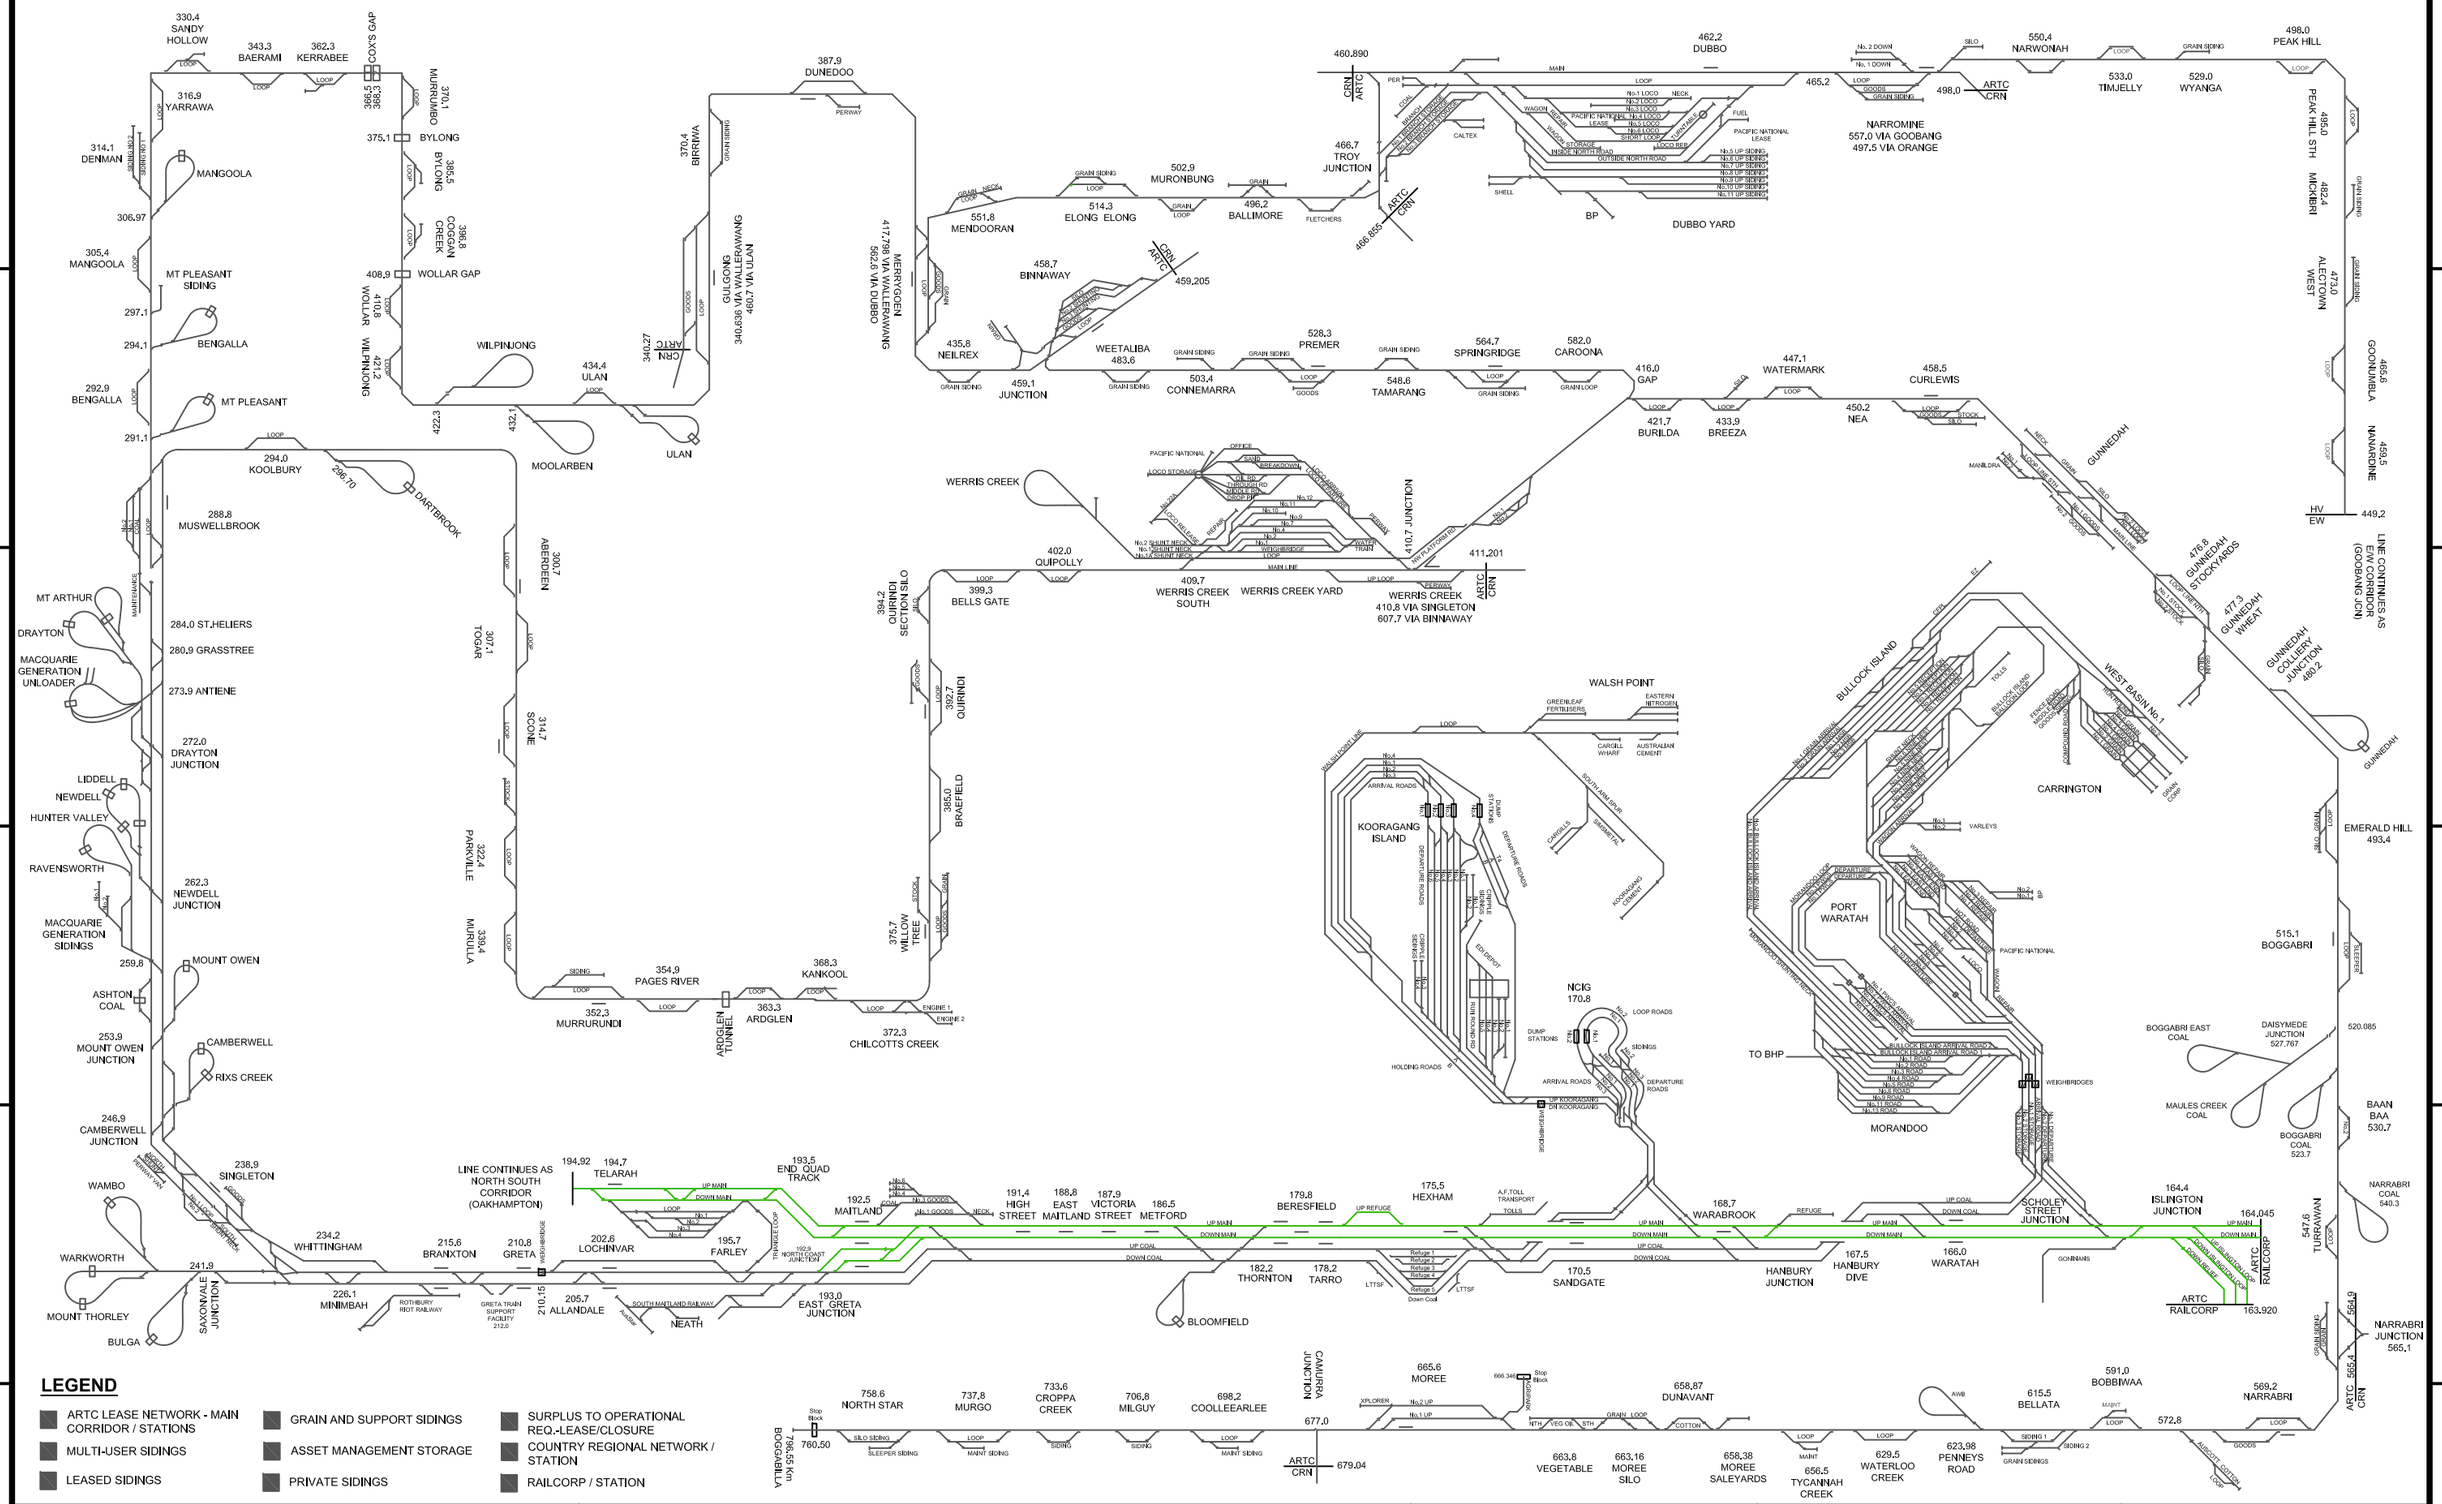

© [2010] Australian Rail Track Corporation Ltd.
Drawing standard in accordance with PP-117.4.3

Used on / Next higher assembly: ASSEMBLY

Filename: ARTCSHVINT.DWG

Alternate DMS number:

Rev	Date	Revision Description	Designed	Checked	Ind. Rev.	Approv.
21	Dec 23	Narrabri to North Star Inland Rail project stage 3 updated				
20	Oct 22	Narrabri to North Star Inland Rail project stages 1 & 2 updated				
19	Jun 22	Mt Pleasant siding updated				
18	Nov 21	Inland Rail Parkes to Narromine changes & Gurley removal. Mt Pleasant loop added & siding updated.				
17	Jul 19	Murrurundi & Ardglen yard rationalisations & Kooragang holding roads updated, Mt Pleasant coal loop added				
16	Jun 16	Drayton Junction relief road correction				
15	Jun 15	Hexham relief roads added, Beresfield private siding removed, Gunnedah yard & NCIG flyover updated &				
		various corrections including Dubbo, Denman, Branxton, Gulgong & Moree				

Designing Company:

Designed DATE

Checked DATE

Ind.Rev. Company | Ind.Rev. Name

Review Signature DATE

ARTC APPROVAL Approved By

Signed:

Approval Date

ARTC

ARTCSHVINT

TITLE
HUNTER VALLEY CORRIDOR
INTERSTATE UNDERTAKING

Sheet No. 1 of 1

Scale: NTS