1	2	3	4	5	6	7	8

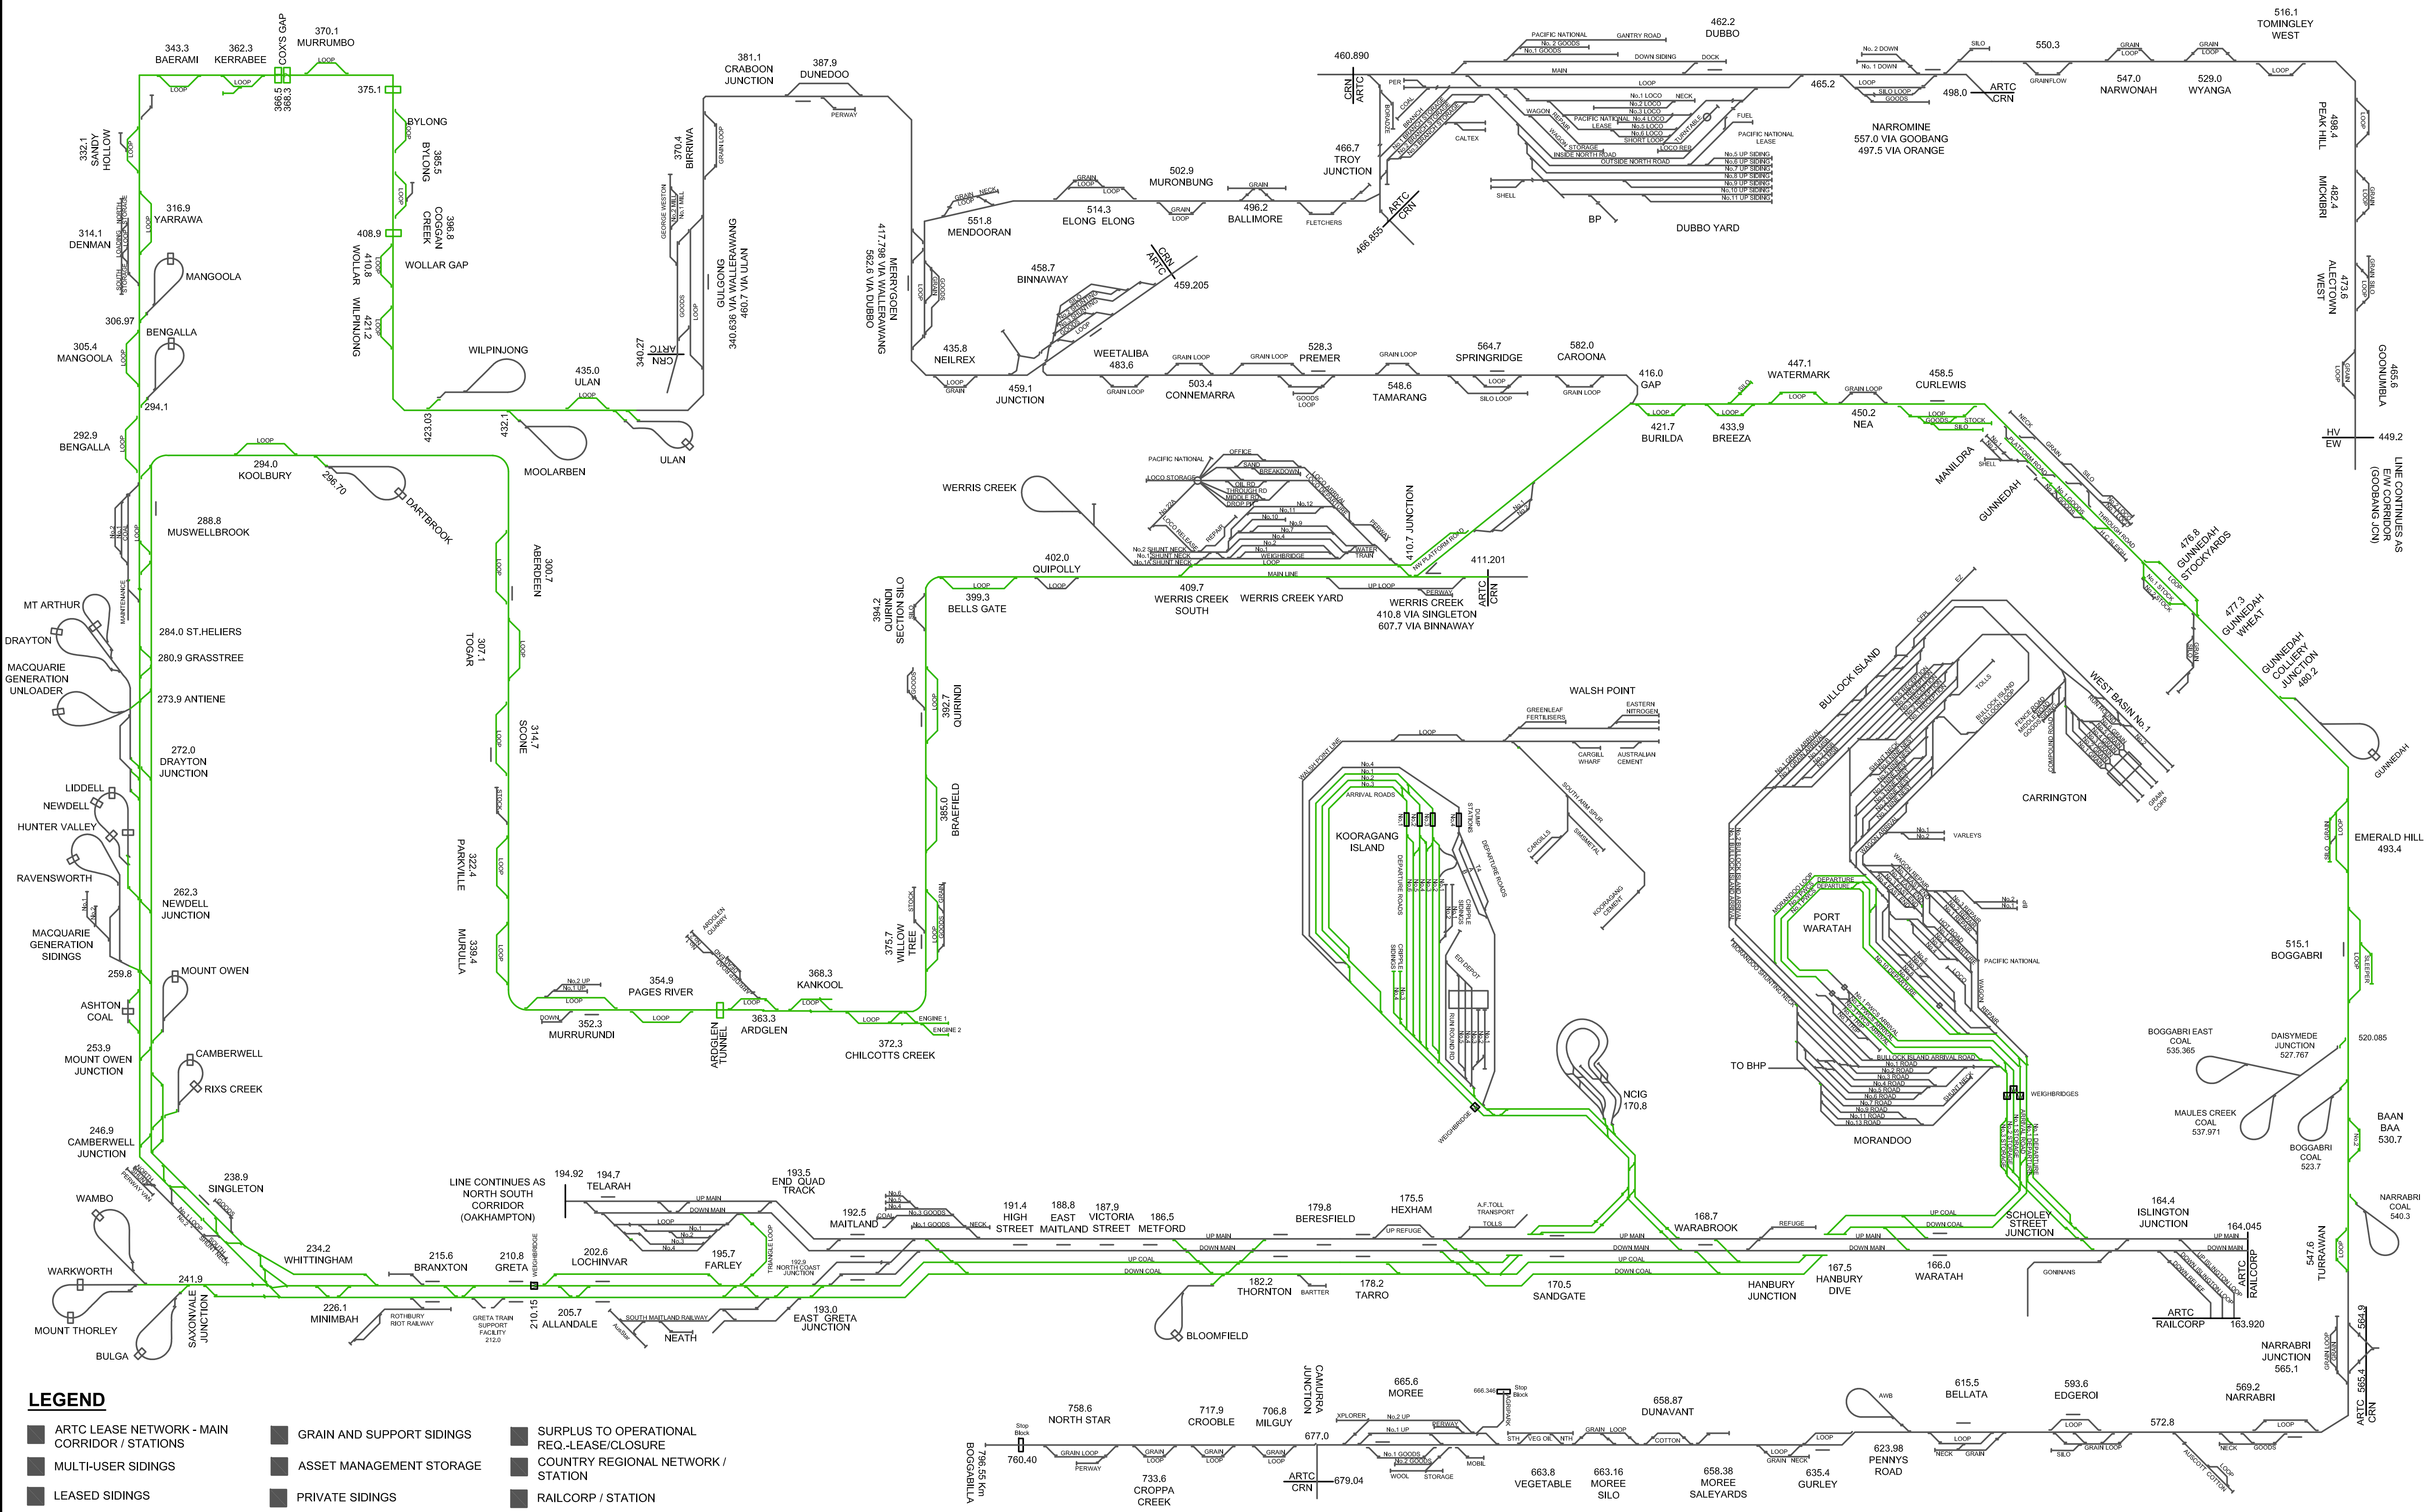

LEGEND

- ARTC LEASE NETWORK - MAIN CORRIDOR / STATIONS
- MULTI-USER SIDINGS
- LEASED SIDINGS
- GRAIN AND SUPPORT SIDINGS
- ASSET MANAGEMENT STORAGE
- PRIVATE SIDINGS
- SURPLUS TO OPERATIONAL REQ.-LEASE/CLOSURE
- COUNTRY REGIONAL NETWORK / STATION
- RAILCORP / STATION

© [2010] Australian Rail Track Corporation Ltd.

Drawing standard in accordance with PP-117.4.3

Rev	Date	Revision Description	Designed	Checked	Ind. Rev.	Approv.
14	Dec 14	Drayton Junction down refuge loop & Maules Creek line added, NCIG & Hexham crossovers updated				
13	Sep 14	Boggabri & Baan Baa rationalisation and Saxonvale & Gunnedah colliery updates				
12	Jun 14	Scone reconfiguration and Gap to Turrawan access undertaking updated				
11	Mar 14	Aberdeen goods siding removed & Bullock Island ownerships updated				
10	Dec 13	Kooragang Terminal dump station roads & Wilpingjong coal loop update & coal loop added at Werris Creek				
9	Jun 13	Watermark loop & Farley - Greta third track added, Drayton Junction, Kooragang, Bullock Island,				
		Warabrook & Gurley updated				
8	Mar 13	Chilcotts Creek loop, Greta train support facility, Kooragang dump station 4 & Ravensworth Junction added				

Used on / Next higher assembly: ASSEMBLY

Filename: ARTCSHV.DWG

Alternate DMS number:

Designing Company:

Designed — DATE

Checked — DATE

Ind.Rev. Company — Ind.Rev. Name

Review Signature — DATE

ARTC APPROVAL — Approved By — Signed: — Approval Date

ARTC

ARTCSHV

TITLE
HUNTER VALLEY UNDERTAKING DIAGRAM

Sheet No. 1 of 1

Scale: NTS

1	2	3	4	5	6	7	8