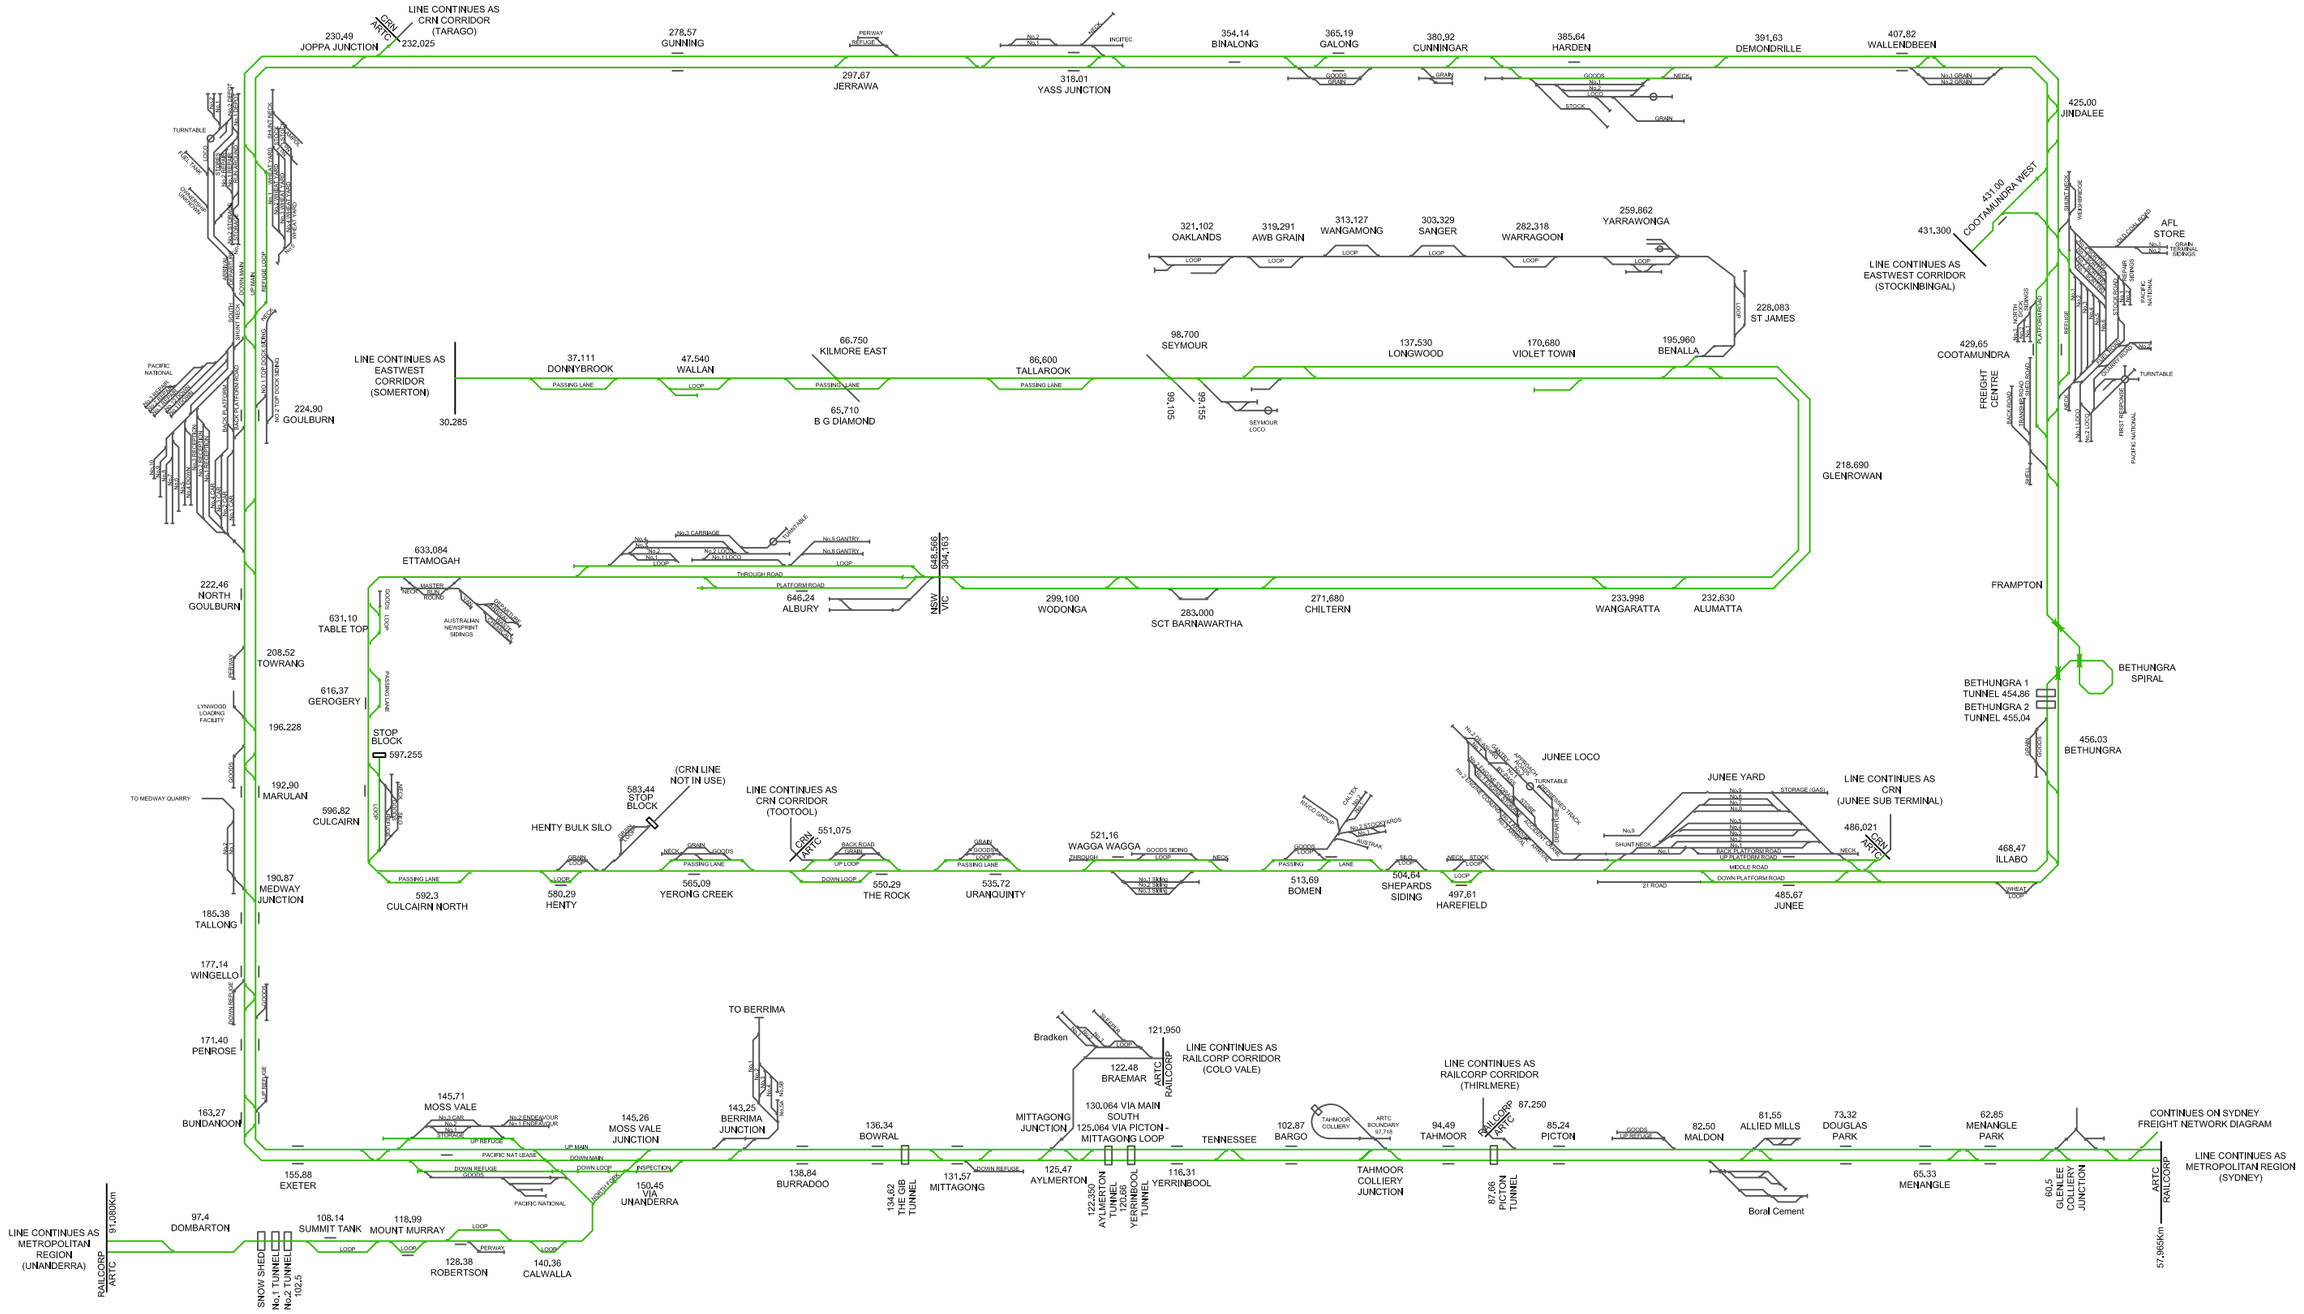

© [2010] Australian Rail Track Corporation Ltd.
Drawing standard in accordance with PP-117.4.3

Used on / Next higher assembly: ASSEMBLY

Filename: ARTCSNSINT.DWG

Alternate DMS number:

Rev	Date	Revision Description	Designed	Checked	Ind. Rev.	Approv.
15	Jun 24	Junee yard updated				
14	Jun 19	E/W & N/S corridor boundary updated, Summit Tank perway siding, Frampton, Douglas Park & Towrang crossovers removed & SCT Barnawartha siding and Chiltern crossover added				
13	Jun 15	Various corrections & addition of Seymour loco depot				
12	Dec 14	Redundant infrastructure removed at Marinna				
11	Jun 14	Crossovers added Menangle and Glenlee				
10	Dec 13	Marulan goods siding rationalised				
9	Sep 13	Decommissioned Junee north fork crossover removed				

Designing Company:

Designed DATE

Checked DATE

Ind.Rev. Company Ind.Rev. Name

Review Signature DATE

ARTC APPROVAL
Approved By
Signed:
Approval Date

ARTCSNSINT

TITLE
NORTH SOUTH CORRIDOR
INTERSTATE UNDERTAKING

Sheet No. 1 of 2

Scale: NTS