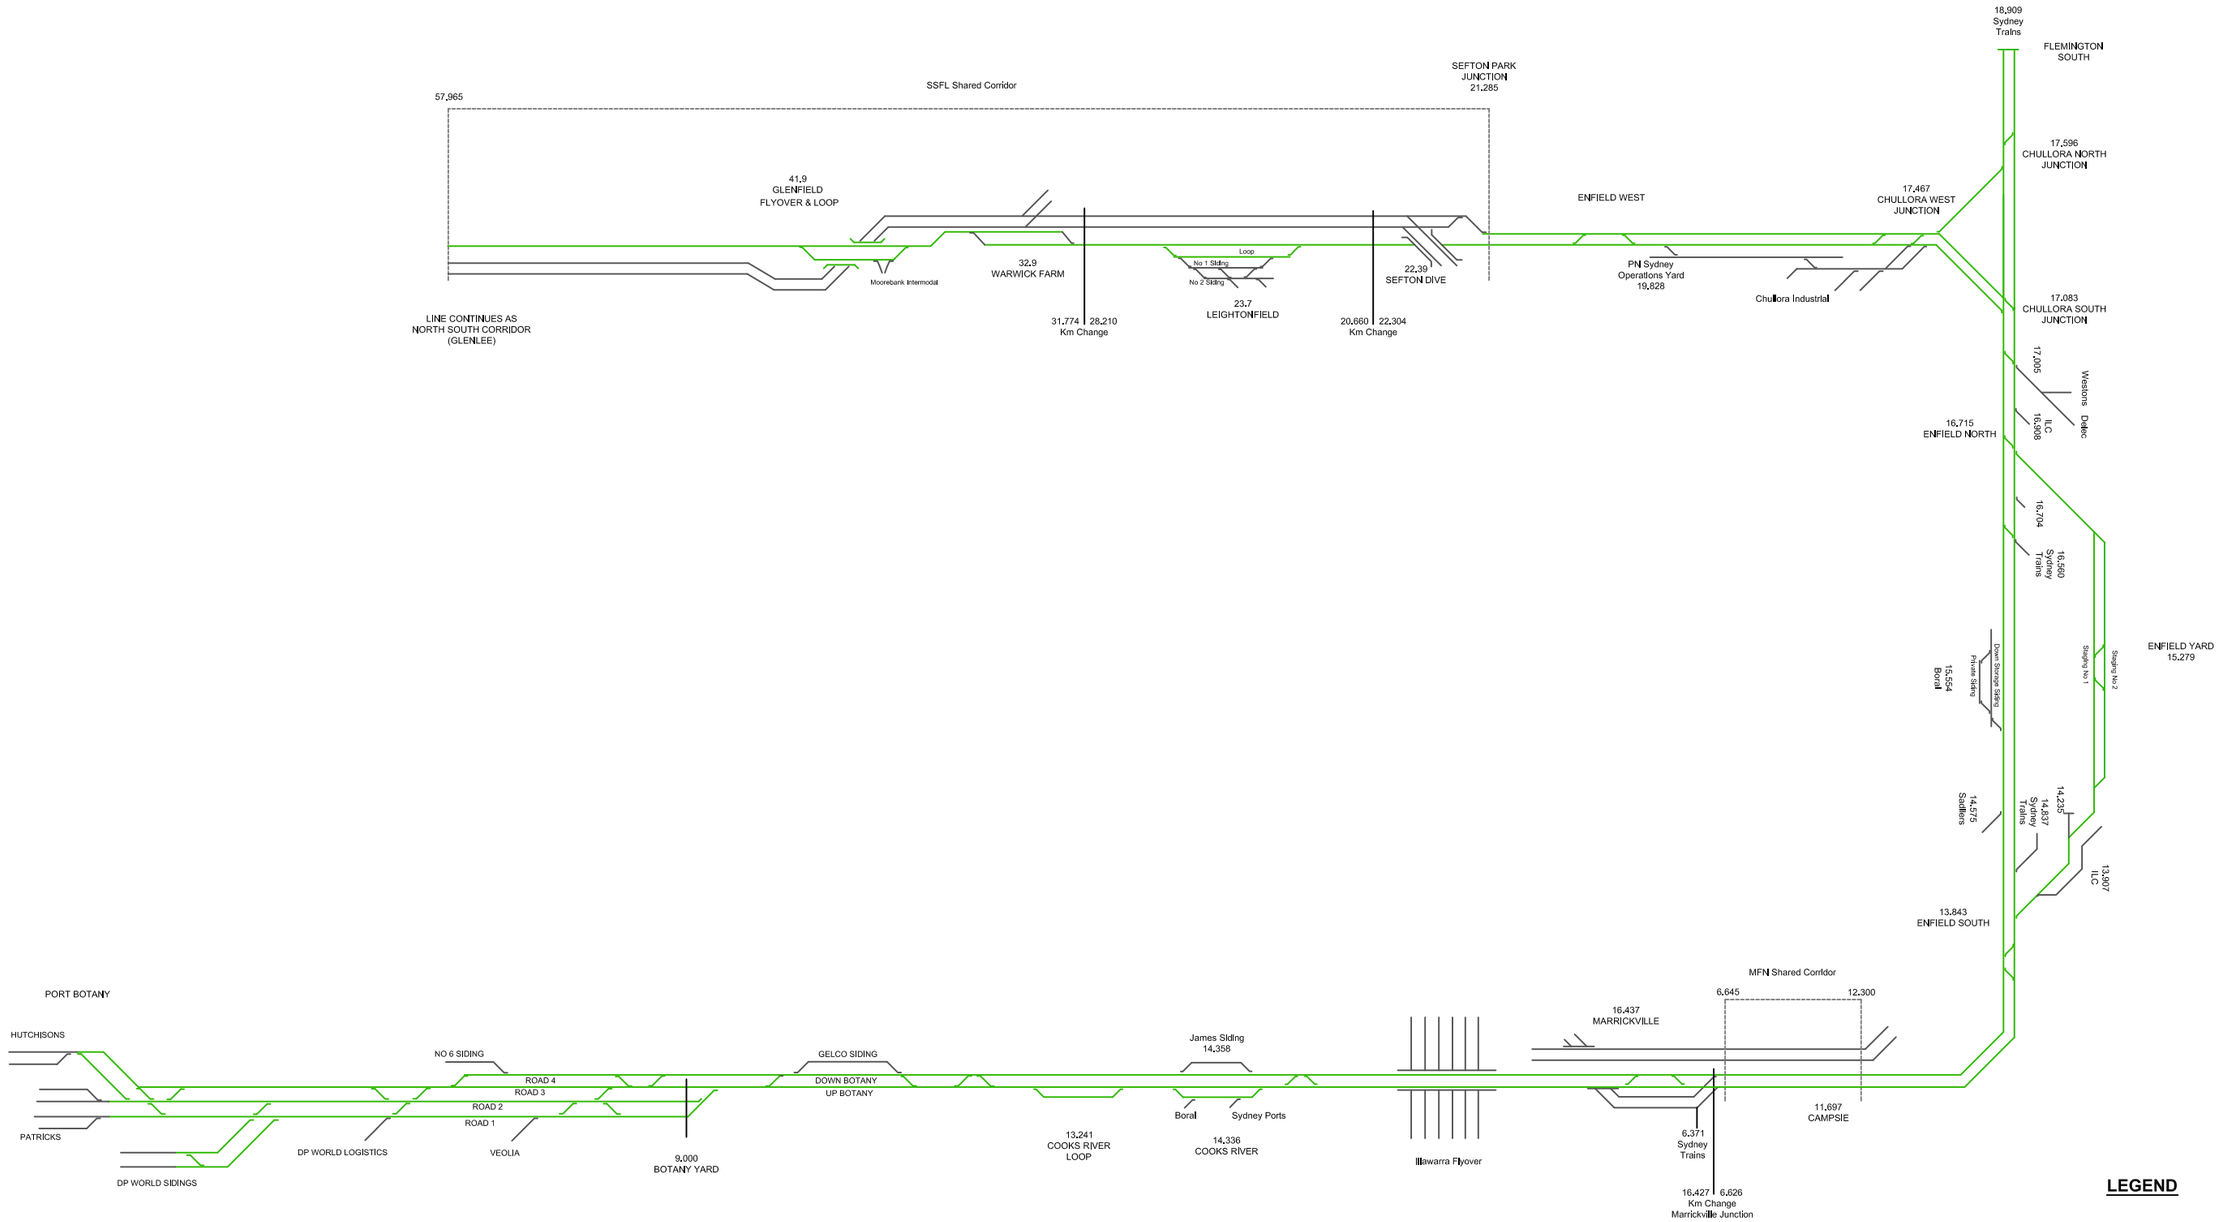

© [2012] Australian Rail Track Corporation Ltd.
Drawing standard in accordance with PP-117.4.3

Used on / Next higher assembly: ASSEMBLY

Filename: ARTCSSFNINT.DWG

Alternate DMS number:

Rev	Date	Revision Description	Designed	Checked	Ind. Rev.	Approv.
6	Oct 24	Warwick Farm loop and Moorebank Intermodal connection added				
5	Dec 23	Botany rail duplication changes updated				
4	Mar 18	Cooks River updated				
3	Dec 14	ARTC logo updated				
2	Sep 14	Sydney International Container Terminal (SICTL) added at Port Botany				
1	Mar 14	First Release				

Designing Company:

Designed DATE

Checked DATE

Ind.Rev. Company Ind.Rev. Name

Review Signature DATE

ARTC APPROVAL
Approved By
Signed:
Approval Date

ARTC

ARTCSSFNINT

TITLE
SYDNEY FREIGHT NETWORK SSFL AND MFN UNDERTAKING DIAGRAM

Sheet No. 1 of 1

Scale: NTS