NIB OGW-30-01 DIAGRAM LOCATIONS		
BROKEN HILL 1	KIACATOO	WIRRINYA
BROKEN HILL 2	CONDOBOLIN	CARAGABAL
BROKEN HILL TO KINALUNG	DERRIWONG	QUANDIALLA
KINALUNG	OOTHA	BRIBBAREE
KINALUNG TO MENINDEE	YARRABANDAI	WEEDALLION
MENINDEE	YARRABANDAI TO BOGAN GATE	MILVALE
MENINDEE TO KALEENTHA	BOGAN GATE	MILVALE TO STOCKINBINGAL
KALEENTHA	GUNNINGBLAND	DRAWING LEGEND
KALEENTHA TO DARNICK	NORTH WEST LINK	
DARNICK	GOOBANG NORTH	
DARNICK TO IVANHOE	GOOBANG JUNCTION	
IVANHOE	GOOBANG JUNCTION SOUTH	
IVANHOE TO TRIDA	DAROOBALGIE	
TRIDA	FORBES	
ROTO	FORBES TO RED BEND	
MATAKANA	RED BEND	
EUBALONG WEST	RED BEND TO BACK CREEK	
EUABALONG WEST TO KIACATOO	BACK CREEK	

©2015 Australian Rail Track Corporation Ltd
Drawing standard in accordance with EGP-04-01 & EGP-04-02

Used on / Next higher assembly: NETWORK INFORMATION BOOK

Filename: NIB-T0736.VSD

Alternate DMS Number

Rev	Date	Revision Description	Designed	Checked	Ind.Rev	Approved

Designed	G HARRISON	5/1/16
Checked	J SPARROW	5/1/16
Ind. Rev. Company	ARTC	Ind. Rev. Name: R RATH
Review Signature		5/1/16

ARTC ACCEPTANCE
Accepted by: P CAMPBELL
Signed:
Acceptance Date: 5/1/16

ARTC

NIB-T0736

Sheet No: 1 of 1
Sheet Size: A3
Scale: NTS

TITLE

TOCO

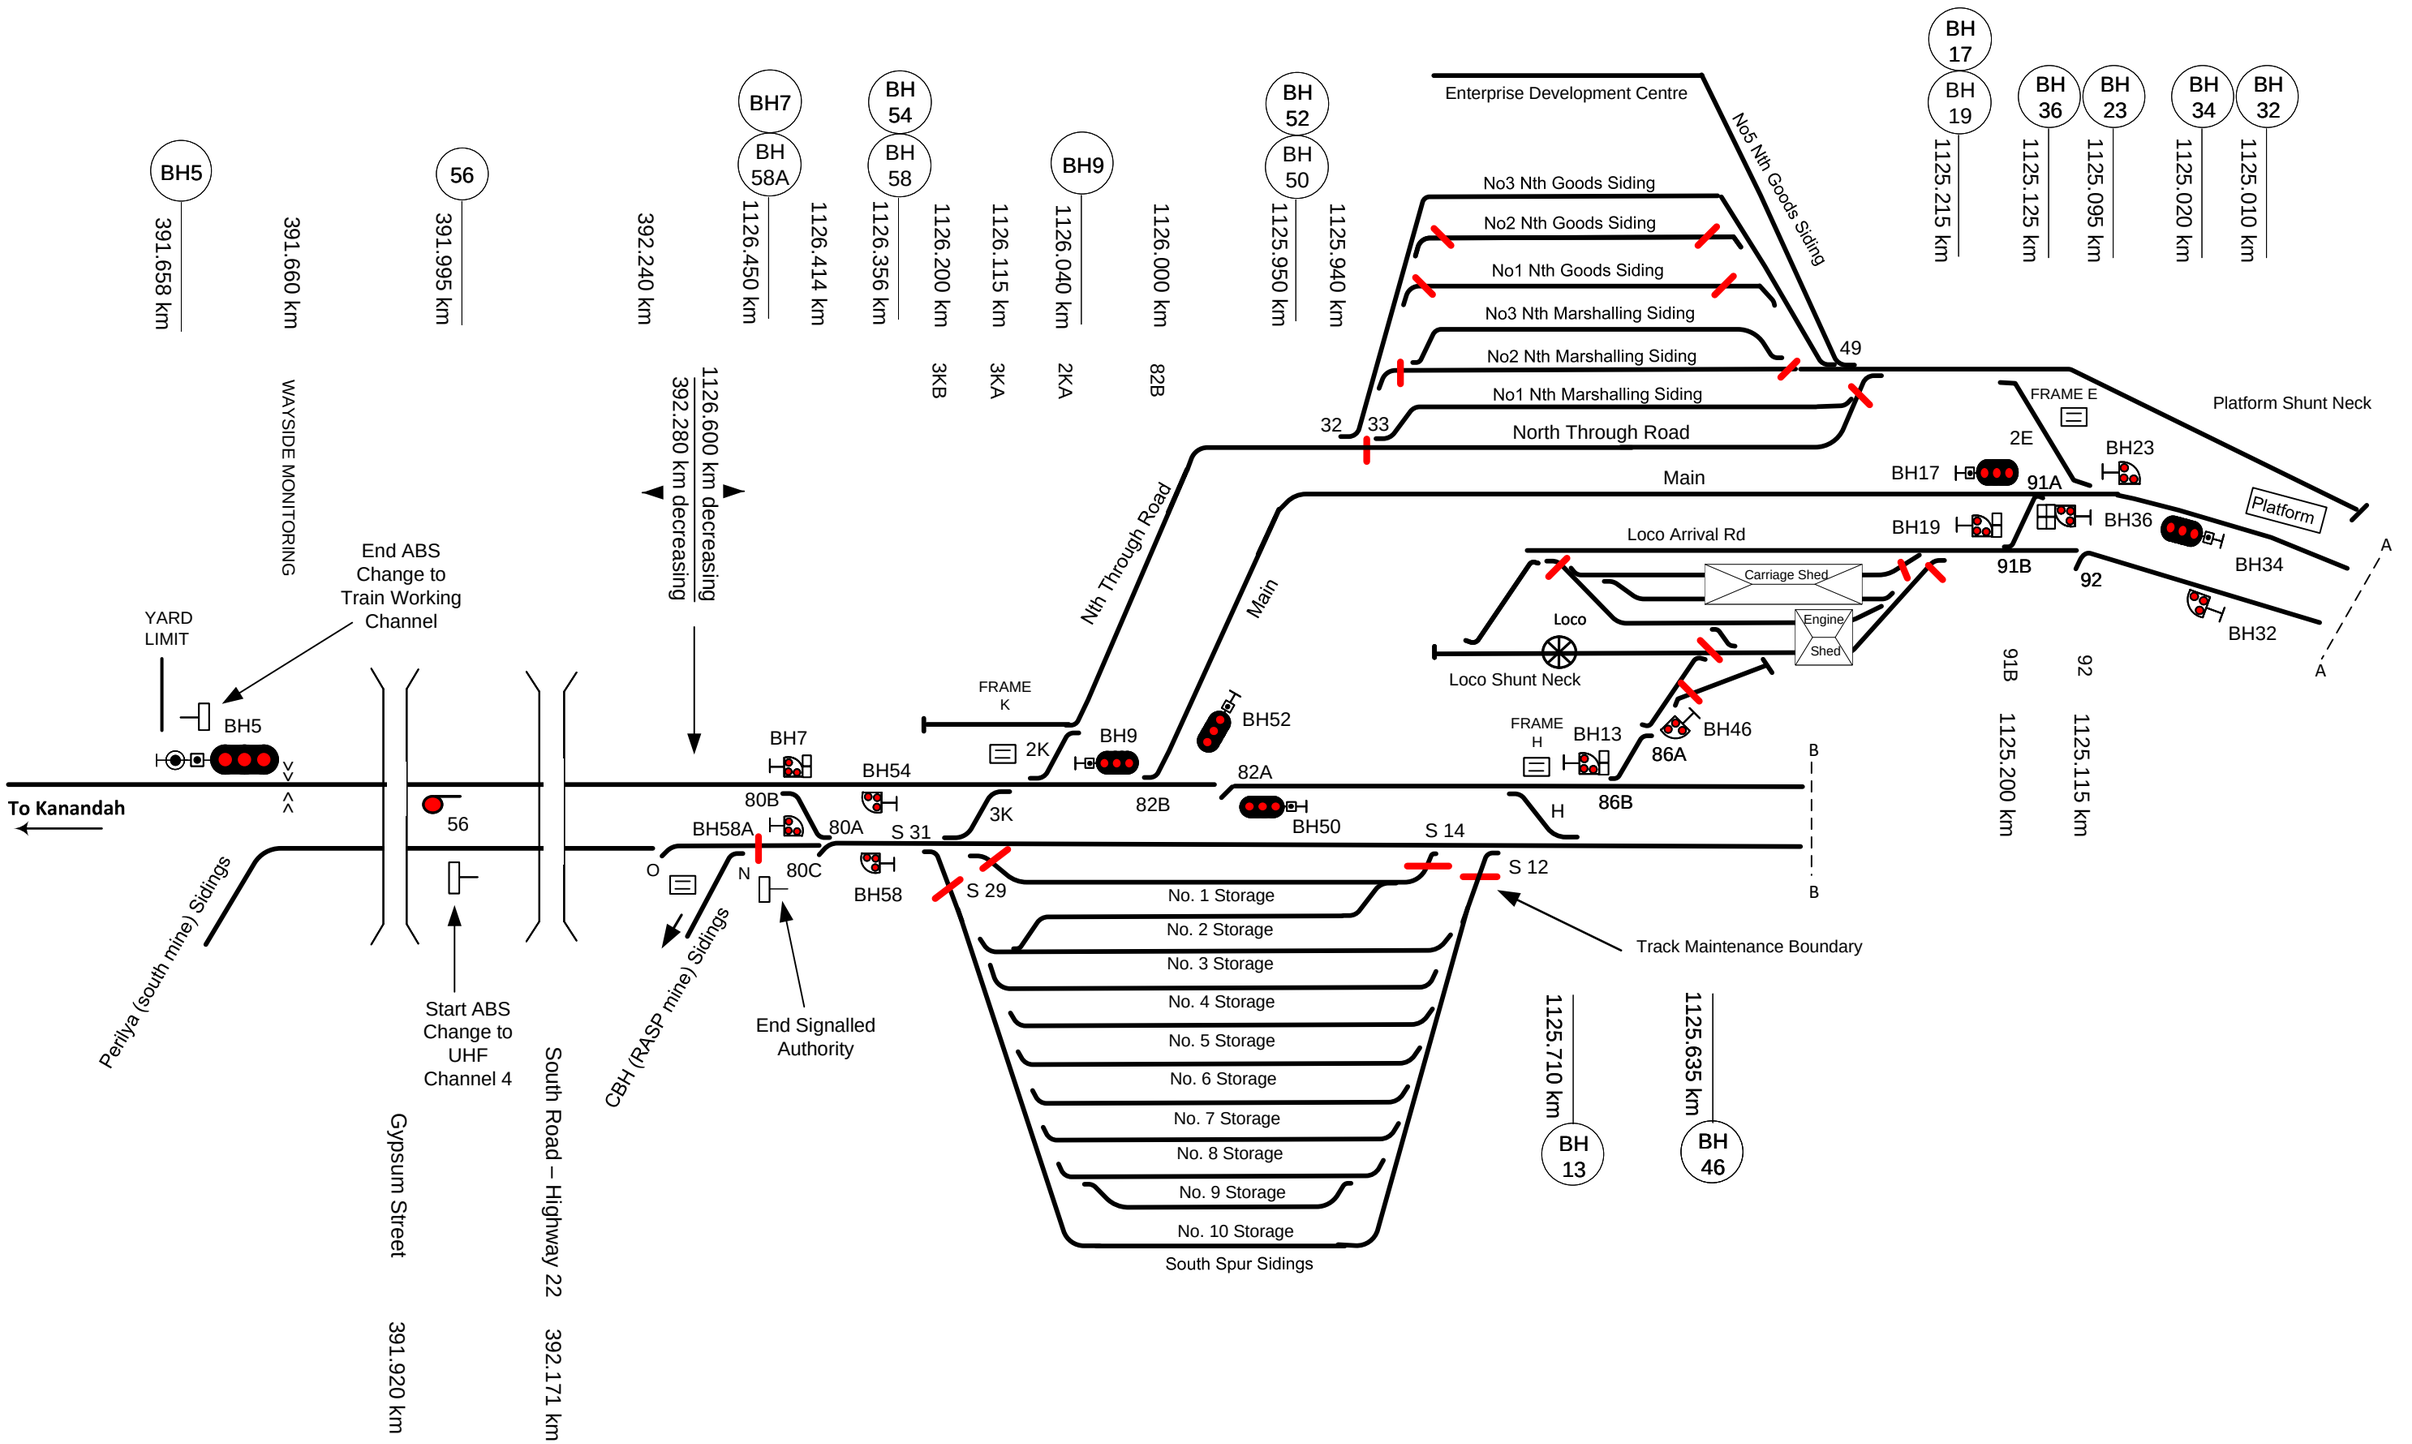

This diagram must be used in conjunction with the corresponding Network Information Book containing the location specific information in Section 2 as well as the legend and general information in Section 1.

Rev	Date	Revision Description	Designed	Checked	Ind.Rev	Approved
7	26/5/25	Kms added or updated				
6	19/6/24	BH36 signal added				
5	14/9/23	80 points, South Road and km change point updated				
4	5/6/23	South Spur sidings turnout numbers corrected				
3	28/03/23	Corrections to BH9 signal, 2k points and H crossover	AGIBB	RRATH		

Designed	G HARRISON	5/1/16
Checked	J SPARROW	5/1/16
Ind. Rev. Company	ARTC	
Ind. Rev. Name	R RATH	
Review Signature		5/1/16

ARTC ACCEPTANCE

Accepted by	P CAMPBELL
Signed:	
Acceptance Date	5/1/16

ARTC

NIB-T0032

Sheet No: 1 of 2

Sheet Size: A3

Scale: NTS

TITLE

Broken Hill 1

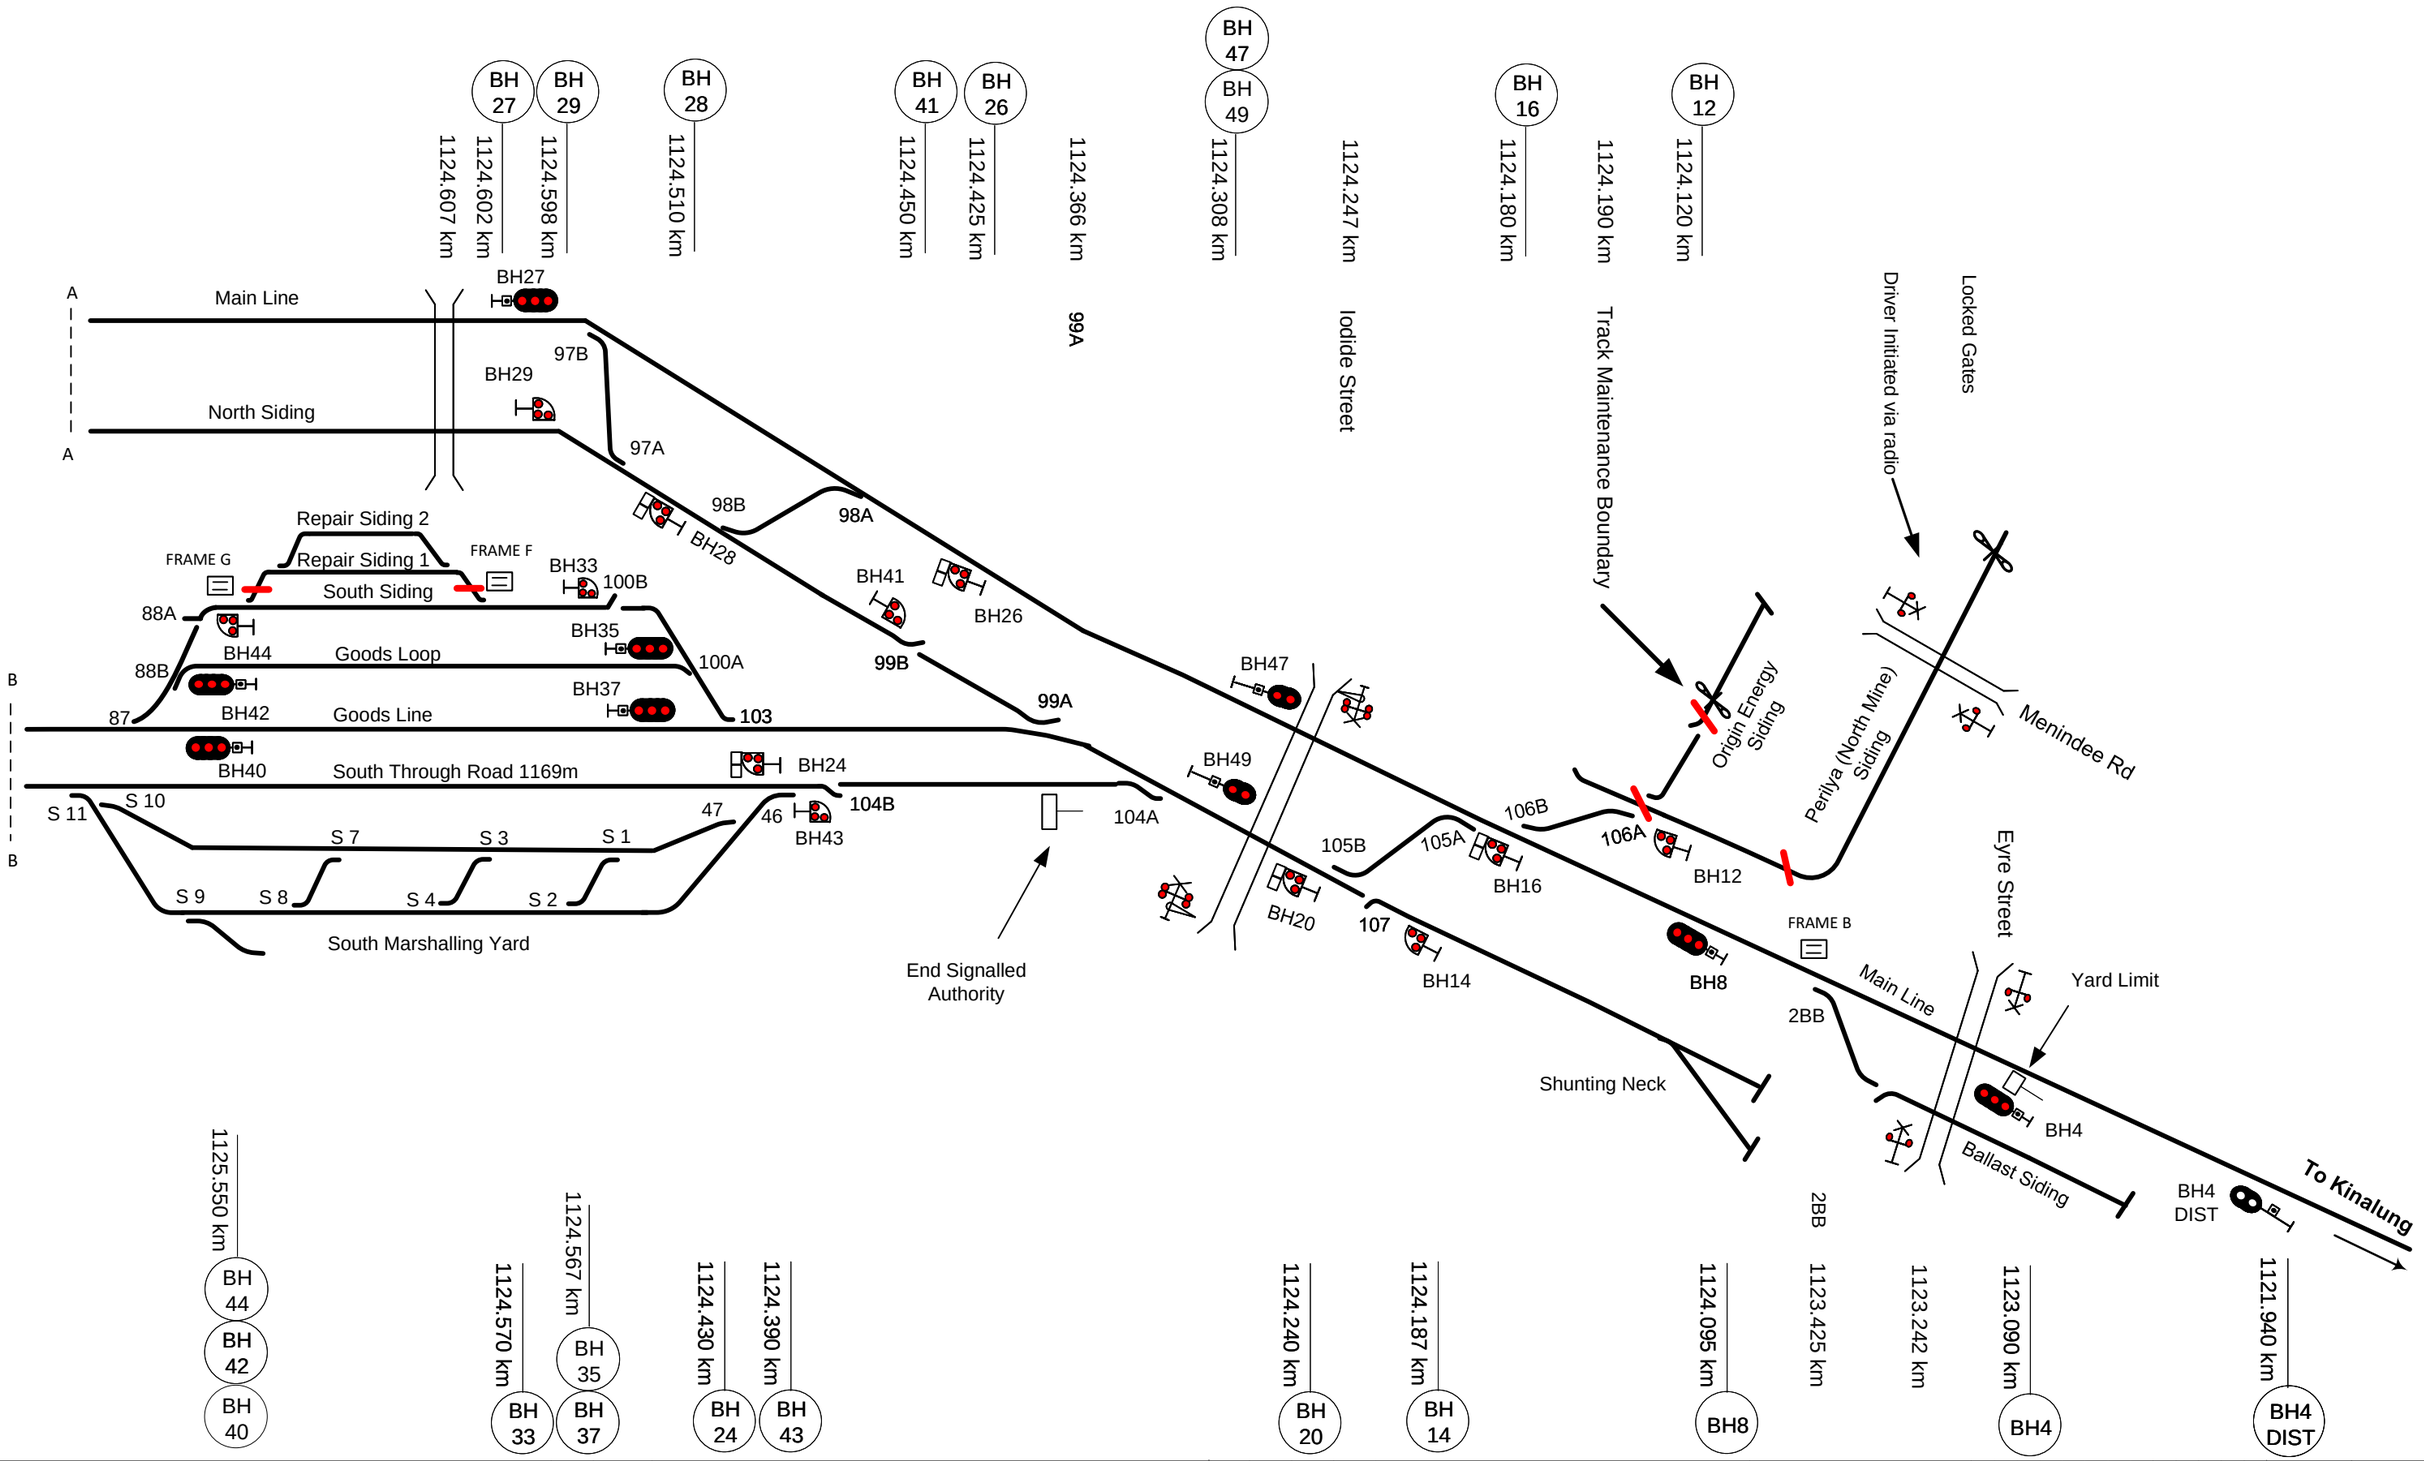

This diagram must be used in conjunction with the corresponding Network Information Book containing the location specific information in Section 2 as well as the legend and general information in Section 1.

Rev	Date	Revision Description	Designed	Checked	Ind.Rev	Approved
5	27/5/25	Kms added or updated				
4	5/6/23	South marshalling yard turnout numbers corrected				
3	21/03/23	BH4 Distant signal added & 88a catchpoint updated				
2	12/8/20	Signal BH4 km corrected				
1	11/9/17	Broken Hill Diagram separated into two diagrams and yard corrections made	AGIBB	RRATH		

Designed	G HARRISON	5/1/16
Checked	J SPARROW	5/1/16
Ind. Rev. Company	ARTC	Ind. Rev. Name R RATH
Review Signature		5/1/16

ARTC ACCEPTANCE
Accepted by P CAMPBELL
Signed:
Acceptance Date 5/1/16

ARTC

NIB-T0019

Sheet No 2 of 2
Sheet Size A3
Scale NTS

TITLE

Broken Hill 2

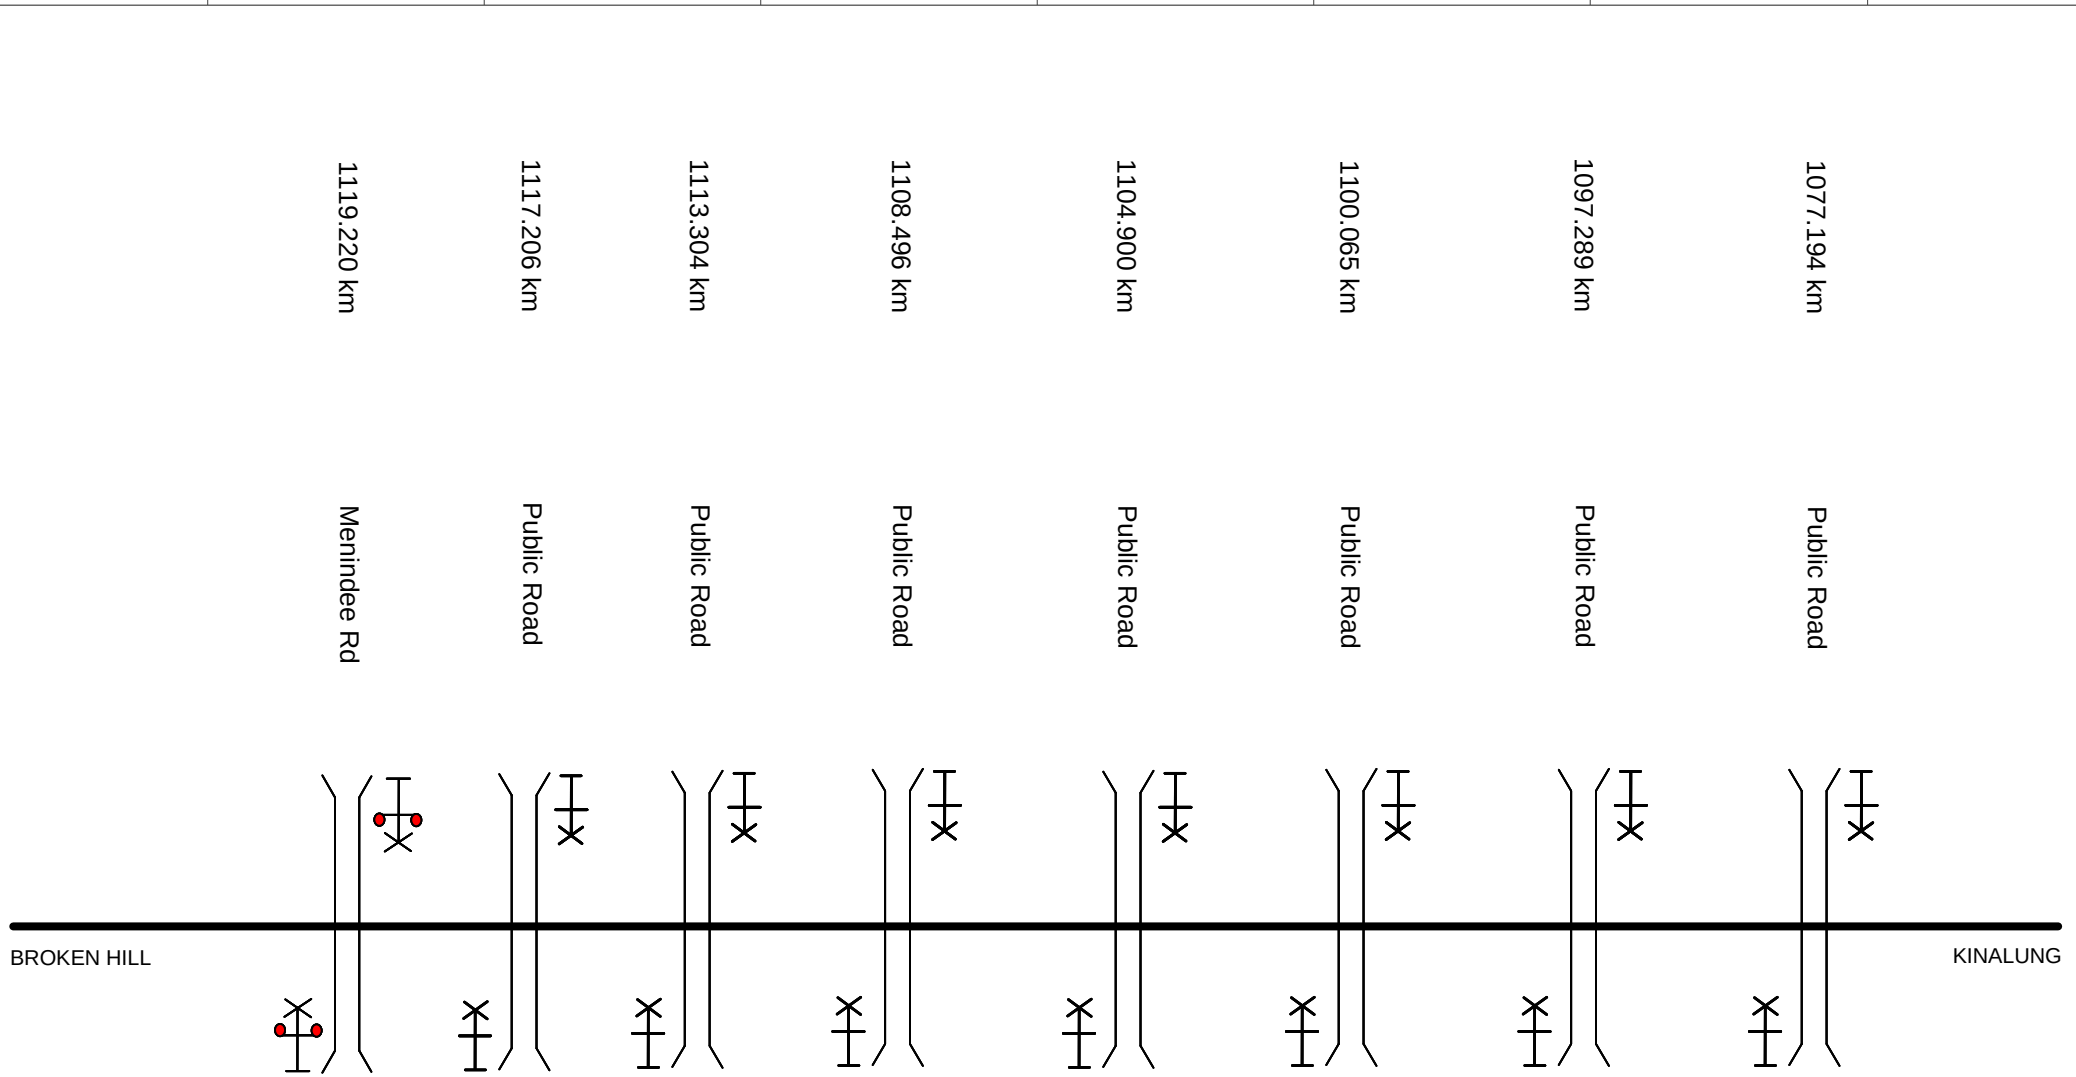

This diagram must be used in conjunction with the corresponding Network Information Book containing the location specific information in Section 2 as well as the legend and general information in Section 1.

Rev	Date	Revision Description	Designed	Checked	Ind.Rev	Approved
1	1/7/24	Menindee Road crossing km updated				

Designed	G HARRISON	5/1/16
Checked	J SPARROW	5/1/16
Ind. Rev. Company	ARTC	Ind. Rev. Name R RATH
Review Signature		5/1/16

ARTC ACCEPTANCE
Accepted by P CAMPBELL
Signed:
Acceptance Date 5/1/16

ARTC

NIB-T0031

Sheet No 1 of 1
Scale NTS
Sheet Size A4

TITLE

Broken Hill to Kinalung

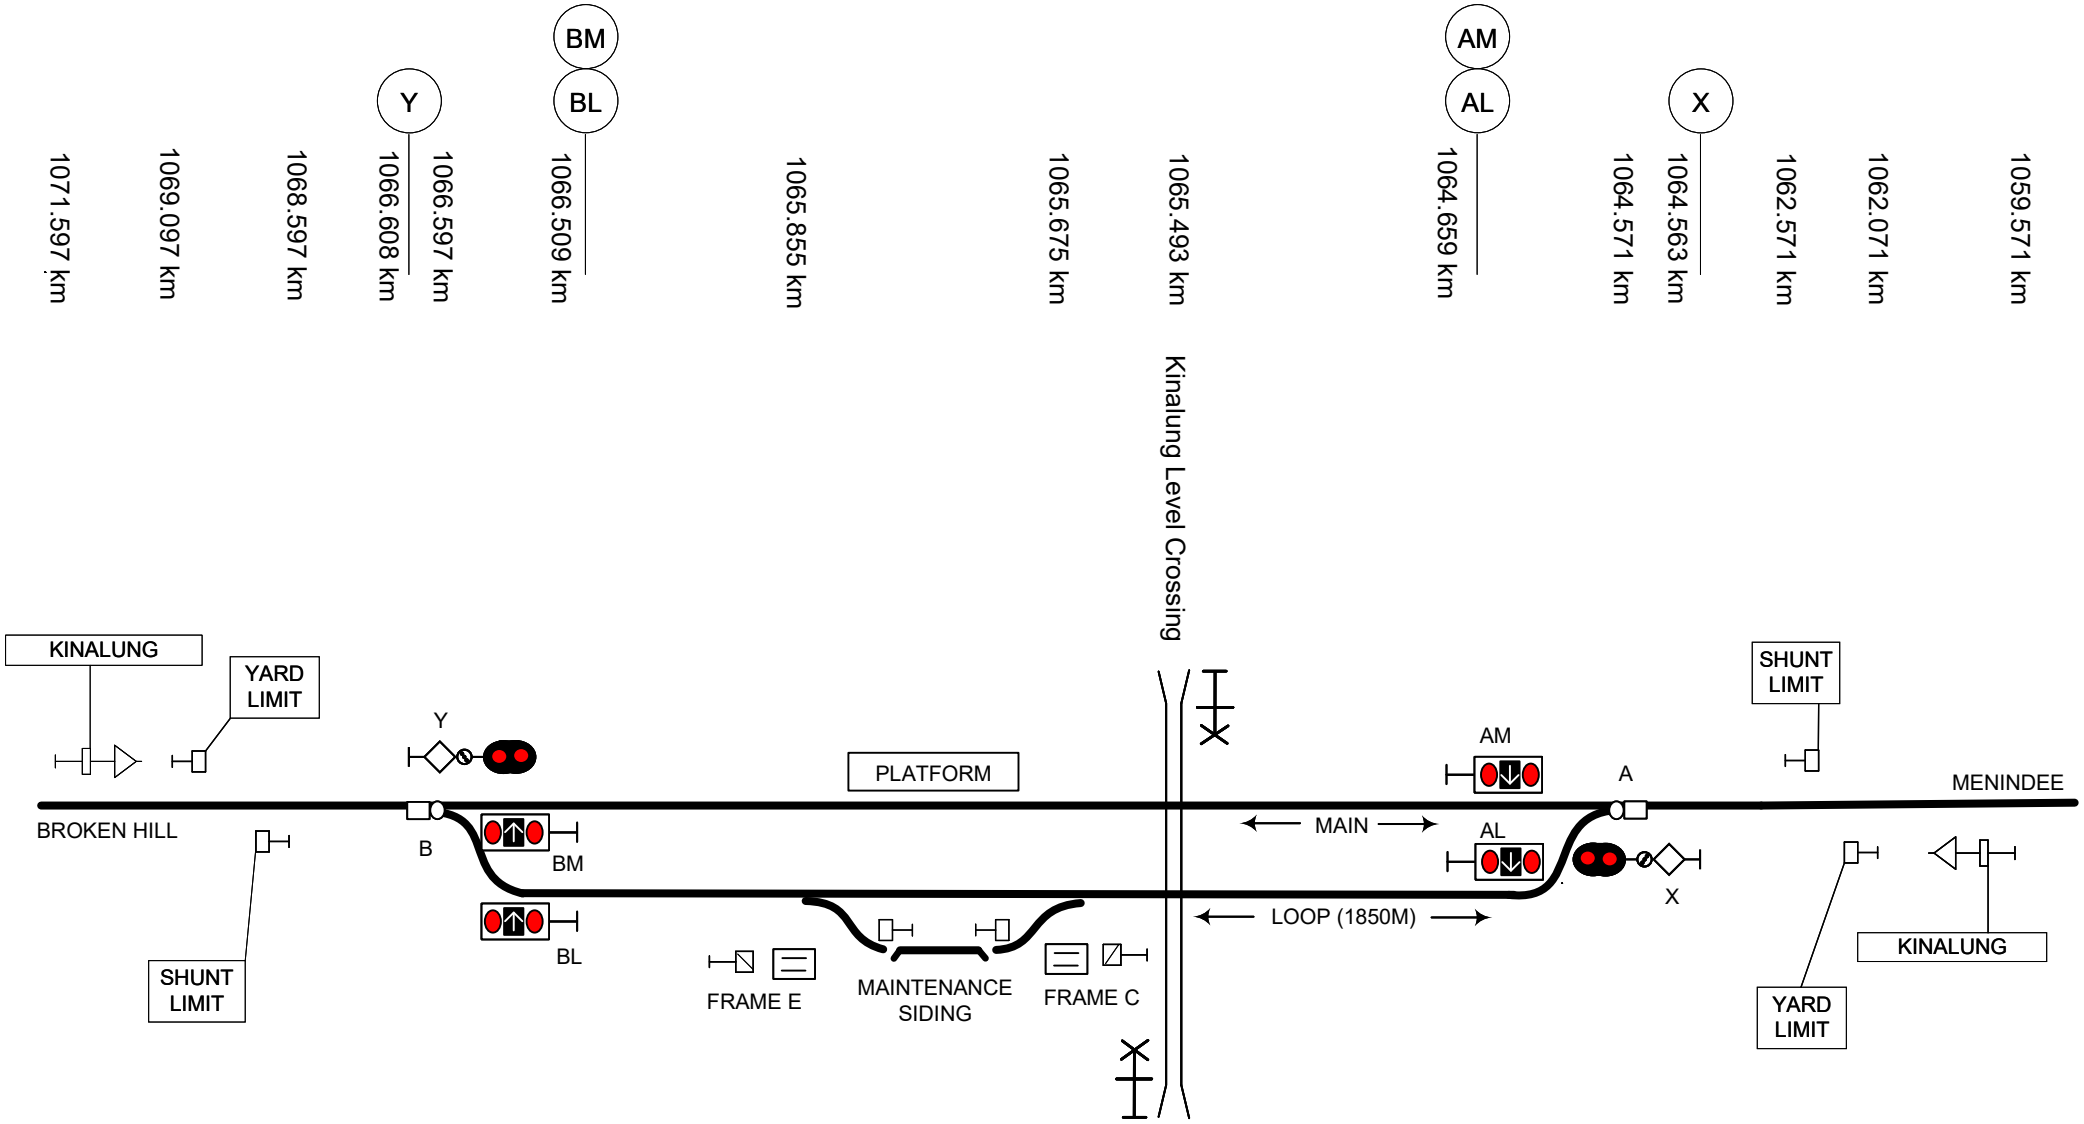

This diagram must be used in conjunction with the corresponding Network Information Book containing the location specific information in Section 2 as well as the legend and general information in Section 1.

Rev	Date	Revision Description
2	14/8/25	Yard limit sign kms updated to match TMACS
1	23/6/22	Signal corrections

Designed	G HARRISON	5/1/16	ARTC ACCEPTANCE
Checked	J SPARROW	5/1/16	Accepted by P CAMPBELL
Ind. Rev. Company	ARTC	Ind. Rev. Name	R RATH
Review Signature		5/1/16	Signed:
			Acceptance Date 5/1/16

ARTC

TITLE

Kinalung

NIB-T0030

Sheet No 1 of 1

Scale NTS

Sheet Size A4

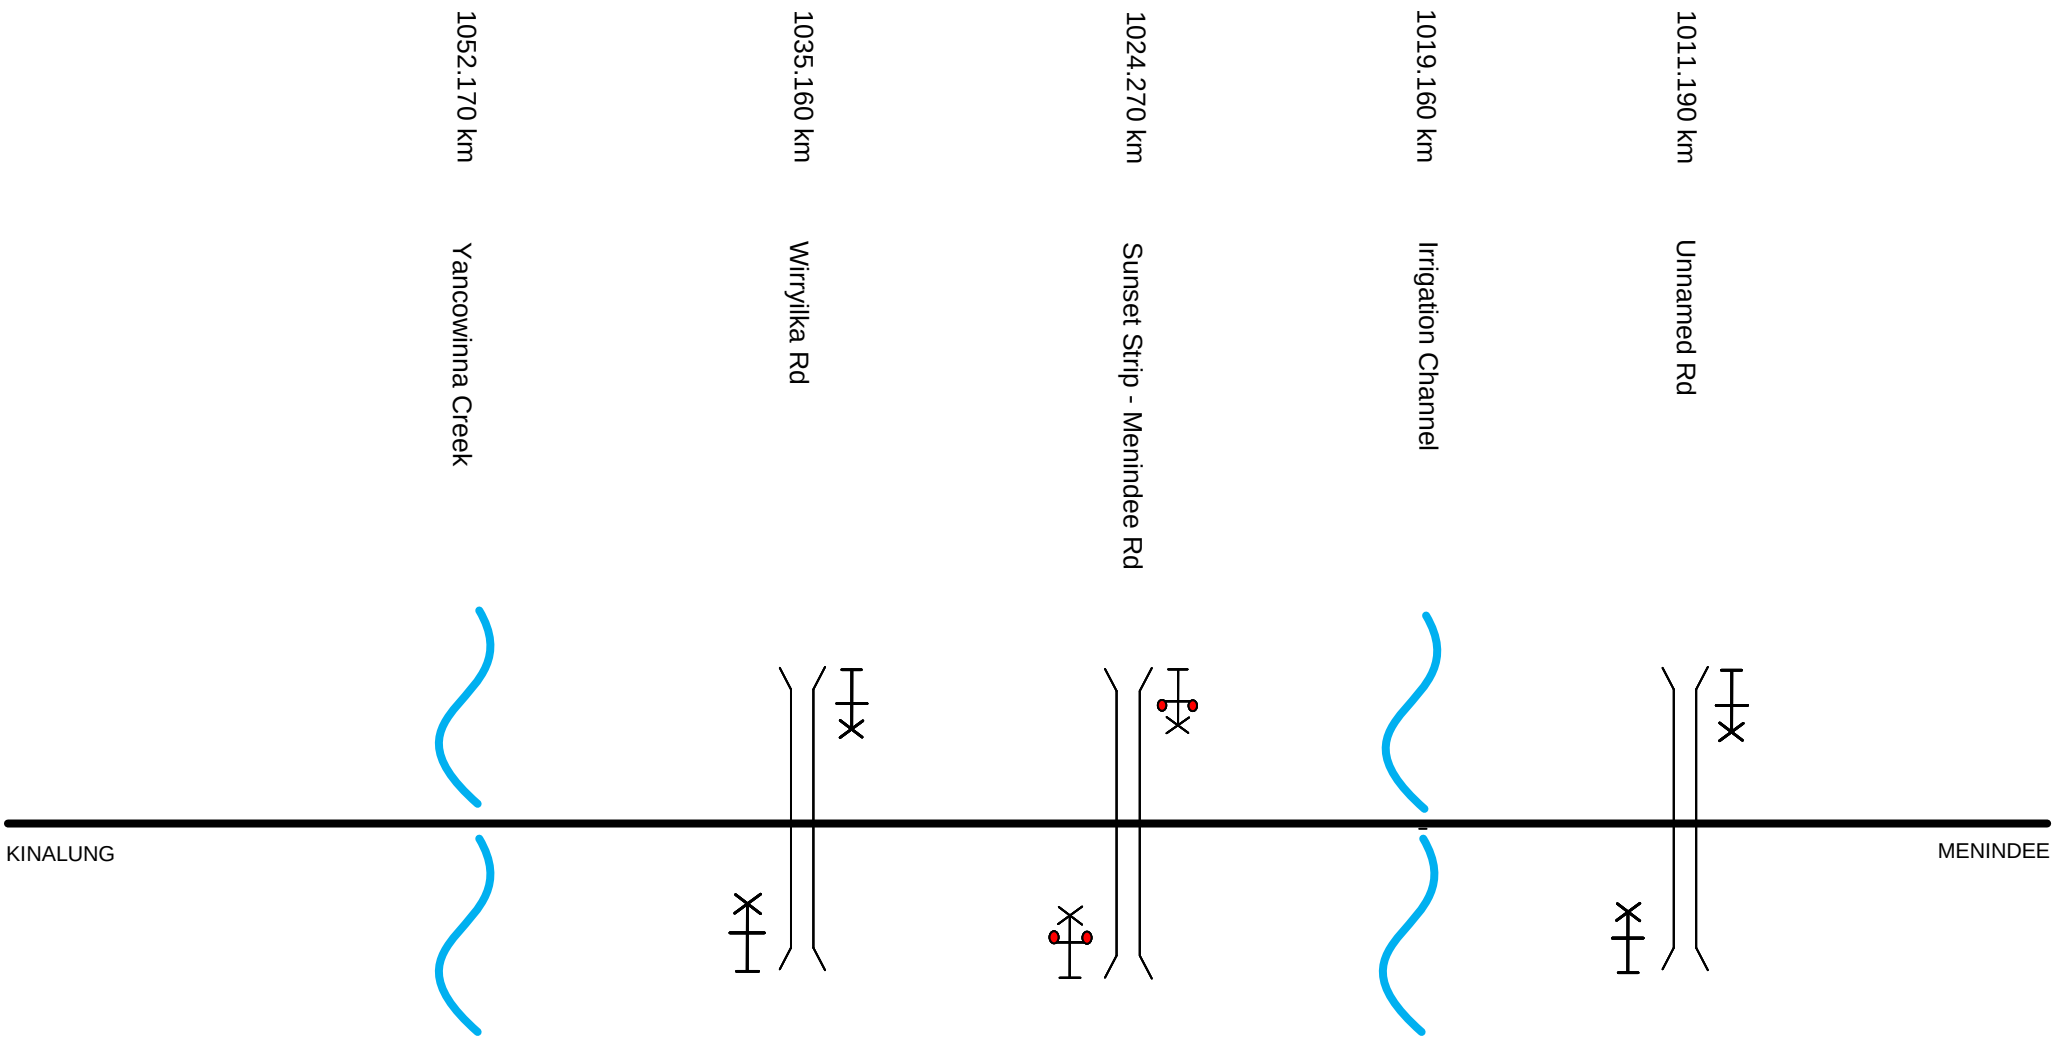

This diagram must be used in conjunction with the corresponding Network Information Book containing the location specific information in Section 2 as well as the legend and general information in Section 1.

Rev	Date	Revision Description	Designed	Checked	Ind.Rev	Approved
2	23/10/24	Active crossing name updated				
1	11/12/23	Menindee - Broken Hill Rd crossing km updated				

Designed	G HARRISON	5/1/16
Checked	J SPARROW	5/1/16
Ind. Rev. Company	ARTC	
Ind. Rev. Name	R RATH	
Review Signature		5/1/16

ARTC ACCEPTANCE
Accepted by P CAMPBELL
Signed:
Acceptance Date 5/1/16

ARTC

NIB-T0029

Sheet No 1 of 1
Scale NTS
Sheet Size A4

TITLE

Kinalung to Menindee

1012.255 km

1009.893 km

XPT 145 115
1009.069 km
1009.119 km
1008.225 km
Menindee Broken Hill Rd

115
1007.990 km

85 80 XPT
1007.570 km

F
1007.503 km

XPT 85 80
1007.300 km
1006.960 km
Racecourse Rd
1006.910 km

X
1006.895 km

60 30 XPT
1006.860 km
1006.836 km

A
1006.015 km
1006.020 km

XPT 60 30
1005.740 km

115
1005.600 km
Darling River

1004.800 km

1004.673 km
Wilcannia-Menindee Rd

1004.300 km

1002.108 km

CATCH POINTS

CATCH POINTS

FRAME E

FRAME B

GOODS SIDING

FRAME F

F

LOOP LINE (1145m)

FRAME A

YARD LIMIT

MENINDEE

KINALUNG

SHUNT LIMIT

X

MAIN LINE

STATION

A

SHUNT LIMIT

KALEENTHA

MENINDEE

YARD LIMIT

This diagram must be used in conjunction with the corresponding Network Information Book containing the location specific information in Section 2 as well as the legend and general information in Section 1.

Rev	Date	Revision Description

Designed	G HARRISON	5/1/16	ARTC ACCEPTANCE
Checked	J SPARROW	5/1/16	Accepted by P CAMPBELL
Ind. Rev. Company	ARTC	Ind. Rev. Name R RATH	Signed:
Review Signature		5/1/16	Acceptance Date 5/1/16

ARTC

NIB-T0028

Sheet No 1 of 1

Sheet Size A3

Scale NTS

TITLE

Menindee

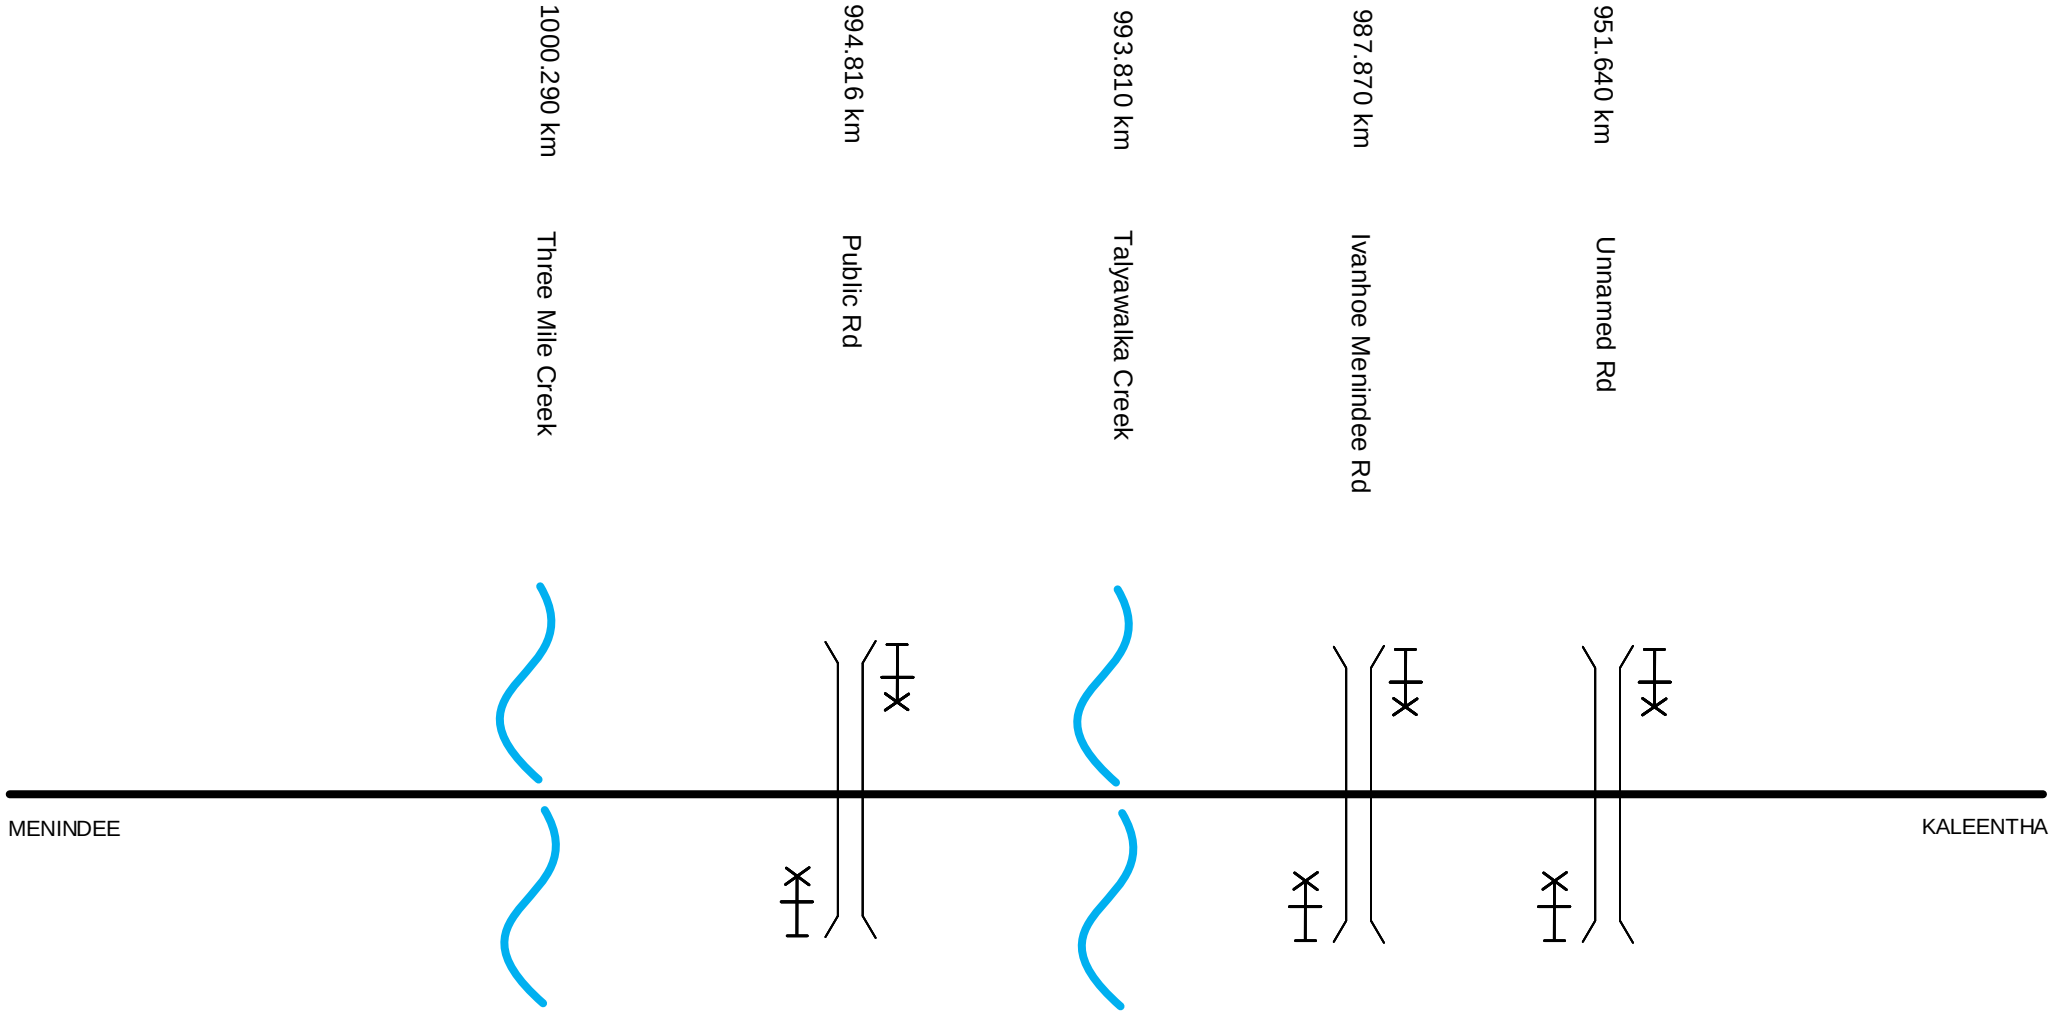

This diagram must be used in conjunction with the corresponding Network Information Book containing the location specific information in Section 2 as well as the legend and general information in Section 1.

Rev	Date	Revision Description	Designed	Checked	Ind.Rev	Approved

Designed	G HARRISON	5/1/16	ARTC ACCEPTANCE
Checked	J SPARROW	5/1/16	Accepted by P CAMPBELL
Ind. Rev. Comp.	ARTC	Ind. Rev. Name R RATH	Signed:
Review Signature		5/1/16	Acceptance Date 5/1/16

ARTC

NIB-T0027

Sheet No 1 of 1

Sheet Size A4

Scale NTS

TITLE

Menindee to Kaleentha

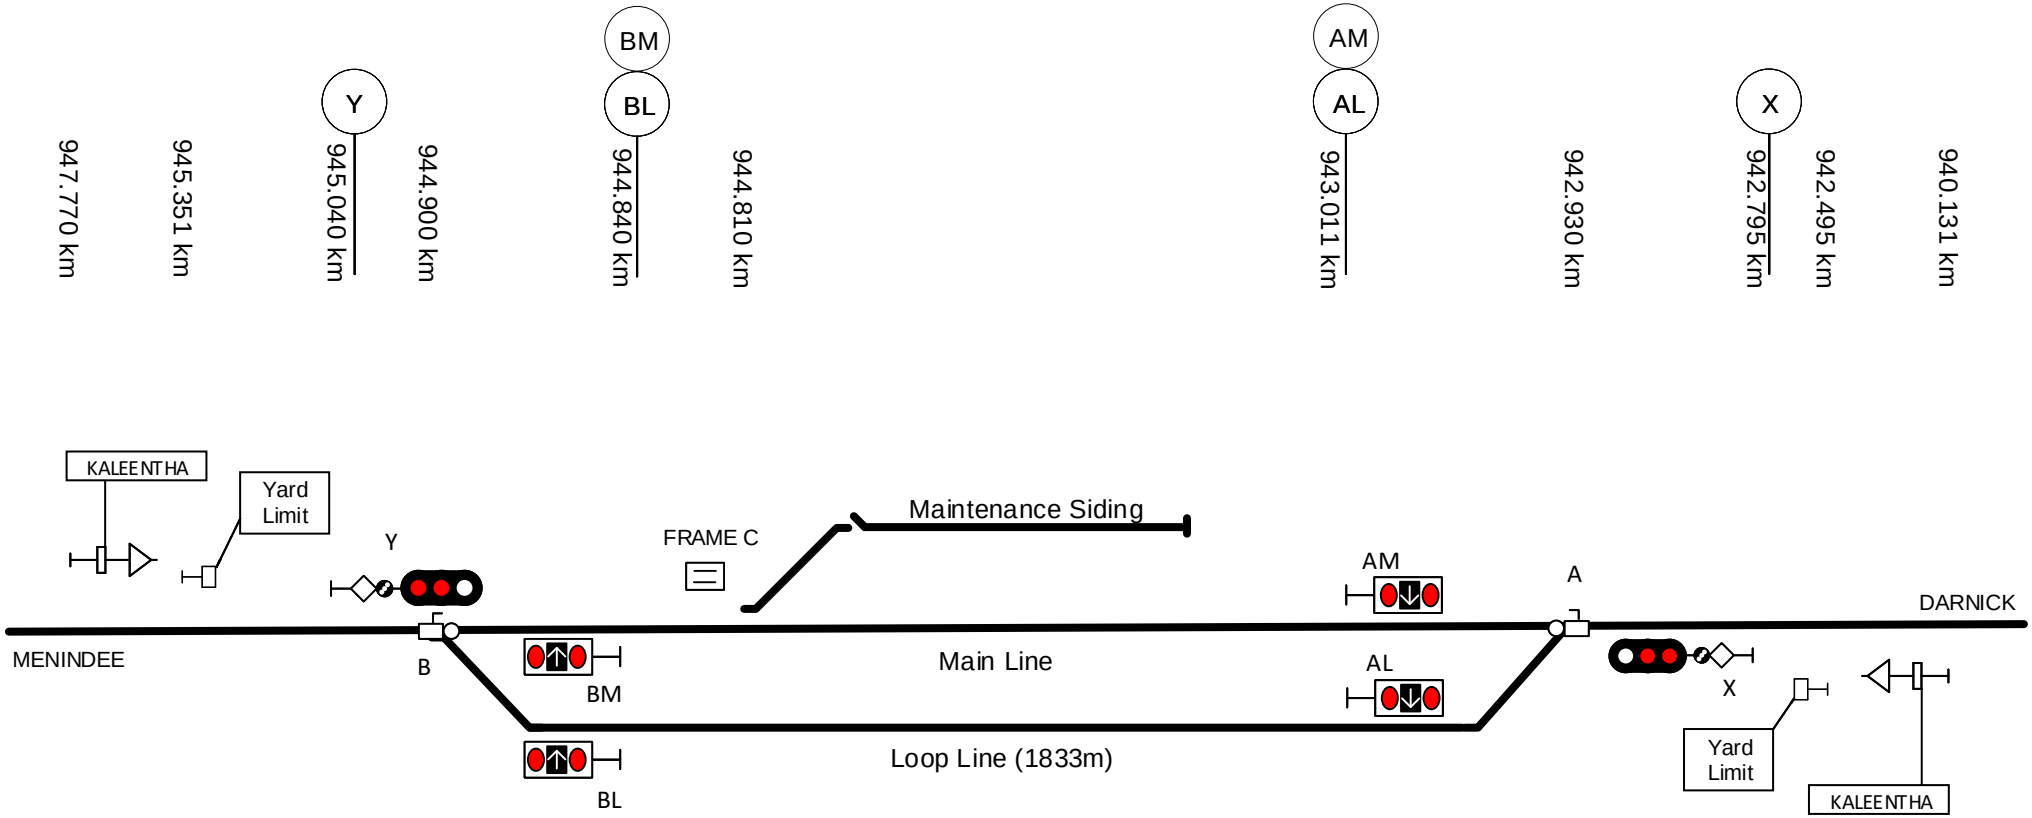

This diagram must be used in conjunction with the corresponding Network Information Book containing the location specific information in Section 2 as well as the legend and general information in Section 1.

Rev	Date	Revision Description	Designed	Checked	Ind.Rev	Approved
2	23/6/22	Signal corrections				
1	3/12/18	AM & AL signal references corrected				

Designed	G HARRISON	5/1/16
Checked	J SPARROW	5/1/16
Ind. Rev. ARTC	Ind. Rev. Name R RATH	
Review Signature		5/1/16

ARTC ACCEPTANCE
Accepted by P CAMPBELL
Signed:
Acceptance Date 5/1/16

ARTC

NIB-T0026

Sheet No 1 of 1
Scale NTS
Sheet Size A4

TITLE

Kaleentha

927.500 km

Unnamed Rd – Gum Lake

917.410 km

Pooncarrie Rd

909.702 km

Unnamed Rd

899.828 km

Unnamed Rd

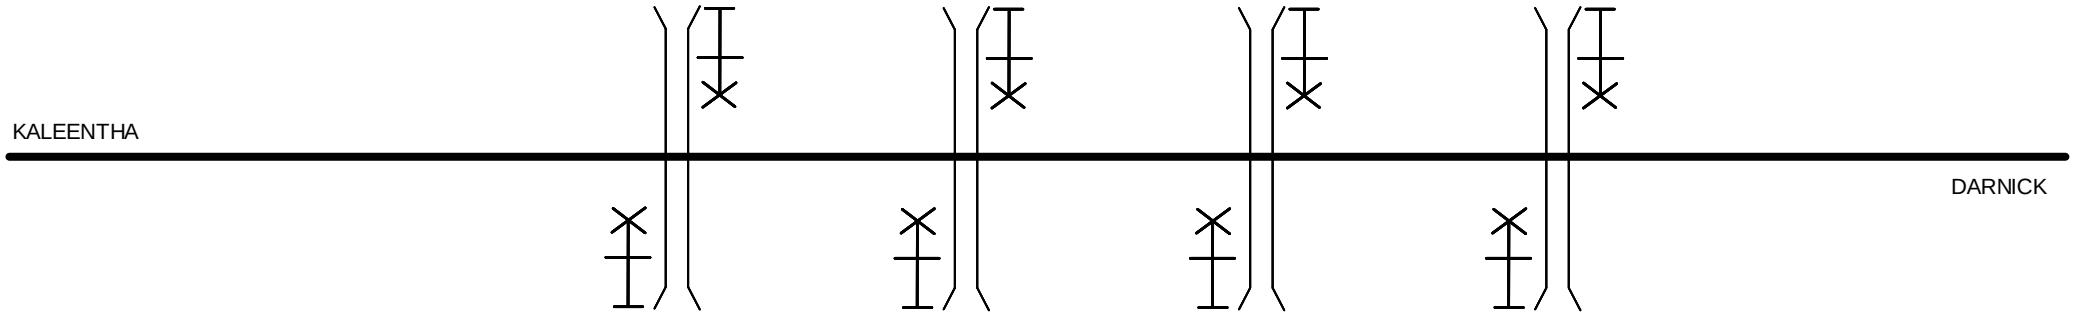

This diagram must be used in conjunction with the corresponding Network Information Book containing the location specific information in Section 2 as well as the legend and general information in Section 1.

Rev	Date	Revision Description	Designed	Checked	Ind.Rev	Approved

Designed	G HARRISON	5/1/16
Checked	J SPARROW	5/1/16
Ind. Rev. Check	ARTC	Ind. Rev. Name R RATH
Review Signature		5/1/16

ARTC ACCEPTANCE
Accepted by P CAMPBELL
Signed:
Acceptance Date 5/1/16

ARTC

NIB-T0025

Sheet No 1 of 1

Scale NTS

Sheet Size A4

TITLE

Kaleentha to Darnick

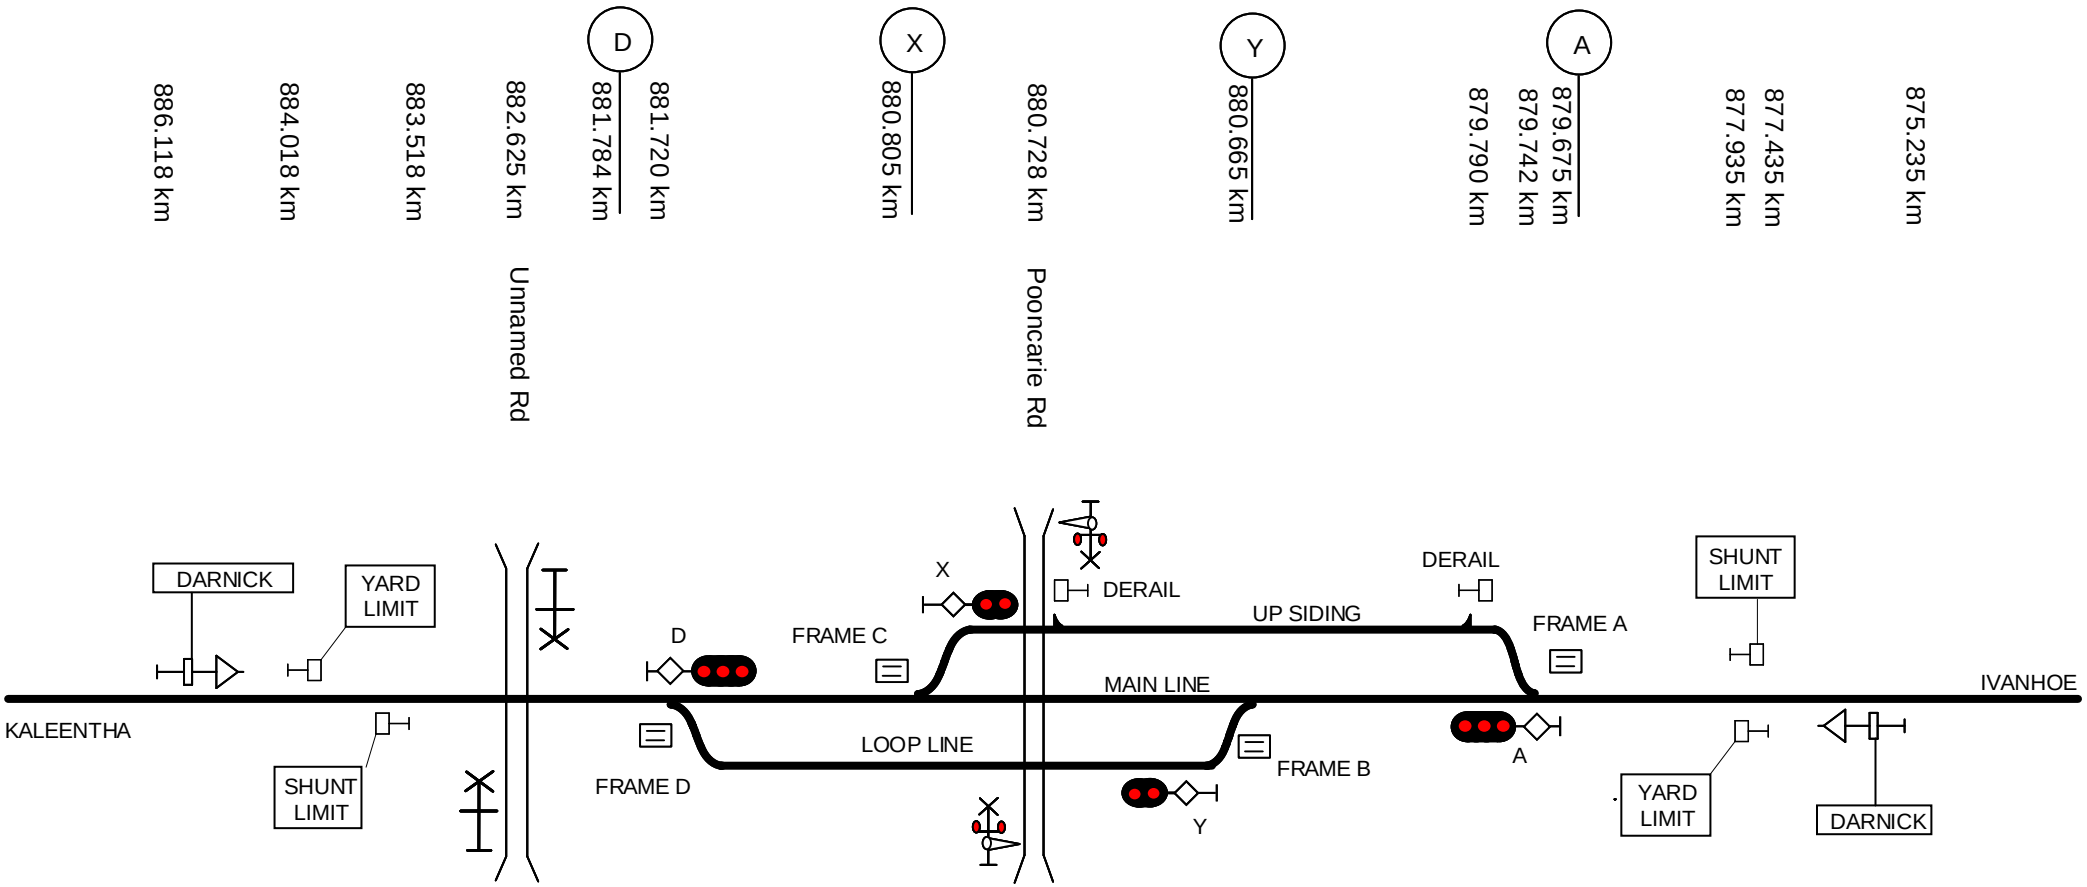

This diagram must be used in conjunction with the corresponding Network Information Book containing the location specific information in Section 2 as well as the legend and general information in Section 1.

Rev	Date	Revision Description	Designed	Checked	Ind.Rev	Approved

Designed	G HARRISON	5/1/16	ARTC ACCEPTANCE
Checked	J SPARROW	5/1/16	Accepted by P CAMPBELL
Ind. Rev. ARTC	Ind. Rev. Name R RATH		Signed:
Review Signature		5/1/16	Acceptance Date 5/1/16

ARTC

NIB-T0024

Sheet No 1 of 1

Scale NTS

Sheet Size A4

TITLE

Darnick

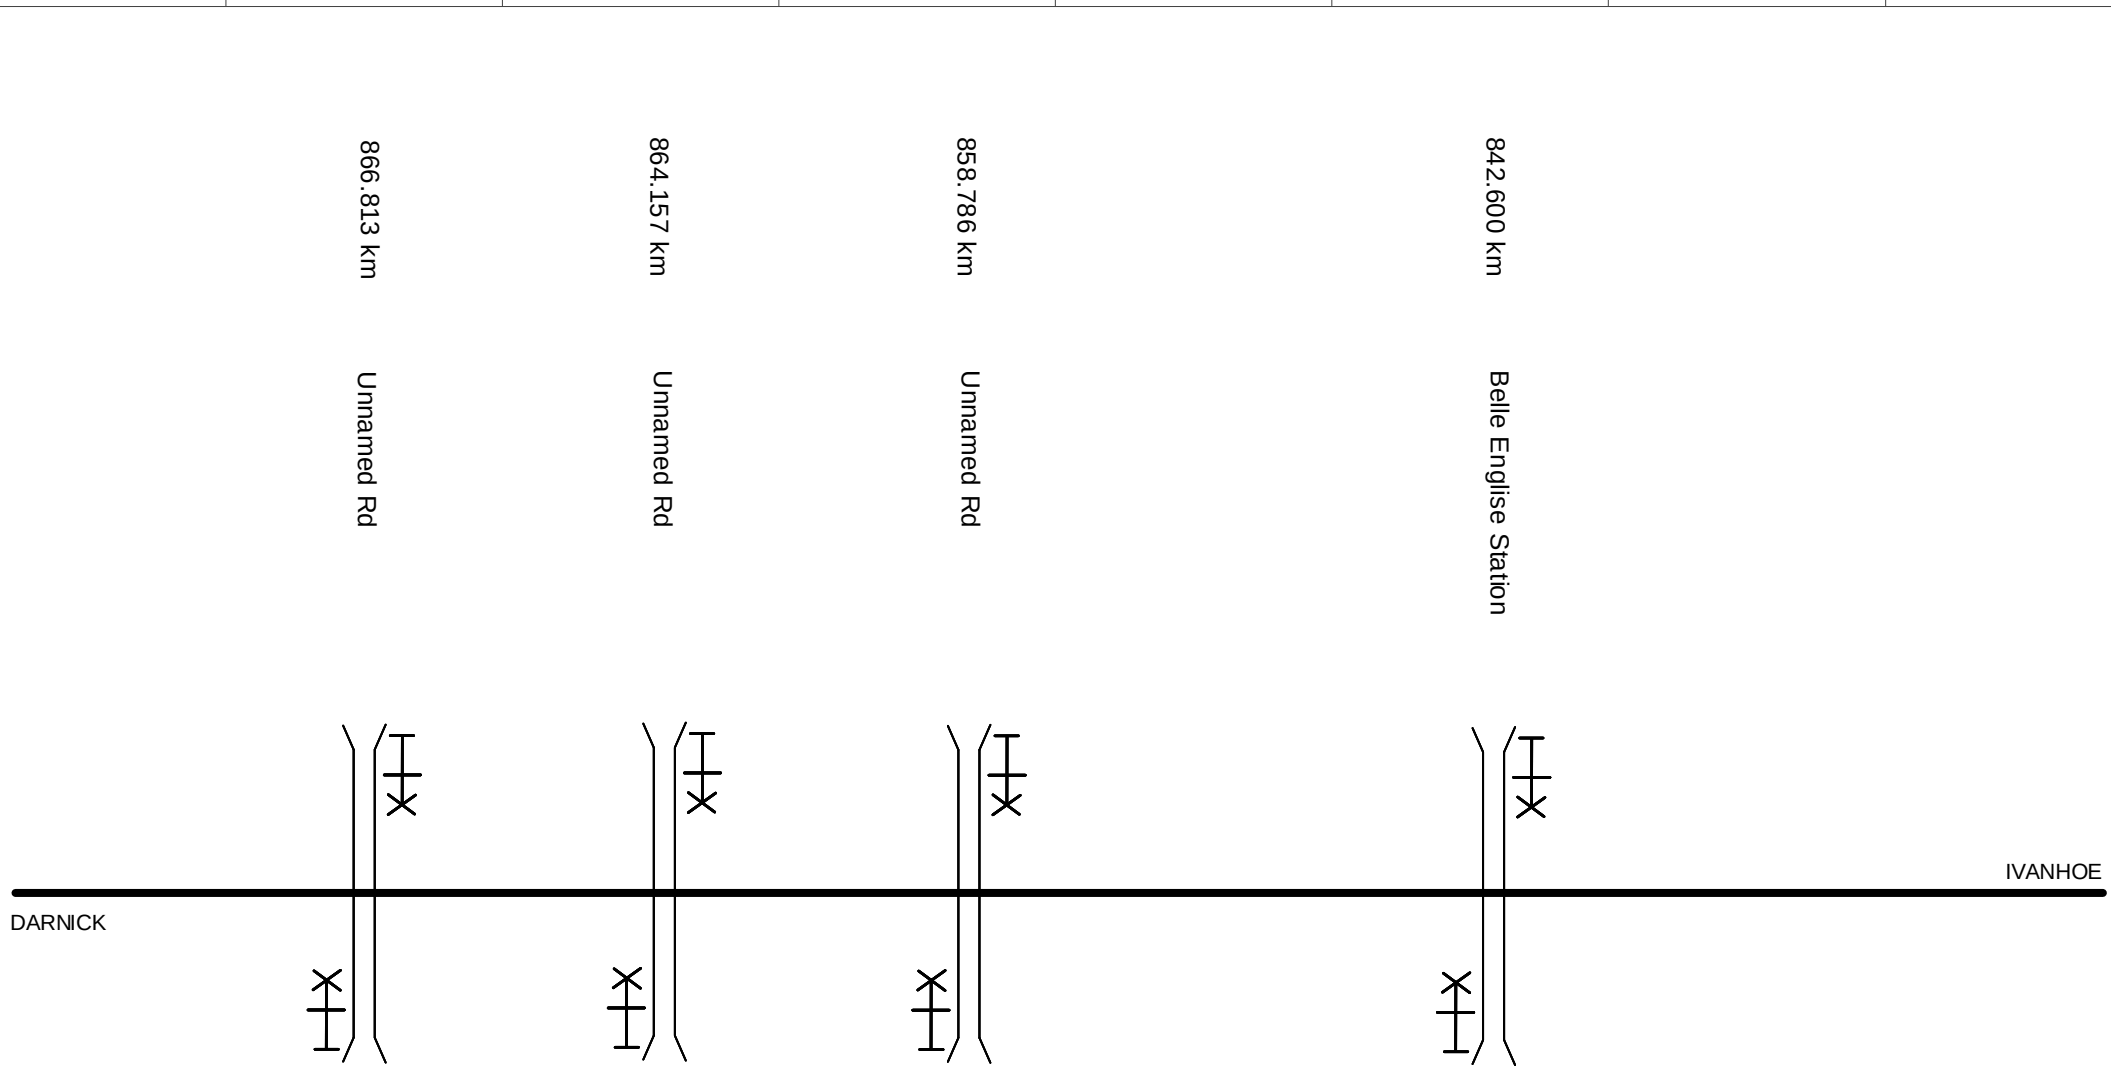

This diagram must be used in conjunction with the corresponding Network Information Book containing the location specific information in Section 2 as well as the legend and general information in Section 1.

Rev	Date	Revision Description	Designed	Checked	Ind.Rev	Approved
1	13/12/21	Tronox siding added				

Designed	G HARRISON	5/1/16	ARTC ACCEPTANCE
Checked	J SPARROW	5/1/16	Accepted by P CAMPBELL
Ind. Rev. Comp.	ARTC	Ind. Rev. Name	R RATH
Review Signature		5/1/16	Signed: Acceptance Date 5/1/16

ARTC

NIB-T0023

Sheet No 1 of 1

Scale NTS

Sheet Size A4

TITLE

Darnick to Ivanhoe

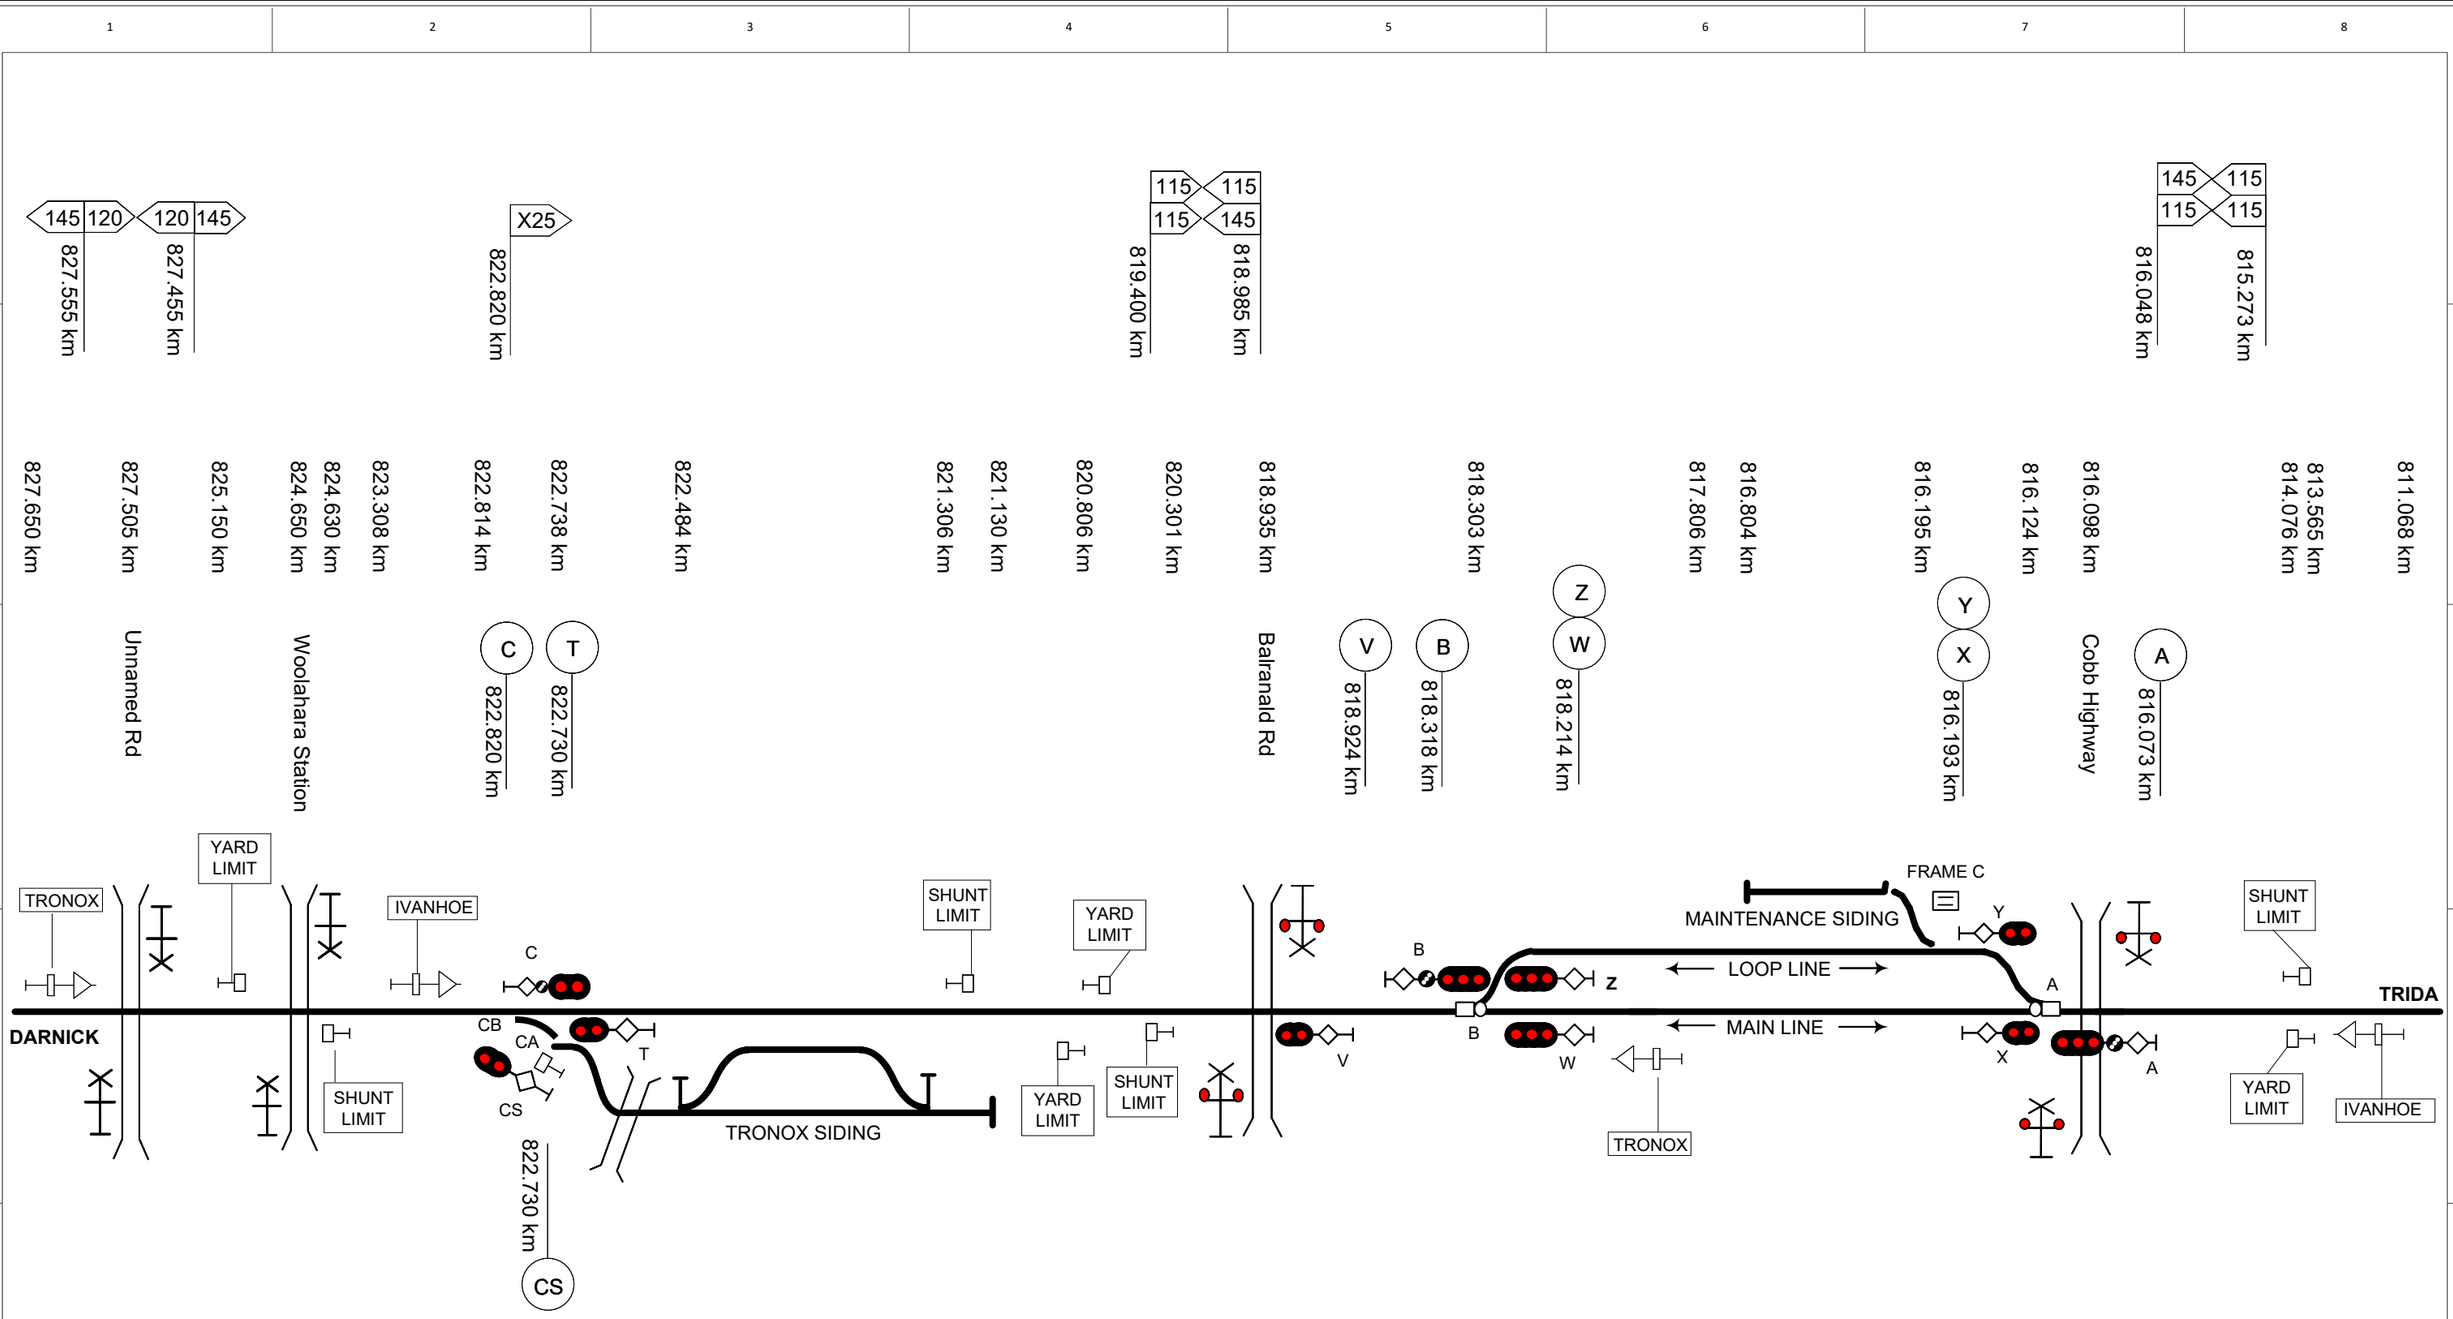

This diagram must be used in conjunction with the corresponding Network Information Book containing the location specific information in Section 2 as well as the legend and general information in Section 1.

Rev	Date	Revision Description	Designed	Checked	Ind.Rev	Approved
1	13/12/21	Tronox siding updates and signal corrections				

Designed	G HARRISON	5/1/16	ARTC ACCEPTANCE
Checked	J SPARROW	5/1/16	Accepted by P CAMPBELL
Ind. Rev. Compan… ARTC	Ind. Rev. Name R RATH		Signed:
Review Signature		5/1/16	Acceptance Date 5/1/16

ARTC

NIB-T0022

Sheet No 1 of 1

Sheet Size A3

Scale NTS

TITLE

Ivanhoe

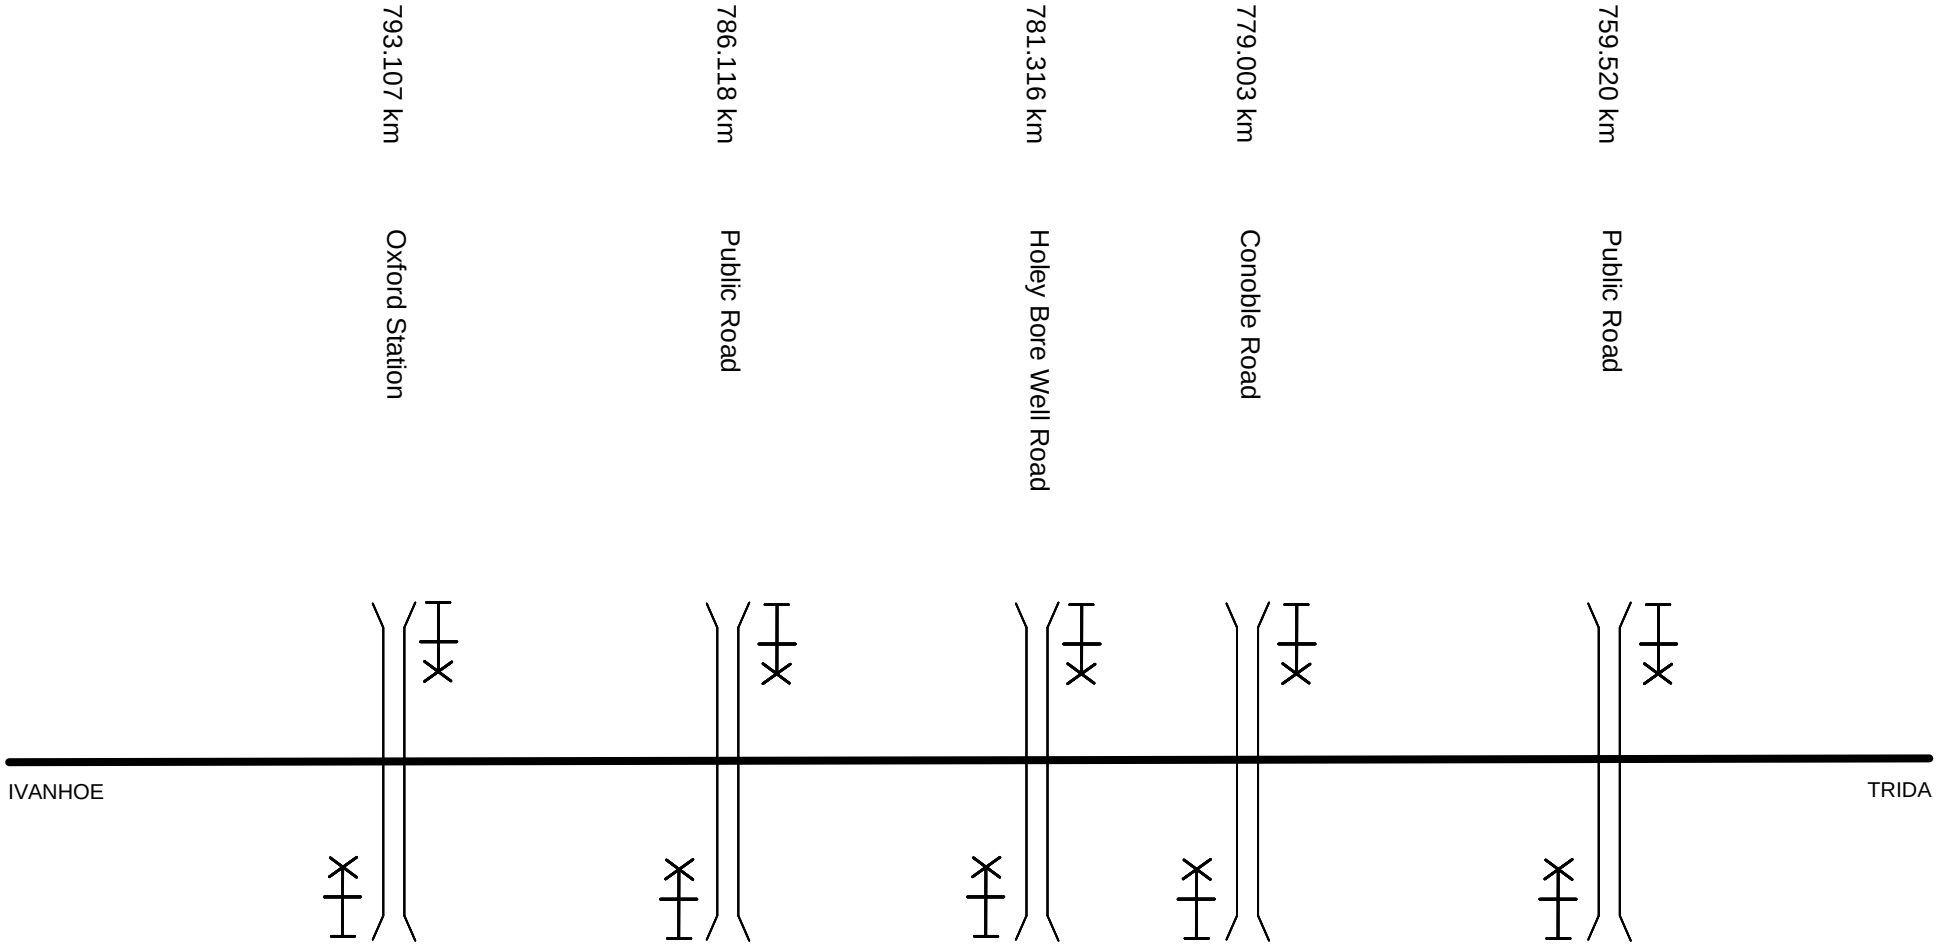

This diagram must be used in conjunction with the corresponding Network Information Book containing the location specific information in Section 2 as well as the legend and general information in Section 1.

Rev	Date	Revision Description	Designed	Checked	Ind.Rev	Approved
1	19/6/24	Conoble Road crossing added				

Designed	G HARRISON	5/1/16
Checked	J SPARROW	5/1/16
Ind. Rev. Company	ARTC	
Ind. Rev. Name	R RATH	
Review Signature		5/1/16

ARTC ACCEPTANCE
Accepted by P CAMPBELL
Signed:
Acceptance Date 5/1/16

ARTC

NIB-T0021

Sheet No 1 of 1
Scale NTS
Sheet Size A4

TITLE

Ivanhoe to Trida

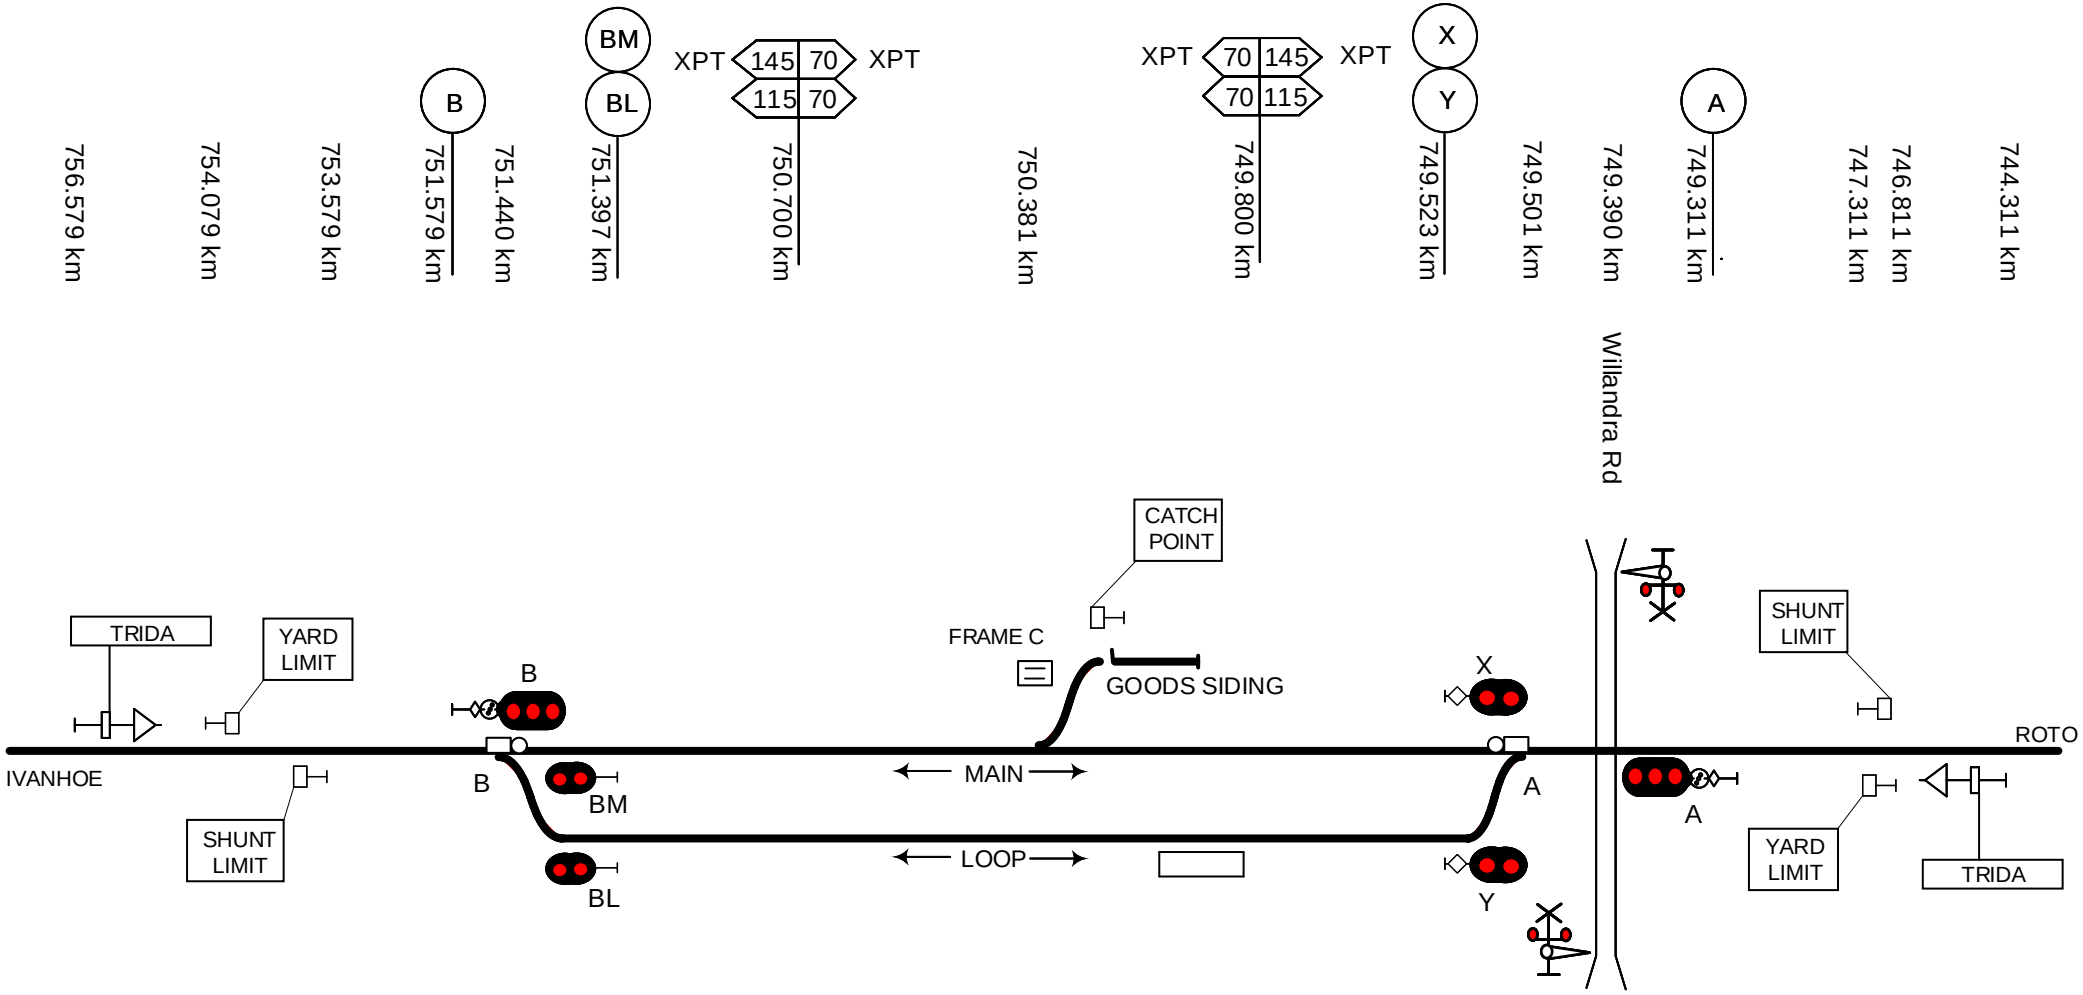

This diagram must be used in conjunction with the corresponding Network Information Book containing the location specific information in Section 2 as well as the legend and general information in Section 1.

Rev	Date	Revision Description	Designed	Checked	Ind.Rev	Approved
1	8/7/21	Up yard limit km corrected				

Designed	G HARRISON	5/1/16
Checked	J SPARROW	5/1/16
Ind. Rev. Check	ARTC	Ind. Rev. Name R RATH
Review Signature		5/1/16

ARTC ACCEPTANCE
Accepted by P CAMPBELL
Signed:
Acceptance Date 5/1/16

ARTC

NIB-T0020

Sheet No 1 of 1
Scale NTS
Sheet Size A4

TITLE

Trida

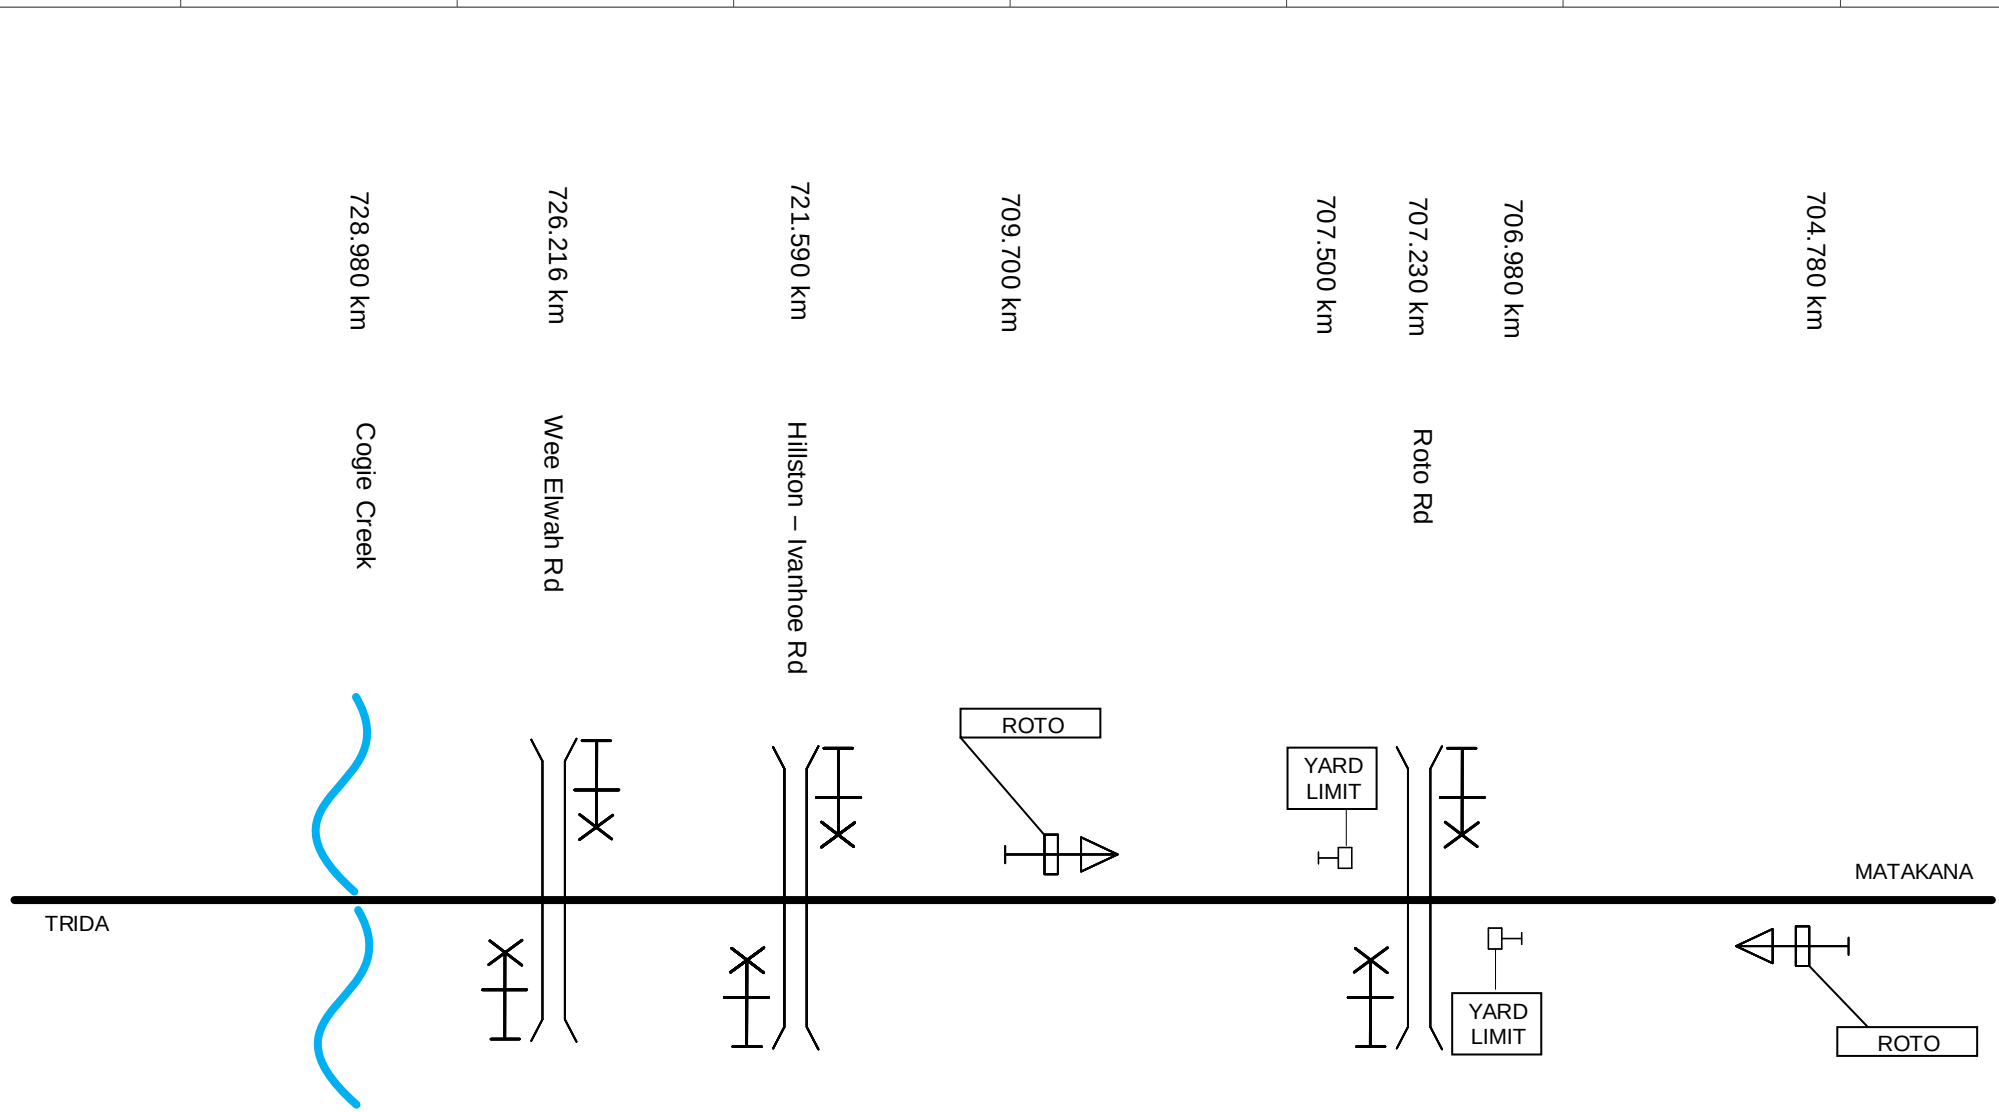

This diagram must be used in conjunction with the corresponding Network Information Book containing the location specific information in Section 2 as well as the legend and general information in Section 1.

Rev	Date	Revision Description	Designed	Checked	Ind.Rev	Approved

Designed	G HARRISON	5/1/16	ARTC ACCEPTANCE
Checked	J SPARROW	5/1/16	Accepted by P CAMPBELL
Ind. Rev. ARTC	Ind. Rev. Name R RATH		Signed:
Review Signature		5/1/16	Acceptance Date 5/1/16

ARTC

TITLE

Roto

NIB-T0018

Sheet No 1 of 1

Scale NTS

Sheet Size A4

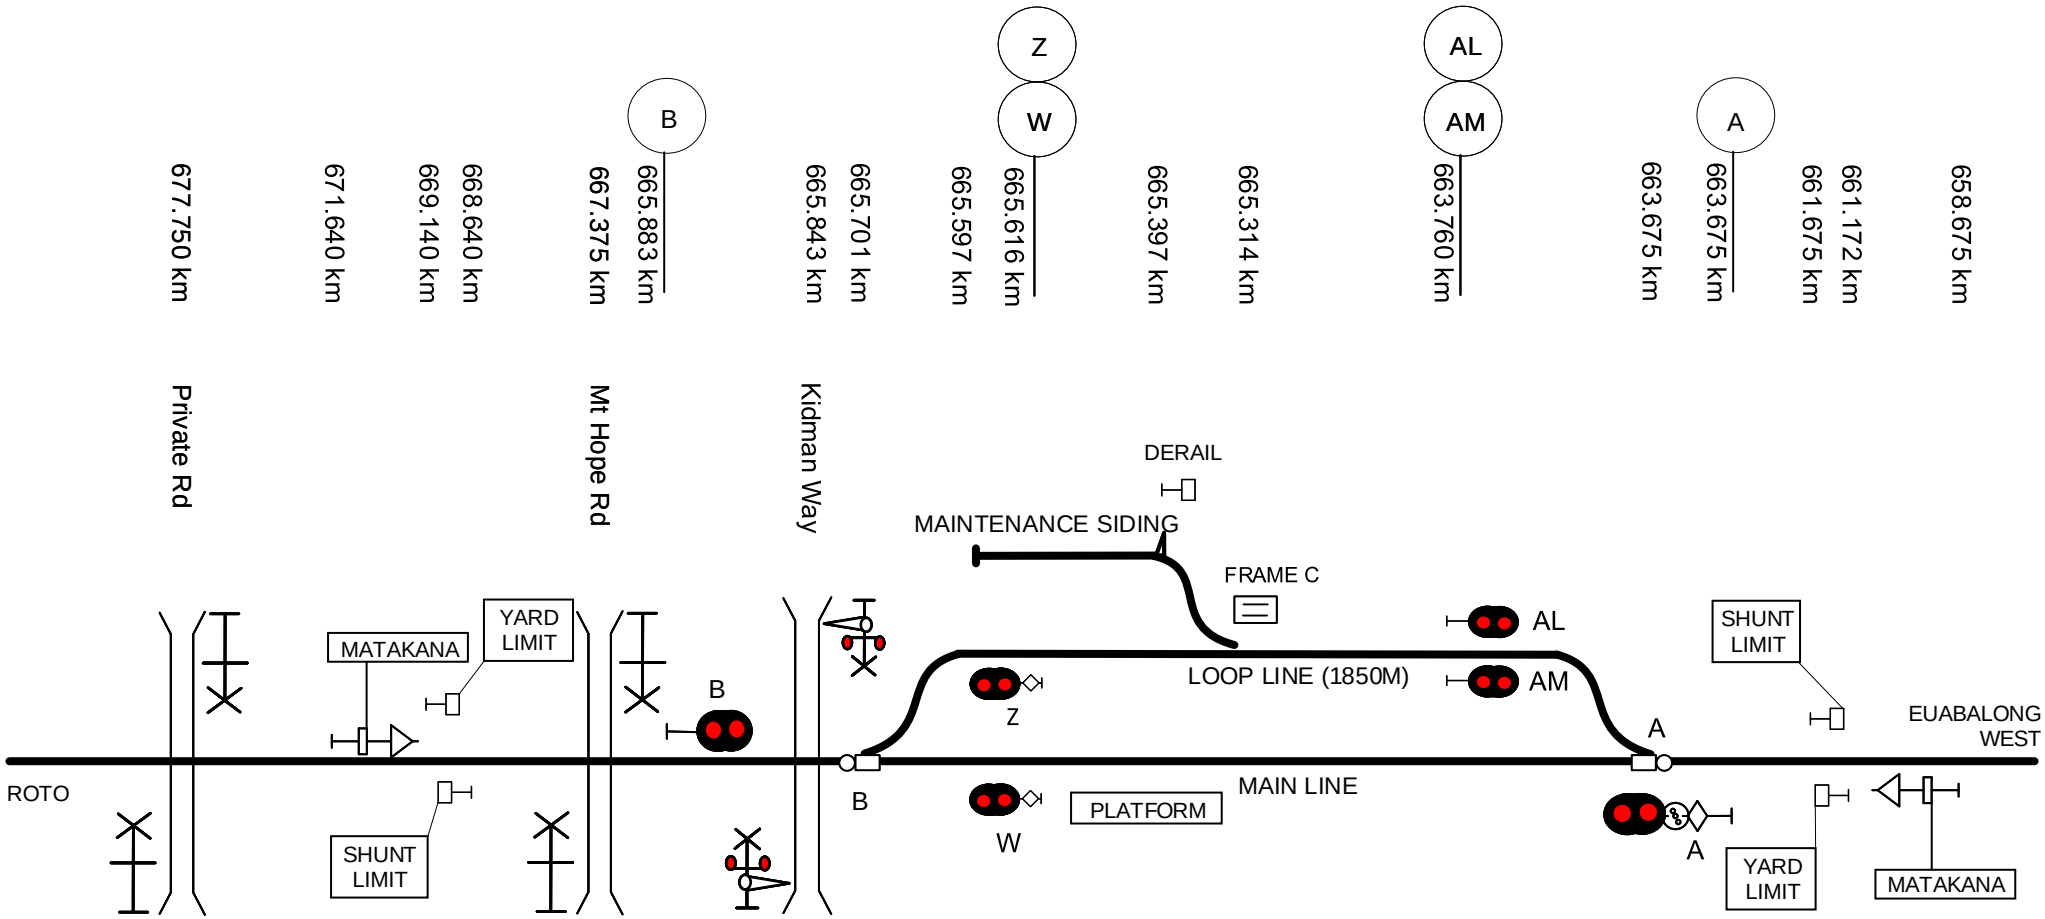

This diagram must be used in conjunction with the corresponding Network Information Book containing the location specific information in Section 2 as well as the legend and general information in Section 1.

Rev	Date	Revision Description	Designed	Checked	Ind.Rev	Approved
2	8/7/21	Up shunt limit km corrected				
1	3/12/18	Signal references corrected				

Designed	G HARRISON	5/1/16
Checked	J SPARROW	5/1/16
Ind. Rev. Comp.	ARTC	Ind. Rev. Name R RATH
Review Signature		5/1/16

ARTC ACCEPTANCE
Accepted by P CAMPBELL
Signed:
Acceptance Date 5/1/16

ARTC

TITLE

Matakana

NIB-T0016

Sheet No 1 of 1

Scale NTS

Sheet Size A4

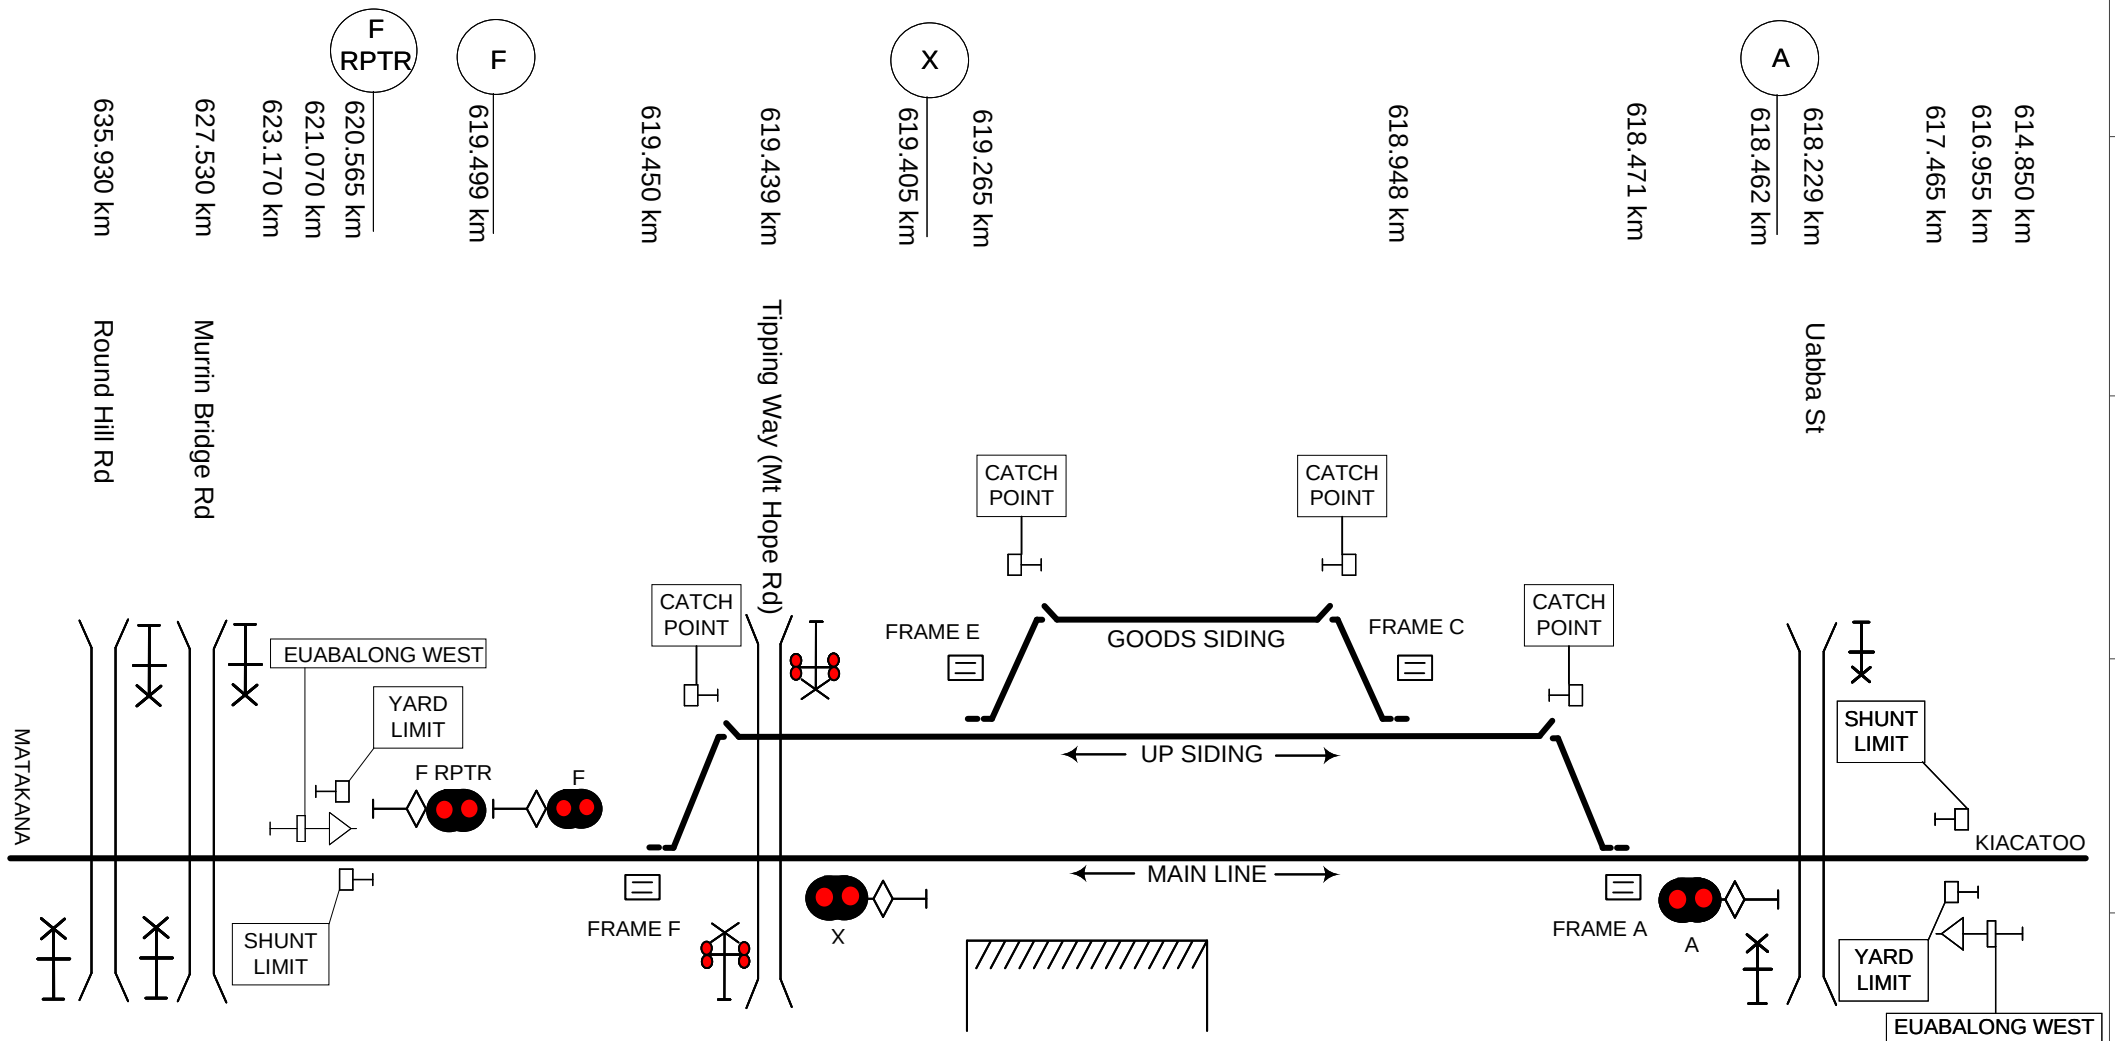

This diagram must be used in conjunction with the corresponding Network Information Book containing the location specific information in Section 2 as well as the legend and general information in Section 1.

Rev	Date	Revision Description	Designed	Checked	Ind.Rev	Approved
2	27/6/23	Level crossings updated				
1	26/11/18	Signal A & Uabba St crossing locations corrected				

Designed	G HARRISON	5/1/16	ARTC ACCEPTANCE
Checked	J SPARROW	5/1/16	Accepted by P CAMPBELL
Ind. Rev. Company	ARTC	Ind. Rev. Name	R RATH
Review Signature		5/1/16	Signed:
			Acceptance Date 5/1/16

ARTC

NIB-T0014

Sheet No 1 of 1

Sheet Size A4

Scale NTS

TITLE

Euabalong West

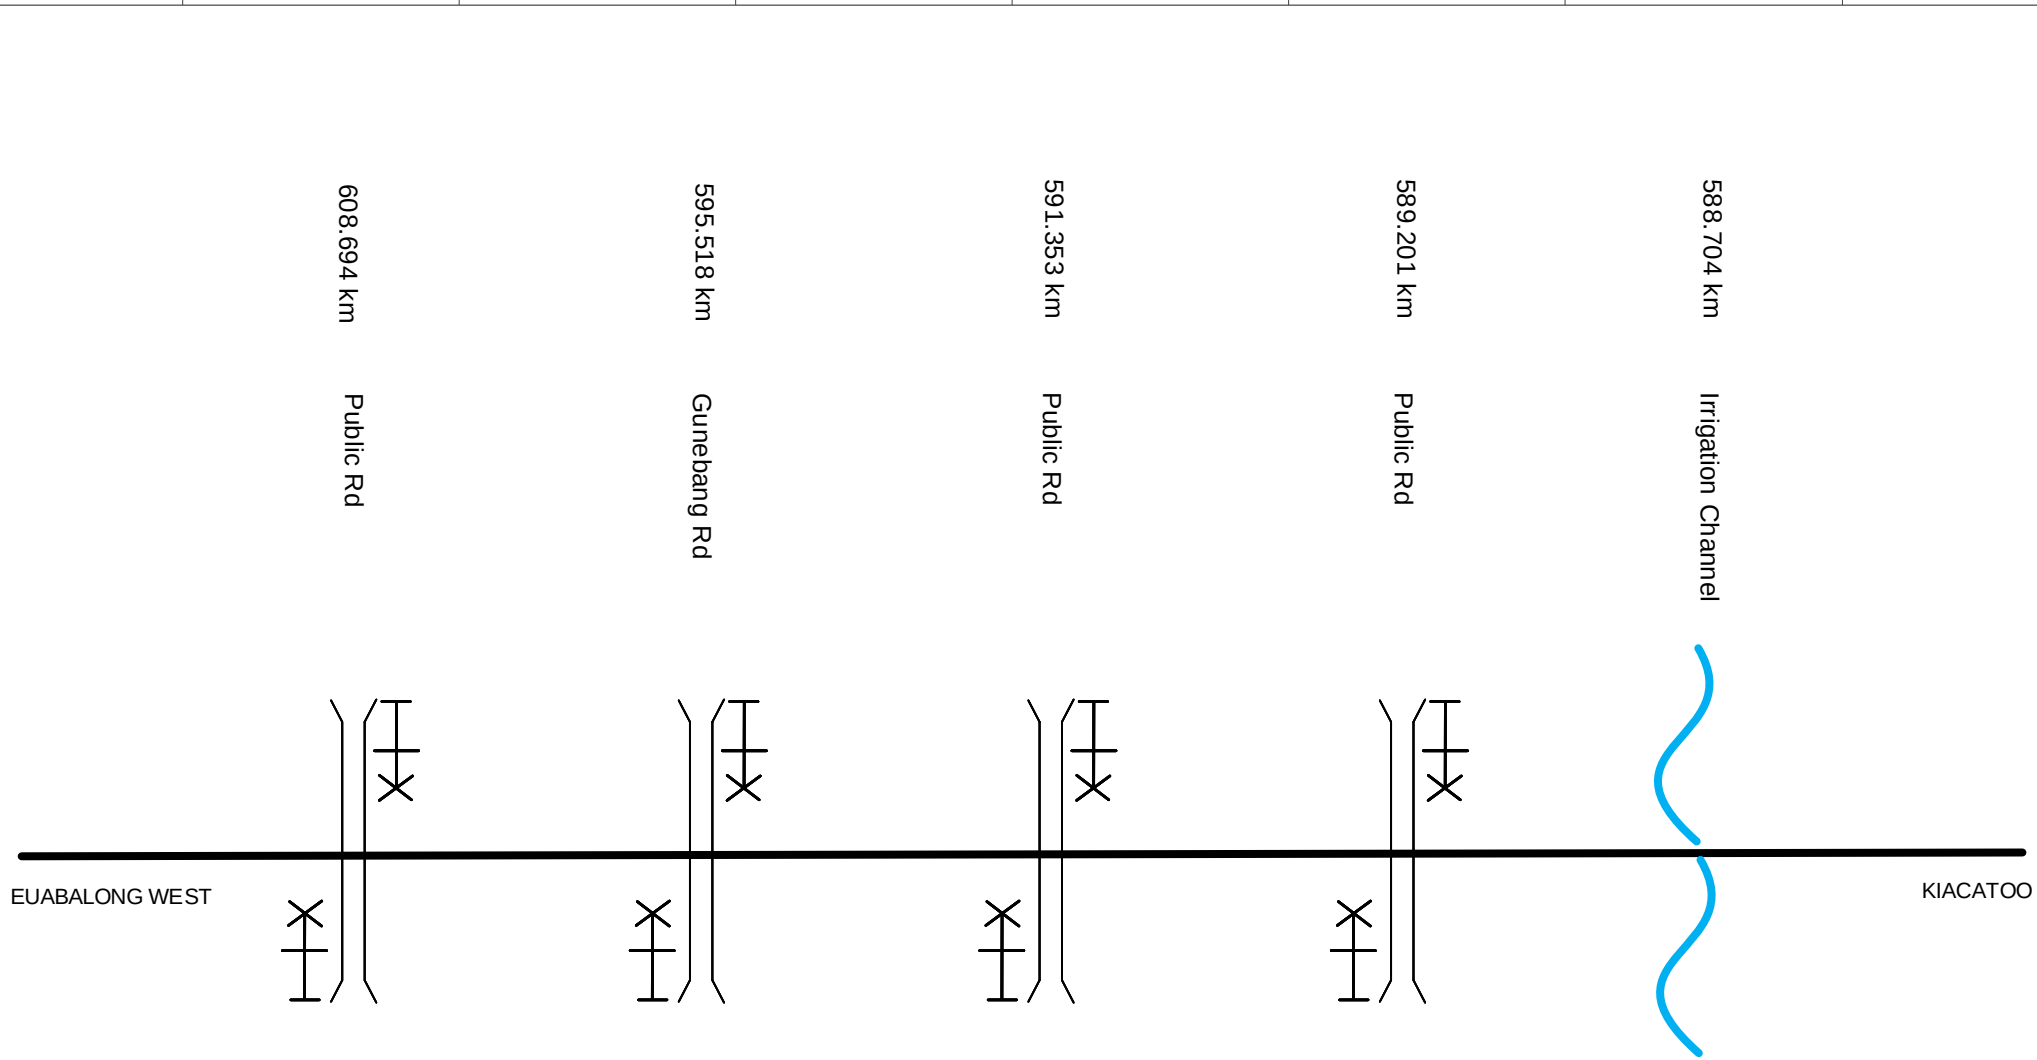

This diagram must be used in conjunction with the corresponding Network Information Book containing the location specific information in Section 2 as well as the legend and general information in Section 1.

Rev	Date	Revision Description	Designed	Checked	Ind.Rev	Approved

Designed	G HARRISON	5/1/16	ARTC ACCEPTANCE
Checked	J SPARROW	5/1/16	Accepted by P CAMPBELL
Ind. Rev. Comp.	ARTC	Ind. Rev. Name R RATH	Signed:
Review Signature		5/1/16	Acceptance Date 5/1/16

ARTC

NIB-T0013

Sheet No 1 of 1

Scale NTS

Sheet Size A4

TITLE

Euabalong West to Kiacatoo

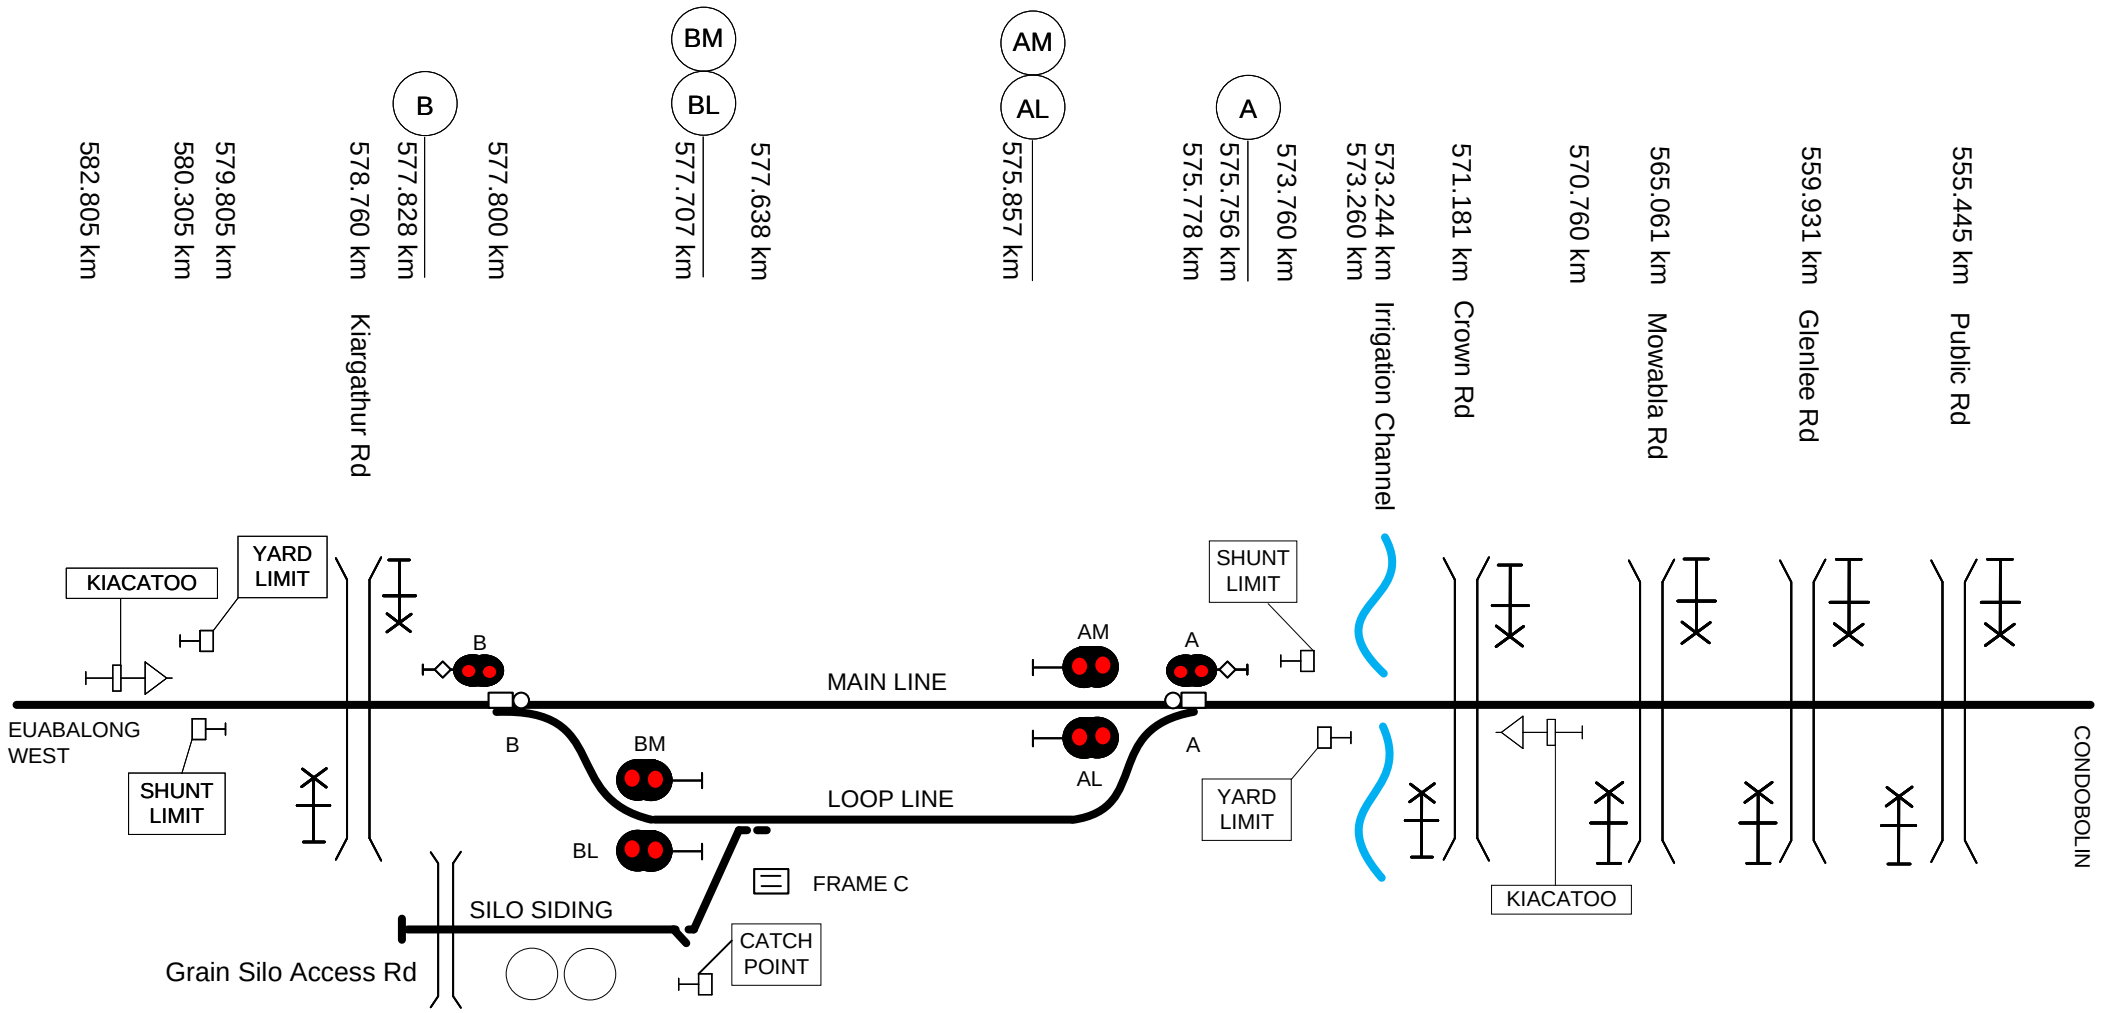

This diagram must be used in conjunction with the corresponding Network Information Book containing the location specific information in Section 2 as well as the legend and general information in Section 1.

Rev	Date	Revision Description	Designed	Checked	Ind.Rev	Approved
2	21/12/22	Level crossing names updated				
1	26/11/18	A, BM & BL signal references corrected				

Designed	G HARRISON	5/1/16	ARTC ACCEPTANCE
Checked	J SPARROW	5/1/16	Accepted by P CAMPBELL
Ind. Rev. Company	ARTC	Ind. Rev. Name	R RATH
Review Signature		5/1/16	Signed:
			Acceptance Date 5/1/16

ARTC

NIB-T0012

Sheet No 1 of 1

Scale NTS

Sheet Size A4

TITLE

Kiacatoo

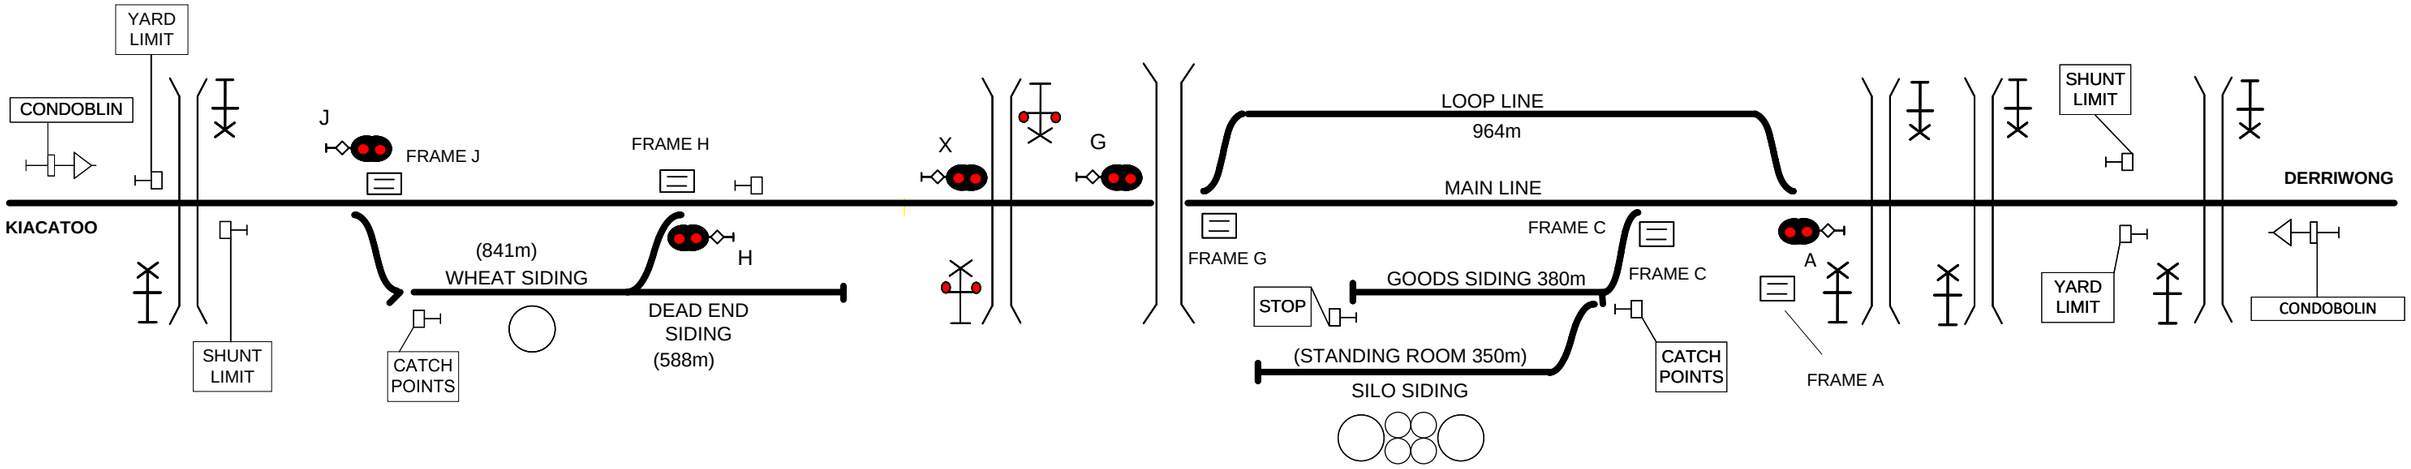

555.408 km
552.908 km Kiacatoo Road
552.608 km
552.125 km
J
550.121 km
550.111 km
550.053 km
549.212 km
549.105 km
H
549.100 km
548.580 km
X
548.266 km
548.243 km Melrose Road
G
546.662 km
546.502 km
546.413 km McDonnell St Overpass
545.735 km
545.310 km
A
545.304 km
545.280 km May Street
544.523 km Maitland Street
544.265 km
543.765 km
542.869 km Airport Lane
541.500 km

This diagram must be used in conjunction with the corresponding Network Information Book containing the location specific information in Section 2 as well as the legend and general information in Section 1.

Rev	Date	Revision Description	Designed	Checked	Ind.Rev	Approved
2	19/12/24	Grain siding extension updated				
1	21/12/22	Level crossing names updated				

Designed	G HARRISON	5/1/16
Checked	J SPARROW	5/1/16
Ind. Rev. Compan–	ARTC	Ind. Rev. Name R RATH
Review Signature		5/1/16

ARTC ACCEPTANCE
Accepted by P CAMPBELL
Signed:
Acceptance Date 5/1/16

ARTC

NIB-T0010

Sheet No 1 of 1
Sheet Size A3
Scale NTS

TITLE

Condobolin

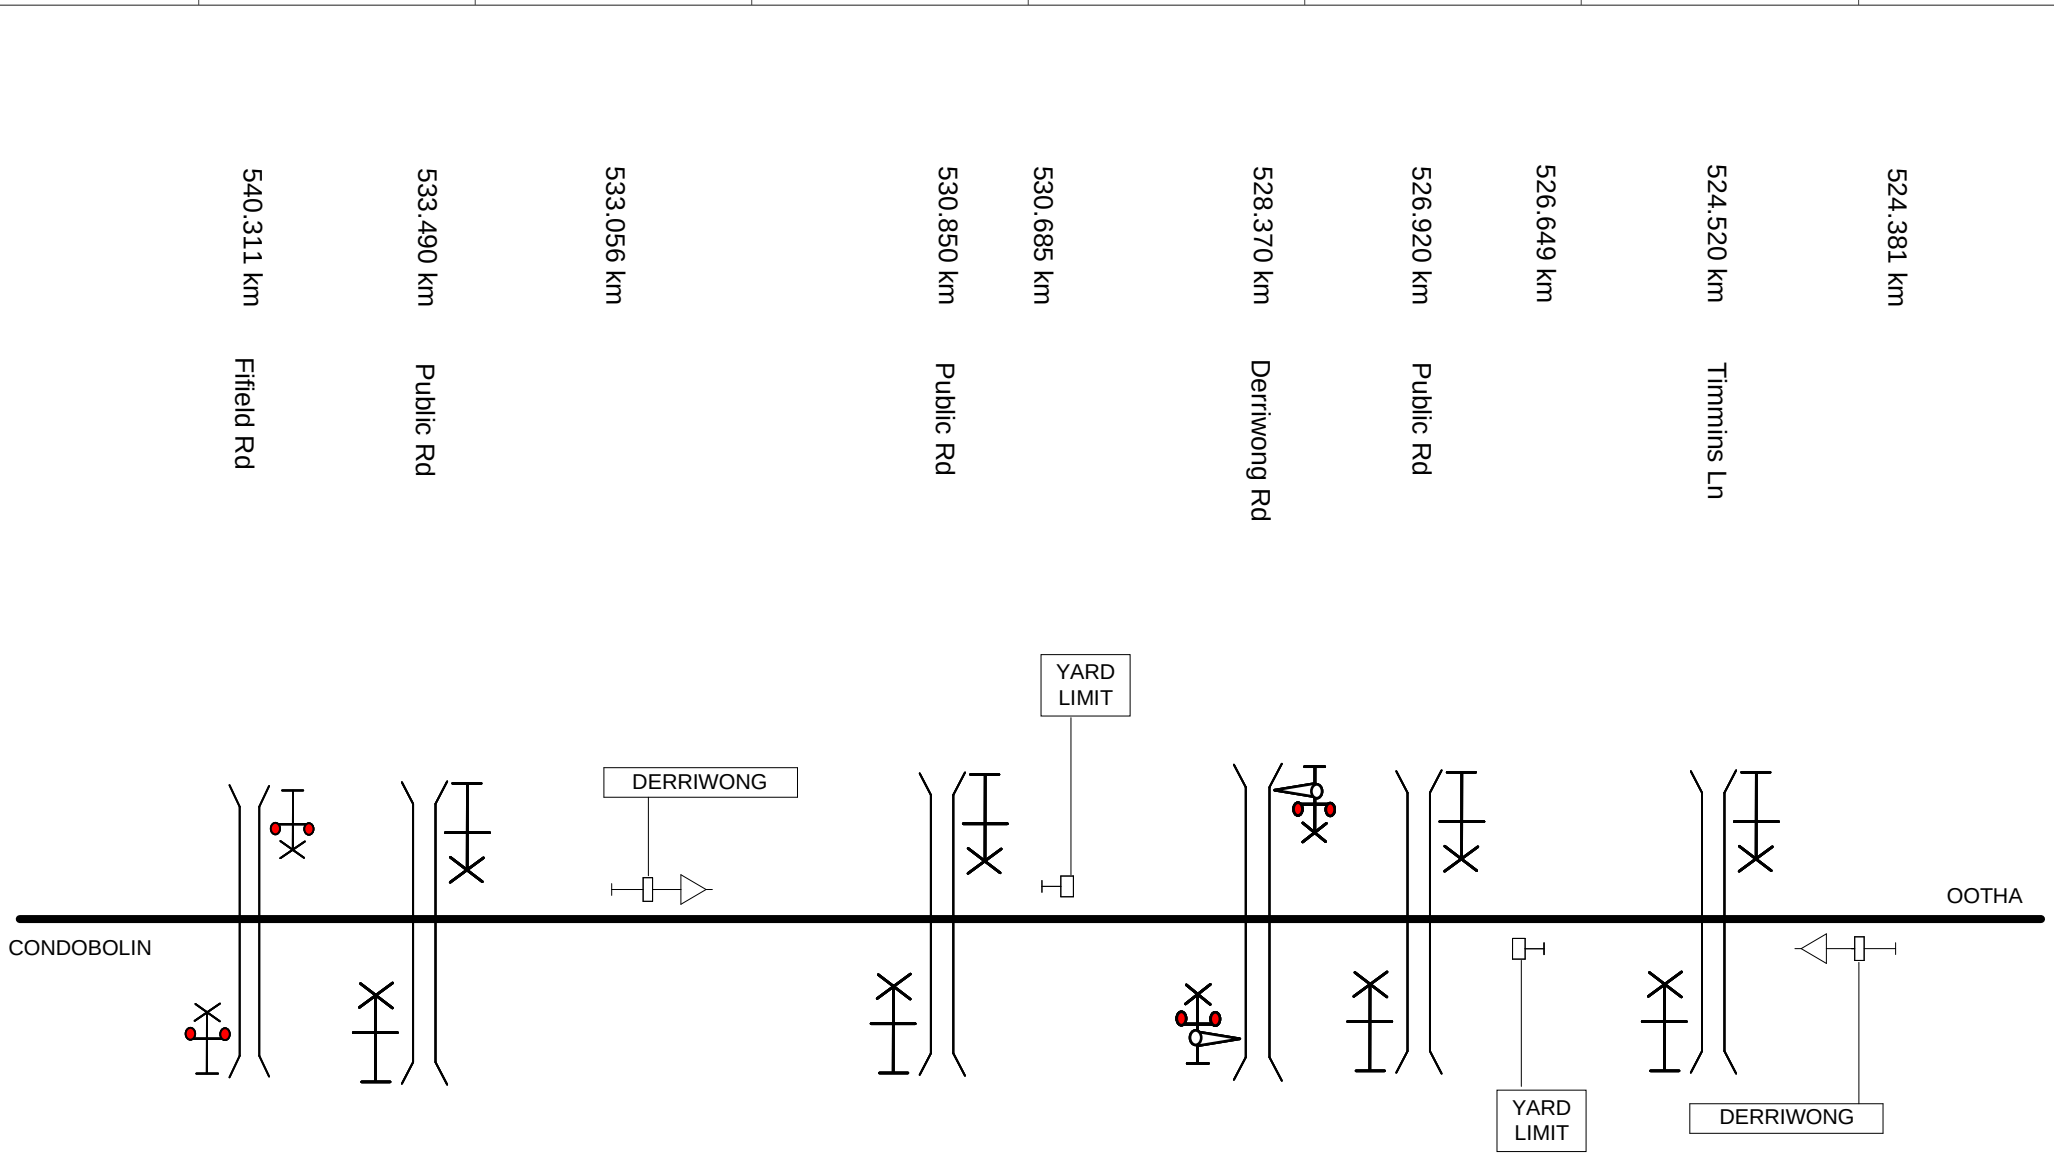

This diagram must be used in conjunction with the corresponding Network Information Book containing the location specific information in Section 2 as well as the legend and general information in Section 1.

Rev	Date	Revision Description	Designed	Checked	Ind.Rev	Approved
2	21/12/22	Fifield Rd & Timmins Ln crossing names updated				
1	26/11/21	Derriwong Road crossing name updated				

Designed	G HARRISON	5/1/16
Checked	J SPARROW	5/1/16
Ind. Rev. Company	ARTC	
Ind. Rev. Name	R RATH	
Review Signature		5/1/16

ARTC ACCEPTANCE
Accepted by P CAMPBELL
Signed:
Acceptance Date 5/1/16

ARTC

NIB-T0008

Sheet No 1 of 1
Scale NTS
Sheet Size A4

TITLE

Derriwong

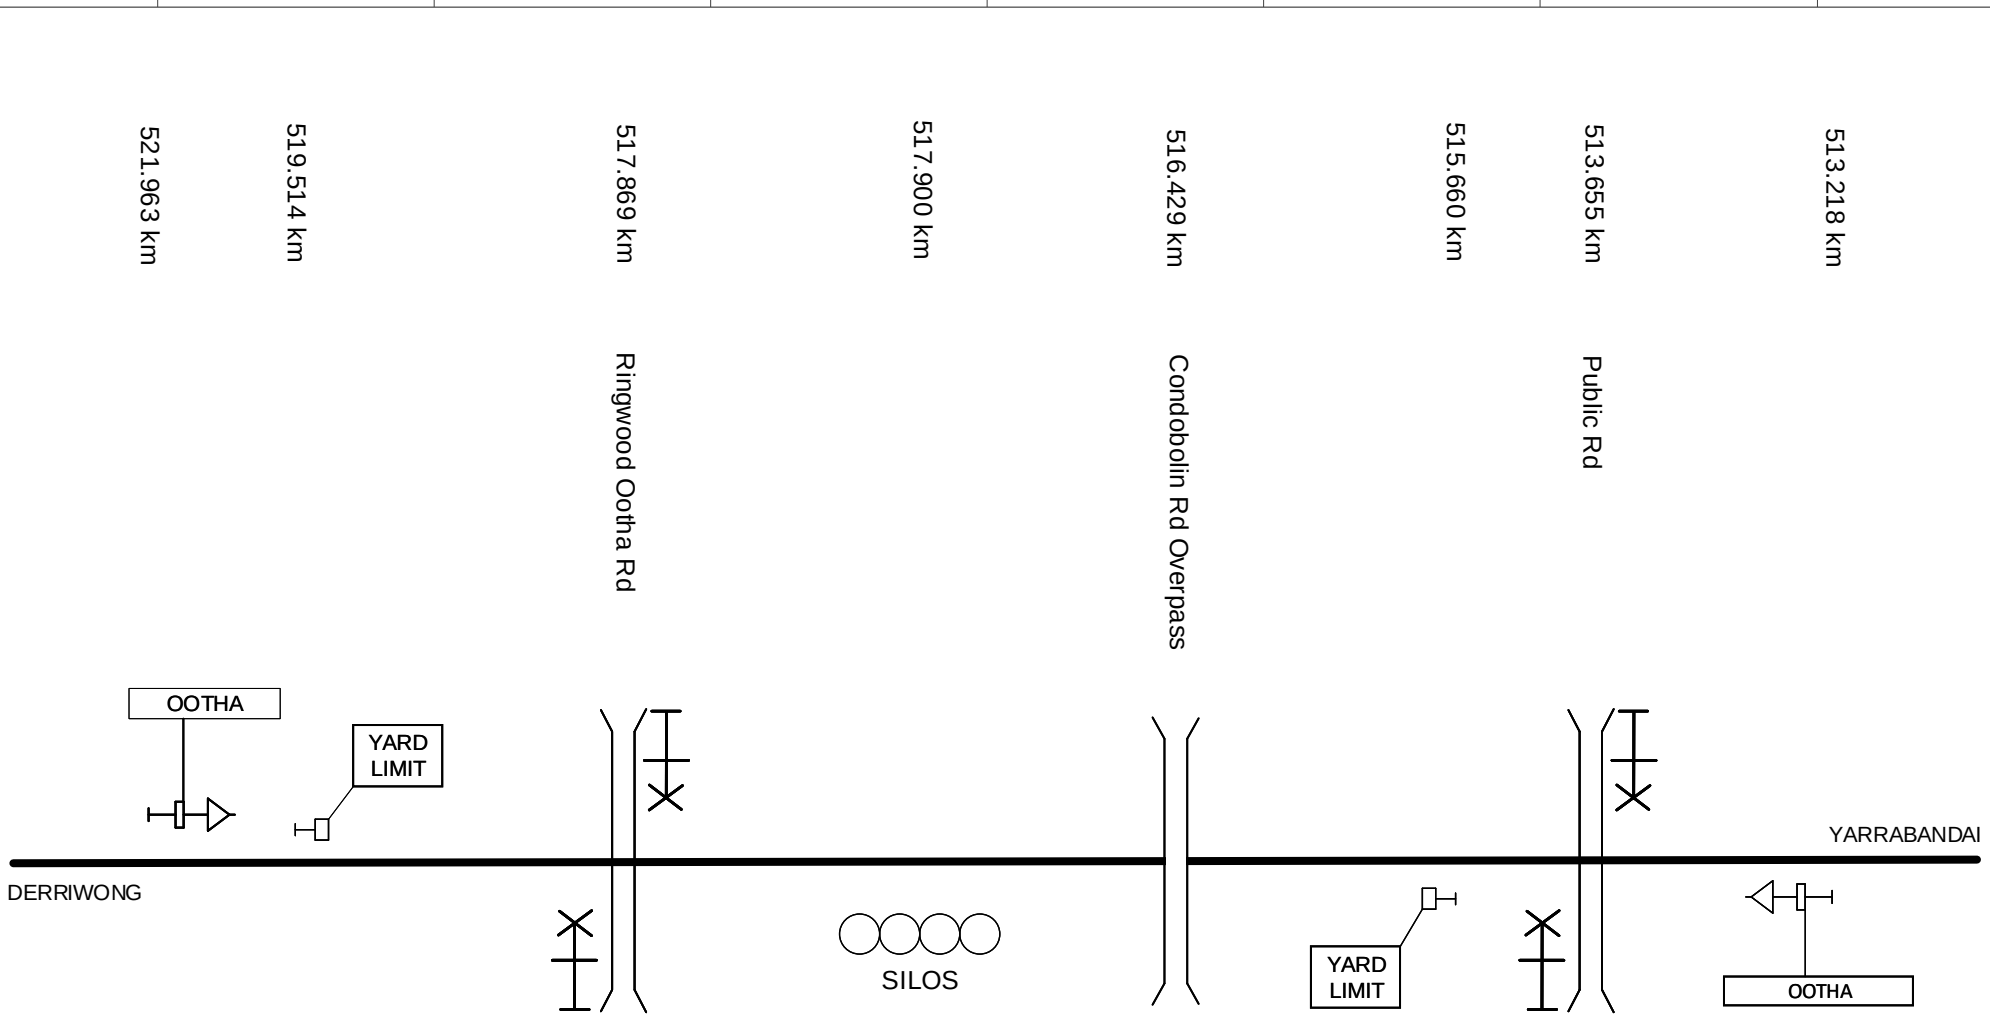

This diagram must be used in conjunction with the corresponding Network Information Book containing the location specific information in Section 2 as well as the legend and general information in Section 1.

Rev	Date	Revision Description	Designed	Checked	Ind.Rev	Approved

Designed	G HARRISON	5/1/16	ARTC ACCEPTANCE
Checked	J SPARROW	5/1/16	Accepted by P CAMPBELL
Ind. Rev. Comm.	ARTC	Ind. Rev. Name R RATH	Signed:
Review Signature		5/1/16	Acceptance Date 5/1/16

ARTC

NIB-T0007

Sheet No 1 of 1

Scale NTS

Sheet Size A4

TITLE

Ootha

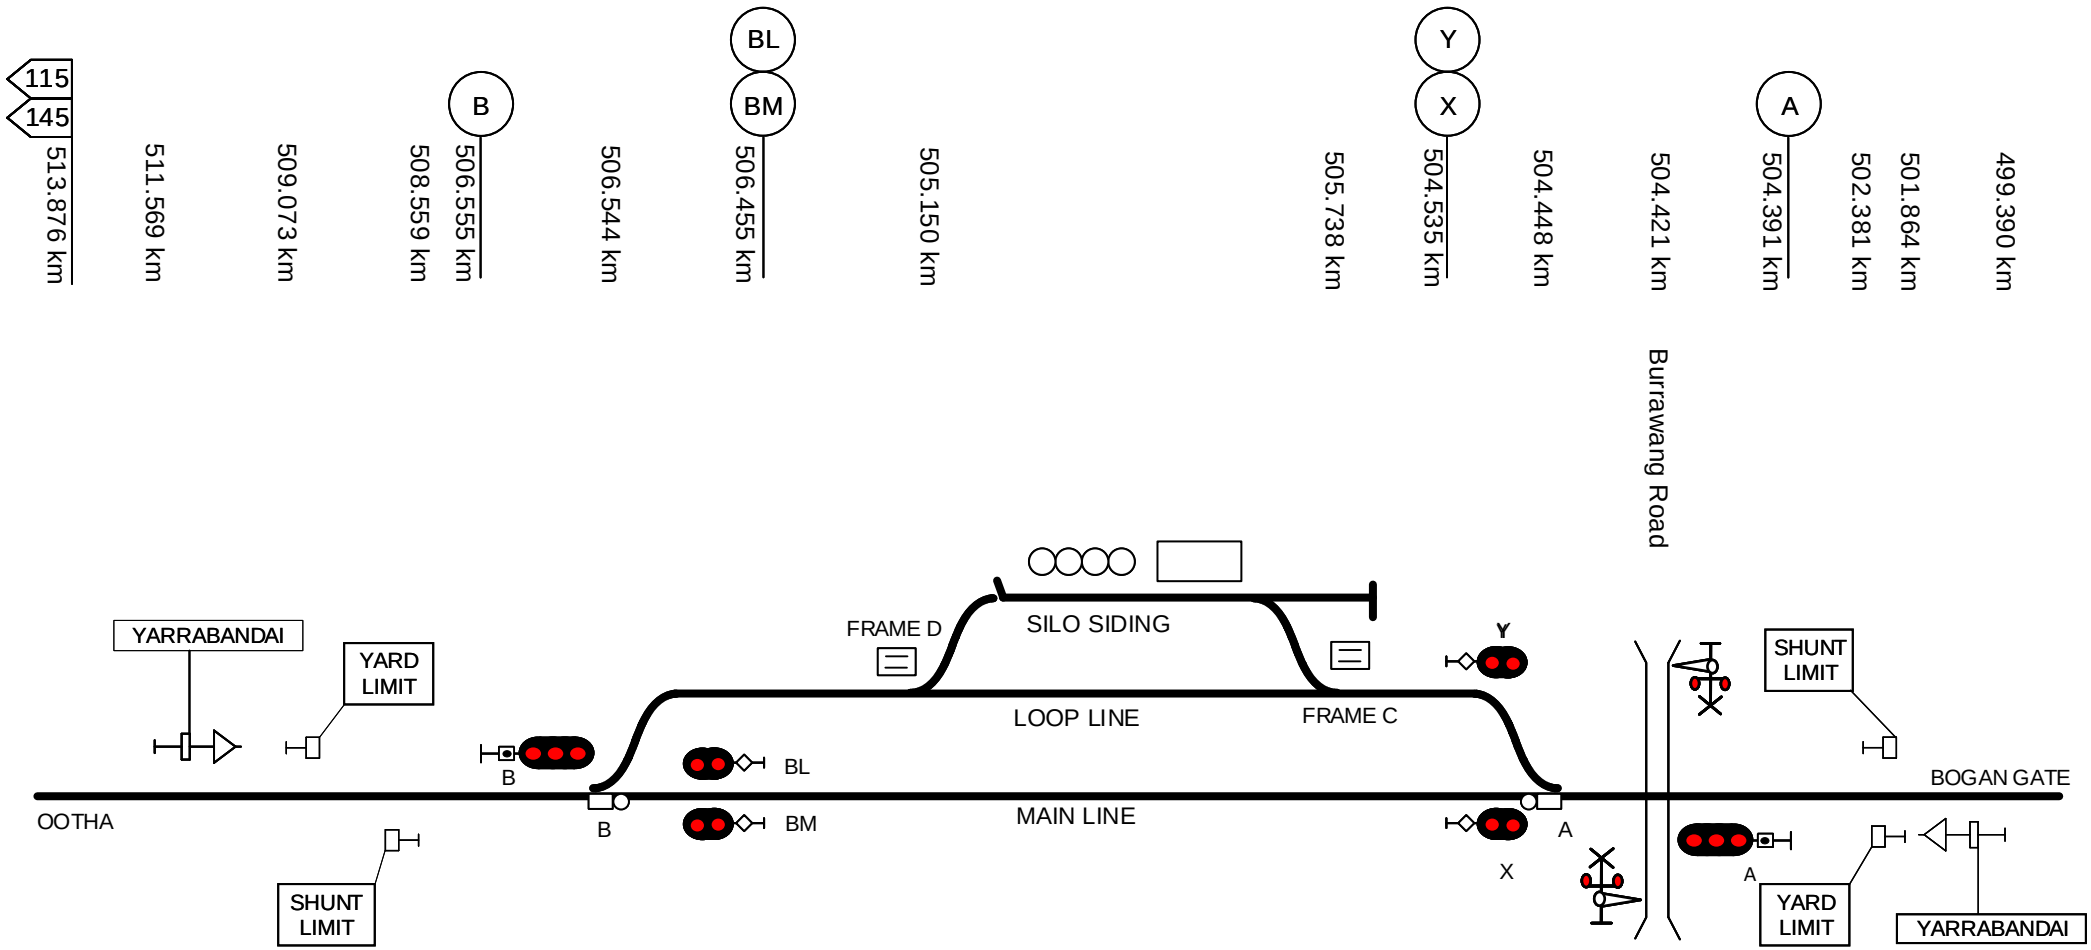

This diagram must be used in conjunction with the corresponding Network Information Book containing the location specific information in Section 2 as well as the legend and general information in Section 1.

Rev	Date	Revision Description	Designed	Checked	Ind.Rev	Approved
1	21/7/17	Road name changed at 504.421km	AGIBB	RRATH		

Designed	G HARRISON	5/1/16	ARTC ACCEPTANCE
Checked	J SPARROW	5/1/16	Accepted by P CAMPBELL
Ind. Rev. Check	ARTC	Ind. Rev. Name R RATH	Signed:
Review Signature		5/1/16	Acceptance Date 5/1/16

ARTC

NIB-T0005

Sheet No 1 of 1

Sheet Size A4

Scale NTS

TITLE

Yarrabandai

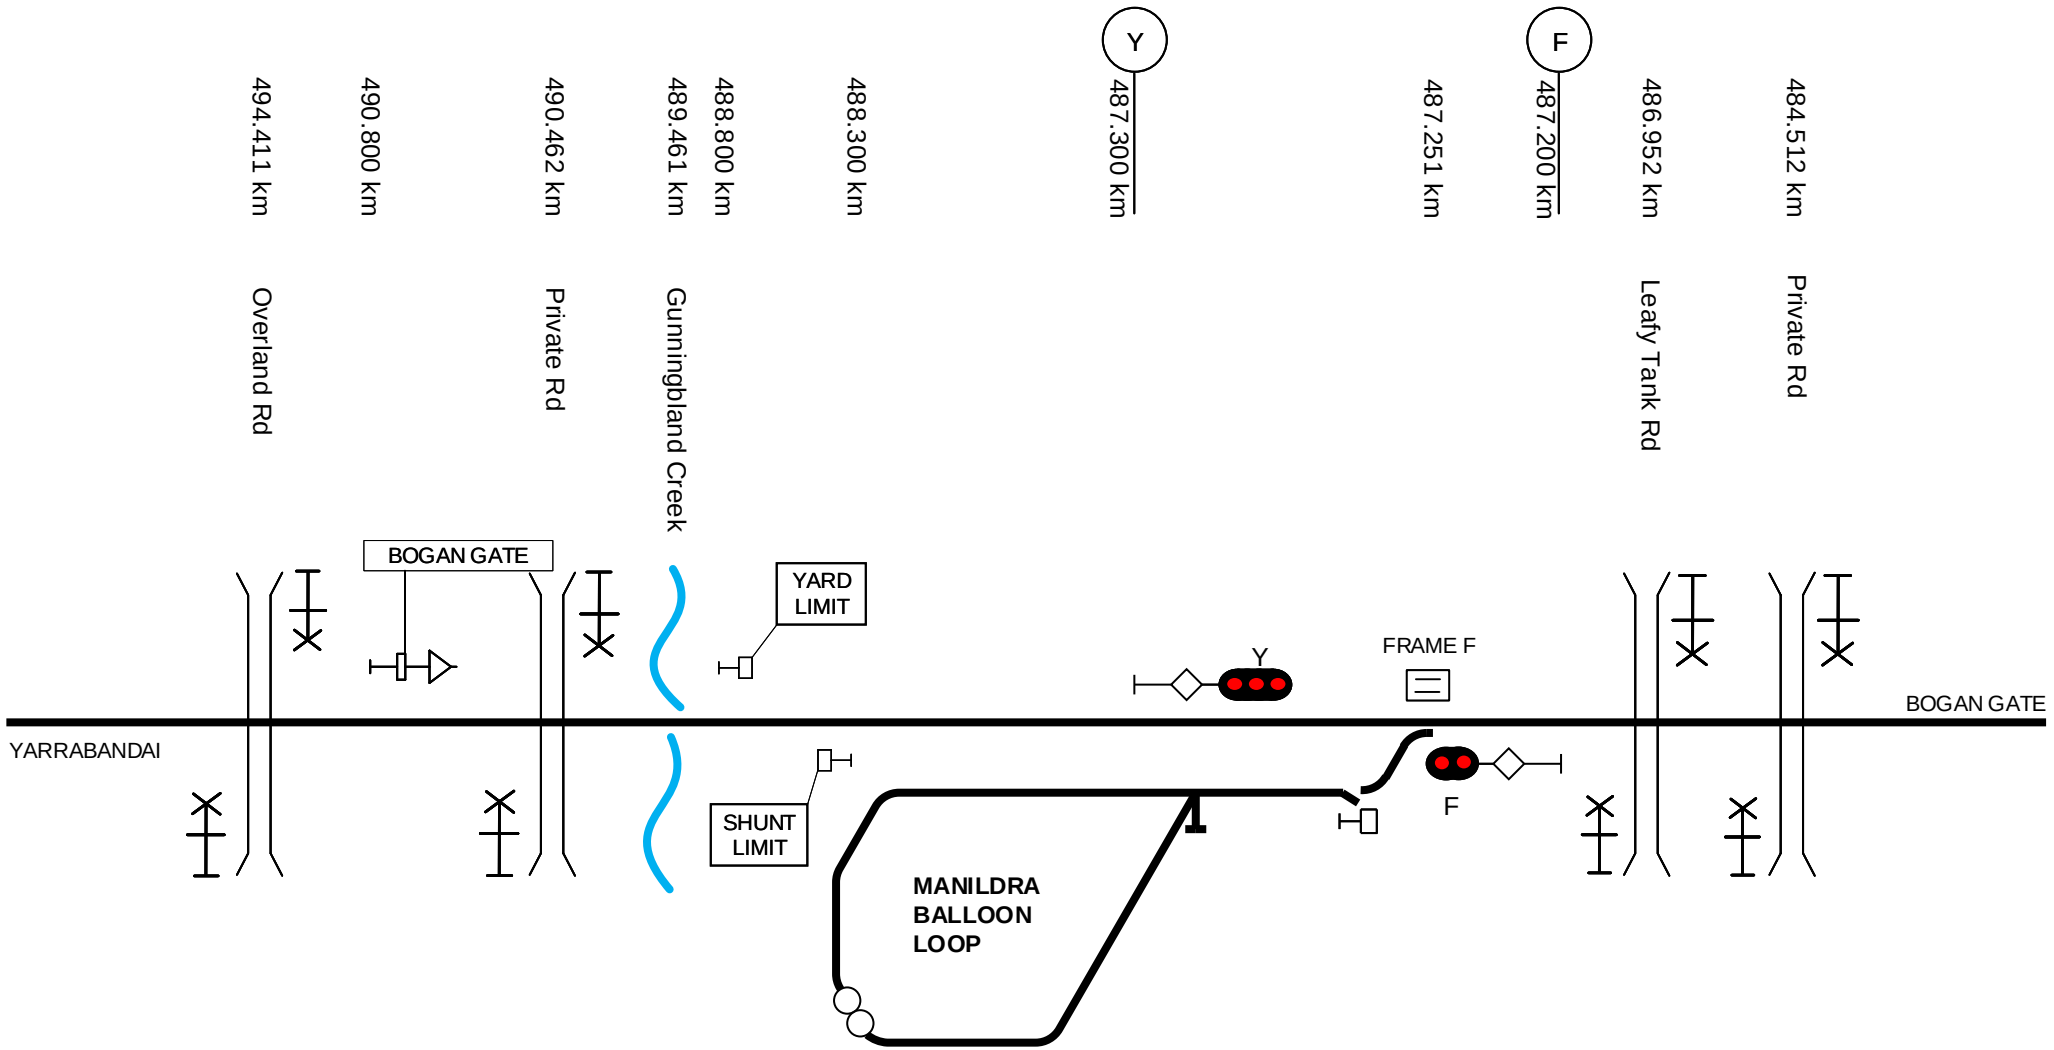

This diagram must be used in conjunction with the corresponding Network Information Book containing the location specific information in Section 2 as well as the legend and general information in Section 1.

Rev	Date	Revision Description	Designed	Checked	Ind.Rev	Approved

Designed	G HARRISON	5/1/16	ARTC ACCEPTANCE
Checked	J SPARROW	5/1/16	Accepted by P CAMPBELL
Ind. Rev. Check	ARTC	Ind. Rev. Name R RATH	Signed:
Review Signature		5/1/16	Acceptance Date 5/1/16

ARTC

TITLE

Yarrabandai to Bogan Gate

NIB-T0004

Sheet No 1 of 1

Scale NTS

Sheet Size A4

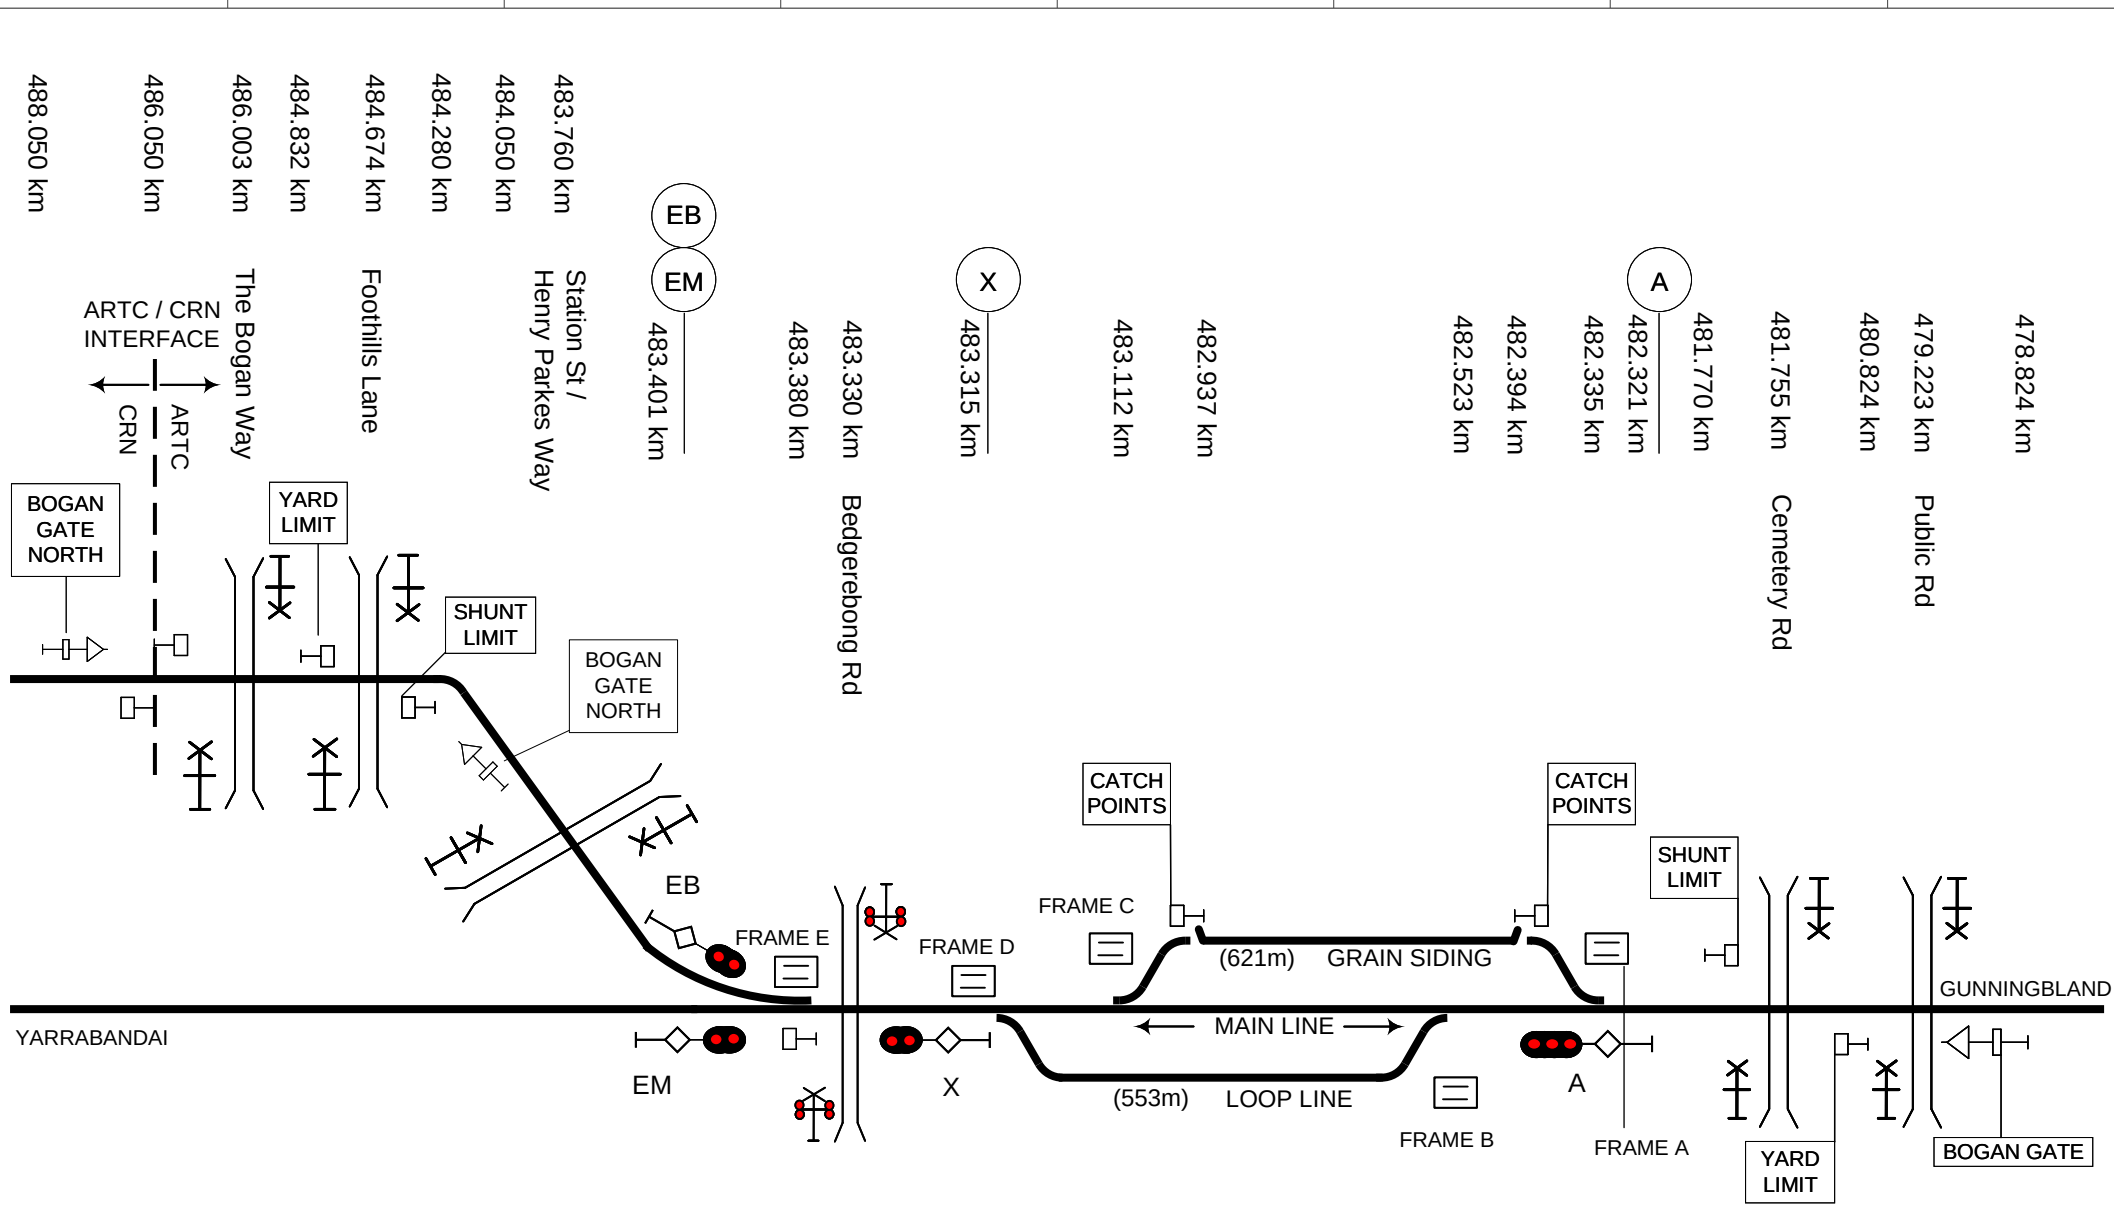

This diagram must be used in conjunction with the corresponding Network Information Book containing the location specific information in Section 2 as well as the legend and general information in Section 1.

Rev	Date	Revision Description
1	7/9/22	Level crossings updated

Designed	G HARRISON	5/1/16	ARTC ACCEPTANCE
Checked	J SPARROW	5/1/16	Accepted by P CAMPBELL
Ind. Rev. Co...	ARTC	Ind. Rev. Name	R RATH
Review Signature		5/1/16	Acceptance Date 5/1/16

ARTC

TITLE

Bogan Gate

NIB-T0003

Sheet No 1 of 1

Scale NTS

Sheet Size A4

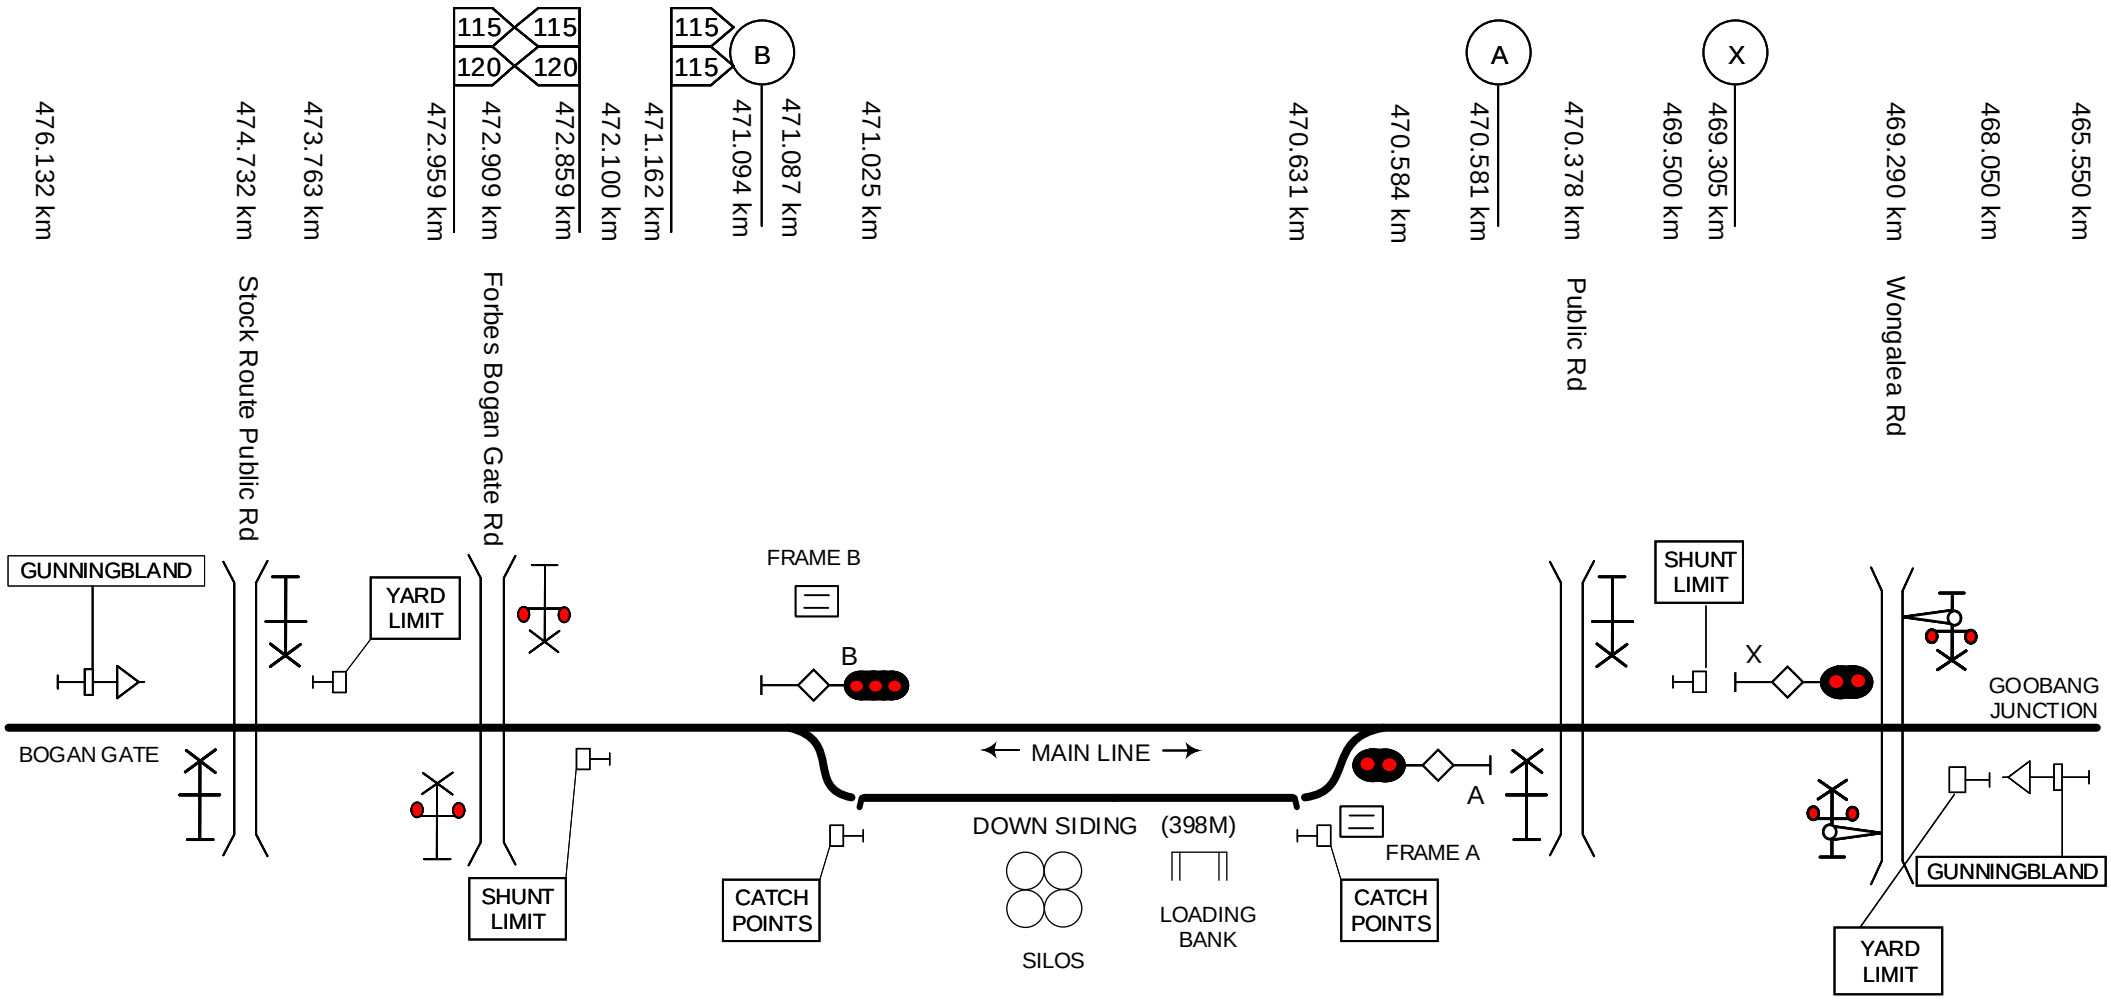

This diagram must be used in conjunction with the corresponding Network Information Book containing the location specific information in Section 2 as well as the legend and general information in Section 1.

Rev	Date	Revision Description	Designed	Checked	Ind.Rev	Approved

Designed	G HARRISON	5/1/16	ARTC ACCEPTANCE
Checked	J SPARROW	5/1/16	Accepted by P CAMPBELL
Ind. Rev. Check	ARTC	Ind. Rev. Name R RATH	Signed:
Review Signature		5/1/16	Acceptance Date 5/1/16

ARTC

NIB-T0002

Sheet No 1 of 1

Sheet Size A4

Scale NTS

TITLE

Gunningbland

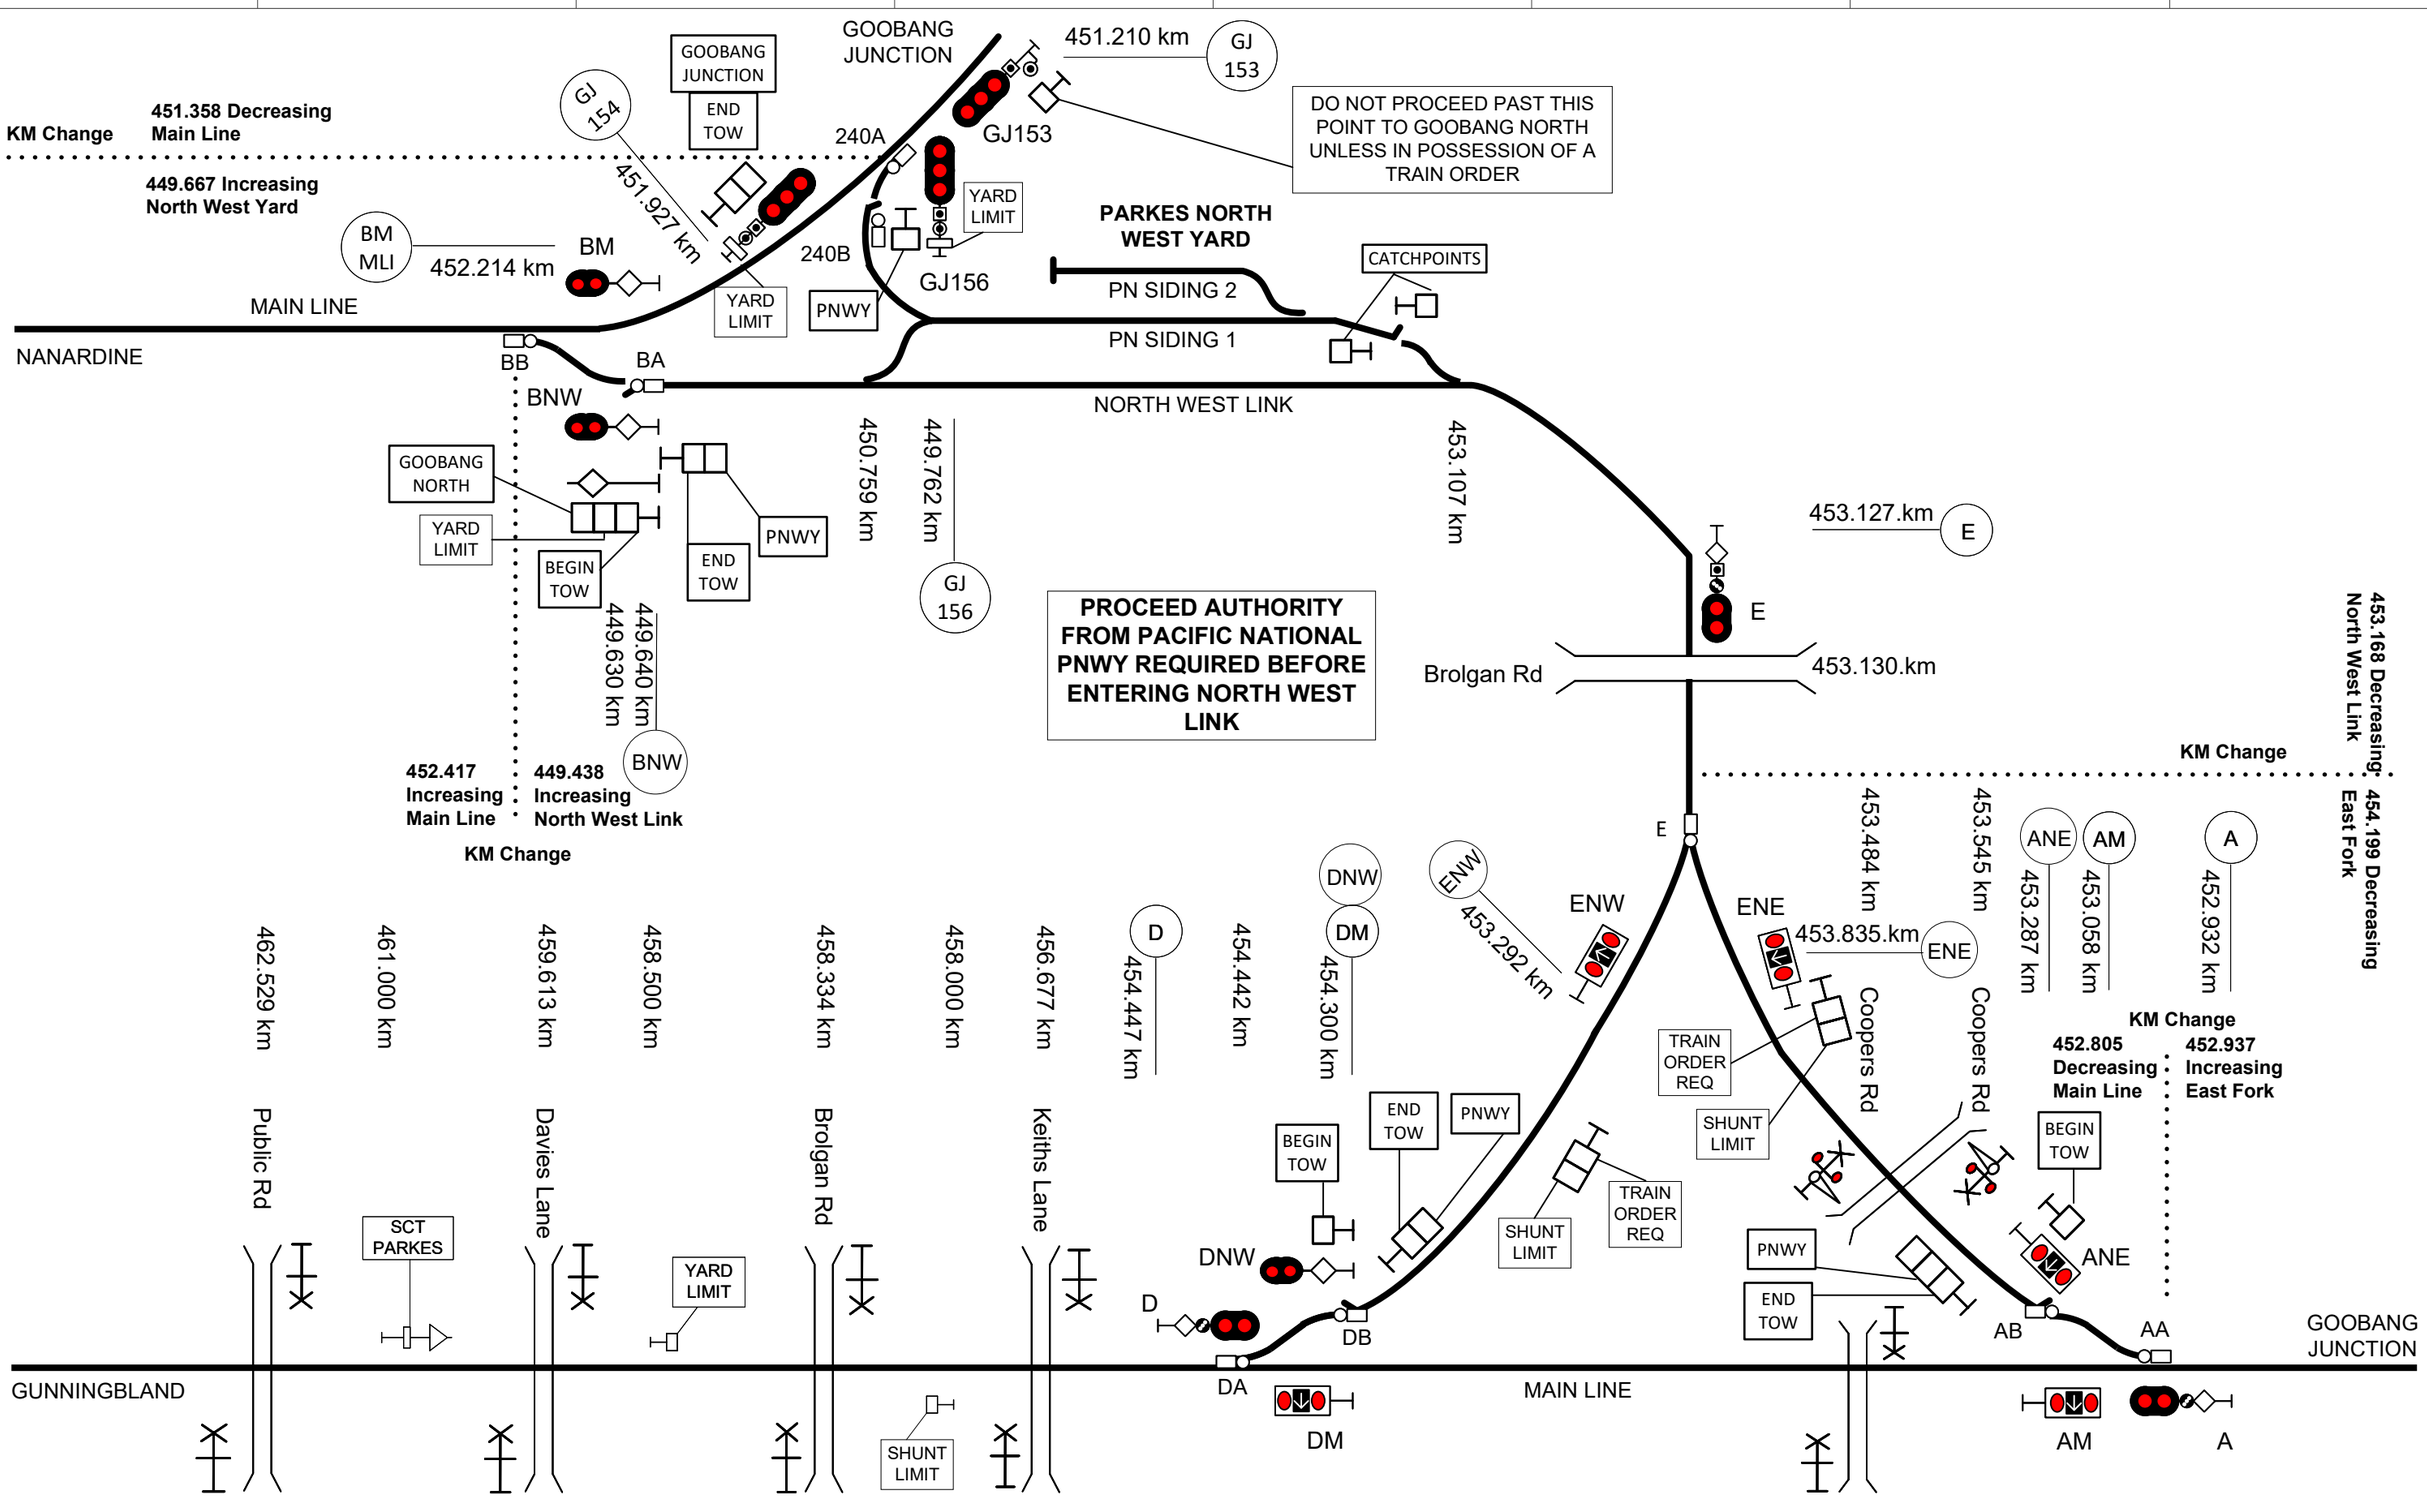

This diagram must be used in conjunction with the corresponding Network Information Book containing the location specific information in Section 2 as well as the legend and general information in Section 1.

Rev	Date	Revision Description	Designed	Checked	Ind.Rev	Approved
5	23/4/24	Brolgan Road bridge added at 453.130km				
4	16/2/23	Goobang North 240B points commissioned				
3	20/05/22	Brolgan Road West level crossing removed				
2	24/09/20	Updated for Parkes to Narromine line commissioning				
1	10/09/19	Gunningbland – Goobang Junction diagram updated and renamed with North West Link changes				

Designed	G HARRISON	5/1/16
Checked	J SPARROW	5/1/16
Ind. Rev. Company	ARTC	Ind. Rev. Name R RATH
Review Signature		5/1/16

ARTC ACCEPTANCE
Accepted by P CAMPBELL
Signed:
Acceptance Date 5/1/16

ARTC

NIB-T0001

Sheet No 1 of 1
Sheet Size A3
Scale NTS

TITLE

North West Link

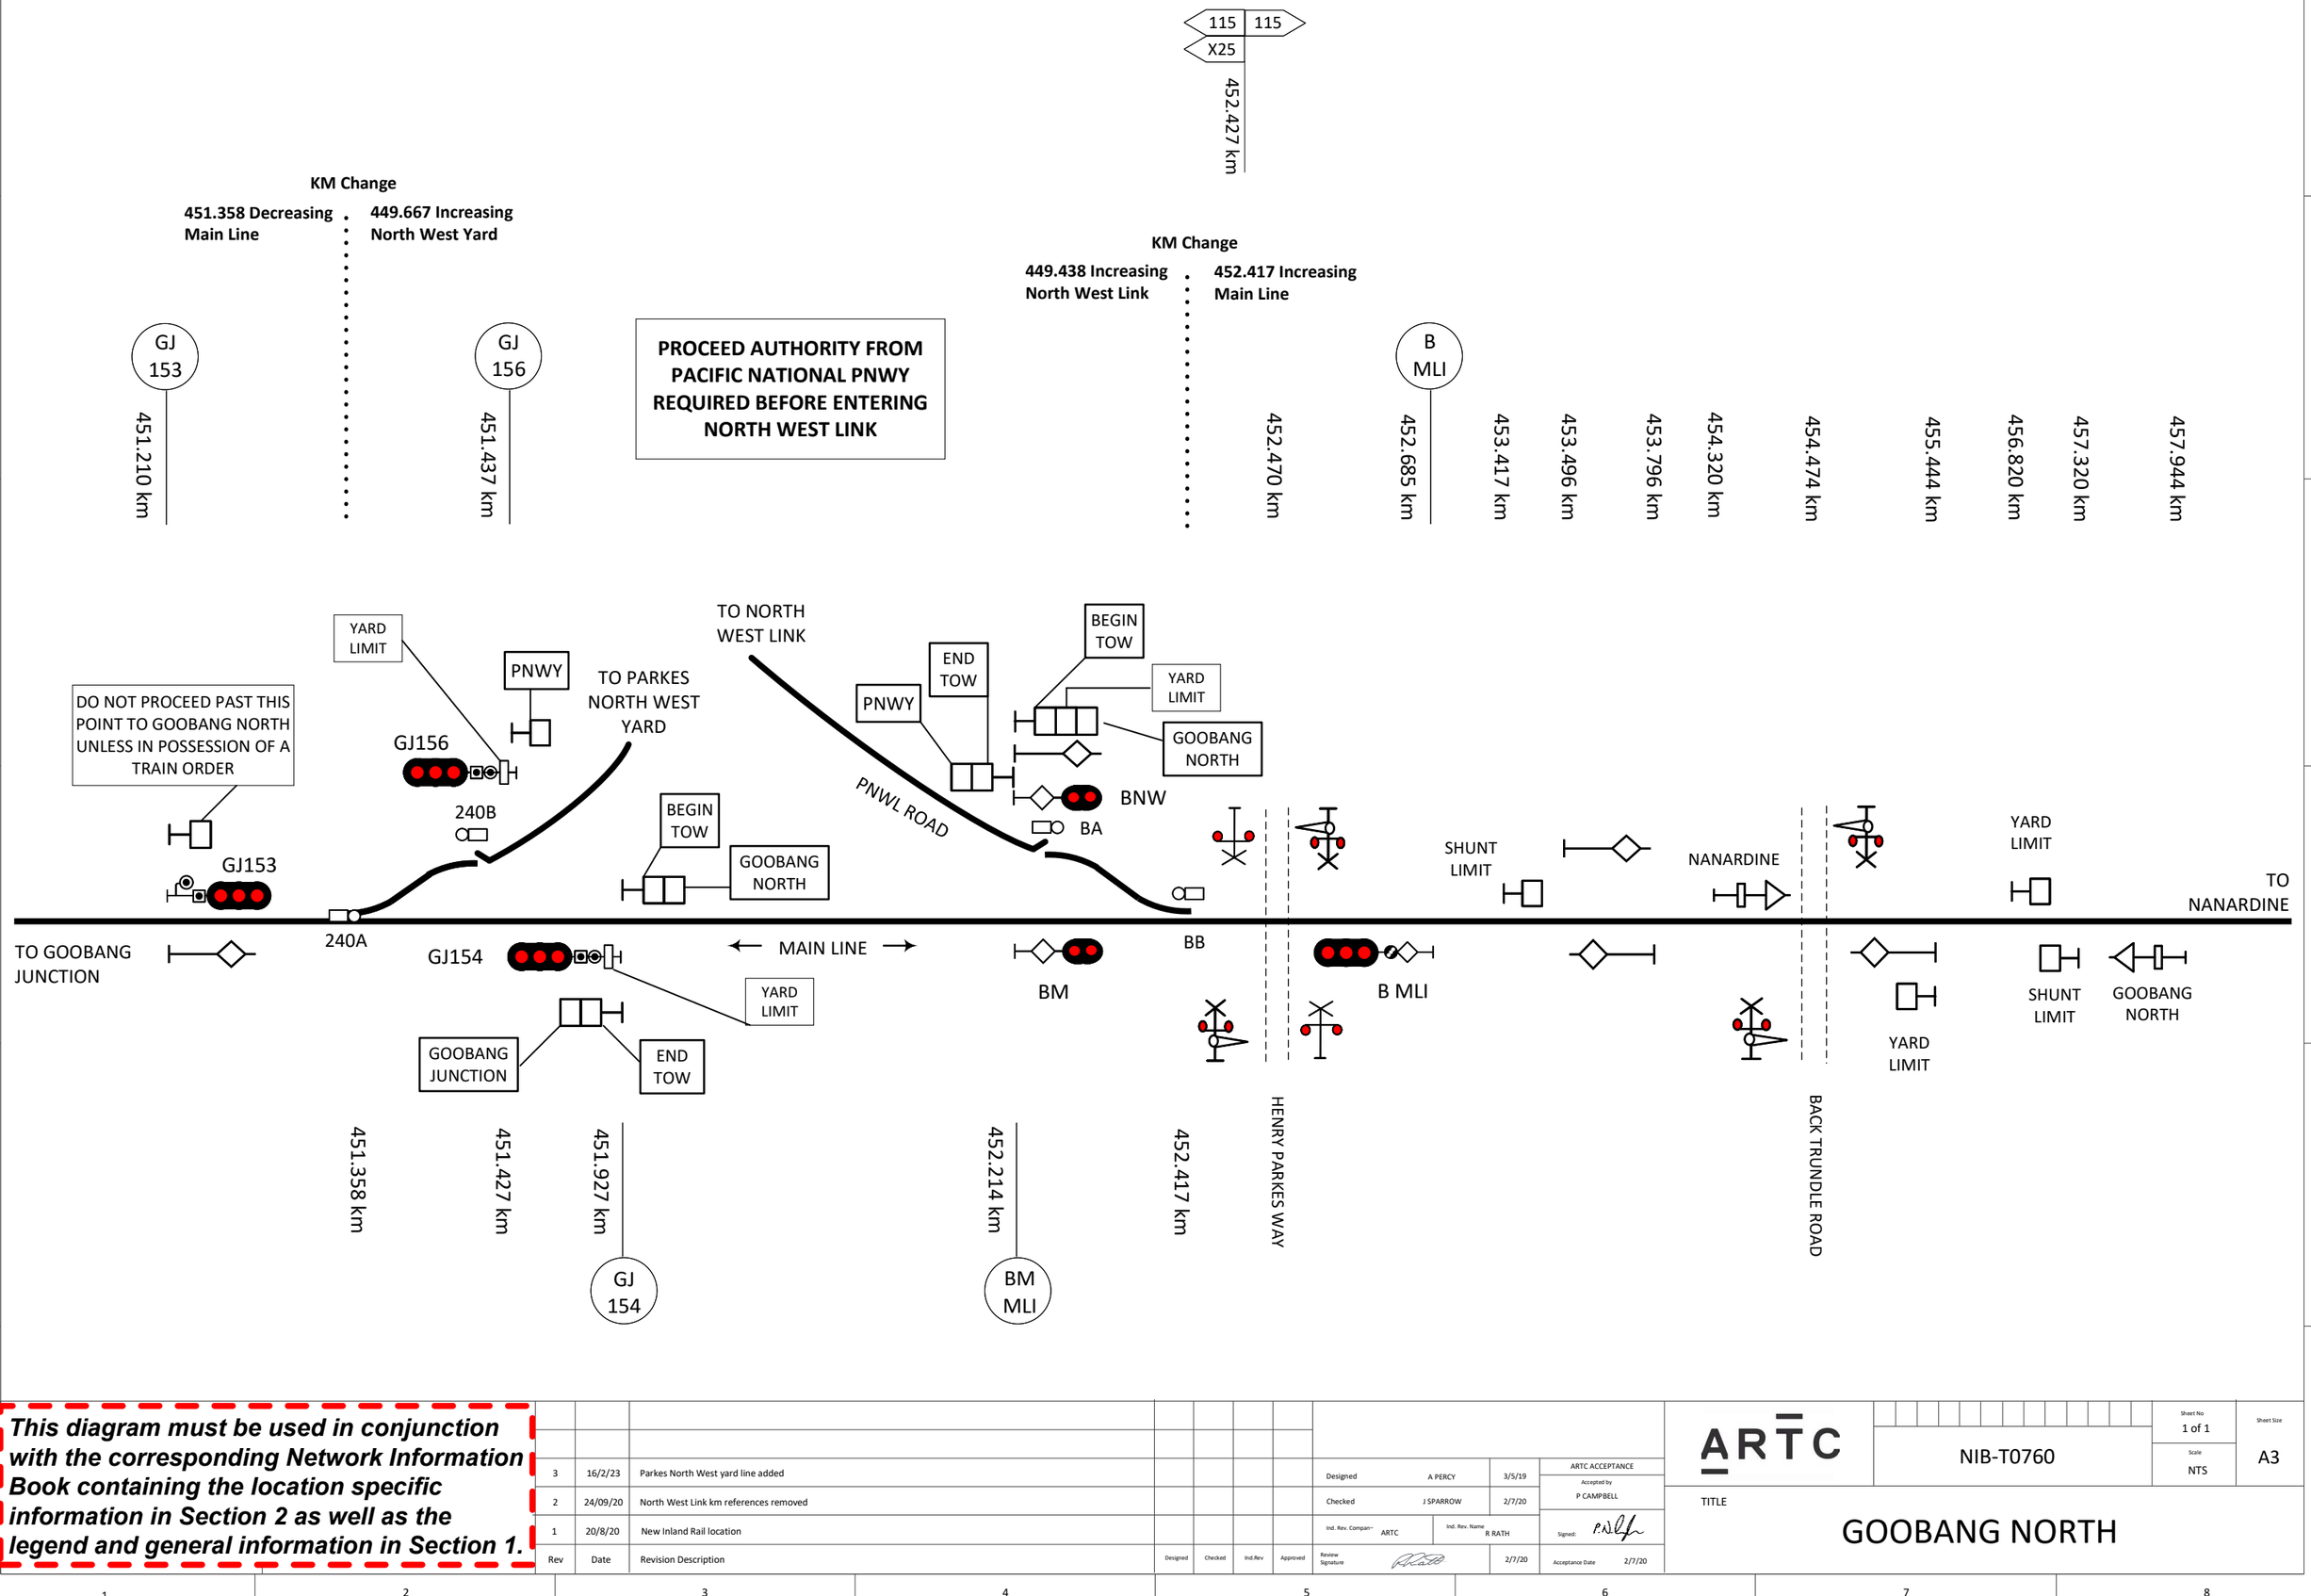

This diagram must be used in conjunction with the corresponding Network Information Book containing the location specific information in Section 2 as well as the legend and general information in Section 1.

Rev	Date	Revision Description	Designed	Checked	Ind.Rev	Approved
3	16/2/23	Parkes North West yard line added				
2	24/09/20	North West Link km references removed				
1	20/8/20	New Inland Rail location				

Designed	A PERCY	3/5/19
Checked	J SPARROW	2/7/20
Ind. Rev. Compan	ARTC	Ind. Rev. Name R RATH
Review Signature		2/7/20

ARTC ACCEPTANCE
Accepted by P CAMPBELL
Signed:
Acceptance Date 2/7/20

ARTC

NIB-T0760

Sheet No 1 of 1
Scale NTS
Sheet Size A3

TITLE

GOOBANG NORTH

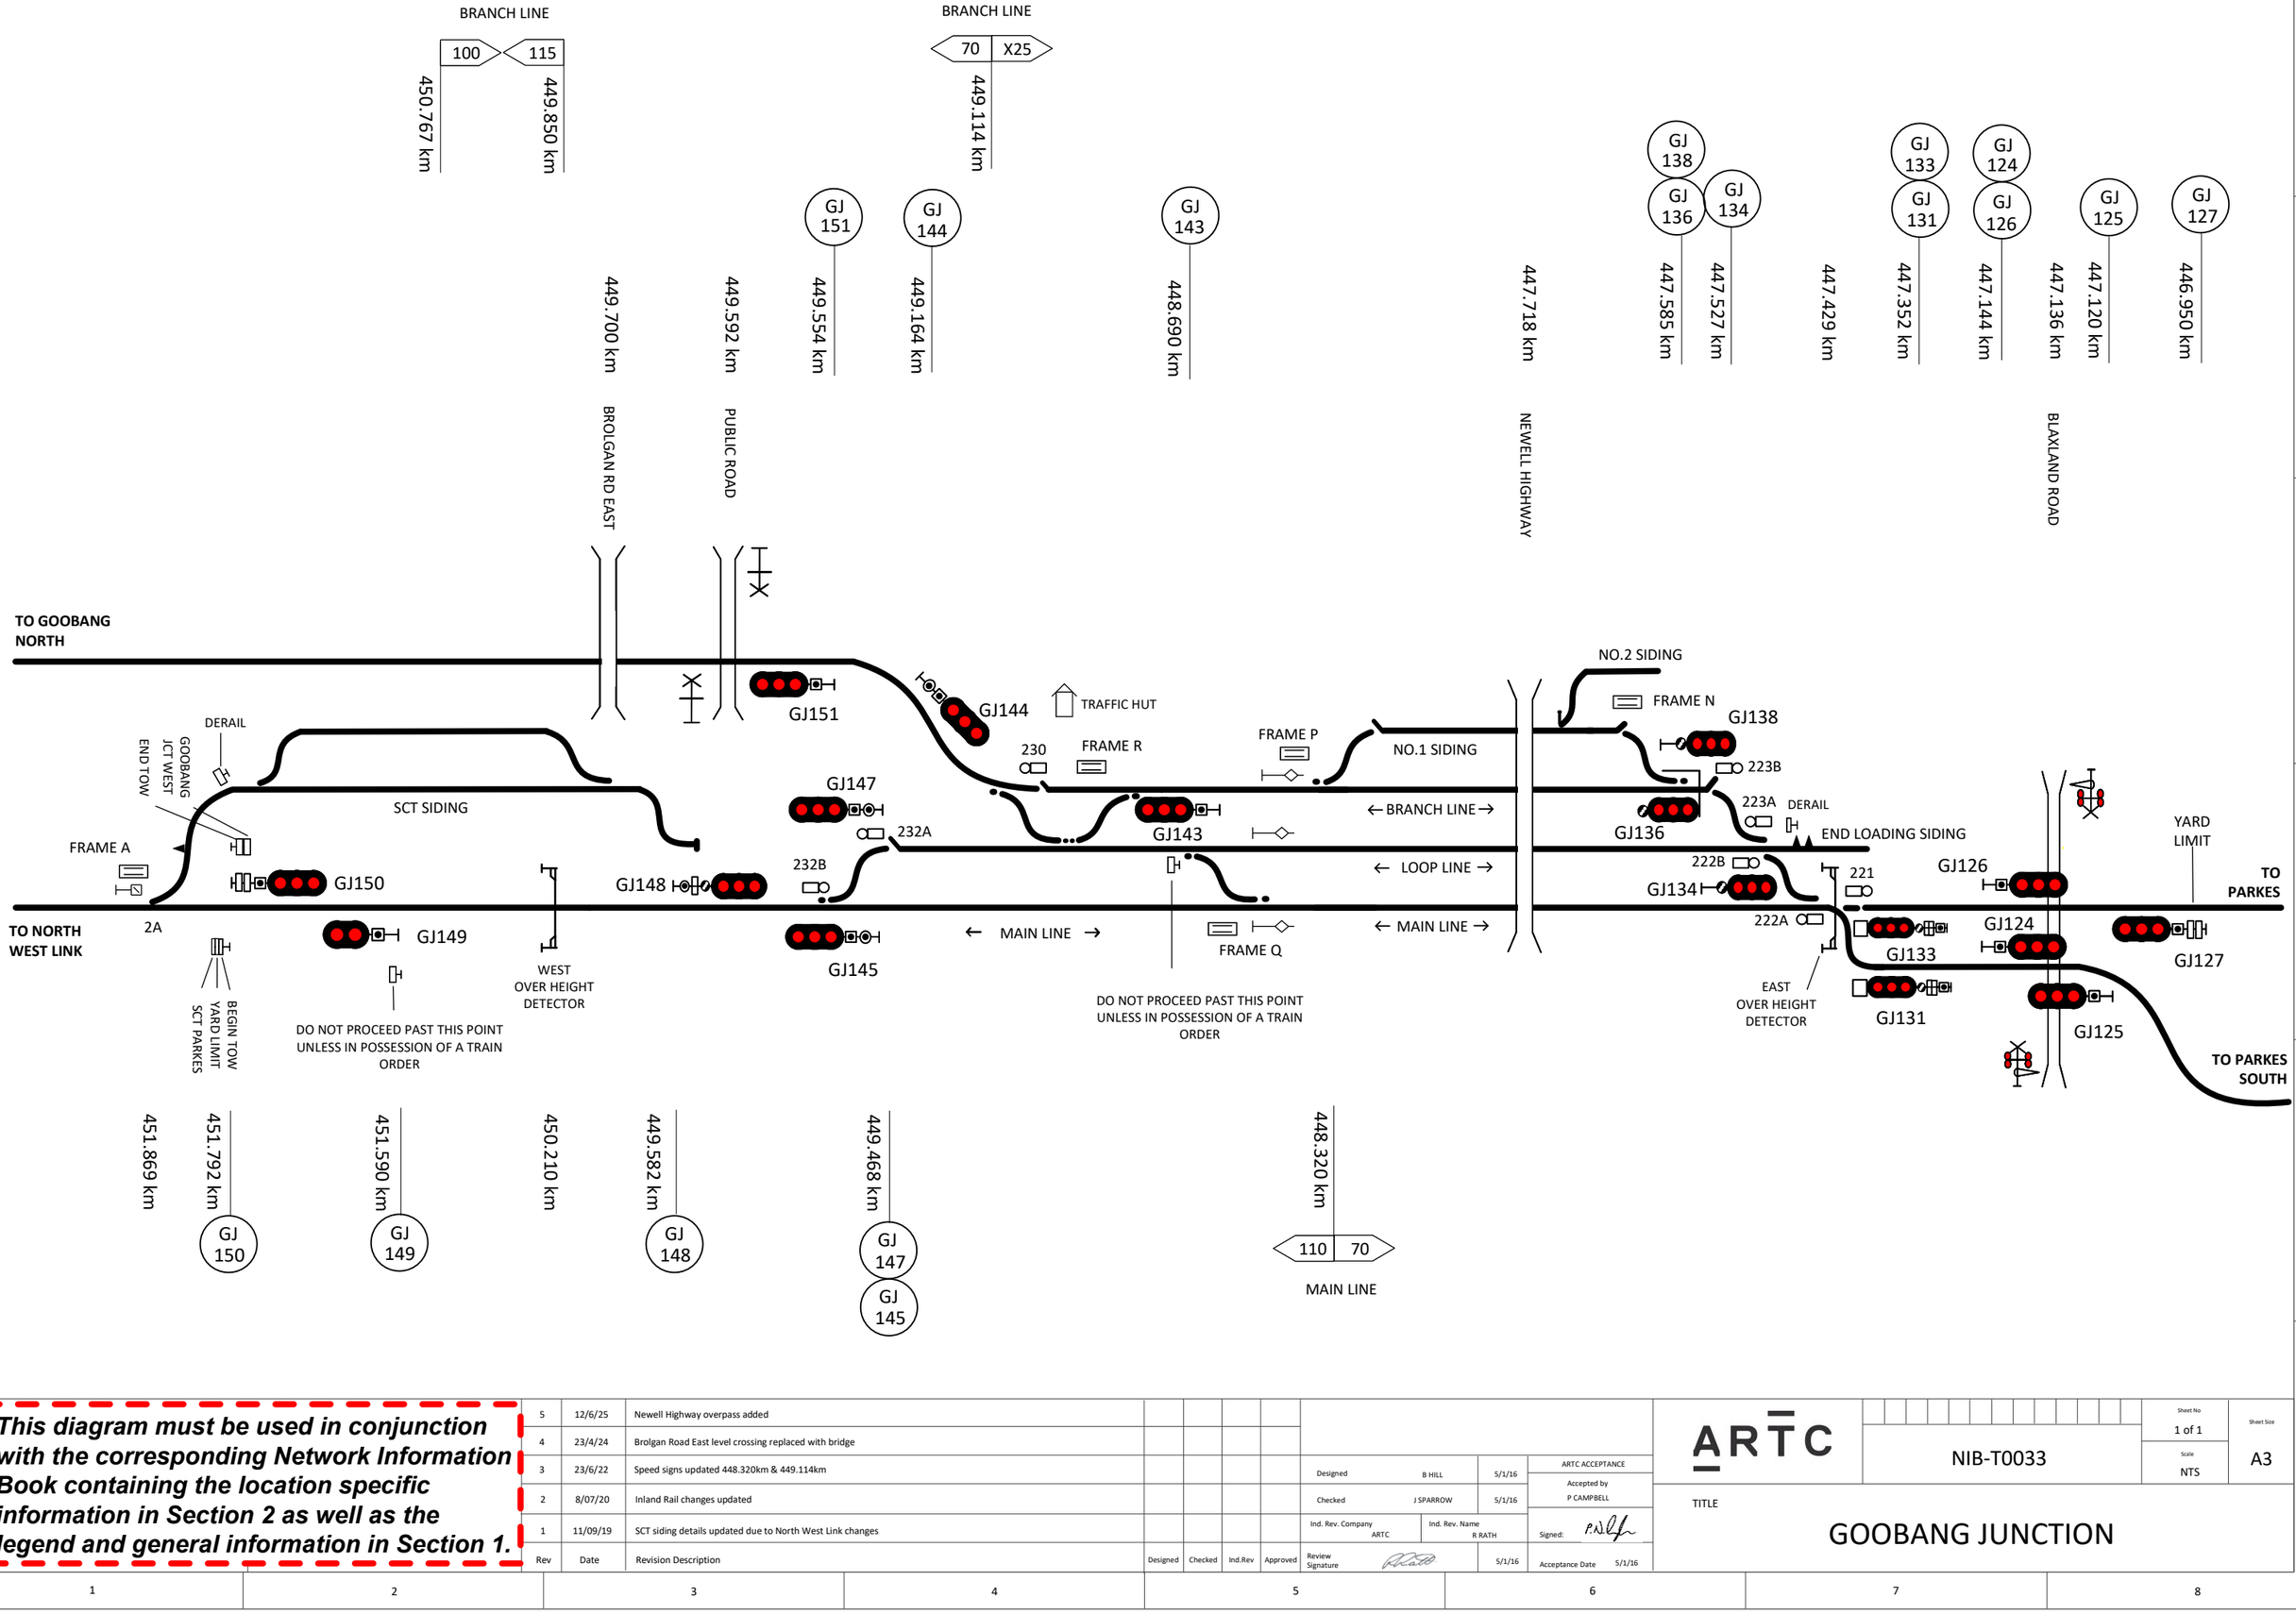

This diagram must be used in conjunction with the corresponding Network Information Book containing the location specific information in Section 2 as well as the legend and general information in Section 1.

Rev	Date	Revision Description	Designed	Checked	Ind.Rev	Approved
5	12/6/25	Newell Highway overpass added				
4	23/4/24	Brolgan Road East level crossing replaced with bridge				
3	23/6/22	Speed signs updated 448.320km & 449.114km				
2	8/07/20	Inland Rail changes updated				
1	11/09/19	SCT siding details updated due to North West Link changes				

Designed B HILL 5/1/16
Checked J SPARROW 5/1/16
Ind. Rev. Company ARTC
Ind. Rev. Name R RATH
Review Signature 5/1/16
Approved

ARTC ACCEPTANCE
Accepted by P CAMPBELL
Signed:
Acceptance Date 5/1/16

ARTC

NIB-T0033

Sheet No 1 of 1
Sheet Size A3
Scale NTS

TITLE

GOOBANG JUNCTION

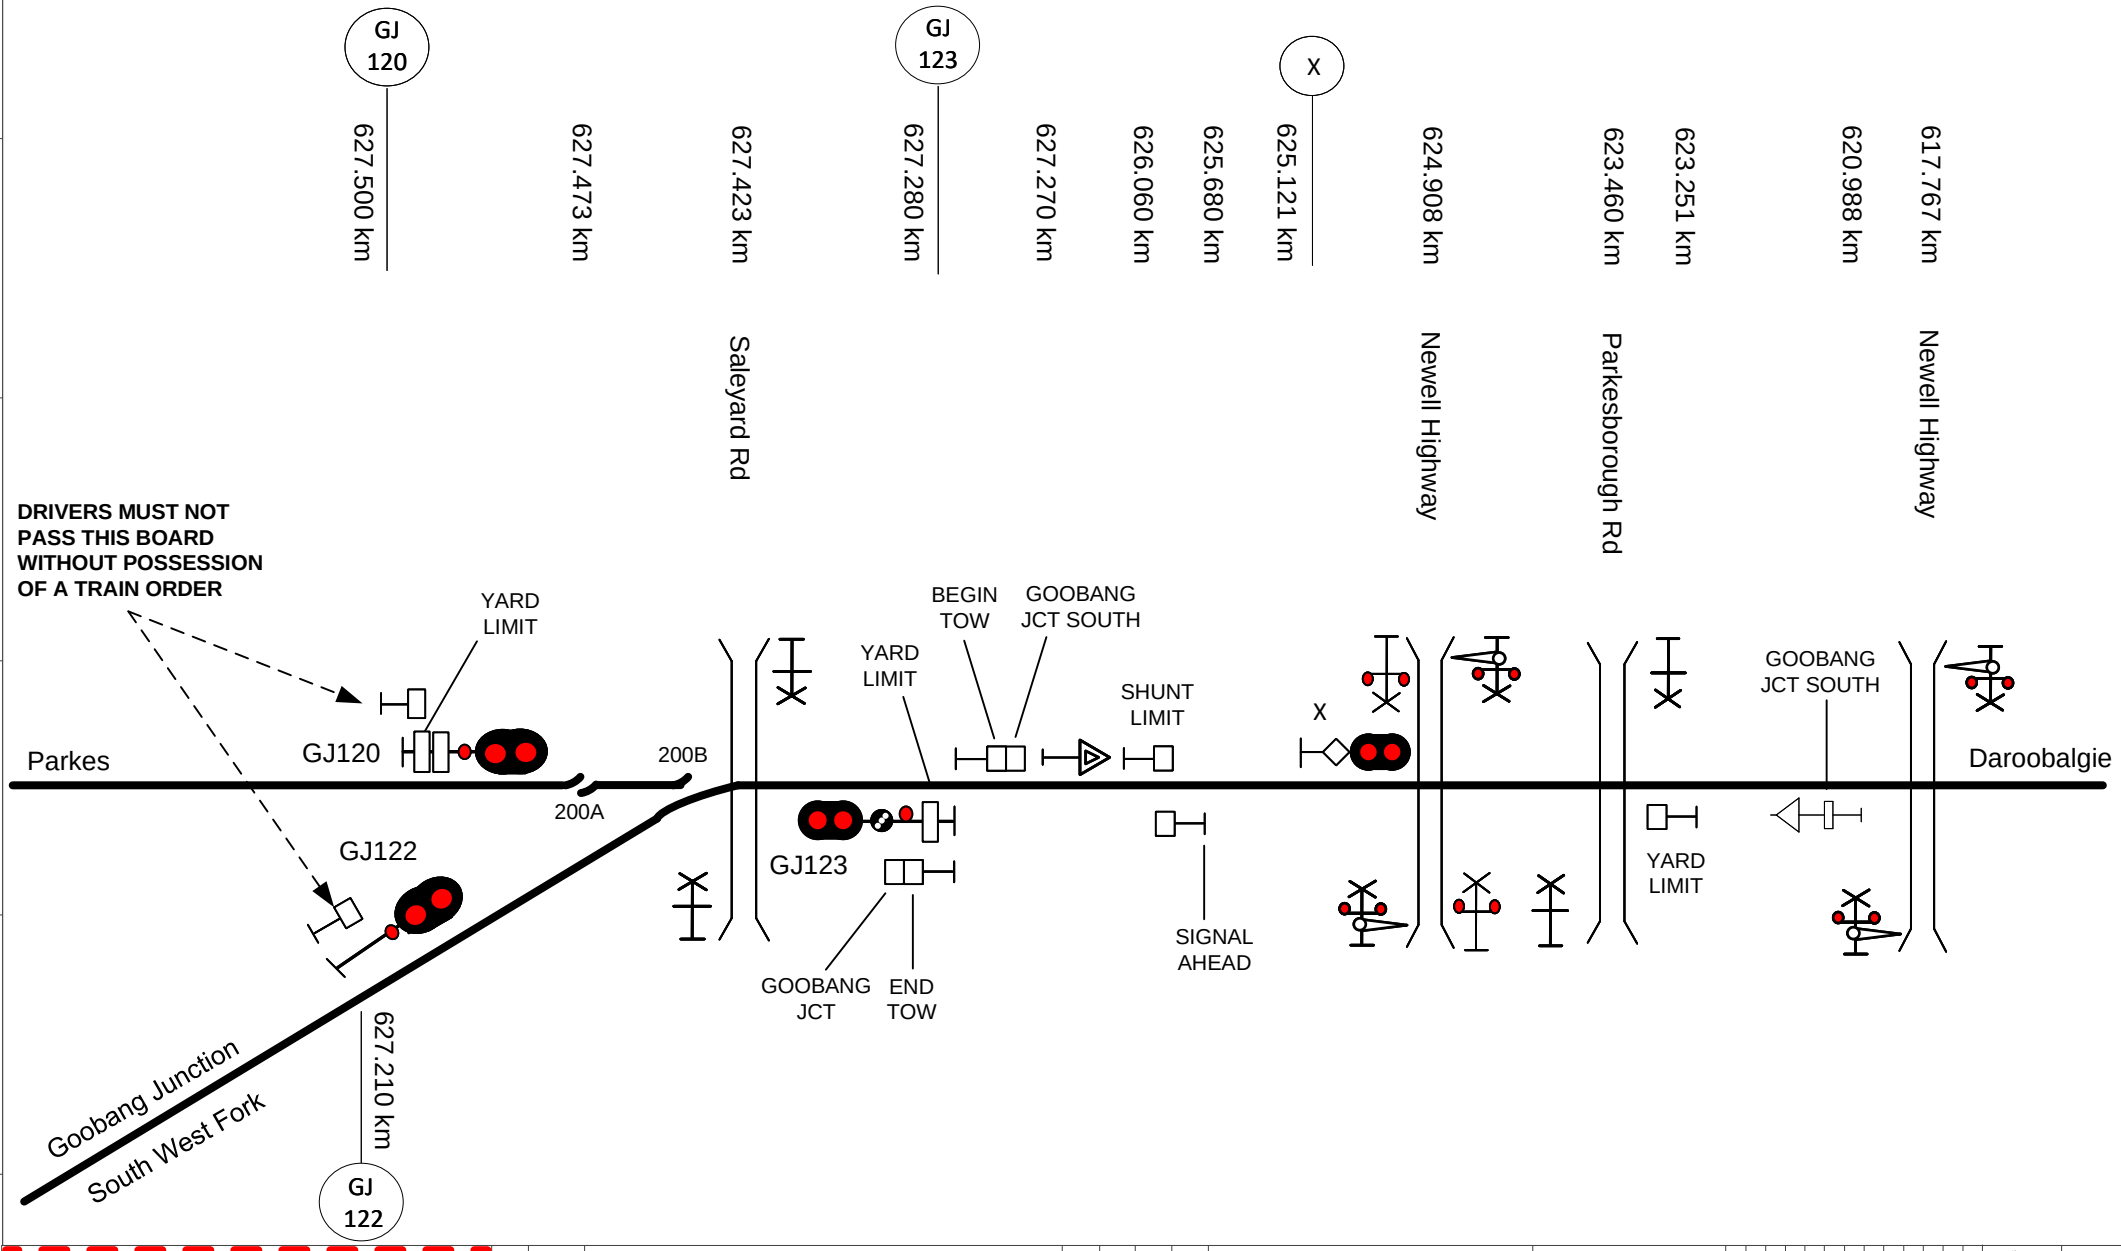

This diagram must be used in conjunction with the corresponding Network Information Book containing the location specific information in Section 2 as well as the legend and general information in Section 1.

Rev	Date	Revision Description
4	26/7/24	Daroobalgie Road crossing moved to Daroobalgie diagram
3	3/7/24	Signal GJ123 updated
2	4/1/22	Signal Ahead sign added
1	19/8/20	Newell Highway upgrade changes updated

Designed	G HARRISON	5/1/16	ARTC ACCEPTANCE	
Checked	J SPARROW	5/1/16	Accepted by	P CAMPBELL
Ind. Rev. Company	ARTC	Ind. Rev. Name	R RATH	Signed:
Review Signature		5/1/16	Acceptance Date	5/1/16

ARTC

NIB-T0034

Sheet No: 1 of 1

Sheet Size: A4

Scale: NTS

TITLE

Goobang Junction South

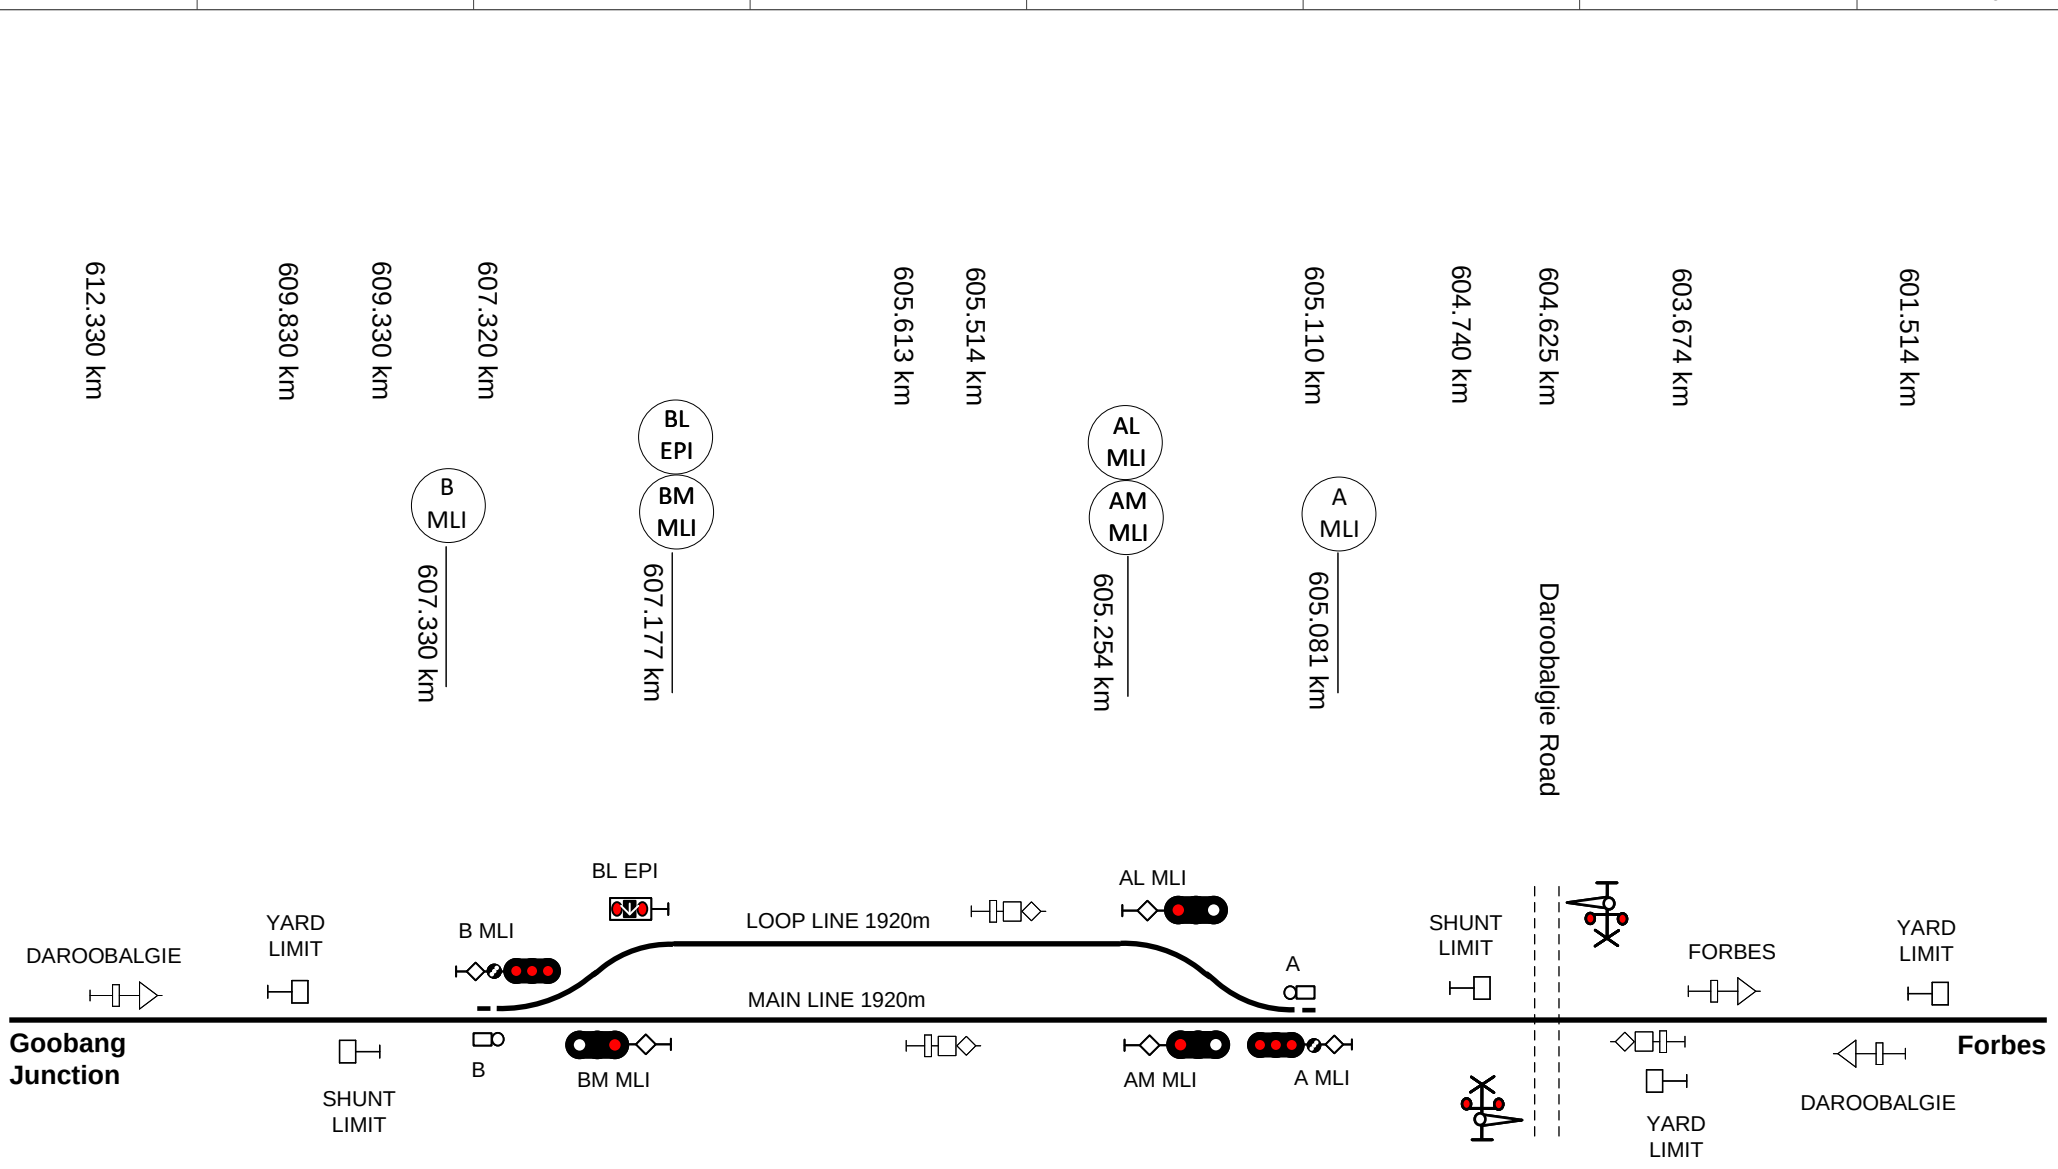

This diagram must be used in conjunction with the corresponding Network Information Book containing the location specific information in Section 2 as well as the legend and general information in Section 1.

Rev	Date	Revision Description	Designed	Checked	Ind.Rev	Approved
2	30/12/24	Commissioning of loop line				
1	26/7/24	New diagram for Inland Rail project				

Designed ARCADIS 19/7/24
Checked J SPARROW 26/7/24
Ind. Rev. Company ARTC
Ind. Rev. Name N ORANGE
Review Signature
ARTC ACCEPTANCE
Accepted by
Signed:
Acceptance Date

ARTC

TITLE

Daroobalgie

NIB-T0035

Sheet No 1 of 1
Scale NTS
Sheet Size A4

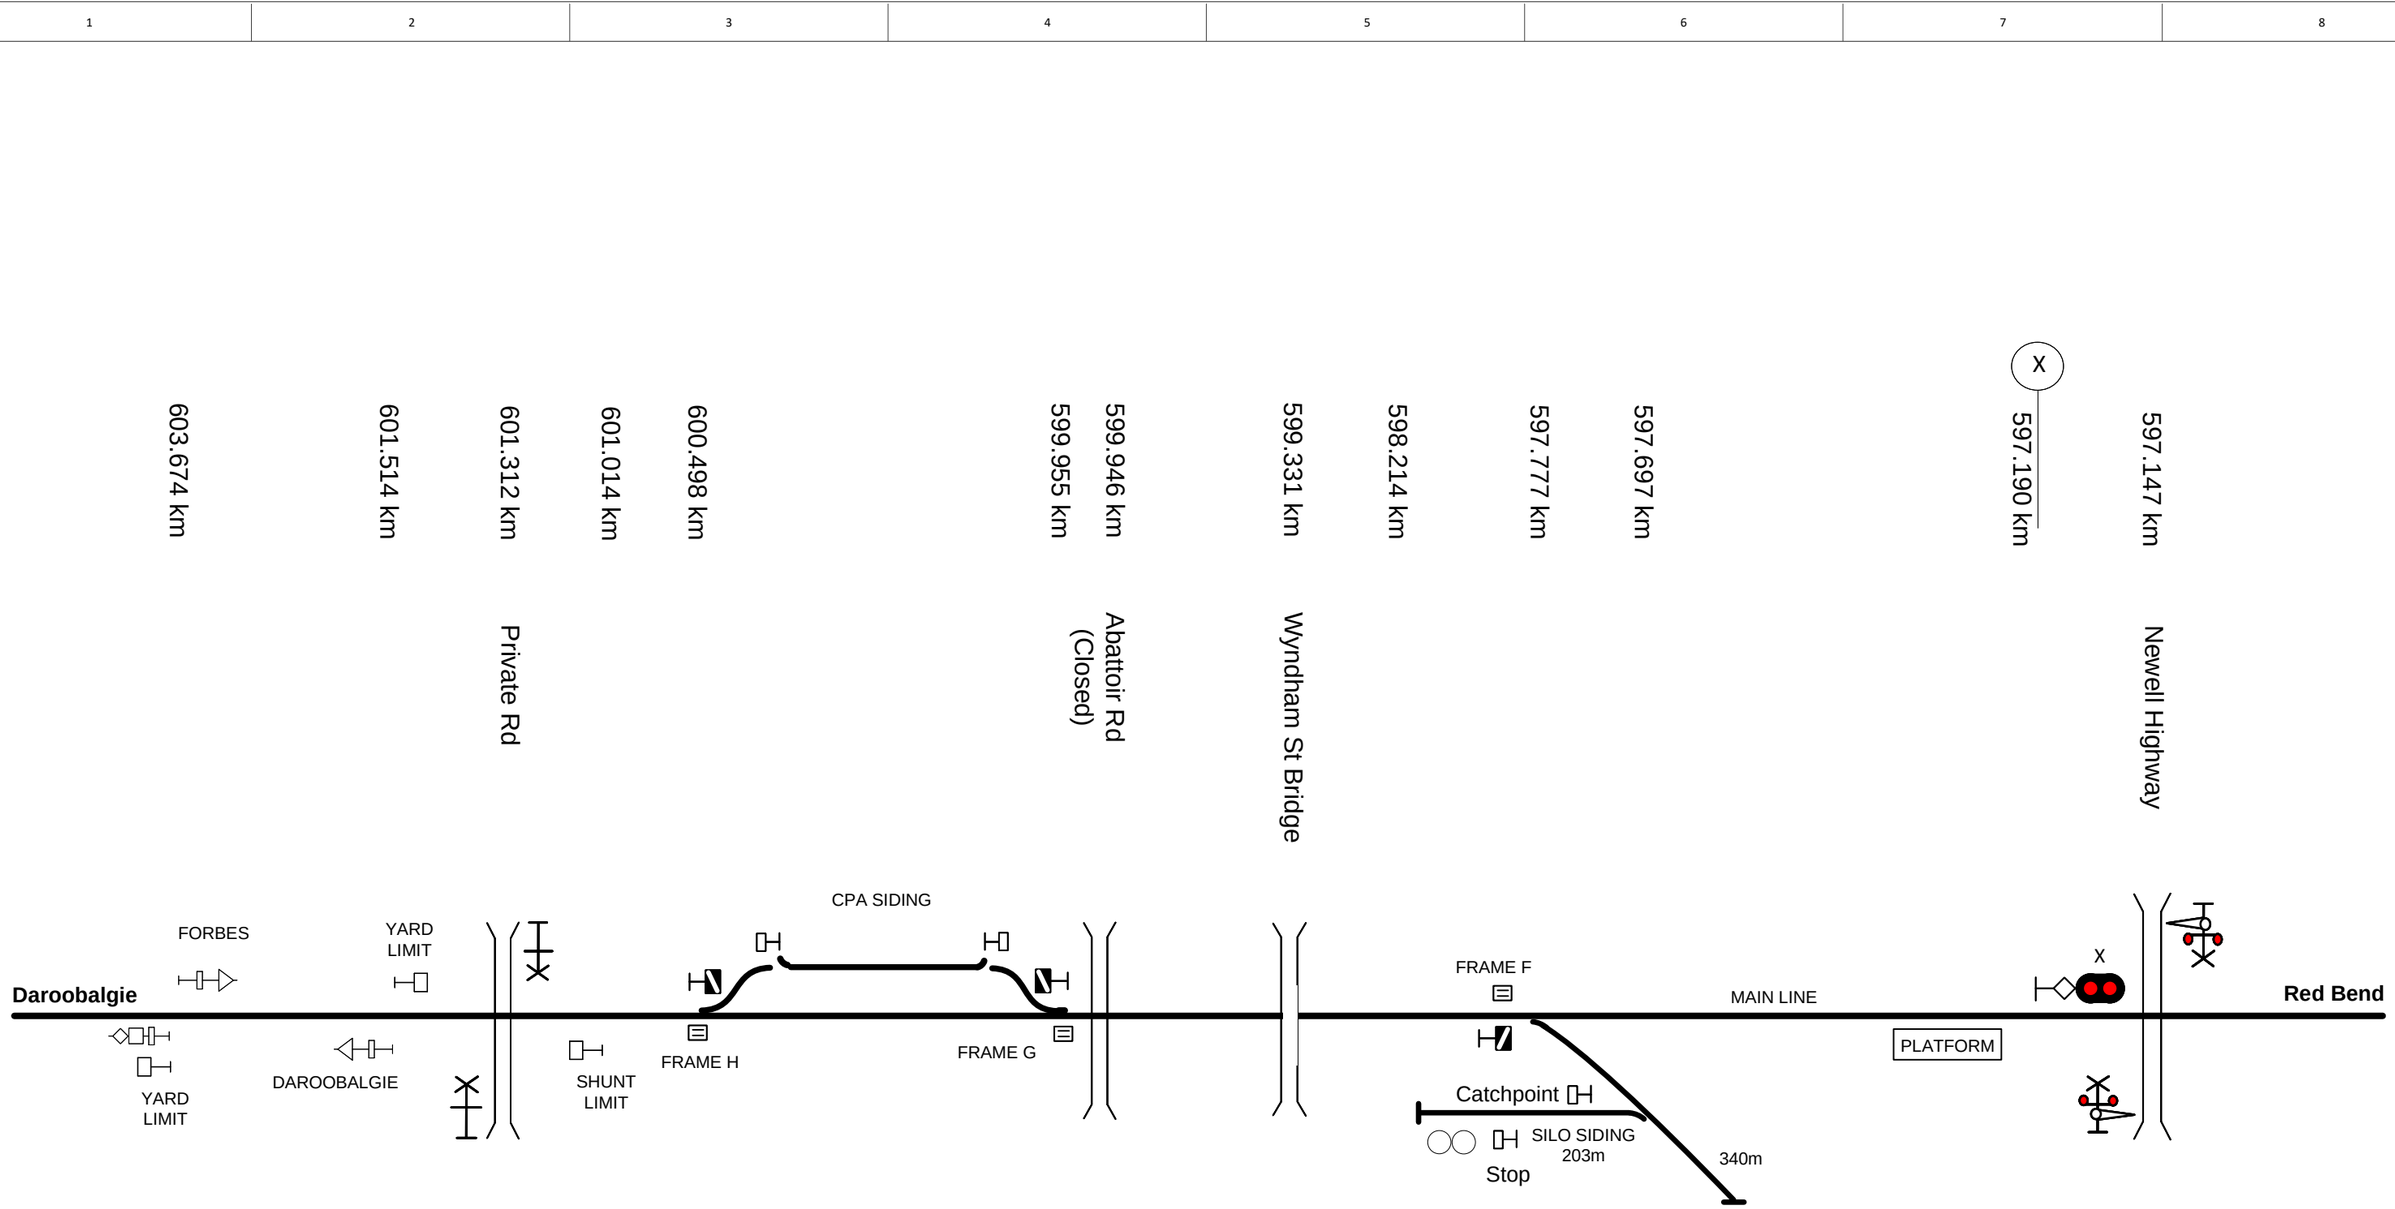

This diagram must be used in conjunction with the corresponding Network Information Book containing the location specific information in Section 2 as well as the legend and general information in Section 1.

Rev	Date	Revision Description	Designed	Checked	Ind.Rev	Approved
4	30/12/24	Private siding name updated& axle counter sign for Daroobalgie Road crossing added				
3	26/7/24	Location and yard limt signs updated				
2	21/5/24	Mountain Industries reference updated to LINX				
1	20/02/24	Inland Rail removal of goods siding updated				

Designed	B HILL	5/1/16
Checked	J SPARROW	5/1/16
Ind. Rev. Company	ARTC	
Ind. Rev. Name	R RATH	
Review Signature		5/1/16

ARTC ACCEPTANCE
Accepted by
P CAMPBELL
Signed:
Acceptance Date 5/1/16

ARTC

NIB-T0036

Sheet No 1 of 1
Sheet Size A3
Scale NTS

TITLE

Forbes

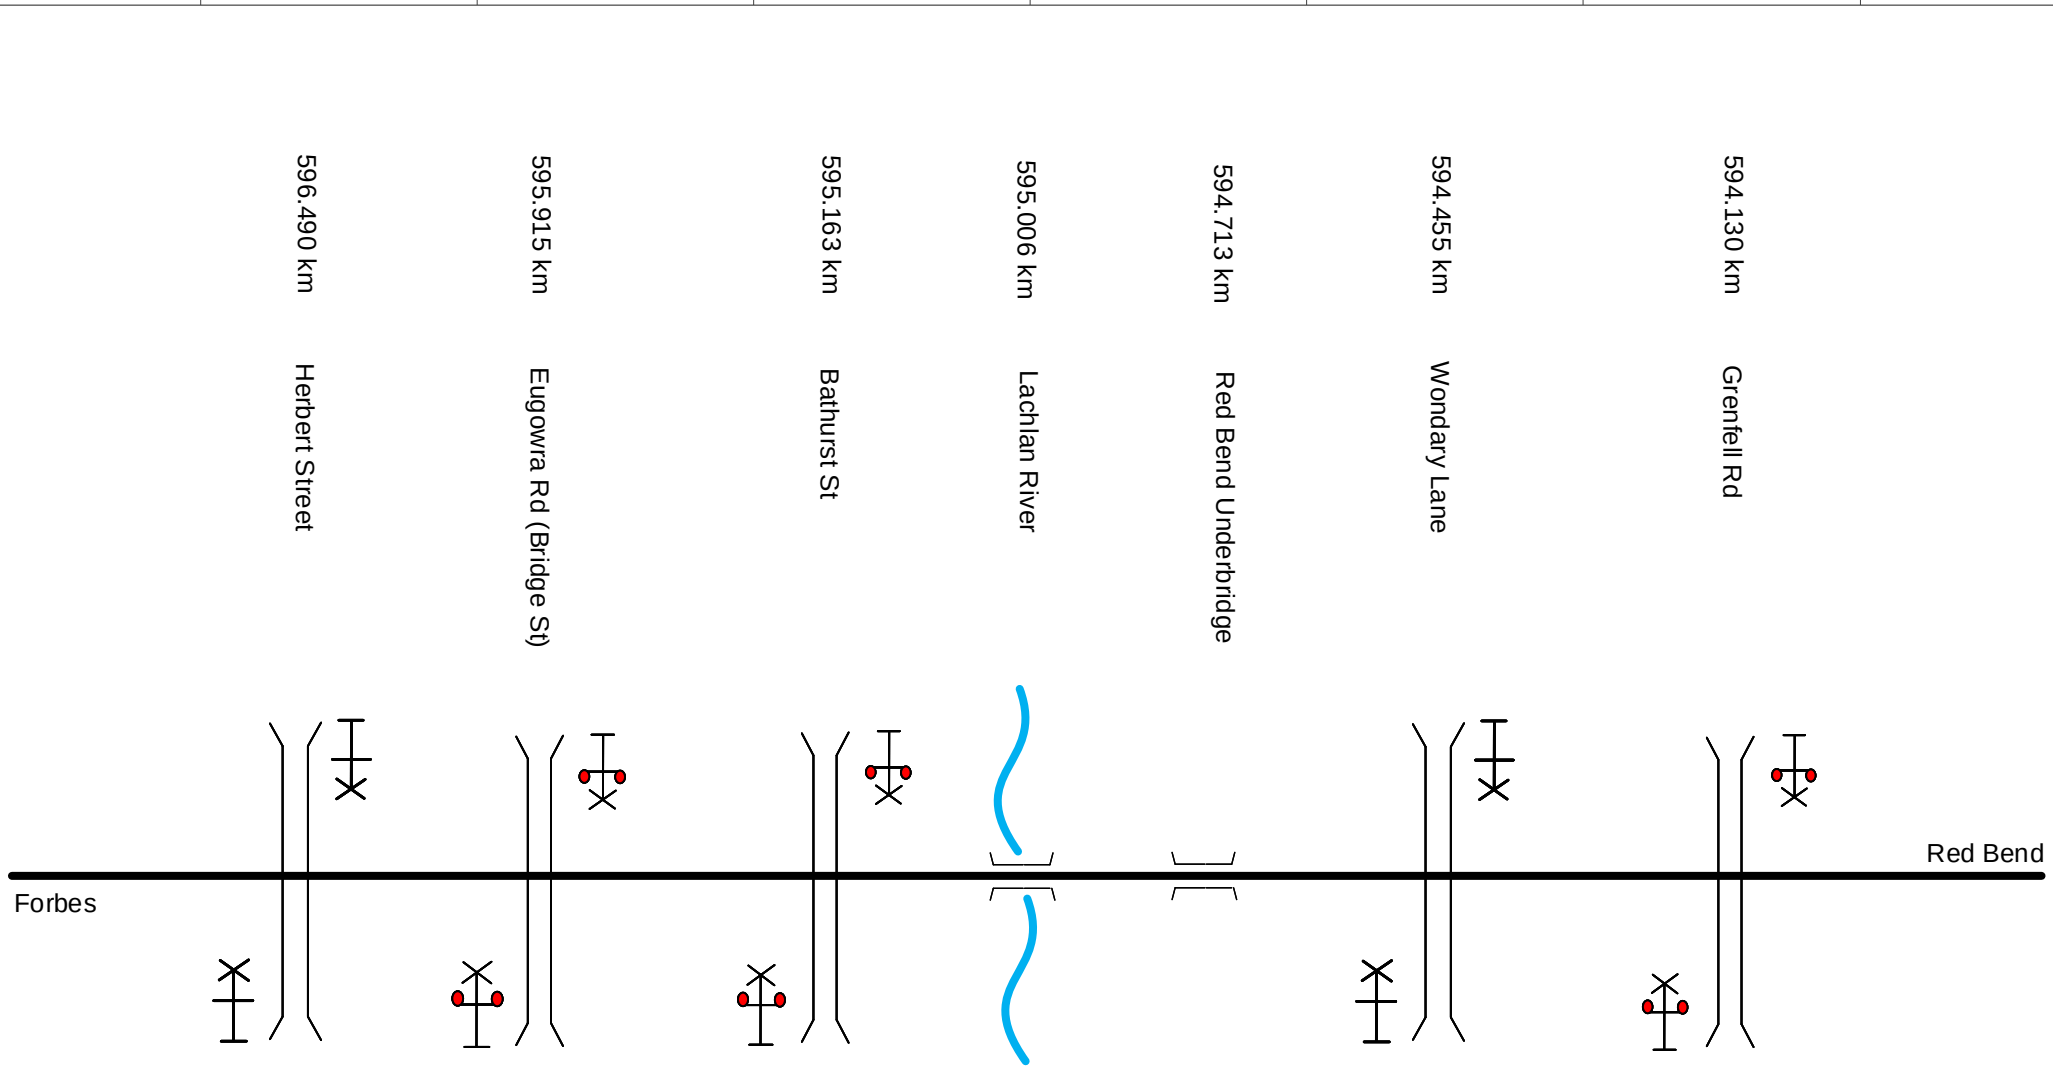

This diagram must be used in conjunction with the corresponding Network Information Book containing the location specific information in Section 2 as well as the legend and general information in Section 1.

Rev	Date	Revision Description	Designed	Checked	Ind.Rev	Approved

Designed	G HARRISON	5/1/16	ARTC ACCEPTANCE
Checked	J SPARROW	5/1/16	Accepted by P CAMPBELL
Ind. Rev. Comp. by	ARTC	Ind. Rev. Name R RATH	Signed:
Review Signature		5/1/16	Acceptance Date 5/1/16

ARTC

NIB-T0037

Sheet No 1 of 1

Scale NTS

Sheet Size A4

TITLE

Forbes to Red Bend

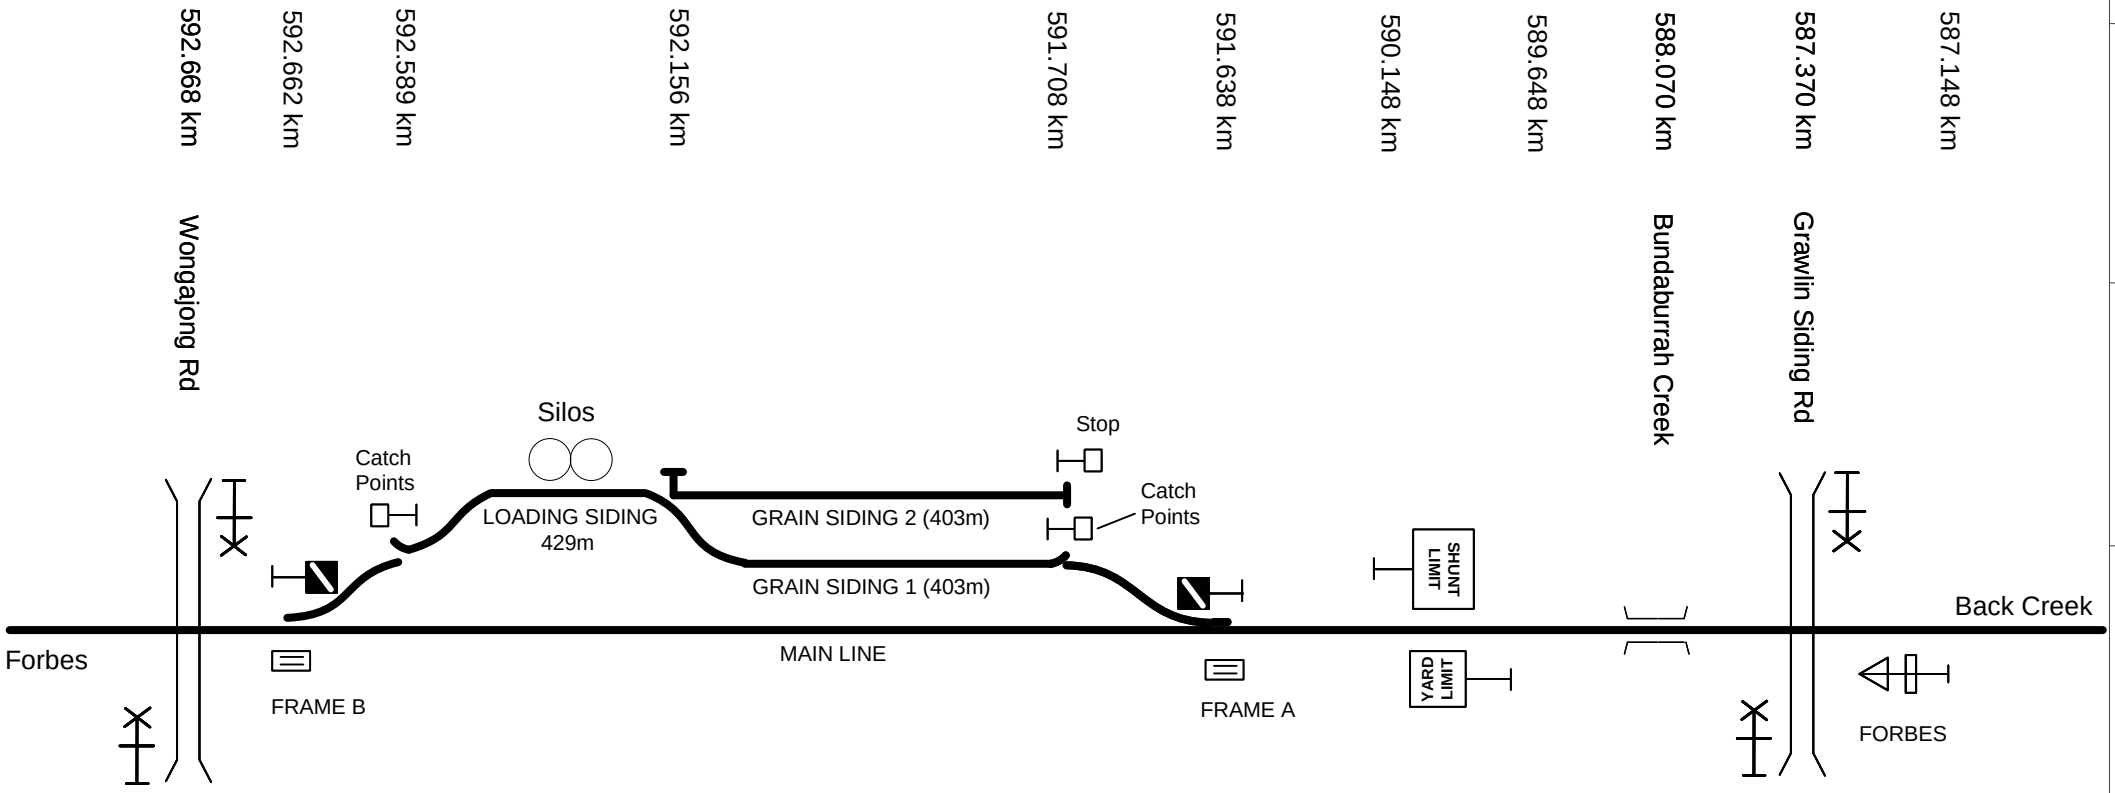

This diagram must be used in conjunction with the corresponding Network Information Book containing the location specific information in Section 2 as well as the legend and general information in Section 1.

Rev	Date	Revision Description	Designed	Checked	Ind.Rev	Approved
3	3/06/25	Kms updated to siding extension project as built				
2	14/01/25	Updated to Sidings extension project CCC drivers diagram				
1	28/03/23	Sidings extension project updated				

Designed	G HARRISON	5/1/16
Checked	J SPARROW	5/1/16
Ind. Rev. Company	ARTC	Ind. Rev. Name R RATH
Review Signature		5/1/16

ARTC ACCEPTANCE
Accepted by P CAMPBELL
Signed:
Acceptance Date 5/1/16

ARTC

TITLE

Red Bend

NIB-T0038

Sheet No 1 of 1

Scale NTS

Sheet Size A4

583.005 km Rainville Rd

579.565 km Public Rd

577.120 km McPhies Rd

575.202 km Ooma Creek

574.650 km Garema Rd

573.610 km Pinnacle Rd

572.846 km Old Wirrinya Rd

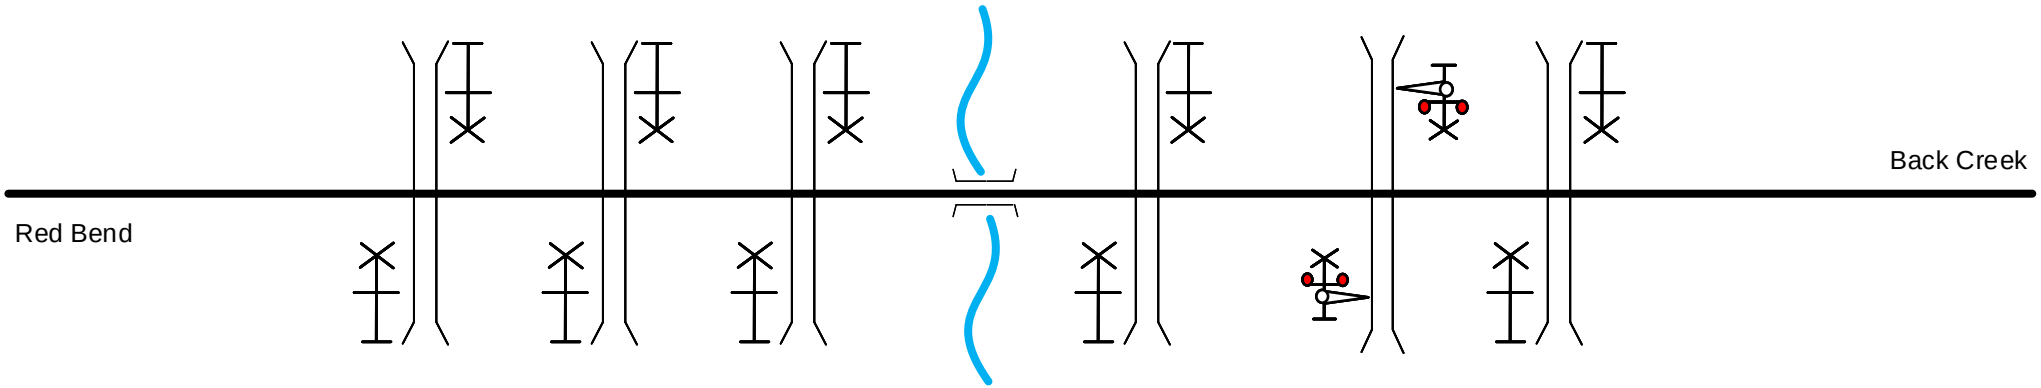

This diagram must be used in conjunction with the corresponding Network Information Book containing the location specific information in Section 2 as well as the legend and general information in Section 1.

Rev	Date	Revision Description

Designed	G HARRISON	5/1/16	ARTC ACCEPTANCE	
Checked	J SPARROW	5/1/16	Accepted by	P CAMPBELL
Ind. Rev. ARTC	Ind. Rev. Name	R RATH	Signed:	
Review Signature		5/1/16	Acceptance Date	5/1/16

ARTC

NIB-T0039

Sheet No 1 of 1

Sheet Size A4

Scale NTS

TITLE

Red Bend to Back Creek

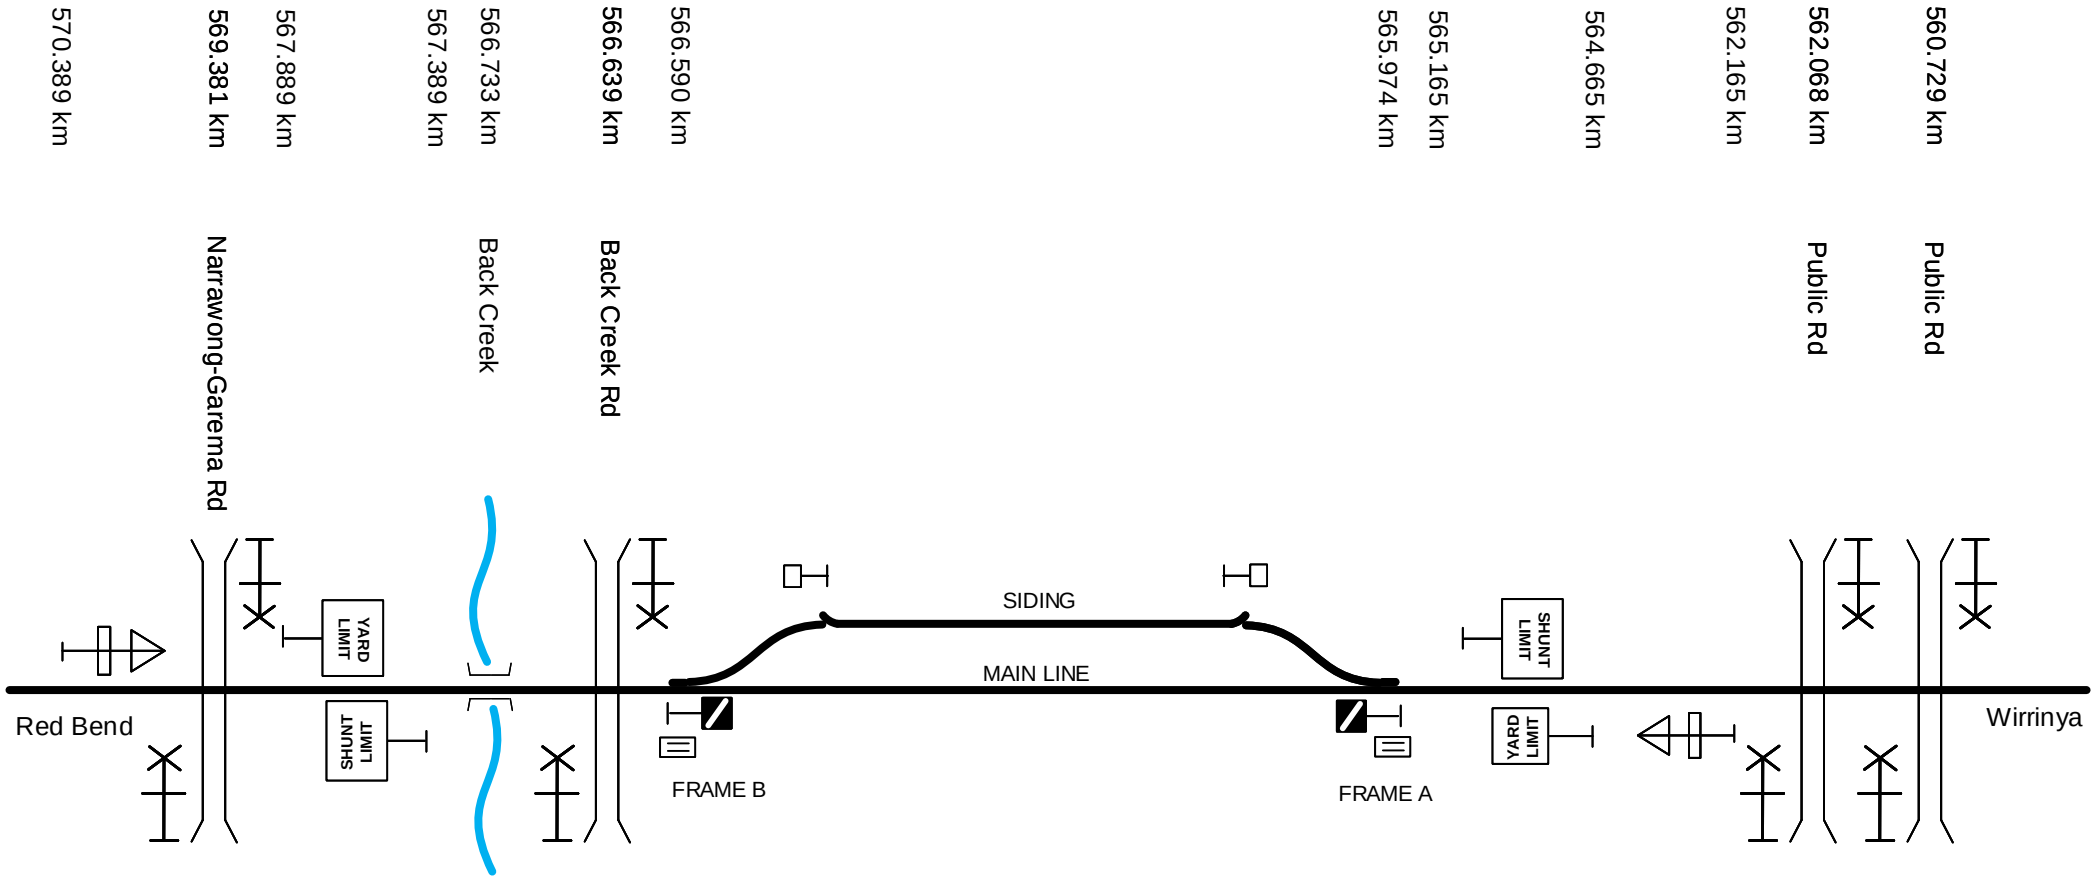

This diagram must be used in conjunction with the corresponding Network Information Book containing the location specific information in Section 2 as well as the legend and general information in Section 1.

Rev	Date	Revision Description	Designed	Checked	Ind.Rev	Approved

Designed	G HARRISON	5/1/16	ARTC ACCEPTANCE
Checked	J SPARROW	5/1/16	Accepted by P CAMPBELL
Ind. Rev. Comp. by ARTC	Ind. Rev. Name R RATH		Signed:
Review Signature		5/1/16	Acceptance Date 5/1/16

ARTC

NIB-T0040

Sheet No 1 of 1

Scale NTS

Sheet Size A4

TITLE

Back Creek

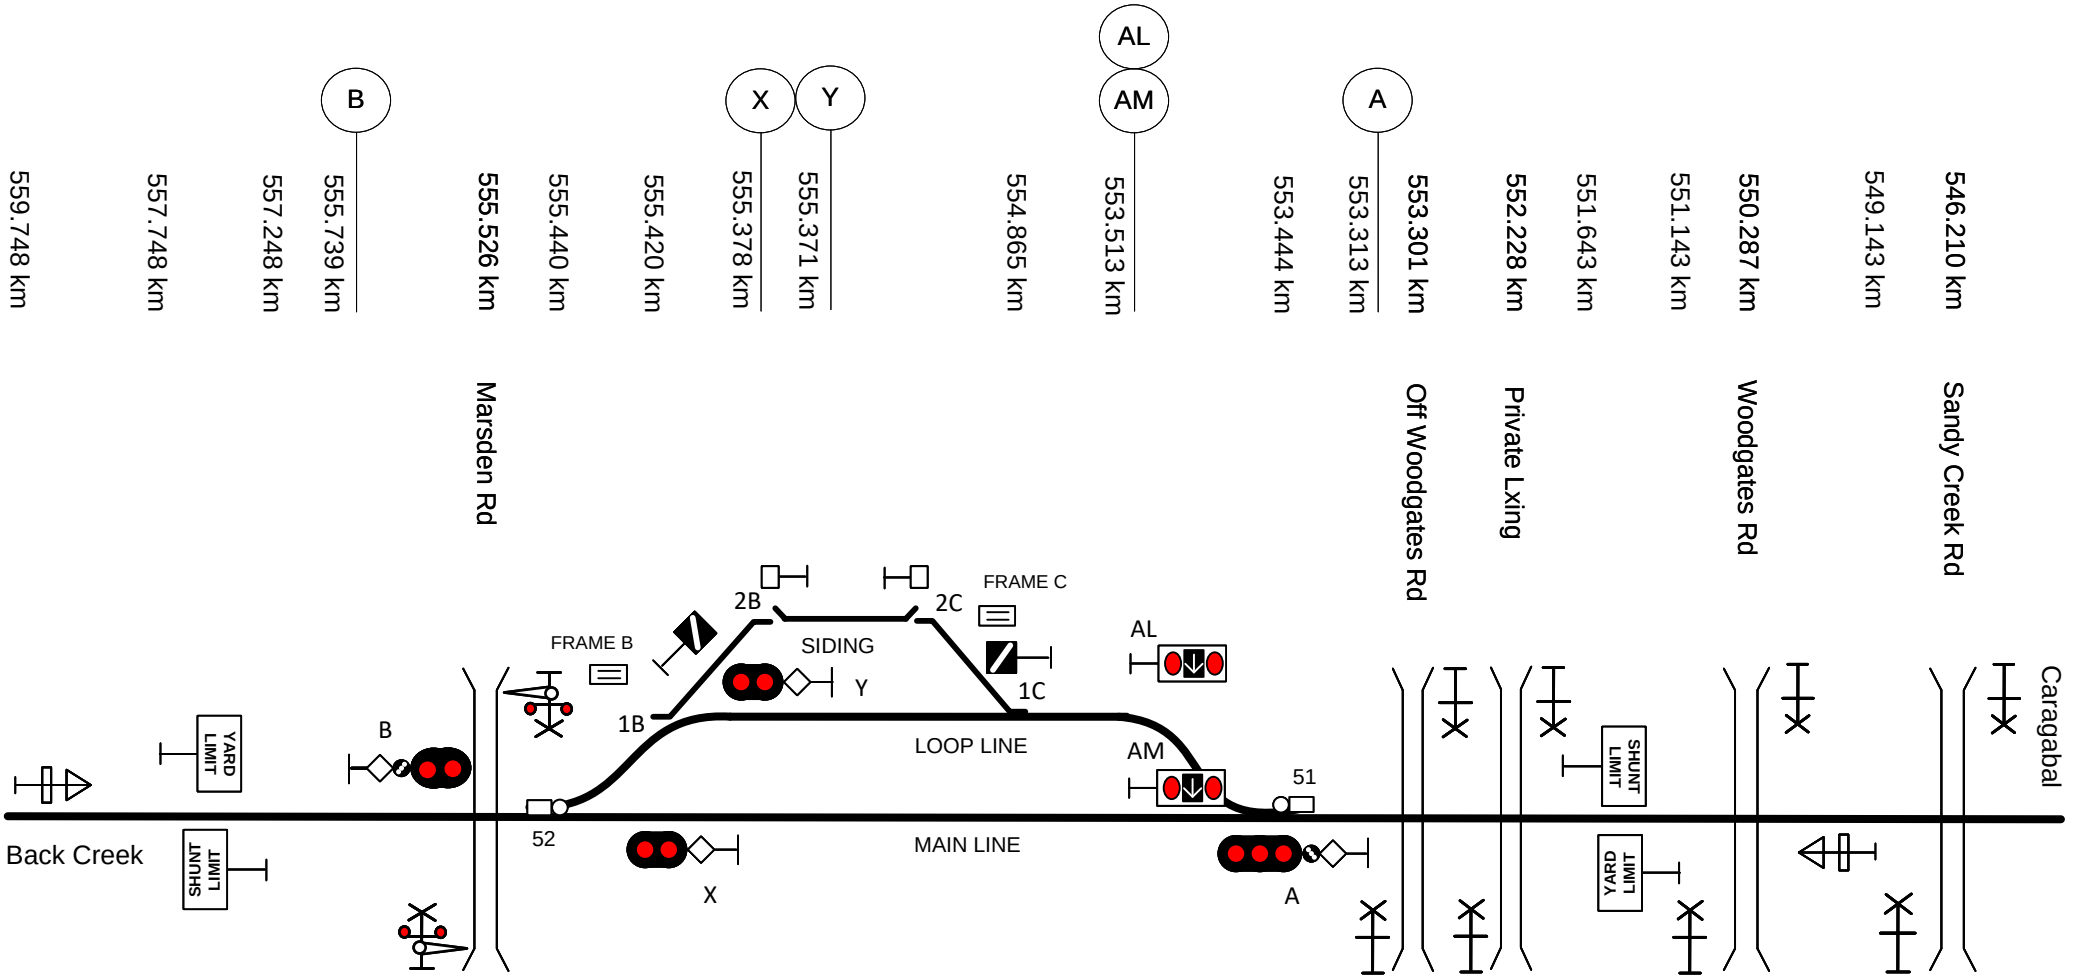

This diagram must be used in conjunction with the corresponding Network Information Book containing the location specific information in Section 2 as well as the legend and general information in Section 1.

Rev	Date	Revision Description	Designed	Checked	Ind.Rev	Approved
3	19/6/24	Private crossing added at 552.228km				
2	28/9/21	Marsden Road updates				
1	3/12/18	Signal references corrected				

Designed G HARRISON 5/1/16
Checked J SPARROW 5/1/16
Ind. Rev. Company ARTC
Ind. Rev. Name R RATH
Review Signature 5/1/16

ARTC ACCEPTANCE
Accepted by P CAMPBELL
Signed:
Acceptance Date 5/1/16

ARTC

NIB-T0042

Sheet No 1 of 1
Scale NTS
Sheet Size A4

TITLE

Wirrinya

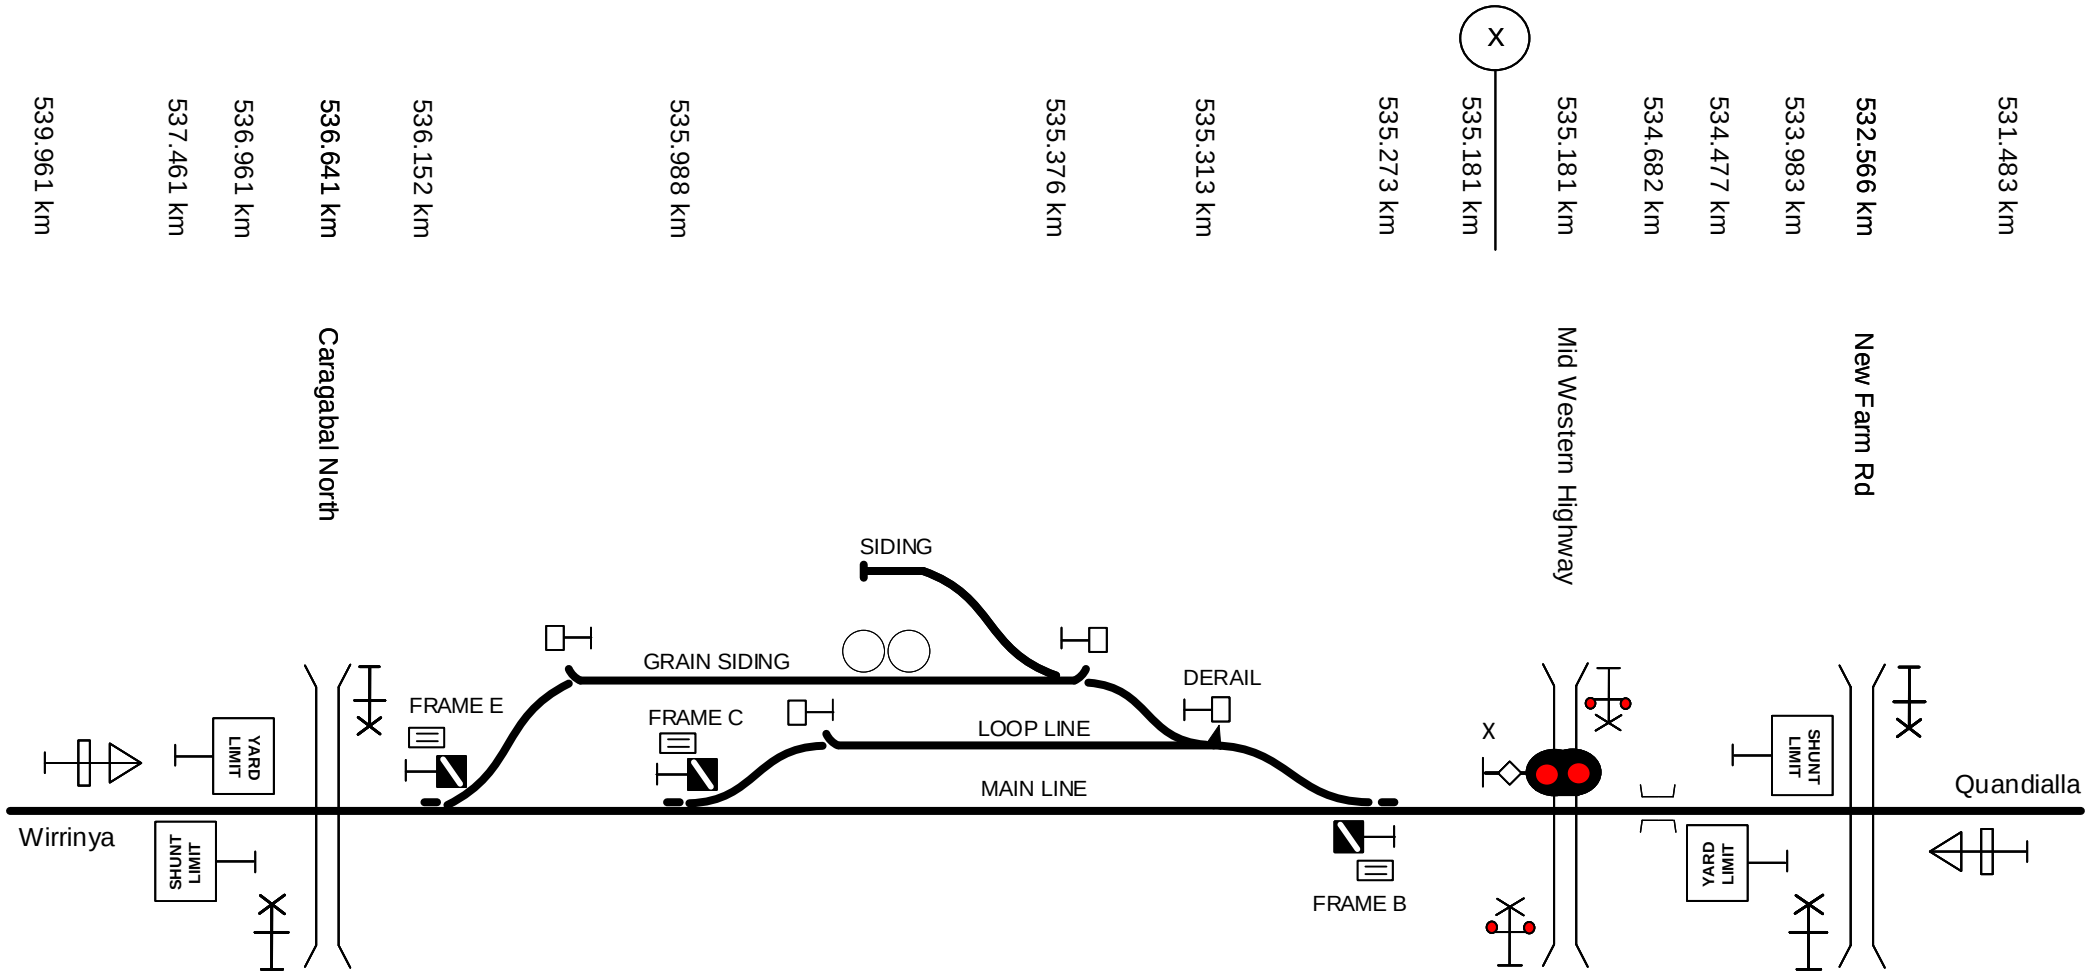

This diagram must be used in conjunction with the corresponding Network Information Book containing the location specific information in Section 2 as well as the legend and general information in Section 1.

Rev	Date	Revision Description	Designed	Checked	Ind.Rev	Approved
1	3/12/18	Signal reference corrected				

Designed	G HARRISON	5/1/16	ARTC ACCEPTANCE
Checked	J SPARROW	5/1/16	Accepted by P CAMPBELL
Ind. Rev. Comm...	ARTC	Ind. Rev. Name R RATH	Signed:
Review Signature		5/1/16	Acceptance Date 5/1/16

ARTC

NIB-T0044

Sheet No 1 of 1

Scale NTS

Sheet Size A4

TITLE

Caragabal

507.640 km

508.989 km **Tapprel Rd**

509.743 km **Eurabba Lane**

510.136 km

510.635 km

A

512.639 km

512.655 km

514.104 km

AL

AM

512.744 km

BL

BM

514.599 km

514.690 km

B

514.701 km

515.309 km

Y

515.359 km

515.377 km **Bimbi – Wyalong Road**

X

515.404 km

516.372 km **Water Supply Rd**

517.386 km

517.893 km

518.650 km **Caragabal Rd**

520.380 km

524.223 km **Berendebba Rd**

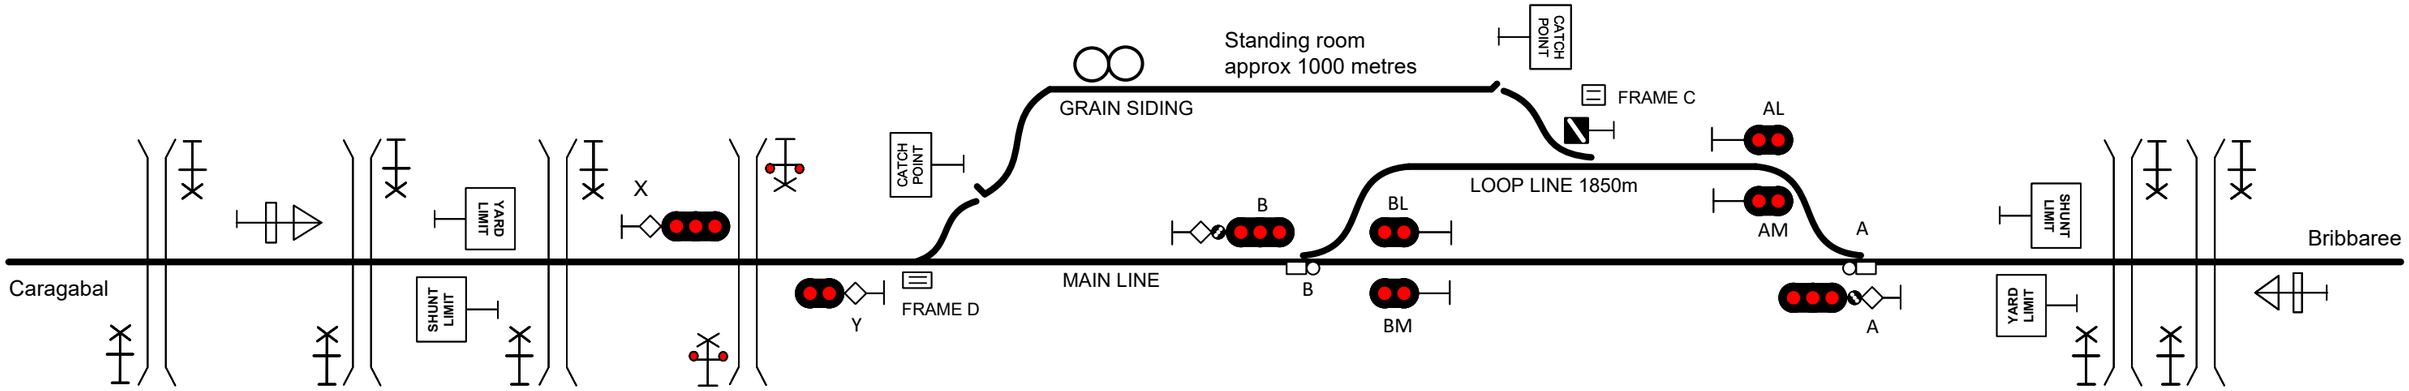

This diagram must be used in conjunction with the corresponding Network Information Book containing the location specific information in Section 2 as well as the legend and general information in Section 1.

Rev	Date	Revision Description	Designed	Checked	Ind.Rev	Approved
1	14/8/25	Down yard limit sign km updated to match TMACS				

Designed	G HARRISON	5/1/16
Checked	J SPARROW	5/1/16
Ind. Rev. Company	ARTC	Ind. Rev. Name R RATH
Review Signature		5/1/16

ARTC ACCEPTANCE
Accepted by P CAMPBELL
Signed:
Acceptance Date 5/1/16

ARTC

NIB-T0046

Sheet No 1 of 1

Scale NTS

Sheet Size A3

TITLE

Quandialla

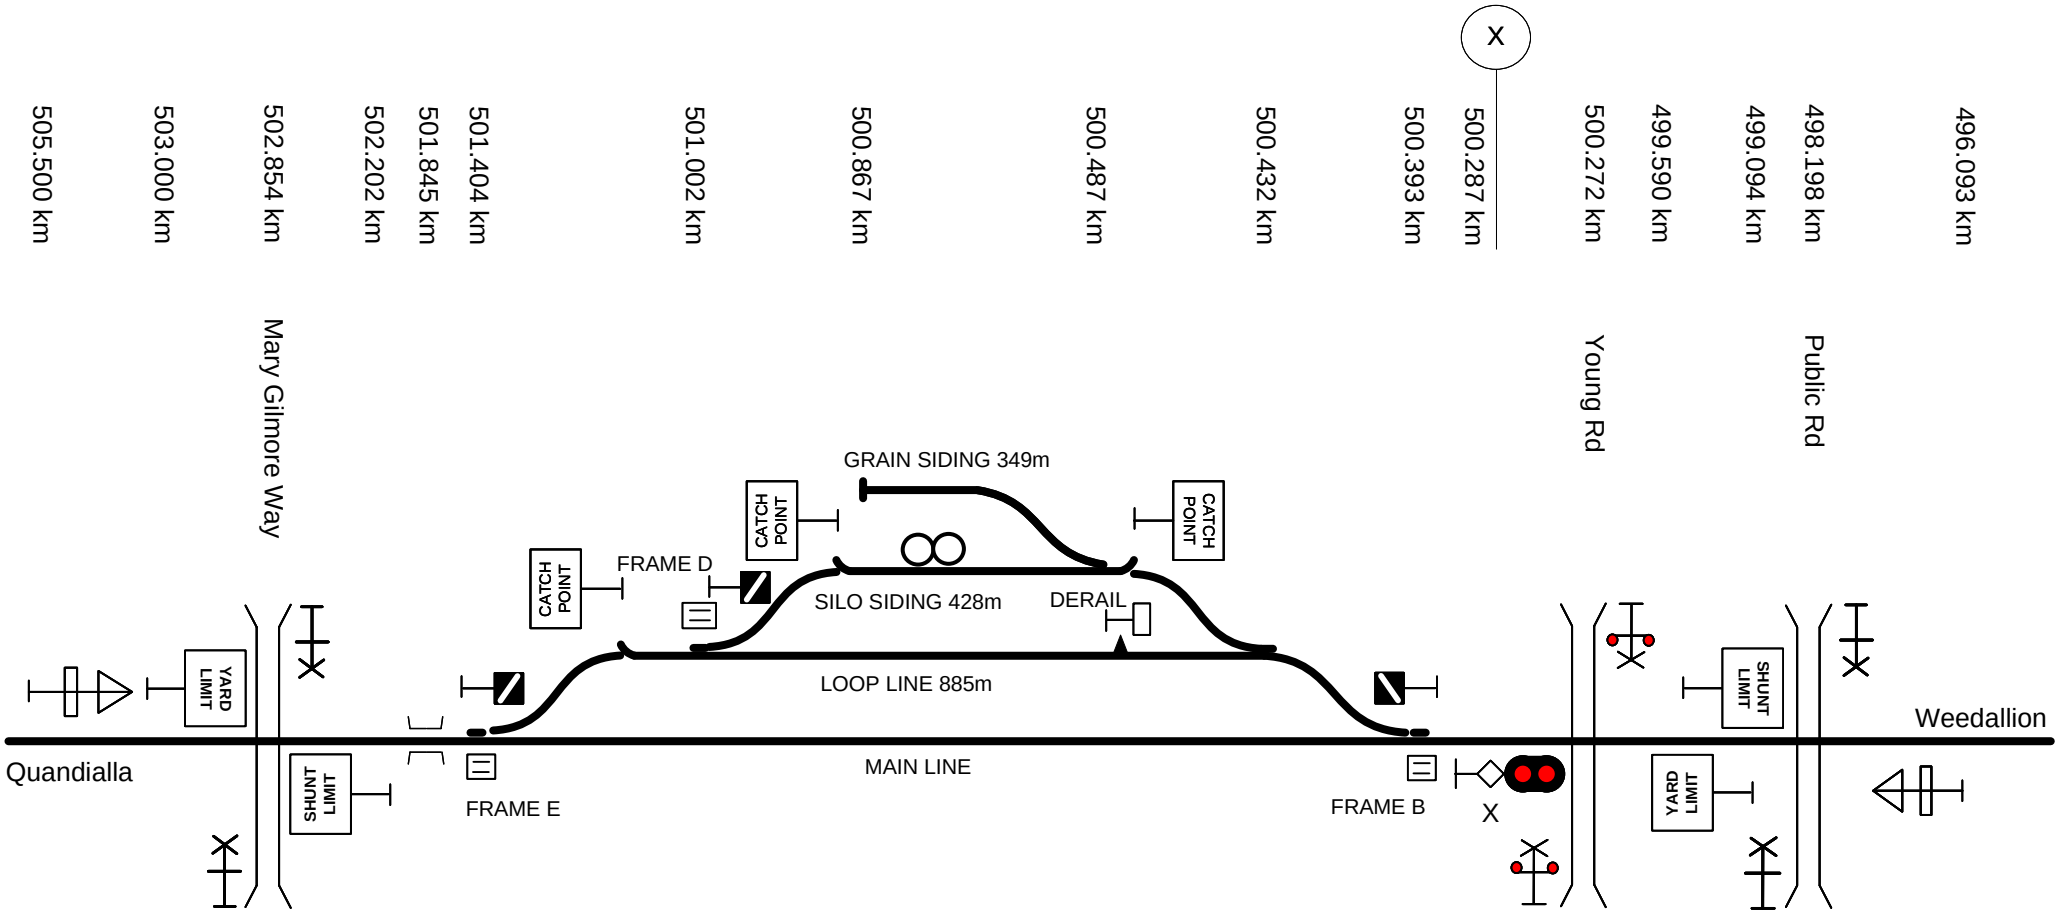

This diagram must be used in conjunction with the corresponding Network Information Book containing the location specific information in Section 2 as well as the legend and general information in Section 1.

Rev	Date	Revision Description	Designed	Checked	Ind.Rev	Approved
4	2/6/25	Siding lengths added				
3	19/12/22	Level crossing update Mary Gilmore Way				
2	8/7/21	Down shunt limit km corrected				
1	19/7/17	Silo location updated	AGIBB	RRATH		

Designed	G HARRISON	5/1/16	ARTC ACCEPTANCE
Checked	J SPARROW	5/1/16	Accepted by P CAMPBELL
Ind. Rev. Company	ARTC	Ind. Rev. Name	R RATH
Review Signature		5/1/16	Signed:
			Acceptance Date 5/1/16

ARTC

NIB-T0048

Sheet No 1 of 1

Sheet Size A4

Scale NTS

TITLE

Bribbaree

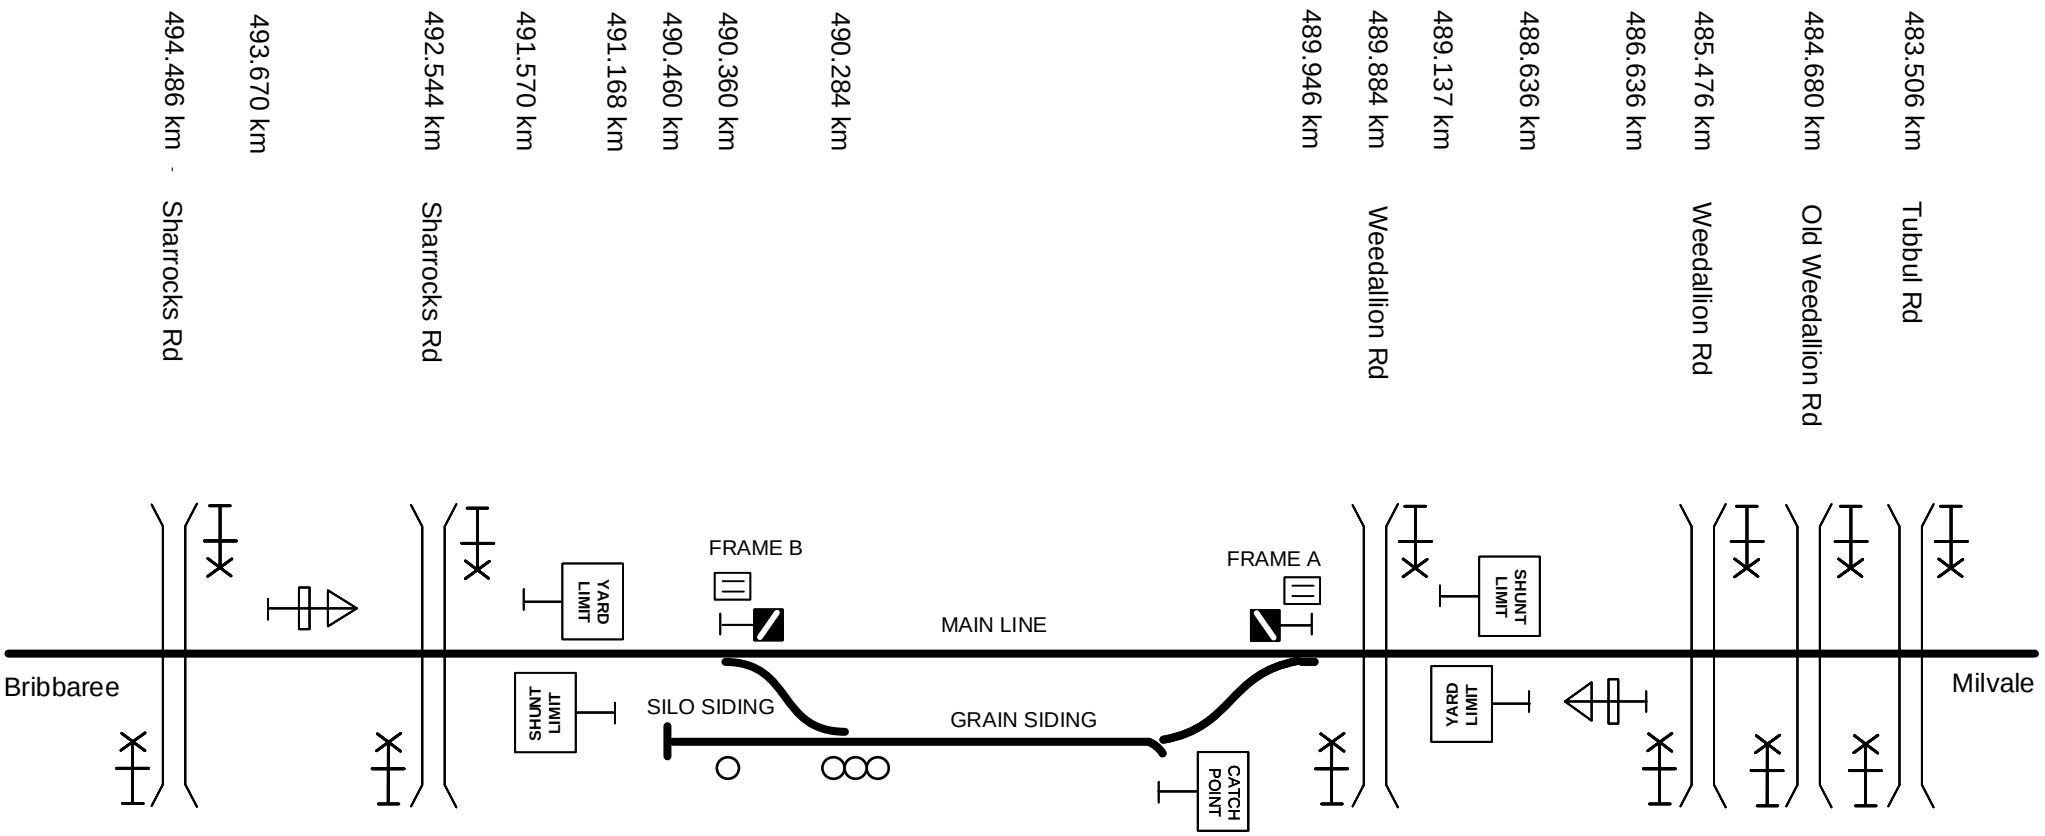

This diagram must be used in conjunction with the corresponding Network Information Book containing the location specific information in Section 2 as well as the legend and general information in Section 1.

Rev	Date	Revision Description	Designed	Checked	Ind.Rev	Approved

Designed	G HARRISON	5/1/16	ARTC ACCEPTANCE
Checked	J SPARROW	5/1/16	Accepted by P CAMPBELL
Ind. Rev. Co	ARTC	Ind. Rev. Name R RATH	Signed:
Review Signature		5/1/16	Acceptance Date 5/1/16

ARTC

TITLE

Weedallion

NIB-T0049	
Sheet No	1 of 1
Scale	NTS
Sheet Size	A4

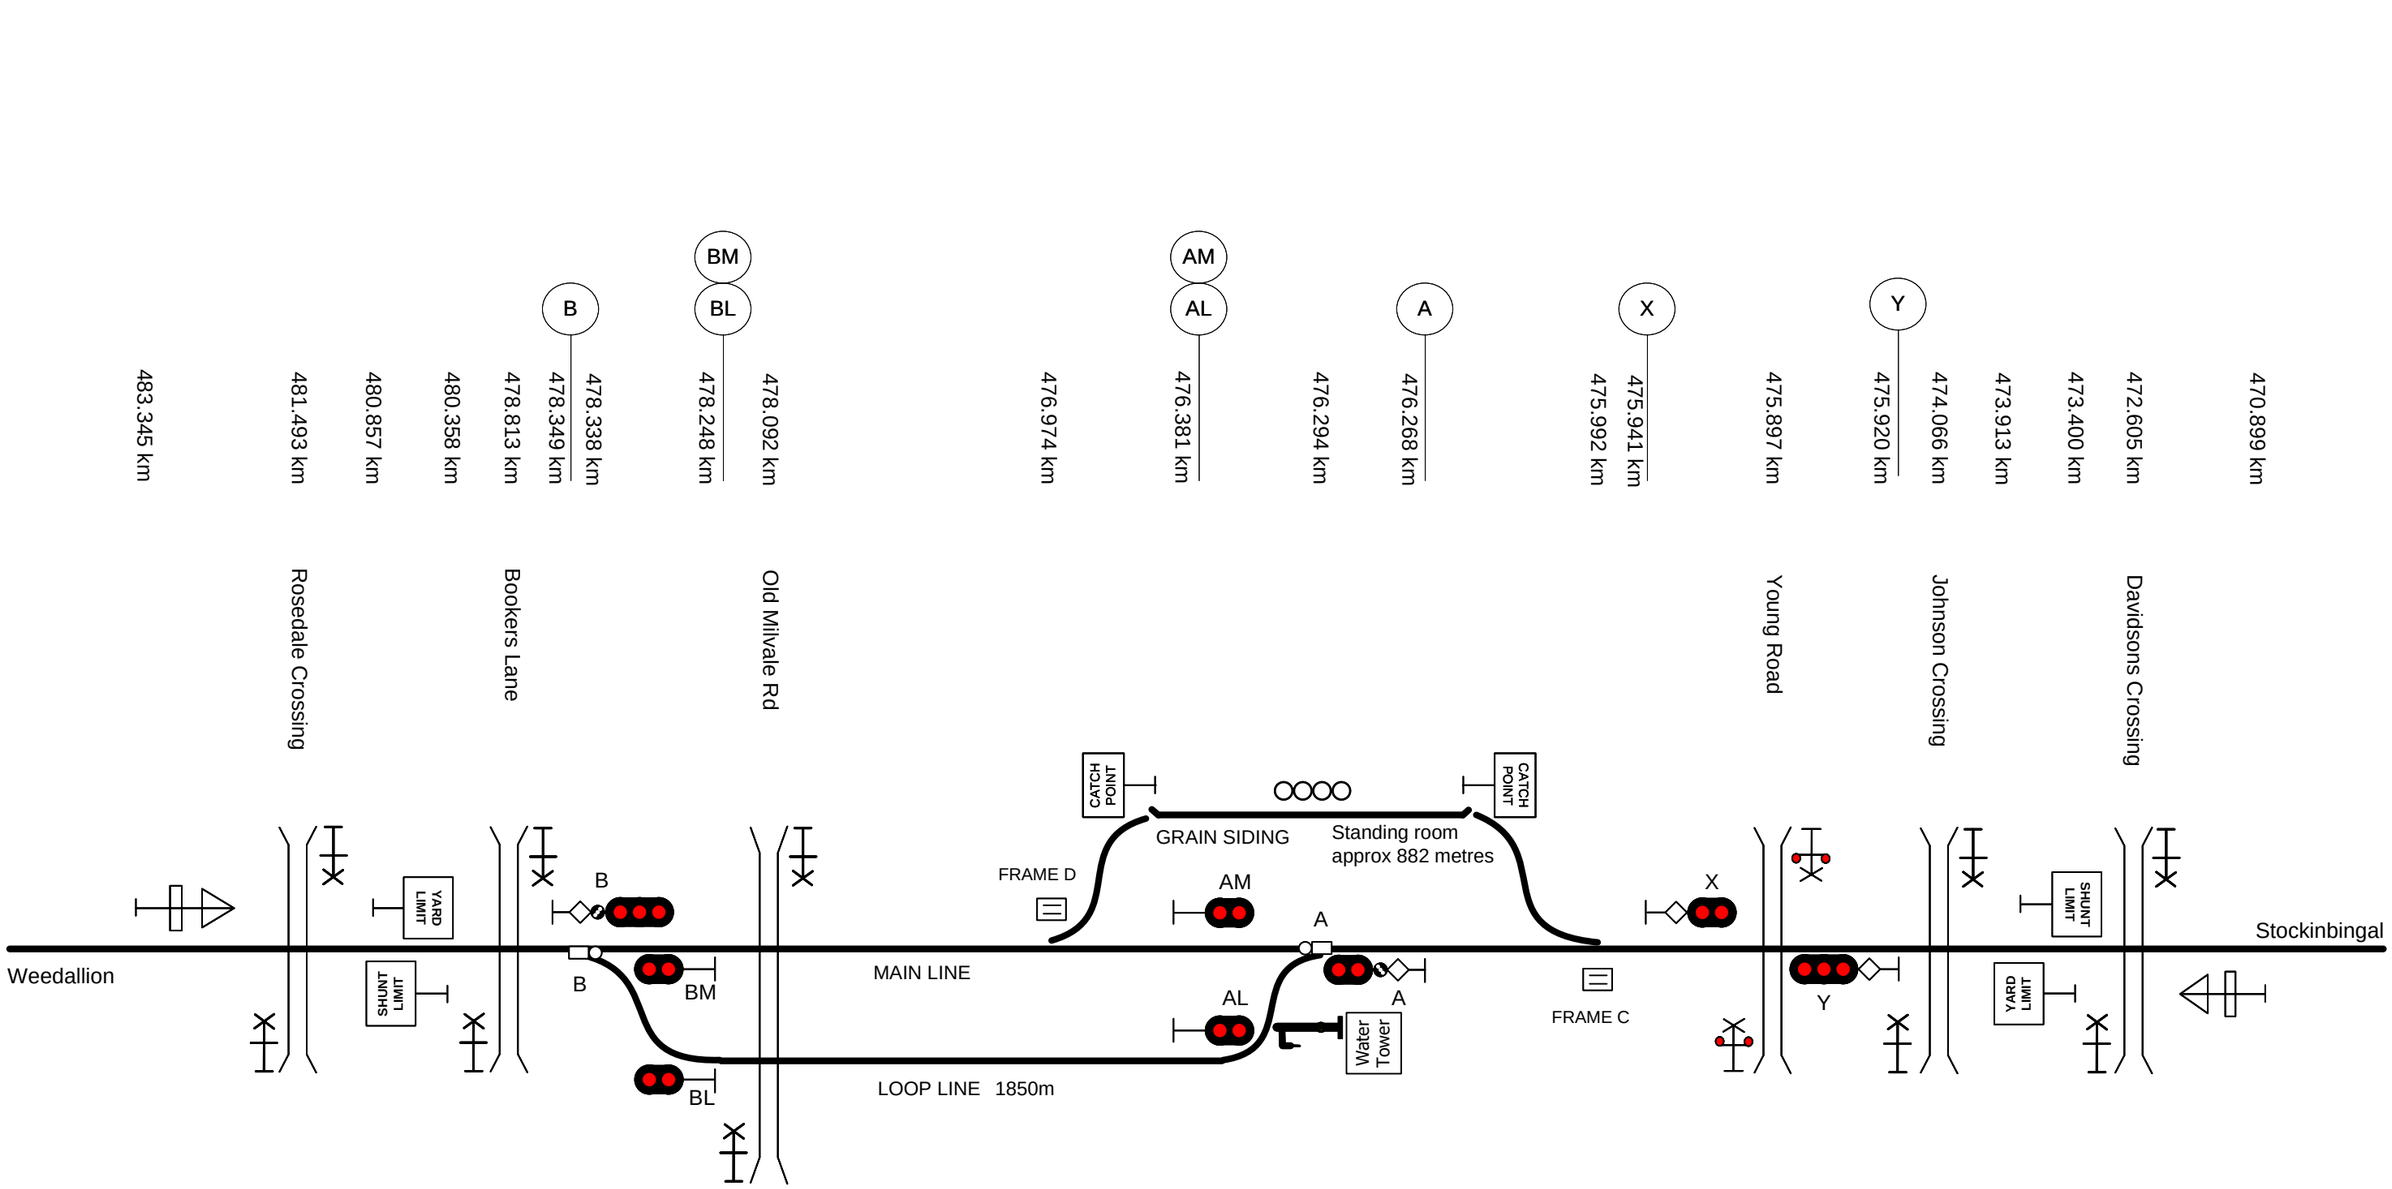

This diagram must be used in conjunction with the corresponding Network Information Book containing the location specific information in Section 2 as well as the legend and general information in Section 1.

Rev	Date	Revision Description	Designed	Checked	Ind.Rev	Approved
1	23/5/25	B points updated				

Designed	G HARRISON	5/1/16
Checked	J SPARROW	5/1/16
Ind. Rev. Company	ARTC	Ind. Rev. Name R RATH
Review Signature		5/1/16

ARTC ACCEPTANCE
Accepted by P CAMPBELL
Signed:
Acceptance Date 5/1/16

ARTC

NIB-T0050

Sheet No 1 of 1
Sheet Size A3
Scale NTS

TITLE

Milvale

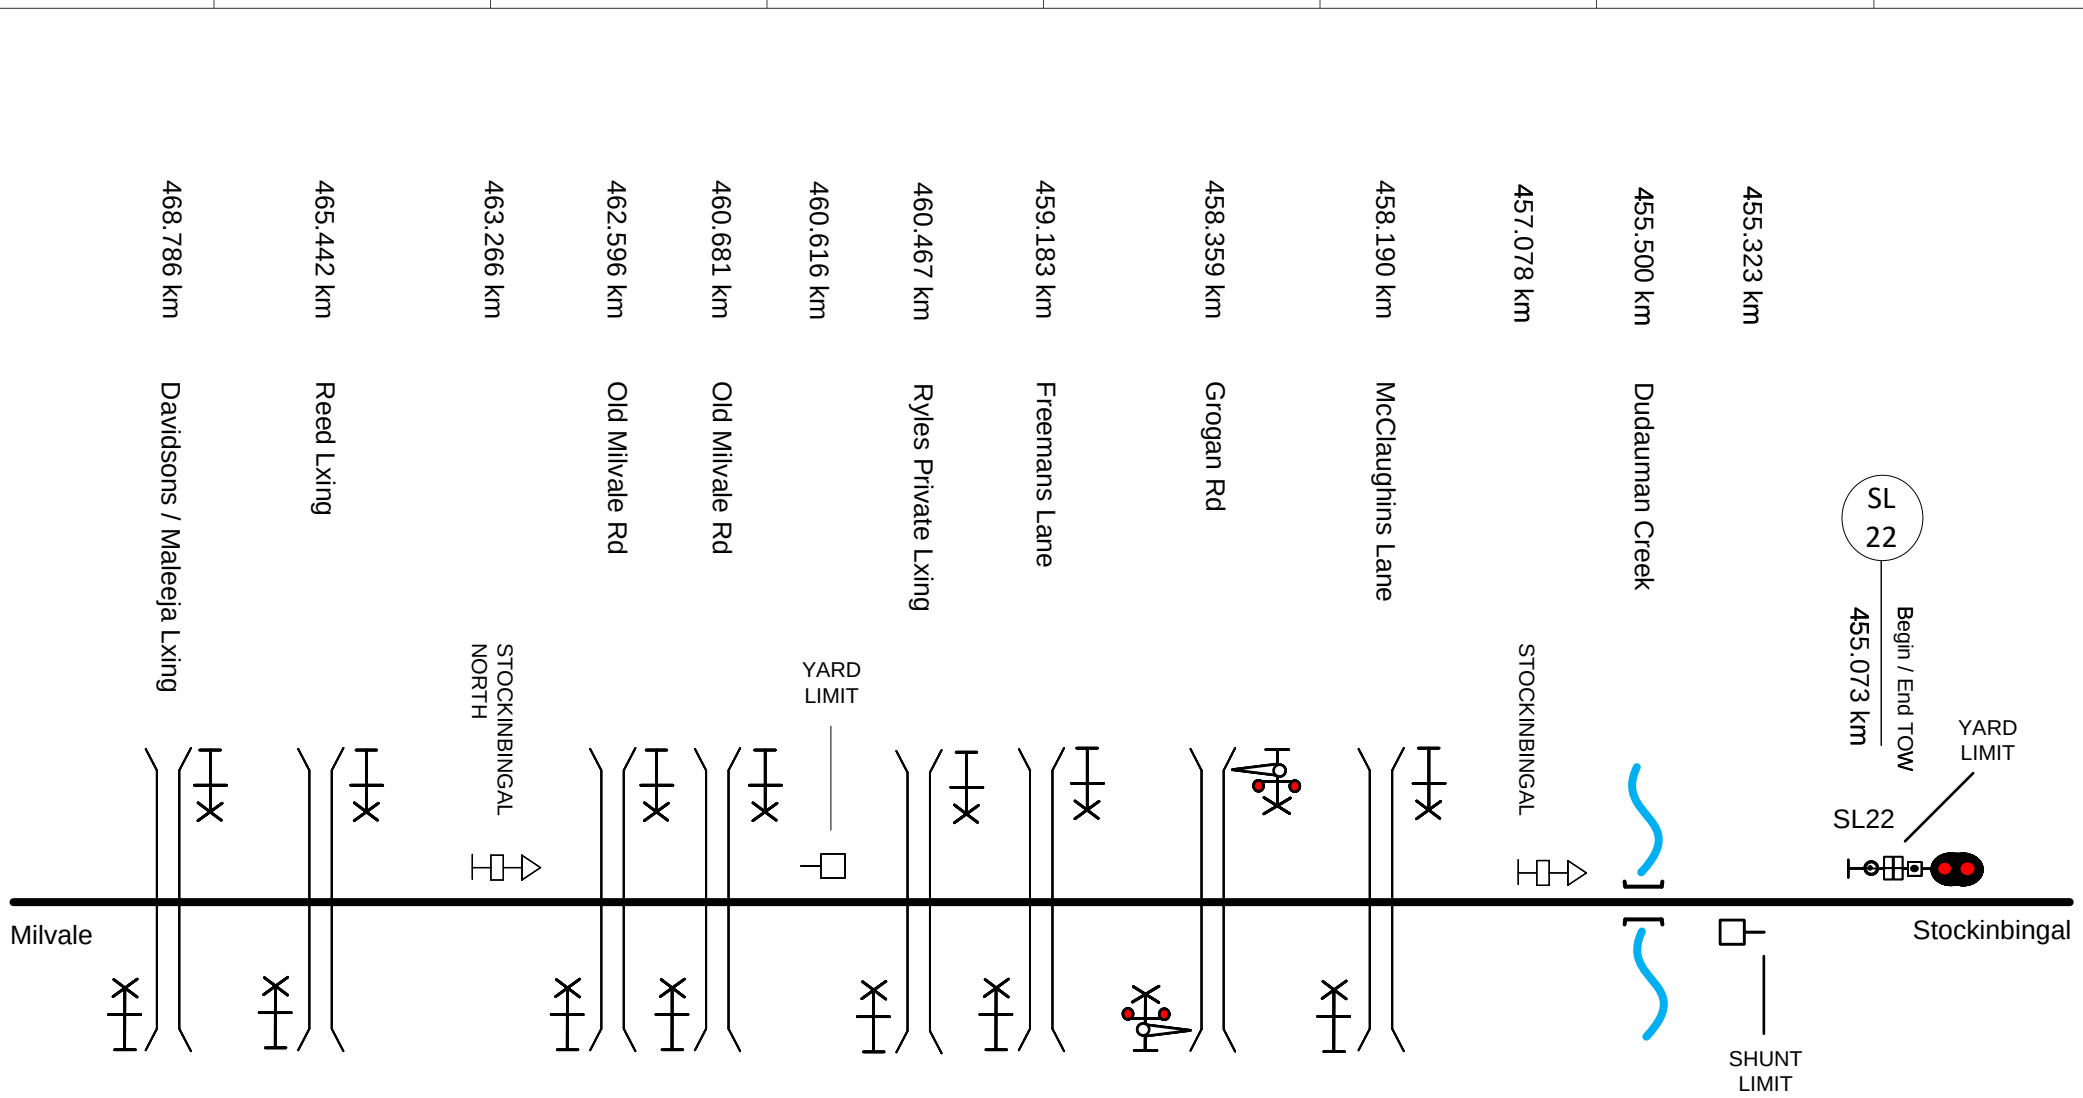

This diagram must be used in conjunction with the corresponding Network Information Book containing the location specific information in Section 2 as well as the legend and general information in Section 1.

Rev	Date	Revision Description	Designed	Checked	Ind.Rev	Approved
3	29/4/25	Yard limit and Stockinbingal North location sign kms updated				
2	19/6/24	Ryles private crossing added				
1	16/3/17	Stockinbingal North location and yard limit signs added				

Designed	G HARRISON	5/1/16
Checked	J SPARROW	5/1/16
Ind. Rev. Company	ARTC	Ind. Rev. Name R RATH
Review Signature		5/1/16

ARTC ACCEPTANCE
Accepted by P CAMPBELL
Signed:
Acceptance Date 5/1/16

ARTC

TITLE

Milvale to Stockinbingal

NIB-T0051

Sheet No 1 of 1

Scale NTS

Sheet Size A4

Drawing Legend

	Standard gauge track		Dual gauge track
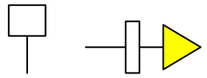	Advisory Sign or Location Sign		Speed sign
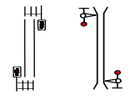	Pedestrian Crossing		Passive Protection Level Crossing
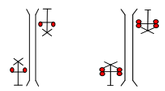	Active Protection Level Crossing – Flashing Lights	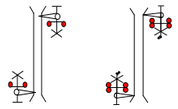	Active Protection Level Crossing – Lights and Boom
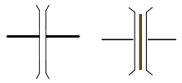	Bridge or Overpass	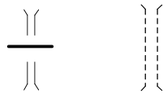	Underpass
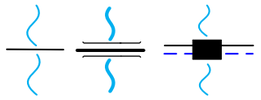	River/Creek or Significant river bridge or Viaduct	Station Passenger Platform	Station or Platform
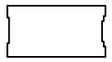	Tunnel	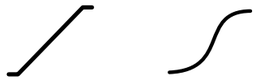	Crossover
	Turnout		Catchpoint
	Derail	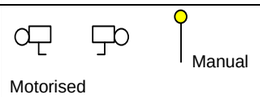	Points Operating Mechanism
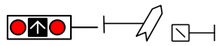	Point Indicator		Mechanical Frame
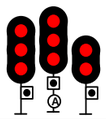	Automatic Signals	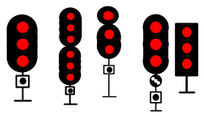	Controlled Signals
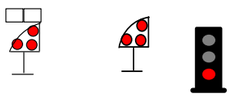	Dwarf Signals	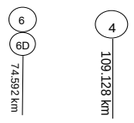	Signal number reference
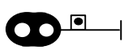	Distant Signal		Repeater Signal
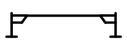	Overheight Detectors	>> <<	Wayside Equipment