NIB OGW-30-07 DIAGRAM LOCATIONS	
GOODWOOD	TAILEM BEND - COOMANDOOK
GOODWOOD - BELAIR	COOMANDOOK
BELAIR	COOMANDOOK - COONALPYN
BELAIR – MOUNT LOFTY	COONALPYN
MOUNT LOFTY	COONALPYN - TINTINARA
MOUNT LOFTY - AMBLESIDE	TINTINARA
AMBLESIDE	TINTINARA - COOMBE
BALHANNAH	COOMBE
MOUNT BARKER JUNCTION	COOMBE - KEITH
MOUNT BARKER JUNCTION - PETWOOD	KEITH
PETWOOD	KEITH - WIRREGA
CALLINGTON	WIRREGA
MONARTO SOUTH	WIRREGA - BORDERTOWN
MONARTO SOUTH – MURRAY BRIDGE	BORDERTOWN
MURRAY BRIDGE	BORDERTOWN - WOLSELEY
MONTEITH	WOLSELEY
TAILEM BEND	DRAWING LEGEND

©2015 Australian Rail Track Corporation Ltd
Drawing standard in accordance with EGP-04-01 & EGP-04-02

Used on / Next higher assembly: NETWORK INFORMATION BOOK

Filename: NIB-T0739.VSD

Alternate DMS Number:

Rev	Date	Revision Description	Designed	Checked	Ind.Rev	Approved

Designed	G HARRISON	5/1/16
Checked	J SPARROW	5/1/16
Ind. Rev. Company	ARTC	Ind. Rev. Name: R RATH
Review Signature		5/1/16

ARTC ACCEPTANCE
Accepted by: P CAMPBELL
Signed:
Acceptance Date: 5/1/16

ARTC

NIB-T0739

Sheet No: 1 of 1
Scale: NTS
Sheet Size: A3

TITLE

SOUTH CTC

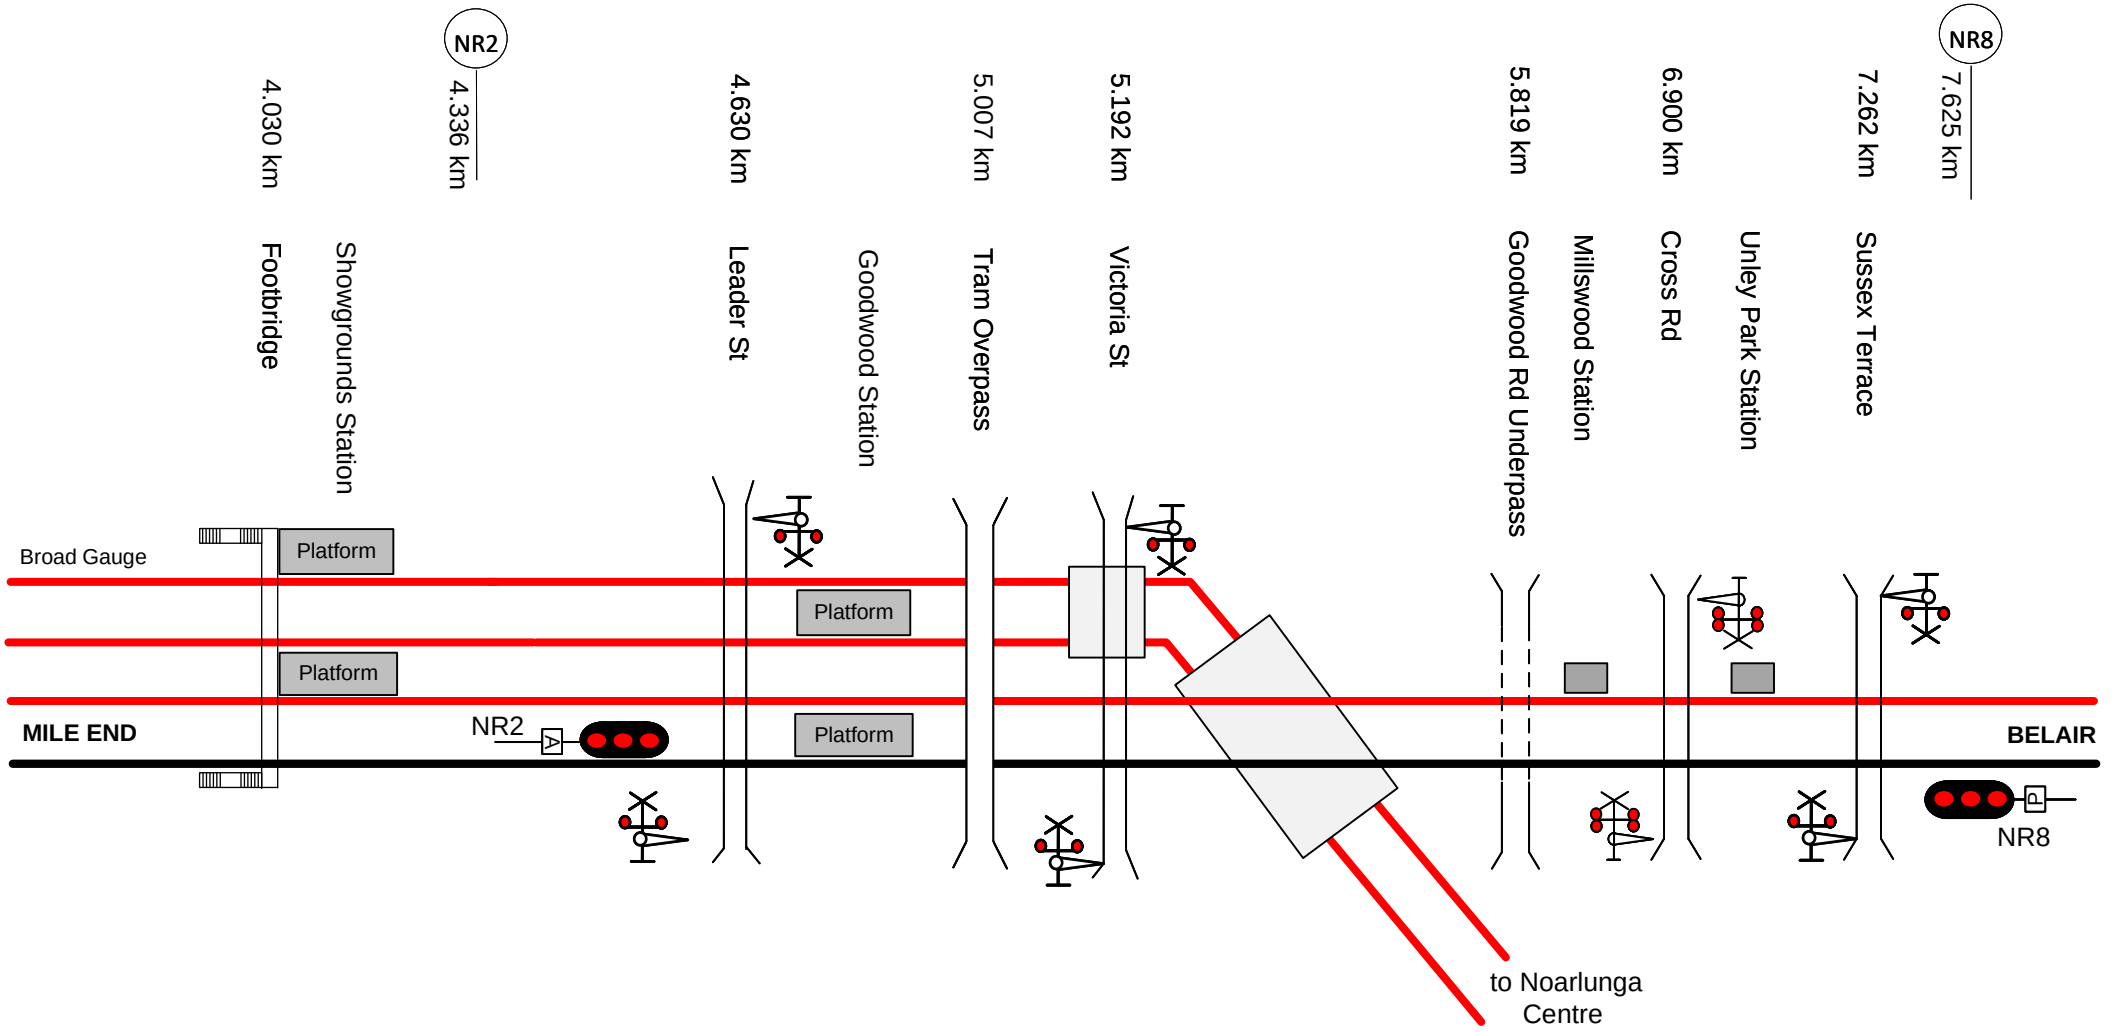

This diagram must be used in conjunction with the corresponding Network Information Book containing the location specific information in Section 2 as well as the legend and general information in Section 1.

Rev	Date	Revision Description	Designed	Checked	Ind.Rev	Approved
2	29/9/20	Signal NR8 updated				
1	24/8/17	Signal 1 relocated to Mile End diagram & broad gauge changed to solid line	AGIBB	RRATH		

Designed	G. HARRISON	27/01/16
Checked	G.HARRISON	27/01/16
Ind. Rev. Company	ARTC	
Ind. Rev. Name	R. Rath	
Review Signature		27/01/16

ARTC ACCEPTANCE
Accepted by: Phil Campbell
Signed:
Acceptance Date: 27/01/16

ARTC

TITLE

Goodwood

NIB-T0168

Sheet No: 1 of 1
Sheet Size: A4
Scale: NTS

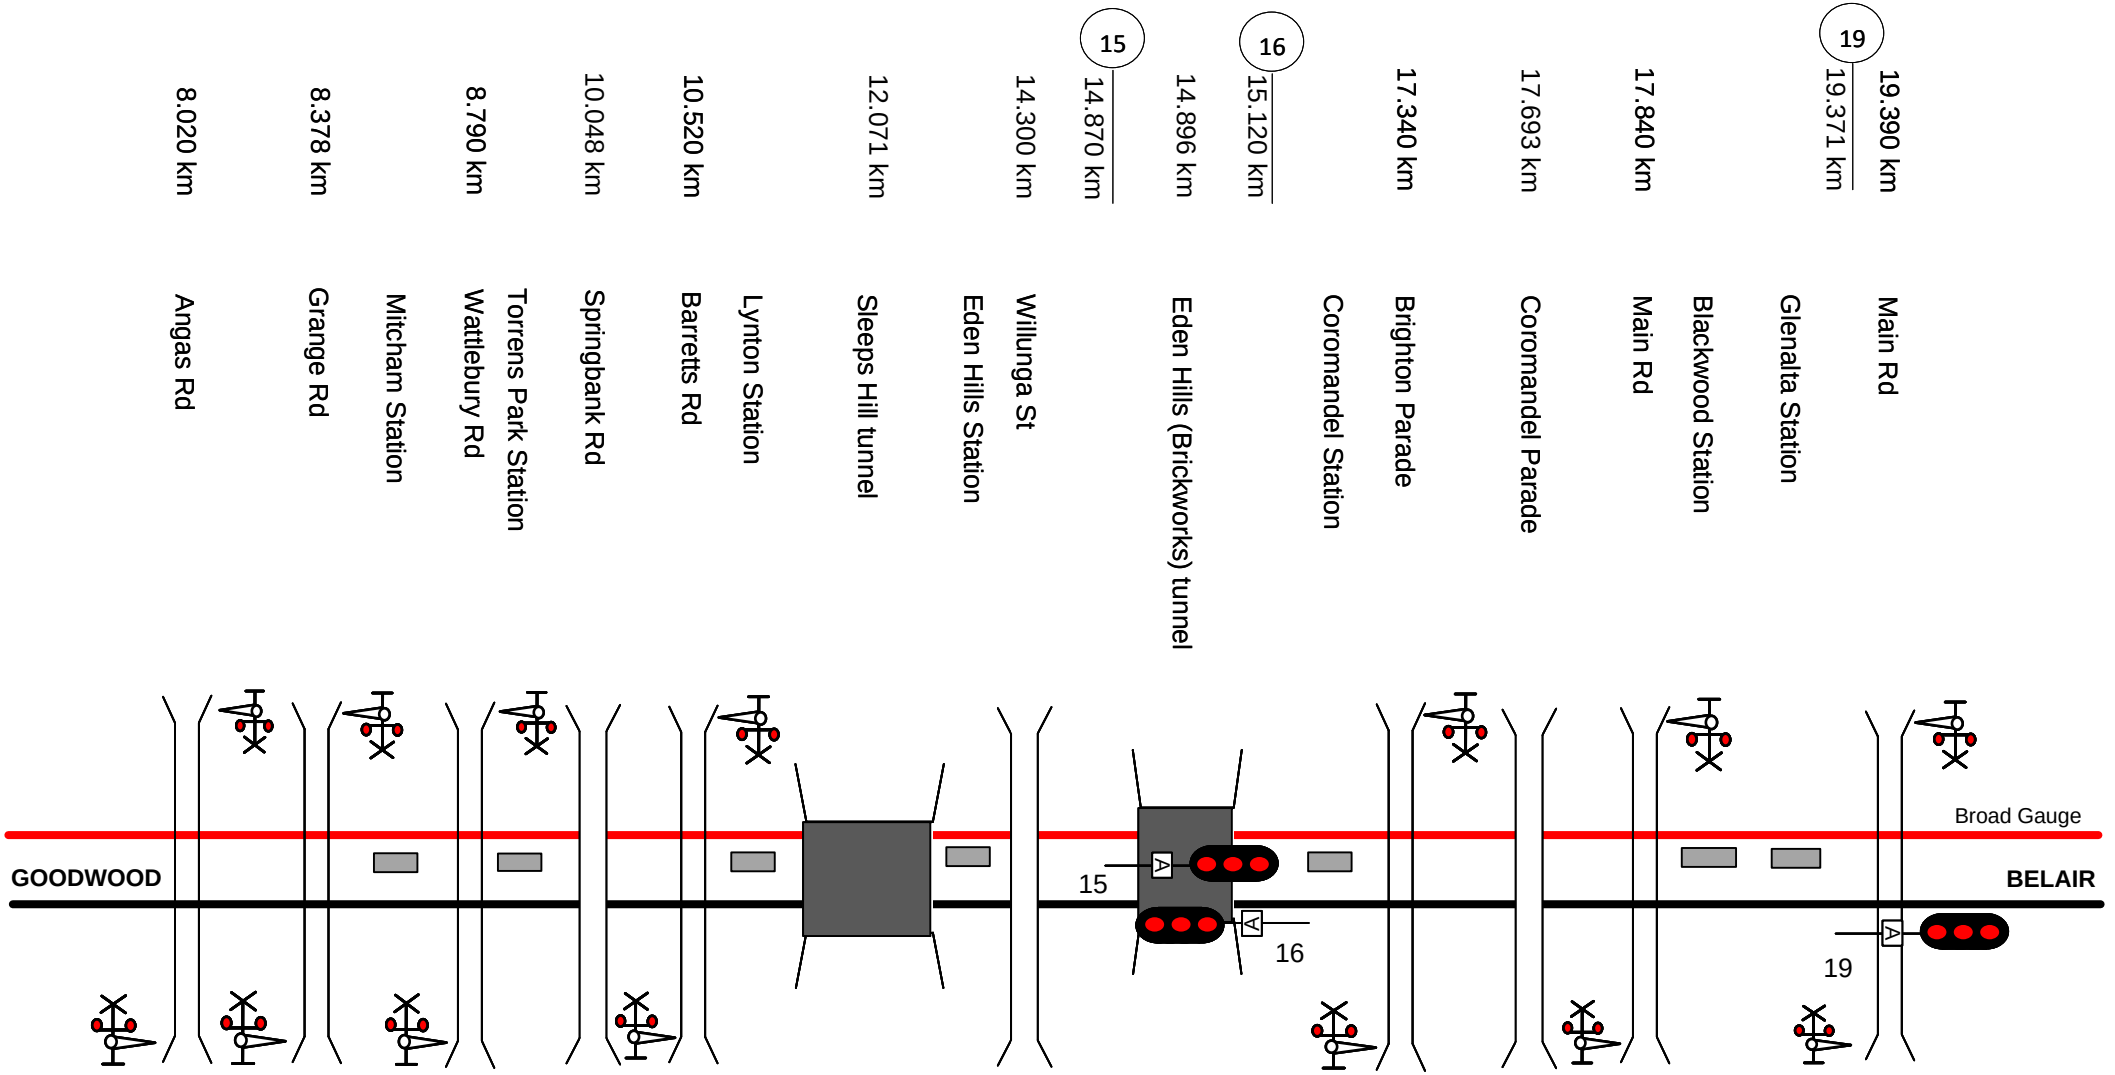

This diagram must be used in conjunction with the corresponding Network Information Book containing the location specific information in Section 2 as well as the legend and general information in Section 1.

Rev	Date	Revision Description	Designed	Checked	Ind.Rev	Approved
1	24/8/17	Signal positions corrected, duplicate items on next sheet removed & broad gauge now solid line				

Designed	G. HARRISON	27/01/16
Checked	G.HARRISON	27/01/16
Ind. Rev. Company	ARTC	
Ind. Rev. Name	R. Rath	
Review Signature		27/01/16

ARTC ACCEPTANCE
Accepted by: Phil Campbell
Signed:
Acceptance Date: 27/01/16

ARTC

NIB-T0169

Sheet No: 1 of 1
Sheet Size: A4
Scale: NTS

TITLE

Goodwood to Belair

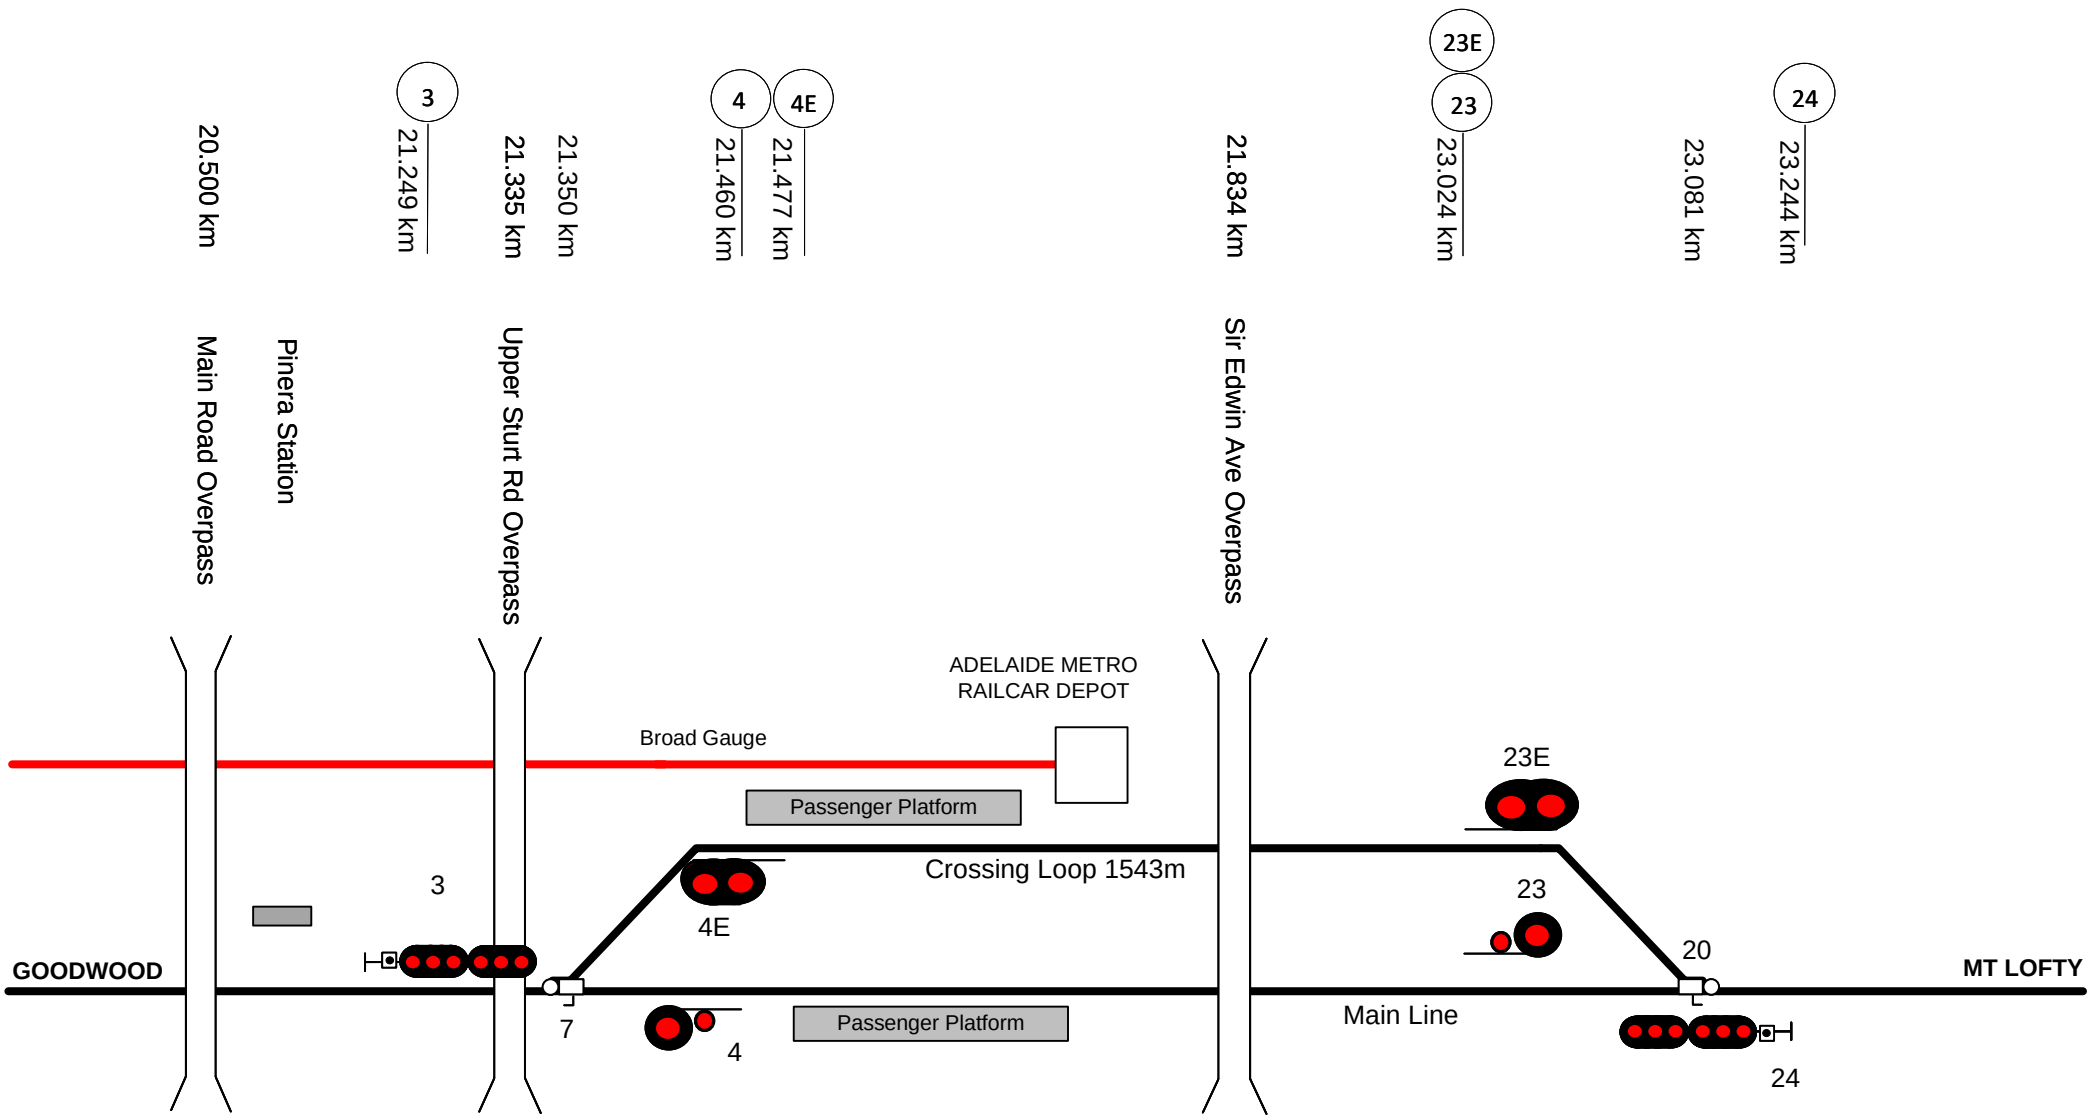

This diagram must be used in conjunction with the corresponding Network Information Book containing the location specific information in Section 2 as well as the legend and general information in Section 1.

Rev	Date	Revision Description
1	24/8/17	Duplicate items from previous sheet removed & broad gauge shown as solid line

		Designed	Checked	Ind.Rev	Approved
Designed	G. HARRISON	27/01/16			
Checked	G.HARRISON	27/01/16			
Ind. Rev. Company	ARTC	Ind. Rev. Name	R. Rath		
Review Signature		27/01/16			

ARTC ACCEPTANCE
Accepted by: Phil Campbell
Signed:
Acceptance Date: 27/01/16

ARTC

NIB-T0170

Sheet No: 1 of 1
Scale: NTS
Sheet Size: A4

TITLE

Belair

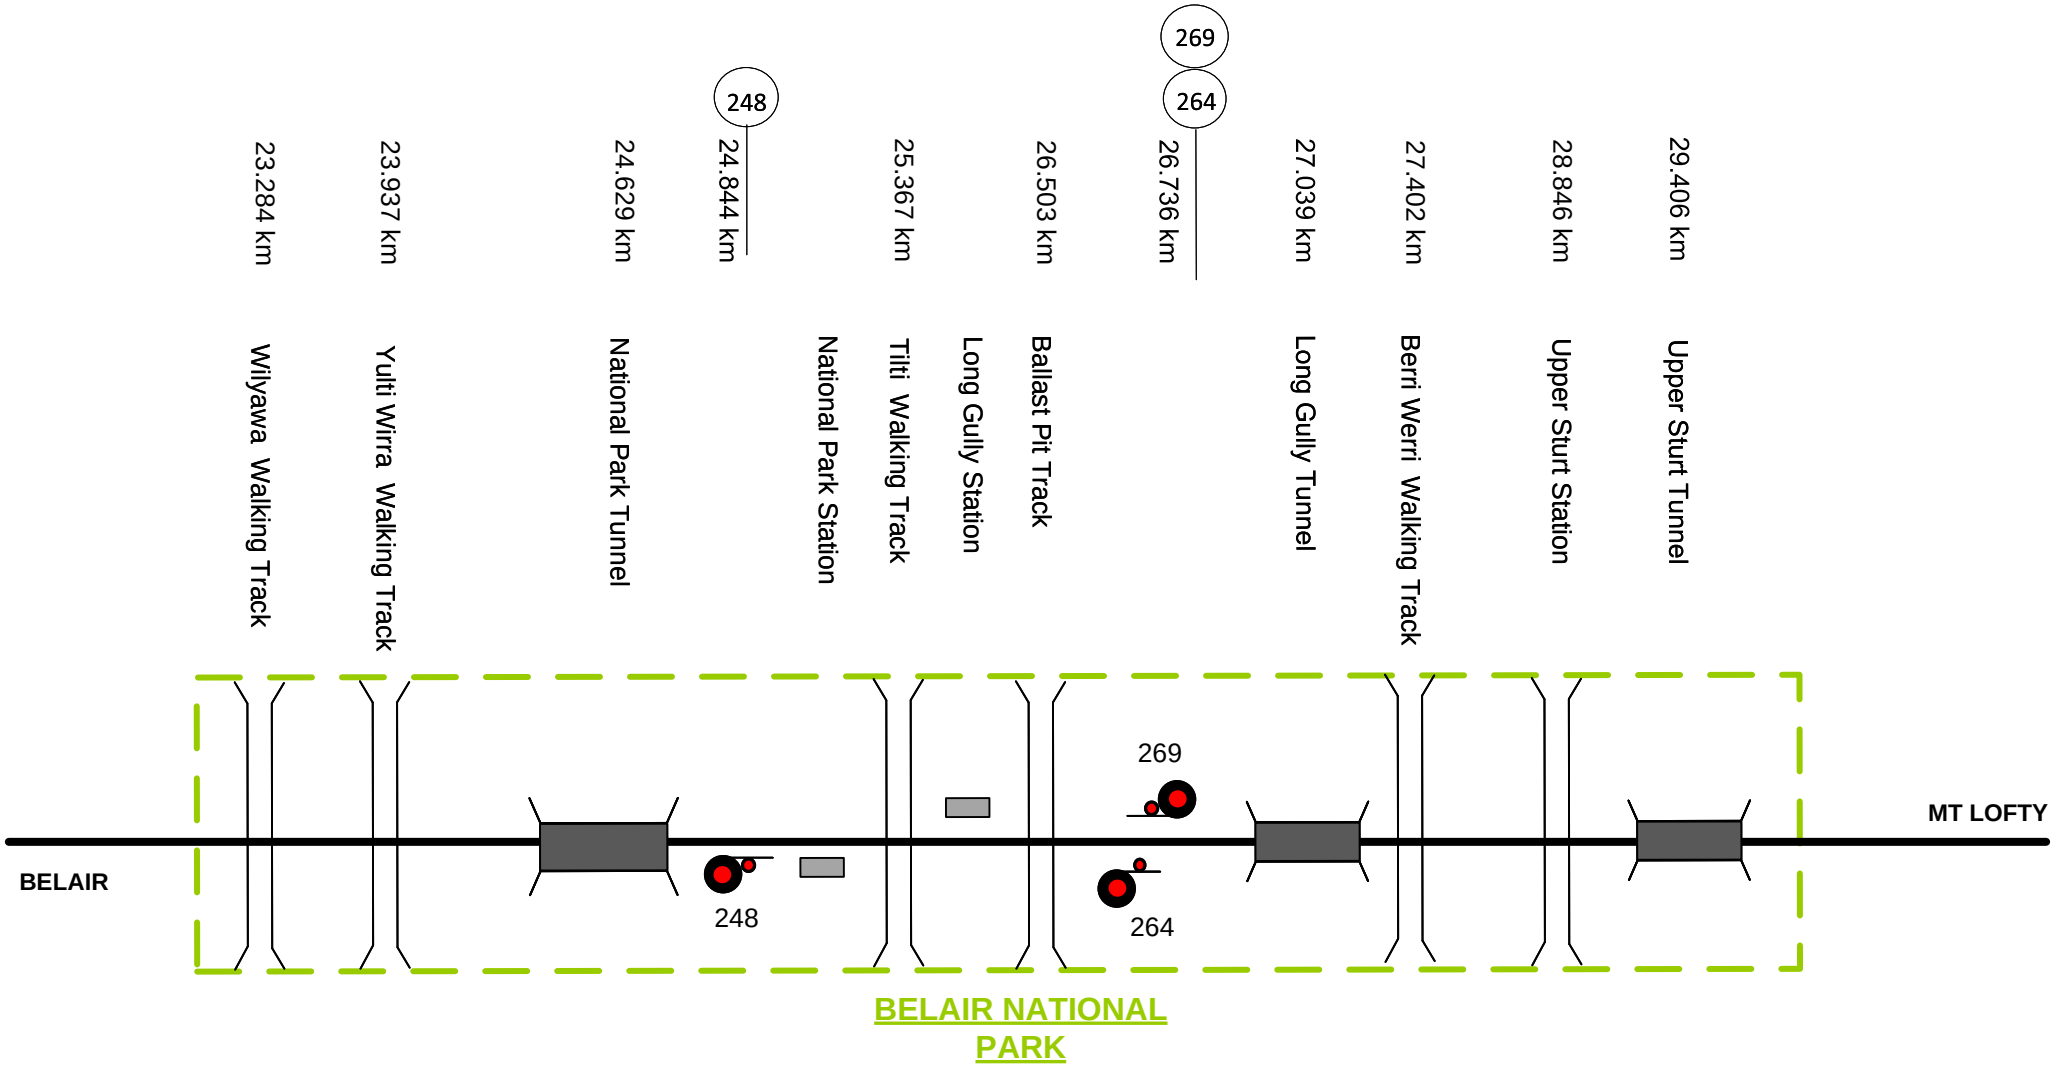

This diagram must be used in conjunction with the corresponding Network Information Book containing the location specific information in Section 2 as well as the legend and general information in Section 1.

Rev	Date	Revision Description	Designed	Checked	Ind.Rev	Approved
2	22/10/21	Walking tracks added				
1	5/7/16	Duplicate items from previous sheet removed				

Designed	G. HARRISON	27/01/16	ARTC ACCEPTANCE
Checked	G.HARRISON	27/01/16	Accepted by Phil Campbell
Ind. Rev. Company	ARTC	Ind. Rev. Name R. Rath	Signed:
Review Signature		27/01/16	Acceptance Date 27/01/16

ARTC

NIB-T0171

Sheet No 1 of 1

Sheet Size A4

Scale NTS

TITLE

Belair to Mount Lofty

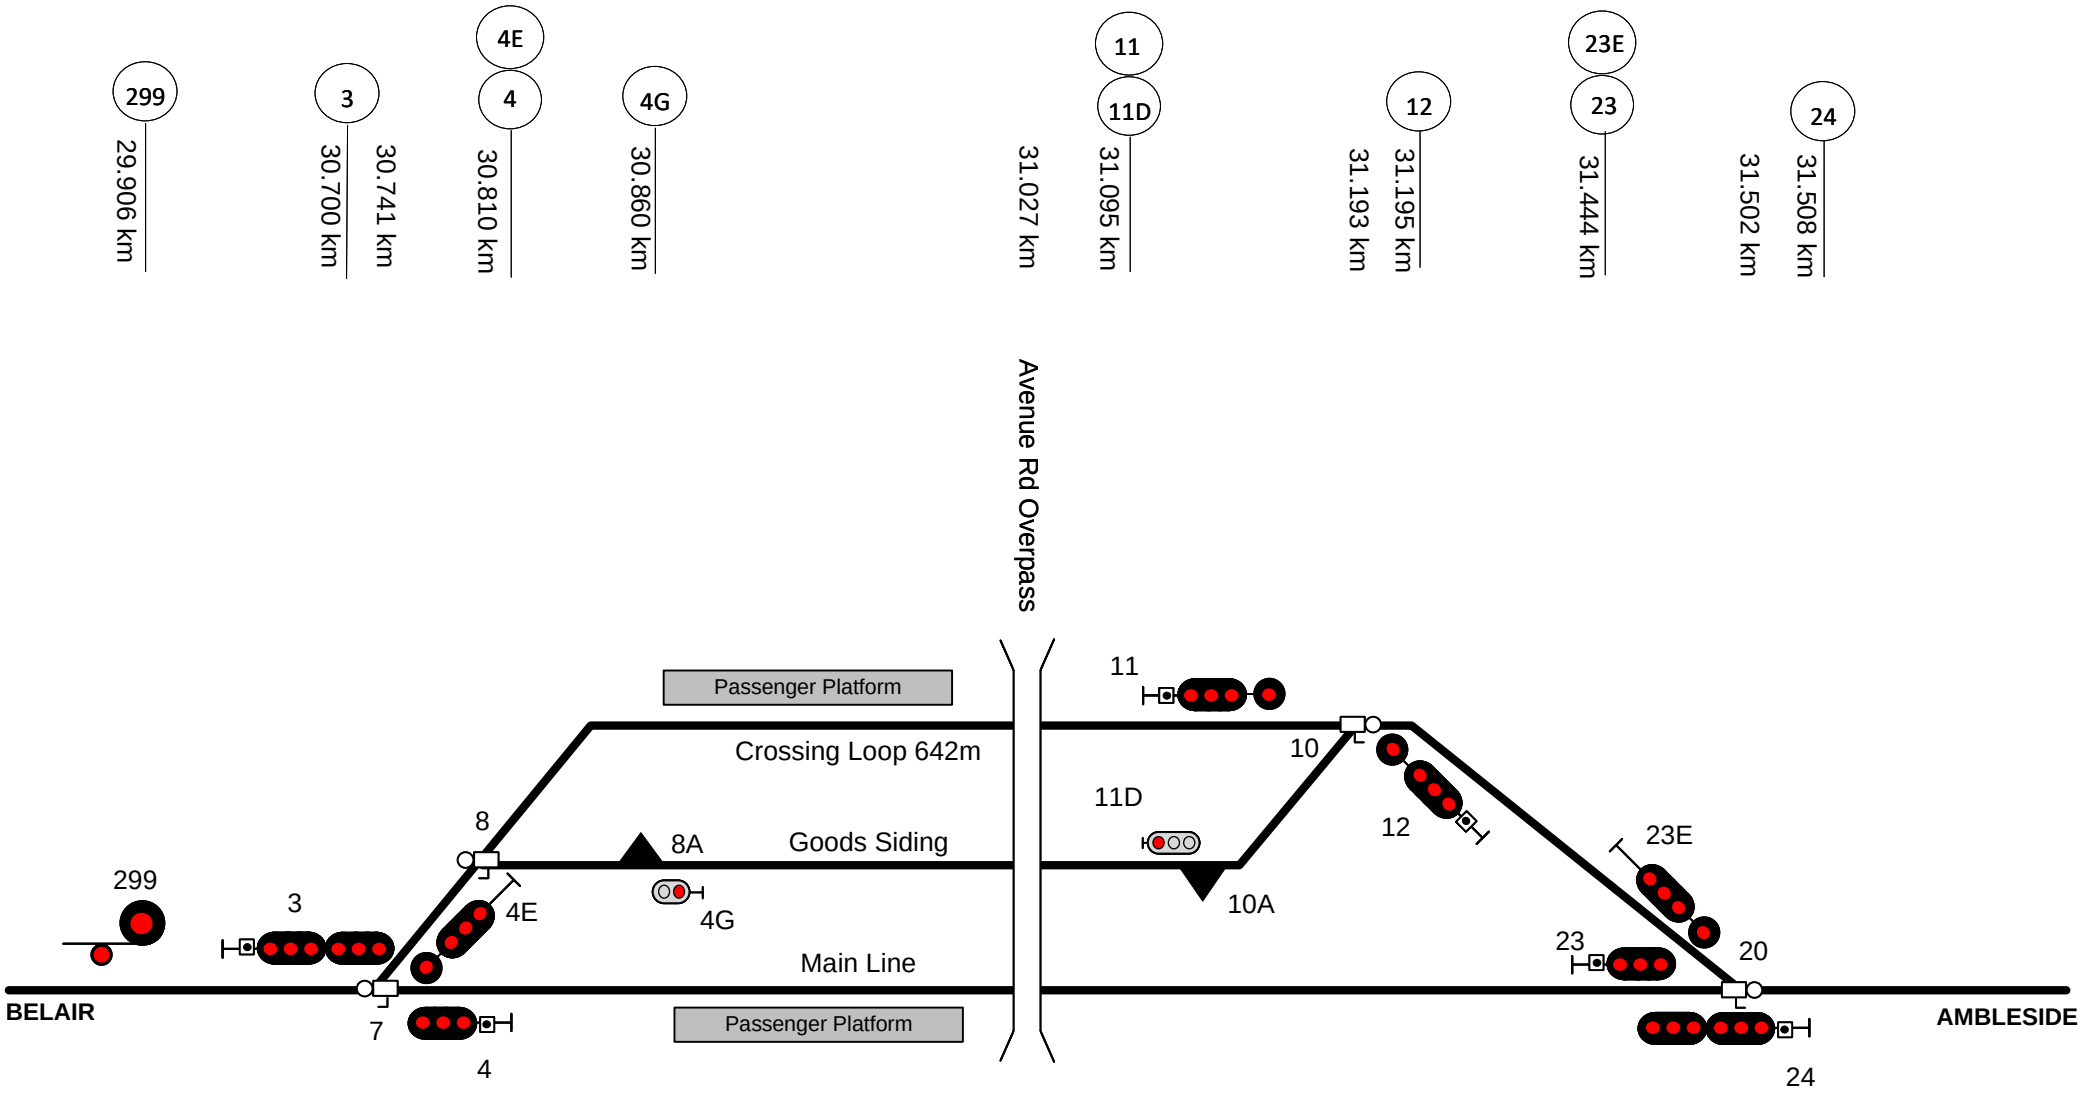

This diagram must be used in conjunction with the corresponding Network Information Book containing the location specific information in Section 2 as well as the legend and general information in Section 1.

Rev	Date	Revision Description	Designed	Checked	Ind.Rev	Approved
3	6/6/23	Signals updated				
2	11/9/20	Signal corrections				
1	8/6/18	RailSQAD moved to Mt Lofty to Ambleside diagram				

Designed	G. HARRISON	27/01/16
Checked	G.HARRISON	27/01/16
Ind. Rev. Company	ARTC	
Ind. Rev. Name	R. Rath	
Review Signature		27/01/16

ARTC ACCEPTANCE
Accepted by: Phil Campbell
Signed:
Acceptance Date: 27/01/16

ARTC

TITLE

Mount Lofty

NIB-T0172

Sheet No: 1 of 1
Scale: NTS
Sheet Size: A4

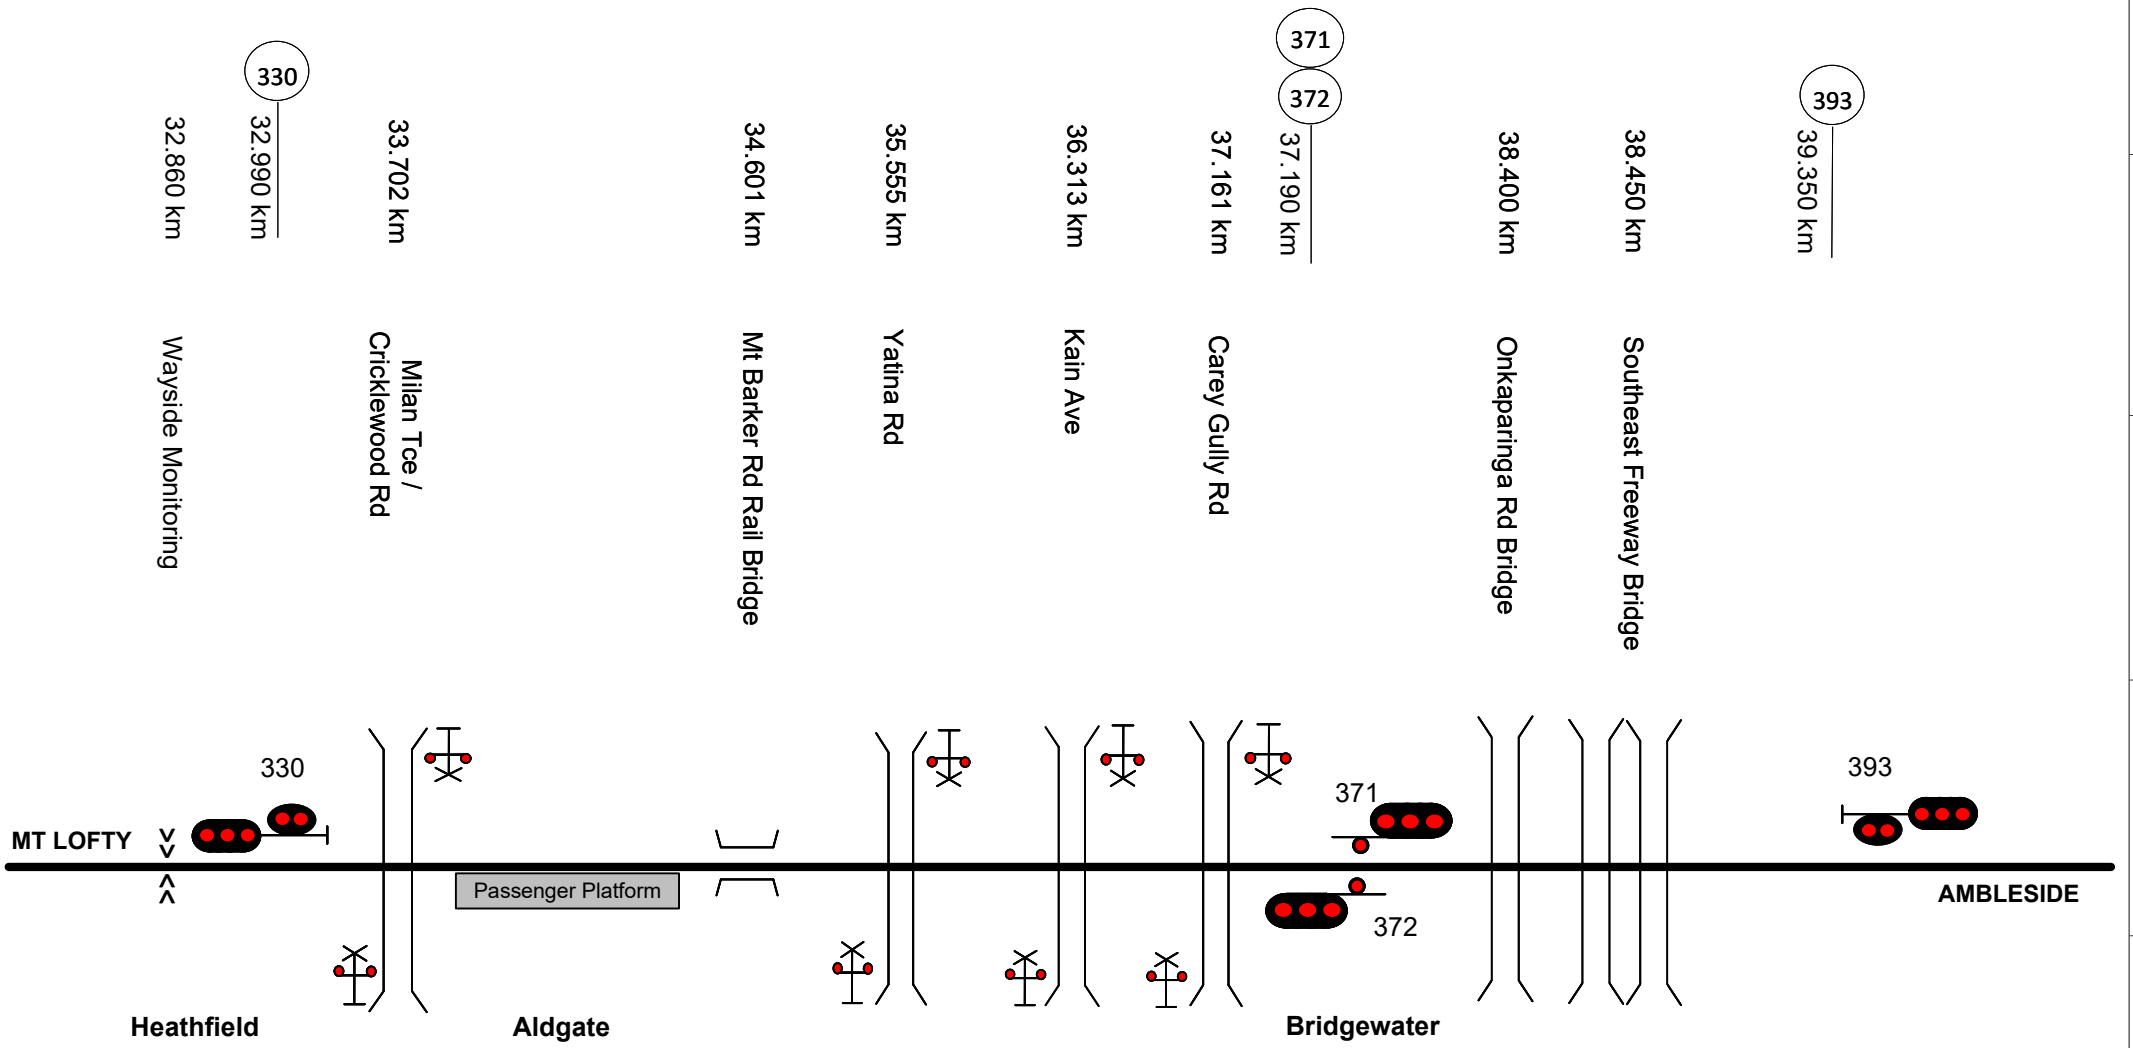

This diagram must be used in conjunction with the corresponding Network Information Book containing the location specific information in Section 2 as well as the legend and general information in Section 1.

Rev	Date	Revision Description	Designed	Checked	Ind.Rev	Approved
4	21/7/25	Wayside equipment and 371 372 signals km updated				
3	15/3/21	Milan Tce level crossing updated				
2	31/8/20	Wayside equipment updated				
1	8/6/18	RailSQAD moved from Mt Lofty diagram & signal corrections				

Designed	G. HARRISON	27/01/16	ARTC ACCEPTANCE
Checked	G.HARRISON	27/01/16	Accepted by: Phil Campbell
Ind. Rev. Company: ARTC	Ind. Rev. Name: R. Rath		Signed:
Review Signature		27/01/16	Acceptance Date: 27/01/16

ARTC

NIB-T0173

Sheet No: 1 of 1

Sheet Size: A4

Scale: NTS

TITLE

Mount Lofty to Ambleside

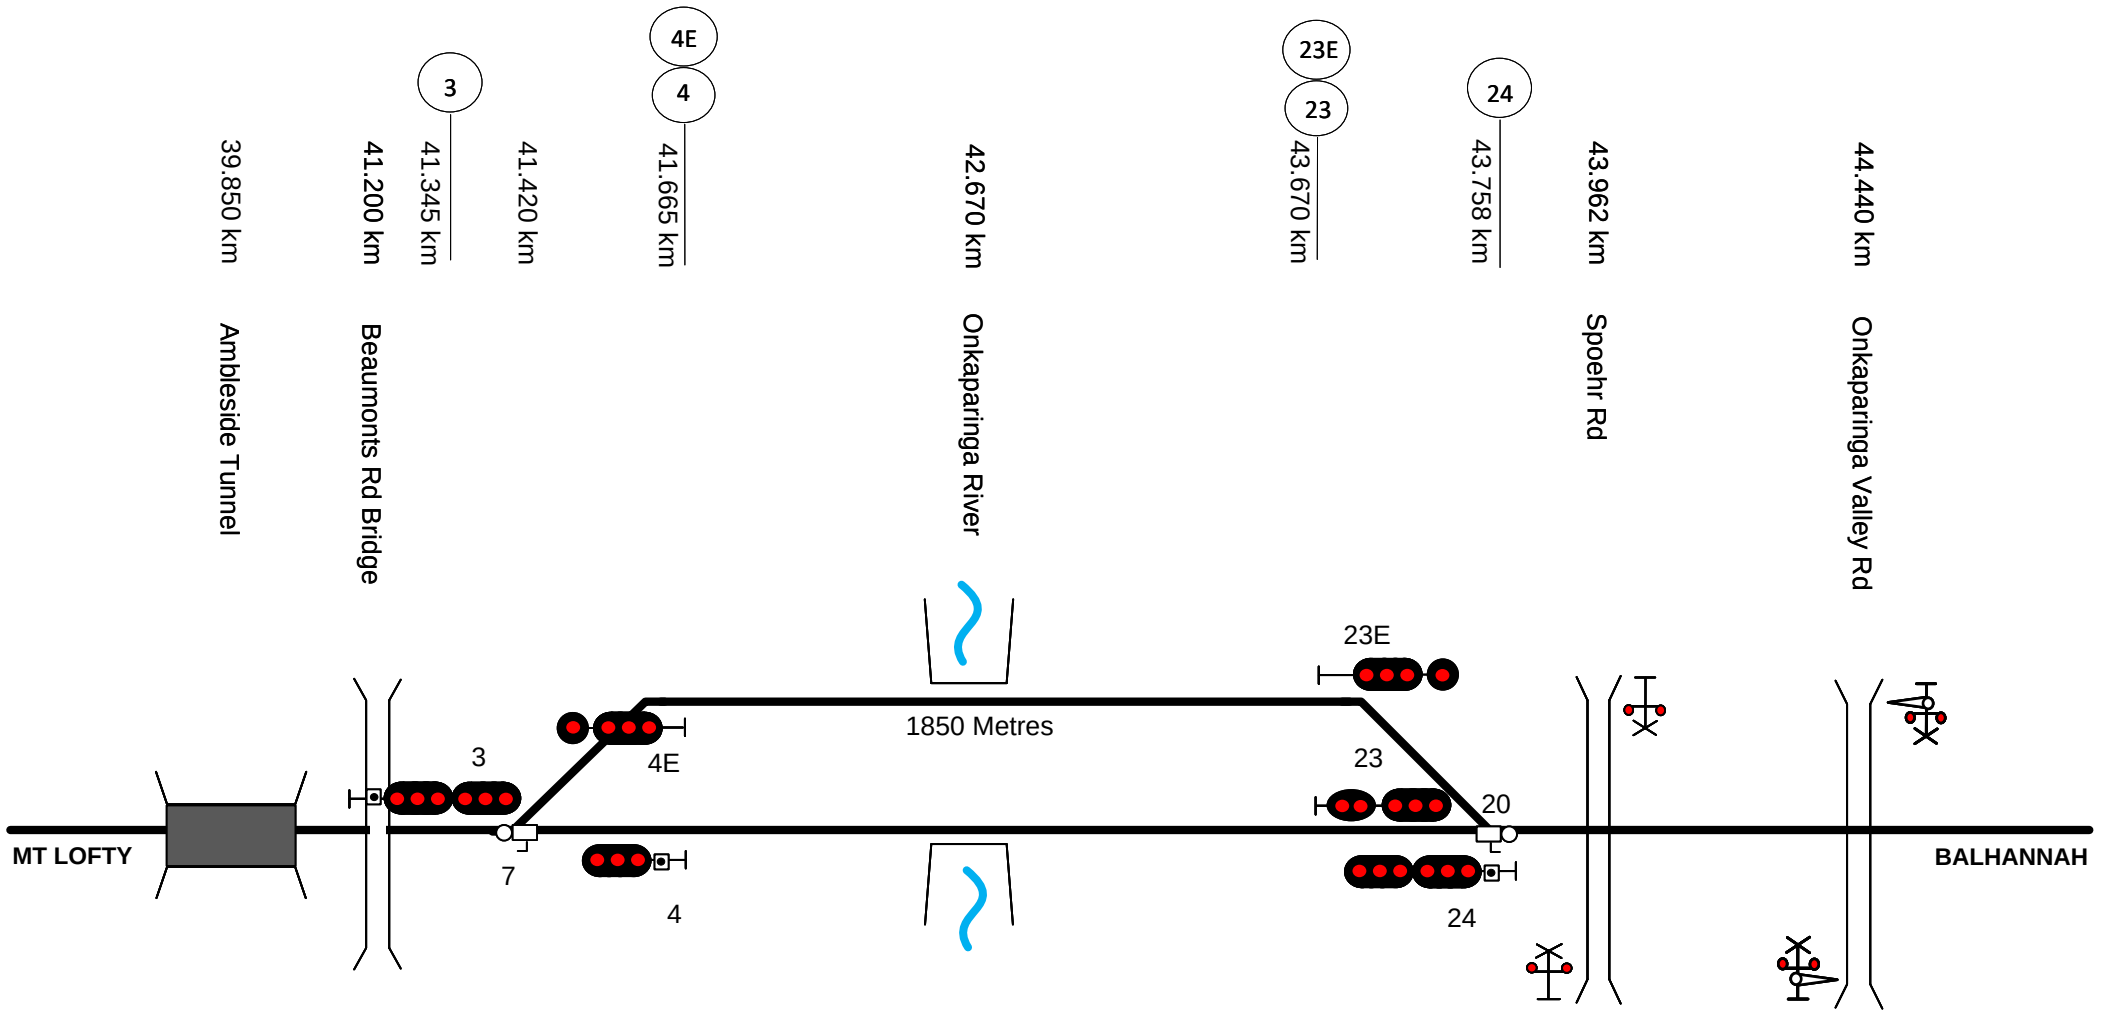

This diagram must be used in conjunction with the corresponding Network Information Book containing the location specific information in Section 2 as well as the legend and general information in Section 1.

Rev	Date	Revision Description	Designed	Checked	Ind.Rev	Approved

Designed	G. HARRISON	27/01/16	ARTC ACCEPTANCE
Checked	G.HARRISON	27/01/16	Accepted by Phil Campbell
Ind. Rev. Company	ARTC	Ind. Rev. Name	R. Rath
Review Signature		27/01/16	Acceptance Date 27/01/16

ARTC

NIB-T0174

Sheet No 1 of 1

Sheet Size A4

Scale NTS

TITLE

Ambleside

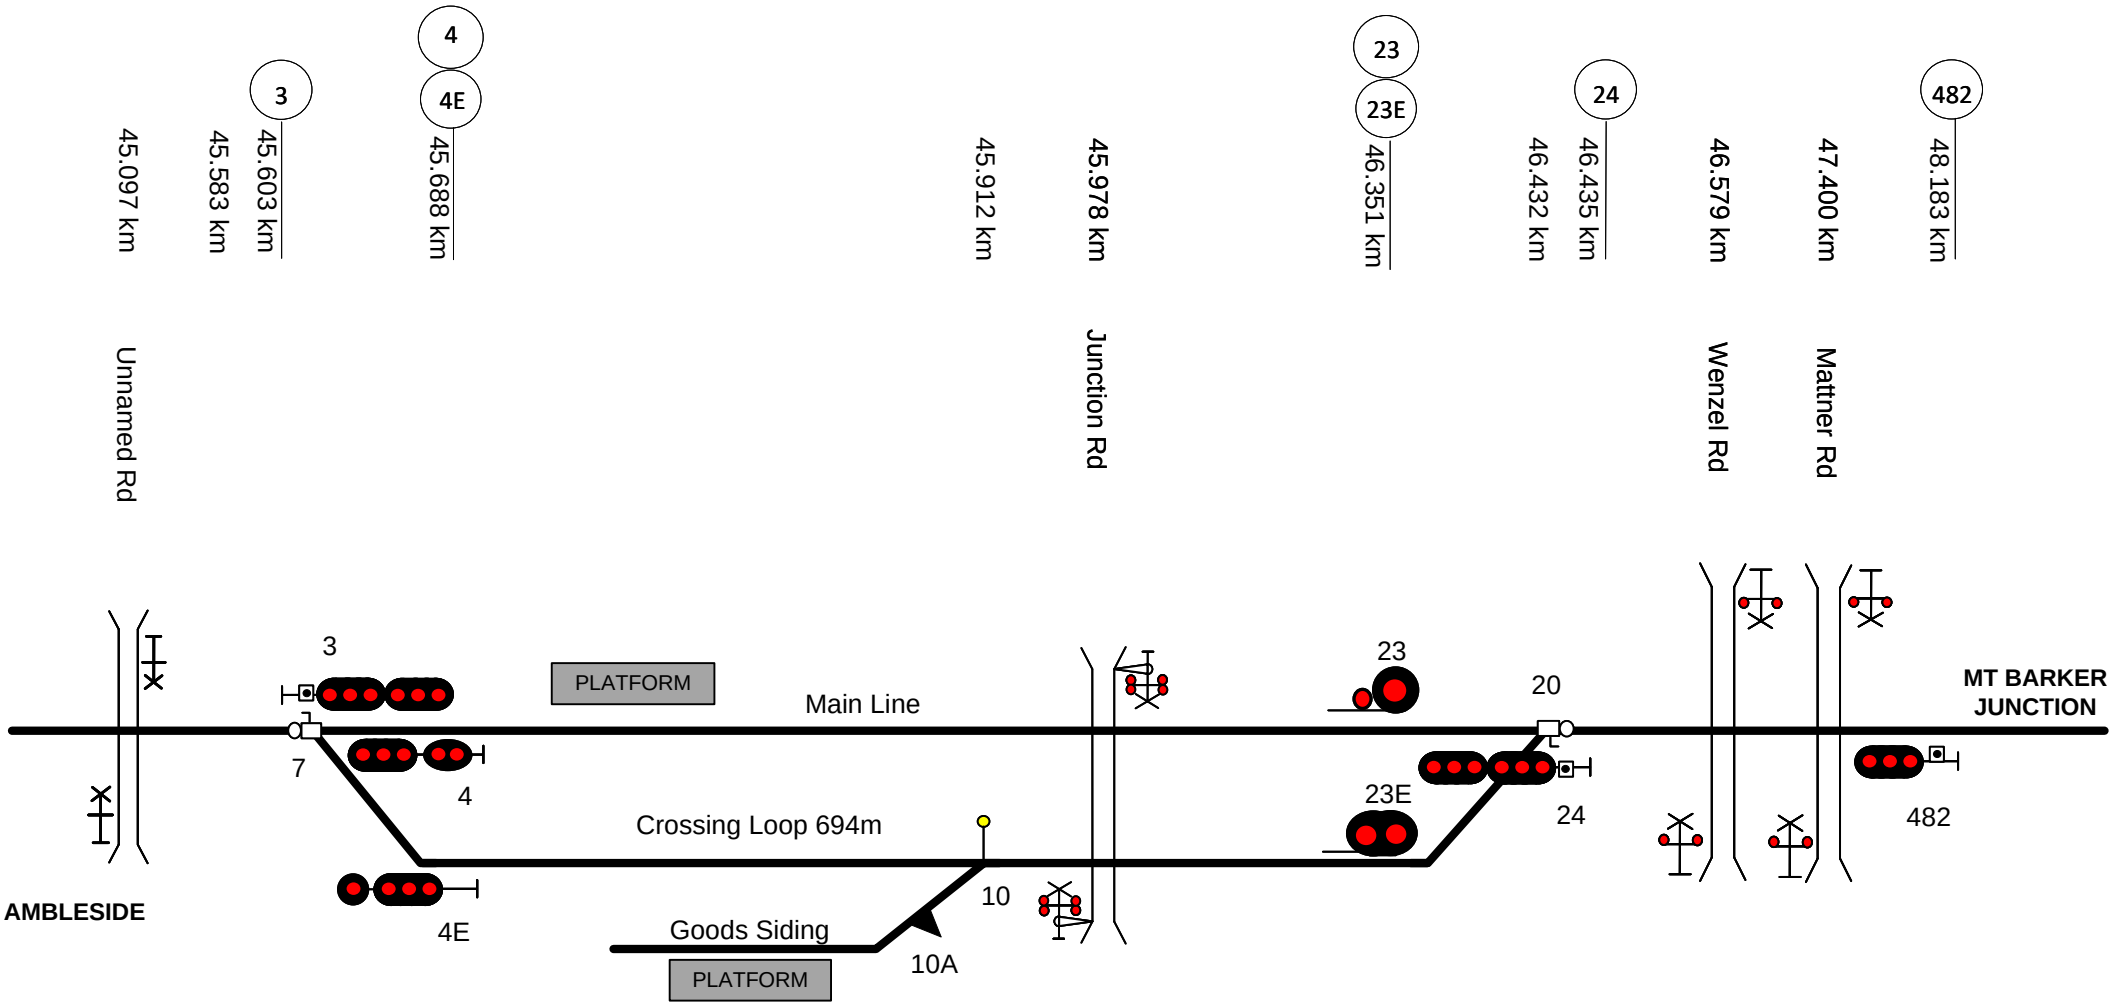

This diagram must be used in conjunction with the corresponding Network Information Book containing the location specific information in Section 2 as well as the legend and general information in Section 1.

Rev	Date	Revision Description	Designed	Checked	Ind.Rev	Approved

Designed	G. HARRISON	27/01/16	ARTC ACCEPTANCE
Checked	G.HARRISON	27/01/16	Accepted by Phil Campbell
Ind. Rev. Company	ARTC	Ind. Rev. Name R. Rath	Signed:
Review Signature		27/01/16	Acceptance Date 27/01/16

ARTC

NIB-T0175

Sheet No 1 of 1

Sheet Size A4

Scale NTS

TITLE

Balhannah

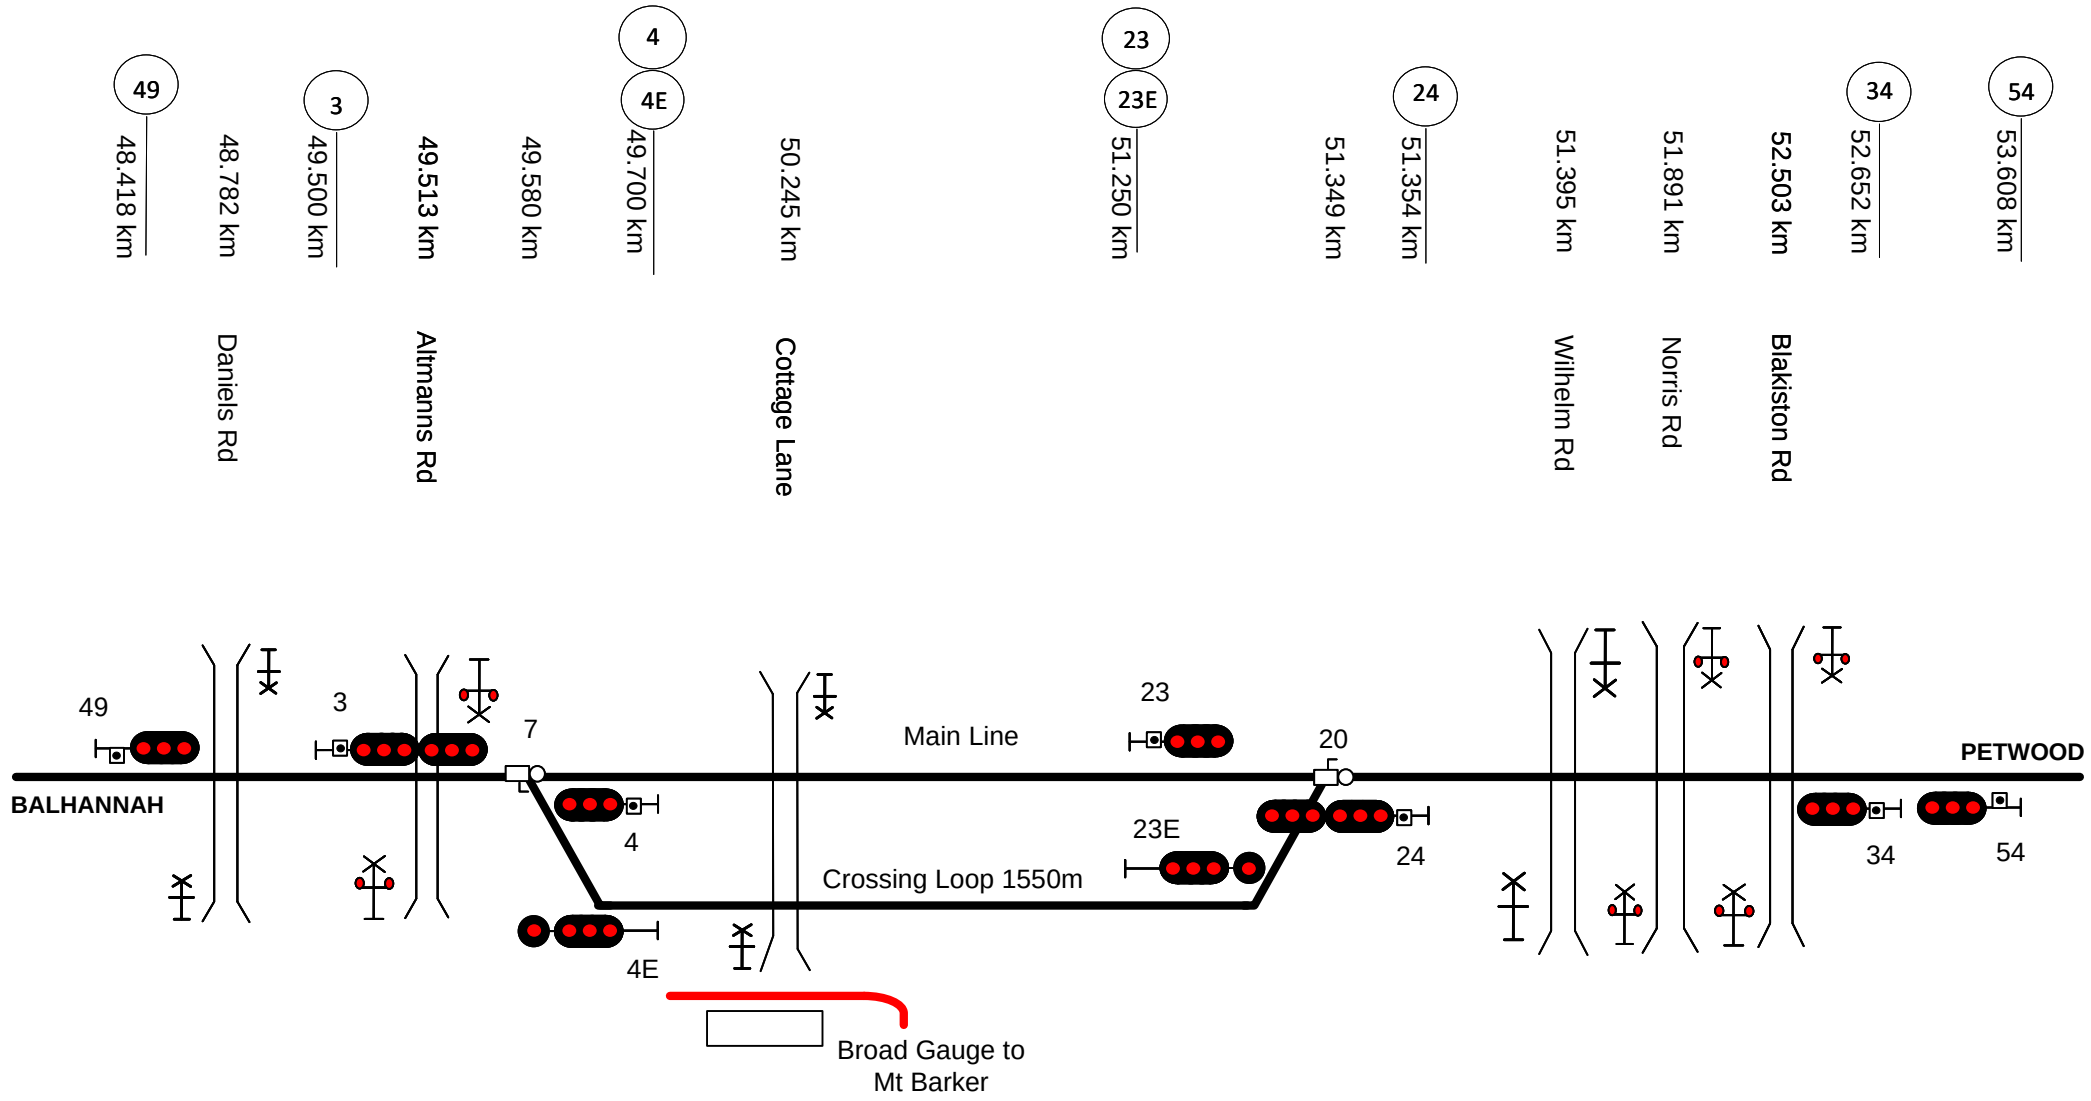

This diagram must be used in conjunction with the corresponding Network Information Book containing the location specific information in Section 2 as well as the legend and general information in Section 1.

Rev	Date	Revision Description	Designed	Checked	Ind.Rev	Approved
1	8/6/18	Level crossing removed & signal corrections	AGIBB	RRATH		

Designed G. HARRISON 27/01/16
Checked G.HARRISON 27/01/16
Ind. Rev. Company ARTC
Ind. Rev. Name R. Rath
Review Signature 27/01/16

ARTC ACCEPTANCE
Accepted by Phil Campbell
Signed:
Acceptance Date 27/01/16

ARTC

NIB-T0176

Sheet No 1 of 1
Sheet Size A4
Scale NTS

TITLE

Mount Barker Junction

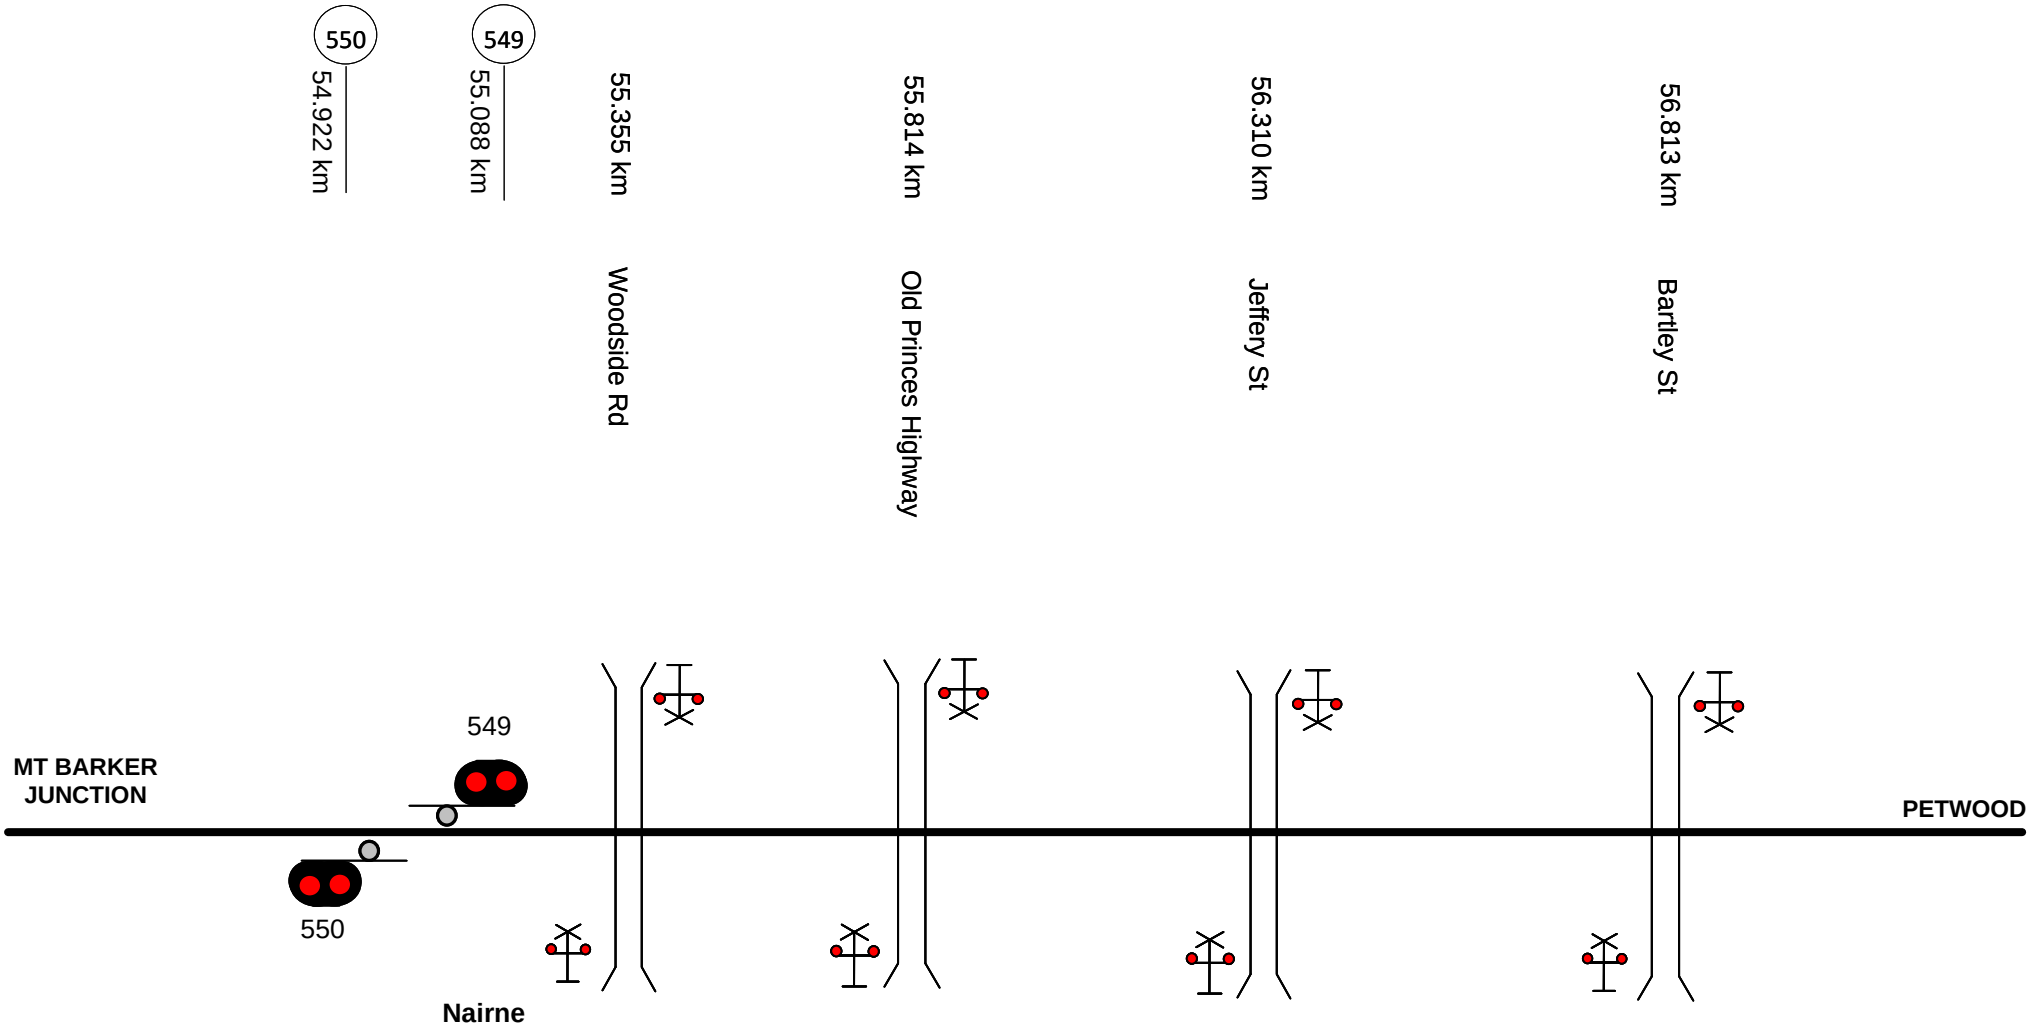

This diagram must be used in conjunction with the corresponding Network Information Book containing the location specific information in Section 2 as well as the legend and general information in Section 1.

Rev	Date	Revision Description	Designed	Checked	Ind.Rev	Approved
1	8/6/18	Signal corrections				

Designed	G. HARRISON	27/01/16	ARTC ACCEPTANCE
Checked	G.HARRISON	27/01/16	Accepted by Phil Campbell
Ind. Rev. Company	ARTC	Ind. Rev. Name	R. Rath
Review Signature		27/01/16	Signed:
			Acceptance Date 27/01/16

ARTC

NIB-T0177

Sheet No 1 of 1

Sheet Size A4

Scale NTS

TITLE

Mt Barker Jct to Petwood

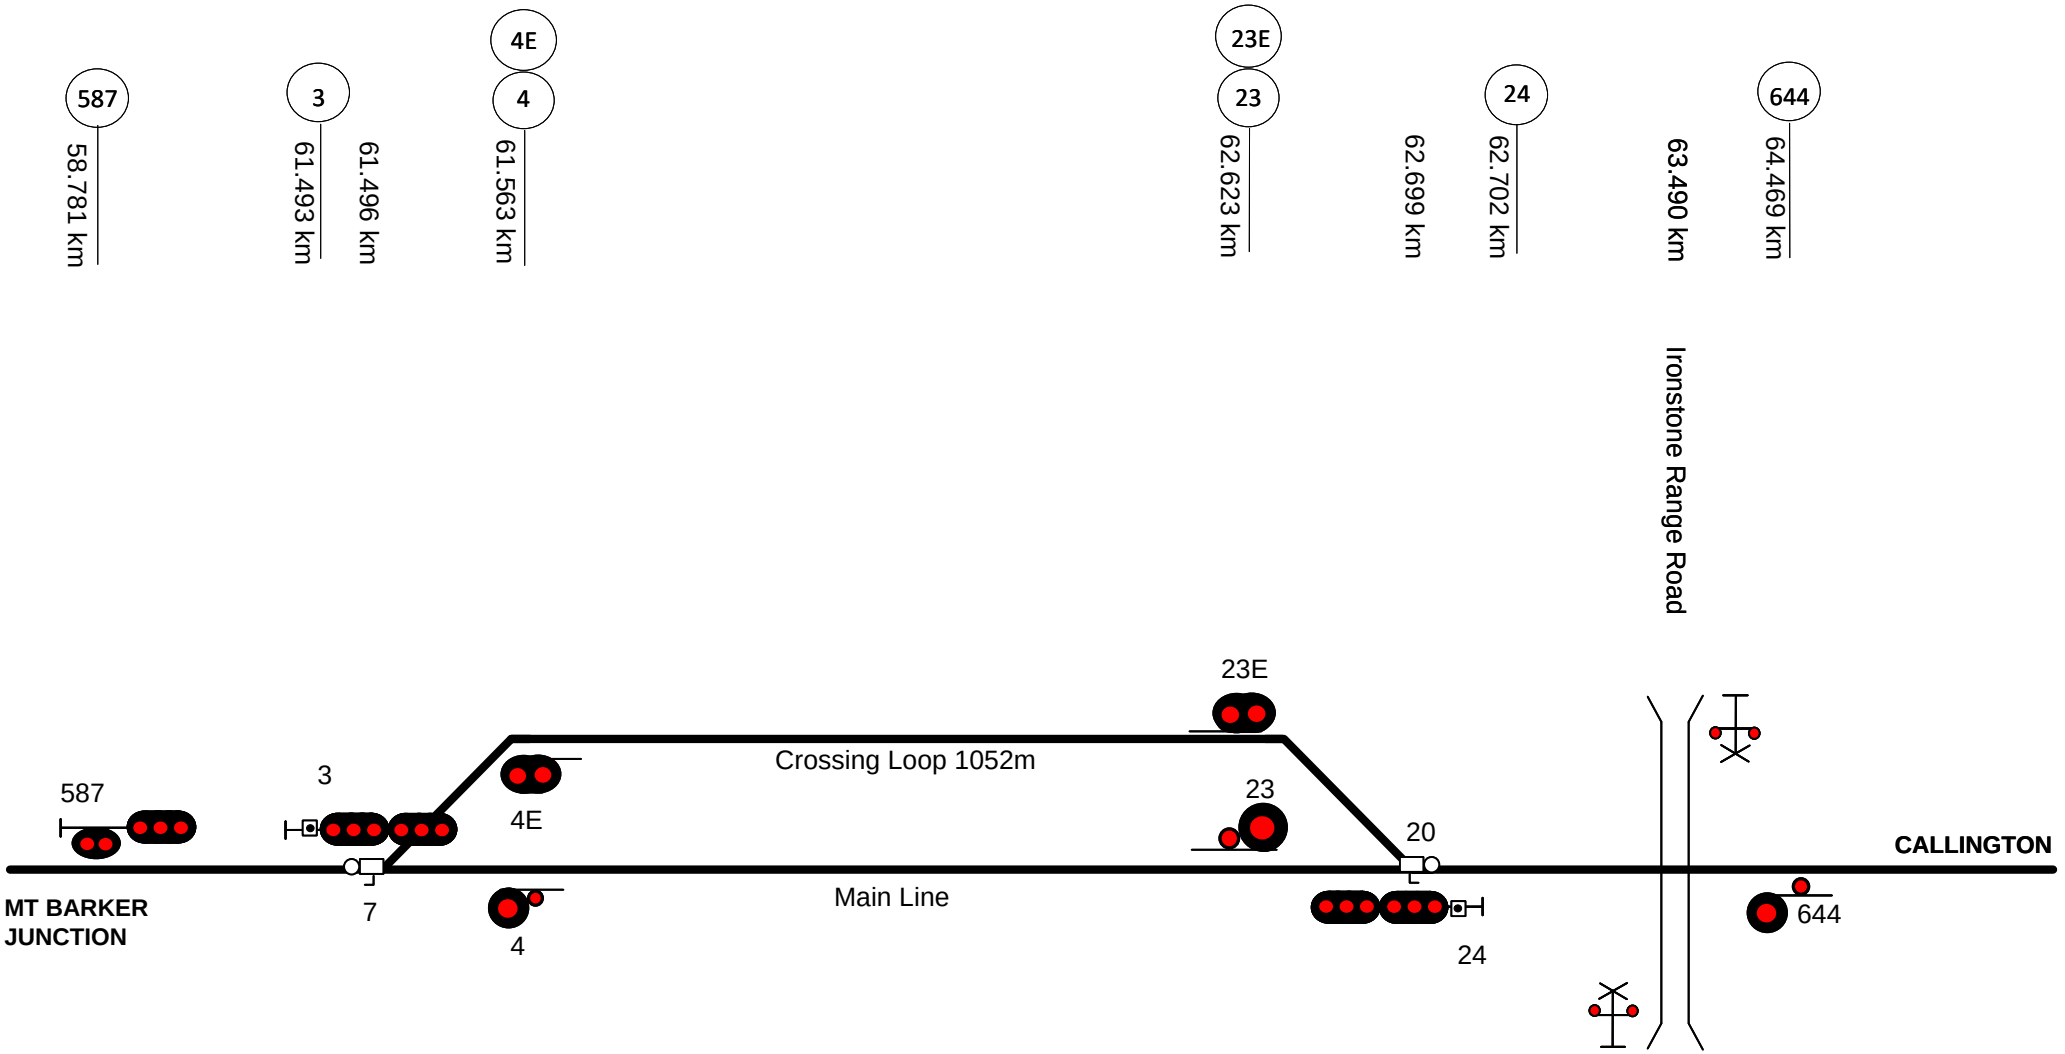

This diagram must be used in conjunction with the corresponding Network Information Book containing the location specific information in Section 2 as well as the legend and general information in Section 1.

Rev	Date	Revision Description	Designed	Checked	Ind.Rev	Approved

Designed	G. HARRISON	27/01/16	ARTC ACCEPTANCE
Checked	G.HARRISON	27/01/16	Accepted by Phil Campbell
Ind. Rev. Company ARTC	Ind. Rev. Name R. Rath		Signed:
Review Signature		27/01/16	Acceptance Date 27/01/16

ARTC

NIB-T0178

Sheet No 1 of 1

Sheet Size A4

Scale NTS

TITLE

Petwood

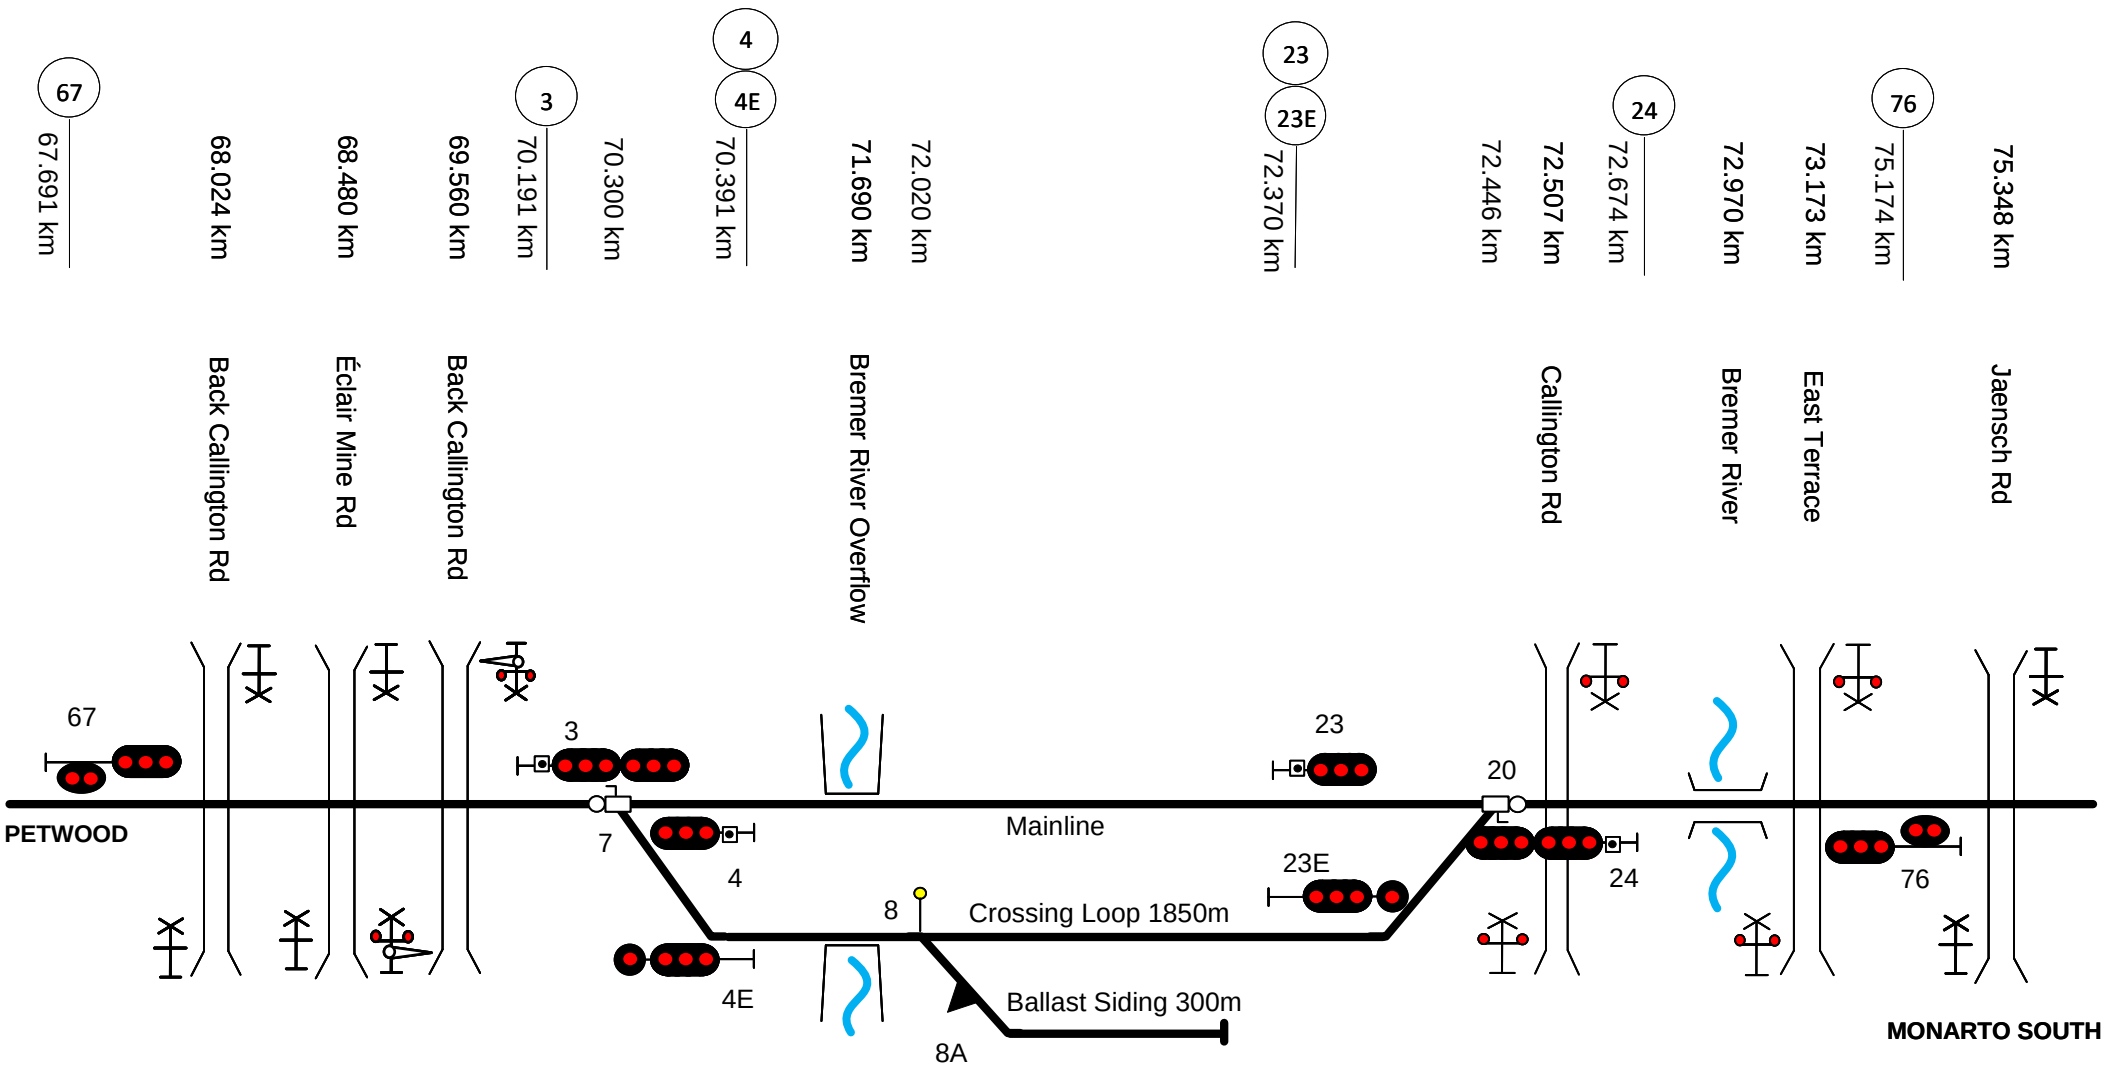

This diagram must be used in conjunction with the corresponding Network Information Book containing the location specific information in Section 2 as well as the legend and general information in Section 1.

Rev	Date	Revision Description	Designed	Checked	Ind.Rev	Approved
1	18/6/18	Level crossing protection correction				

Designed	G. HARRISON	27/01/16	ARTC ACCEPTANCE
Checked	G.HARRISON	27/01/16	Accepted by Phil Campbell
Ind. Rev. Company ARTC	Ind. Rev. Name R. Rath		Signed:
Review Signature		27/01/16	Acceptance Date 27/01/16

ARTC

TITLE

Callington

NIB-T0179

Sheet No 1 of 1

Sheet Size A4

Scale NTS

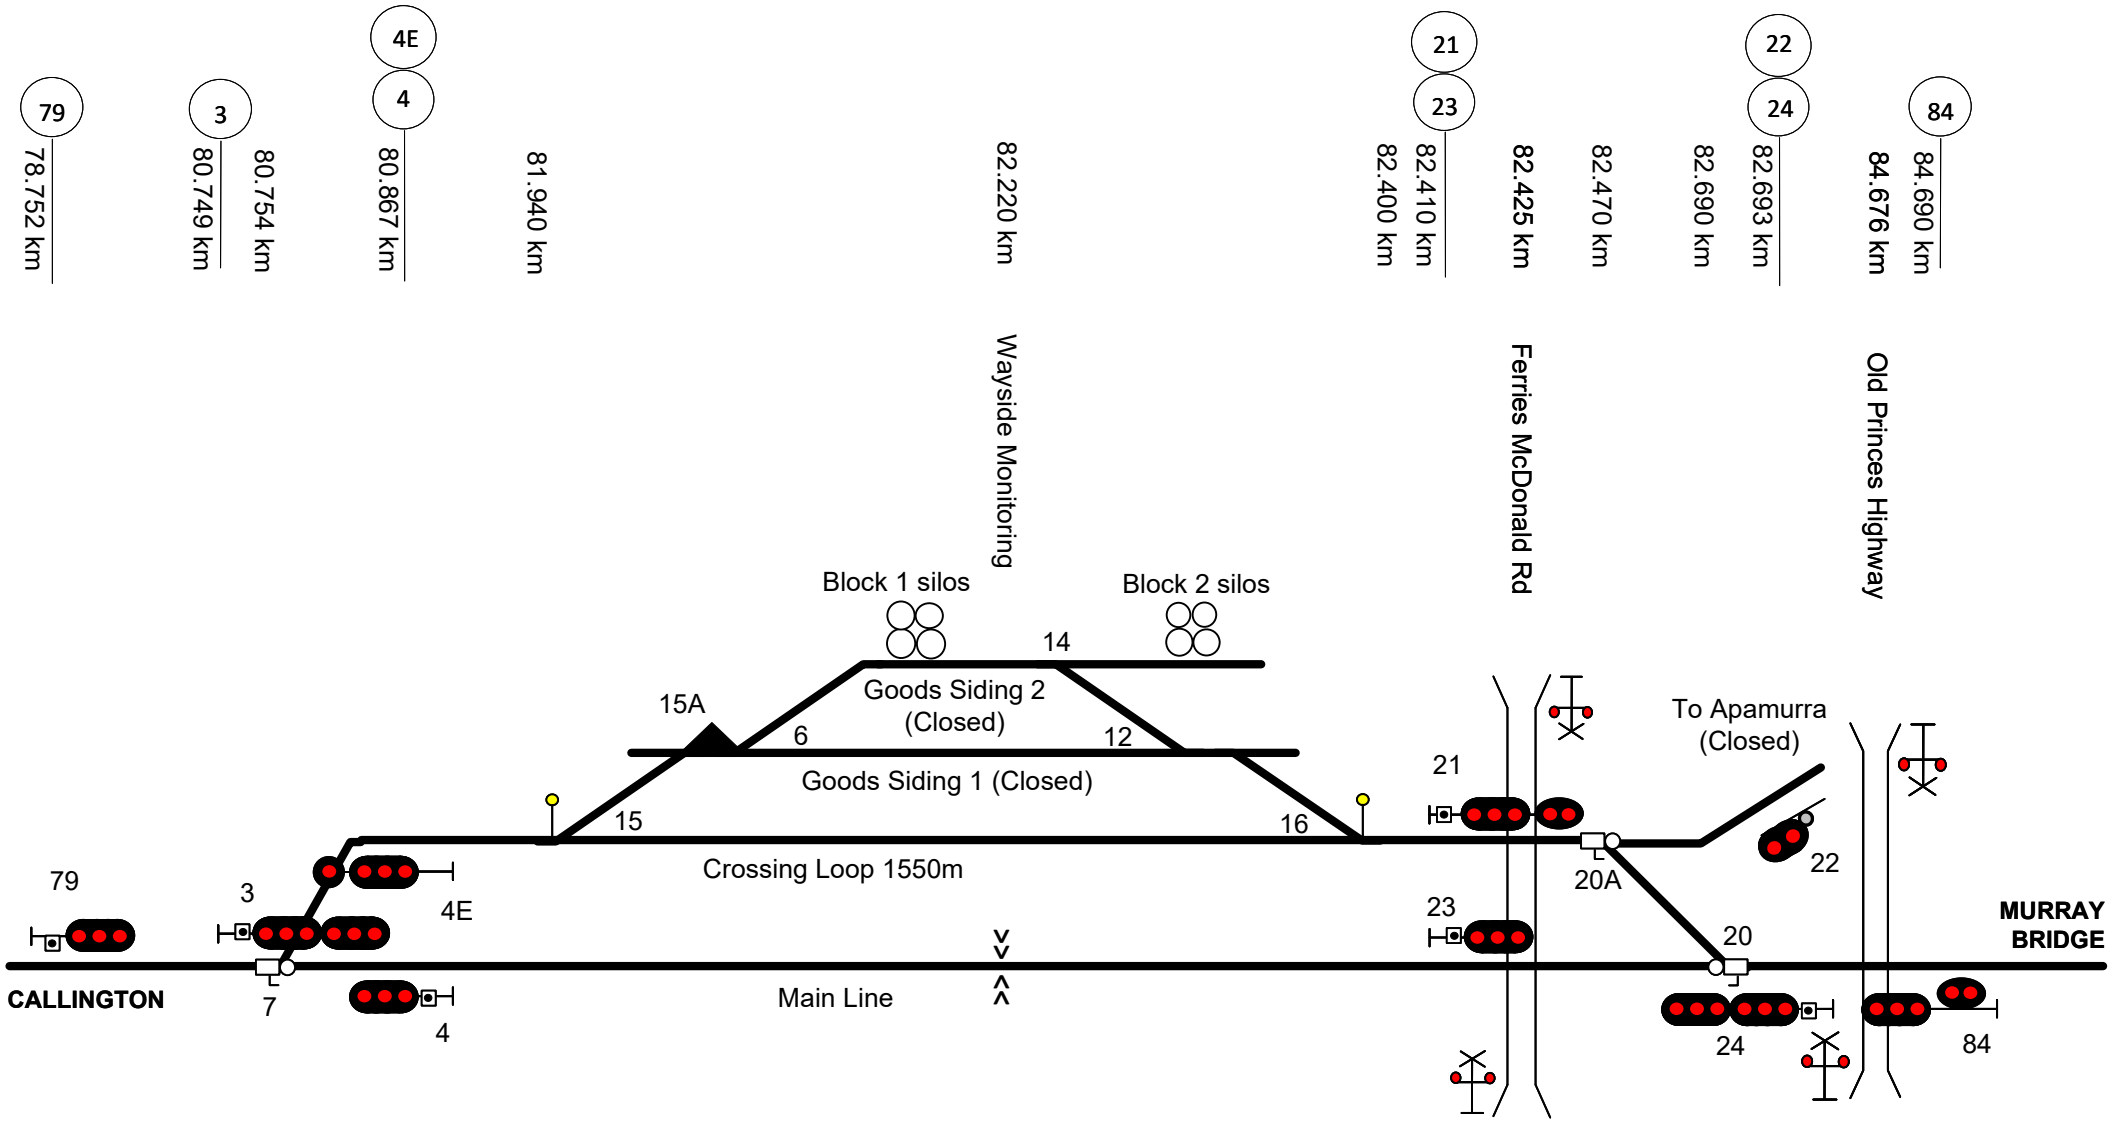

This diagram must be used in conjunction with the corresponding Network Information Book containing the location specific information in Section 2 as well as the legend and general information in Section 1.

Rev	Date	Revision Description	Designed	Checked	Ind.Rev	Approved
3	147/25	Wayside equipment and 15 and 16 points km updated. 16A points removed				
2	31/8/20	Wayside equipment added & sidings updated				
1	8/6/18	Signal corrections				

Designed G. HARRISON 27/01/16
Checked G.HARRISON 27/01/16
Ind. Rev. Company ARTC
Ind. Rev. Name R. Rath
Review Signature
27/01/16

ARTC ACCEPTANCE
Accepted by Phil Campbell
Signed:
Acceptance Date 27/01/16

ARTC

NIB-T0180

Sheet No 1 of 1
Sheet Size A4
Scale NTS

TITLE

Monarto South

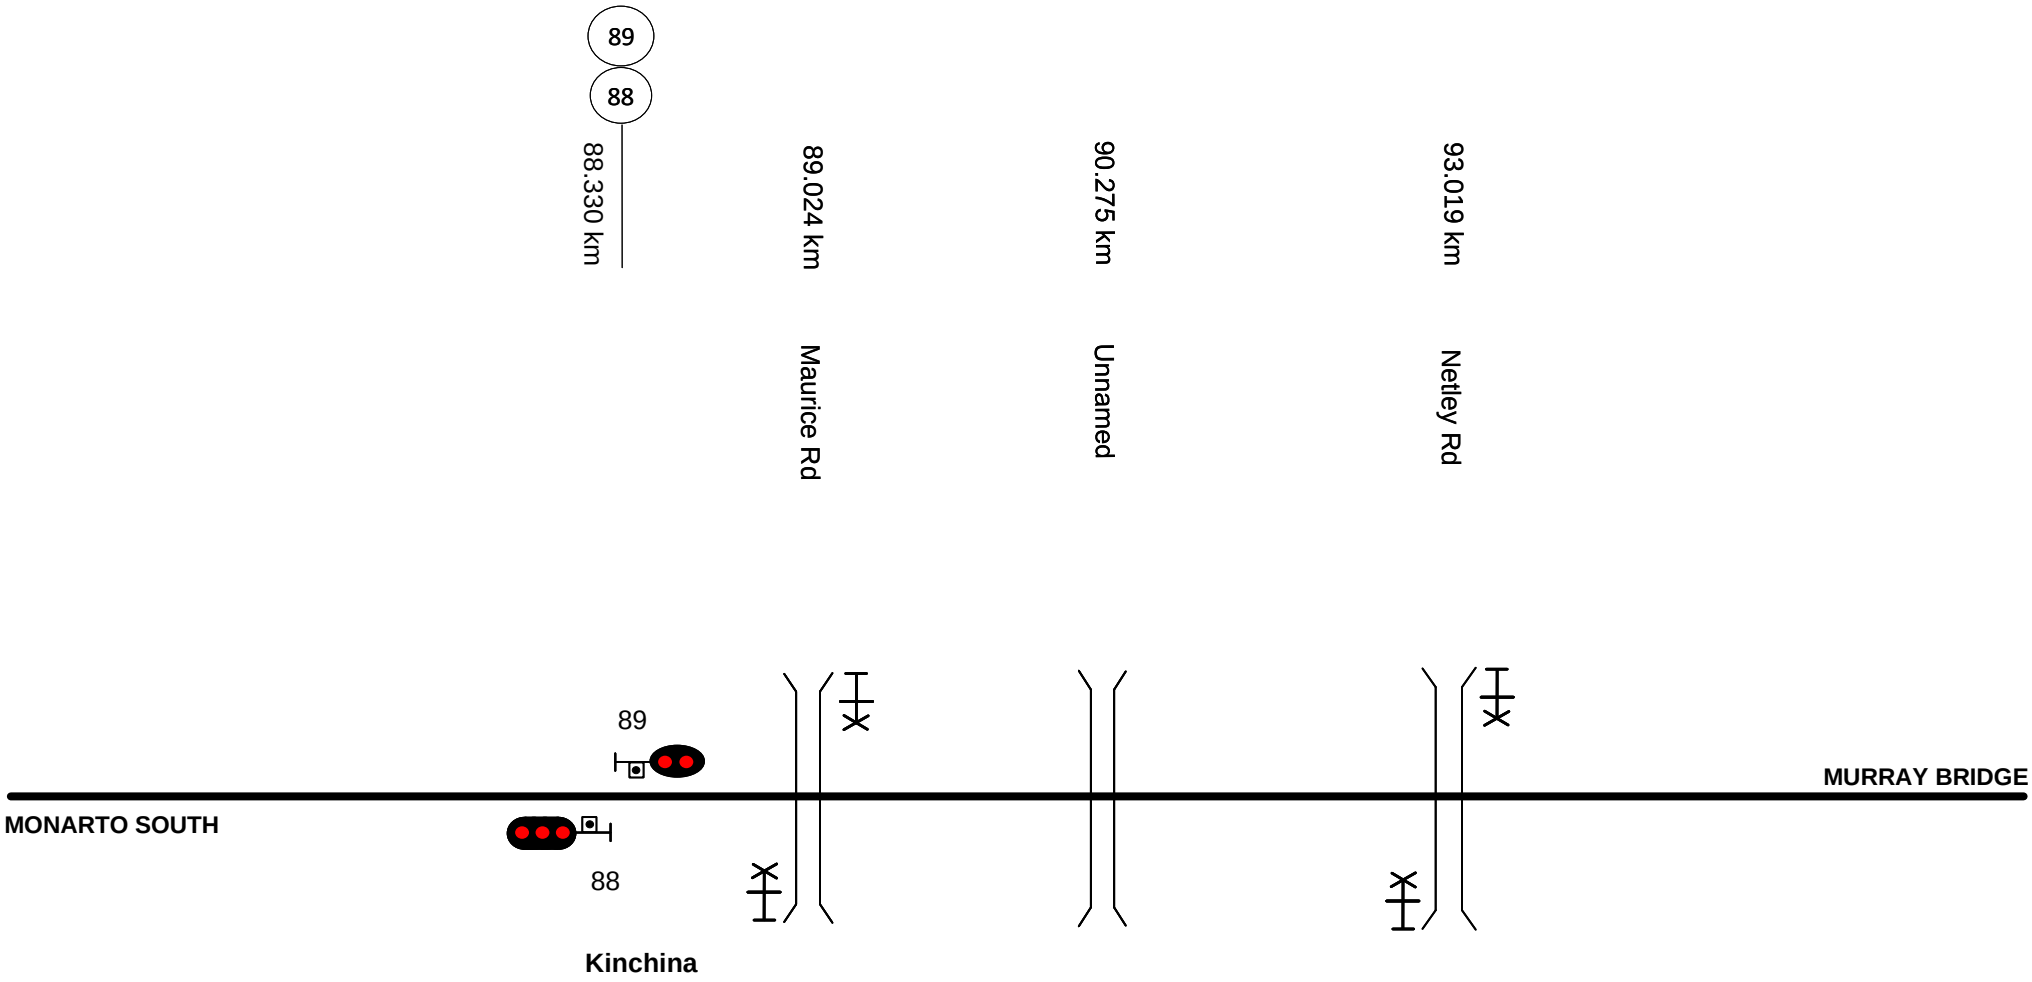

This diagram must be used in conjunction with the corresponding Network Information Book containing the location specific information in Section 2 as well as the legend and general information in Section 1.

Rev	Date	Revision Description
1	18/6/18	Signal & level crossing protection corrections

Designed	G. HARRISON	27/01/16	ARTC ACCEPTANCE	
Checked	G.HARRISON	27/01/16	Accepted by	Phil Campbell
Ind. Rev. Company	ARTC	Ind. Rev. Name	R. Rath	Signed:
Review Signature		27/01/16	Acceptance Date	27/01/16

ARTC

TITLE

Monarto South to Murray Bridge

NIB-T0181

Sheet No 1 of 1

Scale NTS

Sheet Size A4

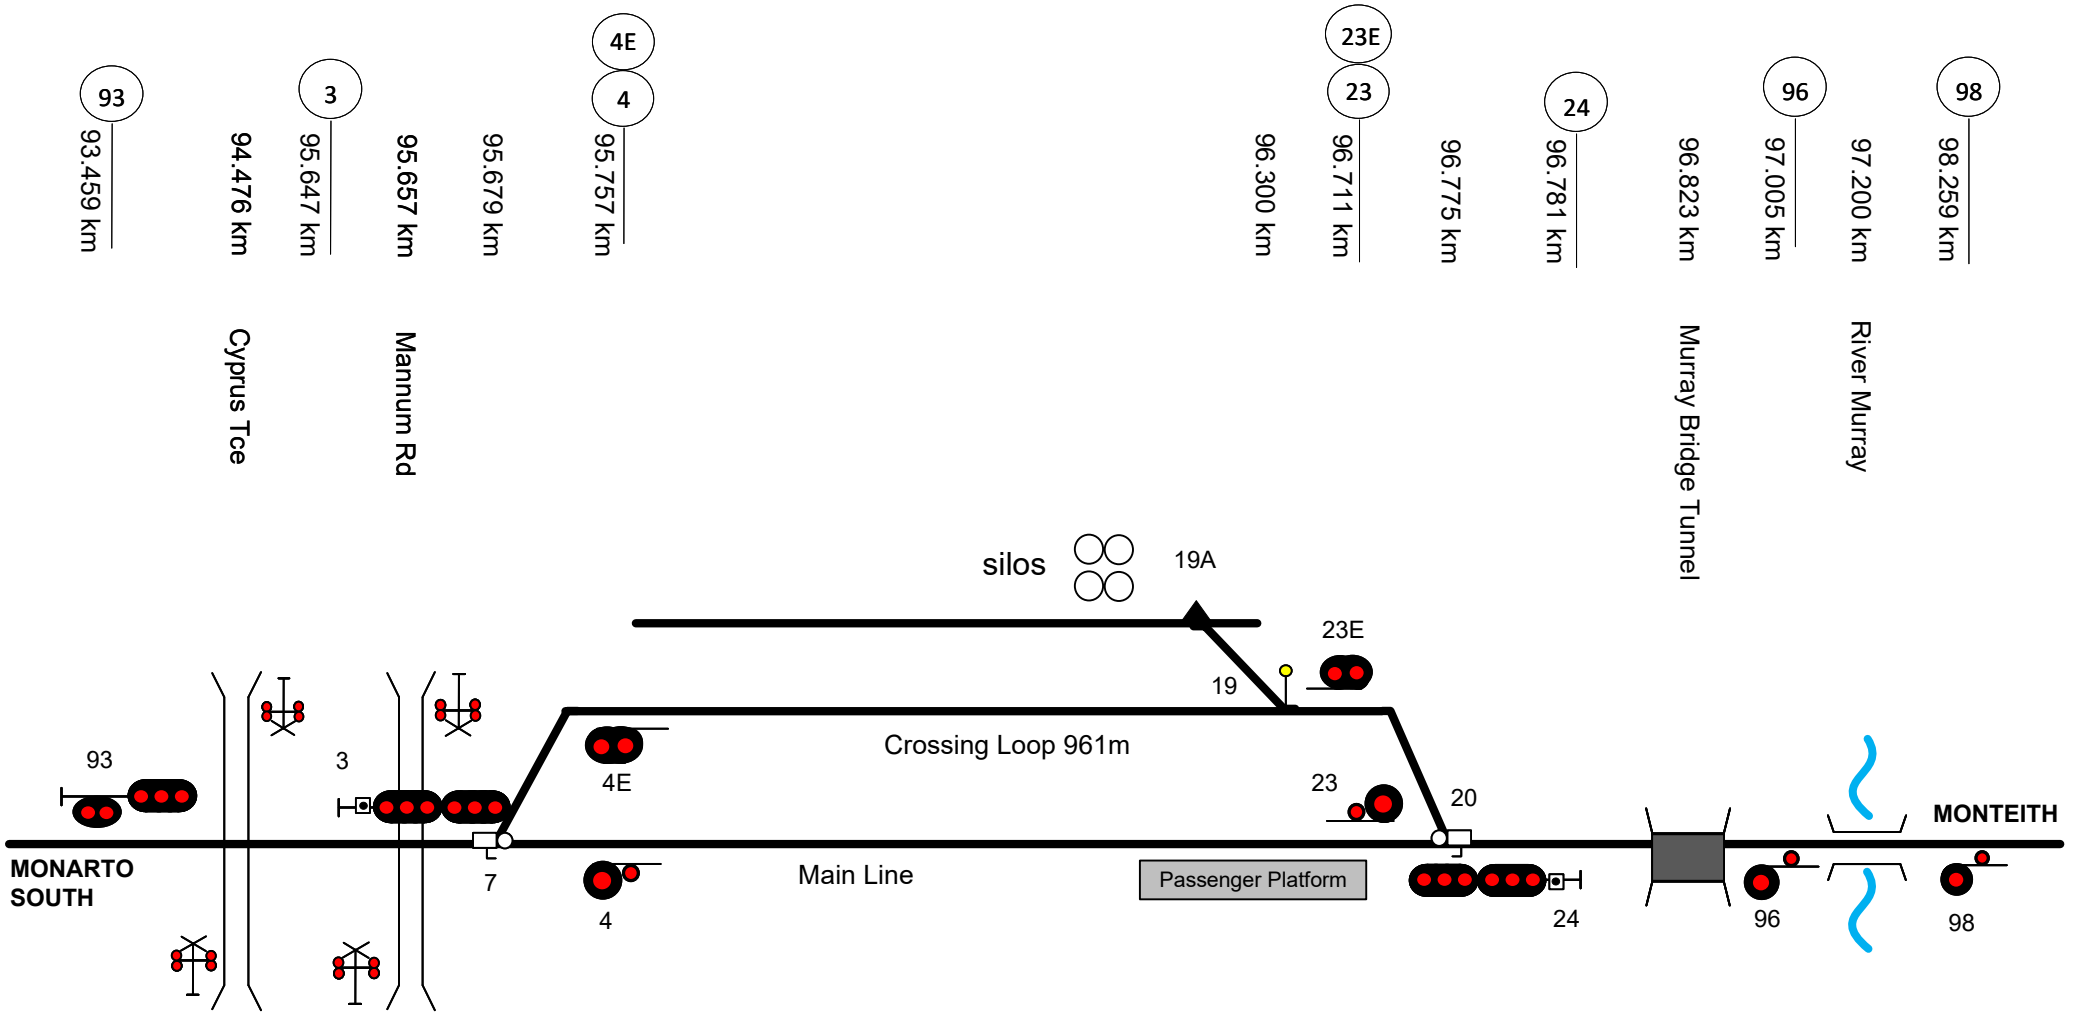

This diagram must be used in conjunction with the corresponding Network Information Book containing the location specific information in Section 2 as well as the legend and general information in Section 1.

Rev	Date	Revision Description	Designed	Checked	Ind.Rev	Approved
1	11/7/25	10 points removed				

Designed	G. HARRISON	27/01/16	ARTC ACCEPTANCE
Checked	G.HARRISON	27/01/16	Accepted by Phil Campbell
Ind. Rev. Company	ARTC	Ind. Rev. Name R. Rath	Signed:
Review Signature		27/01/16	Acceptance Date 27/01/16

ARTC

NIB-T0182

Sheet No 1 of 1

Sheet Size A4

Scale NTS

TITLE

Murray Bridge

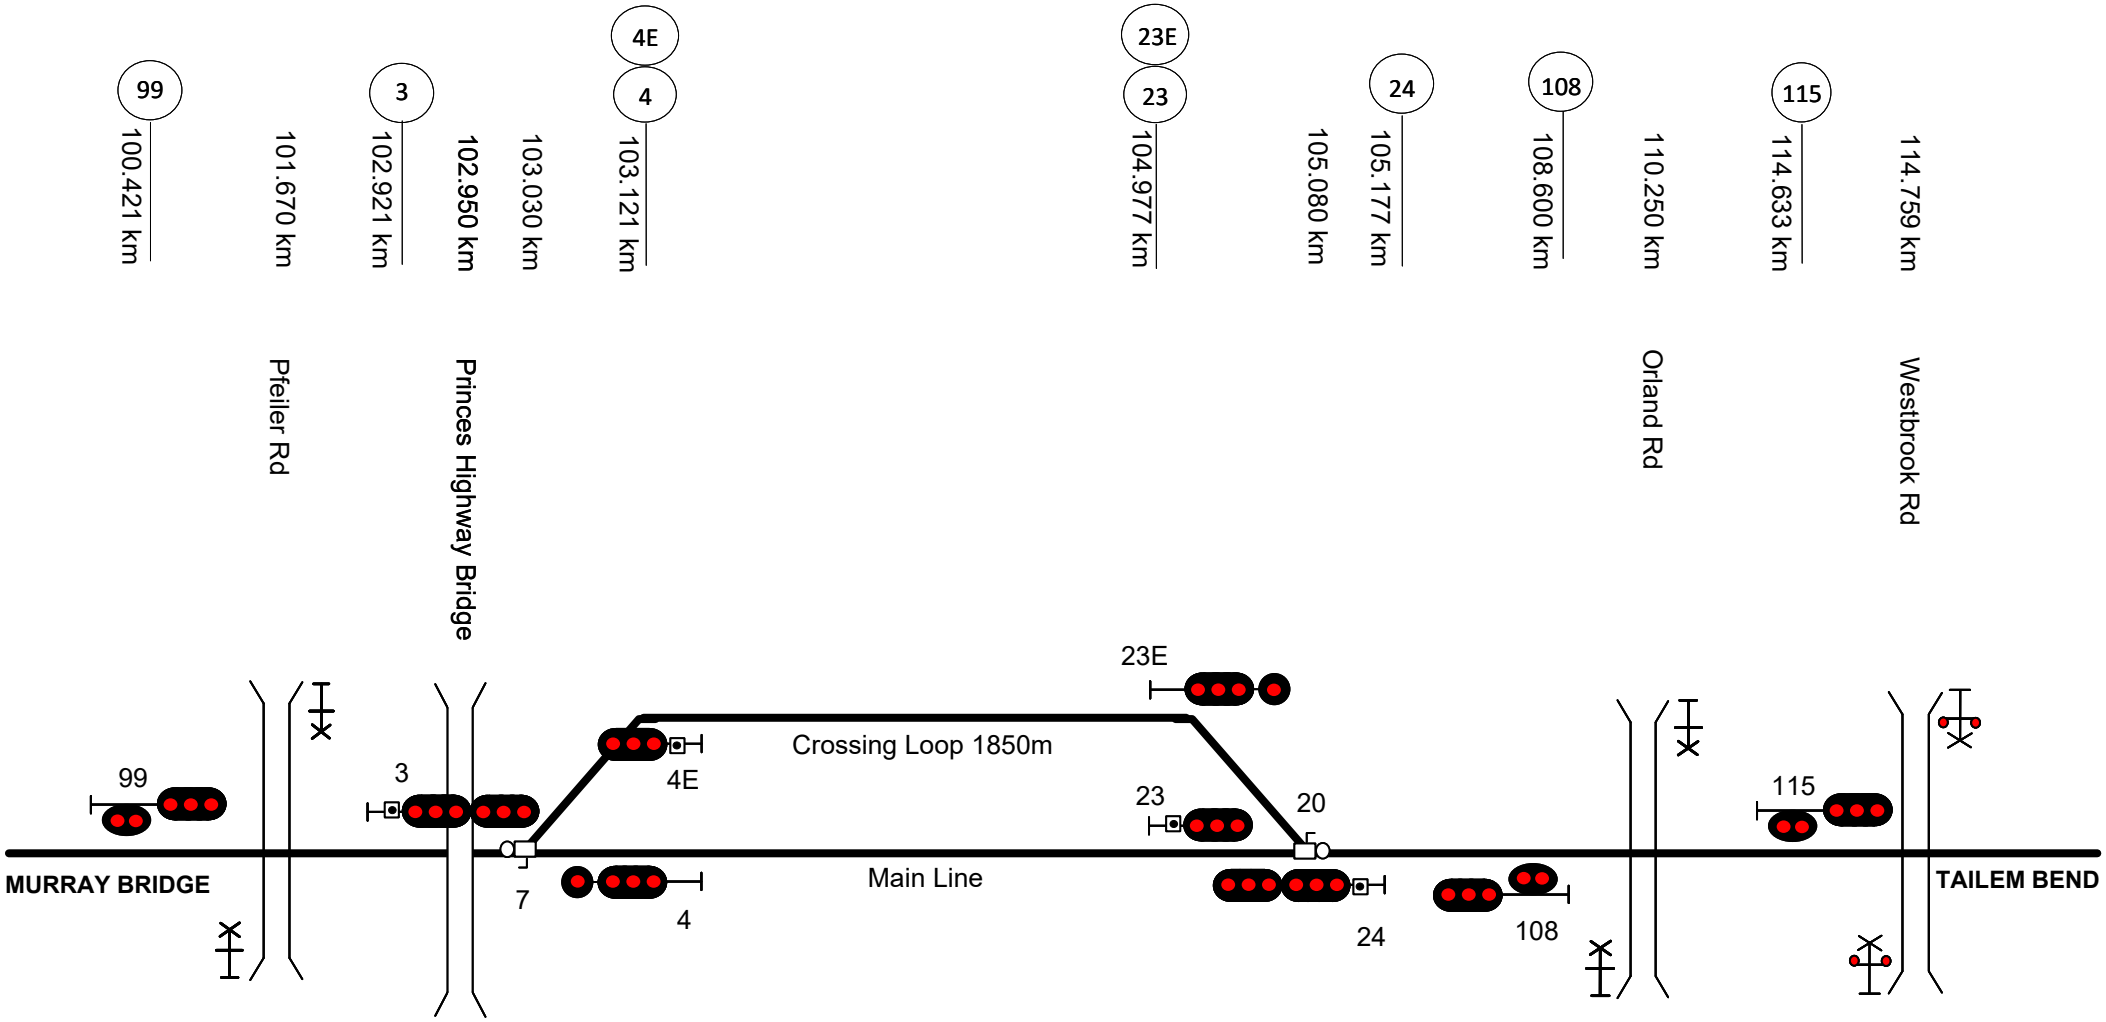

This diagram must be used in conjunction with the corresponding Network Information Book containing the location specific information in Section 2 as well as the legend and general information in Section 1.

Rev	Date	Revision Description	Designed	Checked	Ind.Rev	Approved
2	23/3/26	115 signal & Westbrook rd LX moved from Tailem Bend diagram				
1	8/6/18	Signal corrections				

Designed	G. HARRISON	27/01/16
Checked	G.HARRISON	27/01/16
Ind. Rev. Company	ARTC	
Ind. Rev. Name	R. Rath	
Review Signature		27/01/16

ARTC ACCEPTANCE
Accepted by: Phil Campbell
Signed:
Acceptance Date: 27/01/16

ARTC

TITLE

Monteith

NIB-T0183

Sheet No: 1 of 1
Scale: NTS
Sheet Size: A4

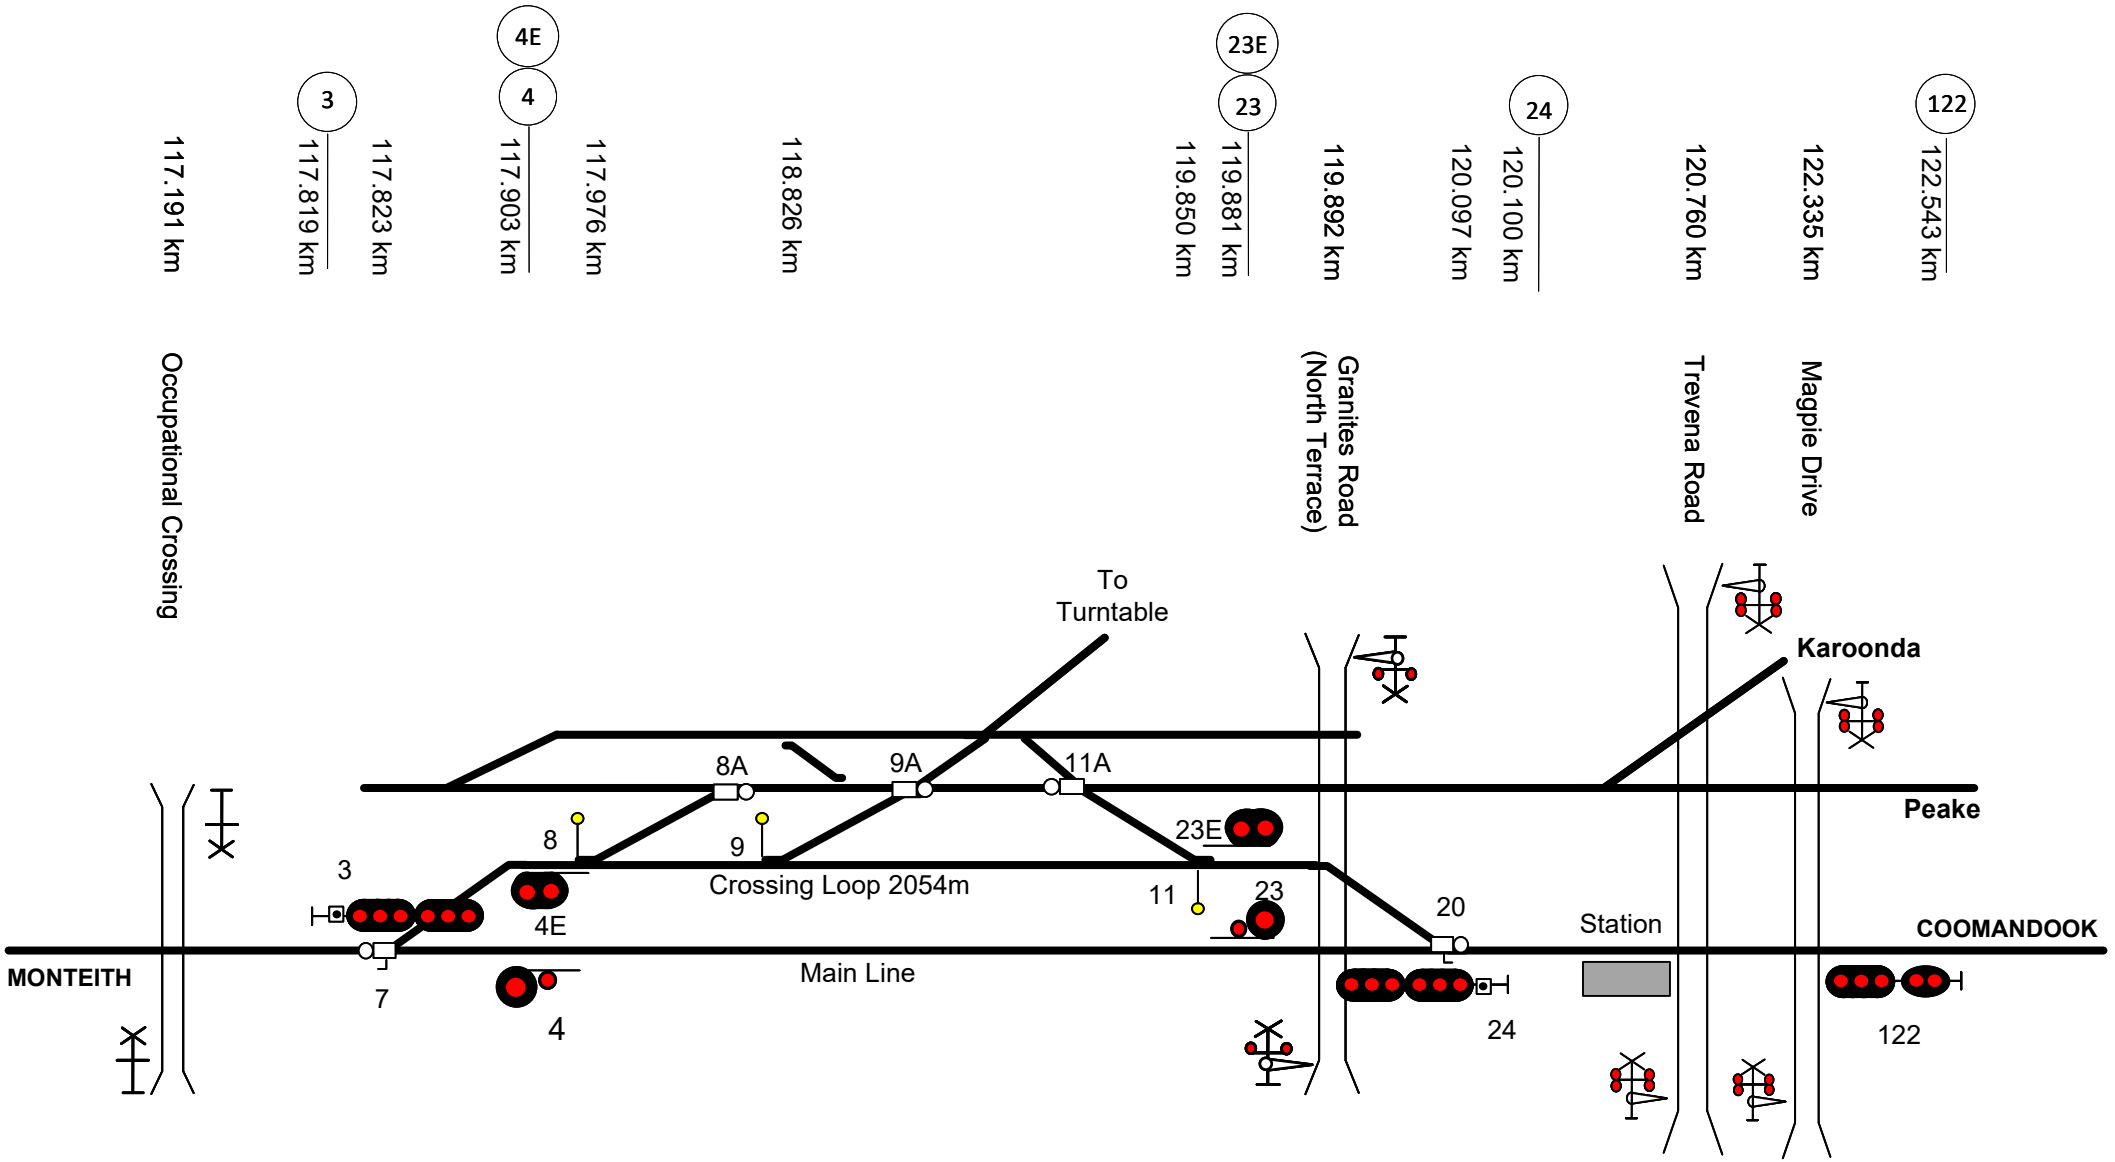

This diagram must be used in conjunction with the corresponding Network Information Book containing the location specific information in Section 2 as well as the legend and general information in Section 1.

Rev	Date	Revision Description	Designed	Checked	Ind.Rev	Approved
3	23/3/26	115 signal & Westbrook Rd LX moved to Monteith diagram. Crossing added at 117.191 km				
2	18/9/20	Crossover added between 8A & 9A				
1	8/6/18	Signal corrections				

Designed G. HARRISON 27/01/16
Checked G.HARRISON 27/01/16
Ind. Rev. Company ARTC
Ind. Rev. Name R. Rath
Review Signature 27/01/16

ARTC ACCEPTANCE
Accepted by Phil Campbell
Signed:
Acceptance Date 27/01/16

ARTC

NIB-T0184

Sheet No 1 of 1
Sheet Size A4
Scale NTS

TITLE

Tailem Bend

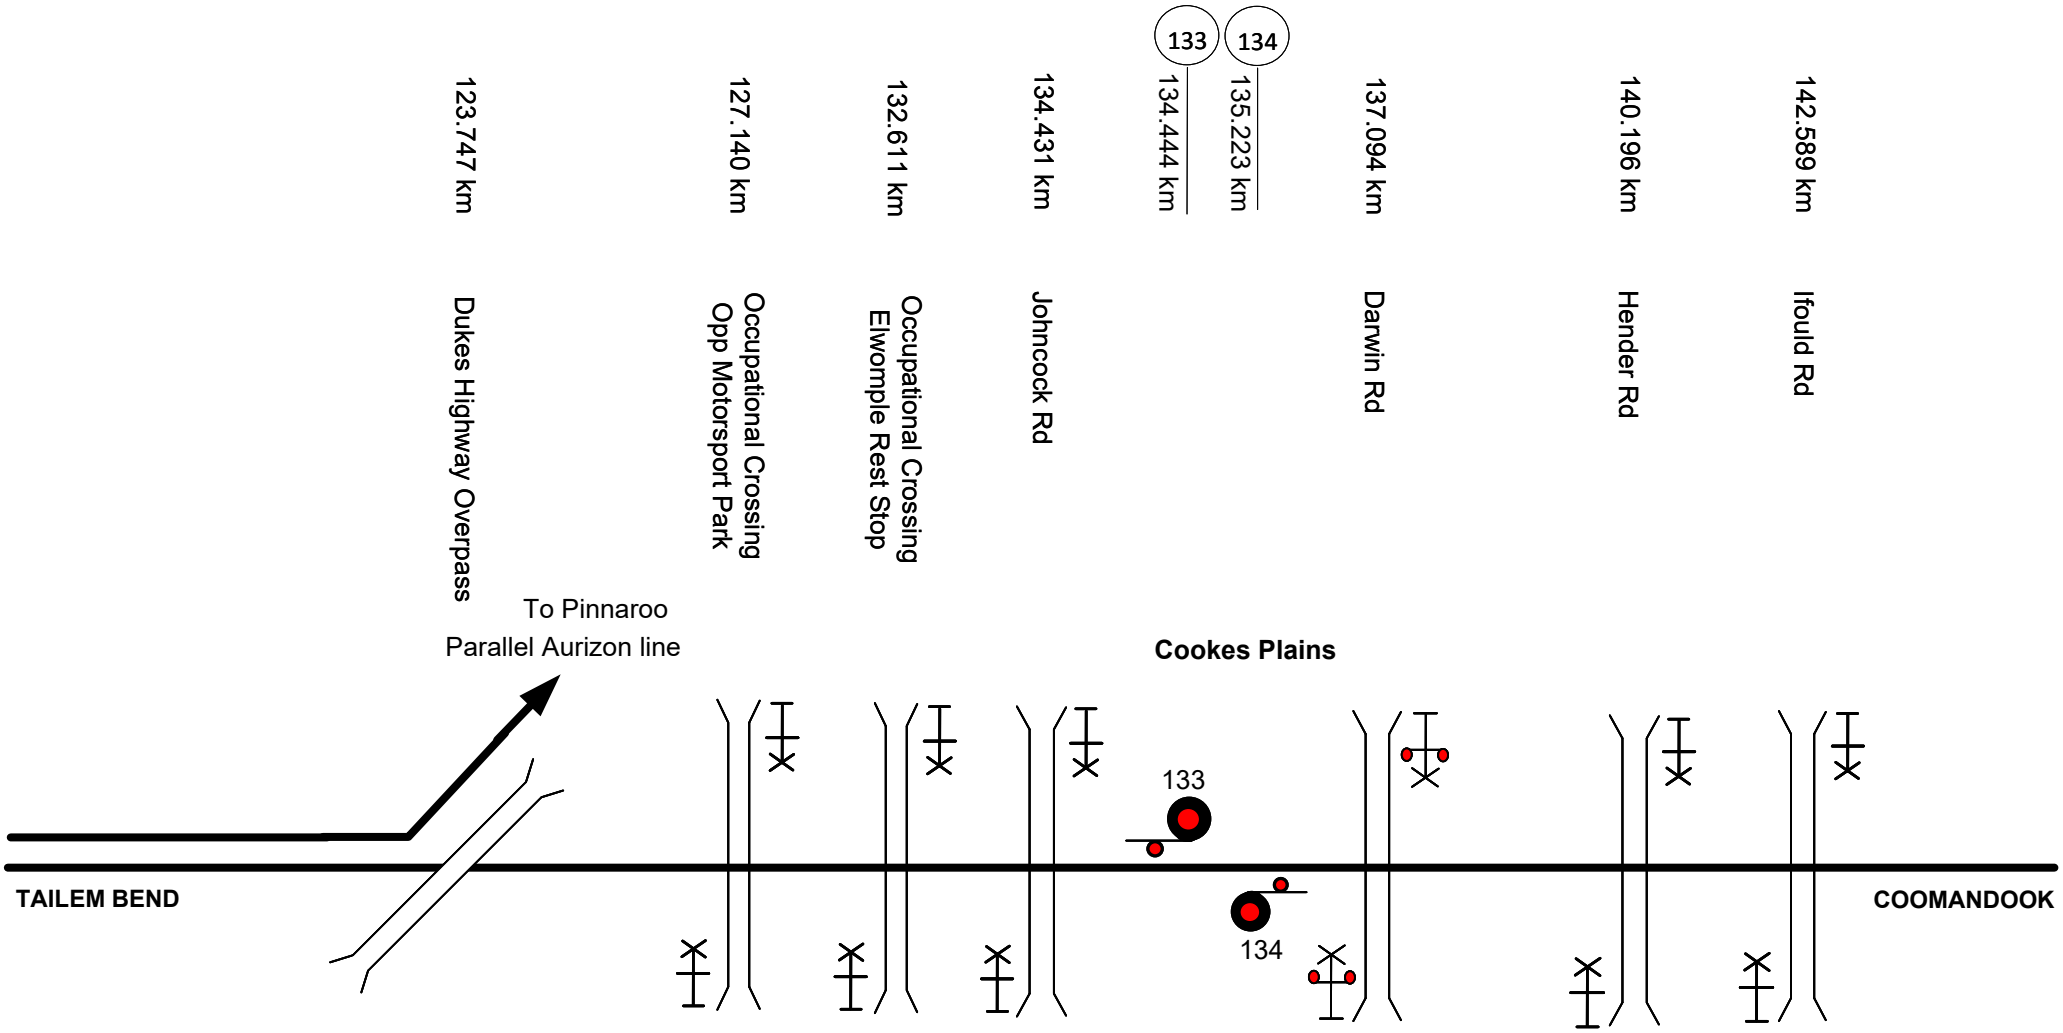

This diagram must be used in conjunction with the corresponding Network Information Book containing the location specific information in Section 2 as well as the legend and general information in Section 1.

Rev	Date	Revision Description	Designed	Checked	Ind.Rev	Approved
2	23/3/26	Crossings added at 127.137 and 132.611km				
1	7/6/18	Level crossing protection corrections				

Designed	G. HARRISON	27/01/16
Checked	G.HARRISON	27/01/16
Ind. Rev. Company	ARTC	Ind. Rev. Name R. Rath
Review Signature		27/01/16

ARTC ACCEPTANCE
Accepted by Phil Campbell
Signed:
Acceptance Date 27/01/16

ARTC

NIB-T0185

Sheet No 1 of 1

Sheet Size A4

Scale NTS

TITLE

Tailem Bend to Coomandook

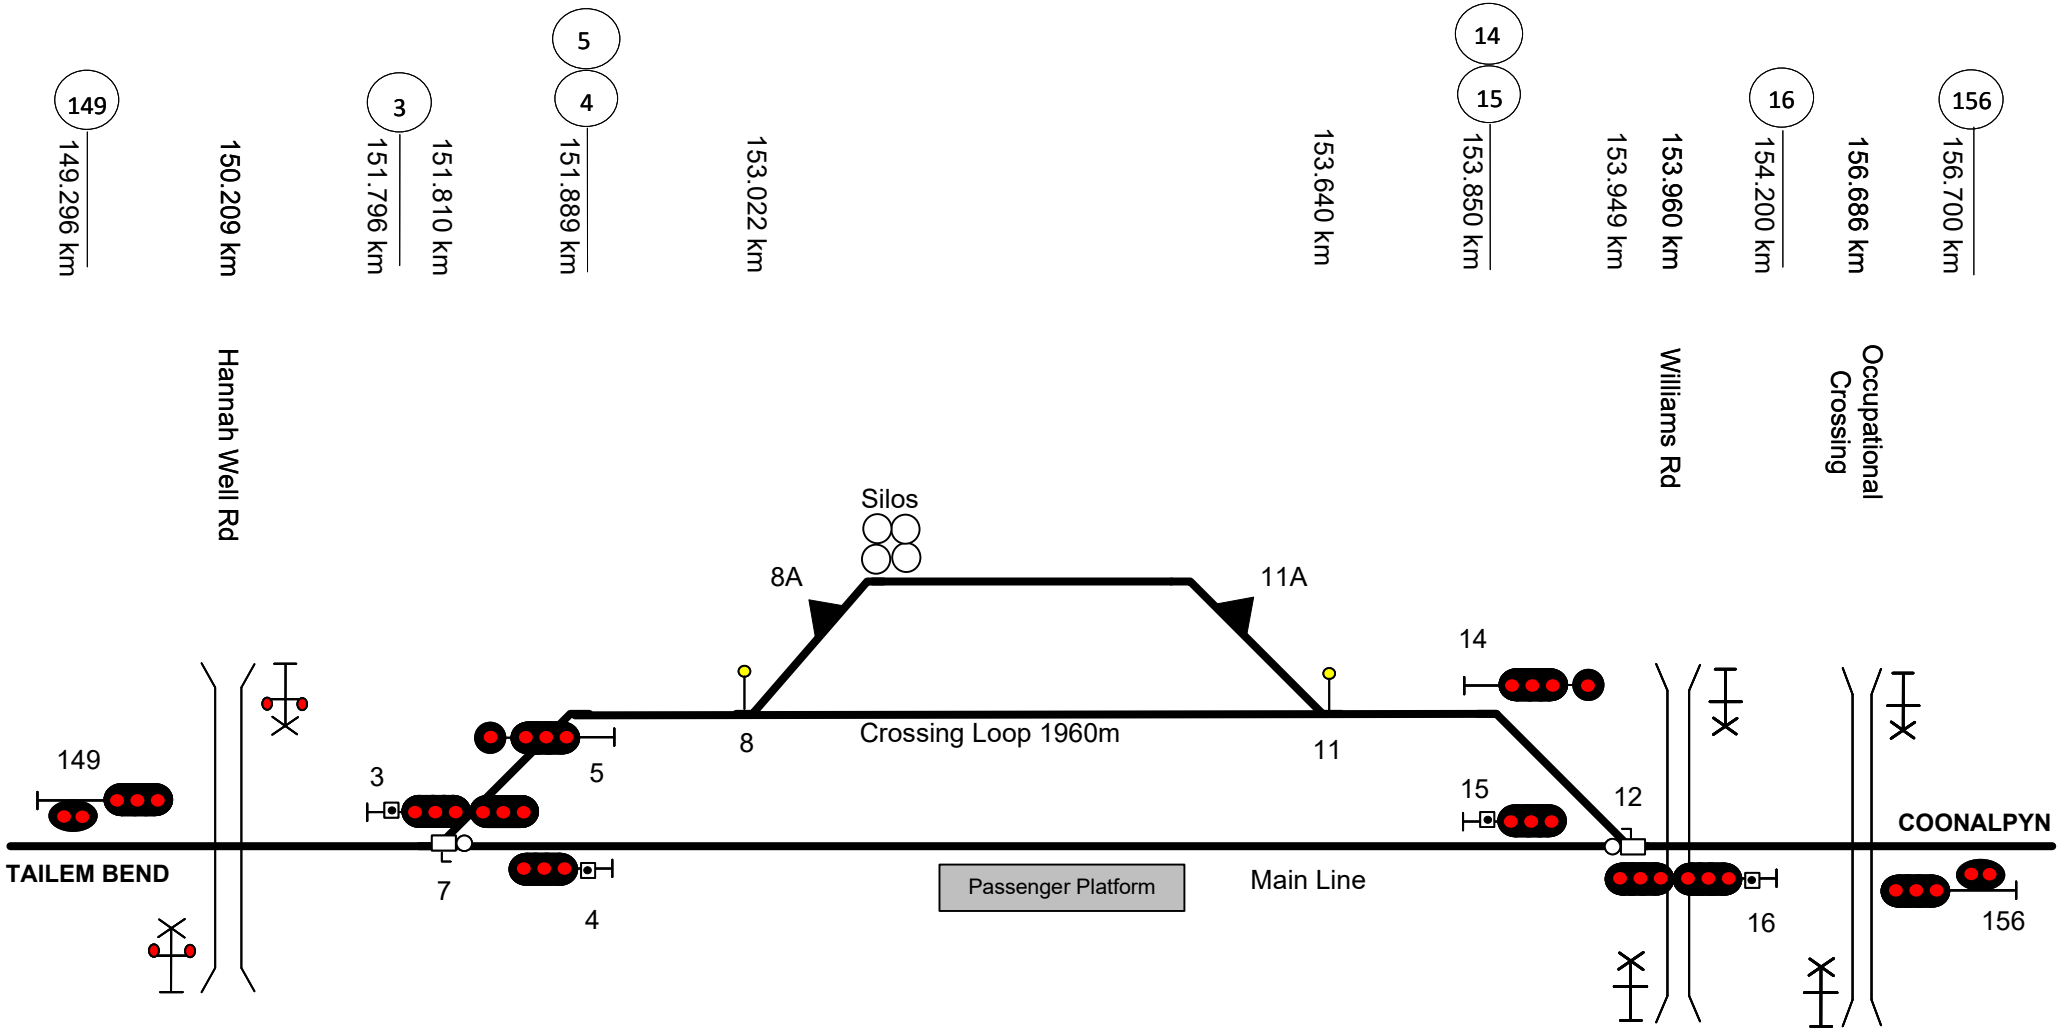

This diagram must be used in conjunction with the corresponding Network Information Book containing the location specific information in Section 2 as well as the legend and general information in Section 1.

Rev	Date	Revision Description
2	23/3/26	Crossing added at 156.686 km
1	7/6/18	Signals & level crossing protection corrections

Designed	G. HARRISON	27/01/16	ARTC ACCEPTANCE
Checked	G.HARRISON	27/01/16	Accepted by Phil Campbell
Ind. Rev. Company	ARTC	Ind. Rev. Name	R. Rath
Review Signature		27/01/16	Signed:
			Acceptance Date 27/01/16

ARTC

NIB-T0186

Sheet No 1 of 1

Sheet Size A4

Scale NTS

TITLE

Coomandook

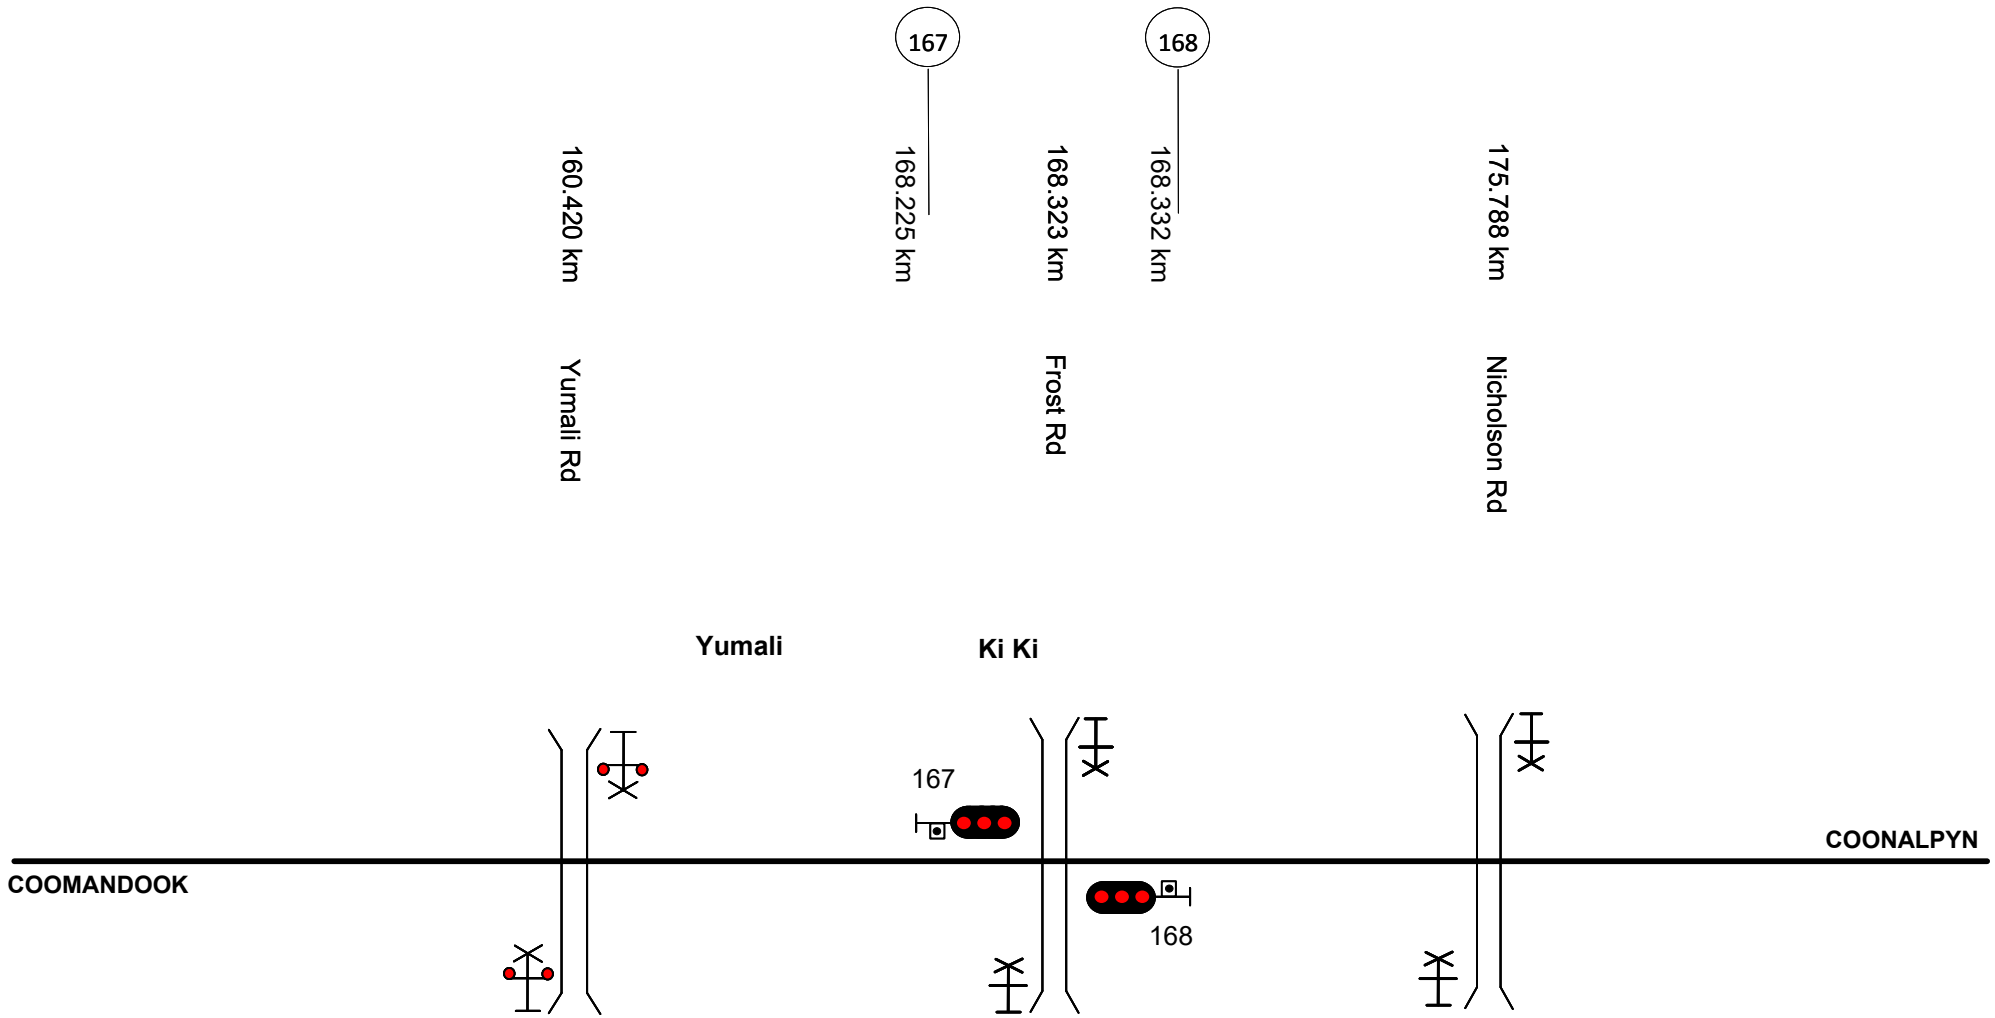

This diagram must be used in conjunction with the corresponding Network Information Book containing the location specific information in Section 2 as well as the legend and general information in Section 1.

Rev	Date	Revision Description	Designed	Checked	Ind.Rev	Approved
1	7/6/18	Signals & level crossing protection corrections				

Designed	G. HARRISON	1/02/16	ARTC ACCEPTANCE
Checked	G.HARRISON	1/02/16	Accepted by Phil Campbell
Ind. Rev. Company	ARTC	Ind. Rev. Name	R. Rath
Review Signature		1/02/16	Signed:
			Acceptance Date 1/02/16

ARTC

NIB-T0771

Sheet No 1 of 1

Scale NTS

Sheet Size A4

TITLE

Coomandook to Coonalpyn

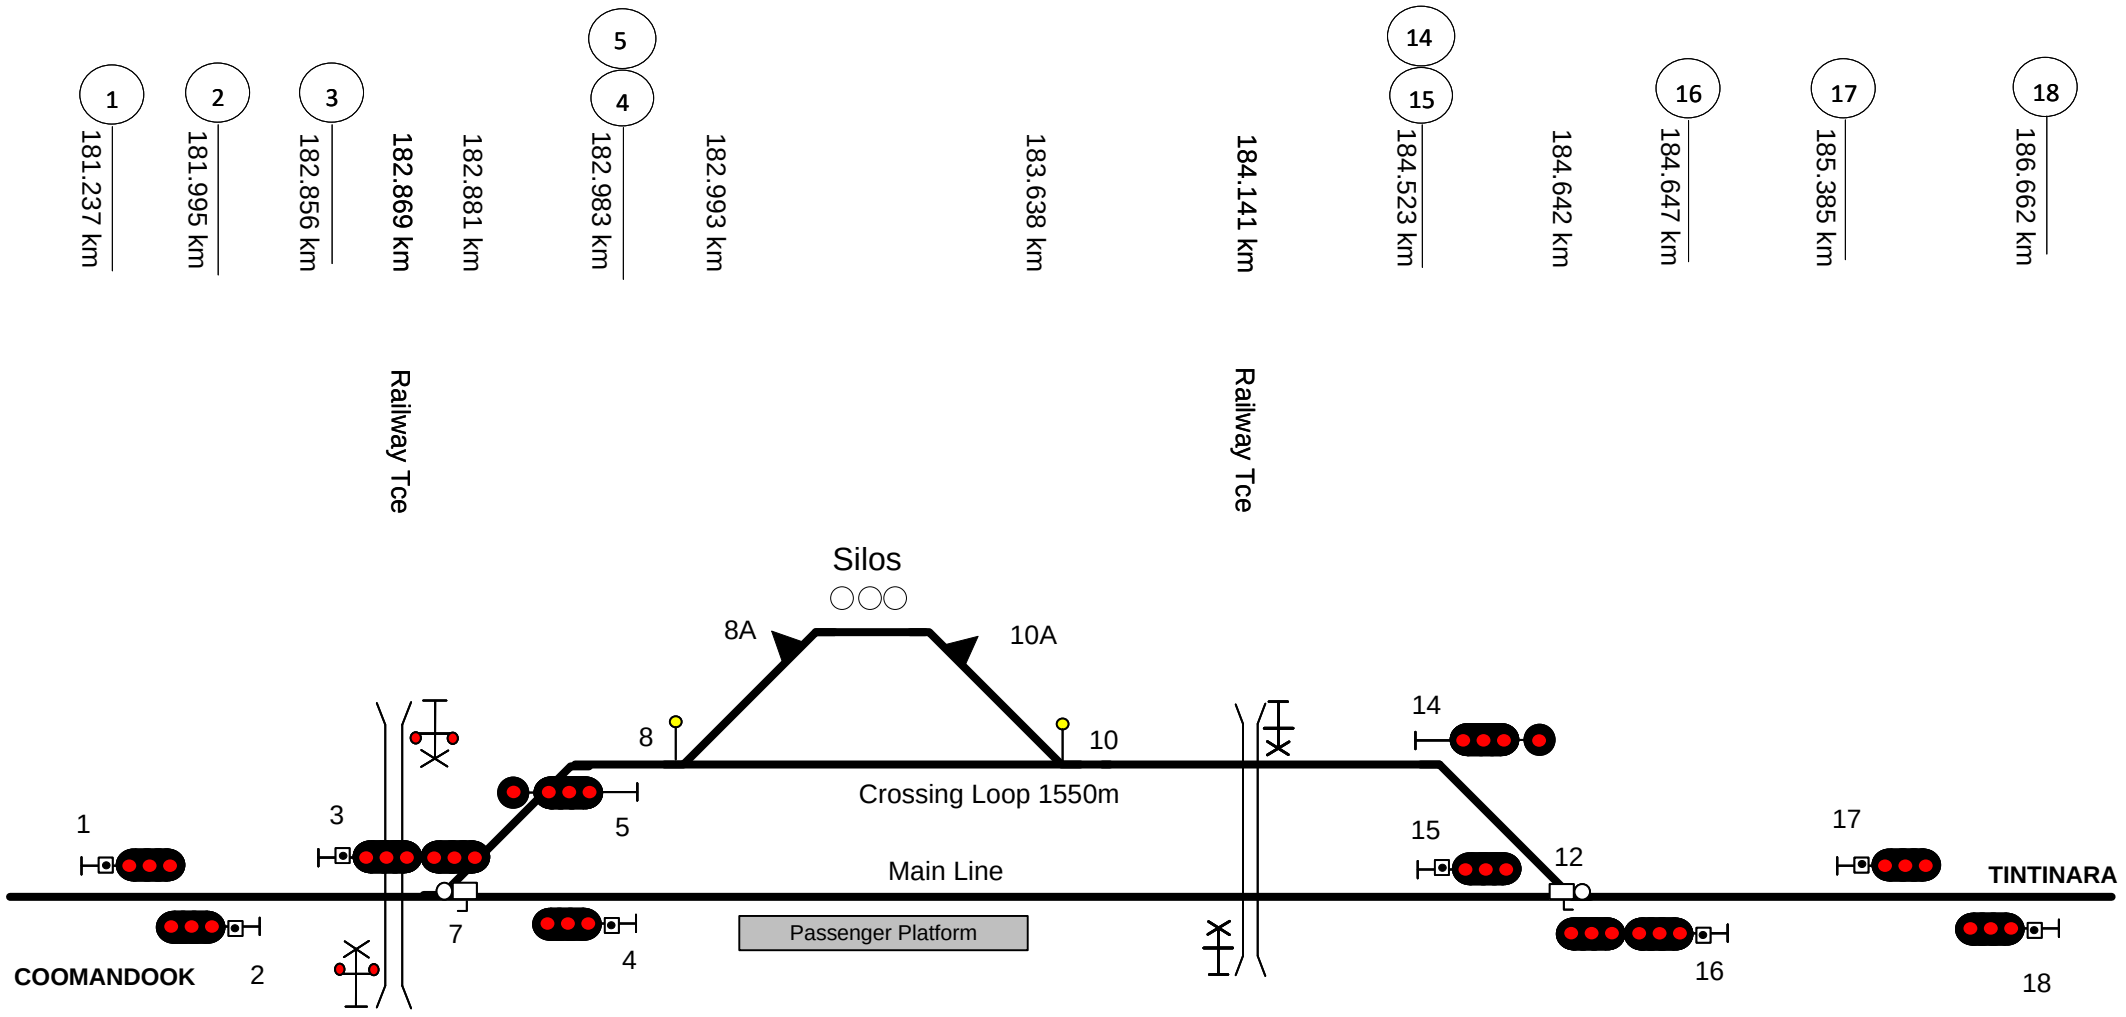

This diagram must be used in conjunction with the corresponding Network Information Book containing the location specific information in Section 2 as well as the legend and general information in Section 1.

Rev	Date	Revision Description	Designed	Checked	Ind.Rev	Approved
1	8/6/18	Signal corrections				

Designed	G. HARRISON	1/02/16
Checked	G.HARRISON	1/02/16
Ind. Rev. Company	ARTC	
Ind. Rev. Name	R. Rath	
Review Signature		1/02/16

ARTC ACCEPTANCE
Accepted by: Phil Campbell
Signed:
Acceptance Date: 1/02/16

ARTC

TITLE

Coonalpyn

NIB-T0187

Sheet No: 1 of 1

Sheet Size: A4

Scale: NTS

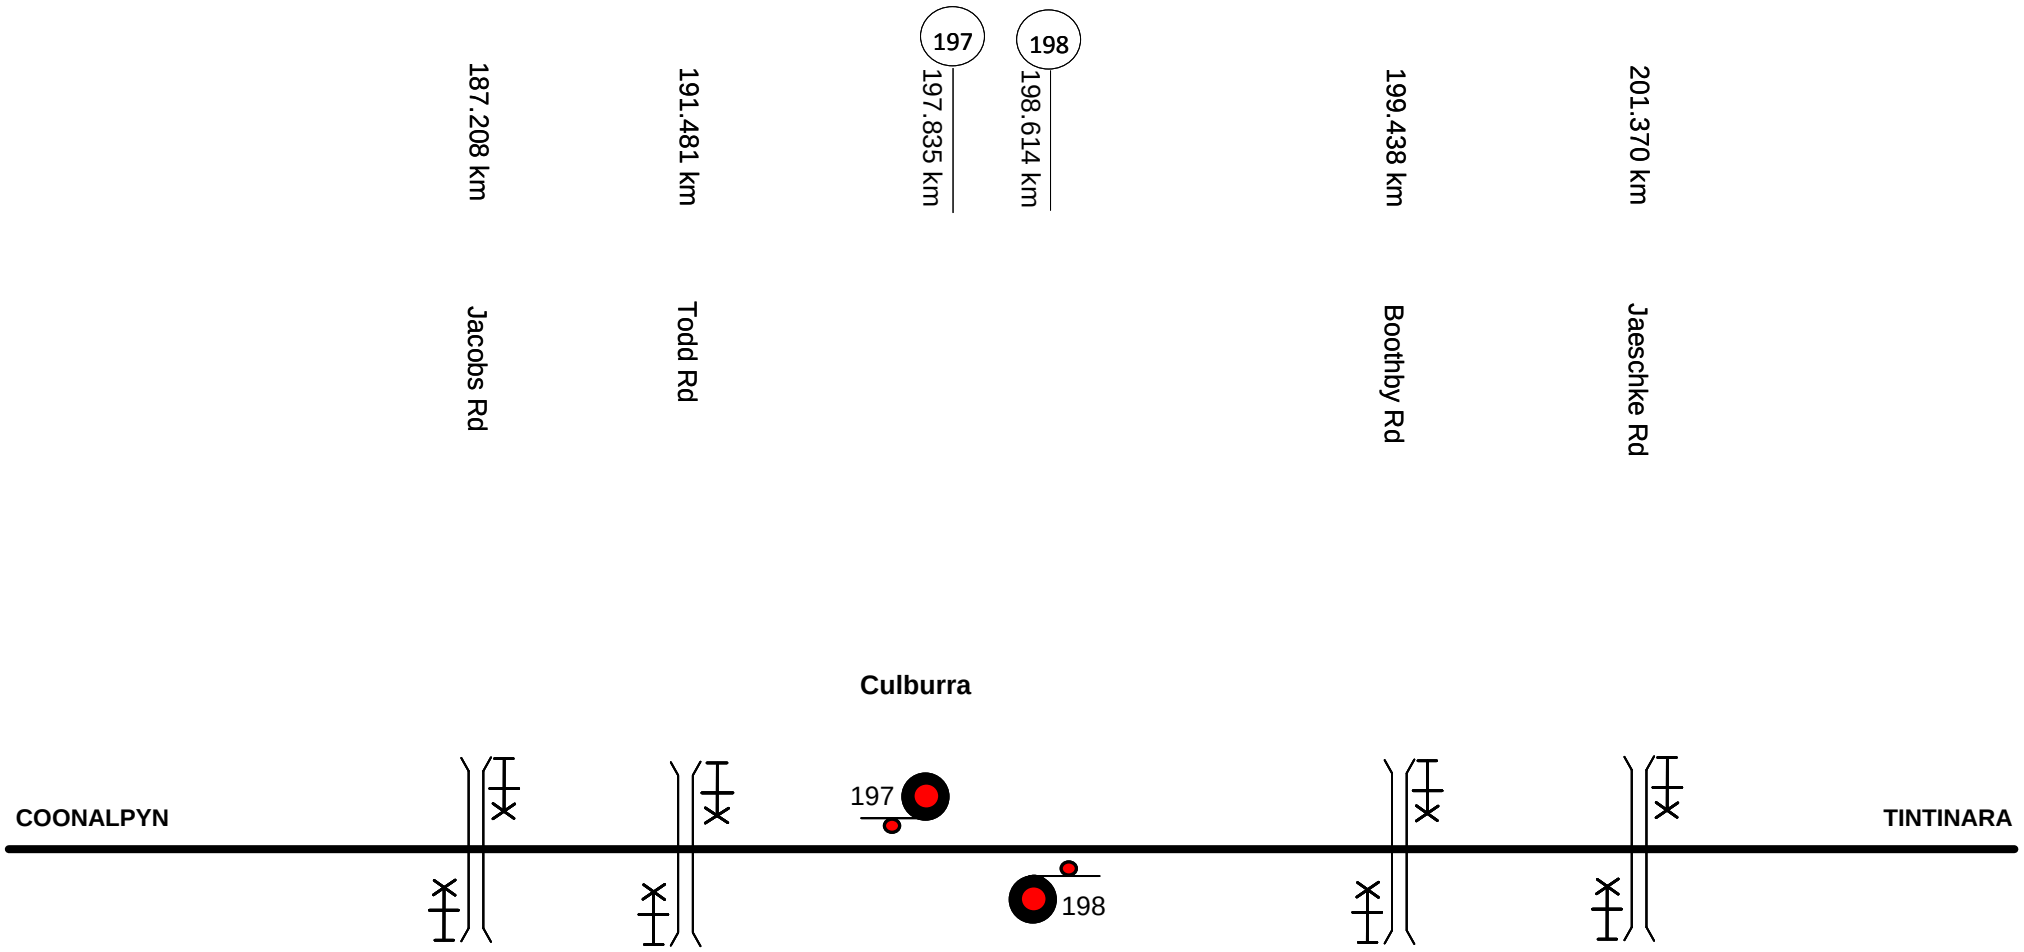

This diagram must be used in conjunction with the corresponding Network Information Book containing the location specific information in Section 2 as well as the legend and general information in Section 1.

Rev	Date	Revision Description	Designed	Checked	Ind.Rev	Approved

Designed	G. HARRISON	1/02/16	ARTC ACCEPTANCE
Checked	G.HARRISON	1/02/16	Accepted by Phil Campbell
Ind. Rev. Company ARTC	Ind. Rev. Name R. Rath		Signed:
Review Signature		1/02/16	Acceptance Date 1/02/16

ARTC

TITLE

Coonalpyn to Tintinara

NIB-T0188

Sheet No 1 of 1

Sheet Size A4

Scale NTS

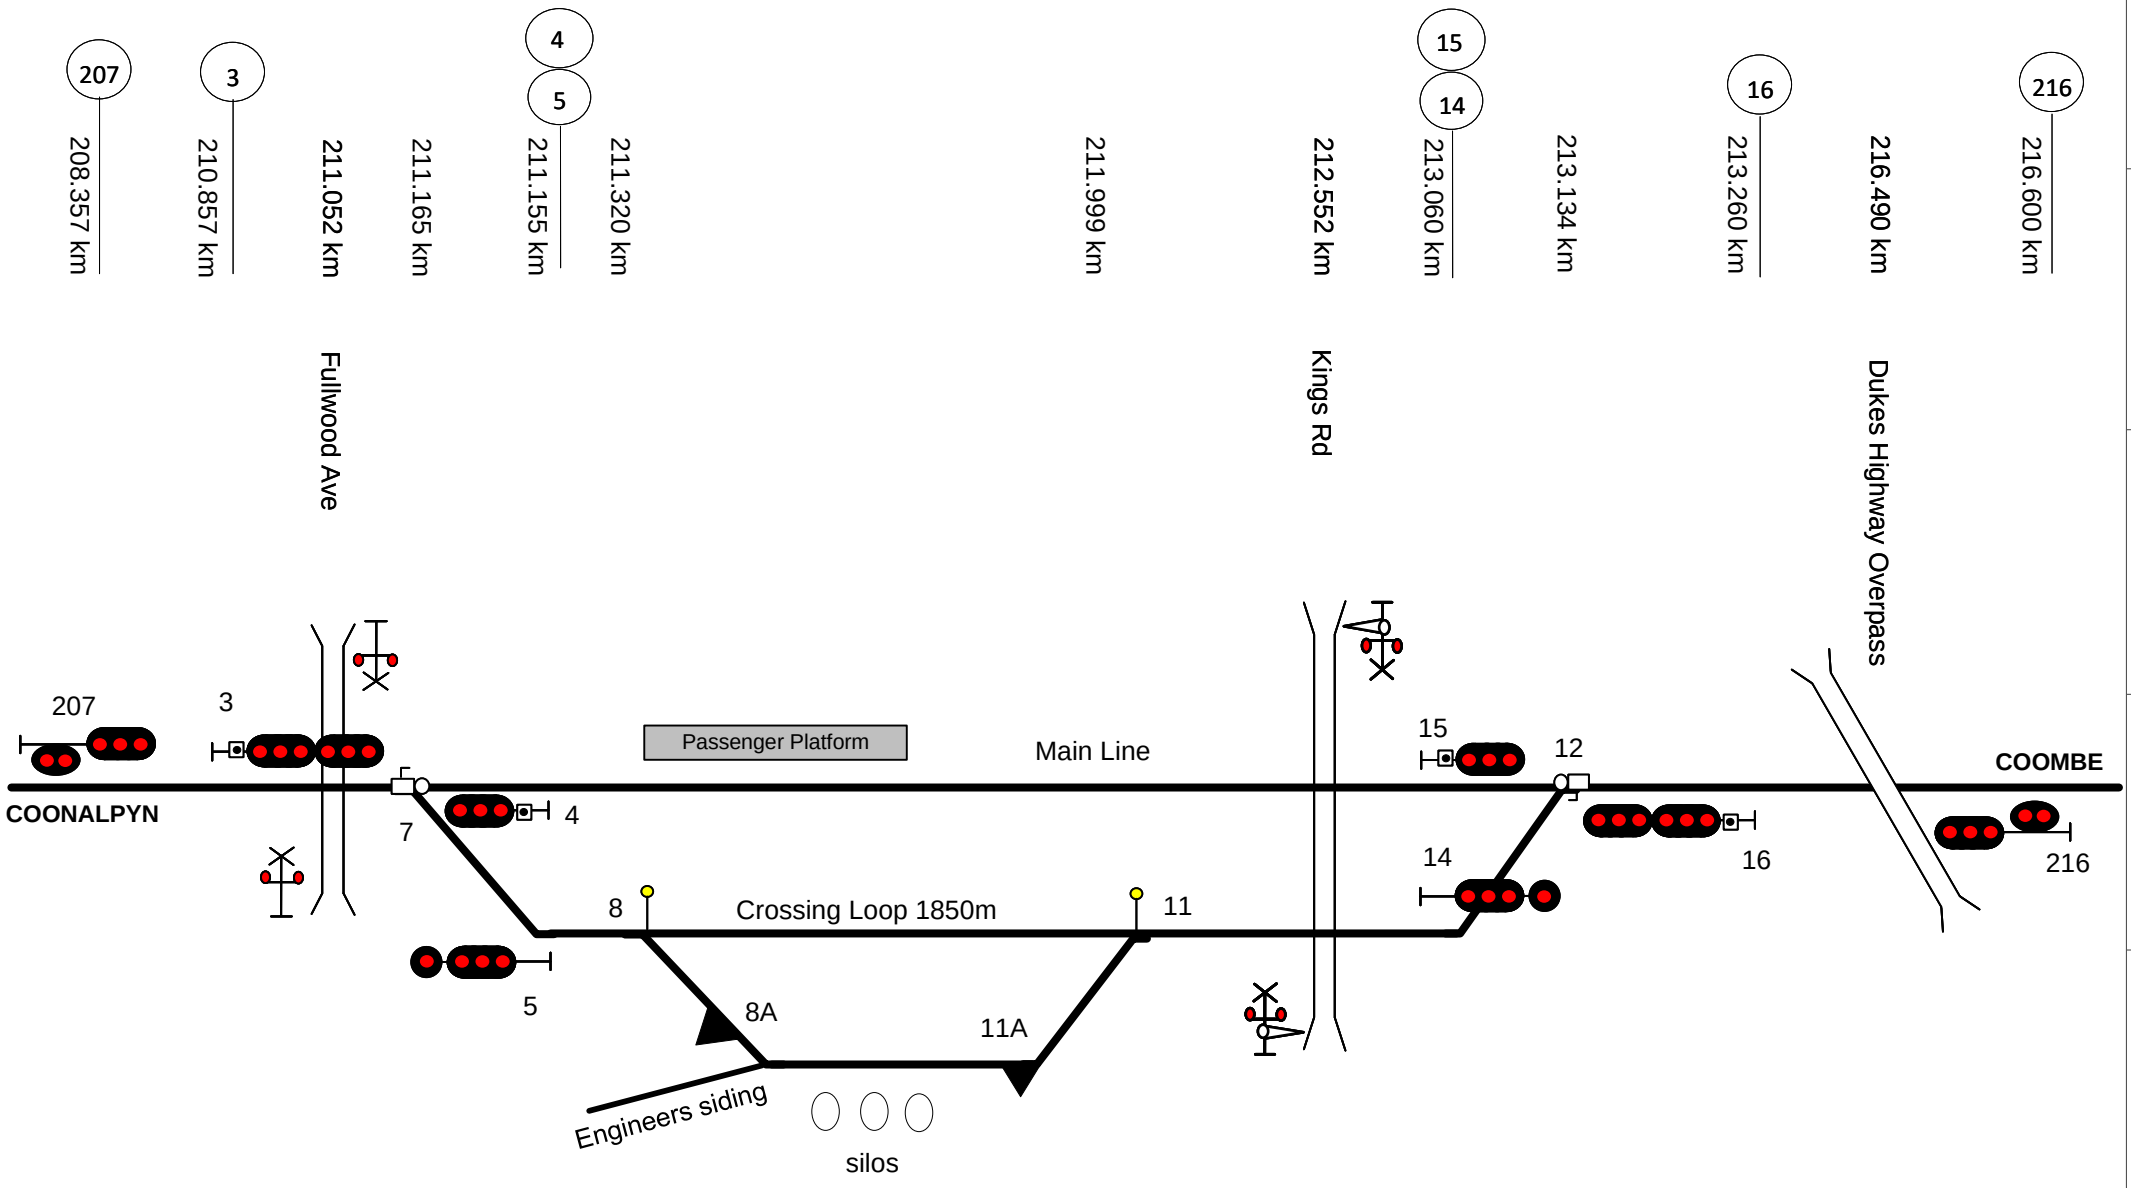

This diagram must be used in conjunction with the corresponding Network Information Book containing the location specific information in Section 2 as well as the legend and general information in Section 1.

Rev	Date	Revision Description	Designed	Checked	Ind.Rev	Approved
1	8/6/18	Signal corrections				

Designed	G. HARRISON	1/02/16	ARTC ACCEPTANCE
Checked	G.HARRISON	1/02/16	Accepted by Phil Campbell
Ind. Rev. Company	ARTC	Ind. Rev. Name	R. Rath
Review Signature		1/02/16	Signed: Acceptance Date 1/02/16

ARTC

NIB-T0189

Sheet No 1 of 1

Sheet Size A4

Scale NTS

TITLE

Tintinara

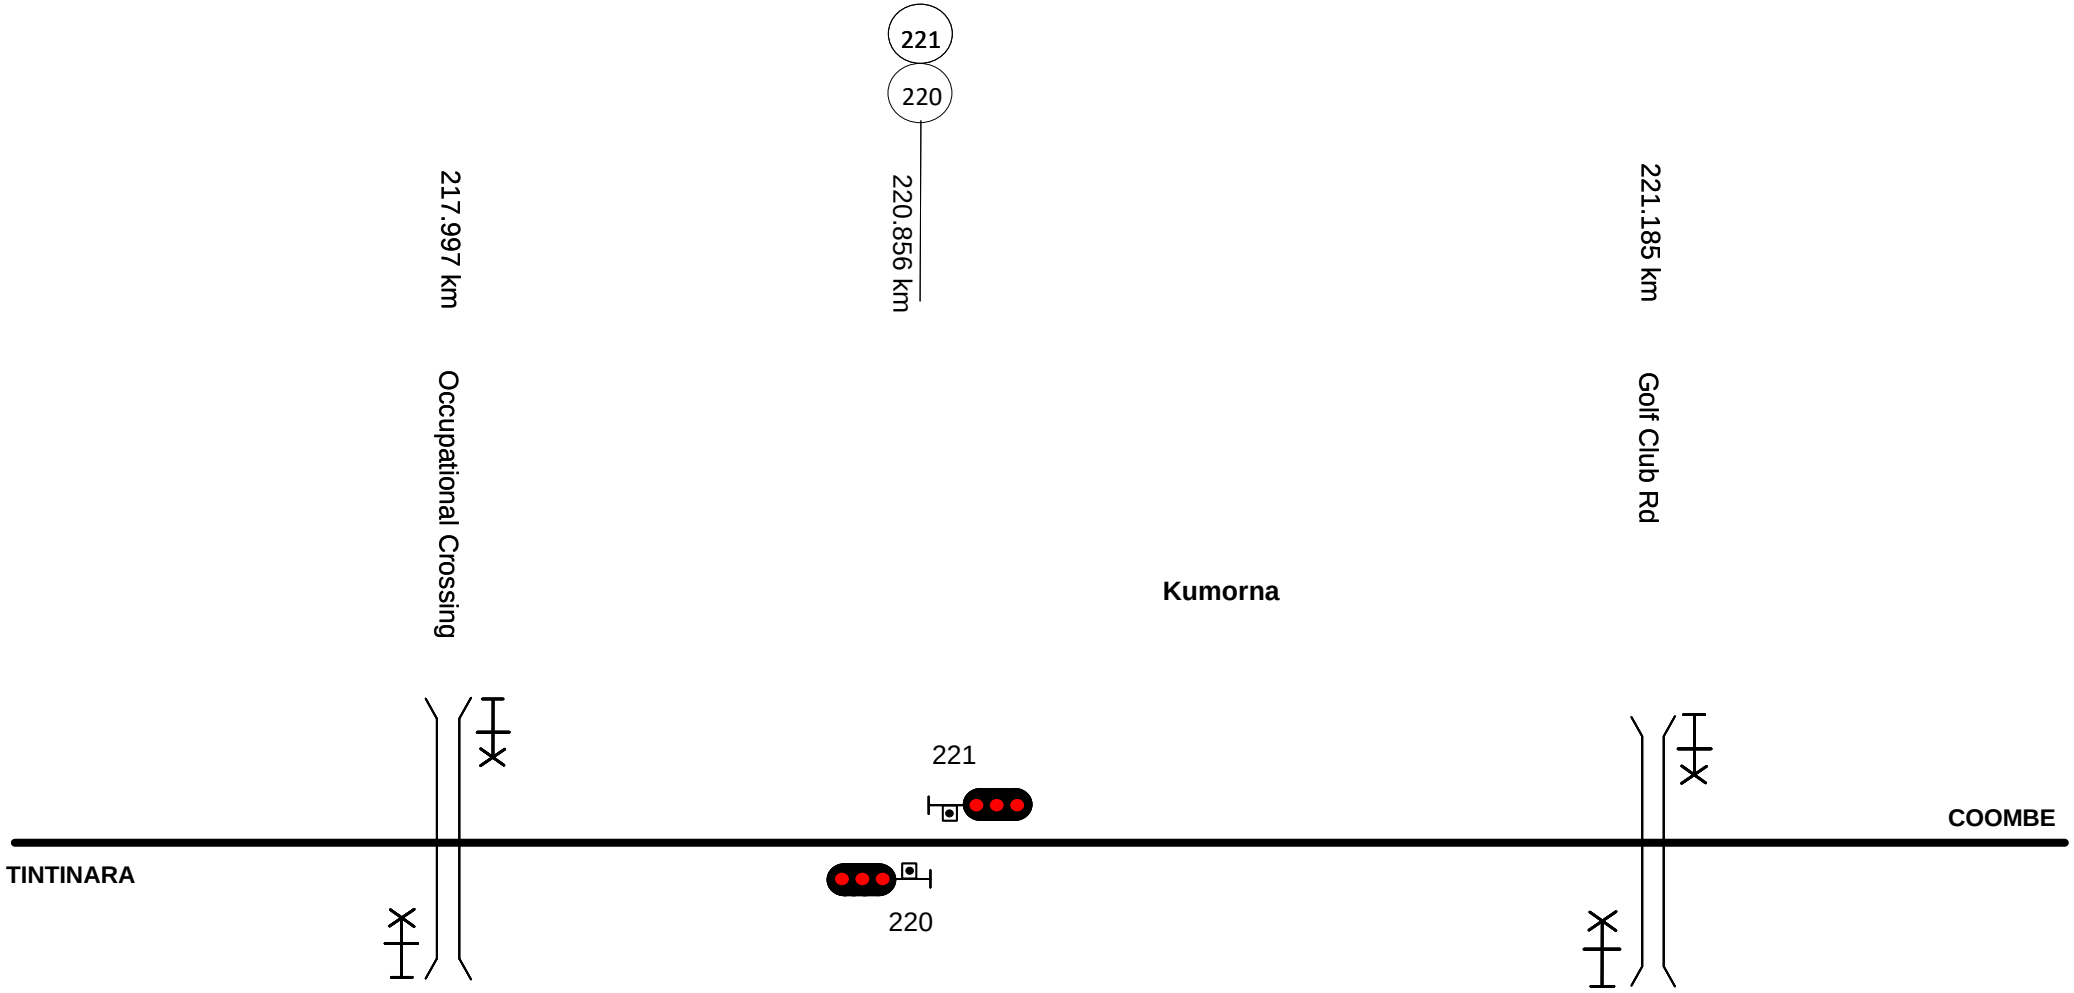

This diagram must be used in conjunction with the corresponding Network Information Book containing the location specific information in Section 2 as well as the legend and general information in Section 1.

Rev	Date	Revision Description	Designed	Checked	Ind.Rev	Approved
1	8/6/18	Signal corrections				

Designed	G. HARRISON	1/02/16
Checked	G.HARRISON	1/02/16
Ind. Rev. Company	ARTC	Ind. Rev. Name: R. Rath
Review Signature		1/02/16

ARTC ACCEPTANCE
Accepted by: Phil Campbell
Signed:
Acceptance Date: 1/02/16

ARTC

NIB-T0190

Sheet No: 1 of 1
Sheet Size: A4
Scale: NTS

TITLE

Tintinara to Coombe

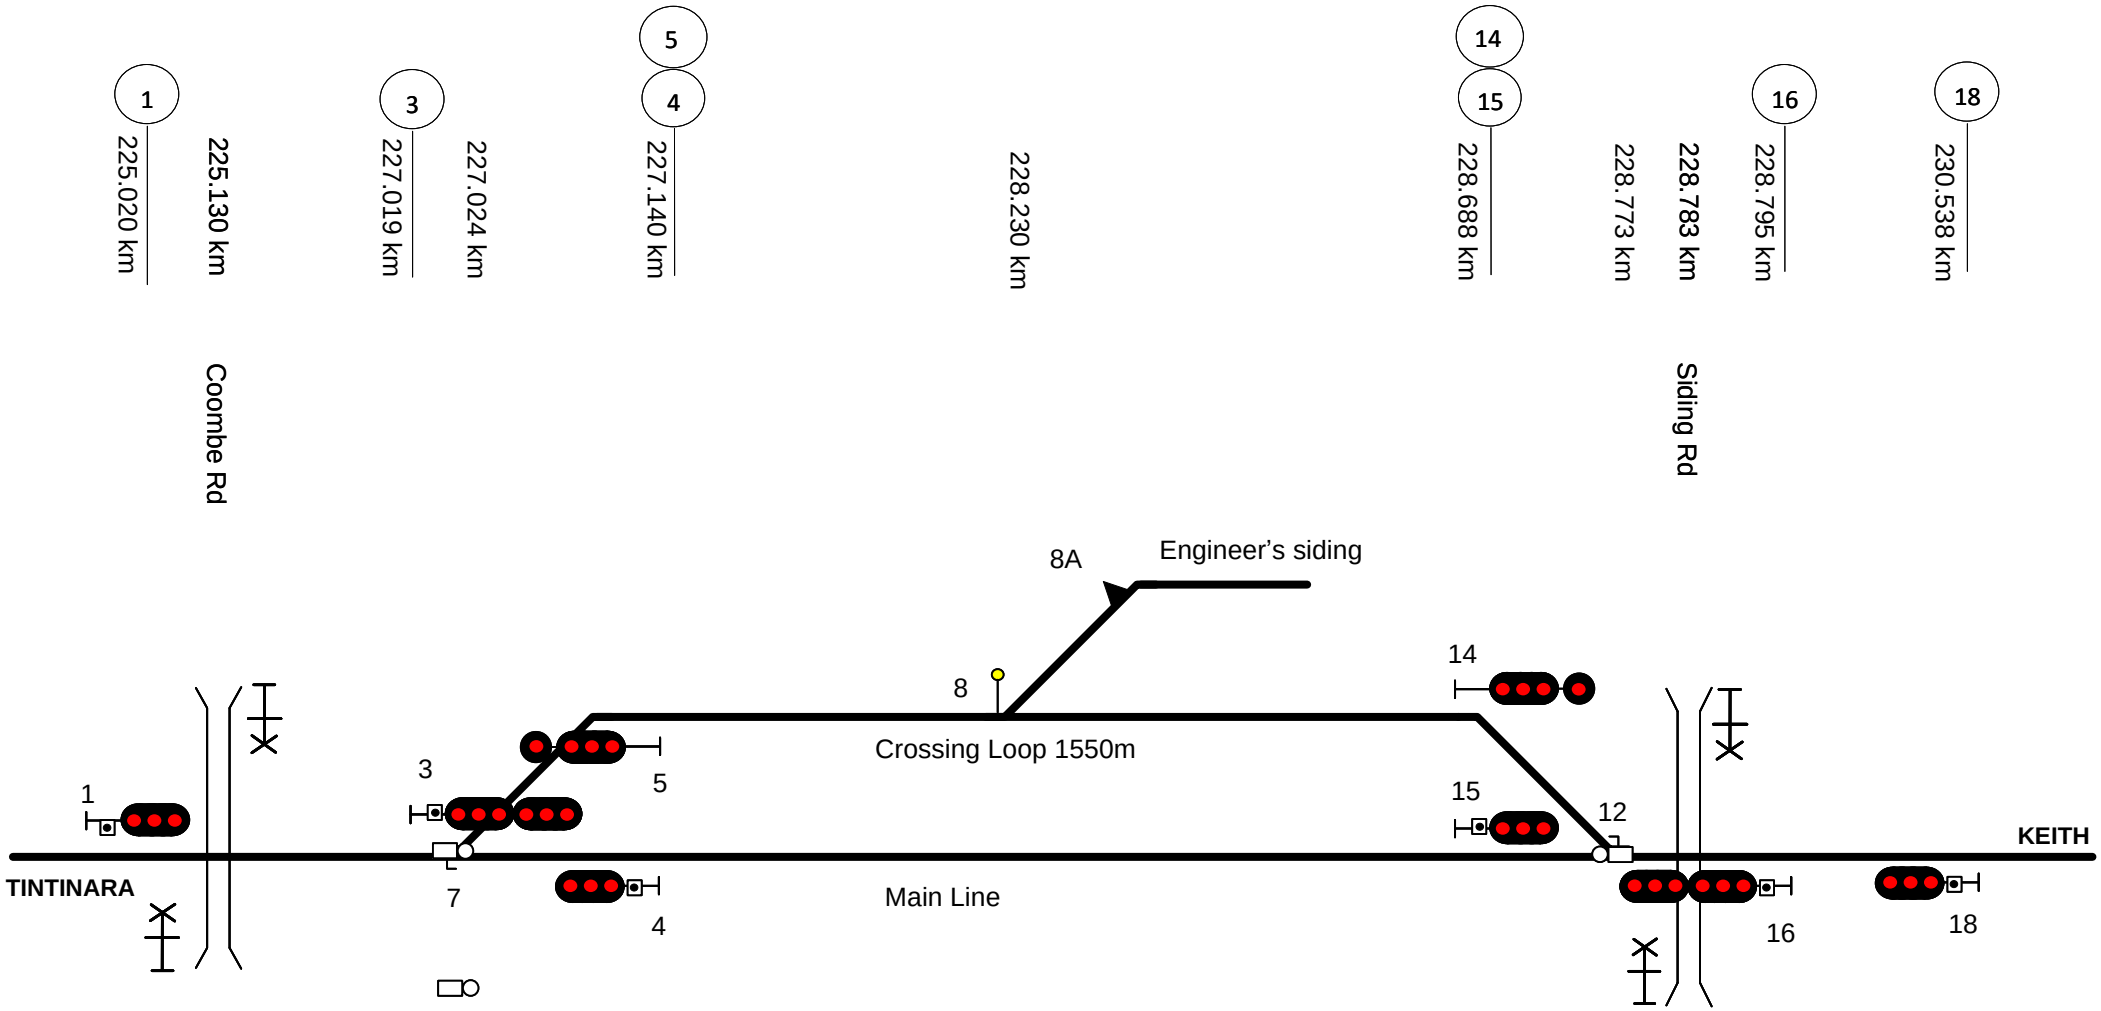

This diagram must be used in conjunction with the corresponding Network Information Book containing the location specific information in Section 2 as well as the legend and general information in Section 1.

Rev	Date	Revision Description
2	31/8/20	Signal 16km corrected
1	7/6/18	Signal corrections

Designed	G. HARRISON	1/02/16	ARTC ACCEPTANCE	
Checked	G.HARRISON	1/02/16	Accepted by	Phil Campbell
Ind. Rev. Company	ARTC	Ind. Rev. Name	R. Rath	Signed:
Review Signature		1/02/16	Acceptance Date	1/02/16

ARTC

NIB-T0191

Sheet No 1 of 1

Sheet Size A4

Scale NTS

TITLE

Coombe

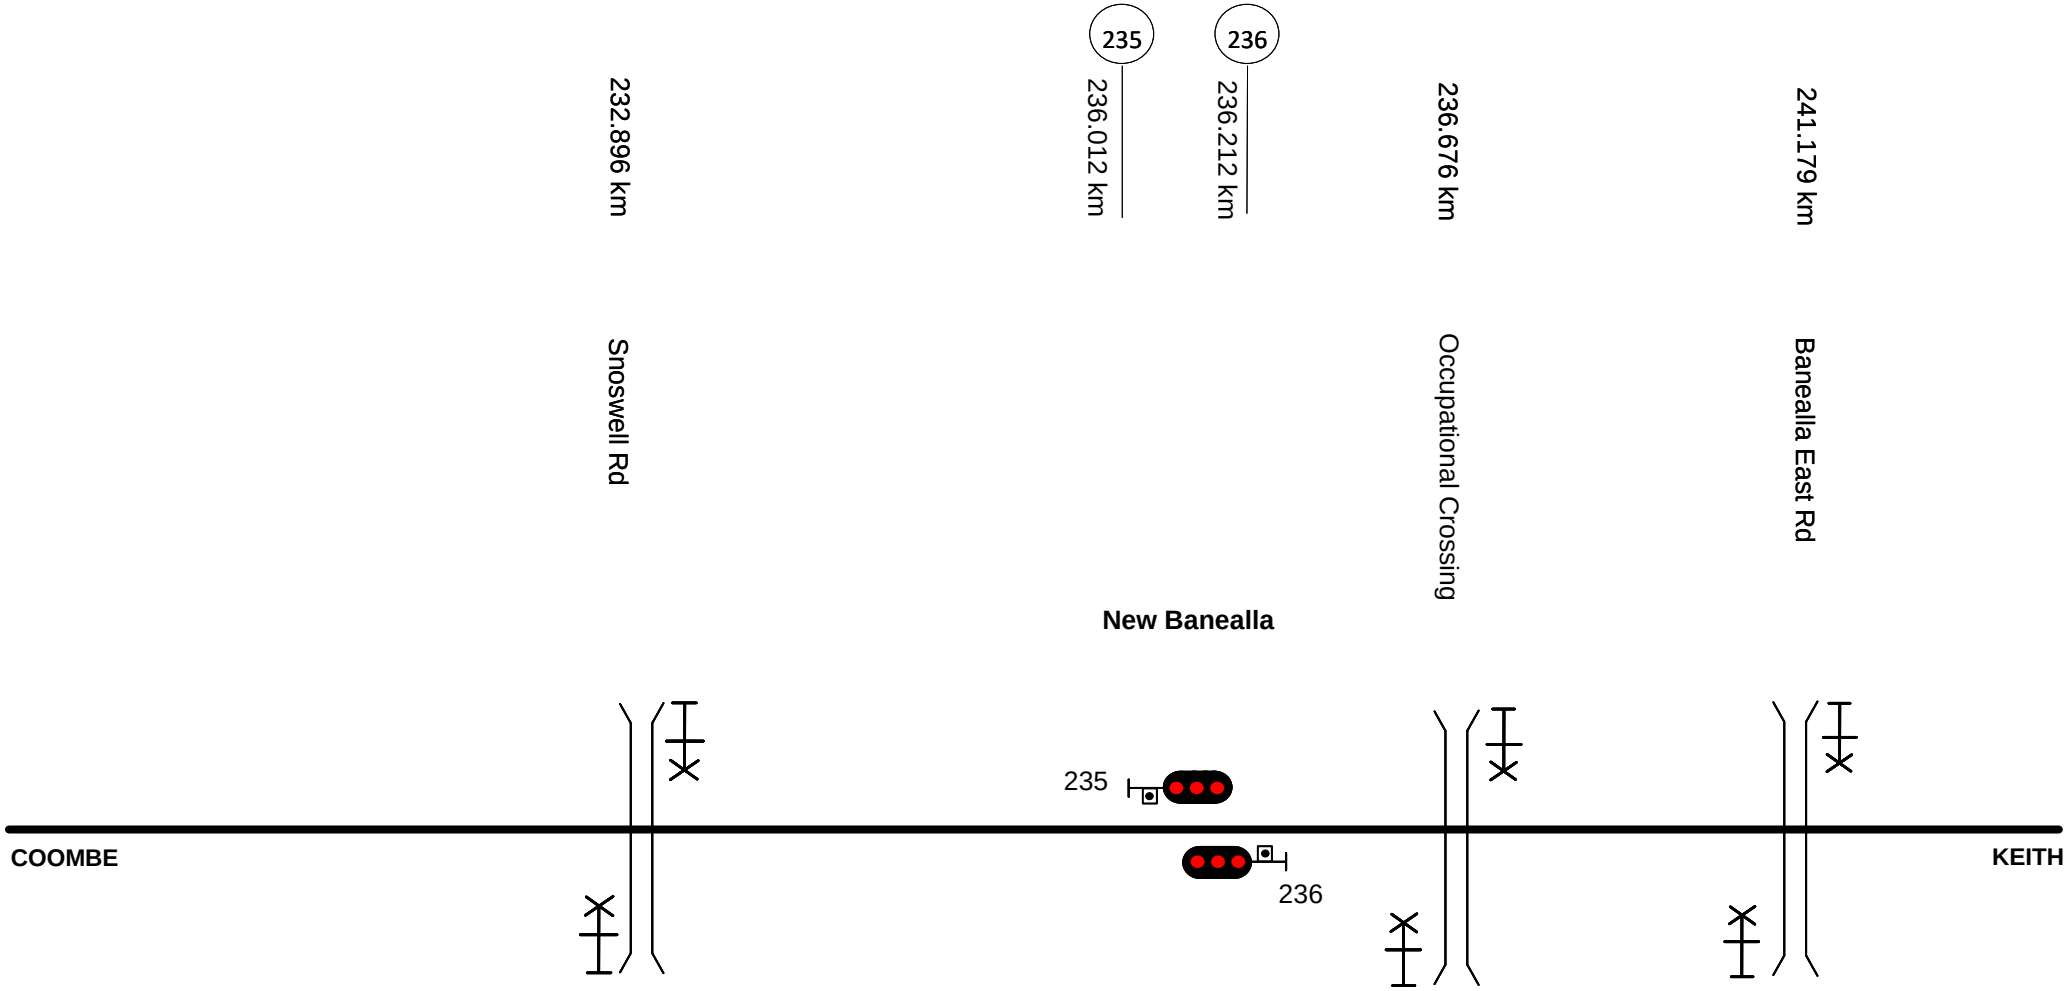

This diagram must be used in conjunction with the corresponding Network Information Book containing the location specific information in Section 2 as well as the legend and general information in Section 1.

Rev	Date	Revision Description	Designed	Checked	Ind.Rev	Approved
1	7/6/18	Signal corrections				

Designed	G. HARRISON	1/02/16	ARTC ACCEPTANCE
Checked	G.HARRISON	1/02/16	Accepted by Phil Campbell
Ind. Rev. Company	ARTC	Ind. Rev. Name R. Rath	Signed:
Review Signature		1/02/16	Acceptance Date 1/02/16

ARTC

NIB-T0192

Sheet No 1 of 1

Sheet Size A4

Scale NTS

TITLE

Coombe to Keith

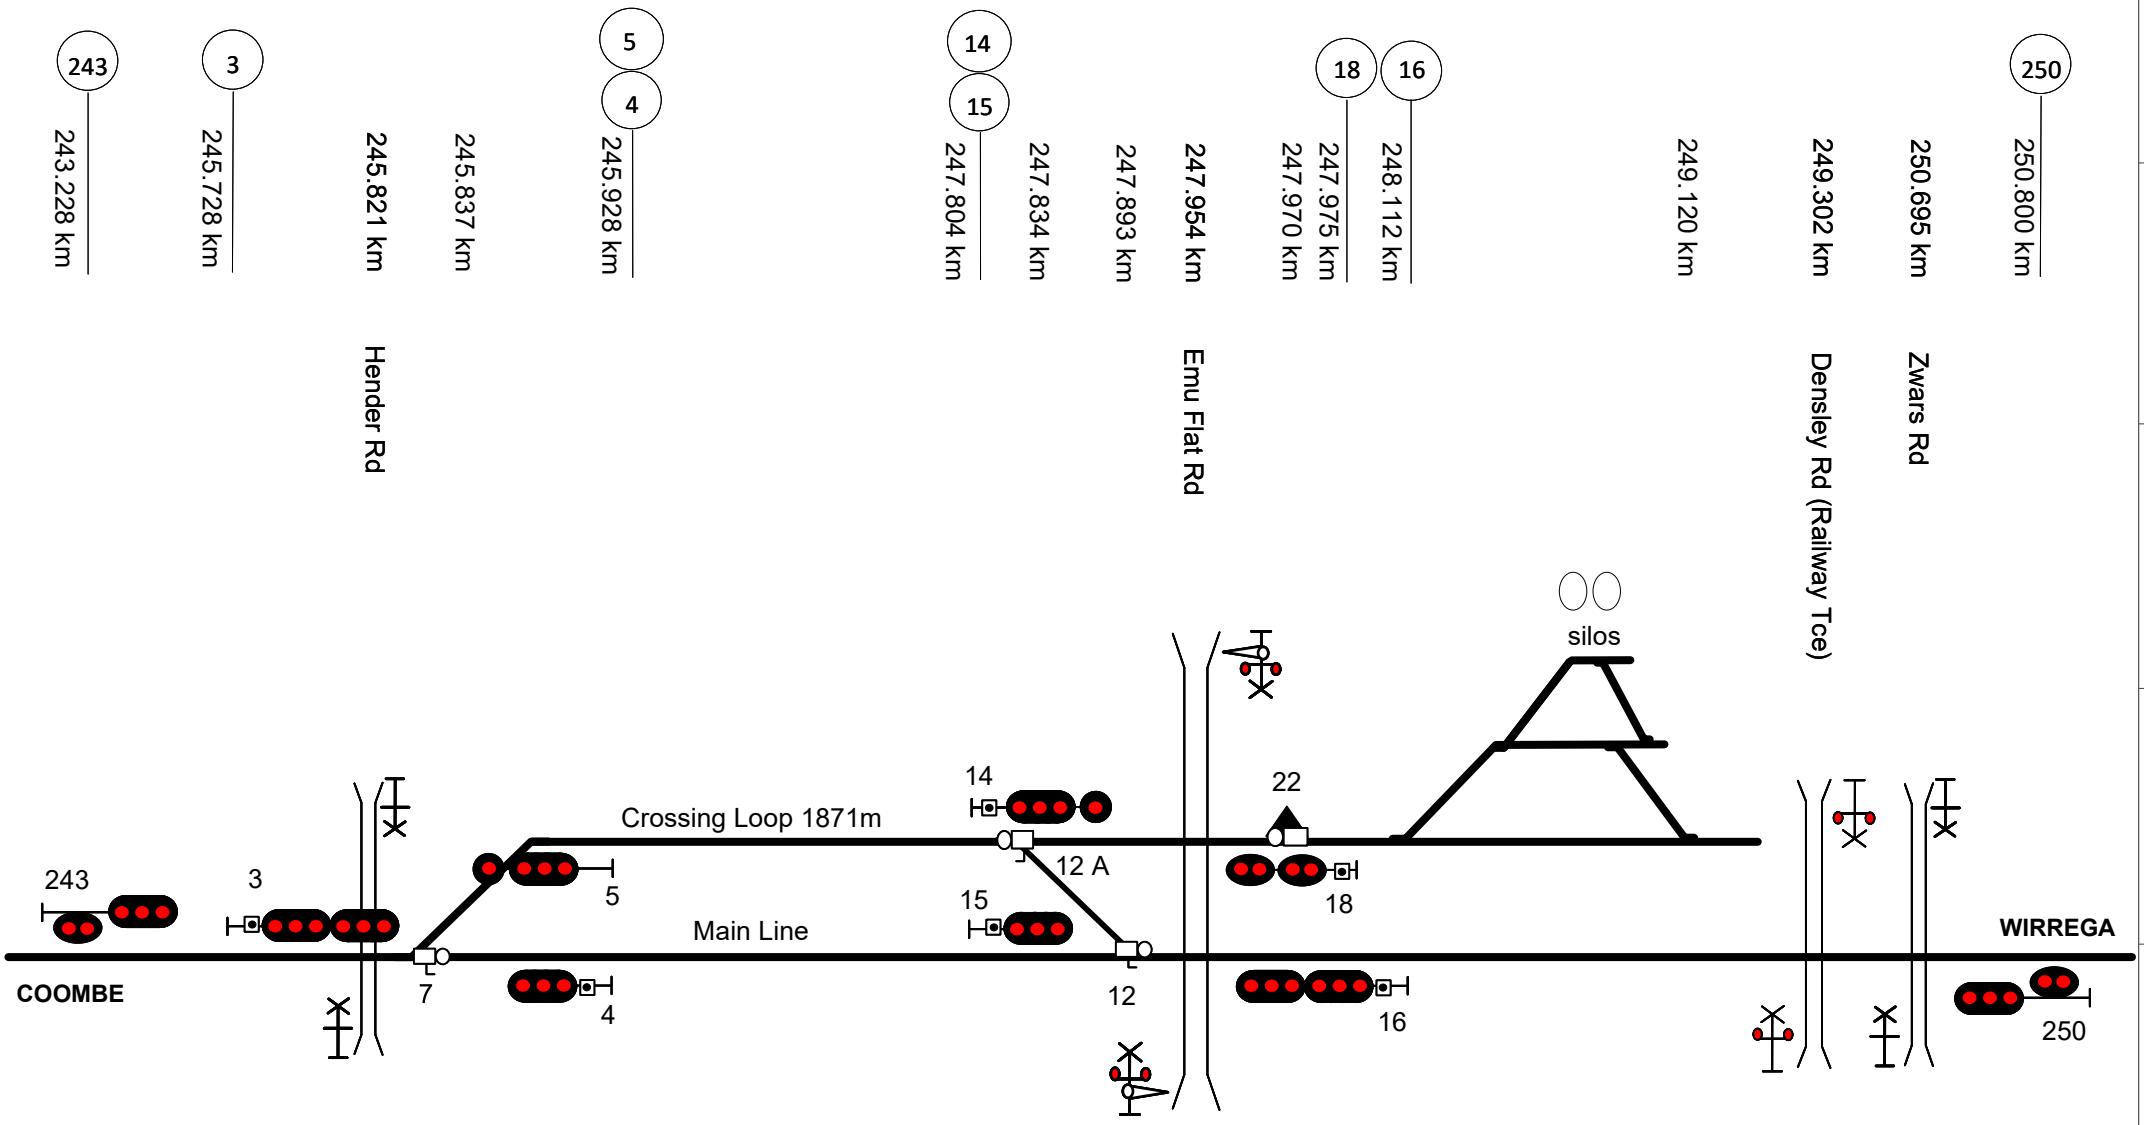

This diagram must be used in conjunction with the corresponding Network Information Book containing the location specific information in Section 2 as well as the legend and general information in Section 1.

Rev	Date	Revision Description	Designed	Checked	Ind.Rev	Approved
2	16/7/25	22 derail km added				
1	7/6/18	Signals corrections				

Designed	G. HARRISON	1/02/16	ARTC ACCEPTANCE
Checked	G.HARRISON	1/02/16	Accepted by Phil Campbell
Ind. Rev. Company	ARTC	Ind. Rev. Name	R. Rath
Review Signature		1/02/16	Acceptance Date 1/02/16

ARTC

NIB-T0566

Sheet No 1 of 1

Sheet Size A4

Scale NTS

TITLE

Keith

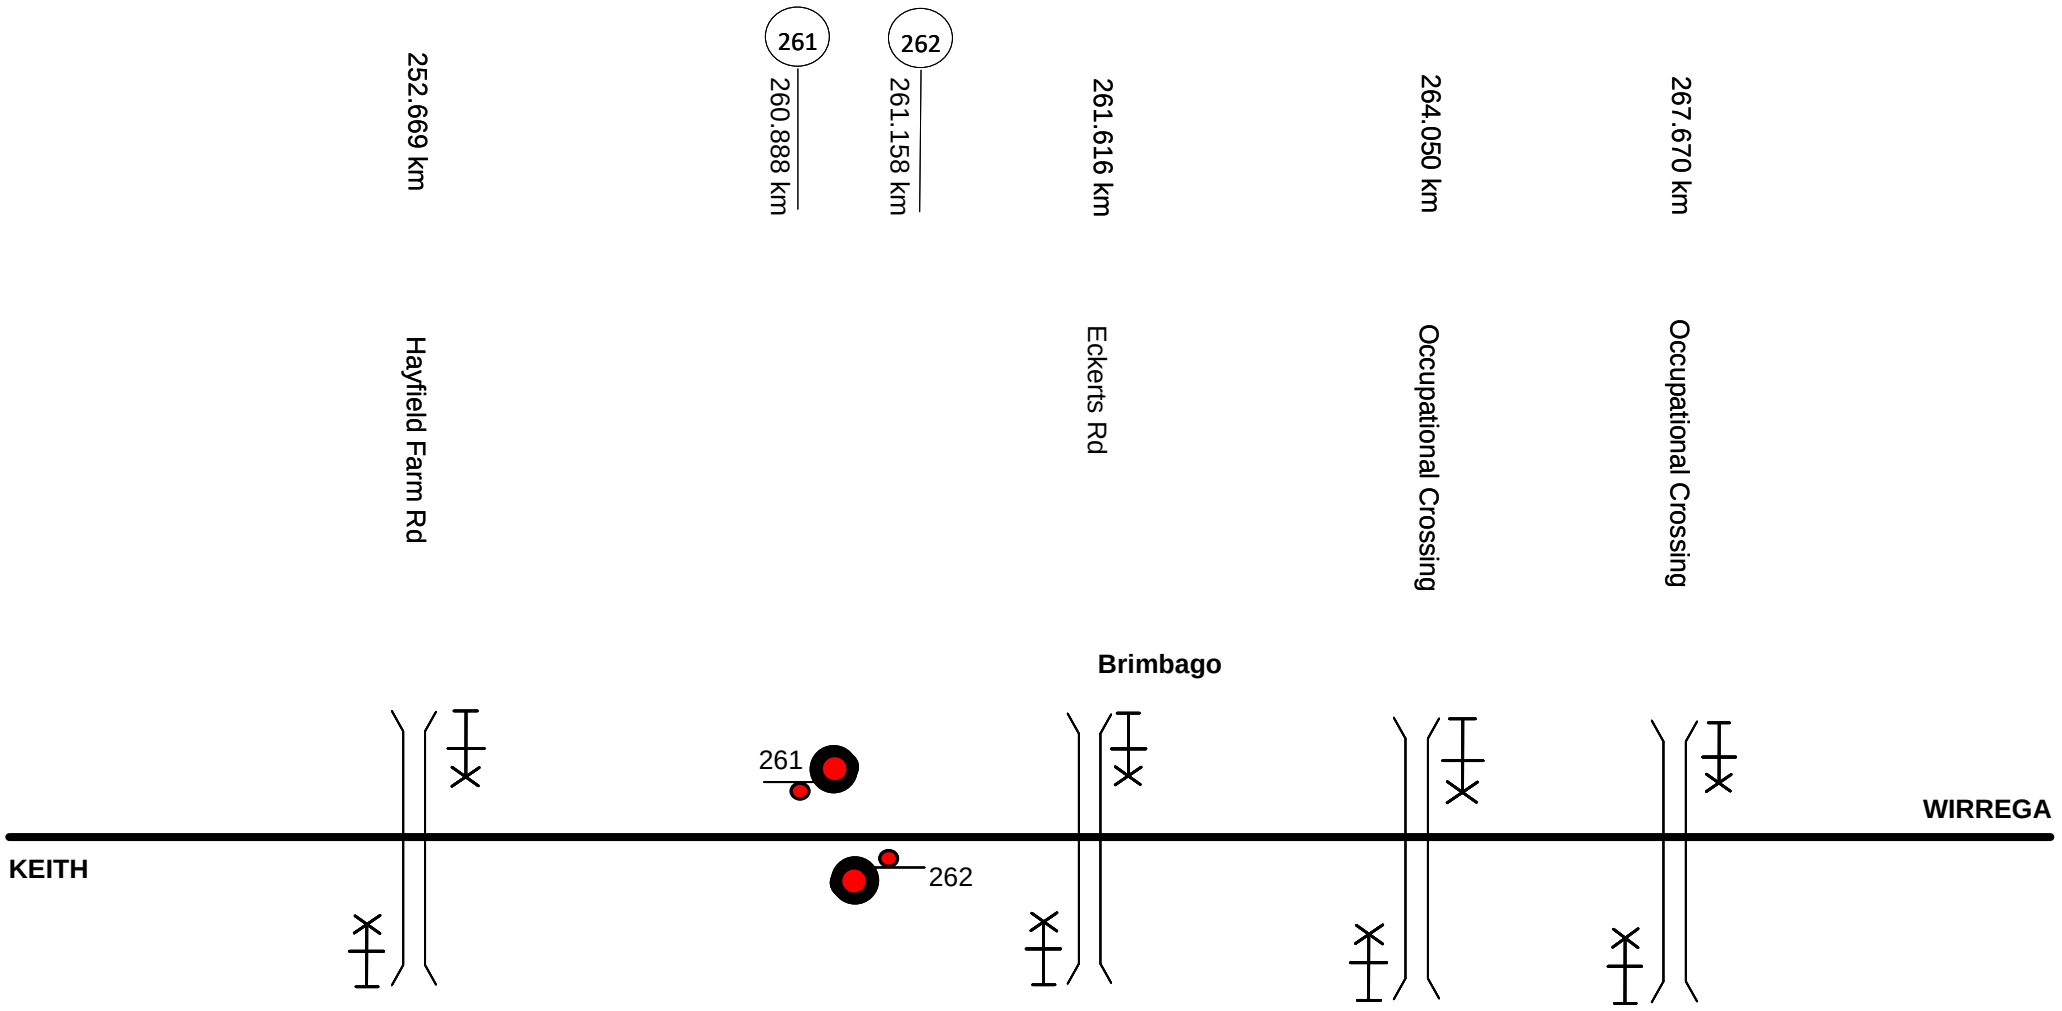

This diagram must be used in conjunction with the corresponding Network Information Book containing the location specific information in Section 2 as well as the legend and general information in Section 1.

Rev	Date	Revision Description	Designed	Checked	Ind.Rev	Approved

Designed	G. HARRISON	1/02/16	ARTC ACCEPTANCE
Checked	G.HARRISON	1/02/16	Accepted by Phil Campbell
Ind. Rev. Company	ARTC	Ind. Rev. Name	R. Rath
Review Signature		1/02/16	Acceptance Date 1/02/16

ARTC

TITLE

Keith to Wirrega

NIB-T0193

Sheet No 1 of 1

Scale NTS

Sheet Size A4

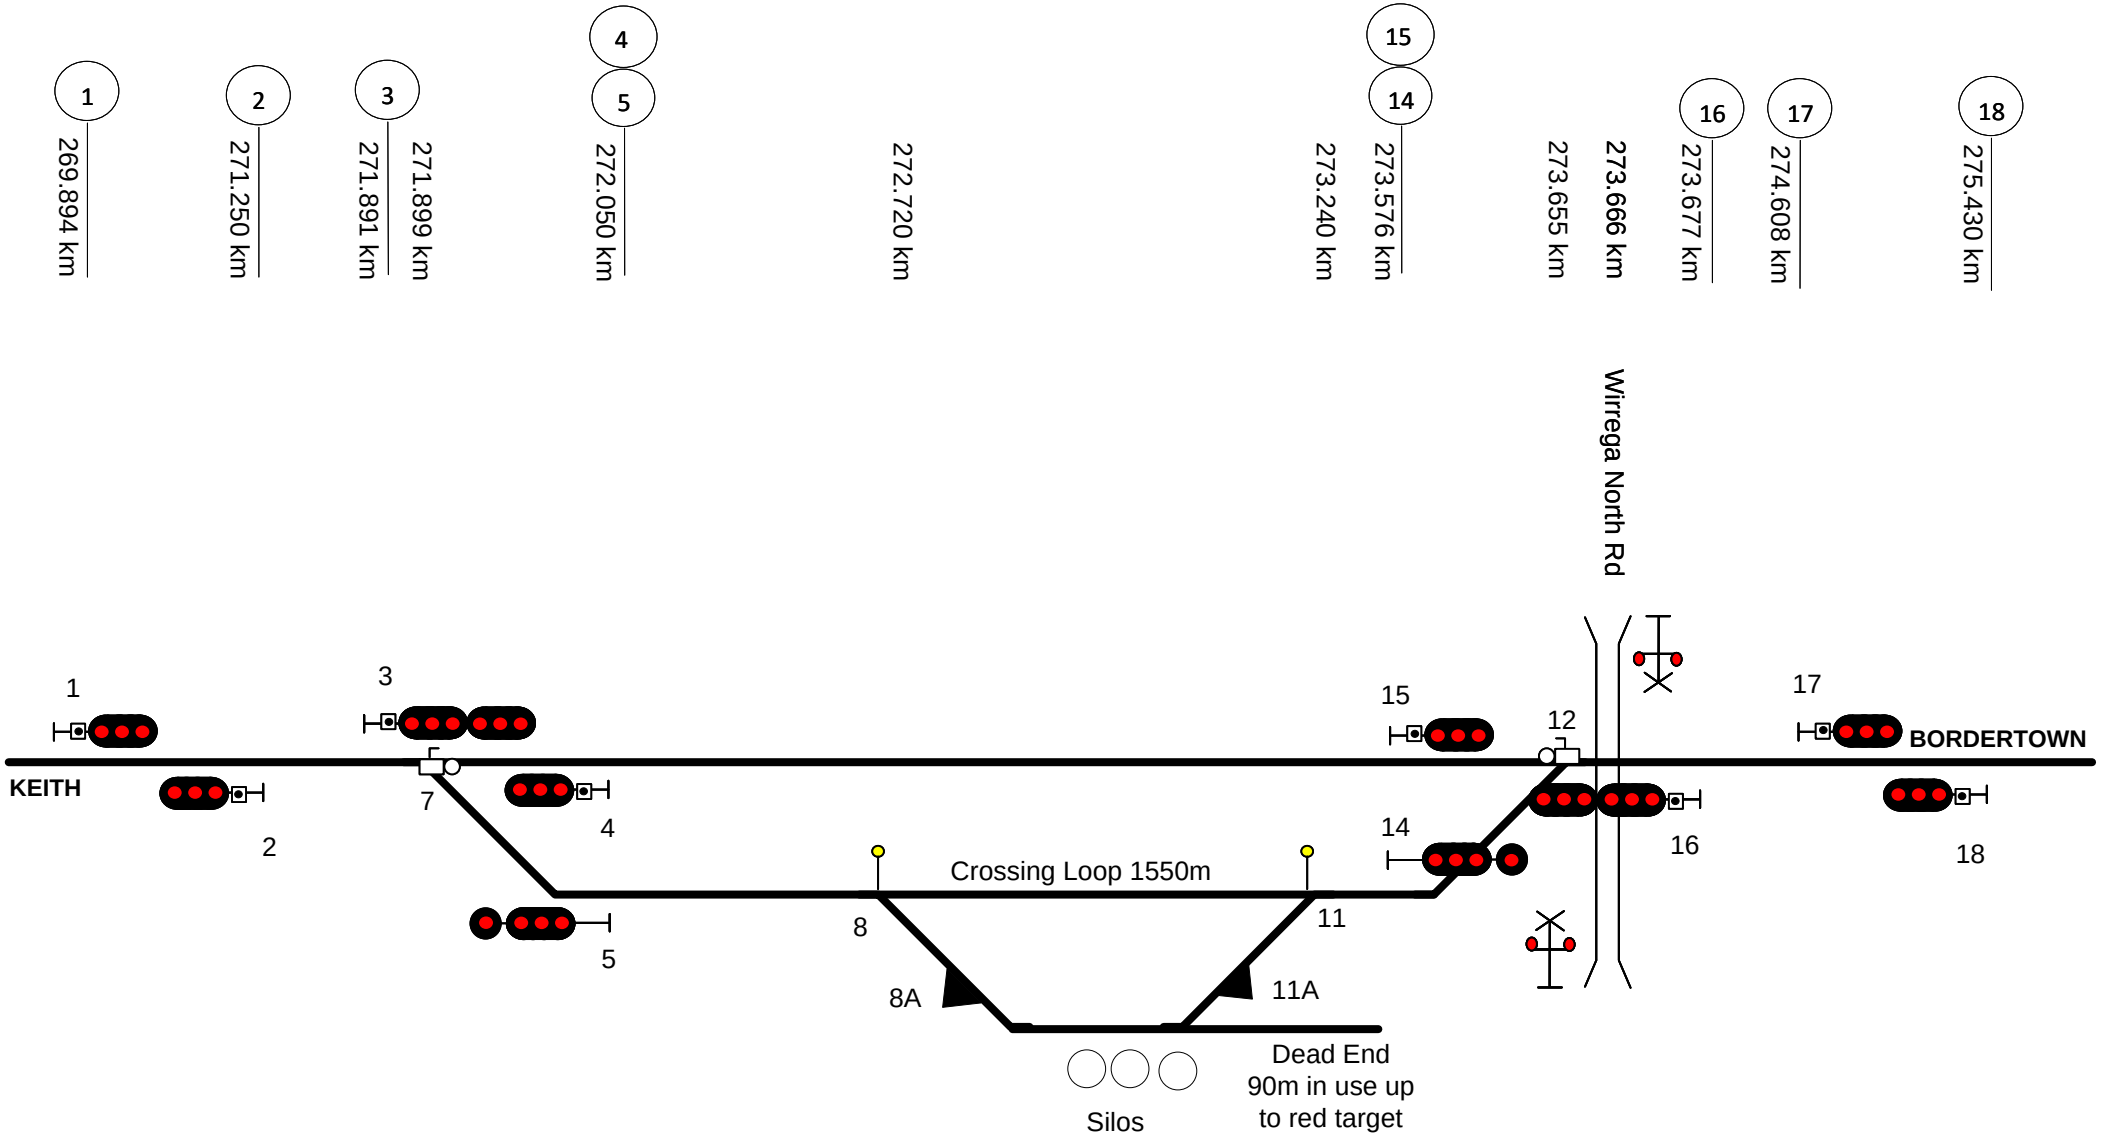

This diagram must be used in conjunction with the corresponding Network Information Book containing the location specific information in Section 2 as well as the legend and general information in Section 1.

Rev	Date	Revision Description	Designed	Checked	Ind.Rev	Approved
2	4/11/21	Dead end siding added				
1	7/6/18	Signal corrections				

Designed	G. HARRISON	1/02/16
Checked	G.HARRISON	1/02/16
Ind. Rev. Company	ARTC	
Ind. Rev. Name	R. Rath	
Review Signature		1/02/16

ARTC ACCEPTANCE
Accepted by: Phil Campbell
Signed:
Acceptance Date: 1/02/16

ARTC

TITLE

Wirrega

NIB-T0194

Sheet No: 1 of 1
Scale: NTS
Sheet Size: A4

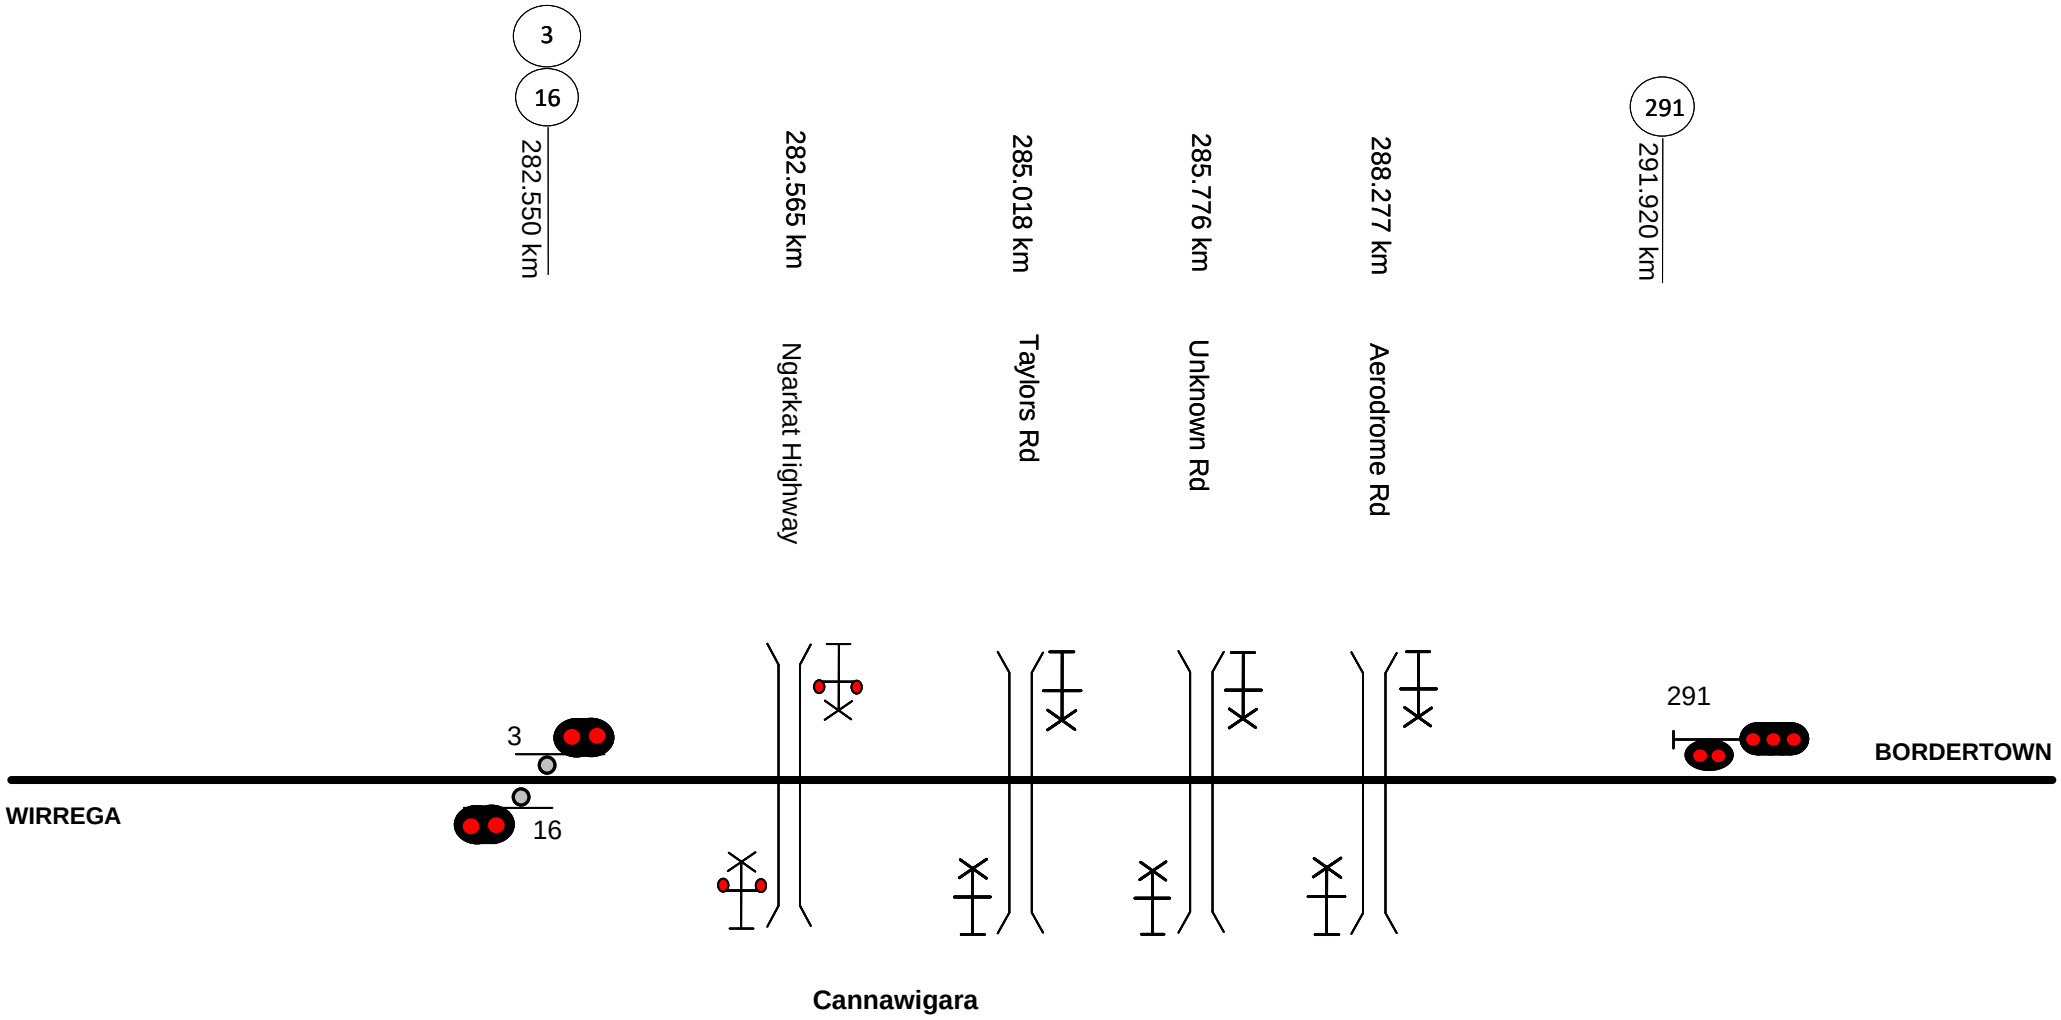

This diagram must be used in conjunction with the corresponding Network Information Book containing the location specific information in Section 2 as well as the legend and general information in Section 1.

Rev	Date	Revision Description
1	7/6/18	Signal corrections

Designed	G. HARRISON	1/02/16	ARTC ACCEPTANCE
Checked	G.HARRISON	1/02/16	Accepted by Phil Campbell
Ind. Rev. Company	ARTC	Ind. Rev. Name	R. Rath
Review Signature		1/02/16	Acceptance Date 1/02/16

ARTC

NIB-T0195

Sheet No 1 of 1

Sheet Size A4

Scale NTS

TITLE

Wirrega to Bordertown

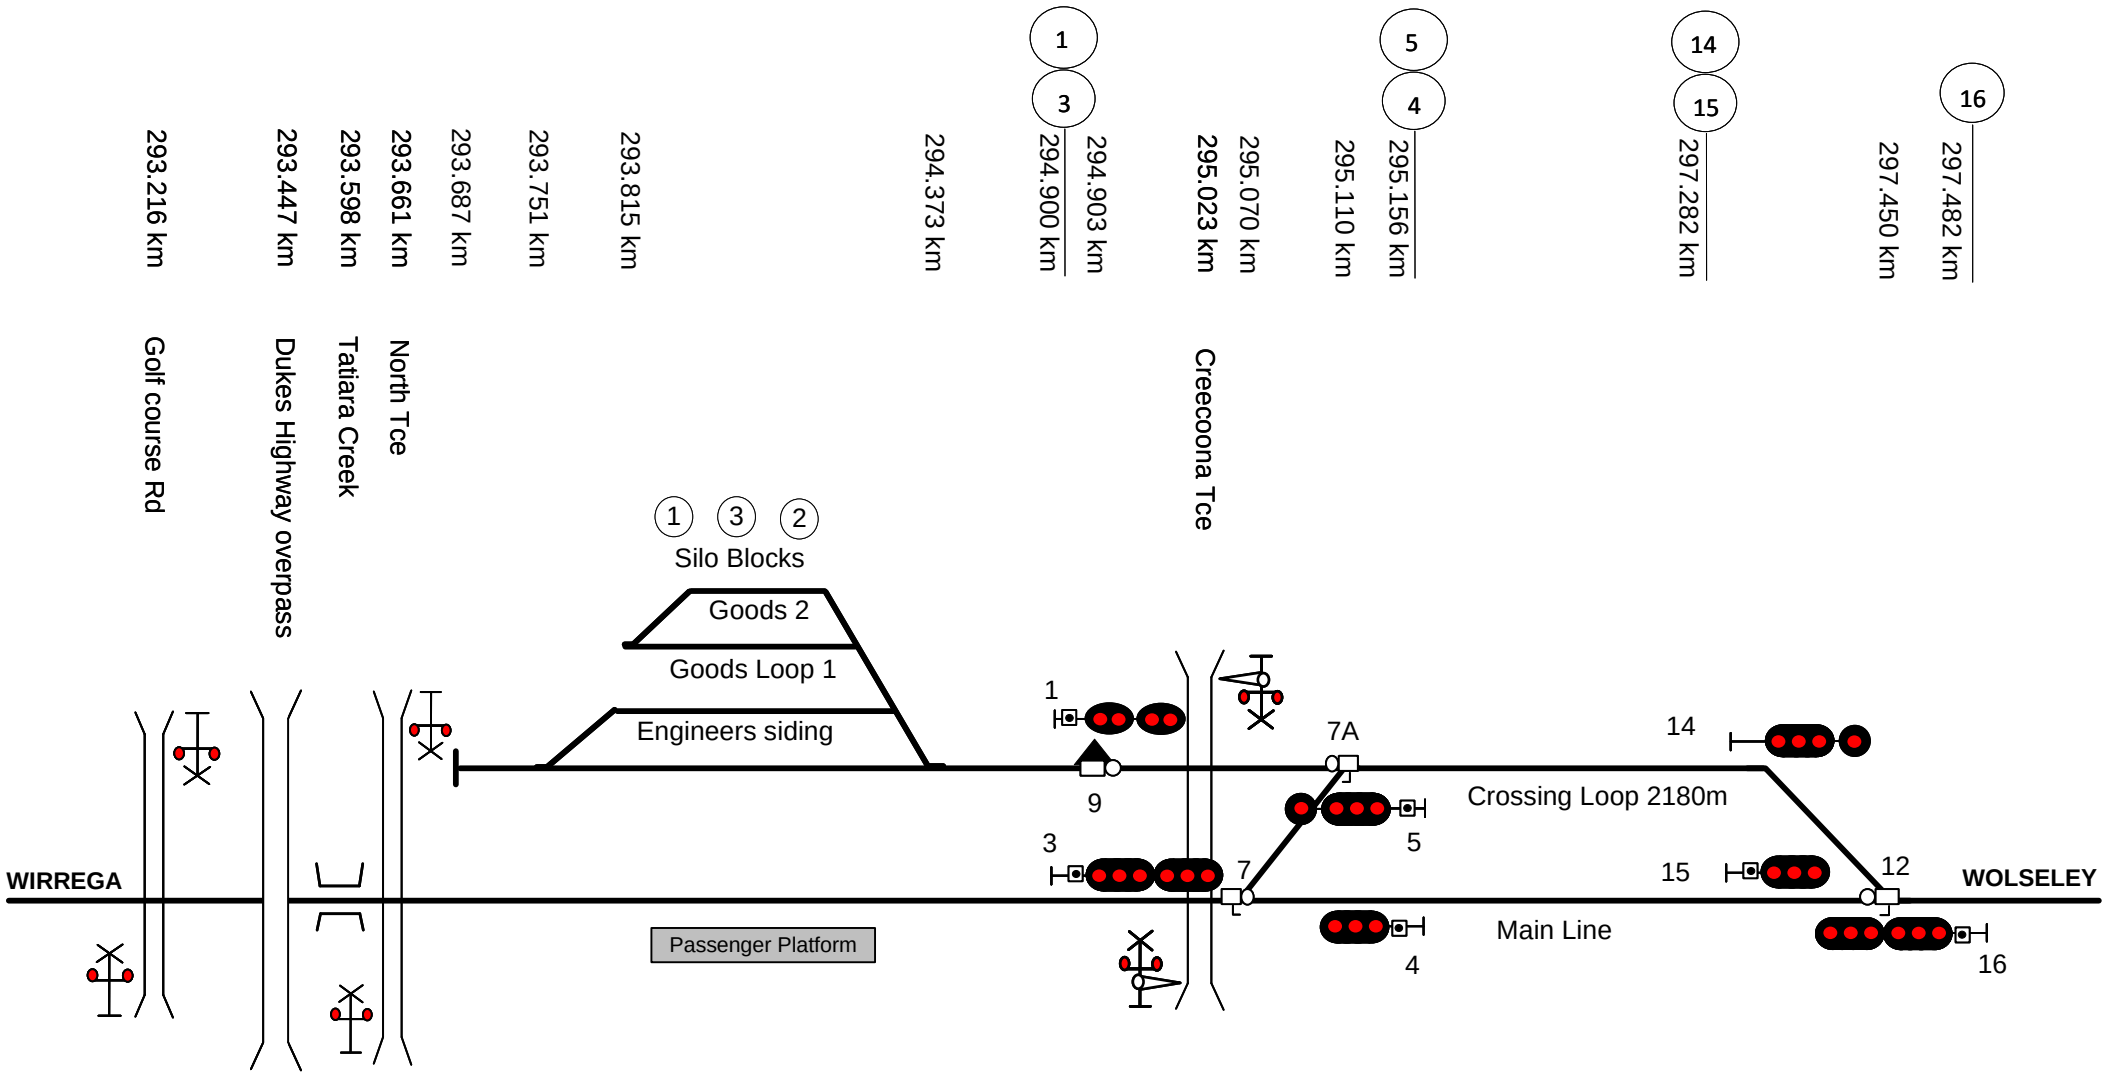

This diagram must be used in conjunction with the corresponding Network Information Book containing the location specific information in Section 2 as well as the legend and general information in Section 1.

Rev	Date	Revision Description
2	19/10/20	Yard updated
1	7/6/18	Signal & crossing protection corrections & 9 points added

Designed	G. HARRISON	1/02/16	ARTC ACCEPTANCE	
Checked	G.HARRISON	1/02/16	Accepted by	Phil Campbell
Ind. Rev. Company	ARTC	Ind. Rev. Name	R. Rath	Signed:
Review Signature		1/02/16	Acceptance Date	1/02/16

ARTC

NIB-T0196

TITLE

Bordertown

Sheet No	Sheet Size
1 of 1	A4
Scale	
NTS	

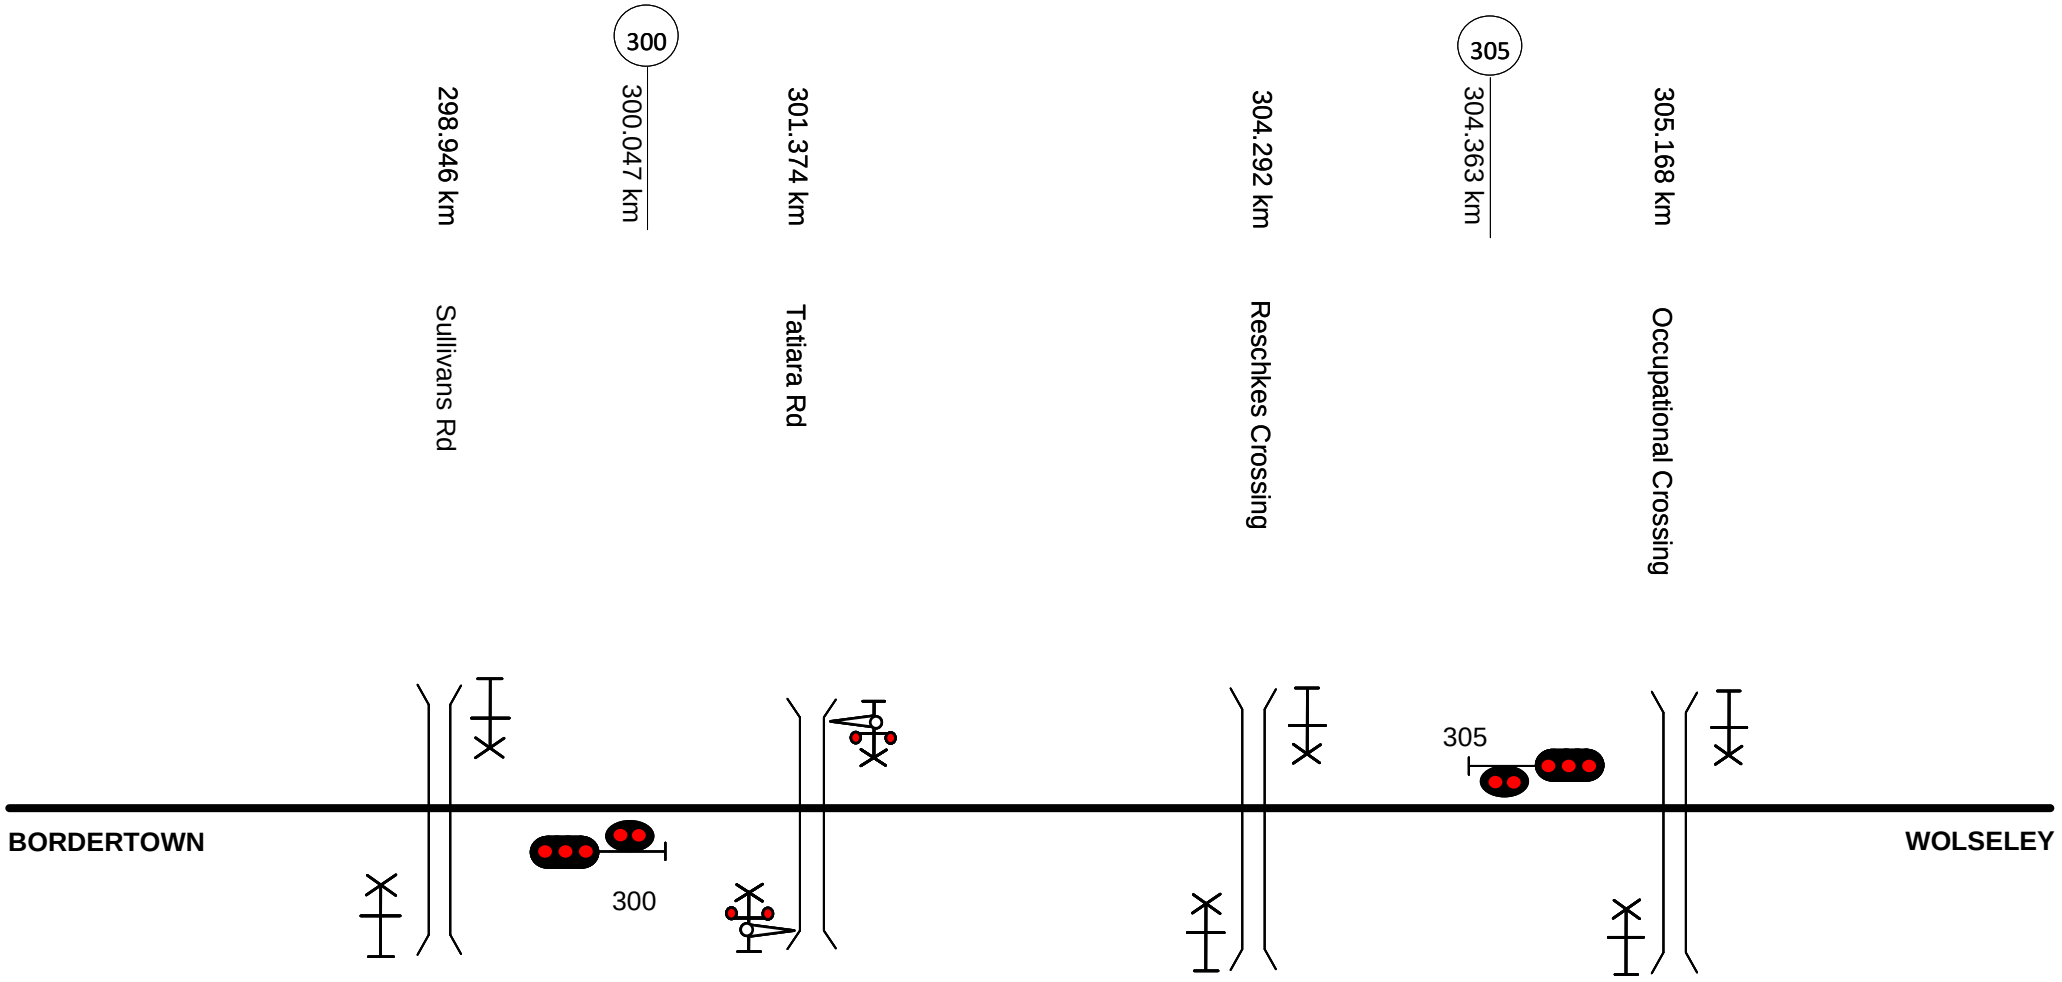

This diagram must be used in conjunction with the corresponding Network Information Book containing the location specific information in Section 2 as well as the legend and general information in Section 1.

Rev	Date	Revision Description	Designed	Checked	Ind.Rev	Approved

Designed	G. HARRISON	1/02/16	ARTC ACCEPTANCE
Checked	G.HARRISON	1/02/16	Accepted by: Phil Campbell
Ind. Rev. Company: ARTC	Ind. Rev. Name: R. Rath		Signed:
Review Signature		1/02/16	Acceptance Date: 1/02/16

ARTC

NIB-T0197

Sheet No: 1 of 1

Sheet Size: A4

Scale: NTS

TITLE

Bordertown to Wolseley

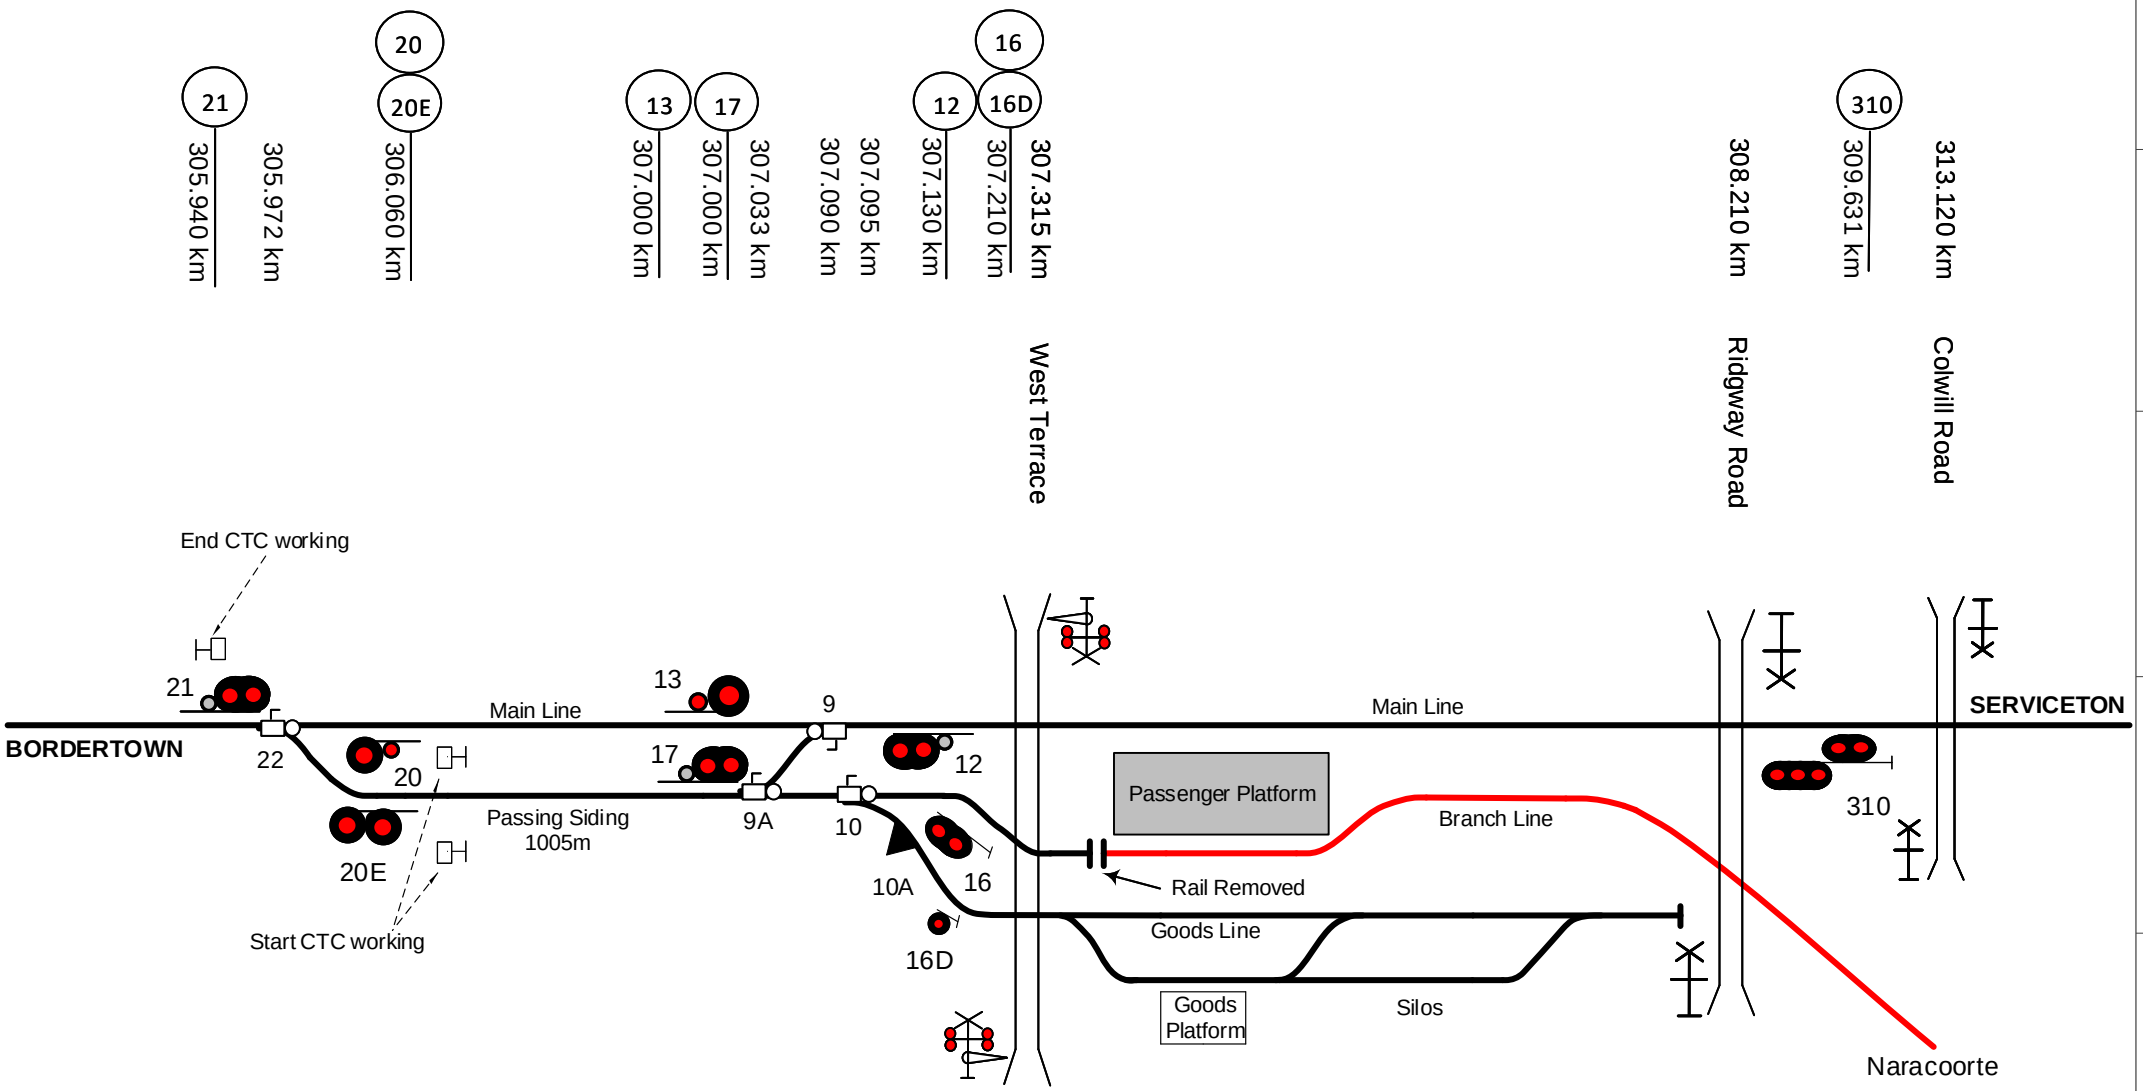

This diagram must be used in conjunction with the corresponding Network Information Book containing the location specific information in Section 2 as well as the legend and general information in Section 1.

Rev	Date	Revision Description	Designed	Checked	Ind.Rev	Approved
3	31/5/22	16 & 16D signal km updated				
2	22/10/21	9A points updated				
1	8/6/18	Signal corrections and broad gauge line made solid	AGIBB	RRATH		

Designed	G. HARRISON	1/02/16	ARTC ACCEPTANCE
Checked	G. HARRISON	1/02/16	Accepted by: Phil Campbell
Ind. Rev. Company	ARTC	Ind. Rev. Name	R. Rath
Review Signature		1/02/16	Signed:
			Acceptance Date 1/02/16

ARTC

NIB-T0198

Sheet No 1 of 1

Sheet Size A4

Scale NTS

TITLE

Wolseley

Drawing Legend

	Standard gauge track		Dual gauge track
	Broad gauge track	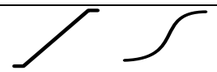	Crossover
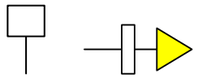	Advisory Sign or Location Sign		Tunnel
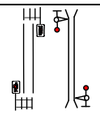	Pedestrian Crossing	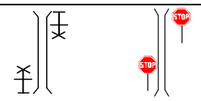	Passive Protection Level Crossing
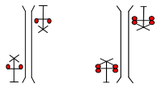	Active Protection Level Crossing – Flashing Lights	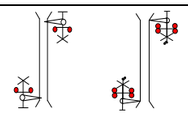	Active Protection Level Crossing – Lights and Boom
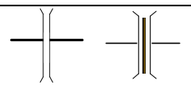	Bridge or Overpass	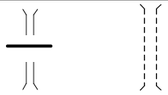	Underpass
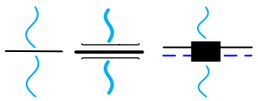	River/Creek or Significant river bridge or Viaduct	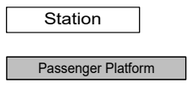	Station or Platform
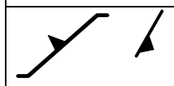	Derail		Dual Control Motorised Points
	Turnout		Catchpoint
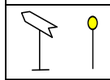	Point Indicator		Mechanical Frame
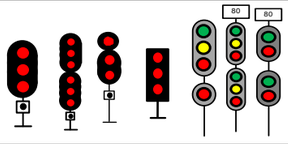		Absolute Signals (Absolute signals in Victoria containing a ‘P’ on the name plate are co-acting signals)	
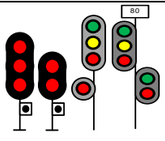	Permissive Signals	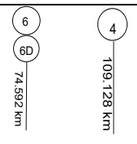	Signal number reference
	Dwarf Signals		Banner Indicator
	Overheight Detectors	>> <<	Wayside Equipment