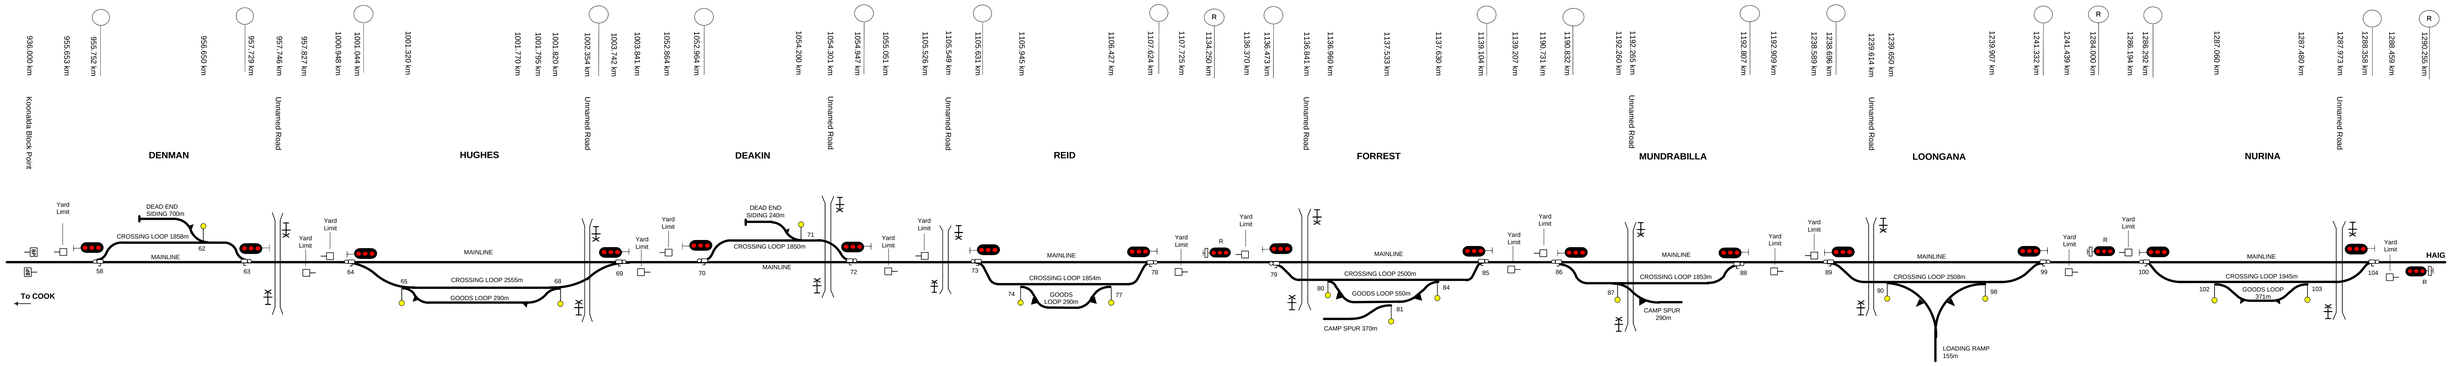

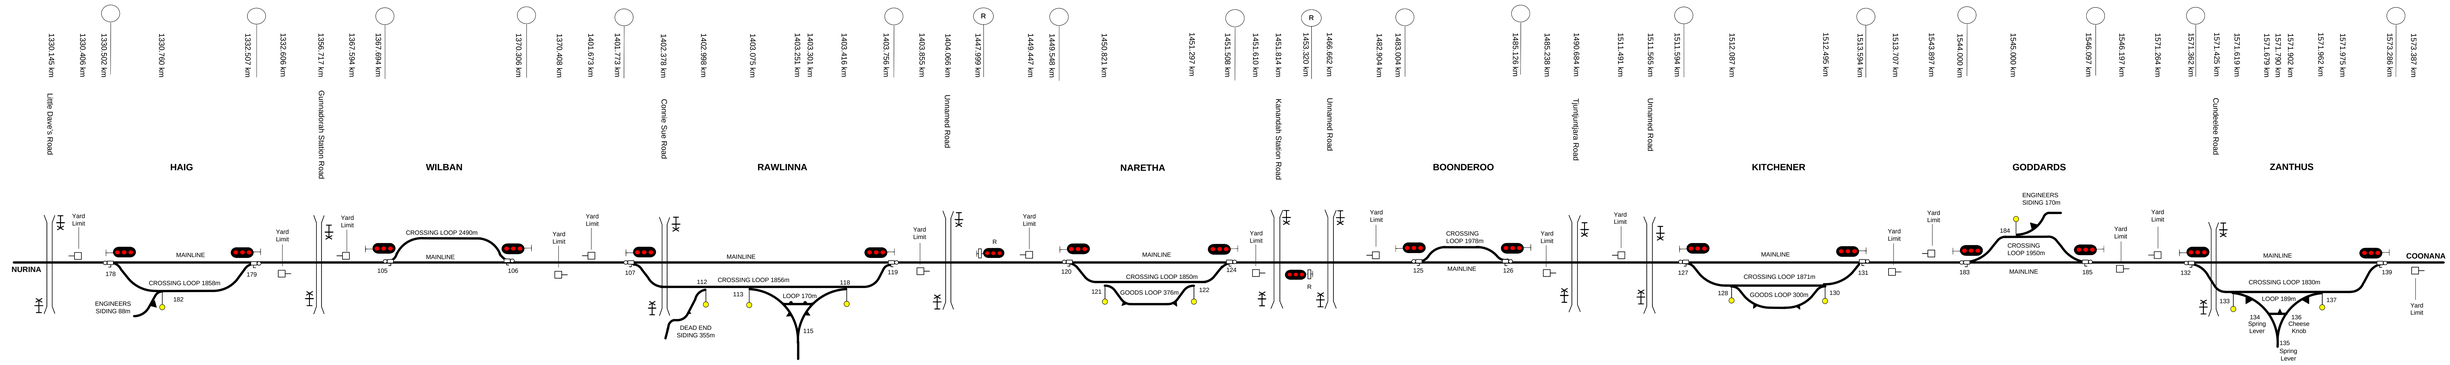

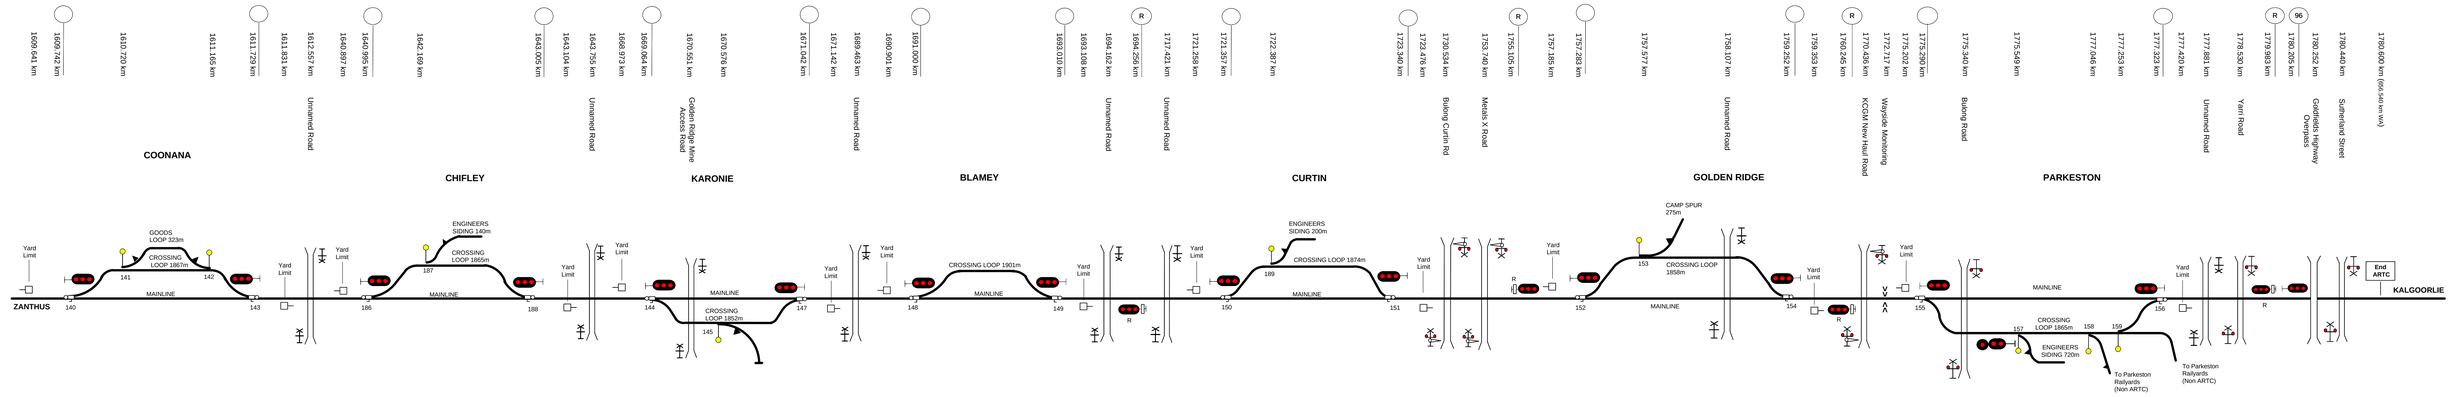

This diagram must be used in conjunction with the corresponding Network Information Book containing the location specific information in Section 2 as well as the legend and general information in Section 1.

Rev	Date	Revision Description	Designed	Checked	Ind.Rev	Approved
8	11/3/25	Rawlinna camp spur removed				
7	29/1/25	Golden Ridge – Parkeston wayside equipment km updated				
6	22/02/23	Naretha west end repeater added and goods loop length updated. Loongana triangle road removed.				
5	2/6/22	Derails added at Forrest, Mundrabilla, Haig, Goddards, Zanthus, Coonana, Karonie and Curtin. Mundrabilla level crossing corrected				
4	8/10/21	Hughes loop length updated	AGIB8	RRATH		

Designed	G. HARRISON	9/3/2016	ARTC ACCEPTANCE
Checked	G. HARRISON	9/3/2016	Accepted by Phil Campbell
Ind. Rev. Company	ARTC	Ind. Rev. Name R. Rath	Signed:
Review Signature		9/3/2016	Acceptance Date 9/3/2016

ARTC

NIB-T0581	Sheet No 1 of 1
	Sheet Size A0
	Scale NTS

TITLE

Denman to West Kalgoorlie