NIB OGW-30-12 DIAGRAM LOCATIONS	
DENMAN	BOONDEROO
HUGHES	KITCHENER
DEAKIN	GODDARDS
REID	ZANTHUS
FORREST	COONANA
MUNDRABILLA	CHIFLEY
LOONGANA	KARONIE
NURINA	BLAMEY
HAIG	CURTIN
WILBAN	GOLDEN RIDGE
RAWLINNA	PARKESTON
NARETHA	DRAWING LEGEND

©2015 Australian Rail Track Corporation Ltd
Drawing standard in accordance with EGP-04-01 & EGP-04-02

Used on / Next higher assembly: NETWORK INFORMATION BOOK

Filename: NIB-T0730.VSD

Alternate DMS Number:

Rev	Date	Revision Description	Designed	Checked	Ind.Rev	Approved

Designed	G HARRISON	5/1/16	ARTC ACCEPTANCE
Checked	J SPARROW	5/1/16	Accepted by: P CAMPBELL
Ind. Rev. Company: ARTC	Ind. Rev. Name: R RATH		Signed:
Review Signature		5/1/16	Acceptance Date: 5/1/16

ARTC

NIB-T0730

Sheet No: 1 of 1

Sheet Size: A3

Scale: NTS

TITLE

PARKESTON TRAIN ORDER

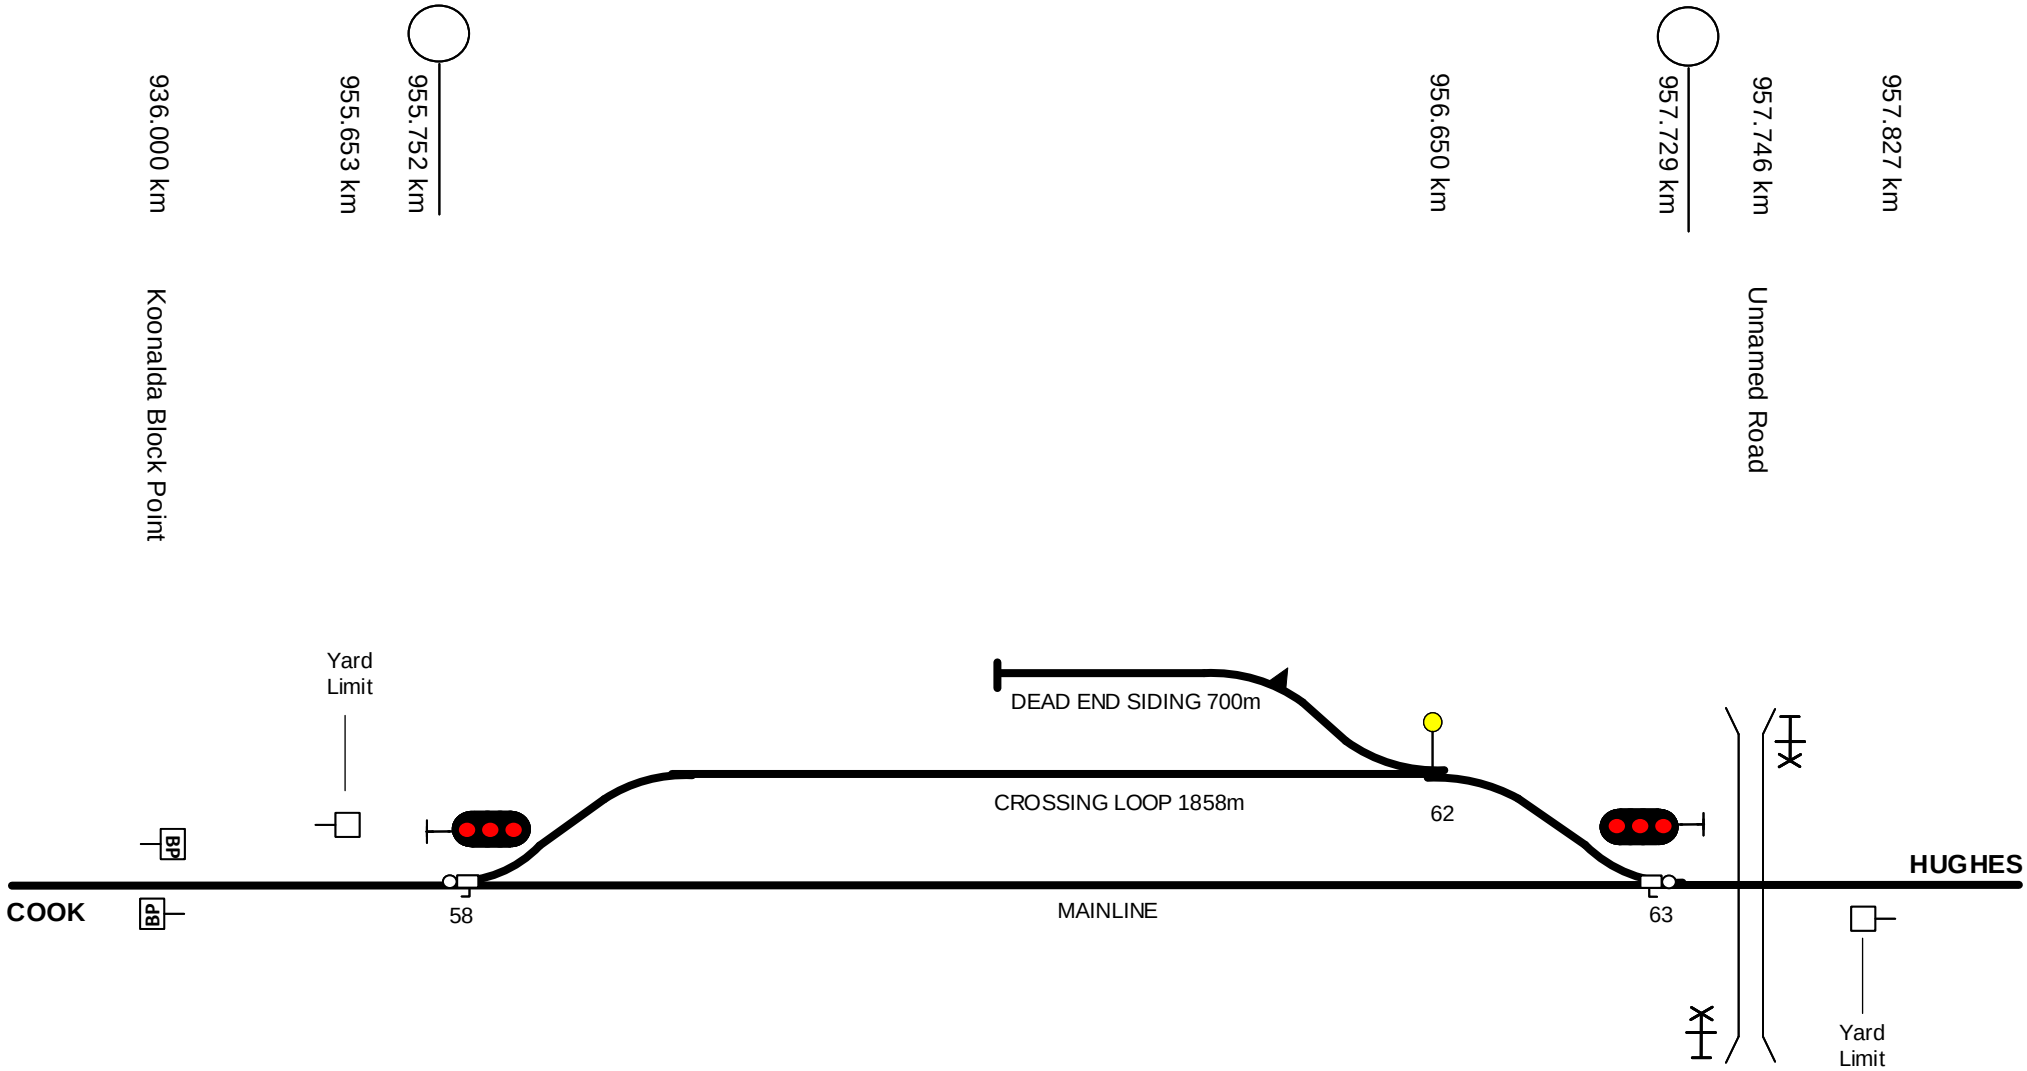

This diagram must be used in conjunction with the corresponding Network Information Book containing the location specific information in Section 2 as well as the legend and general information in Section 1.

Rev	Date	Revision Description	Designed	Checked	Ind.Rev	Approved
2	27/3/20	Signals updated to LED				
1	17/5/17	Yard limit boards & Koonalda block point added	AGIBB	RRATH		

Designed G HARRISON 5/1/16
Checked J SPARROW 5/1/16
Ind. Rev. Company ARTC
Ind. Rev. Name R RATH
Review Signature 5/1/16

ARTC ACCEPTANCE
Accepted by P CAMPBELL
Signed:
Acceptance Date 5/1/16

ARTC

NIB-T0261

Sheet No 1 of 1
Scale NTS
Sheet Size A4

TITLE

DENMAN

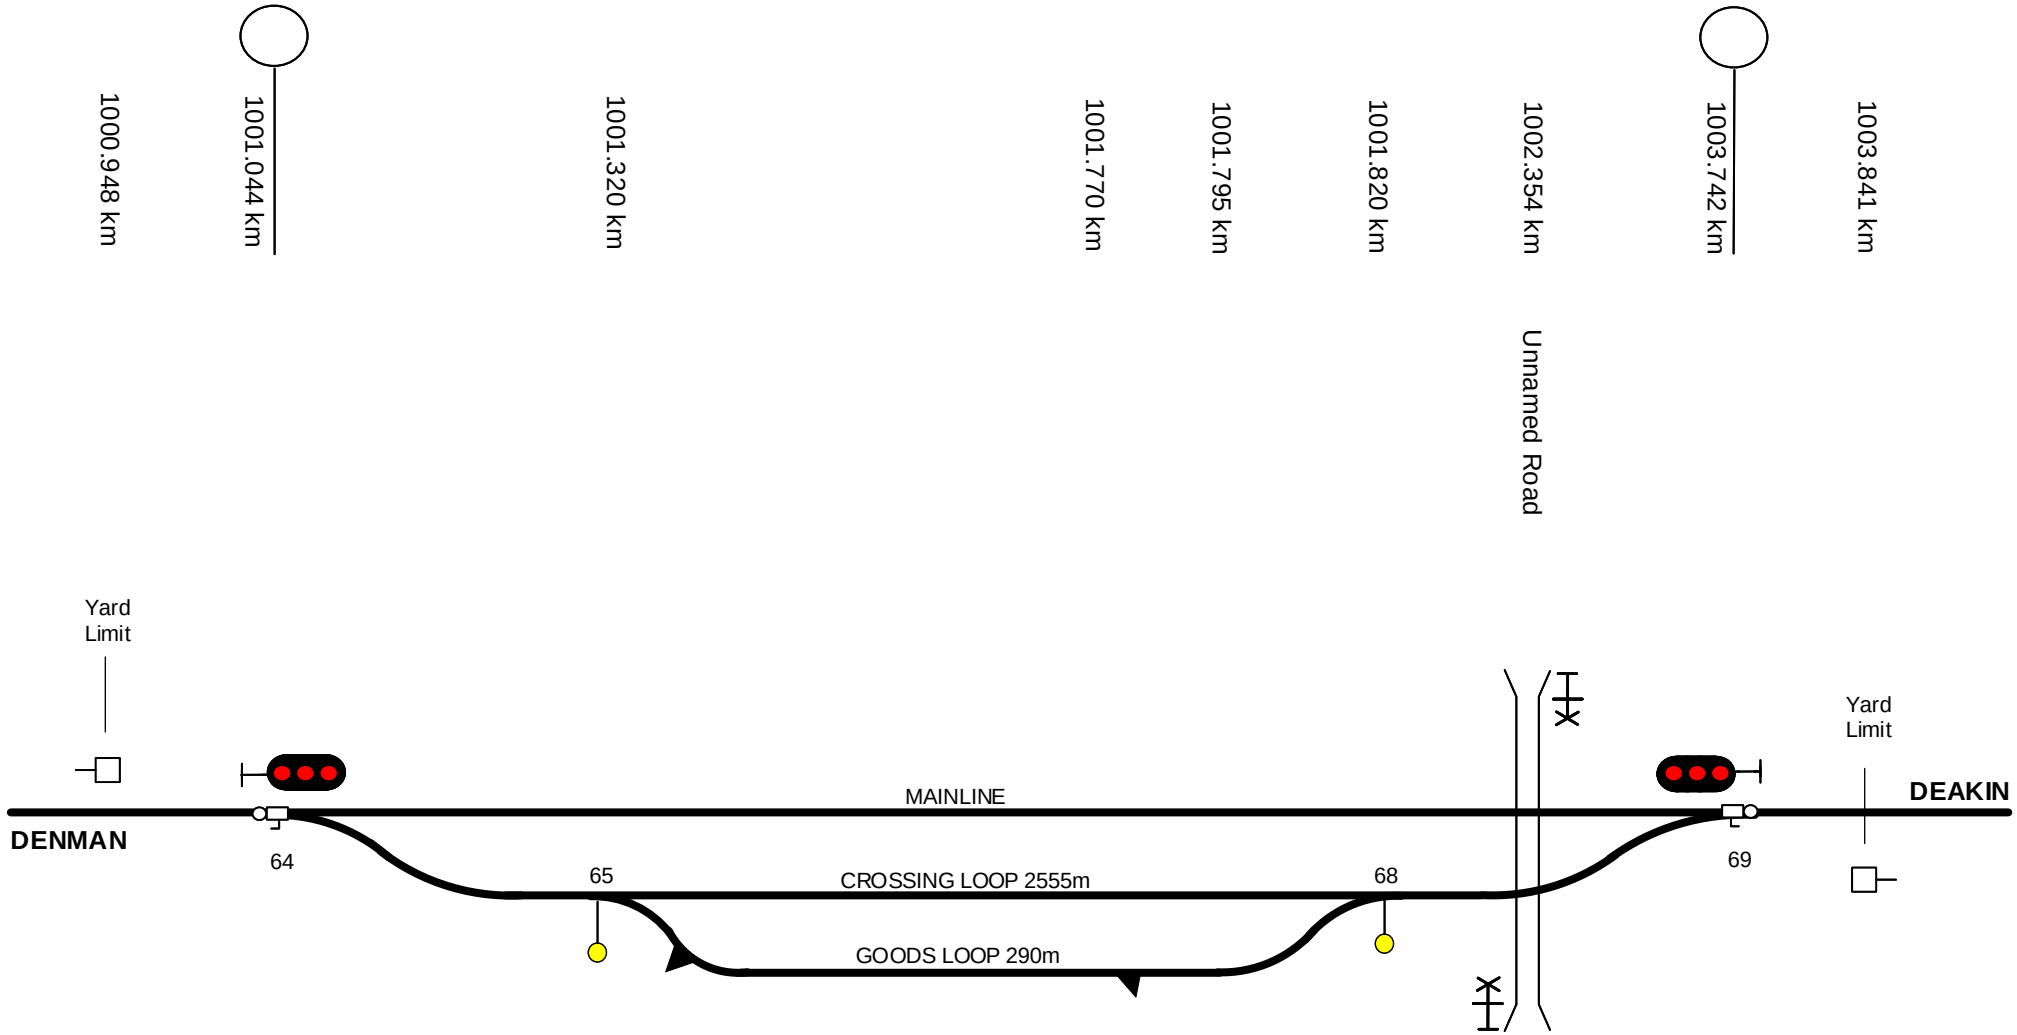

This diagram must be used in conjunction with the corresponding Network Information Book containing the location specific information in Section 2 as well as the legend and general information in Section 1.

Rev	Date	Revision Description	Designed	Checked	Ind.Rev	Approved
4	8/10/21	Loop length updated				
3	27/3/20	Signals updated to LED				
2	13/11/18	Redundant Water & Dead End Roads removed				
1	17/5/17	Yard limit boards added. Water Road position updated	AGIBB	RRATH		

Designed G HARRISON 5/1/16
Checked J SPARROW 5/1/16
Ind. Rev. Company ARTC
Ind. Rev. Name R RATH
Signed:
Review Signature 5/1/16
ARTC ACCEPTANCE
Accepted by P CAMPBELL
Acceptance Date 5/1/16

ARTC

NIB-T0262

Sheet No 1 of 1
Scale NTS
Sheet Size A4

TITLE

HUGHES

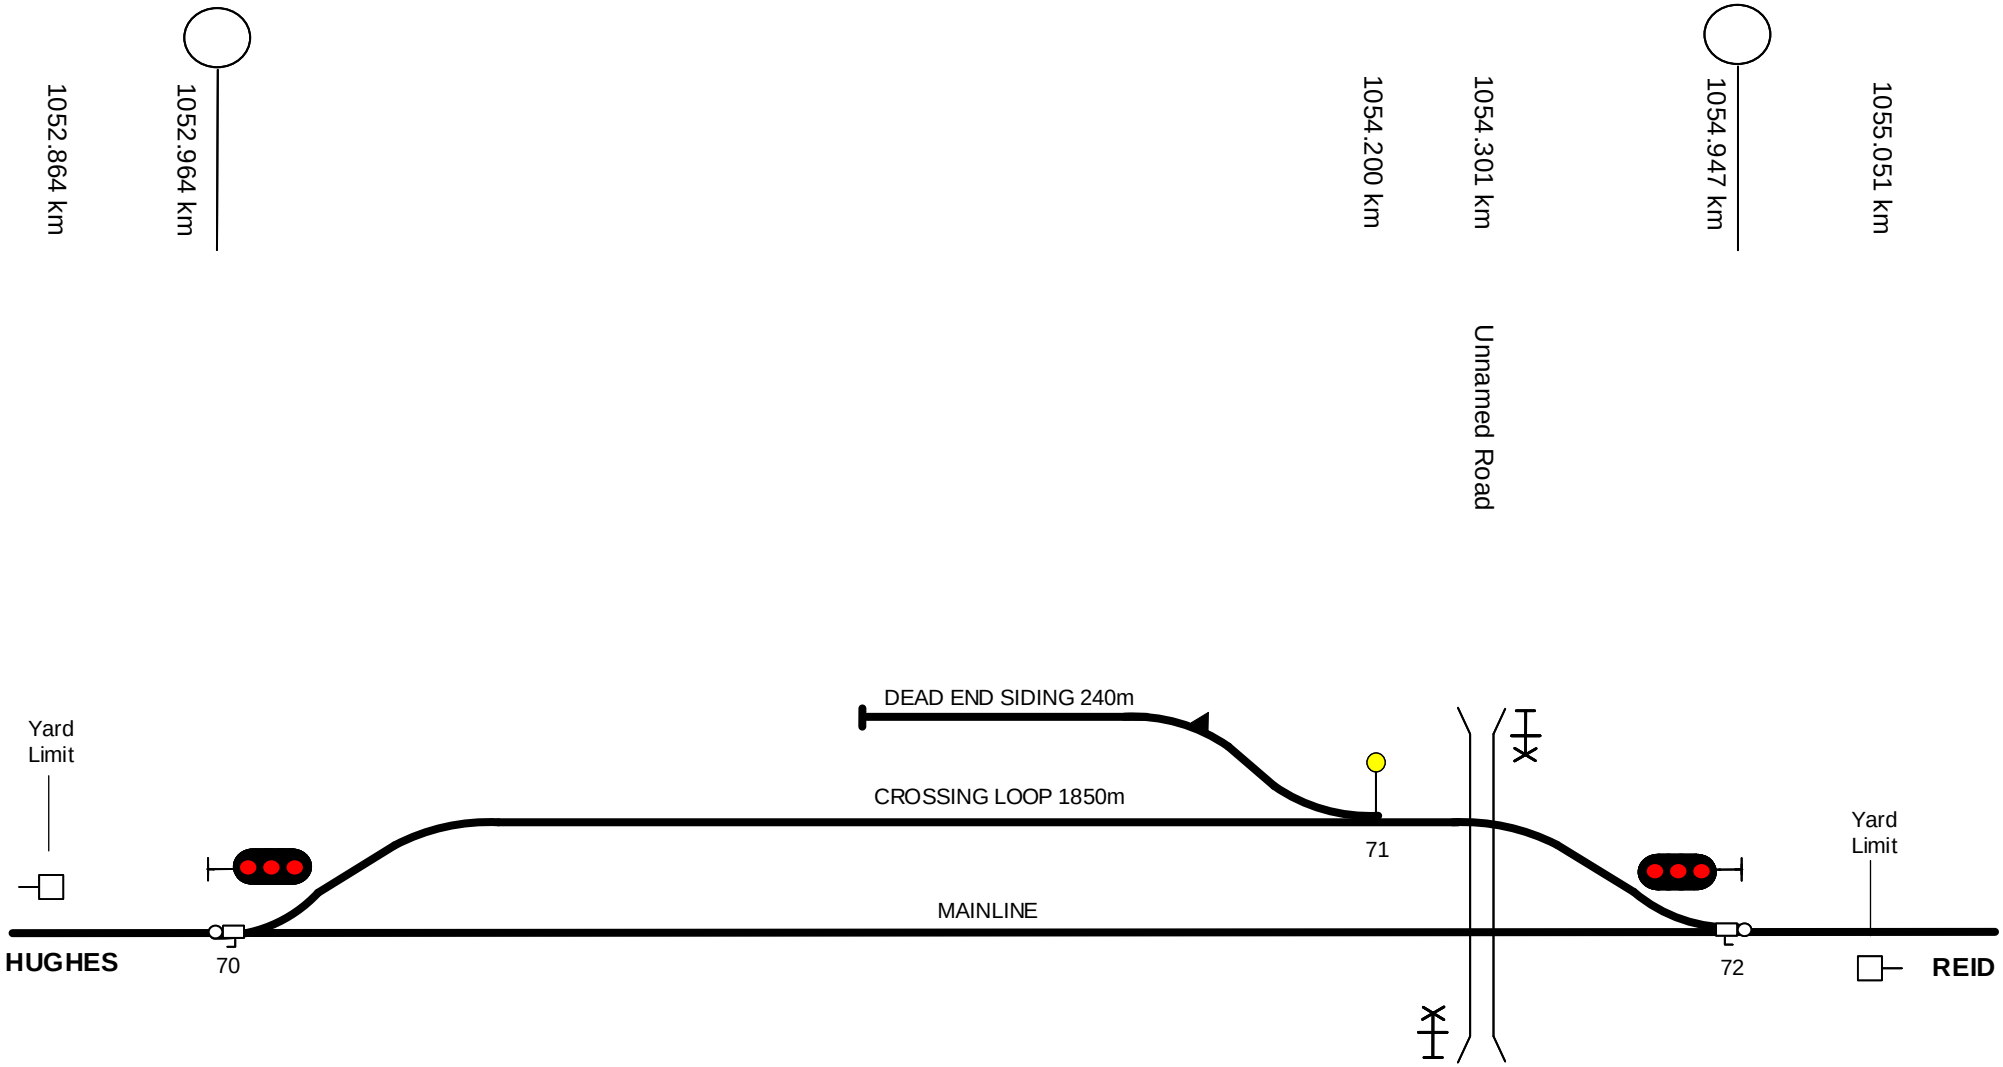

This diagram must be used in conjunction with the corresponding Network Information Book containing the location specific information in Section 2 as well as the legend and general information in Section 1.

Rev	Date	Revision Description	Designed	Checked	Ind.Rev	Approved
2	27/3/20	Signals updated to LED				
1	17/5/17	Yard limit boards added	AGIBB	RRATH		

Designed	G HARRISON	5/1/16	ARTC ACCEPTANCE
Checked	J SPARROW	5/1/16	Accepted by P CAMPBELL
Ind. Rev. Company	ARTC	Ind. Rev. Name	R RATH
Review Signature		5/1/16	Acceptance Date 5/1/16

ARTC

NIB-T0263

Sheet No 1 of 1

Scale NTS

Sheet Size A4

TITLE

DEAKIN

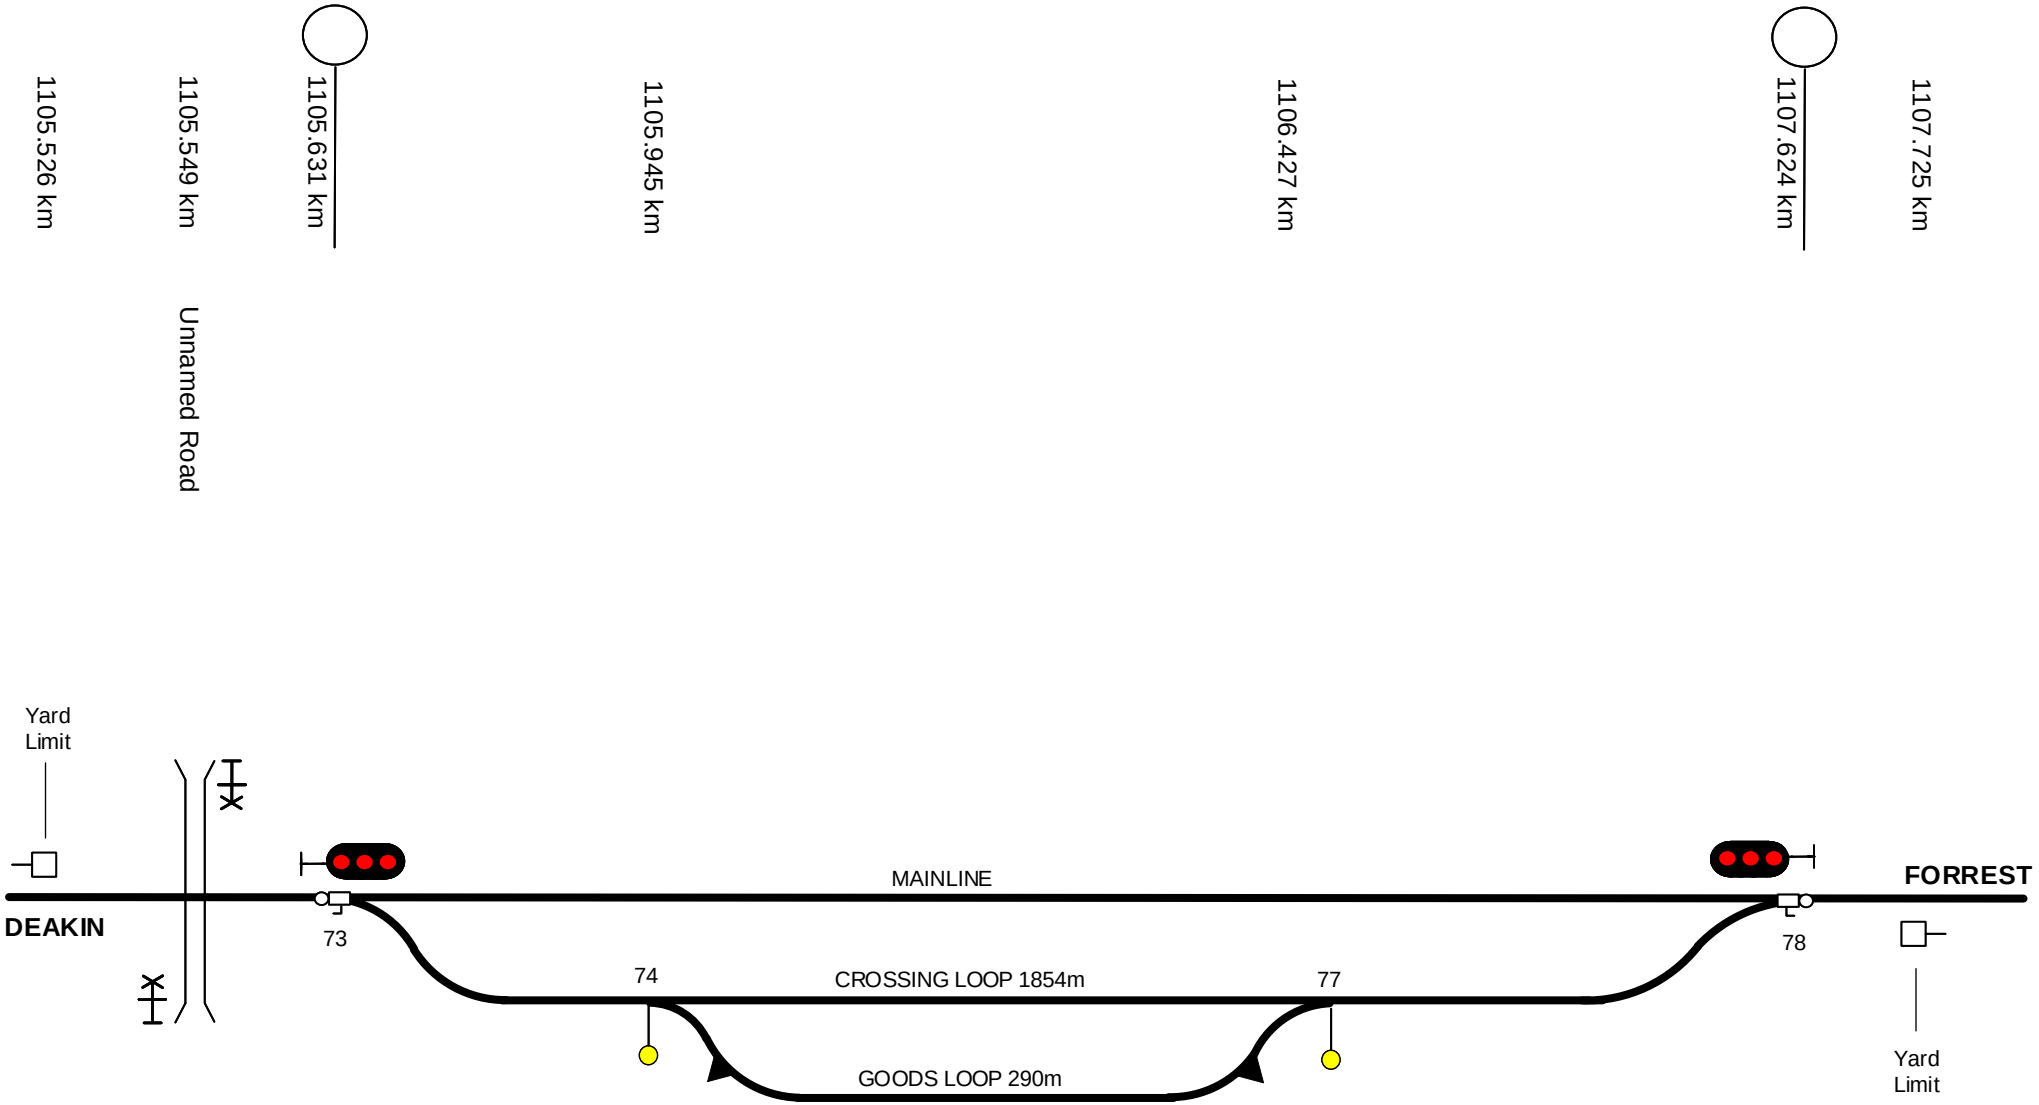

This diagram must be used in conjunction with the corresponding Network Information Book containing the location specific information in Section 2 as well as the legend and general information in Section 1.

Rev	Date	Revision Description	Designed	Checked	Ind.Rev	Approved
2	27/3/20	Signals updated to LED				
1	17/5/17	Yard limit boards added	AGIBB	RRATH		

Designed	G HARRISON	5/1/16
Checked	J SPARROW	5/1/16
Ind. Rev. Comp... ARTC	Ind. Rev. Name R RATH	
Review Signature		5/1/16

ARTC ACCEPTANCE
Accepted by P CAMPBELL
Signed:
Acceptance Date 5/1/16

ARTC

NIB-T0264

Sheet No 1 of 1
Scale NTS
Sheet Size A4

TITLE

REID

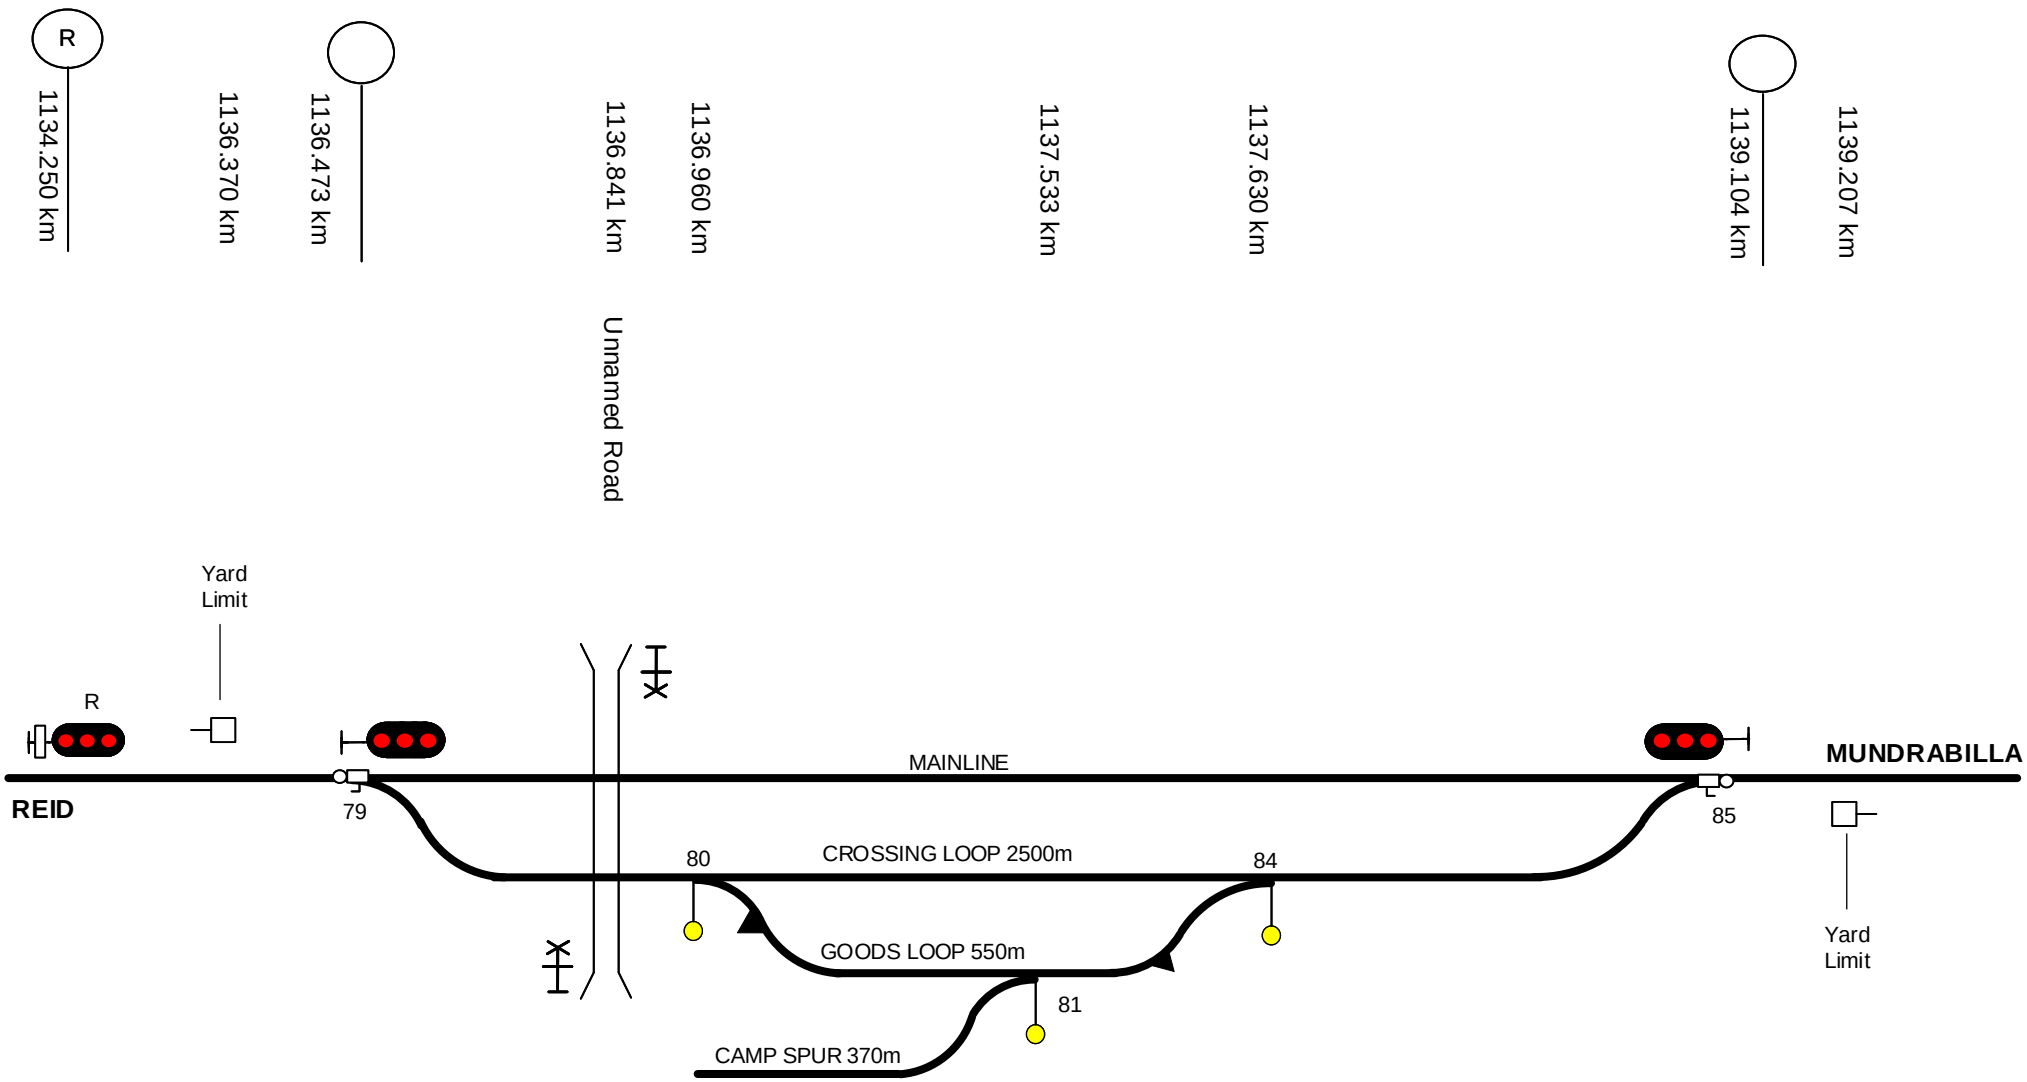

This diagram must be used in conjunction with the corresponding Network Information Book containing the location specific information in Section 2 as well as the legend and general information in Section 1.

Rev	Date	Revision Description	Designed	Checked	Ind.Rev	Approved
4	2/6/22	Derails added				
3	27/3/20	Signals updated to LED				
2	6/12/18	Loop length corrected				
1	17/5/17	Yard limit boards & R signal added	AGIBB	RRATH		

Designed G HARRISON 5/1/16
Checked J SPARROW 5/1/16
Ind. Rev. Company ARTC — Ind. Rev. Name R RATH
Review Signature 5/1/16

ARTC ACCEPTANCE
Accepted by P CAMPBELL
Signed:
Acceptance Date 5/1/16

ARTC

TITLE

FORREST

NIB-T0265

Sheet No 1 of 1
Scale NTS
Sheet Size A4

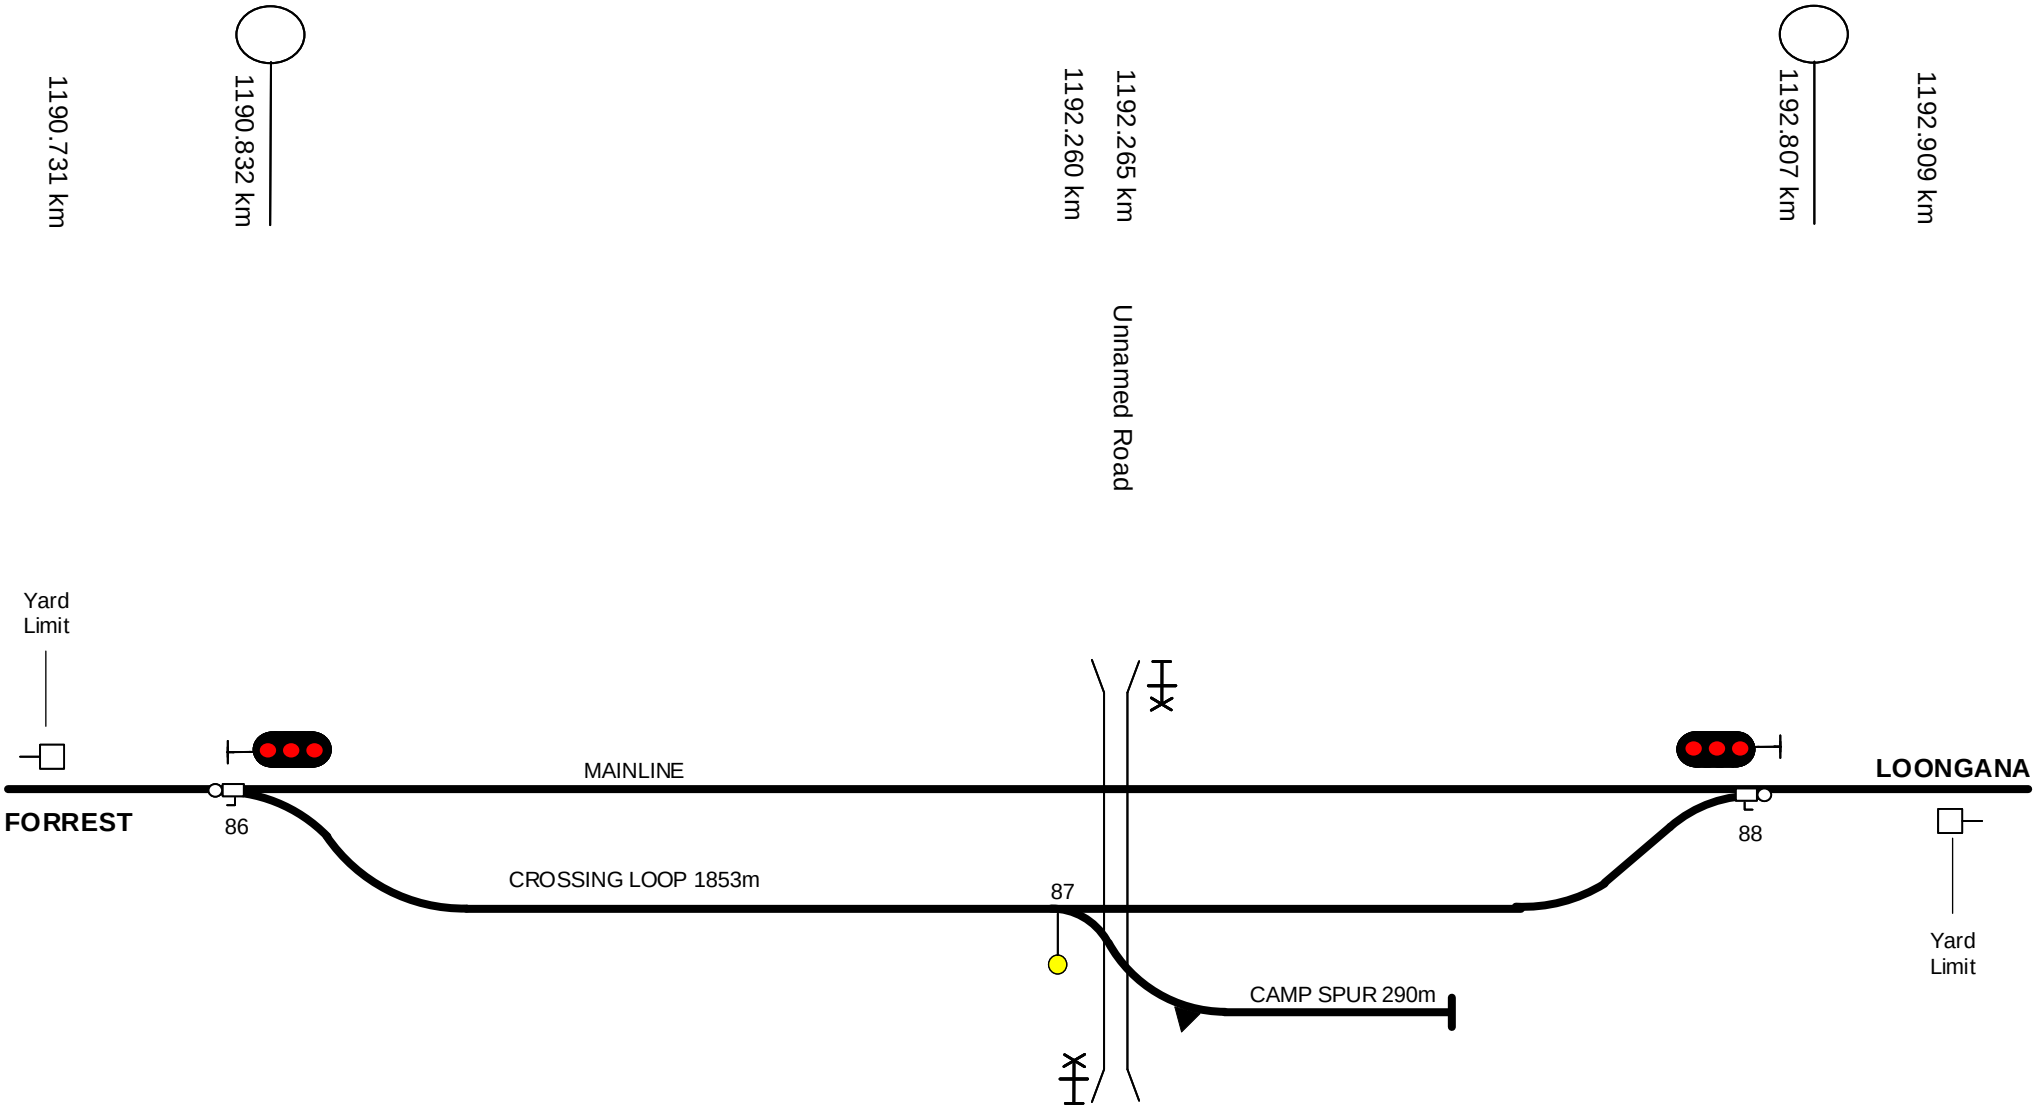

This diagram must be used in conjunction with the corresponding Network Information Book containing the location specific information in Section 2 as well as the legend and general information in Section 1.

Rev	Date	Revision Description	Designed	Checked	Ind.Rev	Approved
3	2/6/22	Derail added & crossing corrected				
2	27/3/20	Signals updated to LED				
1	17/5/17	Yard limit boards added	AG1BB	RRATH		

Designed	G HARRISON	5/1/16
Checked	J SPARROW	5/1/16
Ind. Rev. Company	ARTC	
Ind. Rev. Name	R RATH	
Review Signature		5/1/16

ARTC ACCEPTANCE
Accepted by: P CAMPBELL
Signed:
Acceptance Date: 5/1/16

ARTC

NIB-T0266

Sheet No: 1 of 1
Scale: NTS
Sheet Size: A4

TITLE

MUNDRABILLA

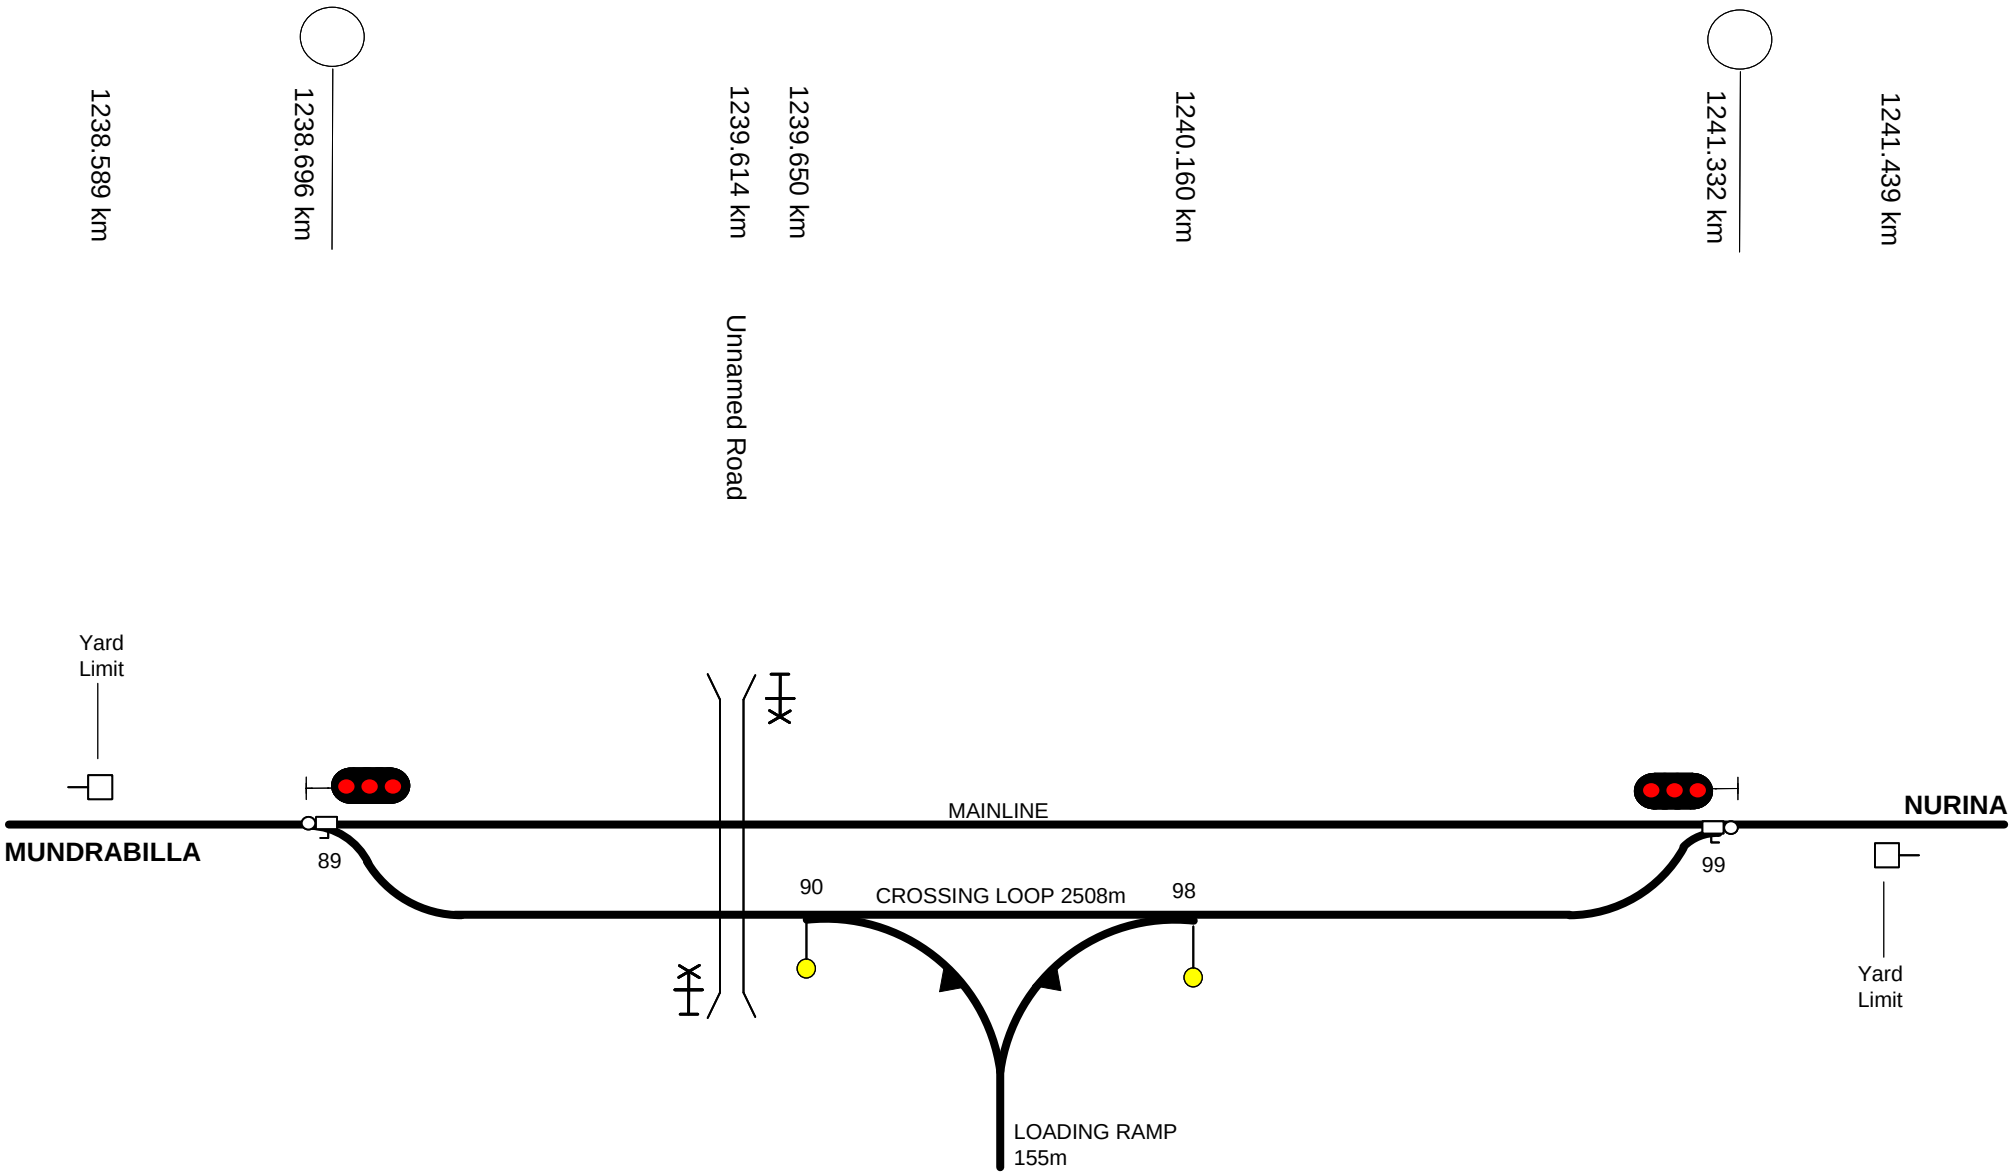

This diagram must be used in conjunction with the corresponding Network Information Book containing the location specific information in Section 2 as well as the legend and general information in Section 1.

Rev	Date	Revision Description	Designed	Checked	Ind.Rev	Approved
3	12/5/23	Road removed from triangle				
2	27/3/20	Signals updated to LED				
1	17/5/17	Yard limit boards added	AGIBB	RRATH		

Designed	G HARRISON	5/1/16
Checked	J SPARROW	5/1/16
Ind. Rev. Company	ARTC	
Ind. Rev. Name	R RATH	
Review Signature		5/1/16

ARTC ACCEPTANCE
Accepted by P CAMPBELL
Signed:
Acceptance Date 5/1/16

ARTC

NIB-T0267

Sheet No 1 of 1
Scale NTS
Sheet Size A4

TITLE

LOONGANA

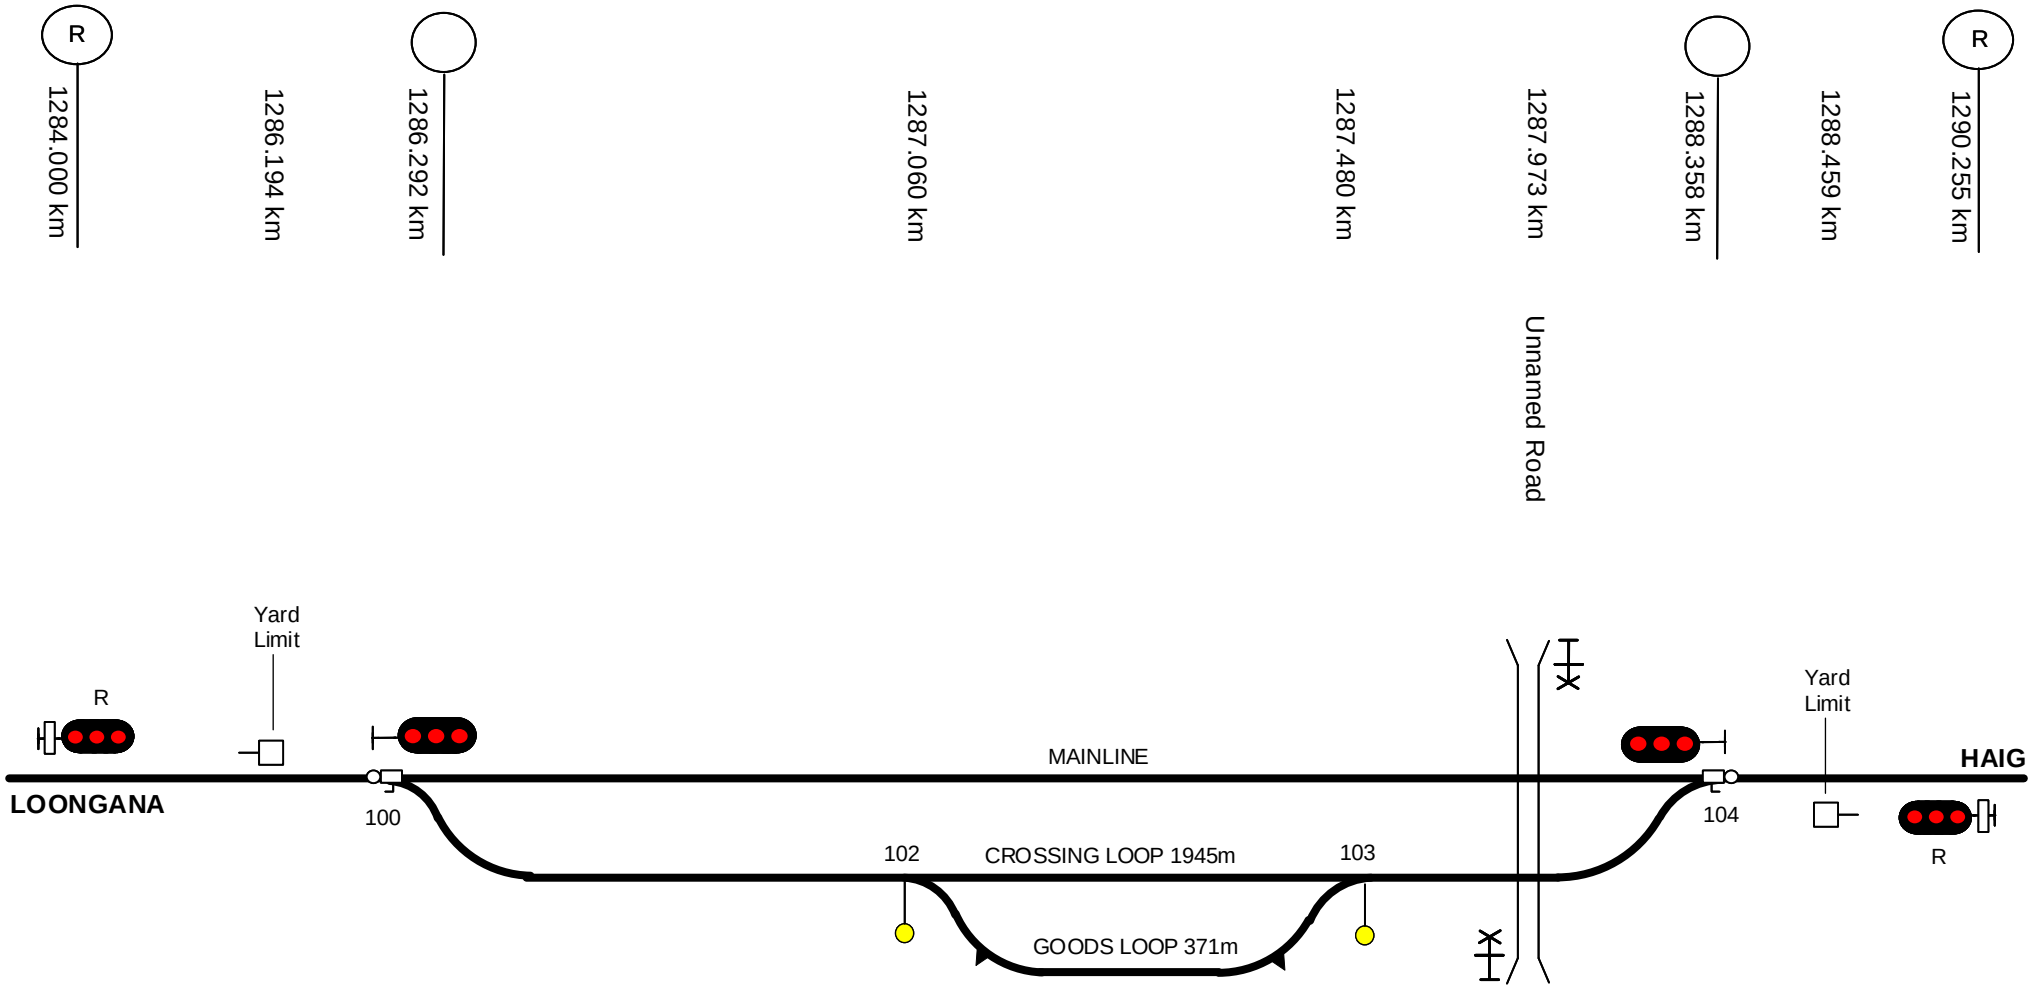

This diagram must be used in conjunction with the corresponding Network Information Book containing the location specific information in Section 2 as well as the legend and general information in Section 1.

Rev	Date	Revision Description	Designed	Checked	Ind.Rev	Approved
2	27/3/20	Signals updated to LED				
1	26/5/17	Yard limit boards & R signals added	AGIBB	RRATH		

Designed G HARRISON 5/1/16
Checked J SPARROW 5/1/16
Ind. Rev. Comp. ARTC Ind. Rev. Name R RATH
Review Signature 5/1/16

ARTC ACCEPTANCE
Accepted by P CAMPBELL
Signed:
Acceptance Date 5/1/16

ARTC

NIB-T0268

Sheet No 1 of 1
Scale NTS
Sheet Size A4

TITLE

NURINA

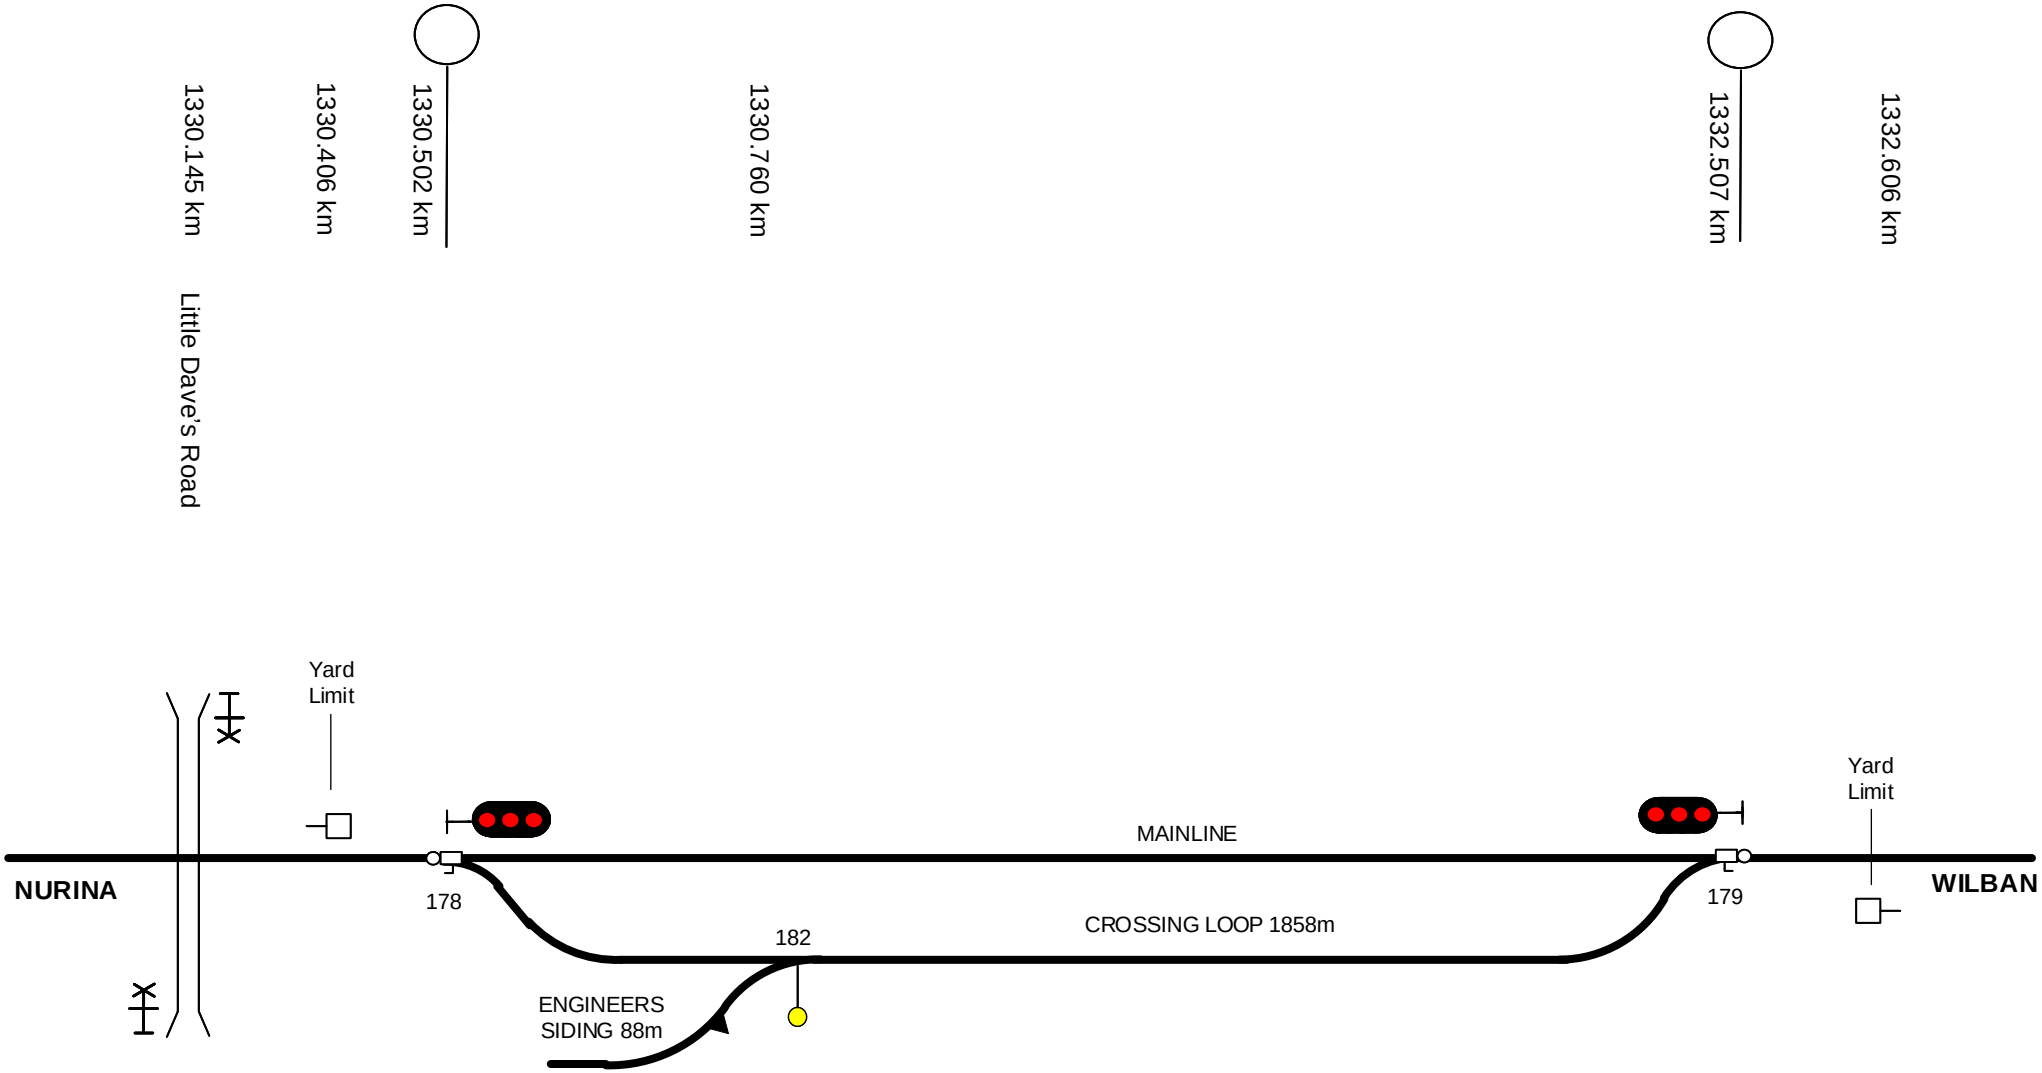

This diagram must be used in conjunction with the corresponding Network Information Book containing the location specific information in Section 2 as well as the legend and general information in Section 1.

Rev	Date	Revision Description	Designed	Checked	Ind.Rev	Approved
3	2/6/22	Derail added				
2	6/12/18	Loop length corrected				
1	17/5/17	Yard limits added	AGIBB	RRATH		

Designed	G HARRISON	5/1/16
Checked	J SPARROW	5/1/16
Ind. Rev. Company	ARTC	Ind. Rev. Name R RATH
Review Signature		5/1/16

ARTC ACCEPTANCE
Accepted by P CAMPBELL
Signed:
Acceptance Date 5/1/16

ARTC

TITLE

HAIG

NIB-T0269

Sheet No 1 of 1

Scale NTS

Sheet Size A4

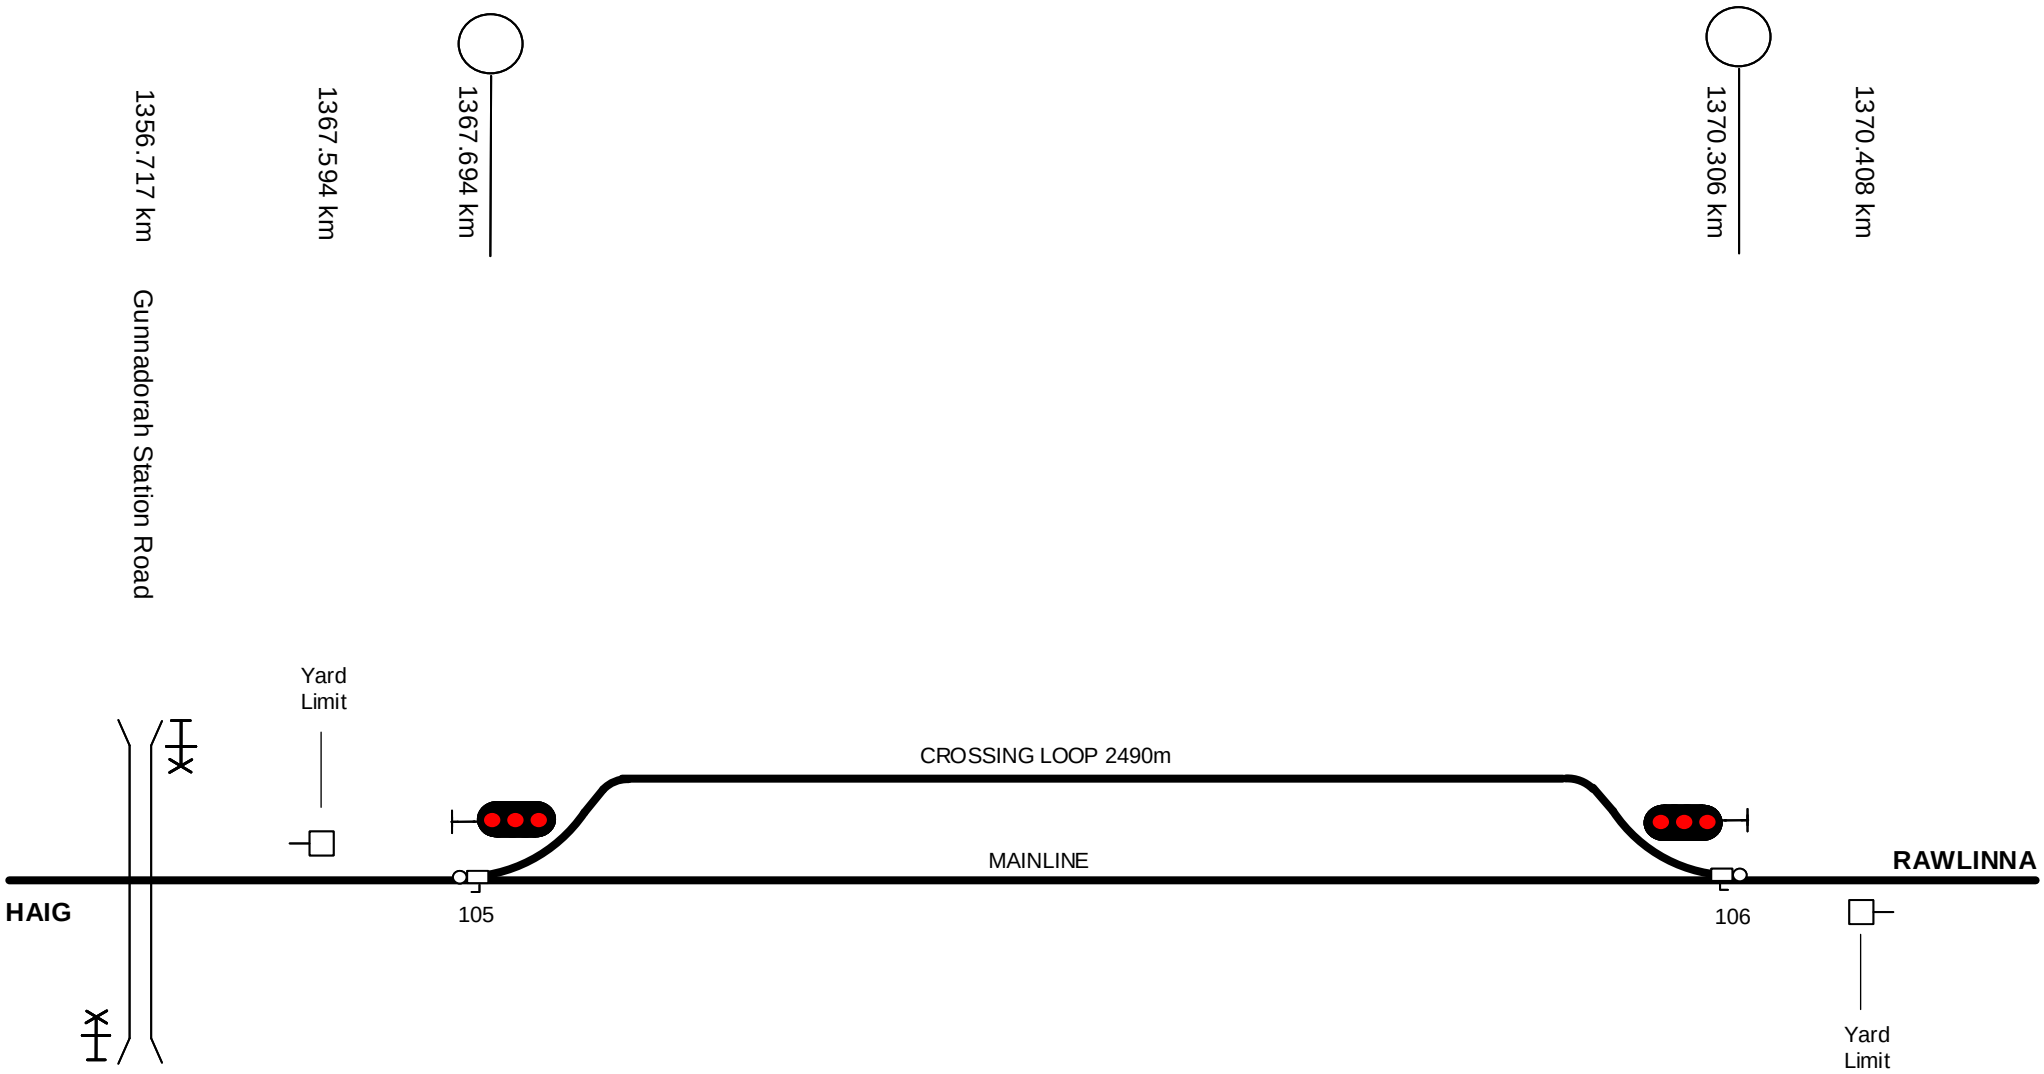

This diagram must be used in conjunction with the corresponding Network Information Book containing the location specific information in Section 2 as well as the legend and general information in Section 1.

Rev	Date	Revision Description	Designed	Checked	Ind.Rev	Approved
2	27/3/20	Signals updated to LED				
1	17/5/17	Yard limit boards added	AGIBB	RRATH		

Designed	G HARRISON	5/1/16
Checked	J SPARROW	5/1/16
Ind. Rev. Company	ARTC	Ind. Rev. Name R RATH
Review Signature		5/1/16

ARTC ACCEPTANCE
Accepted by P CAMPBELL
Signed:
Acceptance Date 5/1/16

ARTC

TITLE

WILBAN

NIB-T0270

Sheet No 1 of 1

Scale NTS

Sheet Size A4

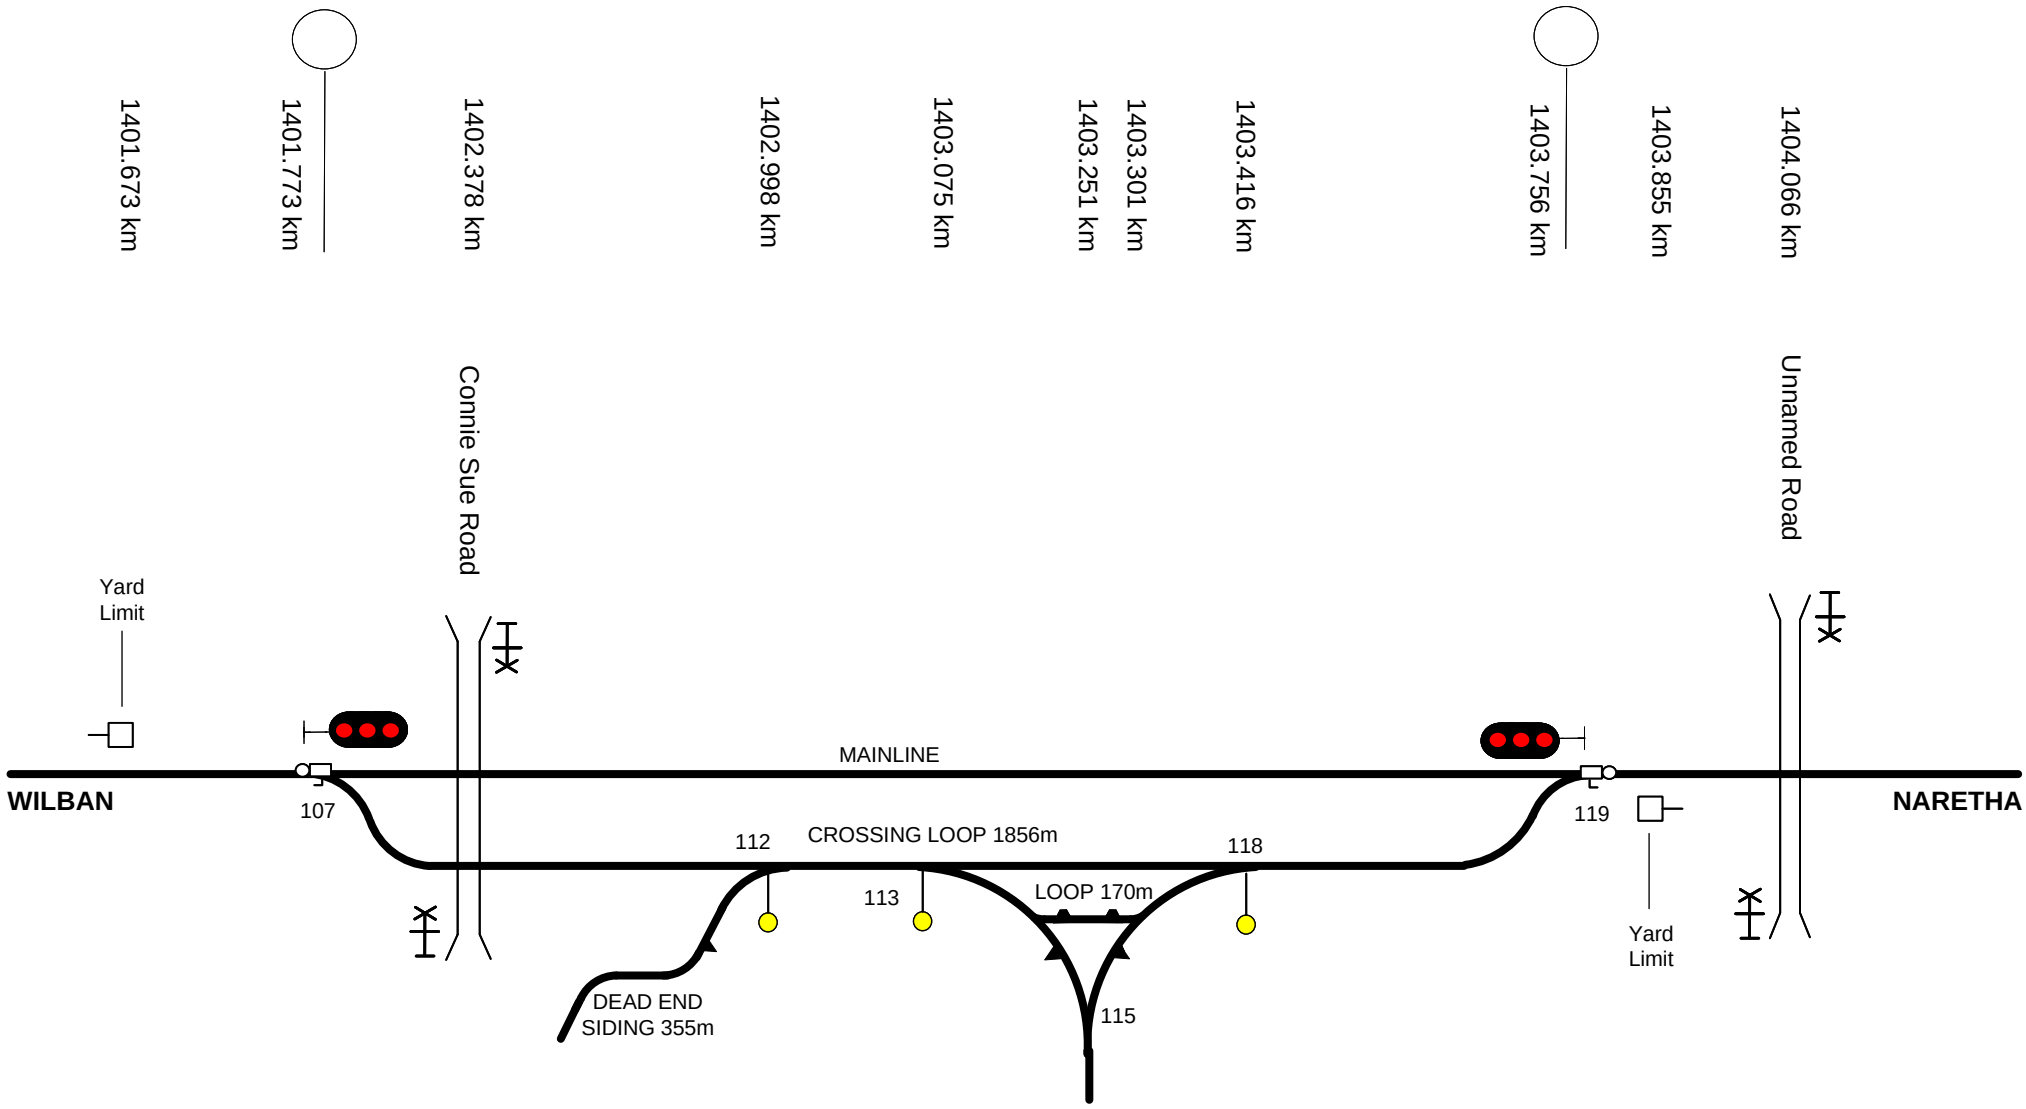

This diagram must be used in conjunction with the corresponding Network Information Book containing the location specific information in Section 2 as well as the legend and general information in Section 1.

Rev	Date	Revision Description	Designed	Checked	Ind.Rev	Approved
3	11/3/25	Camp spur removed	AGIBB	RRATH		
2	27/3/20	Signals updated to LED				
1	17/5/17	Yard limit boards added				

Designed	G HARRISON	5/1/16	ARTC ACCEPTANCE
Checked	J SPARROW	5/1/16	Accepted by P CAMPBELL
Ind. Rev. Company	ARTC	Ind. Rev. Name	R RATH
Review Signature		5/1/16	Acceptance Date 5/1/16

ARTC

NIB-T0271

Sheet No 1 of 1

Scale NTS

Sheet Size A4

TITLE

RAWLINNA

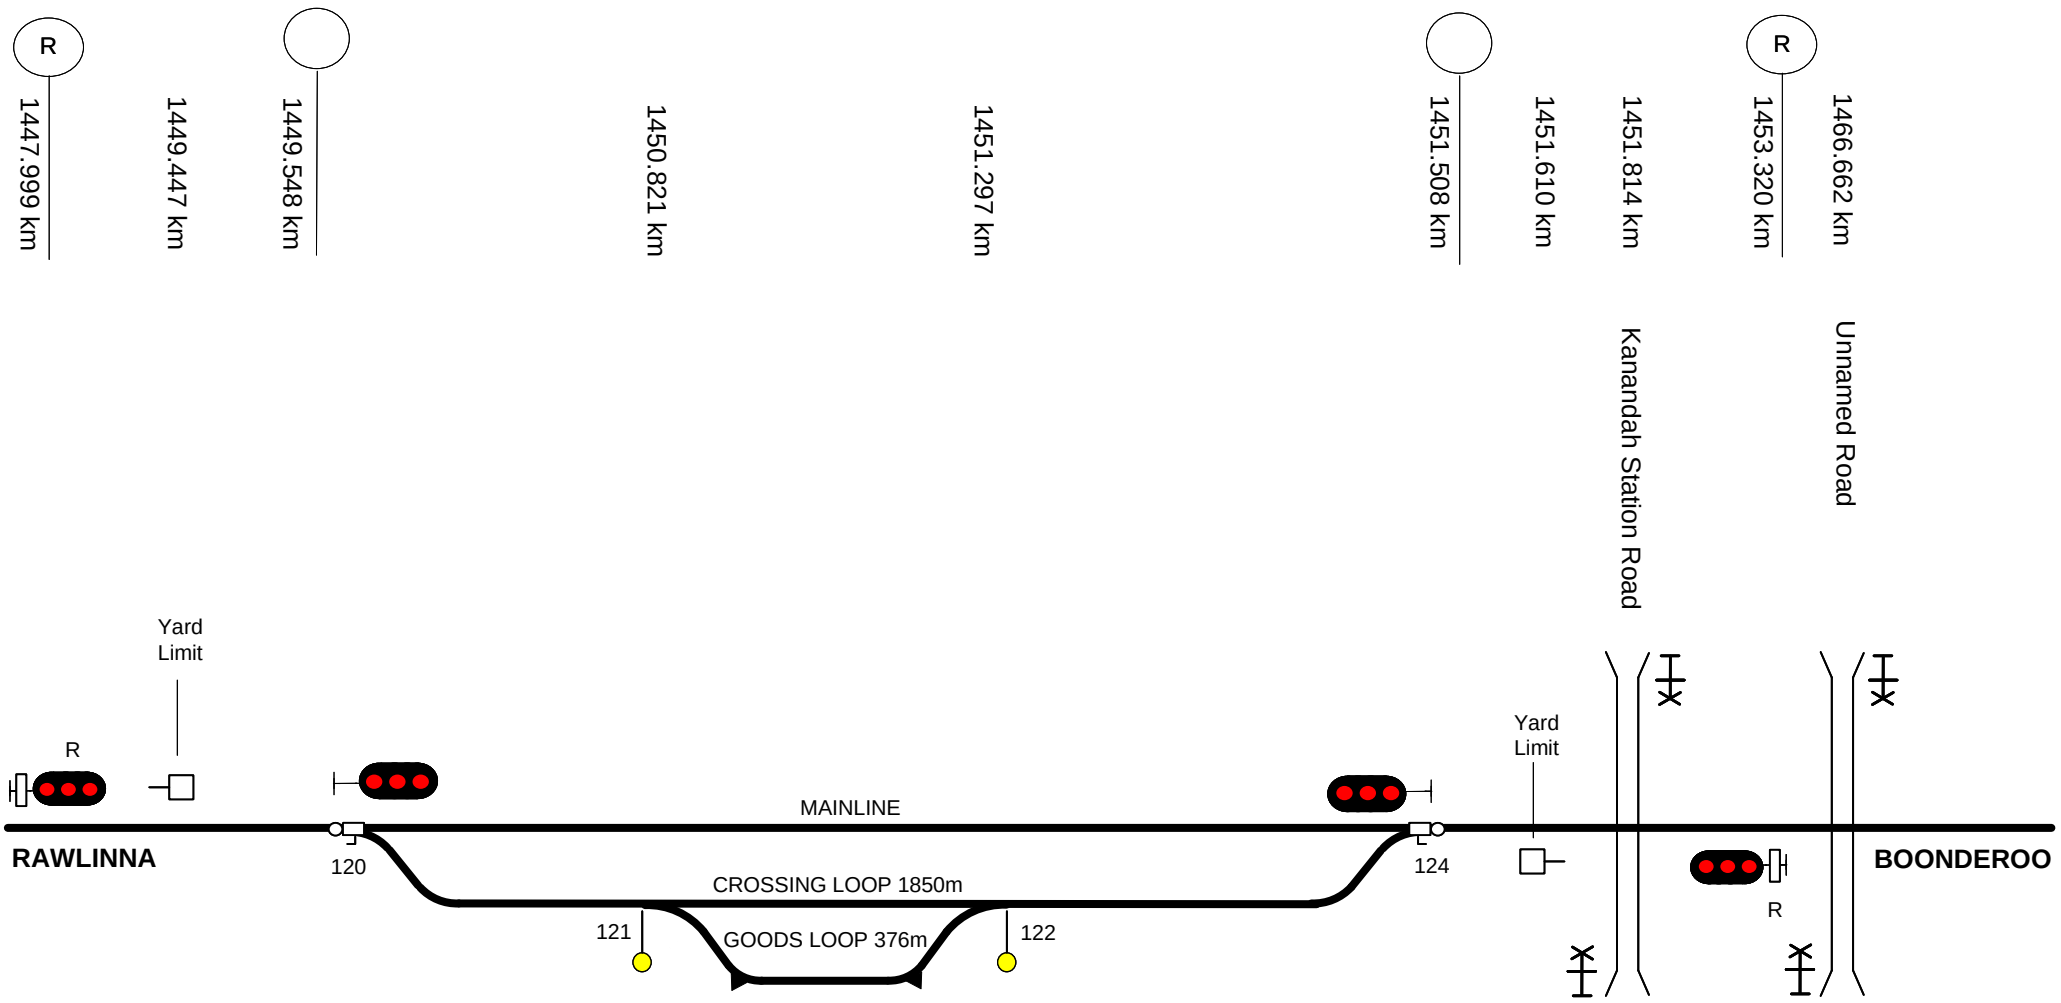

This diagram must be used in conjunction with the corresponding Network Information Book containing the location specific information in Section 2 as well as the legend and general information in Section 1.

Rev	Date	Revision Description	Designed	Checked	Ind.Rev	Approved
4	22/02/23	West end repeater added & Goods Loop length updated				
3	2/6/22	Derails added				
2	27/3/20	Signals updated to LED				
1	17/5/17	Yard limit boards & R signal added	AGIBB	RRATH		

Designed	G HARRISON	5/1/16	ARTC ACCEPTANCE
Checked	J SPARROW	5/1/16	Accepted by P CAMPBELL
Ind. Rev. Company	ARTC	Ind. Rev. Name	R RATH
Review Signature		5/1/16	Signed: / Acceptance Date 5/1/16

ARTC

TITLE

NARETHA

NIB-T0272

Sheet No 1 of 1

Scale NTS

Sheet Size A4

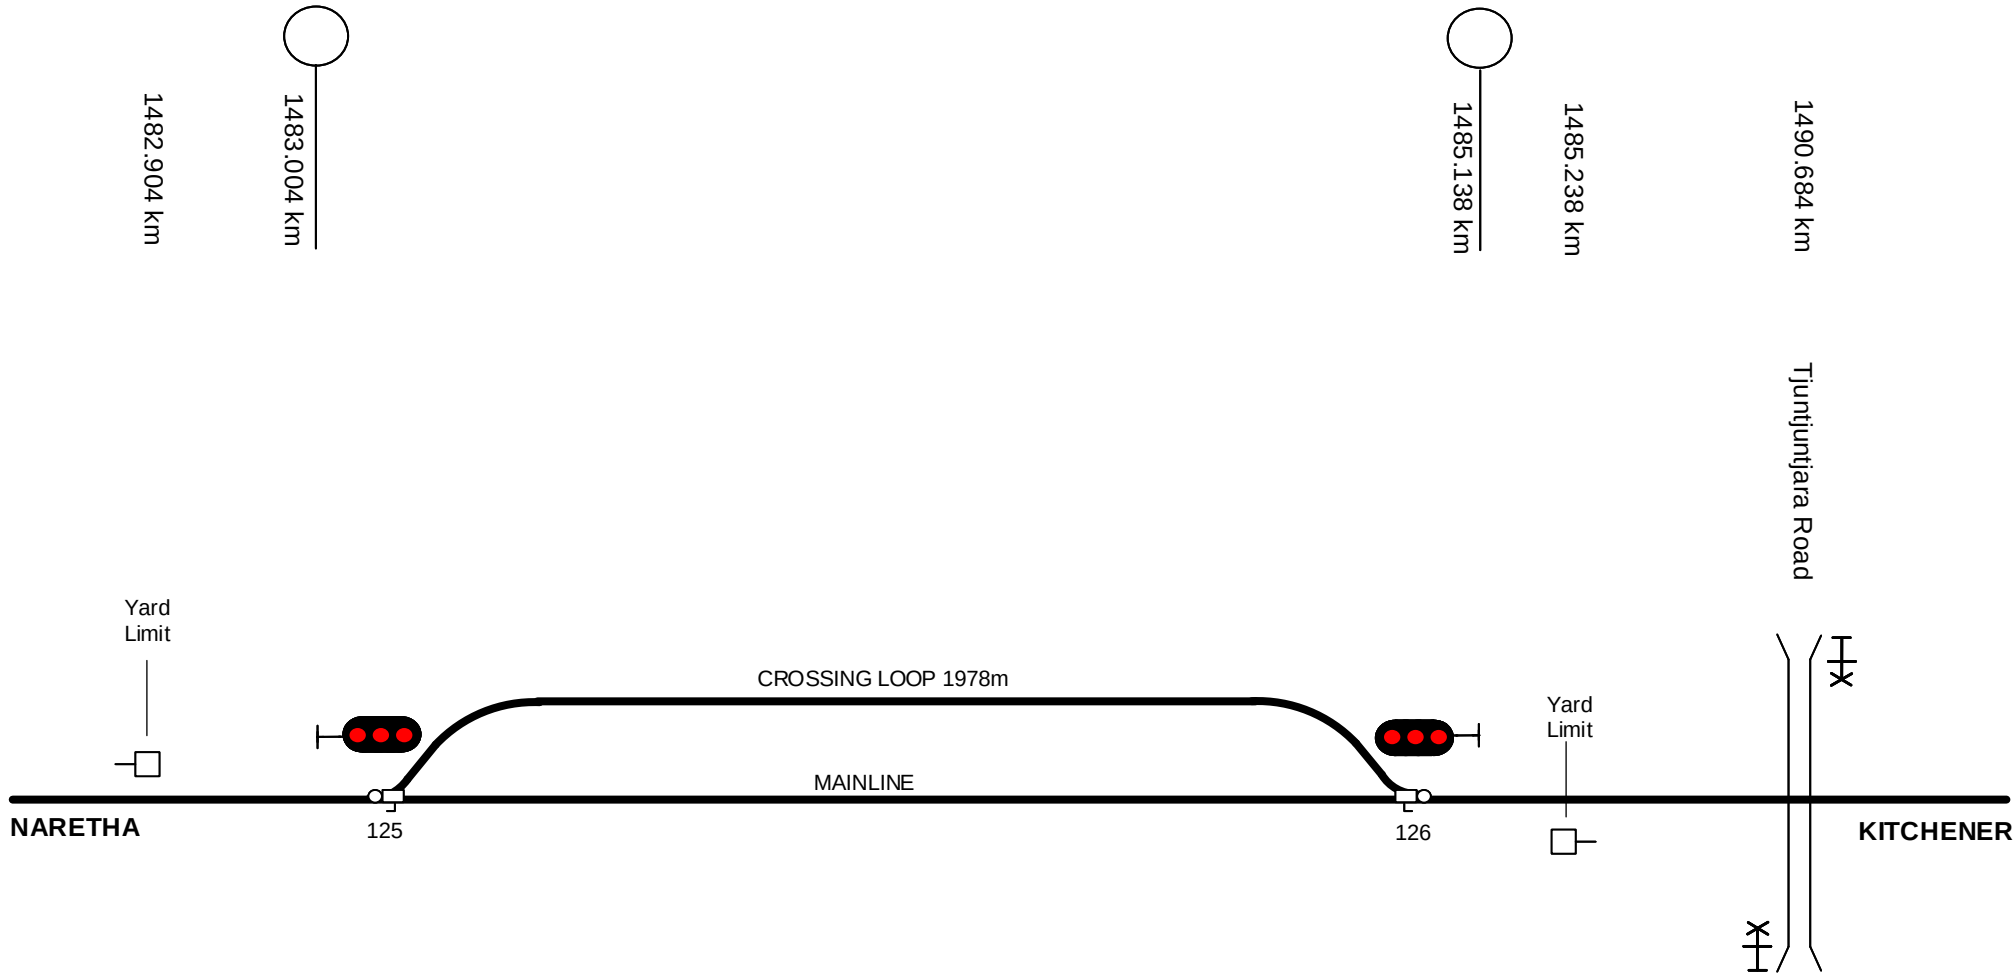

This diagram must be used in conjunction with the corresponding Network Information Book containing the location specific information in Section 2 as well as the legend and general information in Section 1.

Rev	Date	Revision Description	Designed	Checked	Ind.Rev	Approved
2	27/3/20	Signals updated to LED				
1	17/5/17	Yard limit boards added	AGIBB	RRATH		

Designed	G HARRISON	5/1/16
Checked	J SPARROW	5/1/16
Ind. Rev. Company	ARTC	
Ind. Rev. Name	R RATH	
Review Signature		5/1/16

ARTC ACCEPTANCE
Accepted by: P CAMPBELL
Signed:
Acceptance Date: 5/1/16

ARTC

NIB-T0273

Sheet No: 1 of 1
Scale: NTS
Sheet Size: A4

TITLE

BOONDEROO

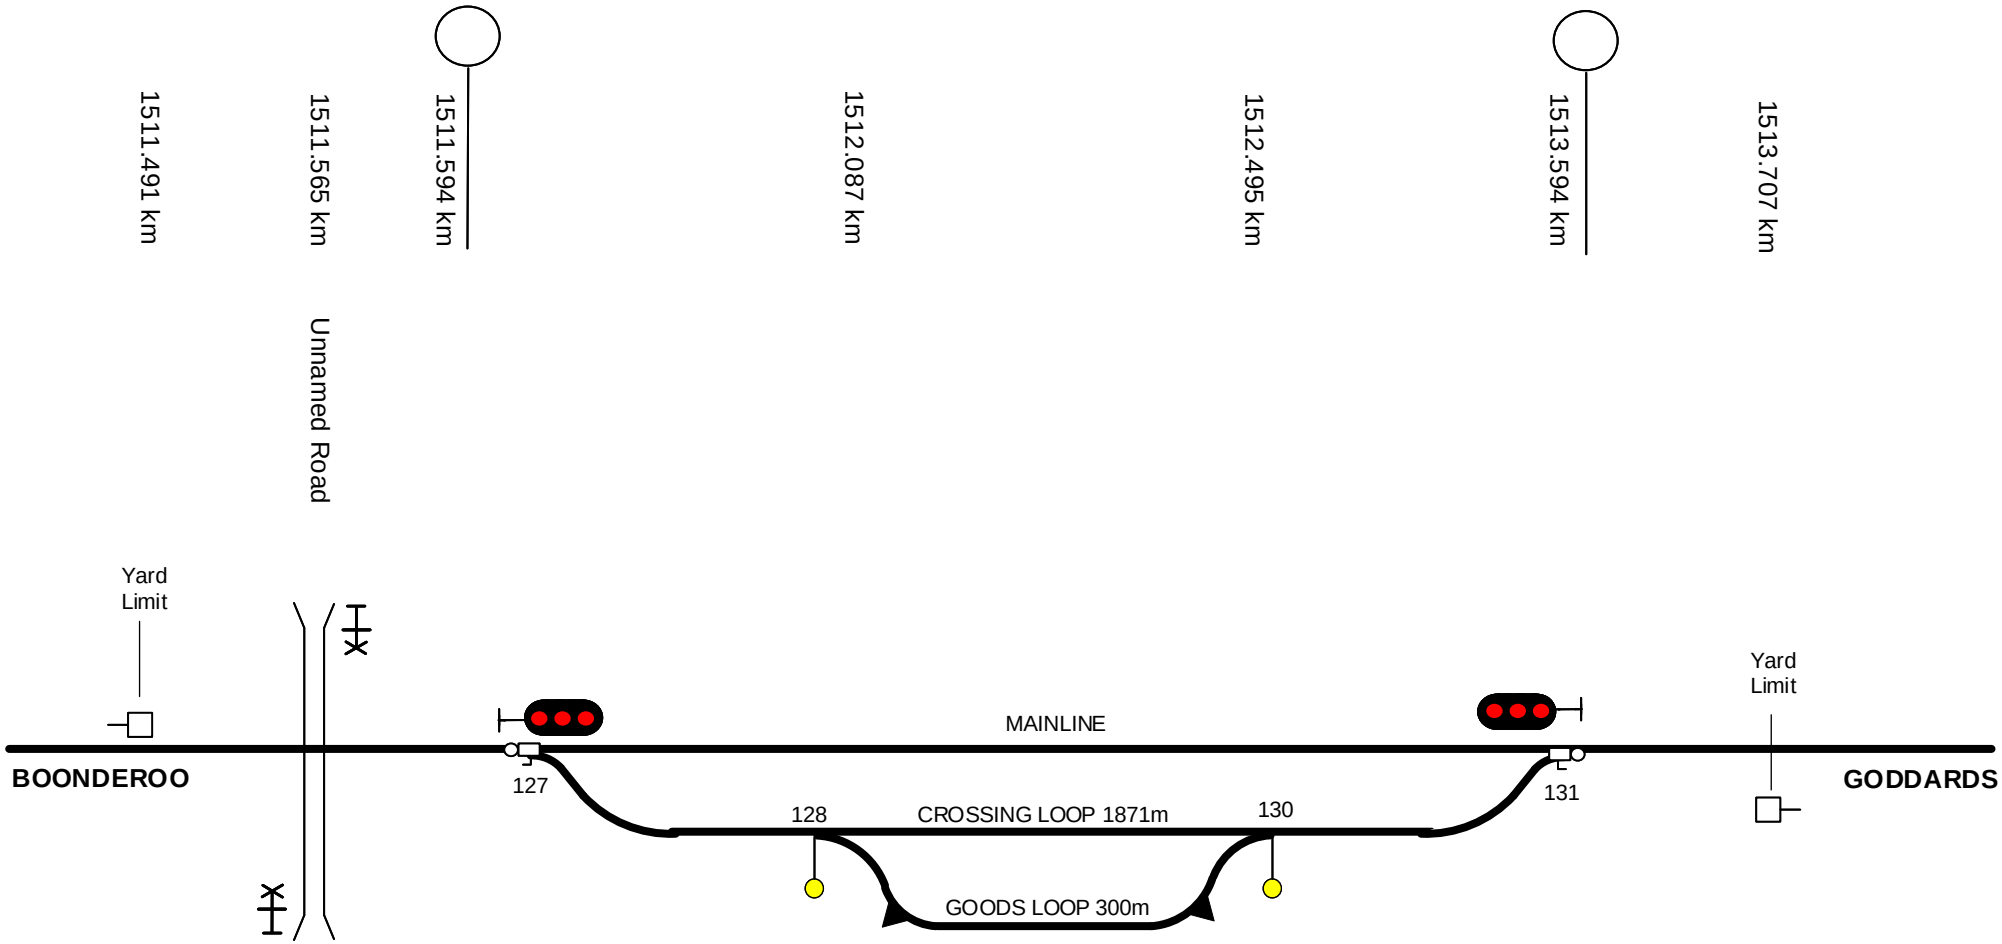

This diagram must be used in conjunction with the corresponding Network Information Book containing the location specific information in Section 2 as well as the legend and general information in Section 1.

Rev	Date	Revision Description	Designed	Checked	Ind.Rev	Approved
2	27/3/20	Signals updated to LED				
1	17/5/17	Yard limit boards added	AGIBB	RRATH		

Designed	G HARRISON	5/1/16	ARTC ACCEPTANCE
Checked	J SPARROW	5/1/16	Accepted by P CAMPBELL
Ind. Rev. Company	ARTC	Ind. Rev. Name	R RATH
Review Signature		5/1/16	Signed:
			Acceptance Date 5/1/16

ARTC

NIB-T0274

Sheet No 1 of 1

Scale NTS

Sheet Size A4

TITLE

KITCHENER

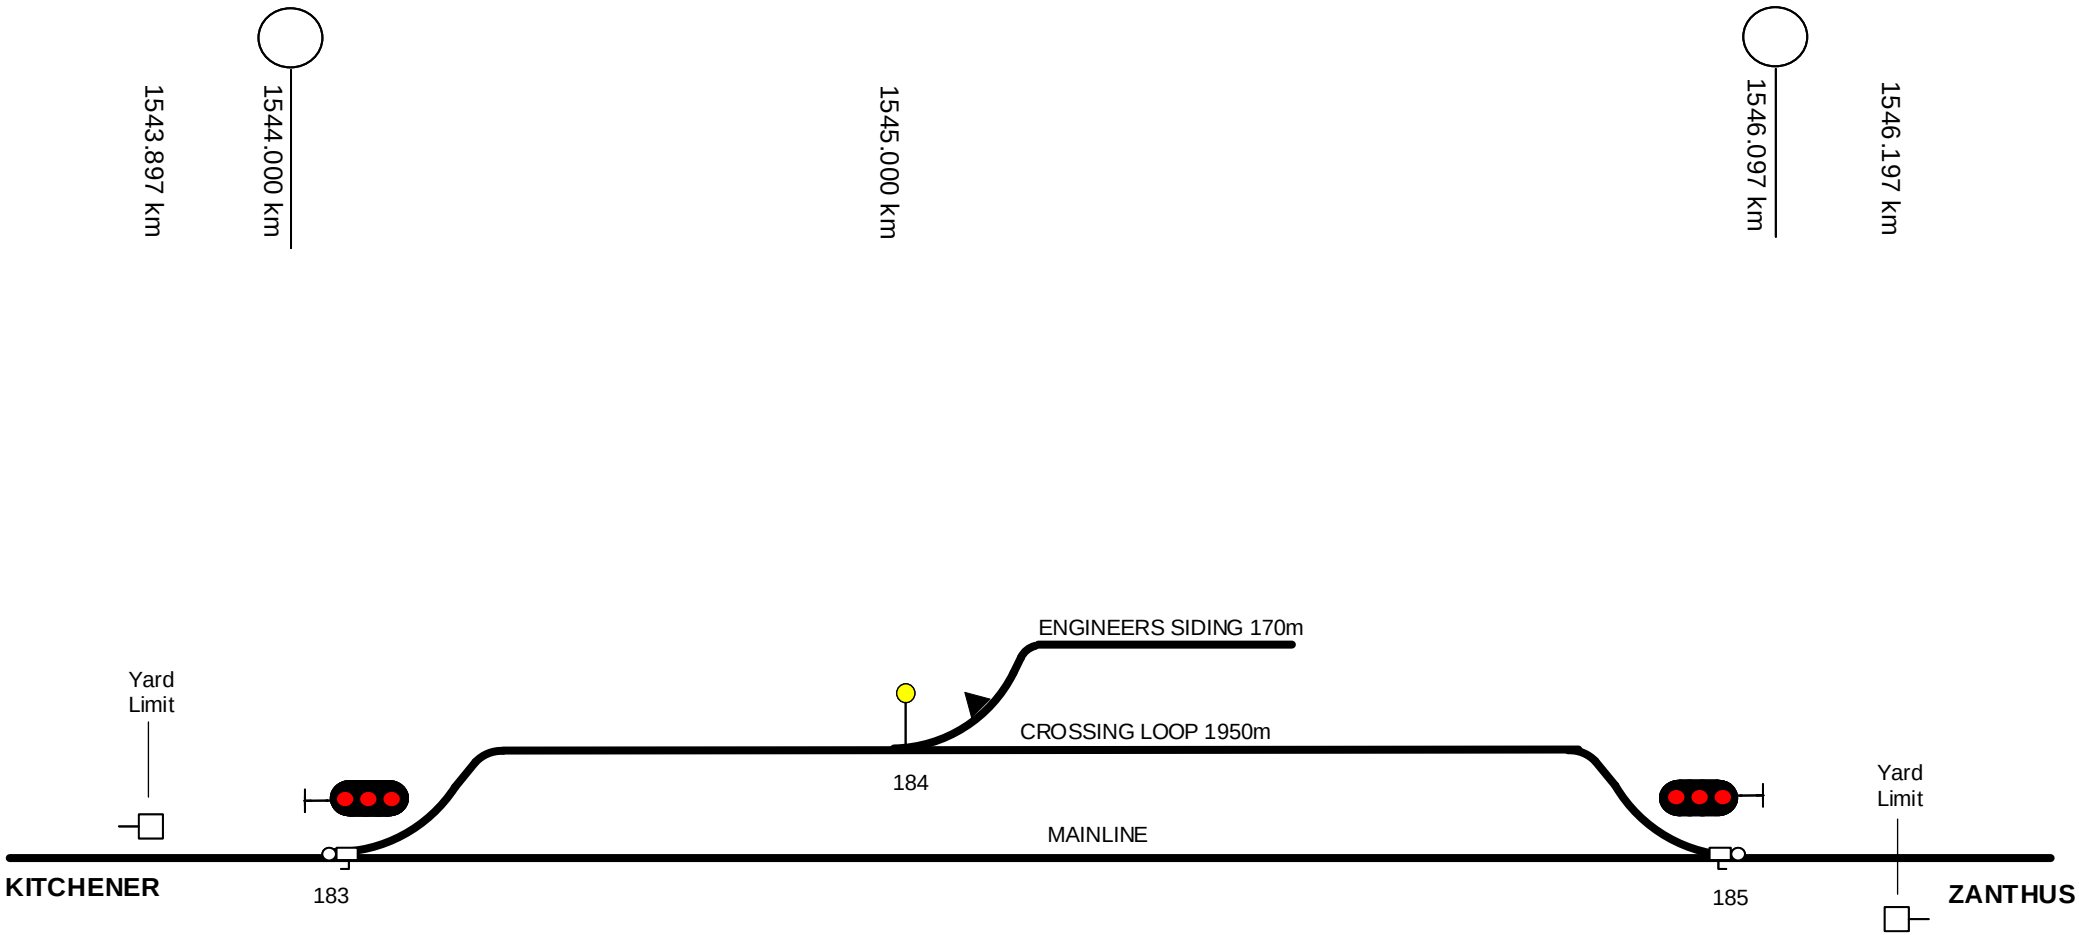

This diagram must be used in conjunction with the corresponding Network Information Book containing the location specific information in Section 2 as well as the legend and general information in Section 1.

Rev	Date	Revision Description	Designed	Checked	Ind.Rev	Approved
2	2/6/22	Derail added				
1	17/5/17	Yard limit boards added	AGIBB	RRATH		

Designed	G. HARRISON	09/03/16	ARTC ACCEPTANCE
Checked	J. SPARROW	09/03/16	Accepted by P.CAMPBELL
Ind. Review ARTC		Ind. Rev. Name R. RATH	Signed
Review Signature		09/03/16	Acceptance Date 09/03/16

ARTC

TITLE

GODDARDS

NIB-T0275

Sheet No 1 of 1

Scale NTS

Sheet Size A4

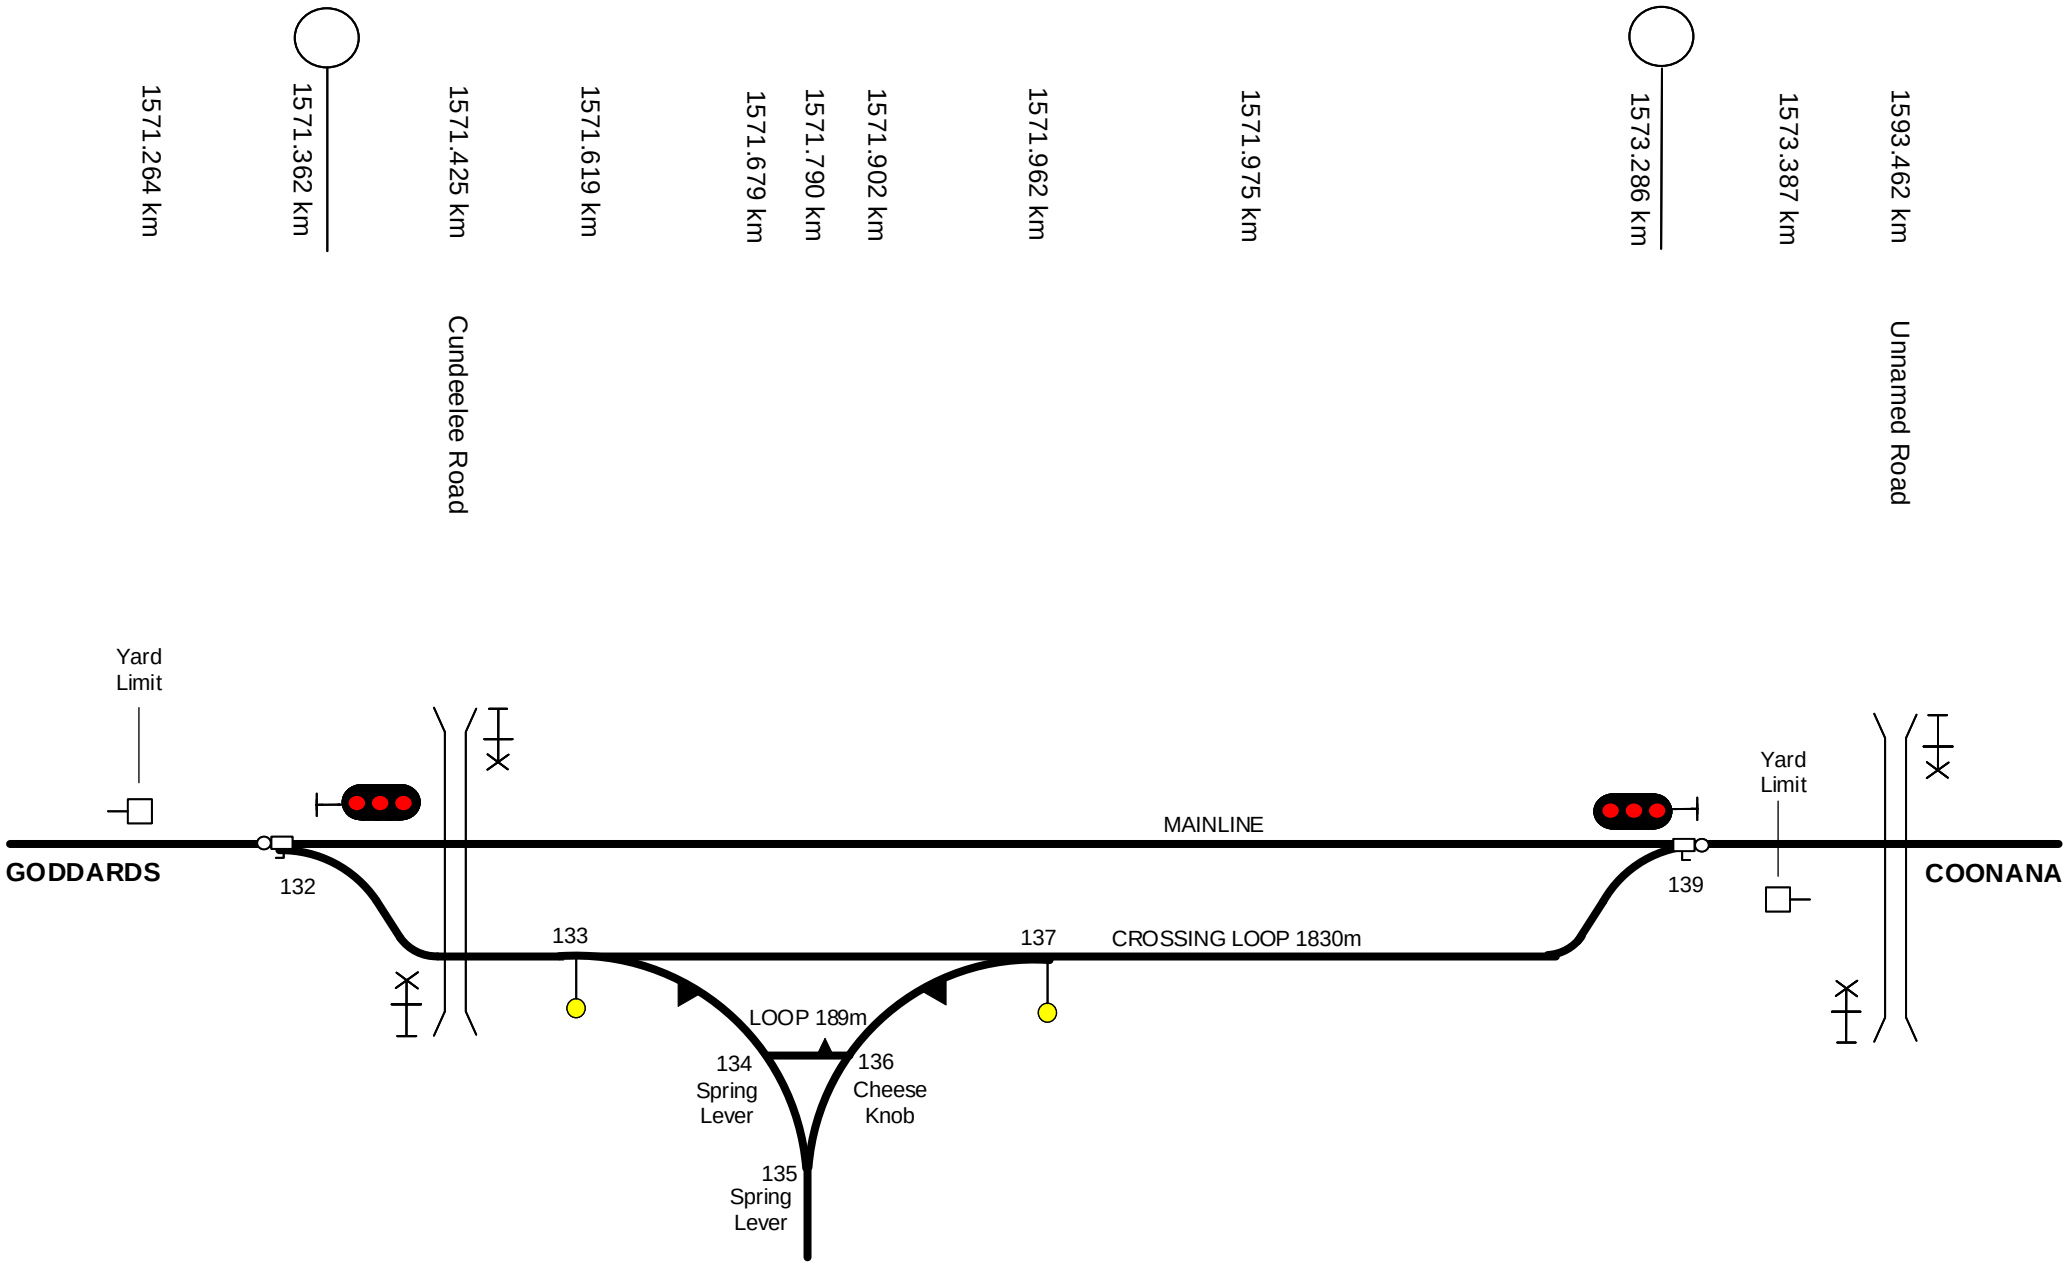

This diagram must be used in conjunction with the corresponding Network Information Book containing the location specific information in Section 2 as well as the legend and general information in Section 1.

Rev	Date	Revision Description	Designed	Checked	Ind.Rev	Approved
4	2/6/22	Derails added				
3	27/3/20	Signals updated to LED				
2	13/11/18	Redundant Camp Spur removed				
1	12/05/17	Level crossings updated. Yard limit boards added	AGIBB	RRATH		

Designed	G. HARRISON	09/03/16	ARTC ACCEPTANCE
Checked	J. SPARROW	09/03/16	Accepted by P.CAMPBELL
Ind. Review ARTC	Ind. Rev. Name R. RATH		Signed
Review Signature		09/03/16	Acceptance Date 09/03/16

ARTC

TITLE

ZANTHUS

NIB-T0276

Sheet No 1 of 1

Sheet Size A4

Scale NTS

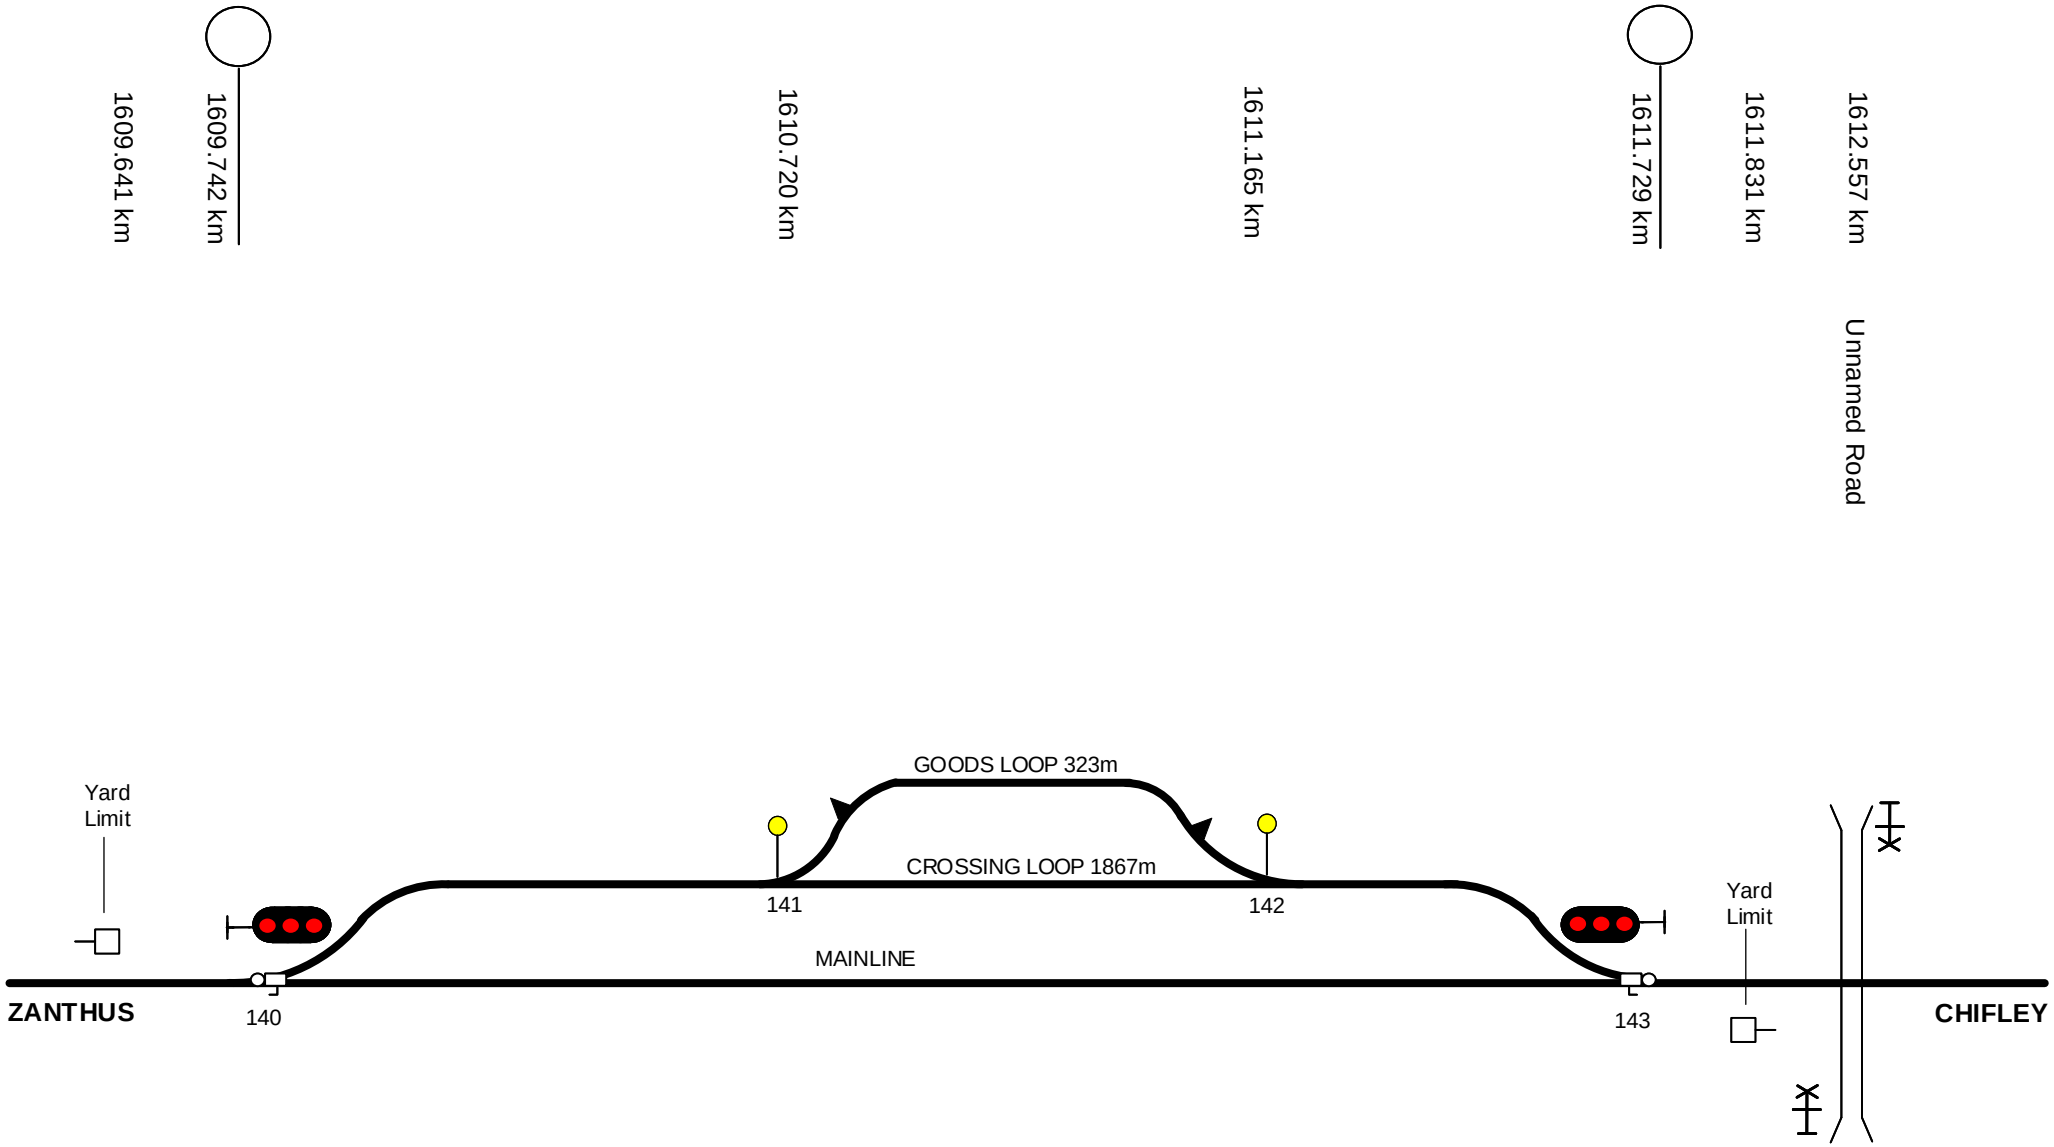

This diagram must be used in conjunction with the corresponding Network Information Book containing the location specific information in Section 2 as well as the legend and general information in Section 1.

Rev	Date	Revision Description	Designed	Checked	Ind.Rev	Approved
3	2/6/22	Derails added				
2	27/3/20	Signals updated to LED				
1	17/5/17	Yard limit boards added	AGIBB	RRATH		

Designed G. HARRISON	09/03/16	ARTC ACCEPTANCE
Checked J. SPARROW	09/03/16	Accepted by P.CAMPBELL
Ind. Review ARTC	Ind. Rev. Name R. RATH	Signed
Review Signature	09/03/16	Acceptance Date 09/03/16

ARTC

TITLE

COONANA

NIB-T0277

Sheet No 1 of 1

Scale NTS

Sheet Size A4

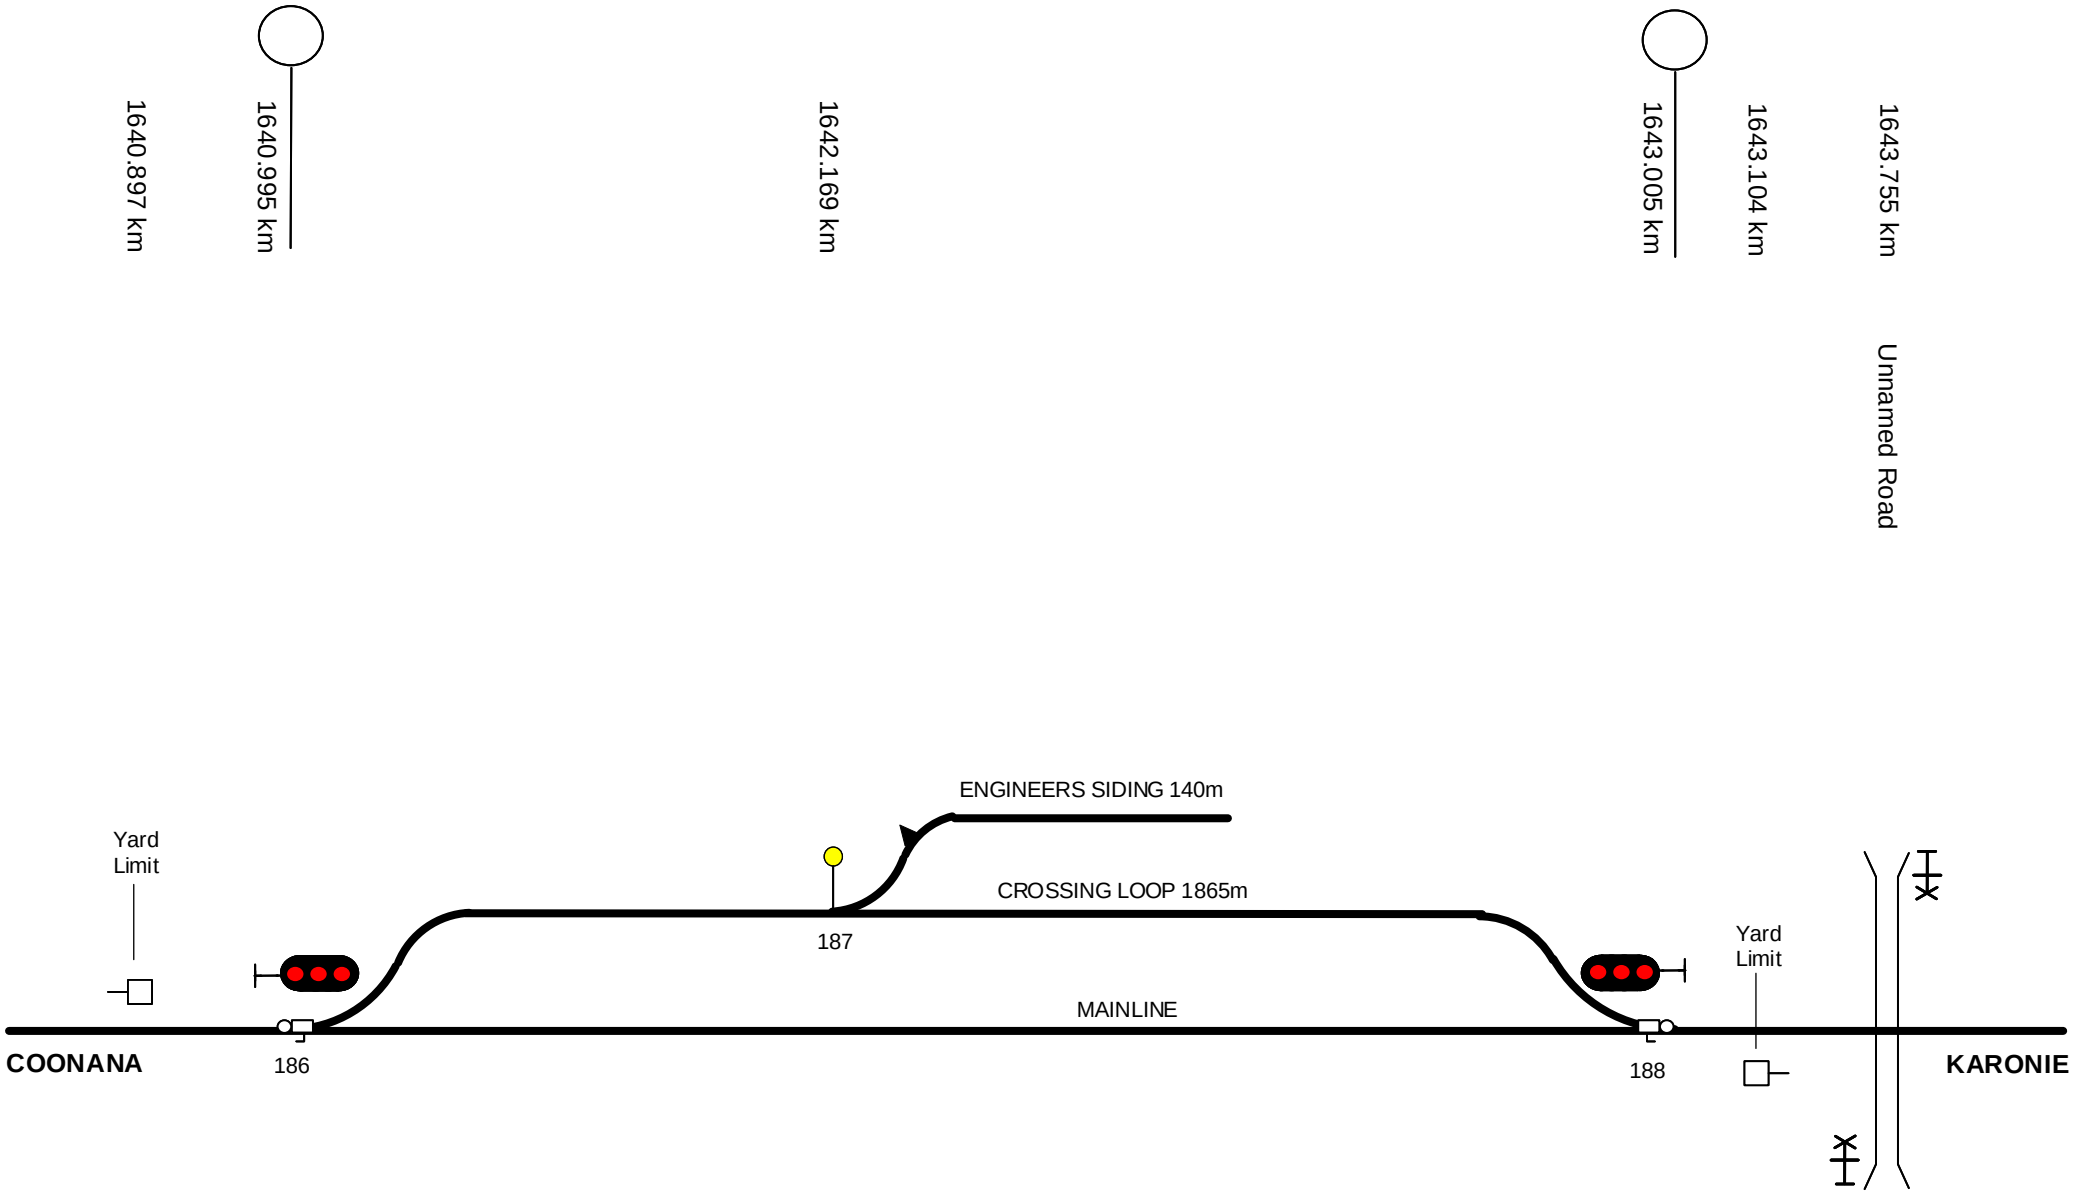

This diagram must be used in conjunction with the corresponding Network Information Book containing the location specific information in Section 2 as well as the legend and general information in Section 1.

Rev	Date	Revision Description	Designed	Checked	Ind.Rev	Approved
1	17/5/17	Yard limit boards updated	AGIBB	RRATH		

Designed	G. HARRISON	09/03/16	ARTC ACCEPTANCE
Checked	J. SPARROW	09/03/16	Accepted by P.CAMPBELL
Ind. Review ARTC	Ind. Rev. Name R. RATH		Signed
Review Signature		09/03/16	Acceptance Date 09/03/16

ARTC

TITLE

CHIFLEY

NIB-T0278

Sheet No 1 of 1

Scale NTS

Sheet Size A4

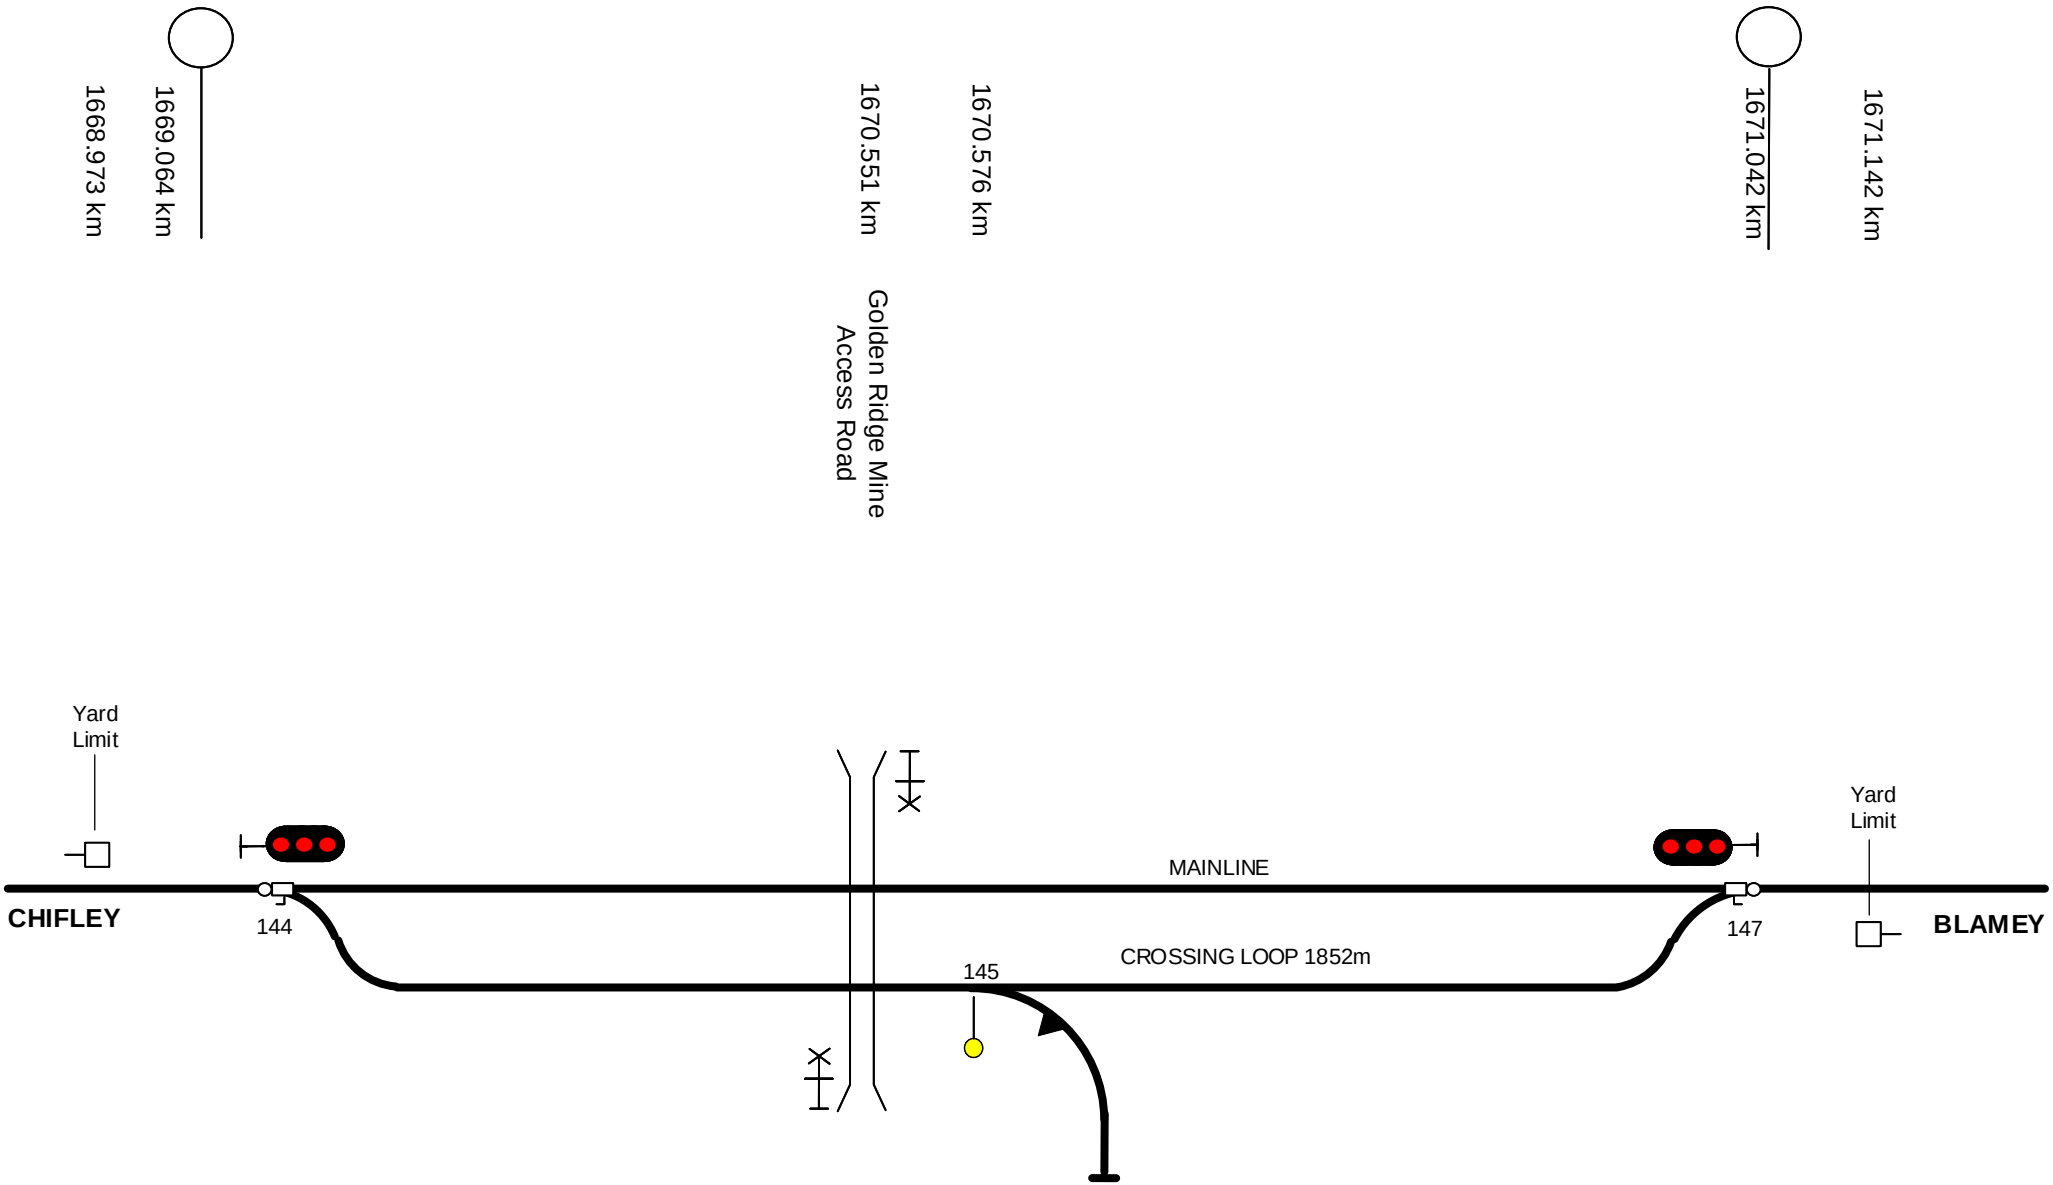

This diagram must be used in conjunction with the corresponding Network Information Book containing the location specific information in Section 2 as well as the legend and general information in Section 1.

Rev	Date	Revision Description	Designed	Checked	Ind.Rev	Approved
3	2/6/22	Derail added				
2	27/3/20	Signals updated to LED				
1	12/5/17	Level crossing updated. Yard limit boards updated	AGIBB	RRATH		

Designed	G. HARRISON	09/03/16	ARTC ACCEPTANCE
Checked	J. SPARROW	09/03/16	Accepted by P.CAMPBELL
Ind. Review ARTC		Ind. Rev. Name R. RATH	Signed
Review Signature		09/03/16	Acceptance Date 09/03/16

ARTC

TITLE

KARONIE

NIB-T0279

Sheet No 1 of 1

Scale NTS

Sheet Size A4

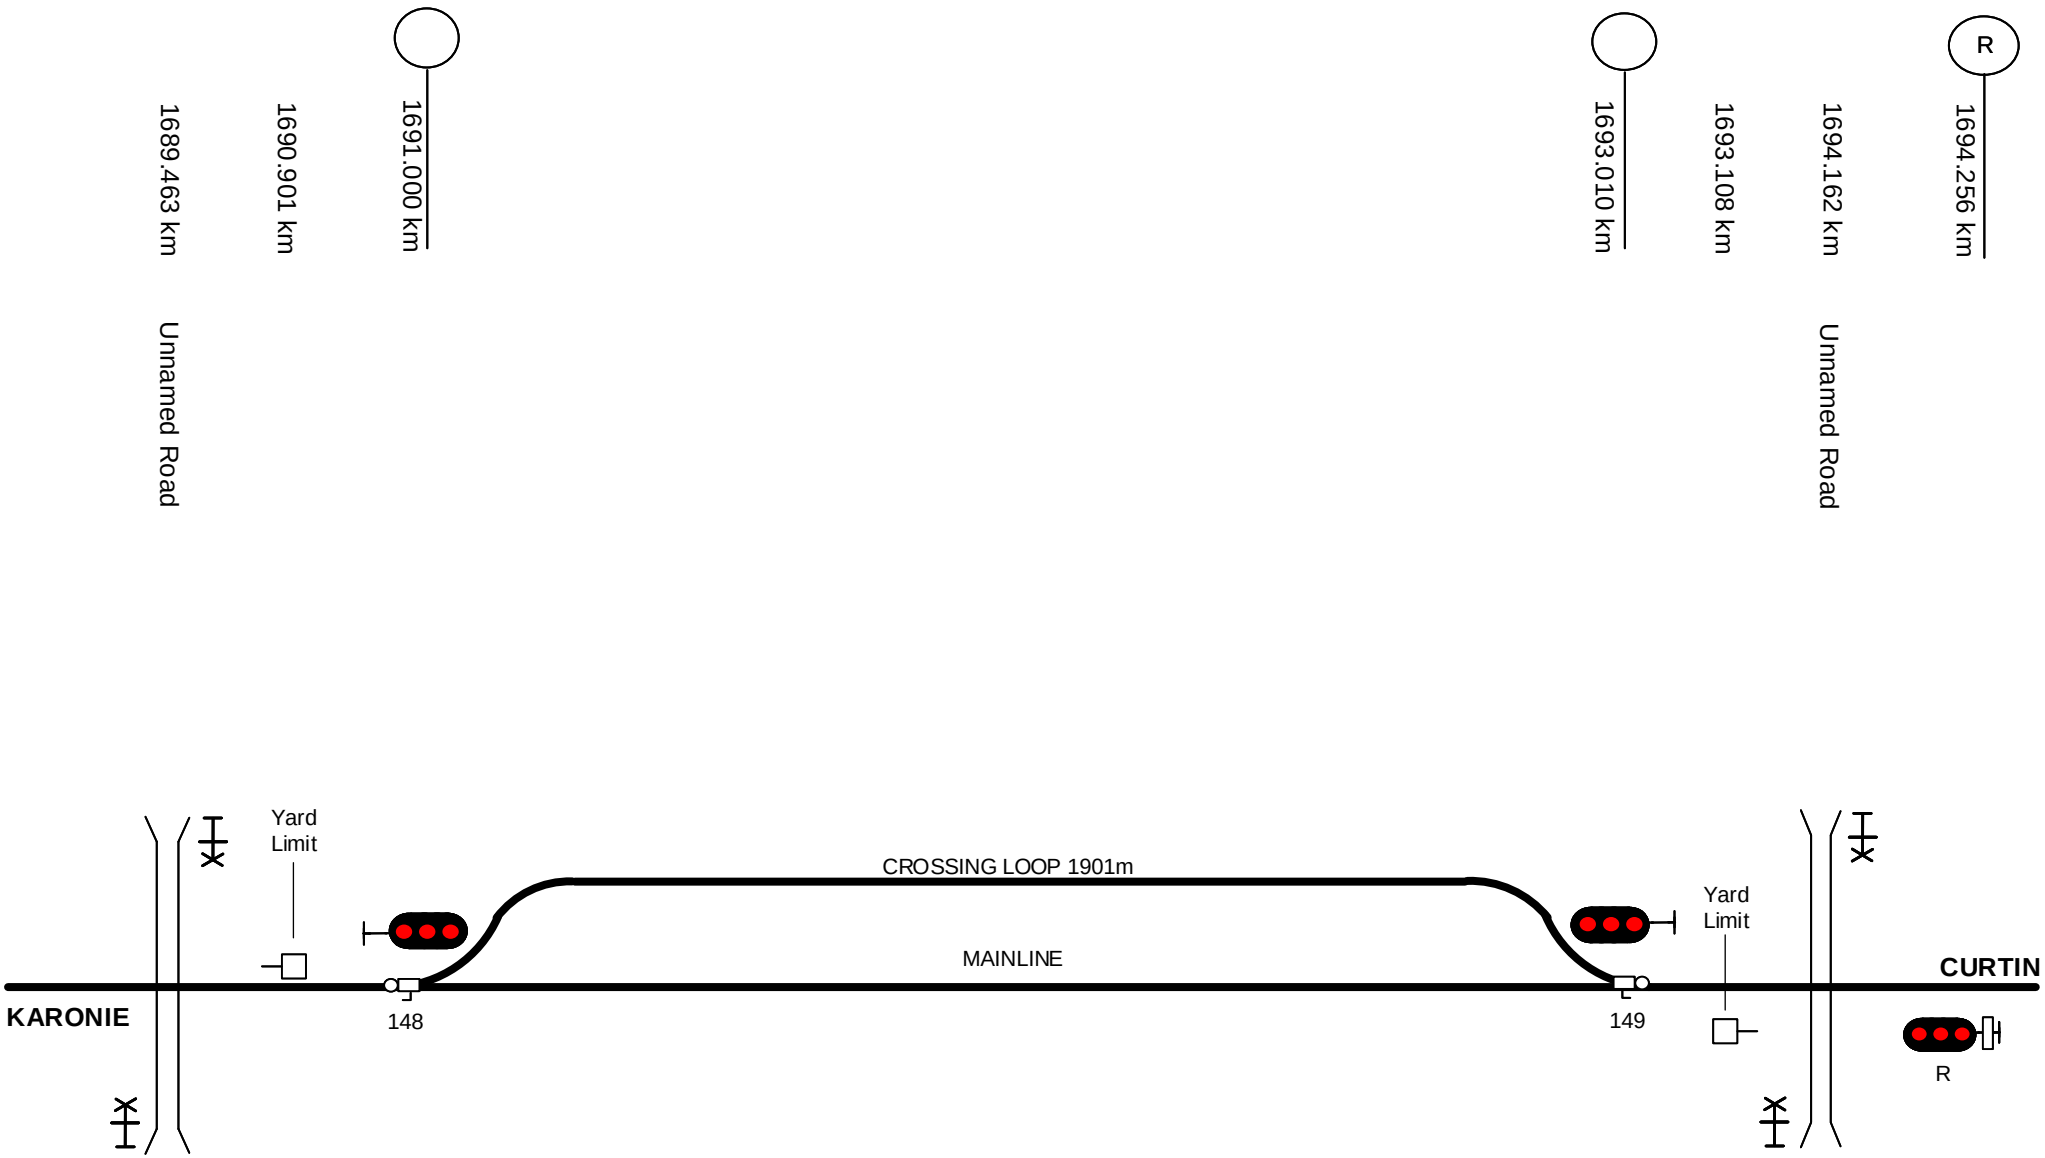

This diagram must be used in conjunction with the corresponding Network Information Book containing the location specific information in Section 2 as well as the legend and general information in Section 1.

Rev	Date	Revision Description	Designed	Checked	Ind.Rev	Approved
2	27/3/20	Signals updated to LED				
1	26/5/17	Yard limit boards & R signal added	AGIBB	RRATH		

Designed	G. HARRISON	09/03/16	ARTC ACCEPTANCE
Checked	J. SPARROW	09/03/16	Accepted by P.CAMPBELL
Ind. Review ARTC	Ind. Rev. Name R. RATH		Signed
Review Signature		09/03/16	Acceptance Date 09/03/16

ARTC

TITLE

BLAMEY

NIB-T0280

Sheet No 1 of 1

Sheet Size A4

Scale NTS

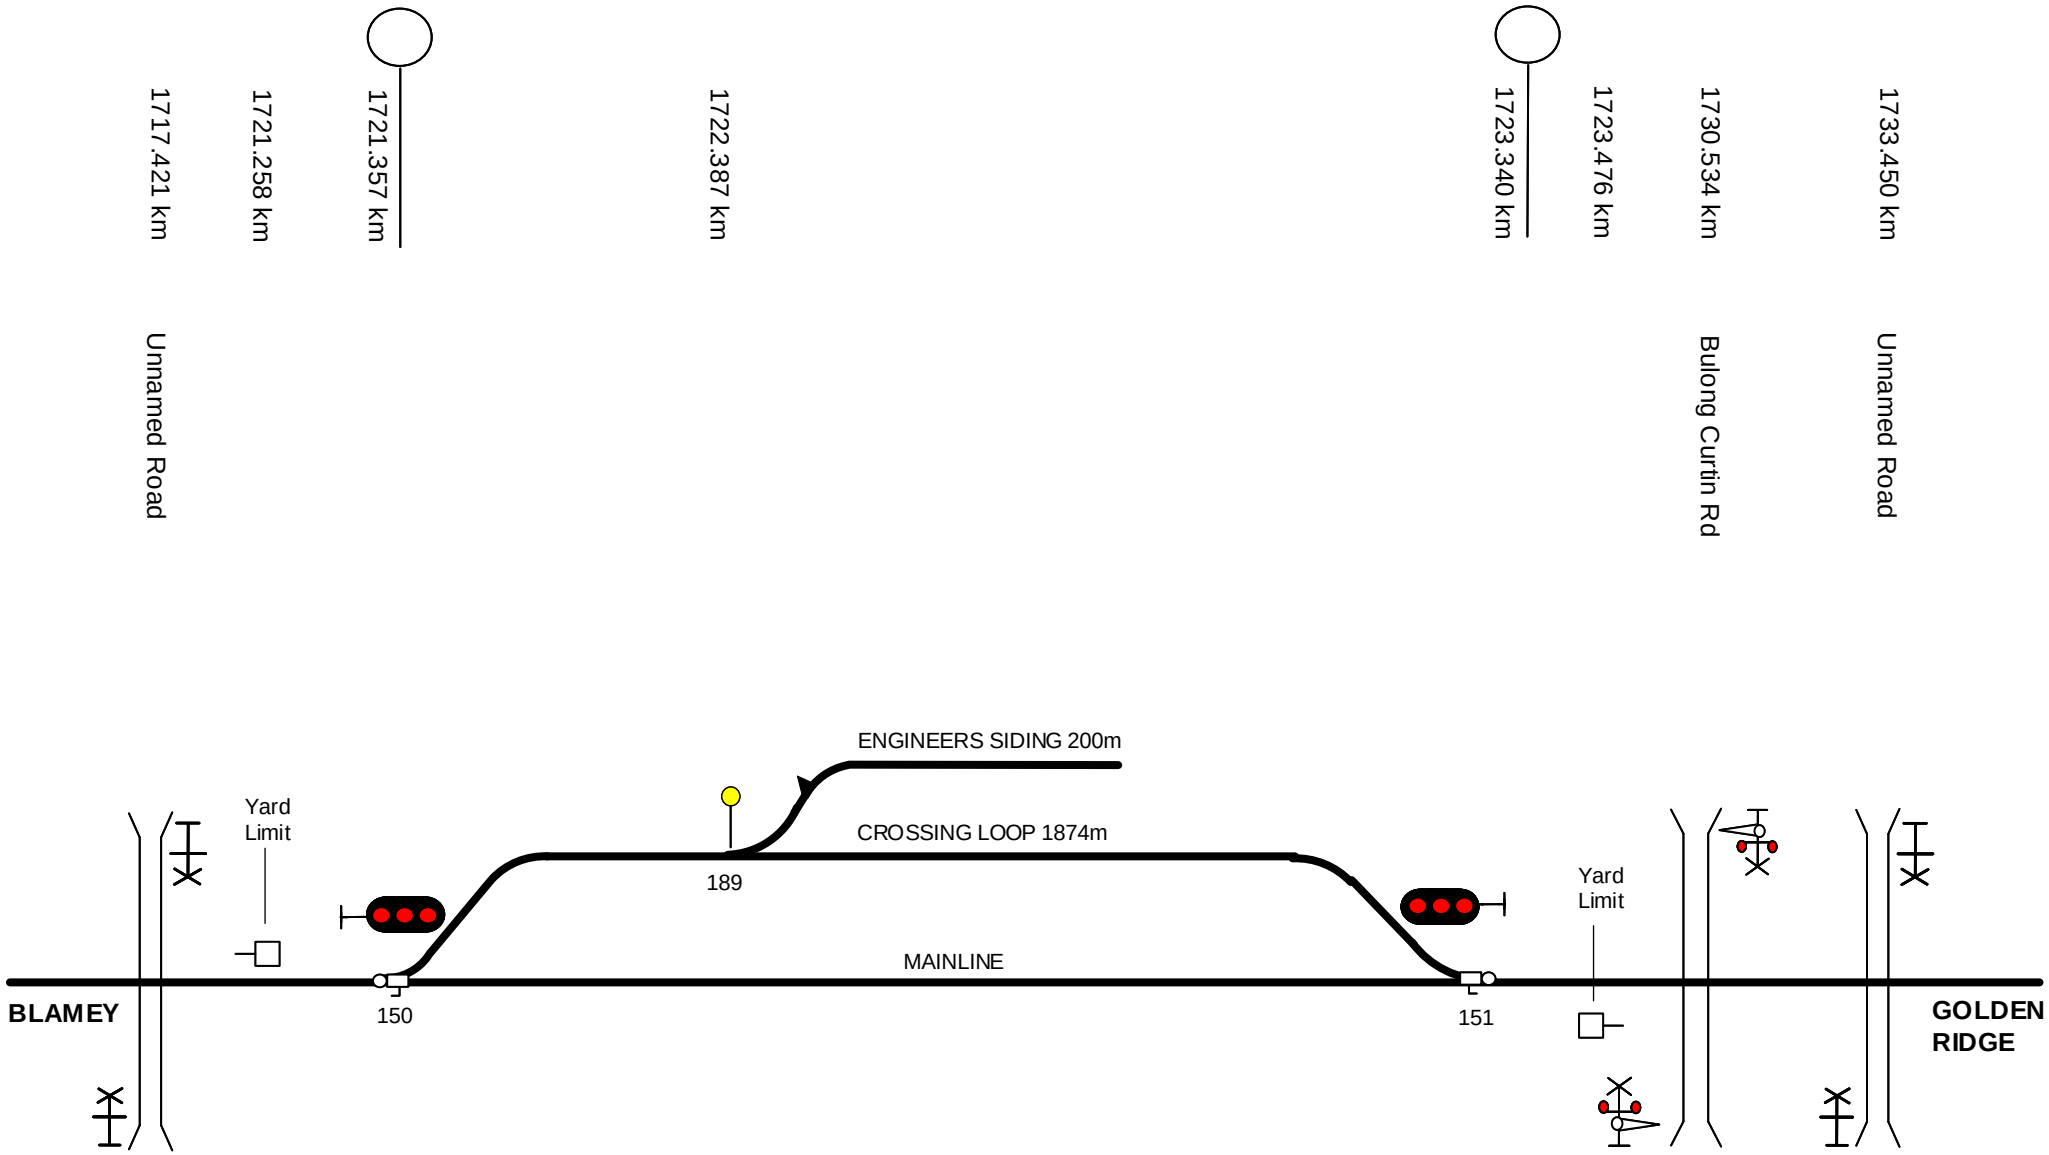

This diagram must be used in conjunction with the corresponding Network Information Book containing the location specific information in Section 2 as well as the legend and general information in Section 1.

Rev	Date	Revision Description	Designed	Checked	Ind.Rev	Approved
3	2/6/22	Derail added				
2	27/3/20	Signals updated to LED				
1	9/6/17	Level crossings updated. Yard limit boards added	AGIBB	RRATH		

Designed	G. HARRISON	09/03/16
Checked	J. SPARROW	09/03/16
Ind. Review ARTC	Ind. Rev. Name R. RATH	
Review Signature		09/03/16

ARTC ACCEPTANCE
Accepted by P.CAMPBELL
Signed
Acceptance Date 09/03/16

ARTC

TITLE

CURTIN

NIB-T0281

Sheet No 1 of 1

Sheet Size A4

Scale NTS

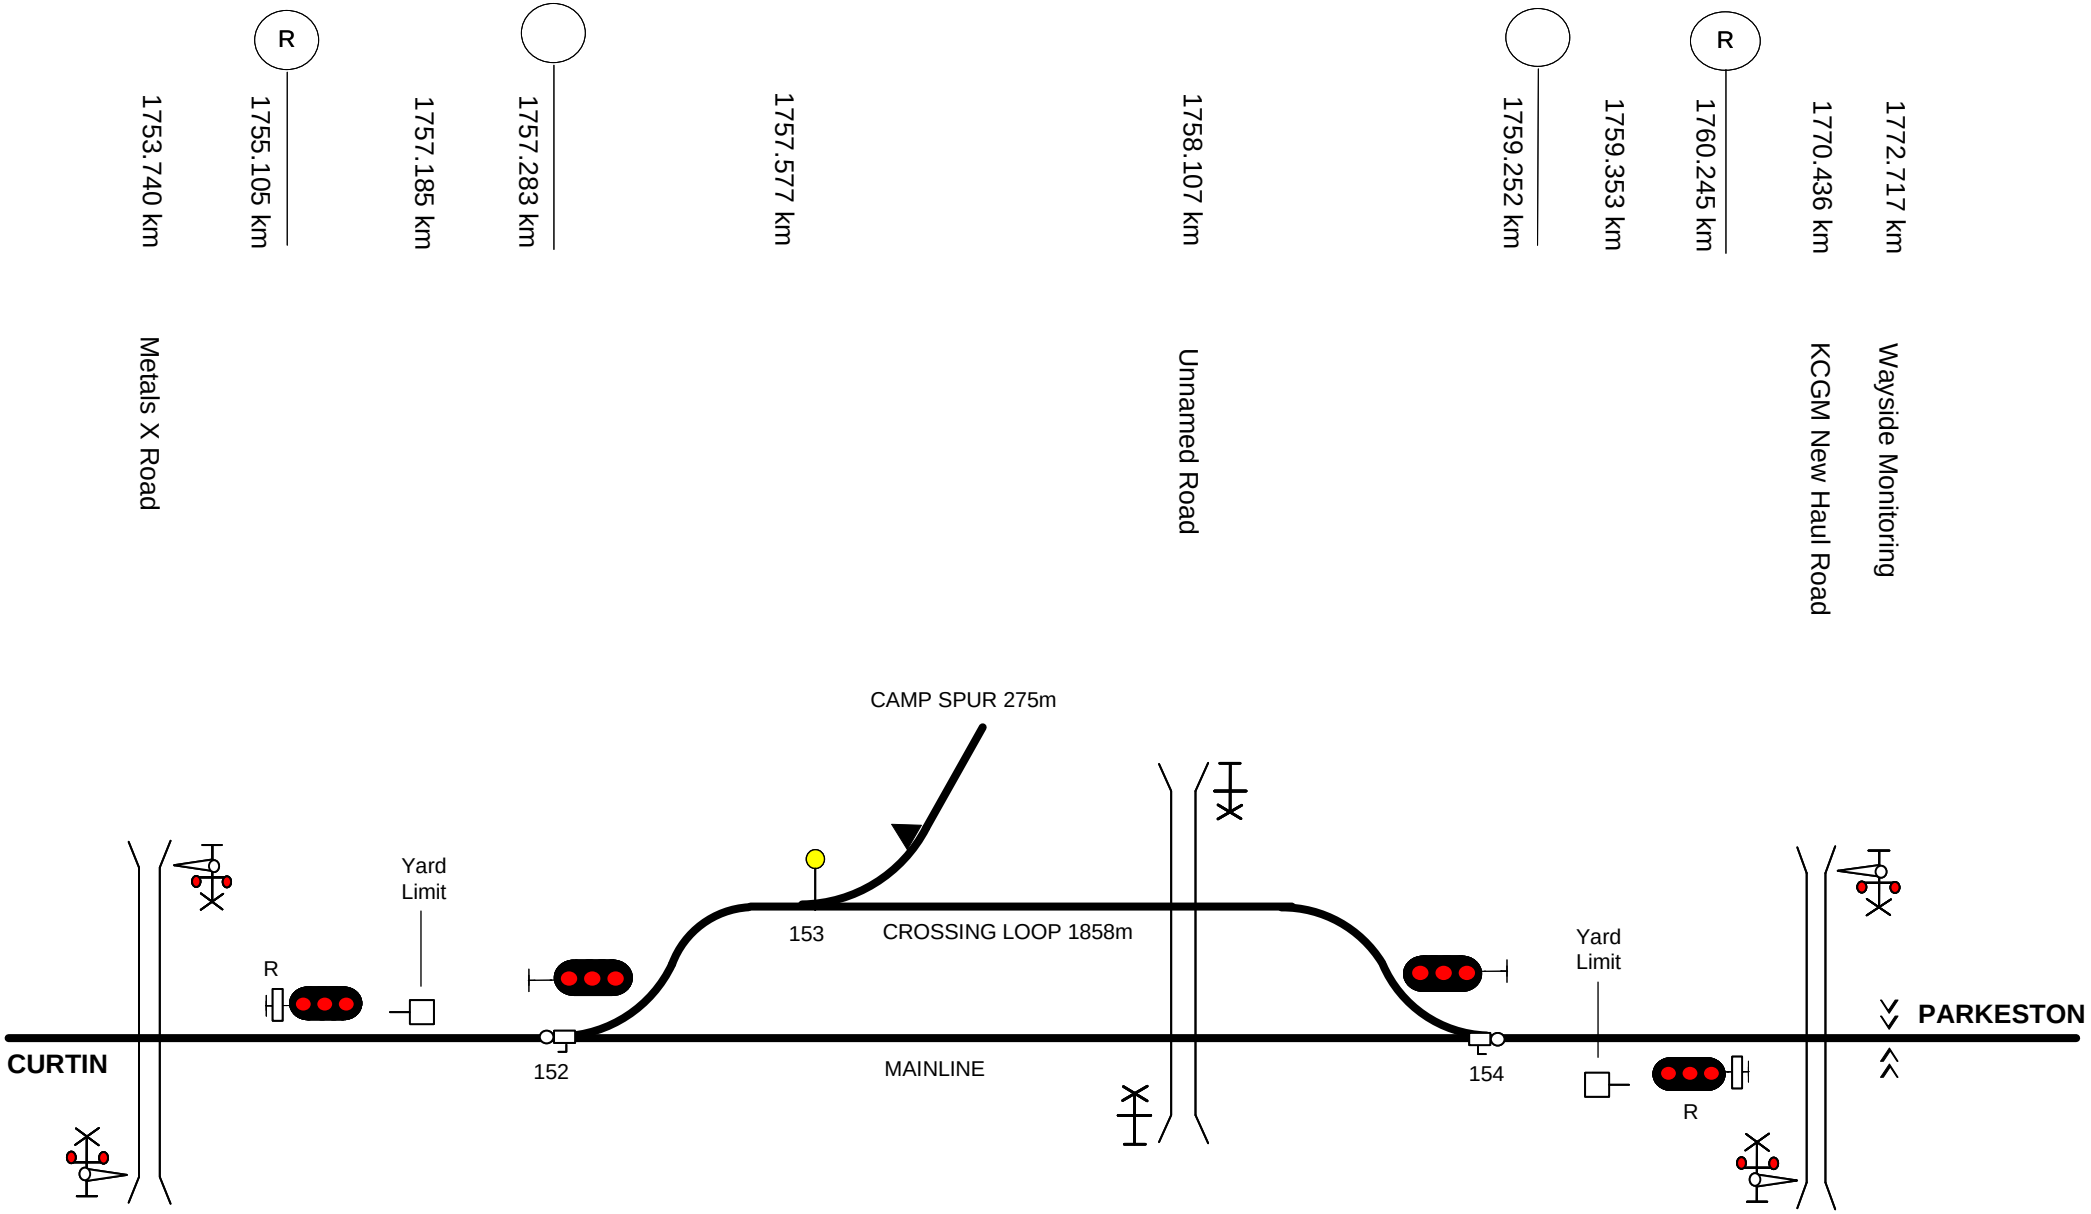

This diagram must be used in conjunction with the corresponding Network Information Book containing the location specific information in Section 2 as well as the legend and general information in Section 1.

Rev	Date	Revision Description	Designed	Checked	Ind.Rev	Approved
3	29/1/25	Wayside equipment km updated				
2	27/3/20	Haul Road level crossing & wayside equipment added & signals updated				
1	12/5/17	Level crossings updated. Yard limit boards & R signals added	AGIBB	RRATH		

Designed	G. HARRISON	09/03/16	ARTC ACCEPTANCE
Checked	J. SPARROW	09/03/16	Accepted by P.CAMPBELL
Ind. Review ARTC	Ind. Rev. Name R. RATH		Signed
Review Signature		09/03/16	Acceptance Date 09/03/16

ARTC

TITLE

GOLDEN RIDGE

NIB-T0282

Sheet No 1 of 1

Sheet Size A4

Scale NTS

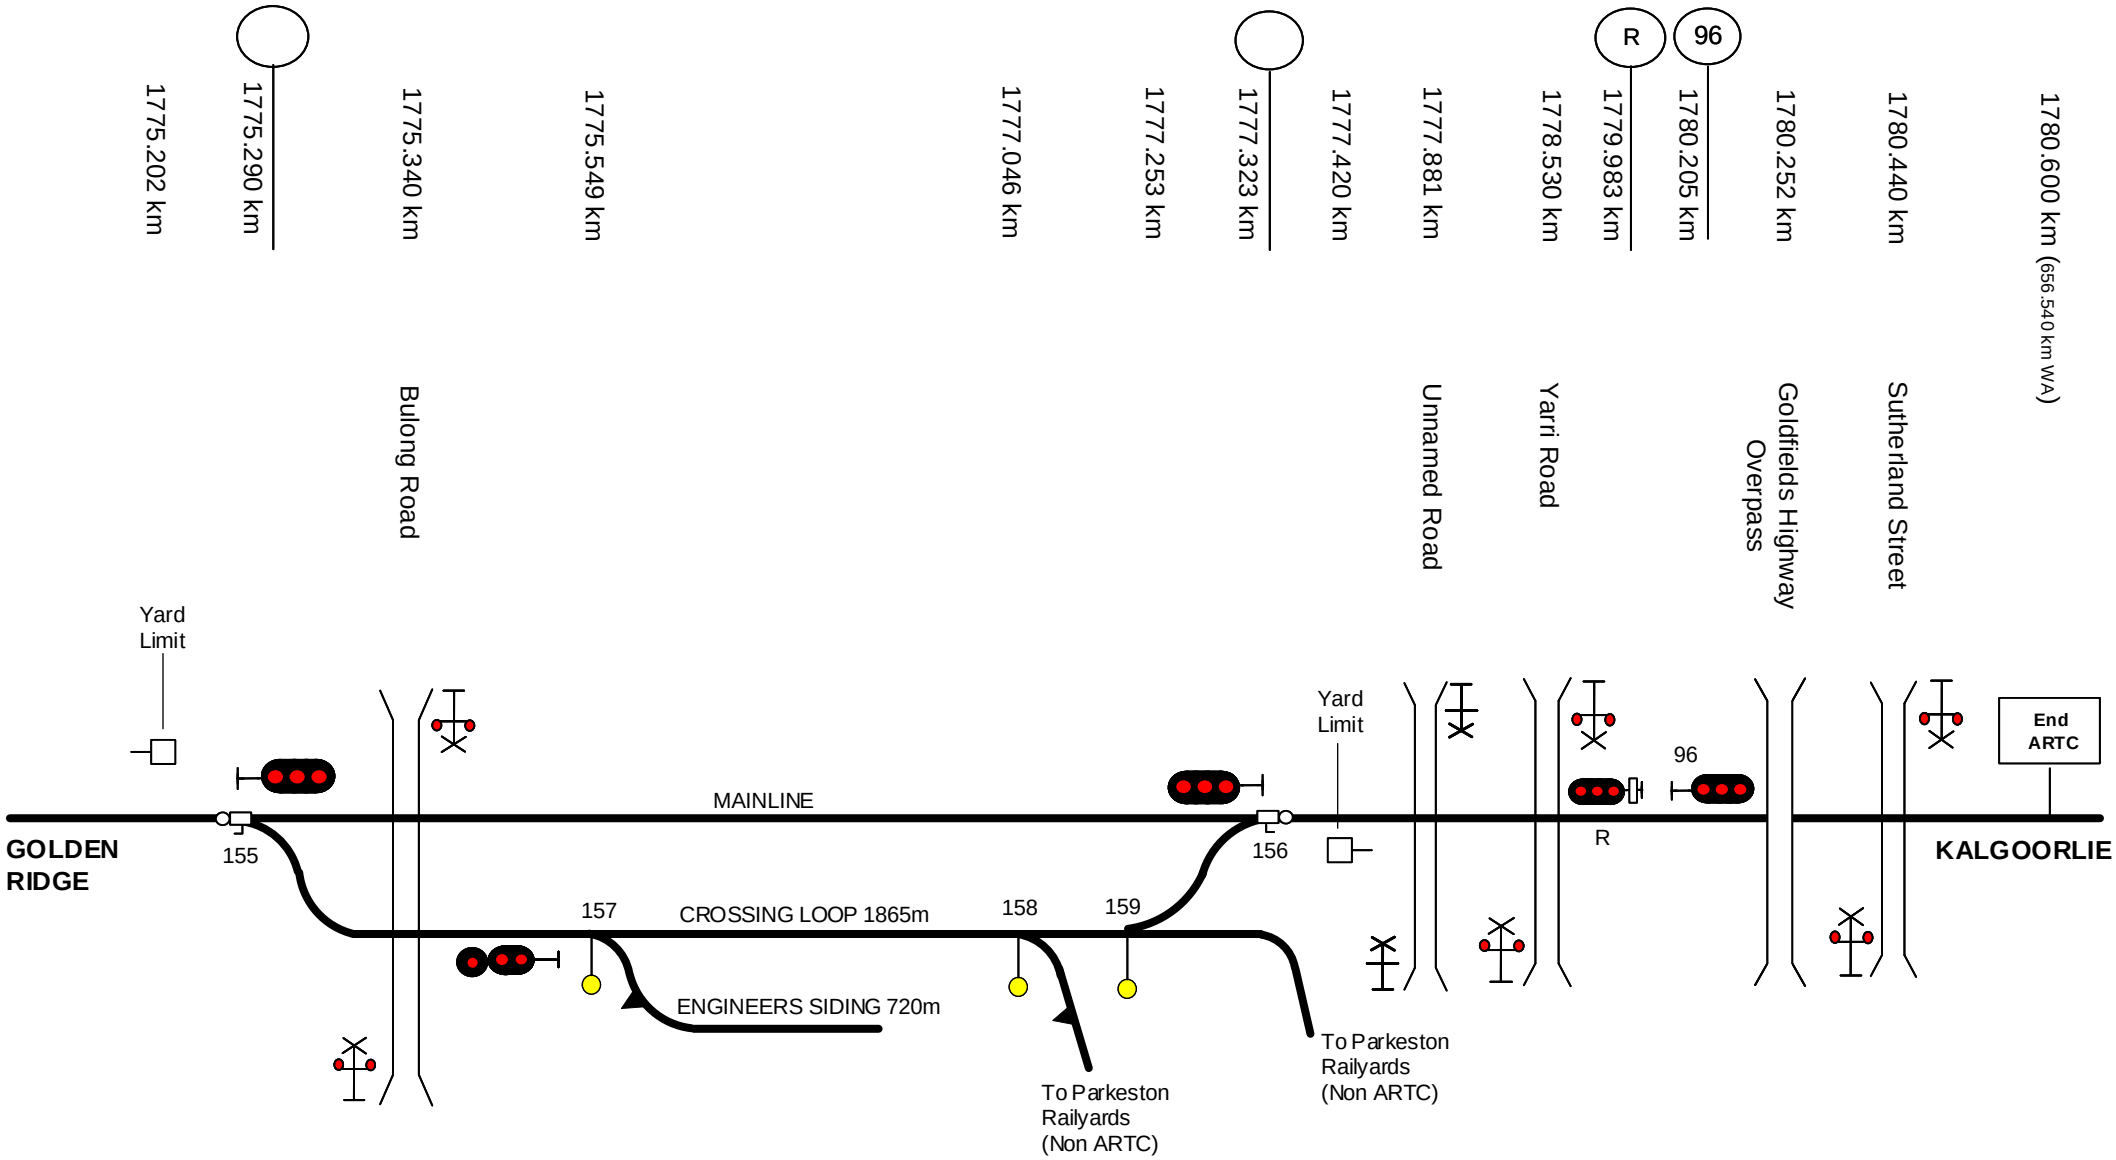

This diagram must be used in conjunction with the corresponding Network Information Book containing the location specific information in Section 2 as well as the legend and general information in Section 1.

Rev	Date	Revision Description	Designed	Checked	Ind.Rev	Approved
2	27/3/20	Signals updated to LED				
1	17/5/17	Yard limits added	AGIBB	RRATH		

Designed	G. HARRISON	09/03/16	ARTC ACCEPTANCE
Checked	J. SPARROW	09/03/16	Accepted by P.CAMPBELL
Ind. Review ARTC	Ind. Rev. Name R. RATH		Signed
Review Signature		09/03/16	Acceptance Date 09/03/16

ARTC

TITLE

PARKESTON

NIB-T0283

Sheet No 1 of 1

Sheet Size A4

Scale NTS

Drawing Legend

	Standard gauge track		Dual gauge track
	Broad gauge track	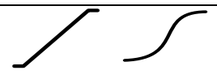	Crossover
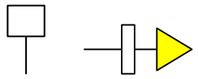	Advisory Sign or Location Sign		Tunnel
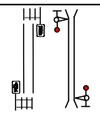	Pedestrian Crossing	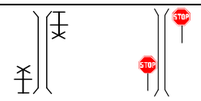	Passive Protection Level Crossing
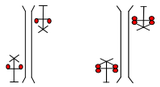	Active Protection Level Crossing – Flashing Lights	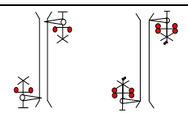	Active Protection Level Crossing – Lights and Boom
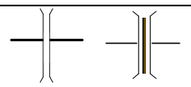	Bridge or Overpass	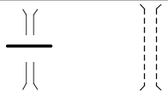	Underpass
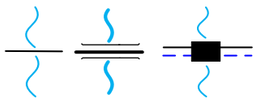	River/Creek or Significant river bridge or Viaduct	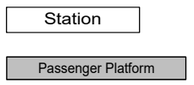	Station or Platform
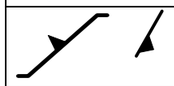	Derail		Dual Control Motorised Points
	Turnout		Catchpoint
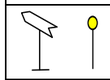	Point Indicator		Mechanical Frame
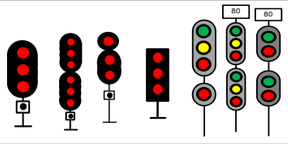		Absolute Signals (Absolute signals in Victoria containing a ‘P’ on the name plate are co-acting signals)	
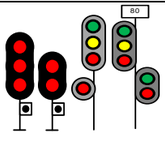	Permissive Signals	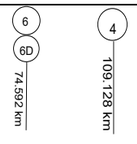	Signal number reference
	Dwarf Signals		Banner Indicator
	Overheight Detectors	>> <<	Wayside Equipment