NIB OGW-30-13 DIAGRAM LOCATIONS
HANBURY JUNCTION TO NCIG
NCIG COAL TERMINAL
KOORAGANG ISLAND
WALSH POINT
DRAWING LEGEND

©2015 Australian Rail Track Corporation Ltd
Drawing standard in accordance with EGP-04-01 & EGP-04-02

Used on / Next higher assembly: NETWORK INFORMATION BOOK

Filename: NIB-T0713.VSD

Alternate DMS Number:

Rev	Date	Revision Description	Designed	Checked	Ind.Rev	Approved

Designed	G HARRISON	5/1/16
Checked	J SPARROW	5/1/16
Ind. Rev. Company	ARTC	Ind. Rev. Name: R RATH
Review Signature		5/1/16

ARTC ACCEPTANCE
Accepted by: P CAMPBELL
Signed:
Acceptance Date: 5/1/16

ARTC

NIB-T0713

Sheet No: 1 of 1
Scale: NTS
Sheet Size: A3

TITLE

KOORAGANG

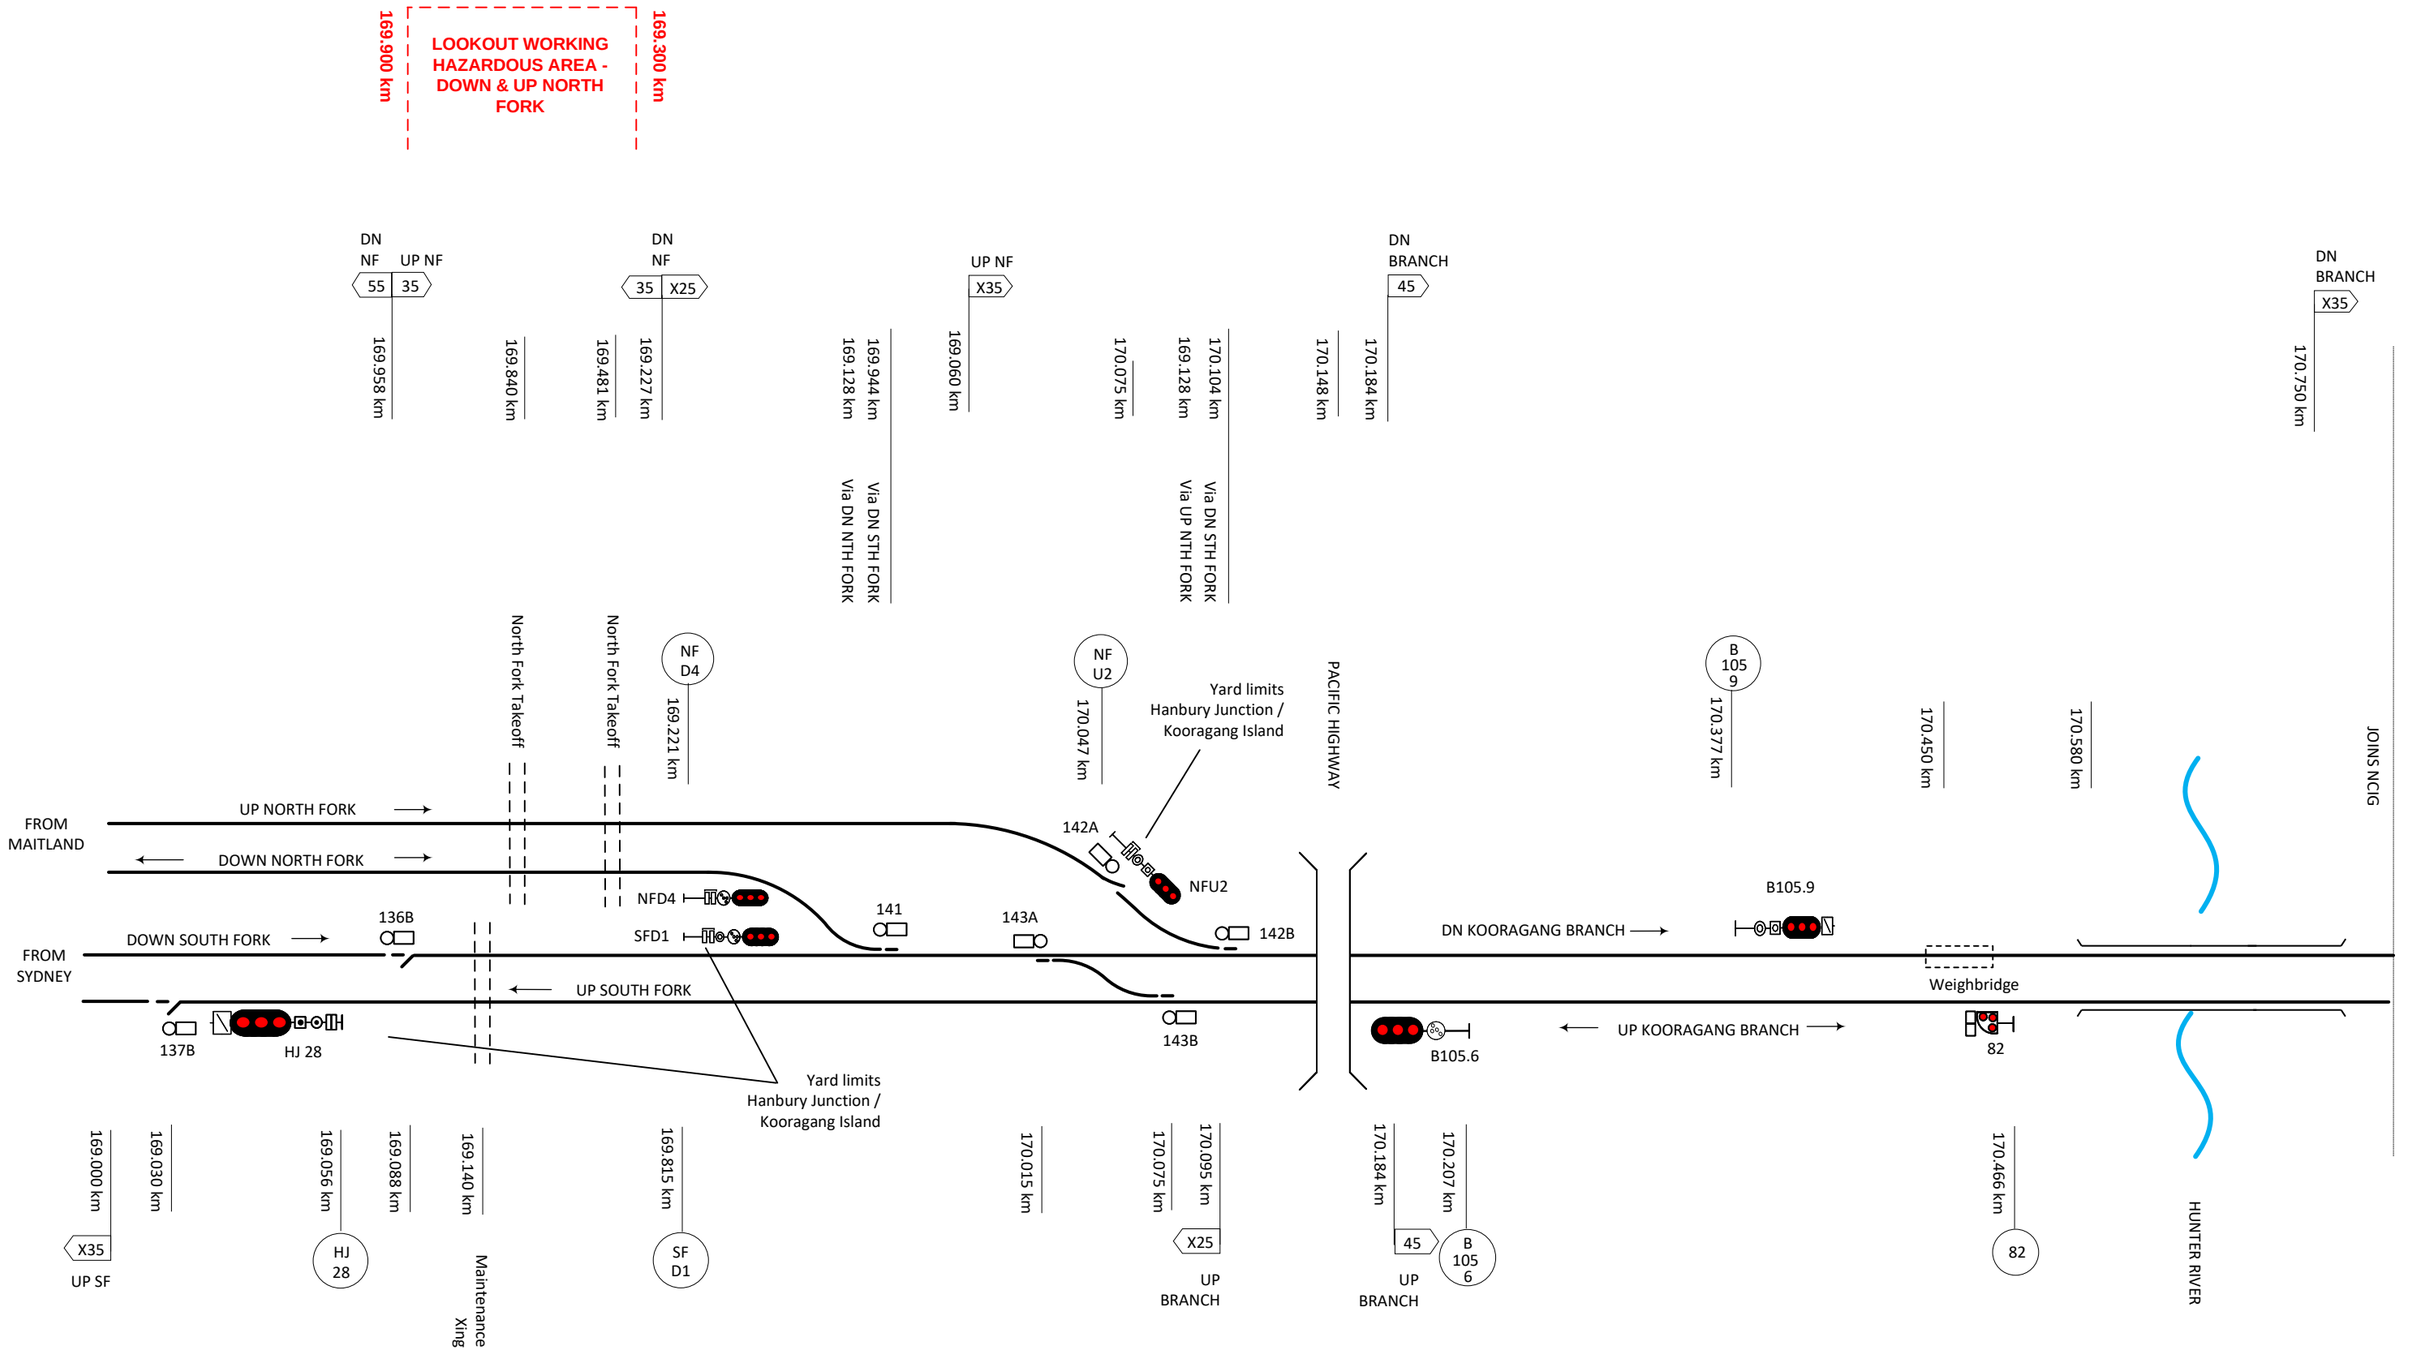

This diagram must be used in conjunction with the corresponding Network Information Book containing the location specific information in Section 2 as well as the legend and general information in Section 1.

Rev	Date	Revision Description	Designed	Checked	Ind.Rev	Approved
6	29/11/22	137B points km & speed 169.000km updated				
5	20/10/21	Signal SF U1 updated to HJ 28				
4	31/1/20	Naming of North Fork lines updated & Lookout Working Hazardous Area details added				
3	8/1/19	Speed board and other corrections				
2	4/7/18	Weighbridge added				

Designed	B HILL	5/1/16
Checked	J SPARROW	5/1/16
Ind. Rev. Company	ARTC	Ind. Rev. Name R RATH
Review Signature		5/1/16

ARTC ACCEPTANCE
Accepted by P CAMPBELL
Signed:
Acceptance Date 5/1/16

ARTC

NIB-T0370

Sheet No 1 of 1
Scale NTS
Sheet Size A3

TITLE

HANBURY JUNCTION TO NCIG

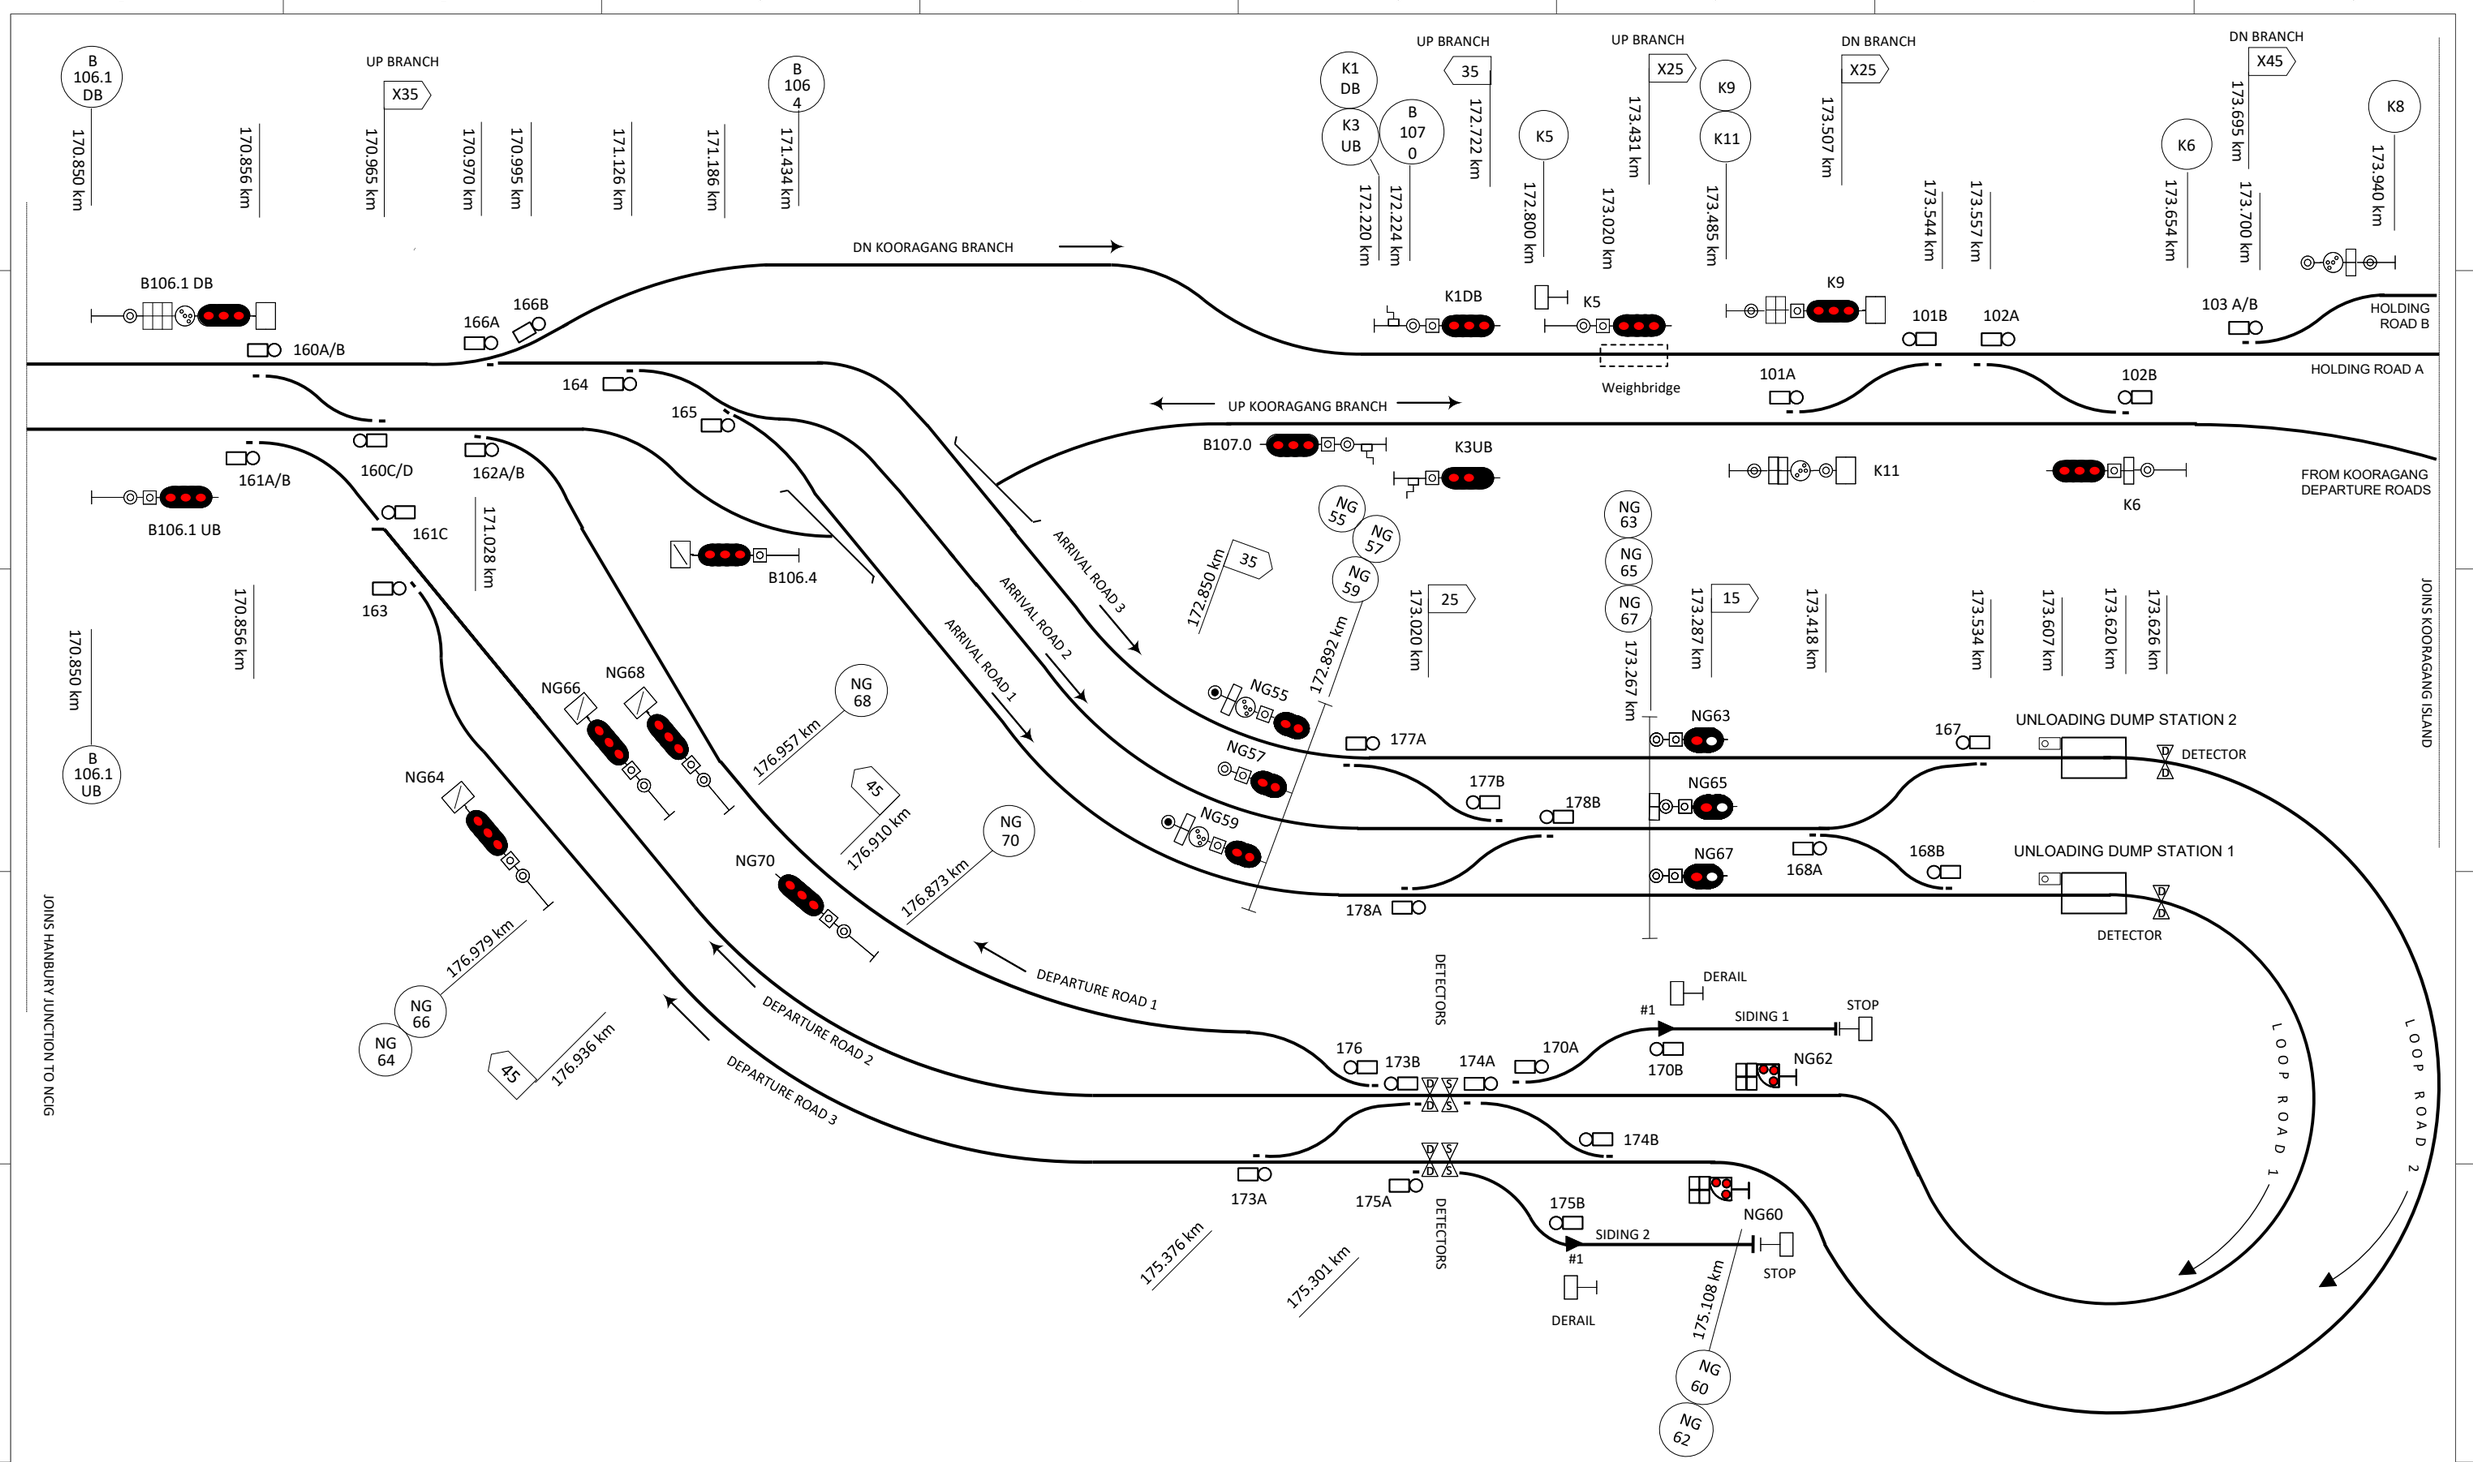

This diagram must be used in conjunction with the corresponding Network Information Book containing the location specific information in Section 2 as well as the legend and general information in Section 1.

Rev	Date	Revision Description	Designed	Checked	Ind.Rev	Approved
7	25/5/26	B106.4 signal km updated				
6	6/11/25	Signal and points km updated				
5	21/11/24	Holding Roads references added				
4	17/7/20	166 points updated				
3	8/1/19	Speed board & other corrections				

Designed	B HILL	5/1/16
Checked	J SPARROW	5/1/16
Ind. Rev. Company	ARTC	
Ind. Rev. Name	R RATH	
Review Signature		5/1/16

ARTC ACCEPTANCE
Accepted by P CAMPBELL
Signed:
Acceptance Date 5/1/16

ARTC

NIB-T0371

Sheet No 1 of 1

Sheet Size A3

Scale NTS

TITLE

NCIG COAL TERMINAL

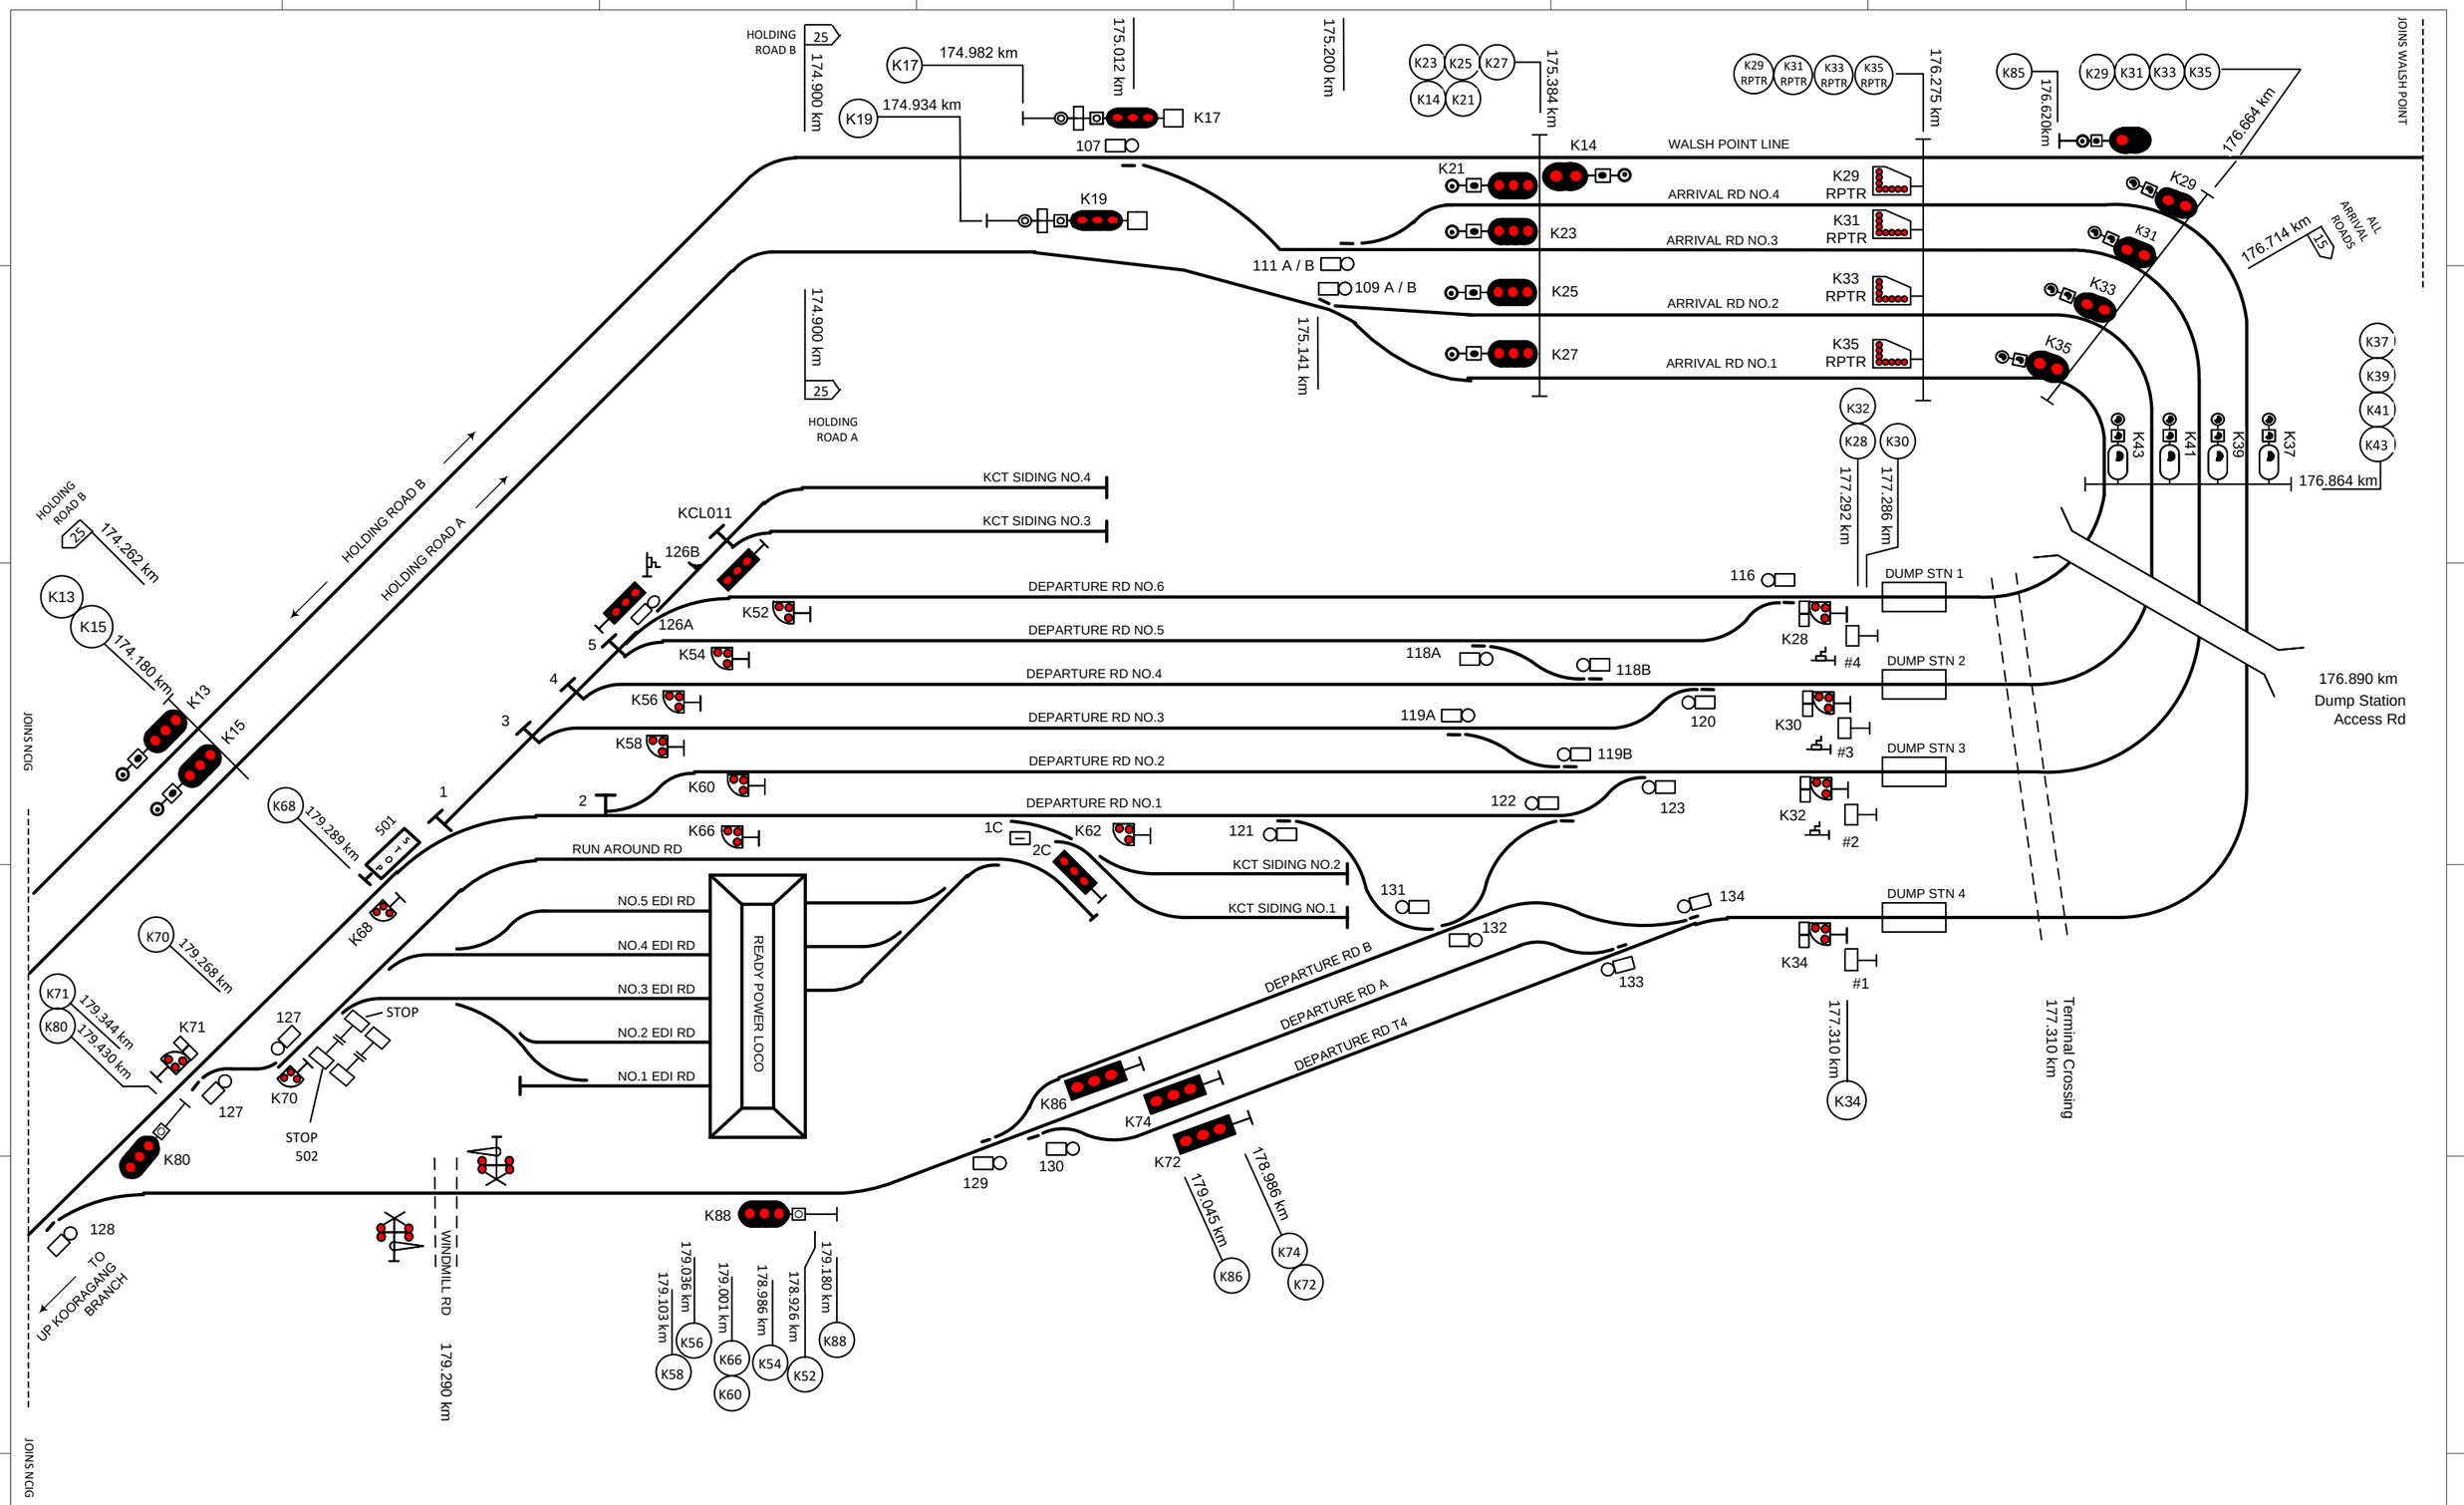

This diagram must be used in conjunction with the corresponding Network Information Book containing the location specific information in Section 2 as well as the legend and general information in Section 1.

Rev	Date	Revision Description	Designed	Checked	Ind.Rev	Approved
5	26/10/22	Cripple sidings renamed to KCT Sidings				
4	14/4/21	Stop board numbers added				
3	18/12/20	109 points updated				
2	8/1/19	Speed board & other corrections				
1	27/4/17	Updated with changes from Arrival Road Stage 2 project				

Designed	B HILL	5/1/16
Checked	J SPARROW	5/1/16
Ind. Rev. Company	ARTC	
Ind. Rev. Name	R RATH	
Review Signature		5/1/16

ARTC ACCEPTANCE
Accepted by: P CAMPBELL
Signed:
Acceptance Date: 5/1/16

ARTC

NIB-T0372

Sheet No: 1 of 1
Sheet Size: A3
Scale: NTS

TITLE

KOORAGANG ISLAND

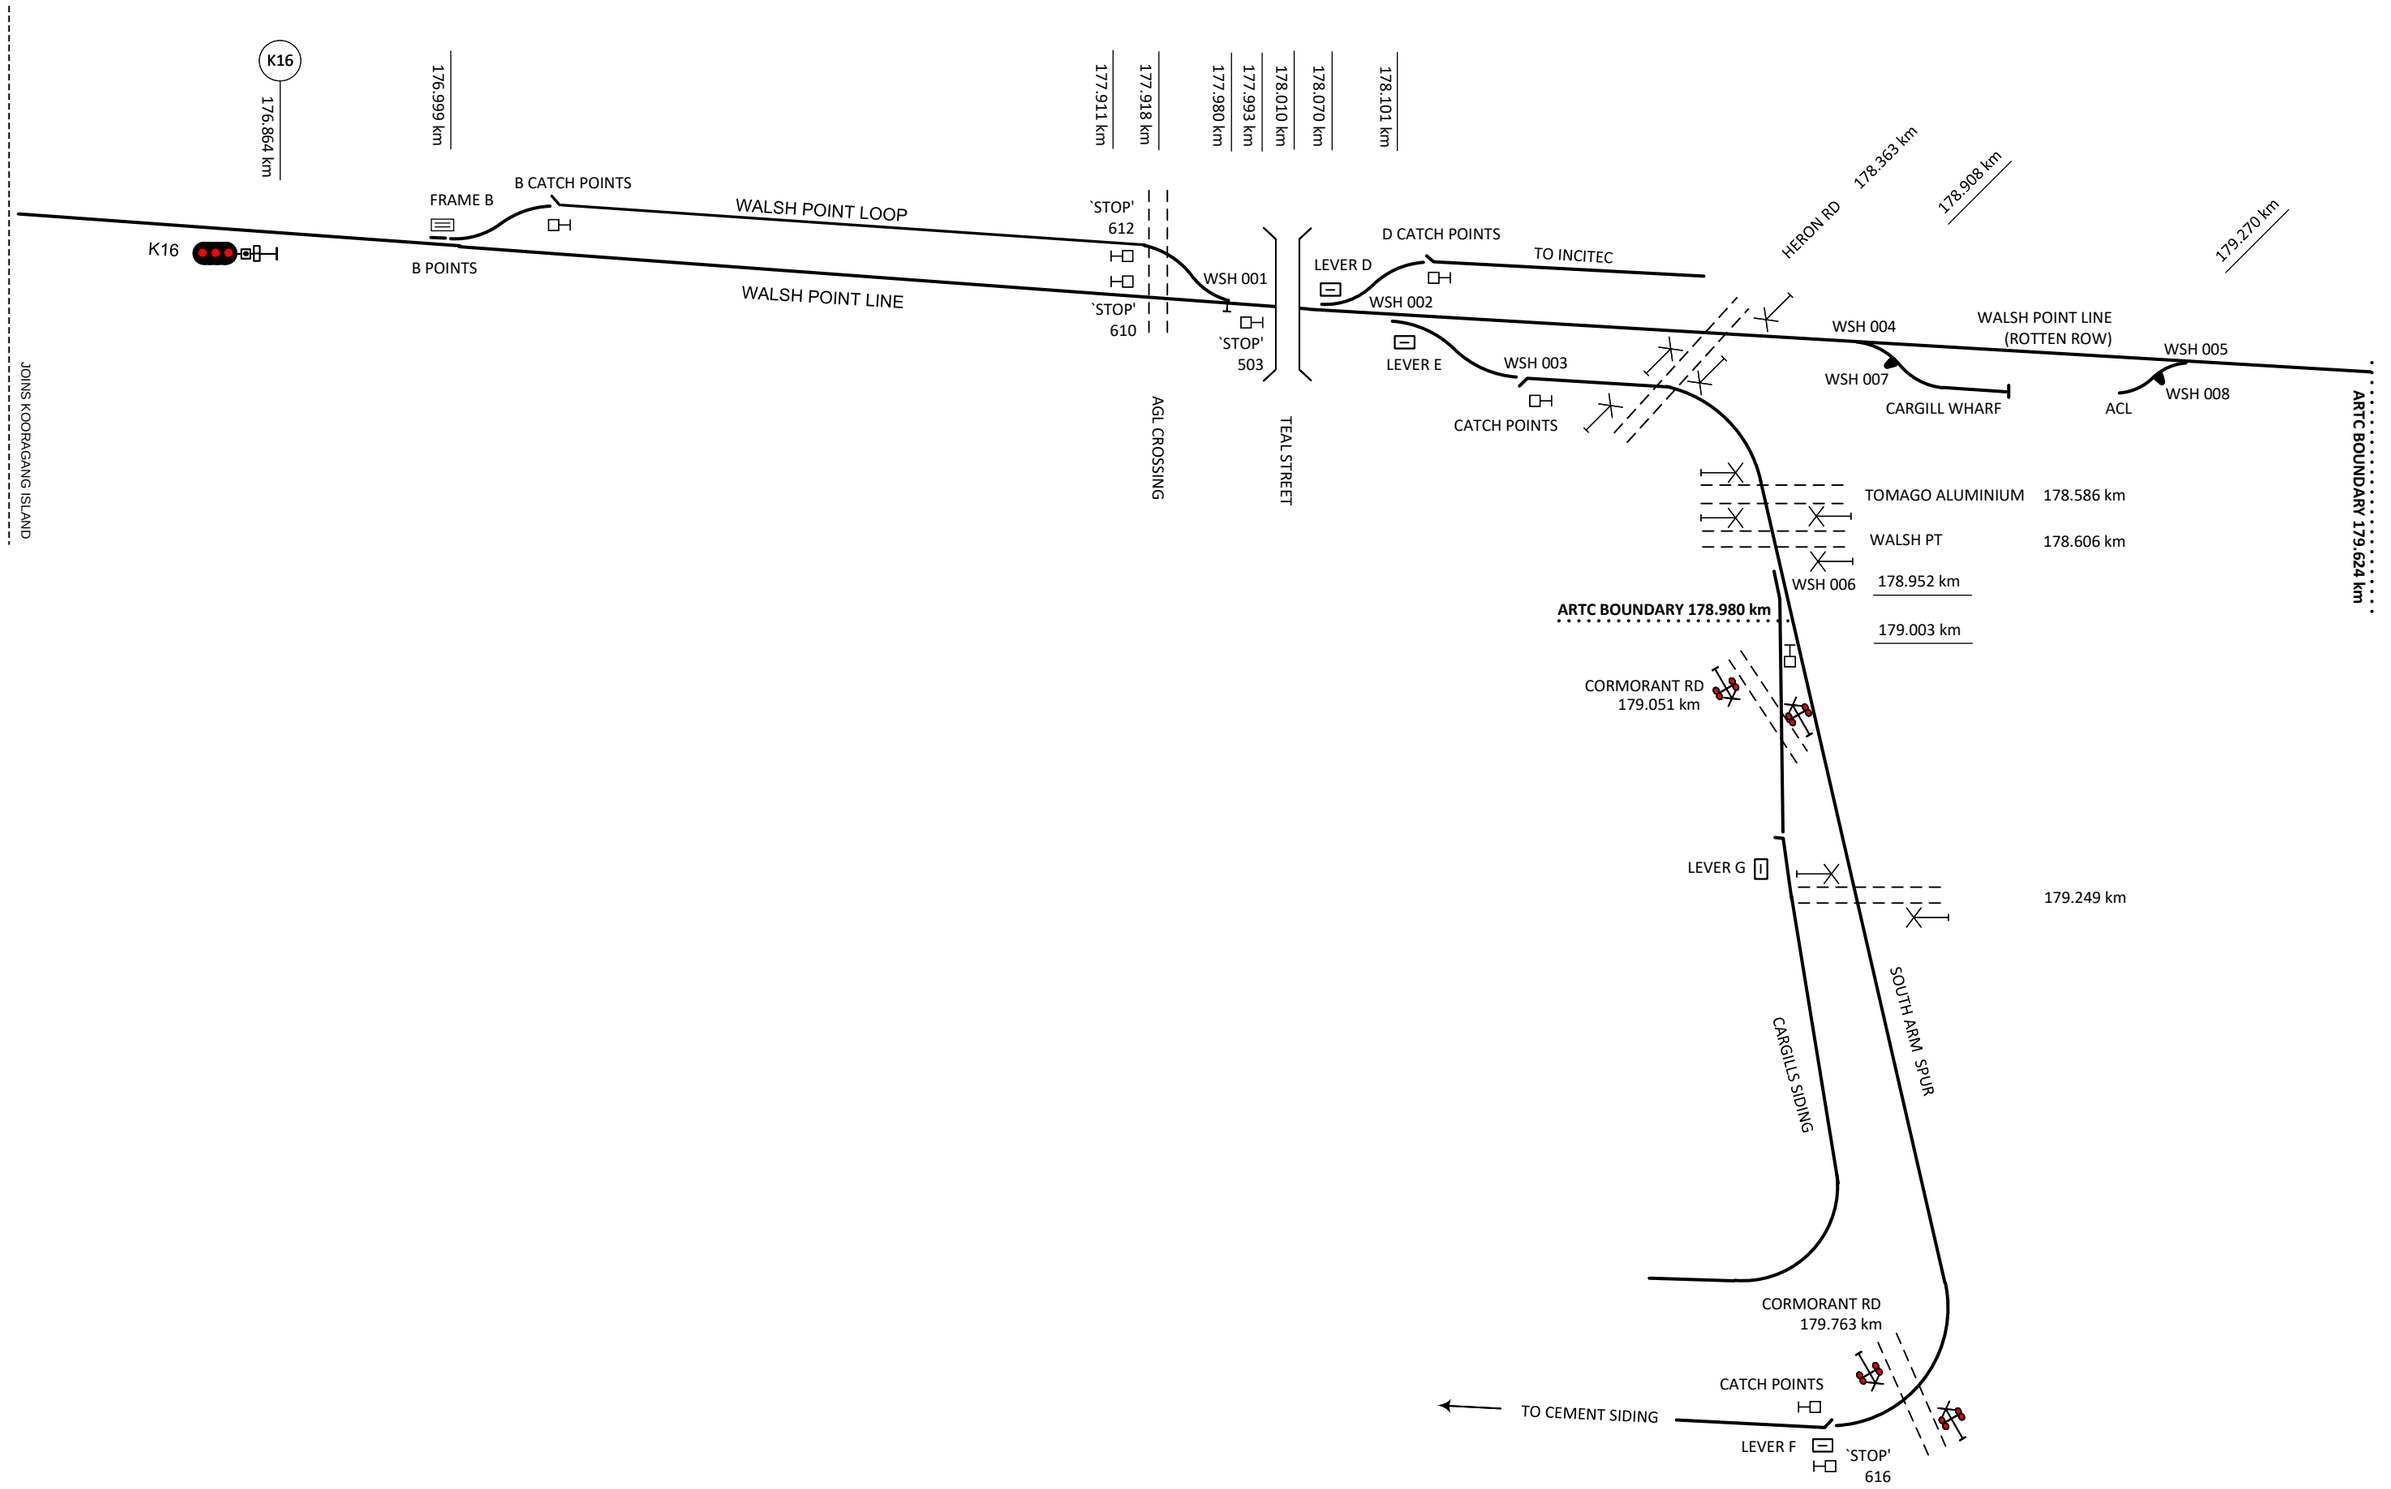

This diagram must be used in conjunction with the corresponding Network Information Book containing the location specific information in Section 2 as well as the legend and general information in Section 1.

Rev	Date	Revision Description	Designed	Checked	Ind.Rev	Approved
4	27/10/23	Various corrections				
3	18/12/20	Various corrections				
2	3/7/18	Signal 15 removed				
1	8/3/17	Point indicators at lever locations replaced by signs				

Designed	B HILL	5/1/16
Checked	J SPARROW	5/1/16
Ind. Rev. Company	ARTC	
Ind. Rev. Name	R RATH	
Review Signature		5/1/16

ARTC ACCEPTANCE
Accepted by P CAMPBELL
Signed:
Acceptance Date 5/1/16

ARTC

NIB-T0373

Sheet No 1 of 1
Scale NTS
Sheet Size A3

TITLE

WALSH POINT

Drawing Legend

	Standard gauge track		Dual gauge track
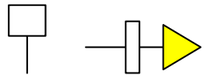	Advisory Sign or Location Sign		Speed sign
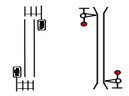	Pedestrian Crossing		Passive Protection Level Crossing
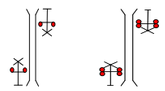	Active Protection Level Crossing – Flashing Lights	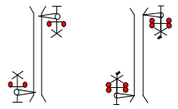	Active Protection Level Crossing – Lights and Boom
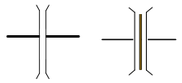	Bridge or Overpass	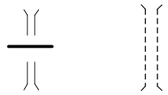	Underpass
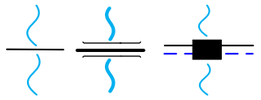	River/Creek or Significant river bridge or Viaduct	Station Passenger Platform	Station or Platform
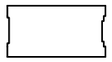	Tunnel	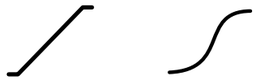	Crossover
	Turnout		Catchpoint
	Derail	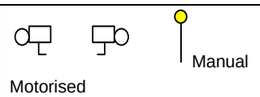	Points Operating Mechanism
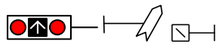	Point Indicator		Mechanical Frame
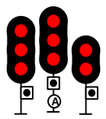	Automatic Signals	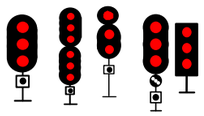	Controlled Signals
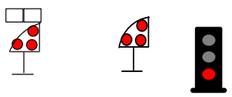	Dwarf Signals	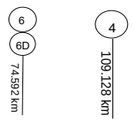	Signal number reference
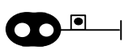	Distant Signal		Repeater Signal
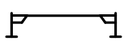	Overheight Detectors	>> <<	Wayside Equipment