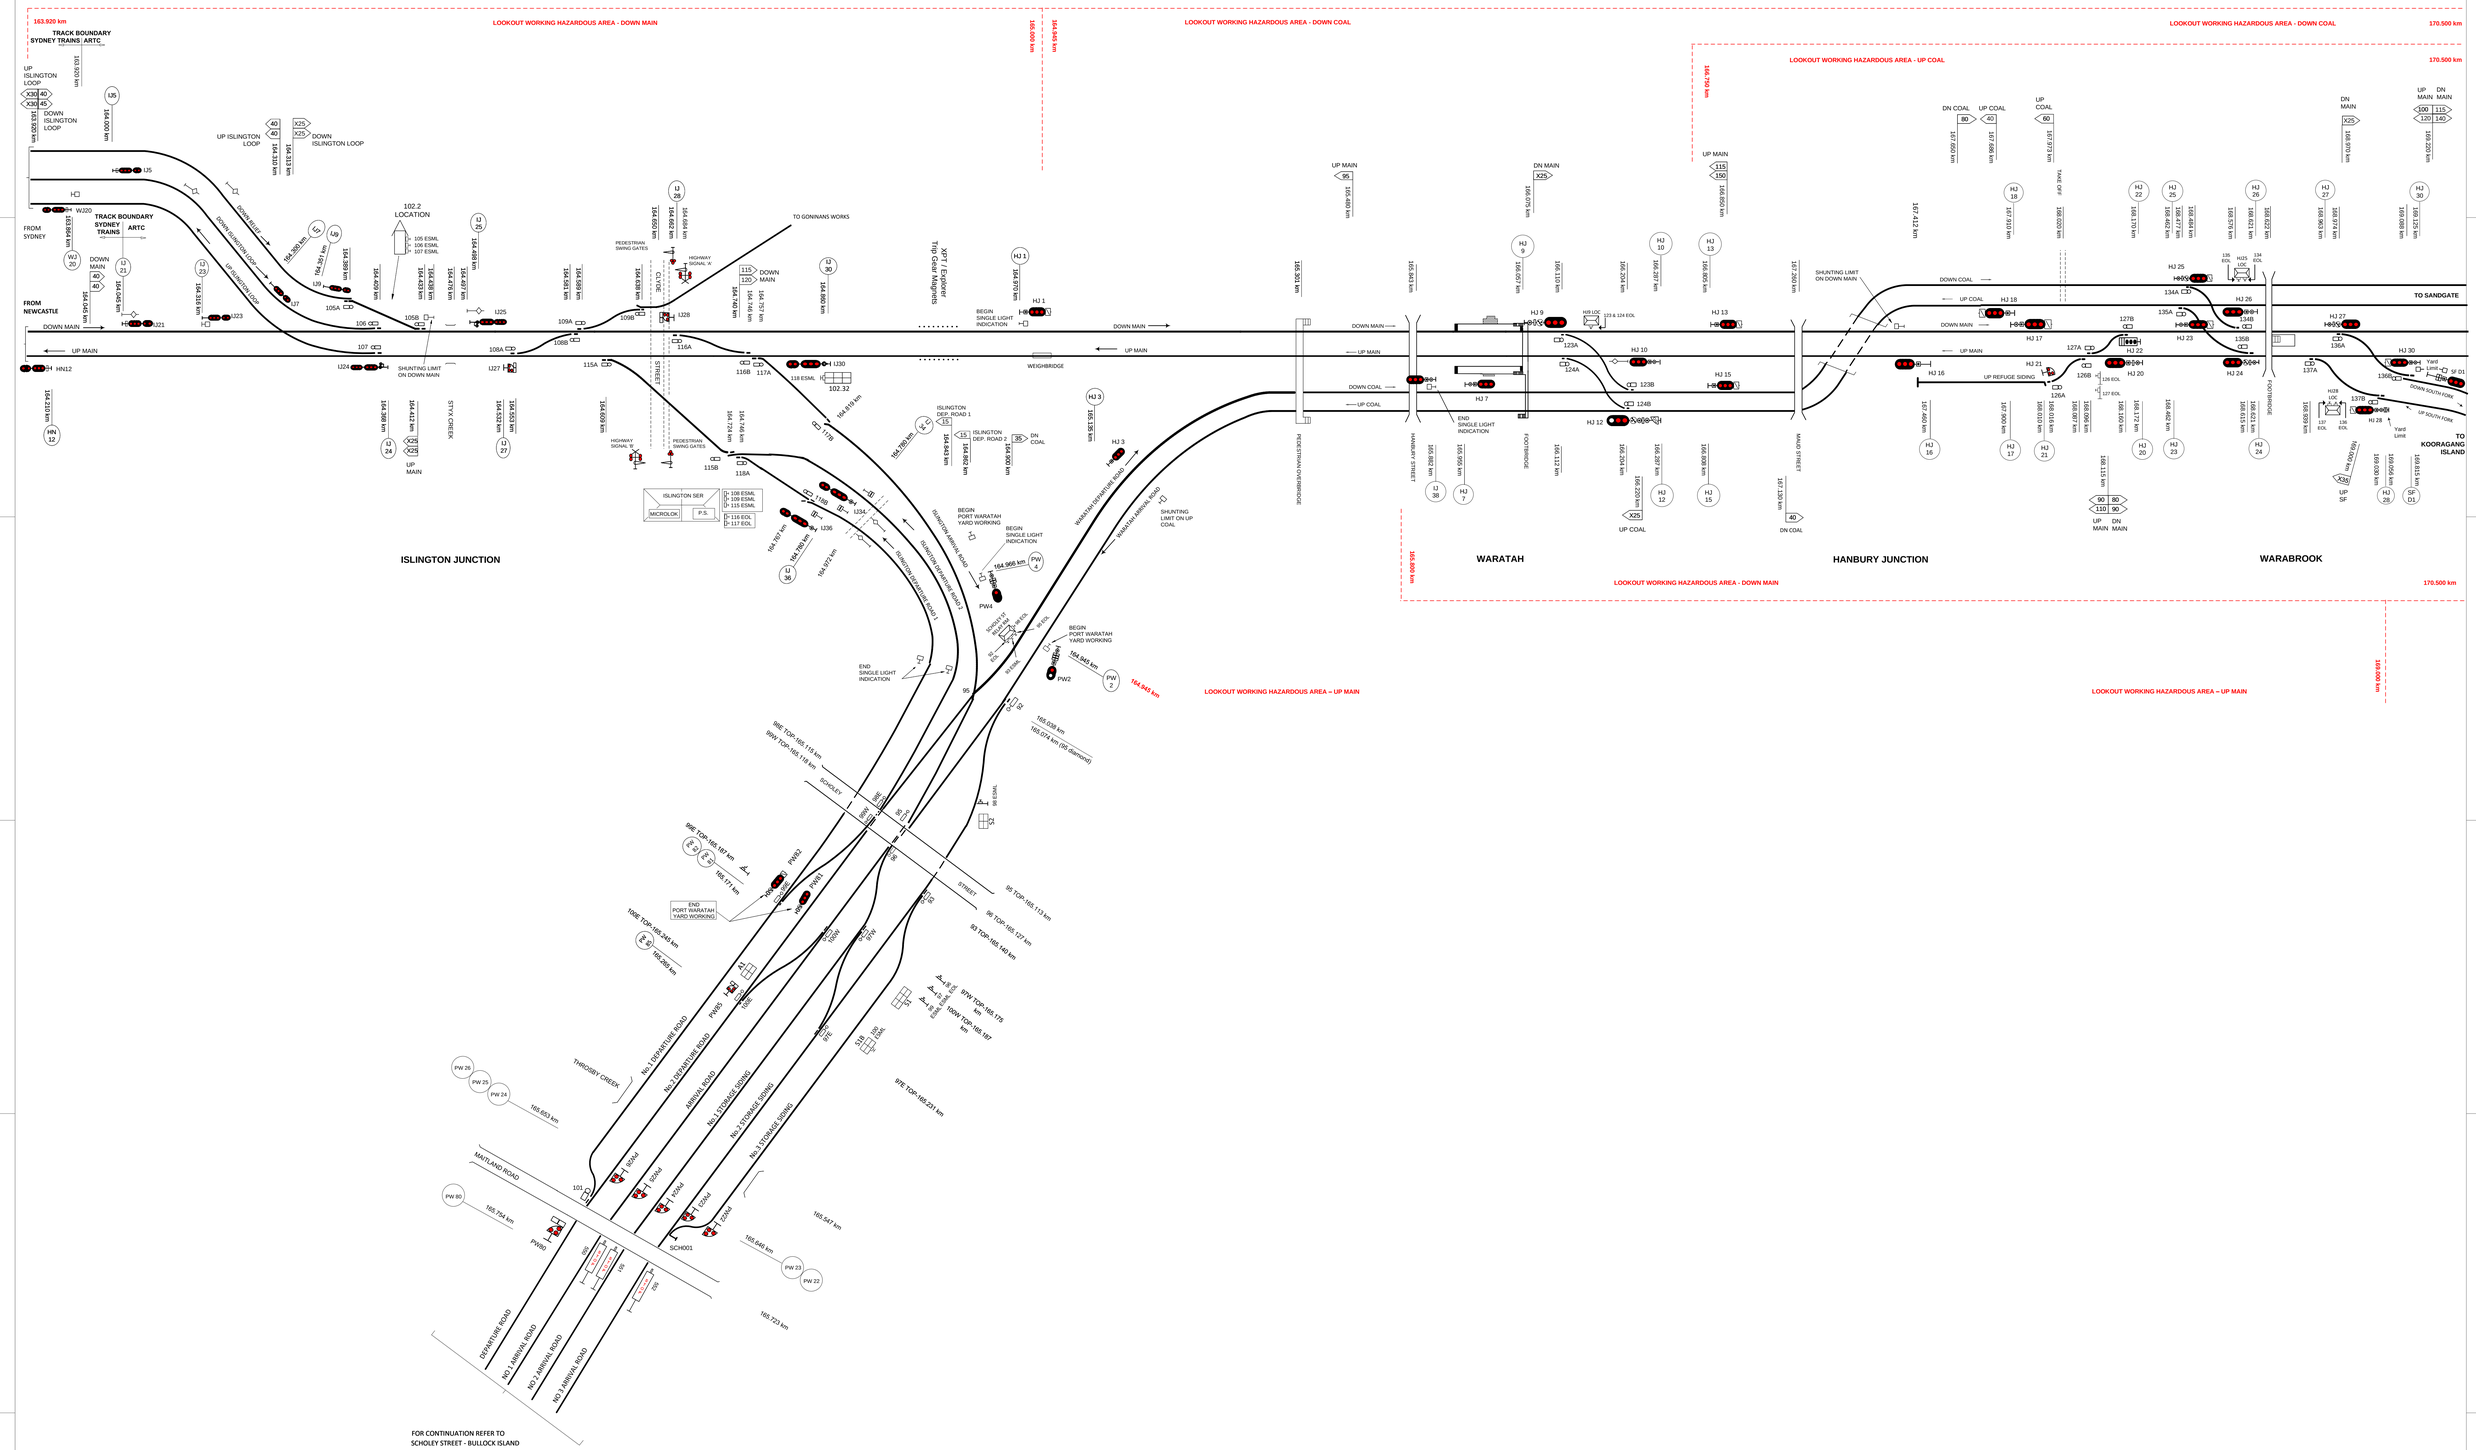

This diagram must be used in conjunction with the corresponding Network Information Book containing the location specific information in Section 2 as well as the legend and general information in Section 1.

Rev	Date	Revision Description	Designed	Checked	Ind.Rev	Approved
14	23/6/25	PW81 & PW82 signal km updated				
13	2/02/23	Port Waratah 95 points km corrected from 164.806 to 165.074km				
12	3/11/22	Signage corrections Port Waratah & Bullock Island. Port Waratah PW68 signal updated. Hanbury Junction 137 points km & 169km speed sign updated.				
11	15/6/22	Port Waratah 105 crossover removed & C Frame replaced by 112W & 112E points. Bullock Island stop board 570 Parker St updated & km points added. XPT trip magnets added at Islington Junction.				
10	22/10/21	Waratah to Sandgate signalling changes updated and Port Waratah 128 & 129 points removed	AGIBB	RRATH		

Designed	G. HARRISON	12/02/16	ARTC ACCEPTANCE	
Checked	G. HARRISON	12/02/16	Accepted by	Phil Campbell
Ind. Rev. Company	ARTC	Ind. Rev. Name	R Rath	Signed:
Review Signature		12/02/16	Acceptance Date	12/02/16

ARTC

NIB-T0583

Sheet No 1 of 1

Sheet Size A0

Scale NTS

TITLE

ISLINGTON JUNCTION TO WARABROOK