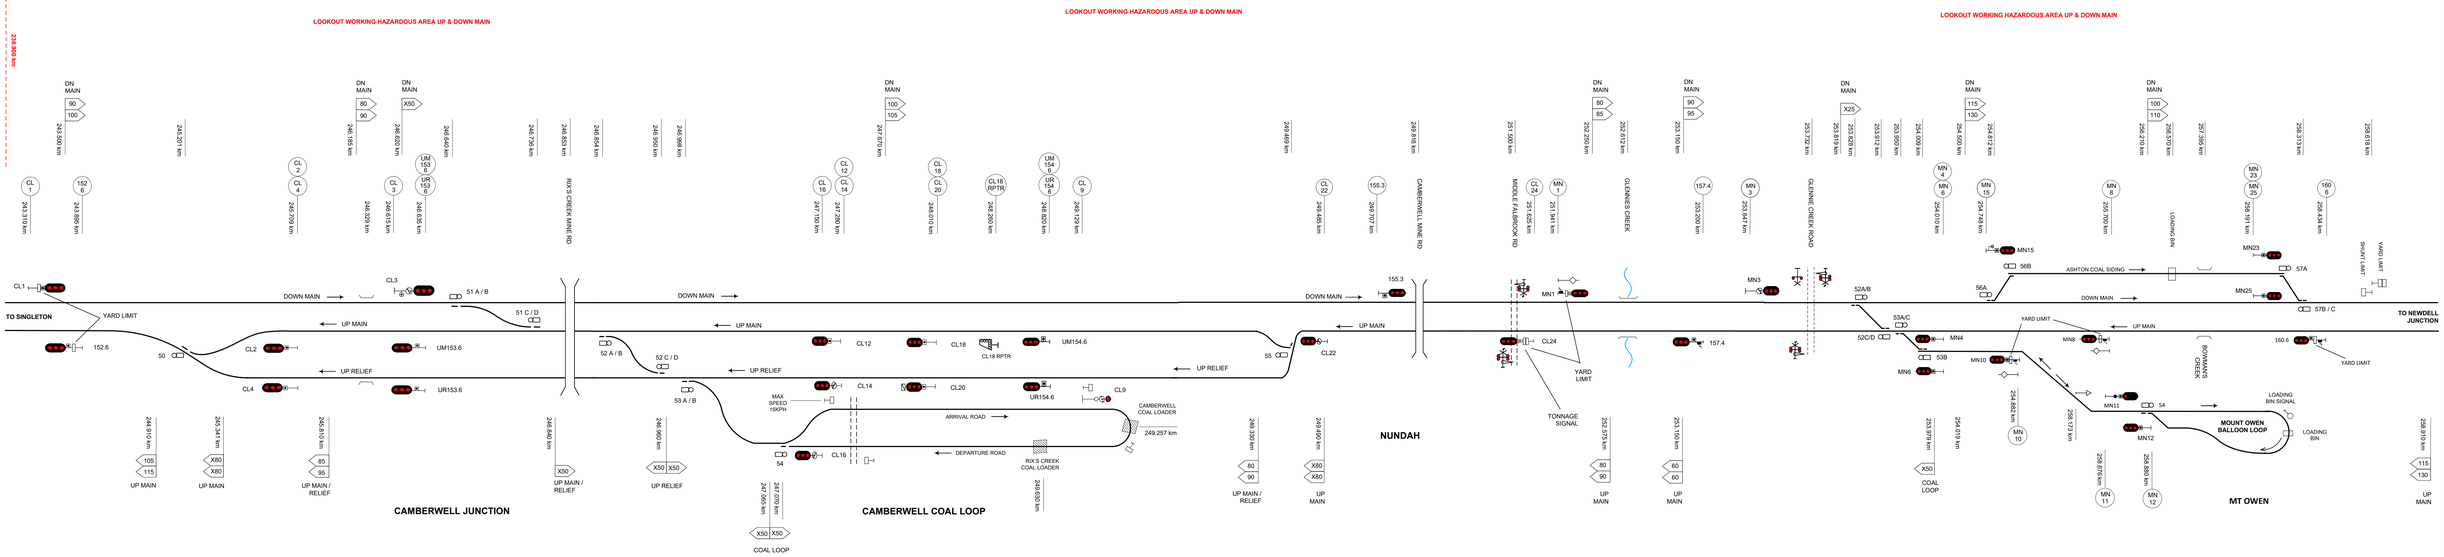

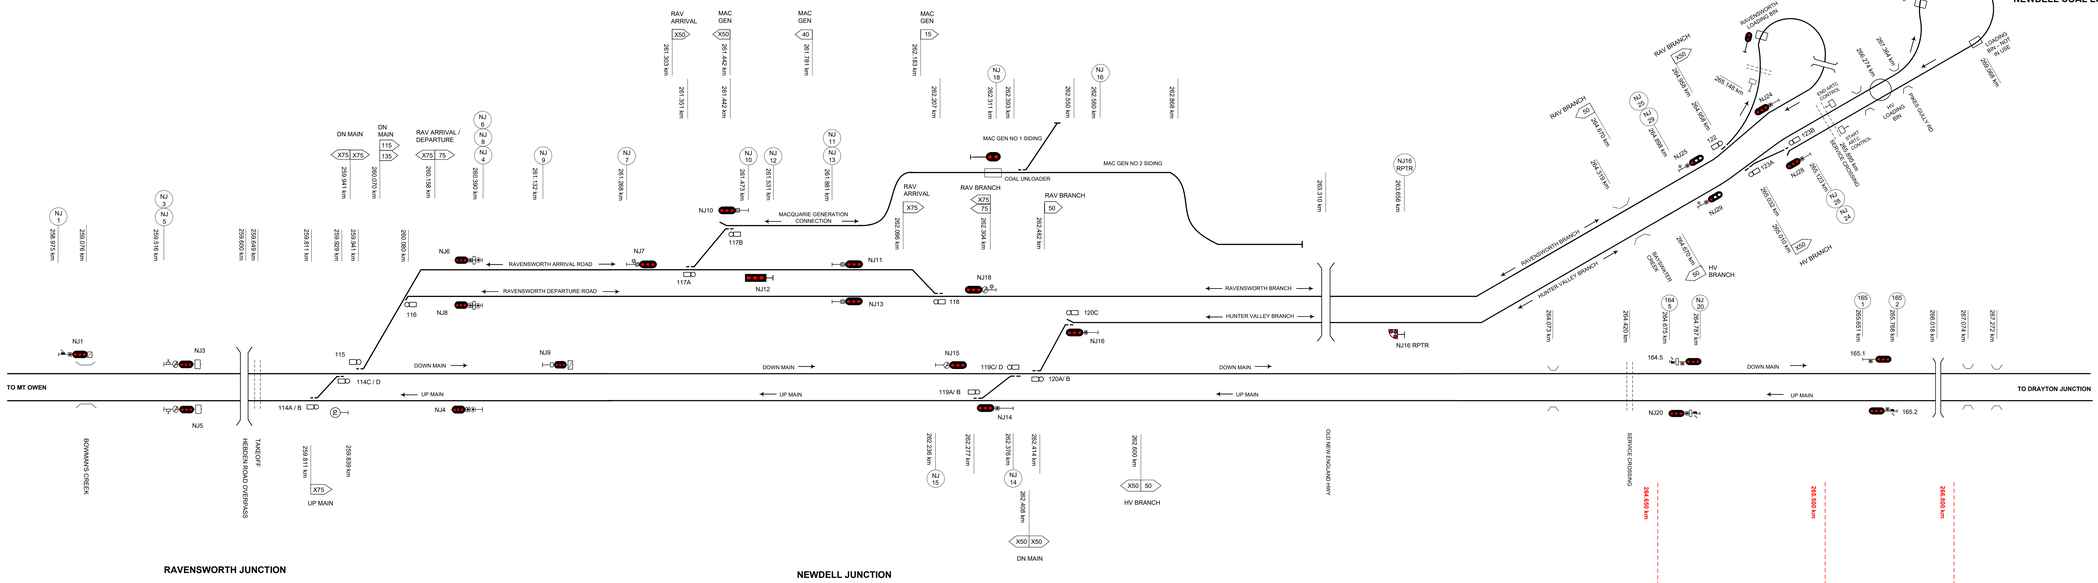

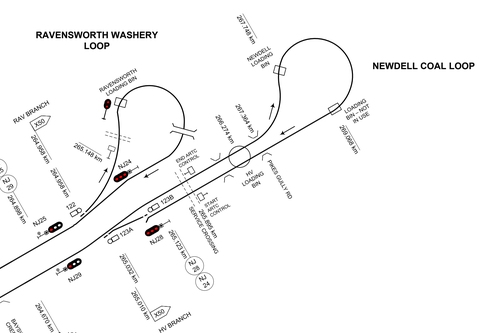

This diagram must be used in conjunction with the corresponding Network Information Book containing the location specific information in Section 2 as well as the legend and general information in Section 1.

Rev	Date	Revision Description	Designed	Checked	Ind.Rev	Approved
11	17/6/26	Camberwell Junction underbridge added at 246.329km				
10	31/12/24	Newdell Coal service crossing added				
9	20/3/24	Ravensworth take off and Newdell service crossing corrected. Liddell coal references removed from Newdell Coal loop				
8	26/5/23	Speed board updates Camberwell Junction to Mt Owen				
7	6/7/22	Hebden Road take off at Ravensworth Junction added next to overpass	AGIBB	RRATH		

Designed	C ALLCHURCH	12/02/16
Checked	J SPARROW	12/02/16
Ind. Rev. Company	ARTC	Ind. Rev. Name: R Rath
Review Signature		12/02/16

ARTC ACCEPTANCE
Accepted by
Phil Campbell
Signed:
Acceptance Date 12/02/16

ARTC

Sheet No 1 of 1 | Sheet Size A0 | Scale NTS

NIB-T0586

TITLE

CAMBERWELL JUNCTION TO NEWDELL JUNCTION

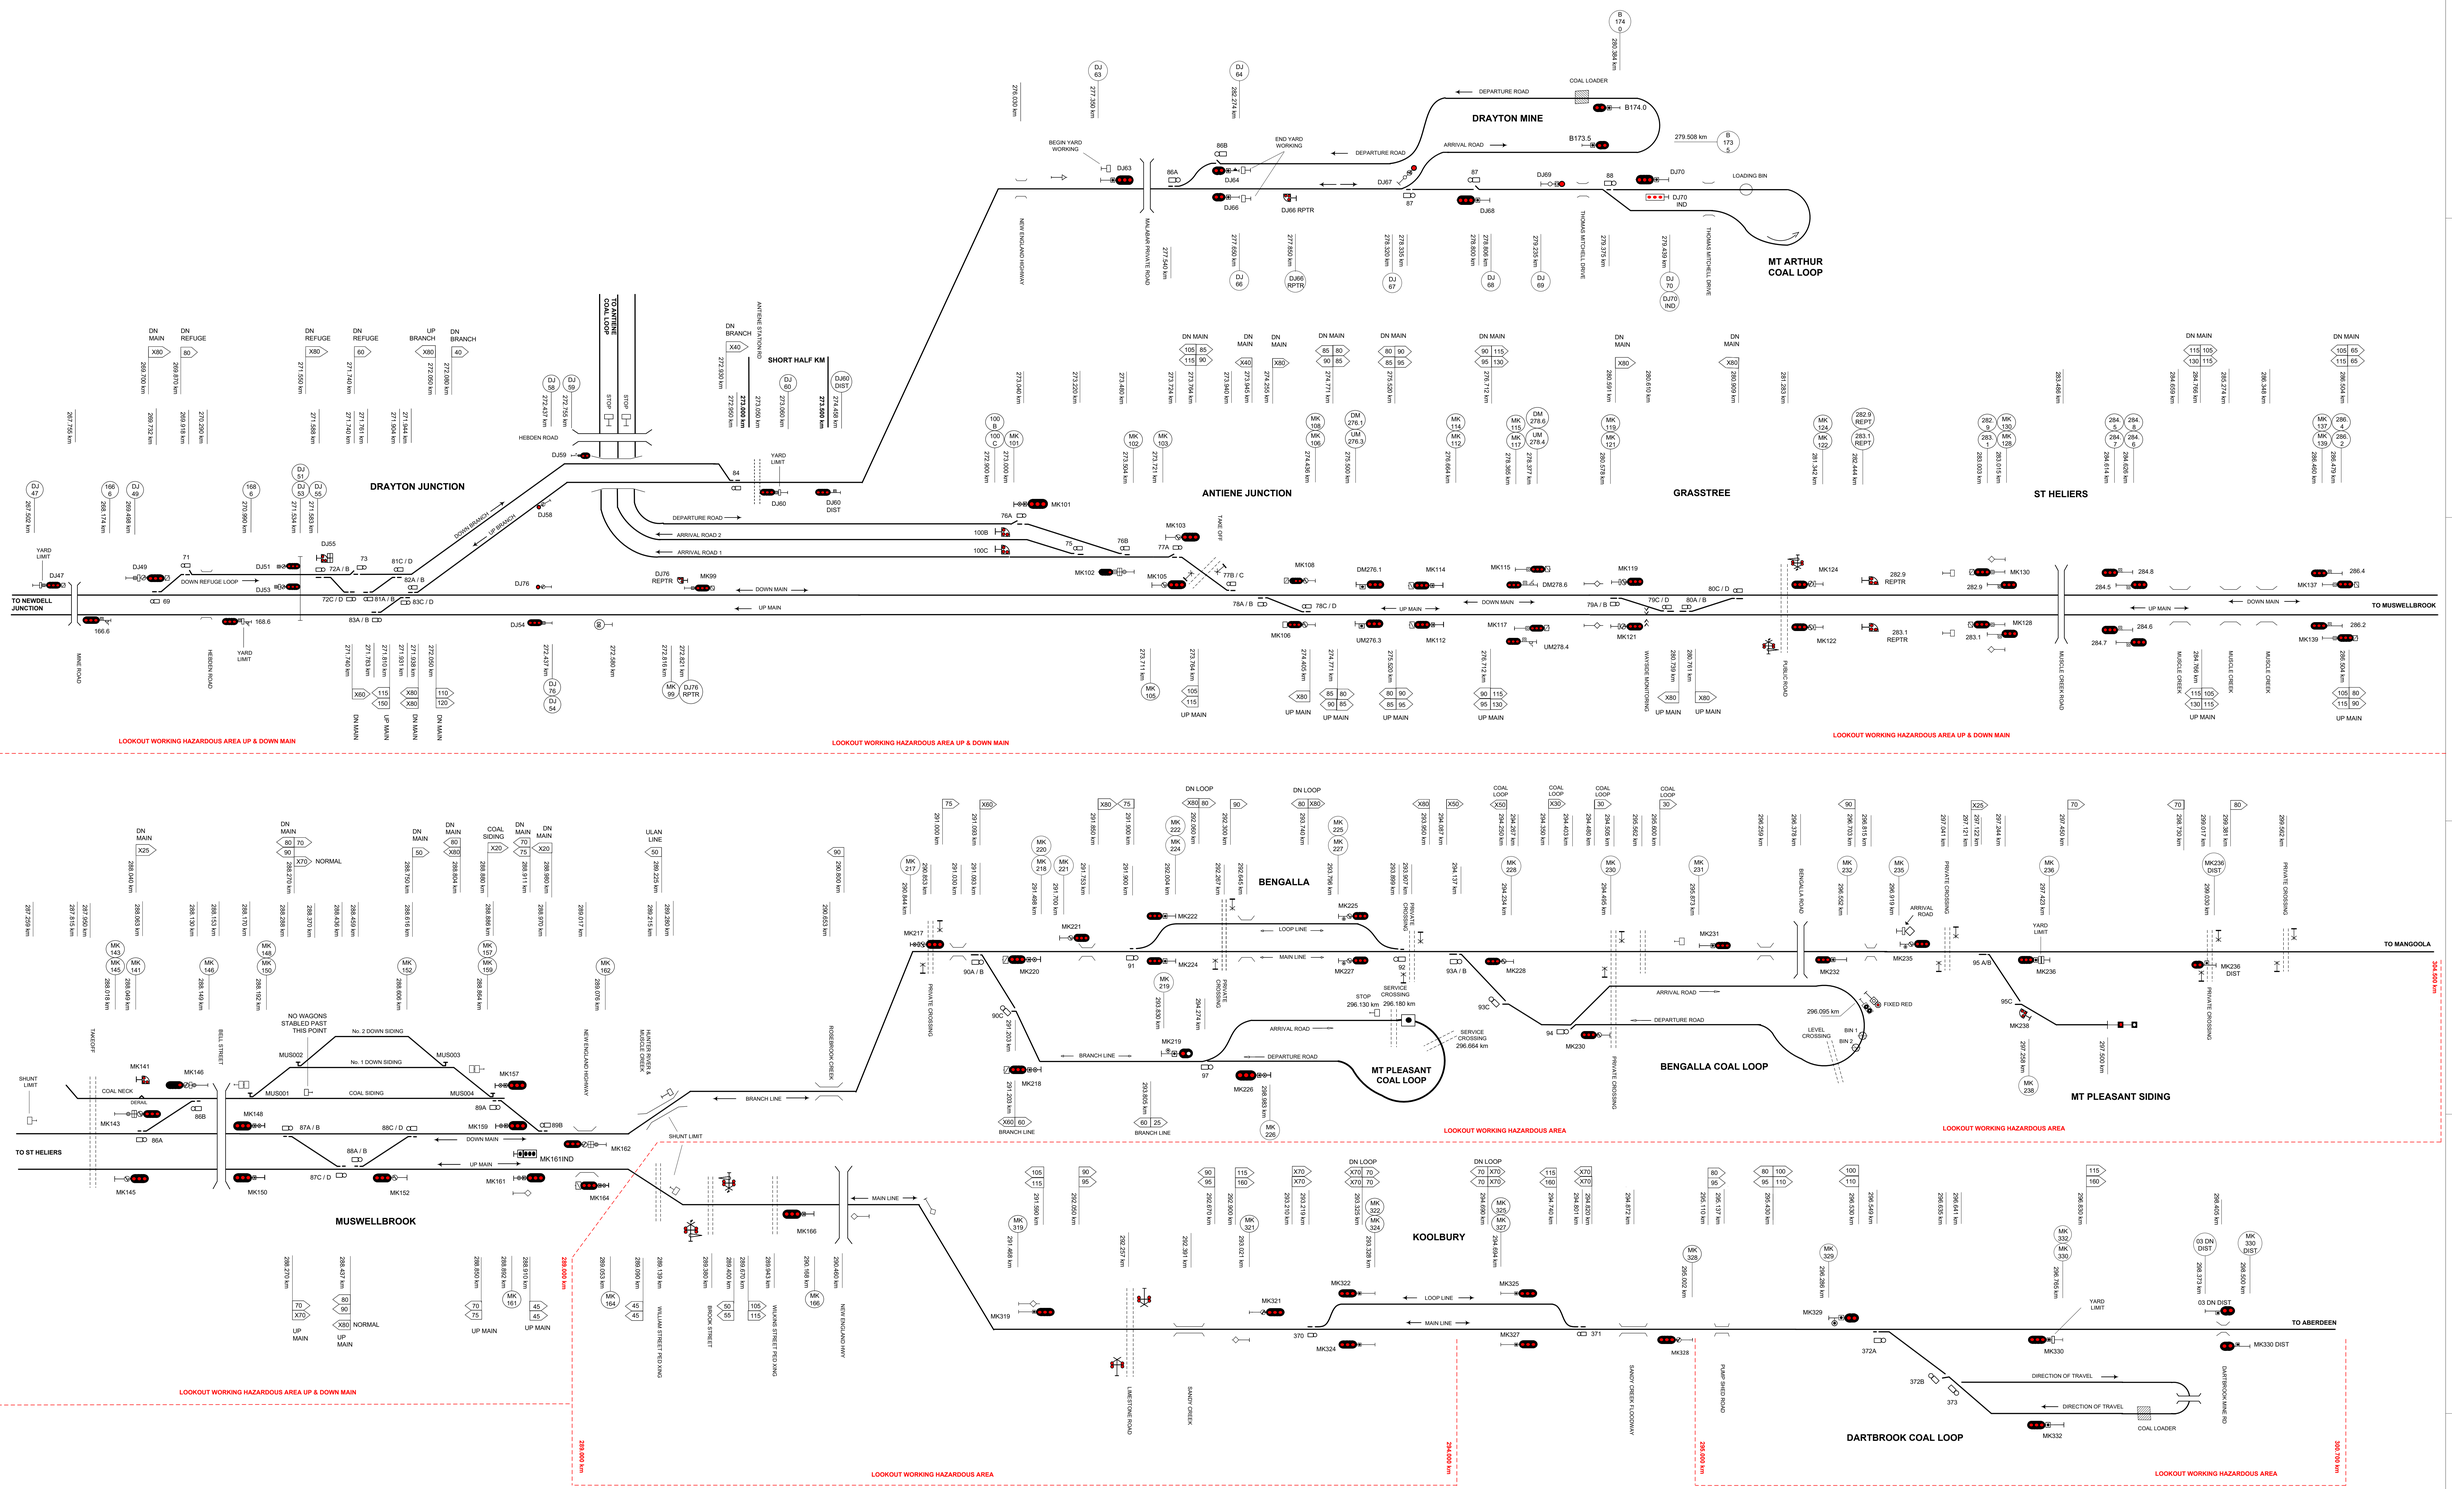

This diagram must be used in conjunction with the corresponding Network Information Book containing the location specific information in Section 2 as well as the legend and general information in Section 1.

Rev	Date	Revision Description	Designed	Checked	Ind.Rev	Approved
14	16/6/26	Mt Pleasant siding service crossing 297.560km removed & St Heliers speed sign 286.504km down direction speeds updated				
13	5/6/23	Signal km corrections Drayton mine loop & Muswellbrook coal siding sign added. Bengalla speed signs at 291.000km & 292.300km updated				
12	1/11/22	Muswellbrook sidings points numbers added. Drayton & Mt Arthur coal loop underpass & overpass updated.				
11	6/7/22	Muswellbrook speed signs and Hunter River bridge updated. Hebden Road underpass Drayton Junction km updated				
10	27/5/22	Mt Pleasant siding updated	AGIBB	RRATH		

Designed	C ALLCHURCH	12/02/16	ARTC ACCEPTANCE
Checked	J SPARROW	12/02/16	Accepted by Phil Campbell
Ind. Rev. Company	ARTC	Ind. Rev. Name	R Rath
Review Signature		12/02/16	Acceptance Date 12/02/16

ARTC

NIB-T0607	Sheet No 1 of 1
	Sheet Size A0
	Scale NTS

TITLE

DRAYTON JUNCTION TO MT PLEASANT & DARTBROOK