This diagram must be used in conjunction with the corresponding Network Information Book containing the location specific information in Section 2 as well as the legend and general information in Section 1.

Rev	Date	Revision Description	Designed	Checked	Ind.Rev	Approved
8	2/5/25	Stratford coal loop decommissioned				
7	14/8/23	Paterson catchpoint correction				
6	21/6/23	Duralie siding removed				
5	20/12/22	South Craven yard limit corrected				
4	27/9/21	Wallarobba speed signs updated				

Designed	B Hill	24/03/16
Checked	J Sparrow	24/10/16
Ind. Rev. Company	ARTC	Ind. Rev. Name R Rath
Review Signature		24/10/16

ARTC ACCEPTANCE
Accepted by
Phil Campbell
Signed:
Acceptance Date 16/11/16

ARTC

NIB-T0590

Sheet No 1 of 3

Sheet Size A0

Scale NTS

TITLE

Mindaribba to North Craven

This diagram must be used in conjunction with the corresponding Network Information Book containing the location specific information in Section 2 as well as the legend and general information in Section 1.

Rev	Date	Revision Description	Designed	Checked	Ind.Rev	Approved
6	25/3/25	Gloucester to Bulliac details added and Coopernook moved to sheet 3				
5	2/2/24	Gloucester advisory speed sign added				
4	20/12/22	Taree yard updated				
3	15/3/21	Berrico updated				
2	4/10/19	Signals 12L & 12M at Bundook corrected. Level crossing name updates and other corrections	AGIBB	RRATH		

Designed	B Hill	24/03/16	ARTC ACCEPTANCE
Checked	J Sparrow	24/10/16	Accepted by Phil Campbell
Ind. Rev. Company	ARTC	Ind. Rev. Name	R Rath
Review Signature		24/10/16	Signed:
			Acceptance Date 16/11/16

ARTC

TITLE

Berrico to Melinga

NIB-T0591

Sheet No 2 of 3

Sheet Size A0

Scale NTS

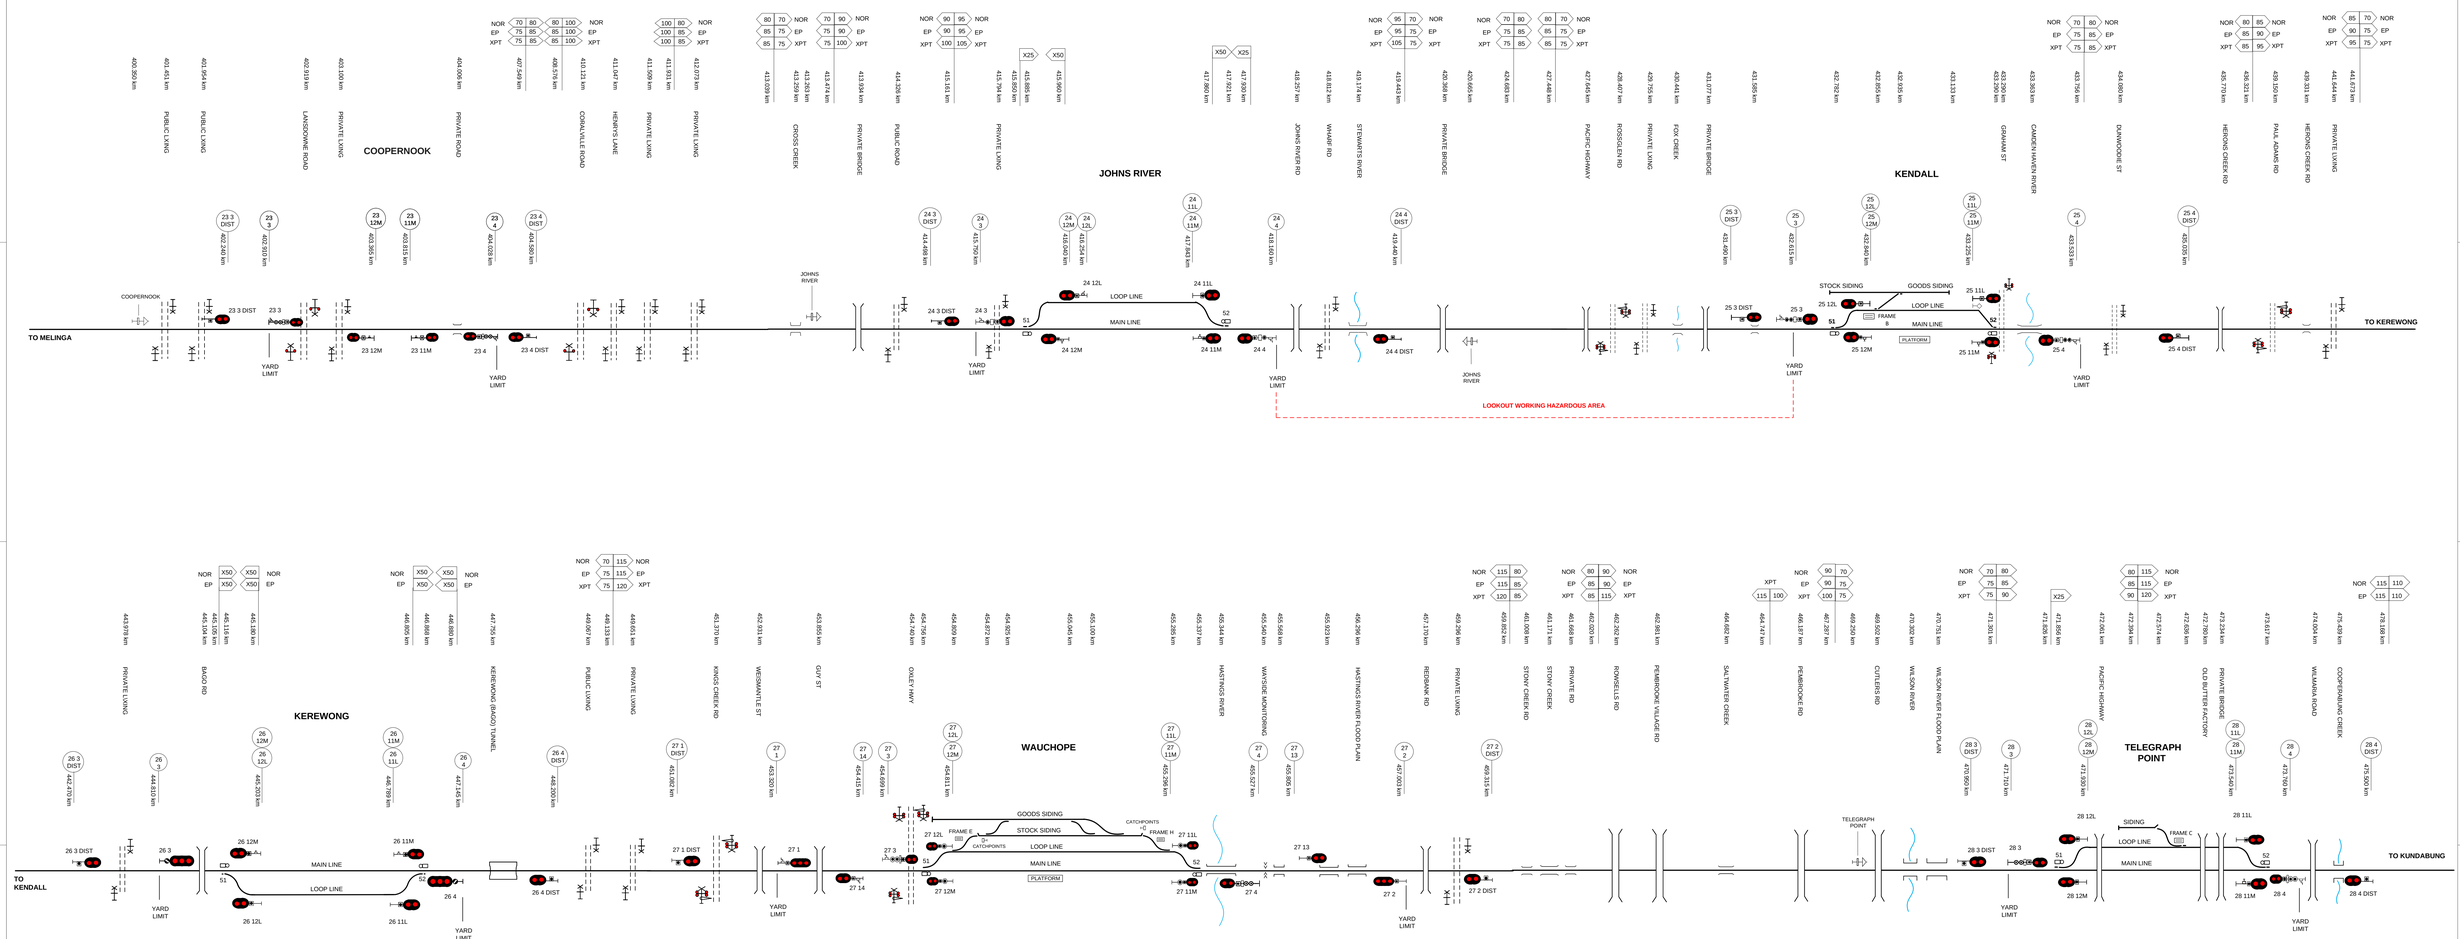

This diagram must be used in conjunction with the corresponding Network Information Book containing the location specific information in Section 2 as well as the legend and general information in Section 1.

Rev	Date	Revision Description	Designed	Checked	Ind.Rev	Approved
5	25/3/25	Coopernook moved from sheet 2 and Kendall B Frame location corrected				
4	21/8/23	Telegraph Point siding updated				
3	5/8/21	Signal updates Wauchope to Telegraph Point				
2	24/1/20	Kundabung lookout working reference added.				
1	4/10/19	Wauchope – Telegraph Point added. Level crossing name updates and other corrections				

Designed	B Hill	24/03/16
Checked	J Sparrow	24/10/16
Ind. Rev. Company	ARTC	Ind. Rev. Name R Rath
Review Signature		24/10/16

ARTC ACCEPTANCE
Accepted by
Phil Campbell
Signed:
Acceptance Date 16/11/16

ARTC

NIB-T0596

Sheet No 3 of 3

Sheet Size A0

Scale NTS

TITLE

Coopernook to Kundabung