NIB OGW-30-21 DIAGRAM LOCATIONS	
MINDARIBBA	MT GEORGE
PATERSON	KILLAWARRA
MARTINS CREEK	WINGHAM
KILBRIDE	TAREE
WALLAROBBA	TAREE - MELINGA
DUNGOG	MELINGA
MONKERAI	COOPERNOOK
STROUD ROAD	JOHNS RIVER
WEISMANTELS	KENDALL
SOUTH CRAVEN	KEREWONG
NORTH CRAVEN	WAUCHOPE
BERRICO	WAUCHOPE – TELEGRAPH POINT
GLOUCESTER	TELEGRAPH POINT
GLOUCESTER - BULLIAC	KUNDABUNG
BULLIAC	DRAWING LEGEND
BUNDOOK	

©2015 Australian Rail Track Corporation Ltd
Drawing standard in accordance with EGP-04-01 & EGP-04-02

Used on / Next higher assembly: NETWORK INFORMATION BOOK

Filename: NIB-TXXXX.VSD

Alternate DMS Number

Rev	Date	Revision Description	Designed	Checked	Ind.Rev	Approved

Designed	G HARRISON	5/1/16
Checked	J SPARROW	5/1/16
Ind. Rev. Company	ARTC	Ind. Rev. Name: R RATH
Review Signature		5/1/16

ARTC ACCEPTANCE
Accepted by: P CAMPBELL
Signed:
Acceptance Date: 5/1/16

ARTC

NIB-T0723

Sheet No: 1 of 1
Sheet Size: A3
Scale: NTS

TITLE

COAST A

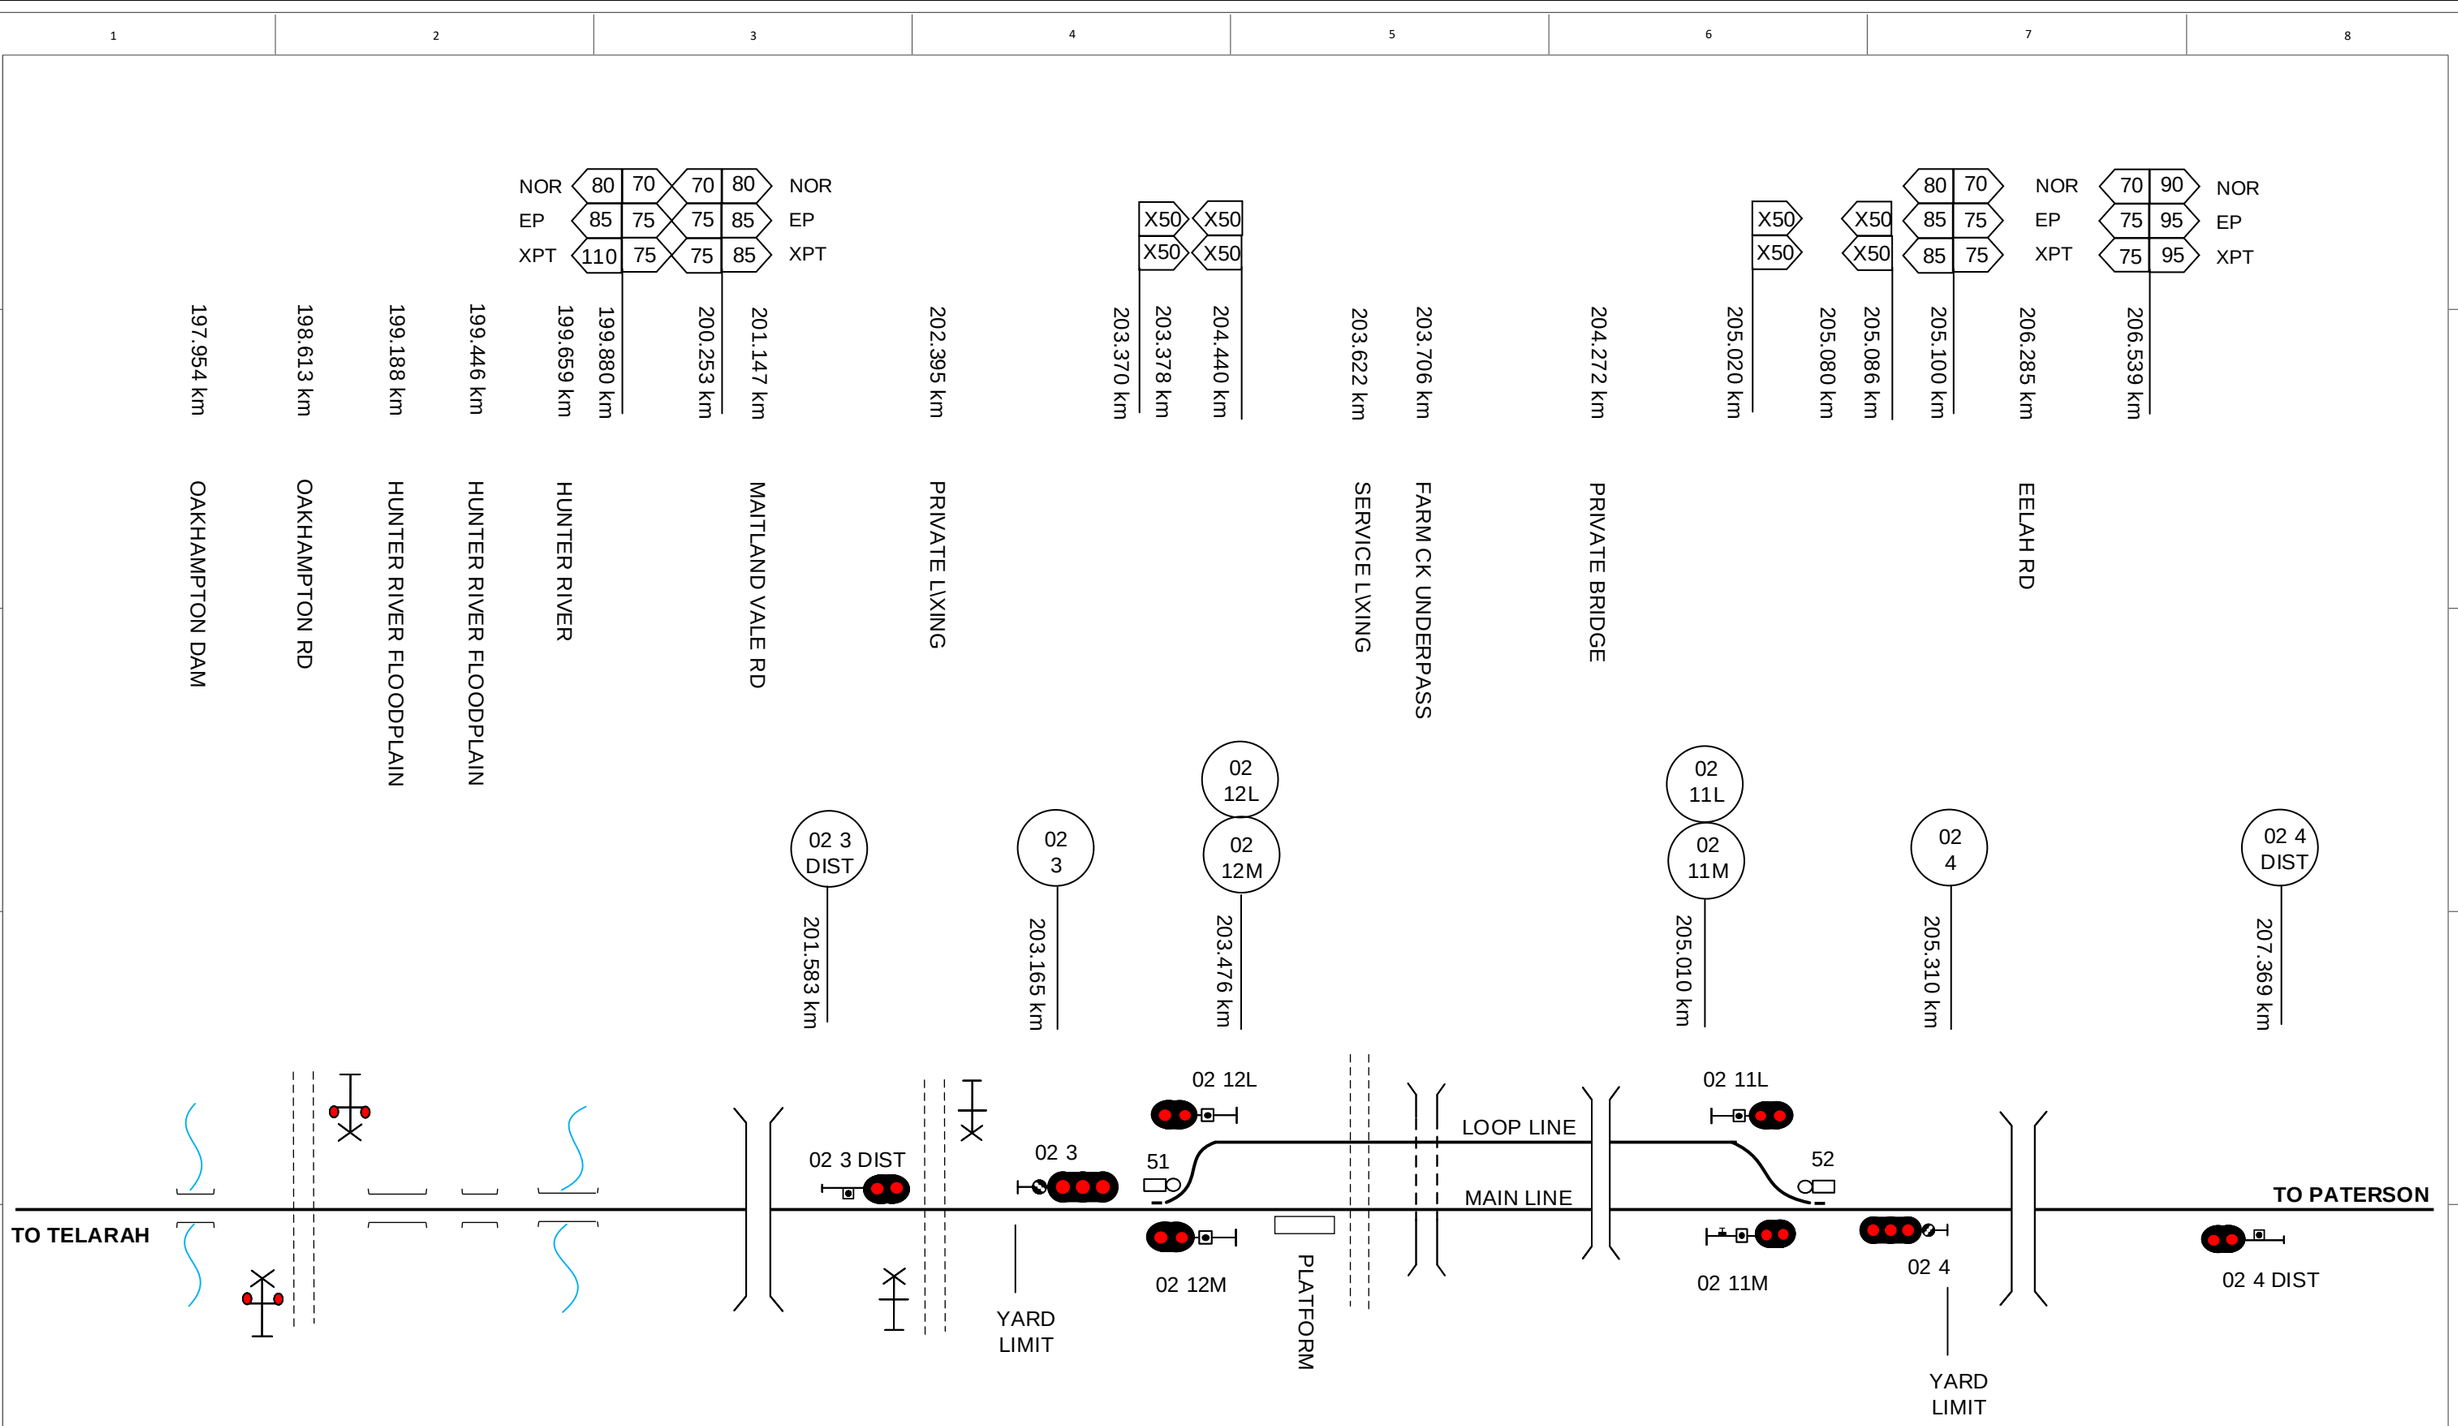

This diagram must be used in conjunction with the corresponding Network Information Book containing the location specific information in Section 2 as well as the legend and general information in Section 1.

Rev	Date	Revision Description	Designed	Checked	Ind.Rev	Approved
1	3/6/19	NIB review updates	DBOCZ			

Designed	G HARRISON	5/1/16
Checked	J SPARROW	5/1/16
Ind. Rev. Company	ARTC	
Ind. Rev. Name	R RATH	
Review Signature		5/1/16

ARTC ACCEPTANCE
Accepted by: P CAMPBELL
Signed:
Acceptance Date: 5/1/16

ARTC

TITLE

MINDABRIBBA

NIB-T0465

Sheet No: 1 of 1
Scale: NTS
Sheet Size: A3

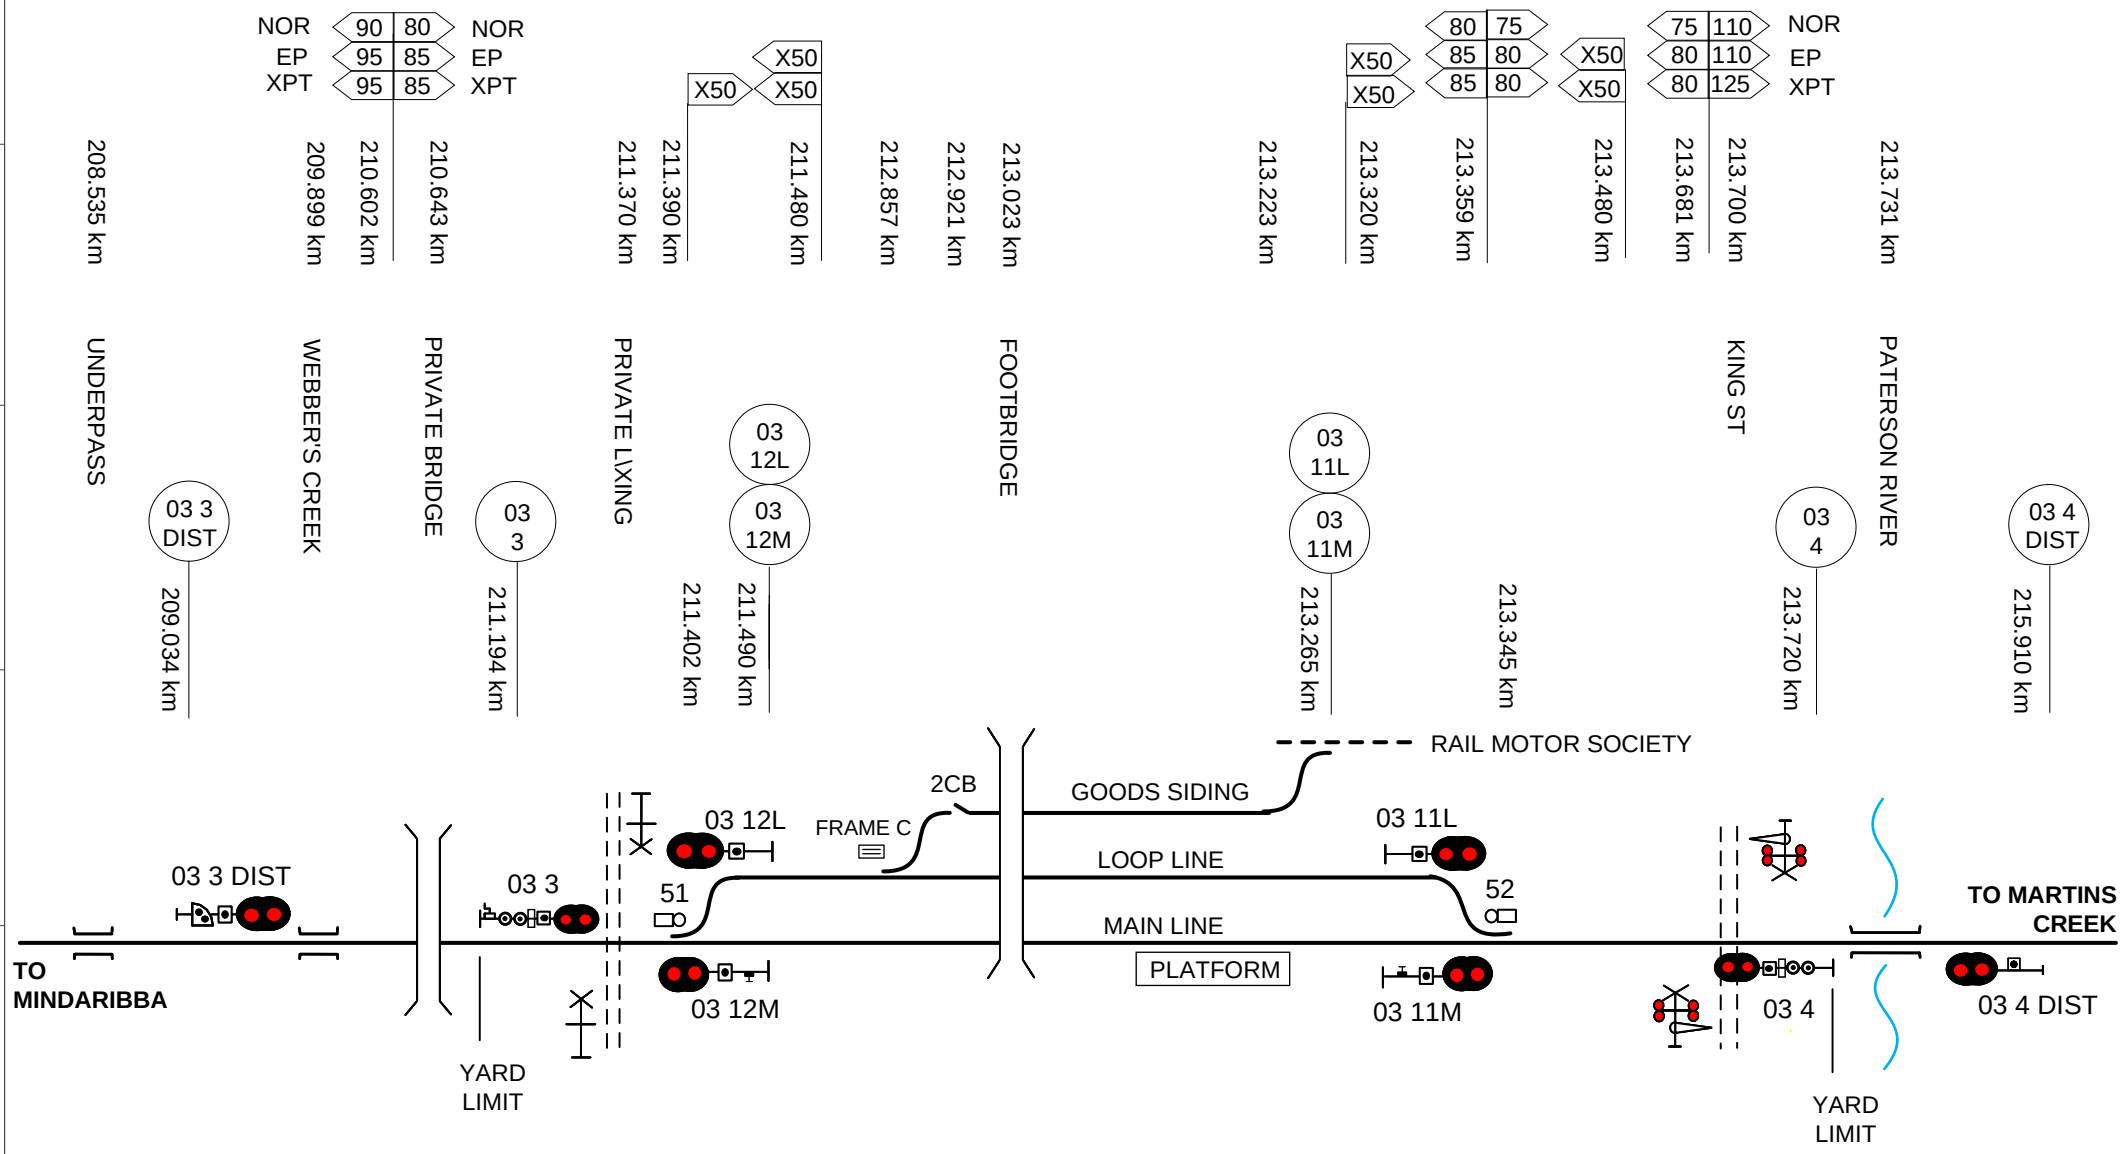

This diagram must be used in conjunction with the corresponding Network Information Book containing the location specific information in Section 2 as well as the legend and general information in Section 1.

Rev	Date	Revision Description	Designed	Checked	Ind.Rev	Approved
2	14/8/23	Catchpoint correction				
1	3/6/19	NIB review updates	DBOCZ			

Designed	G HARRISON	5/1/16	ARTC ACCEPTANCE
Checked	J SPARROW	5/1/16	Accepted by P CAMPBELL
Ind. Rev. Company	ARTC	Ind. Rev. Name	R RATH
Review Signature		5/1/16	Signed:
			Acceptance Date 5/1/16

ARTC

NIB-T0466

Sheet No 1 of 1

Scale NTS

Sheet Size A4

TITLE

PATERSON

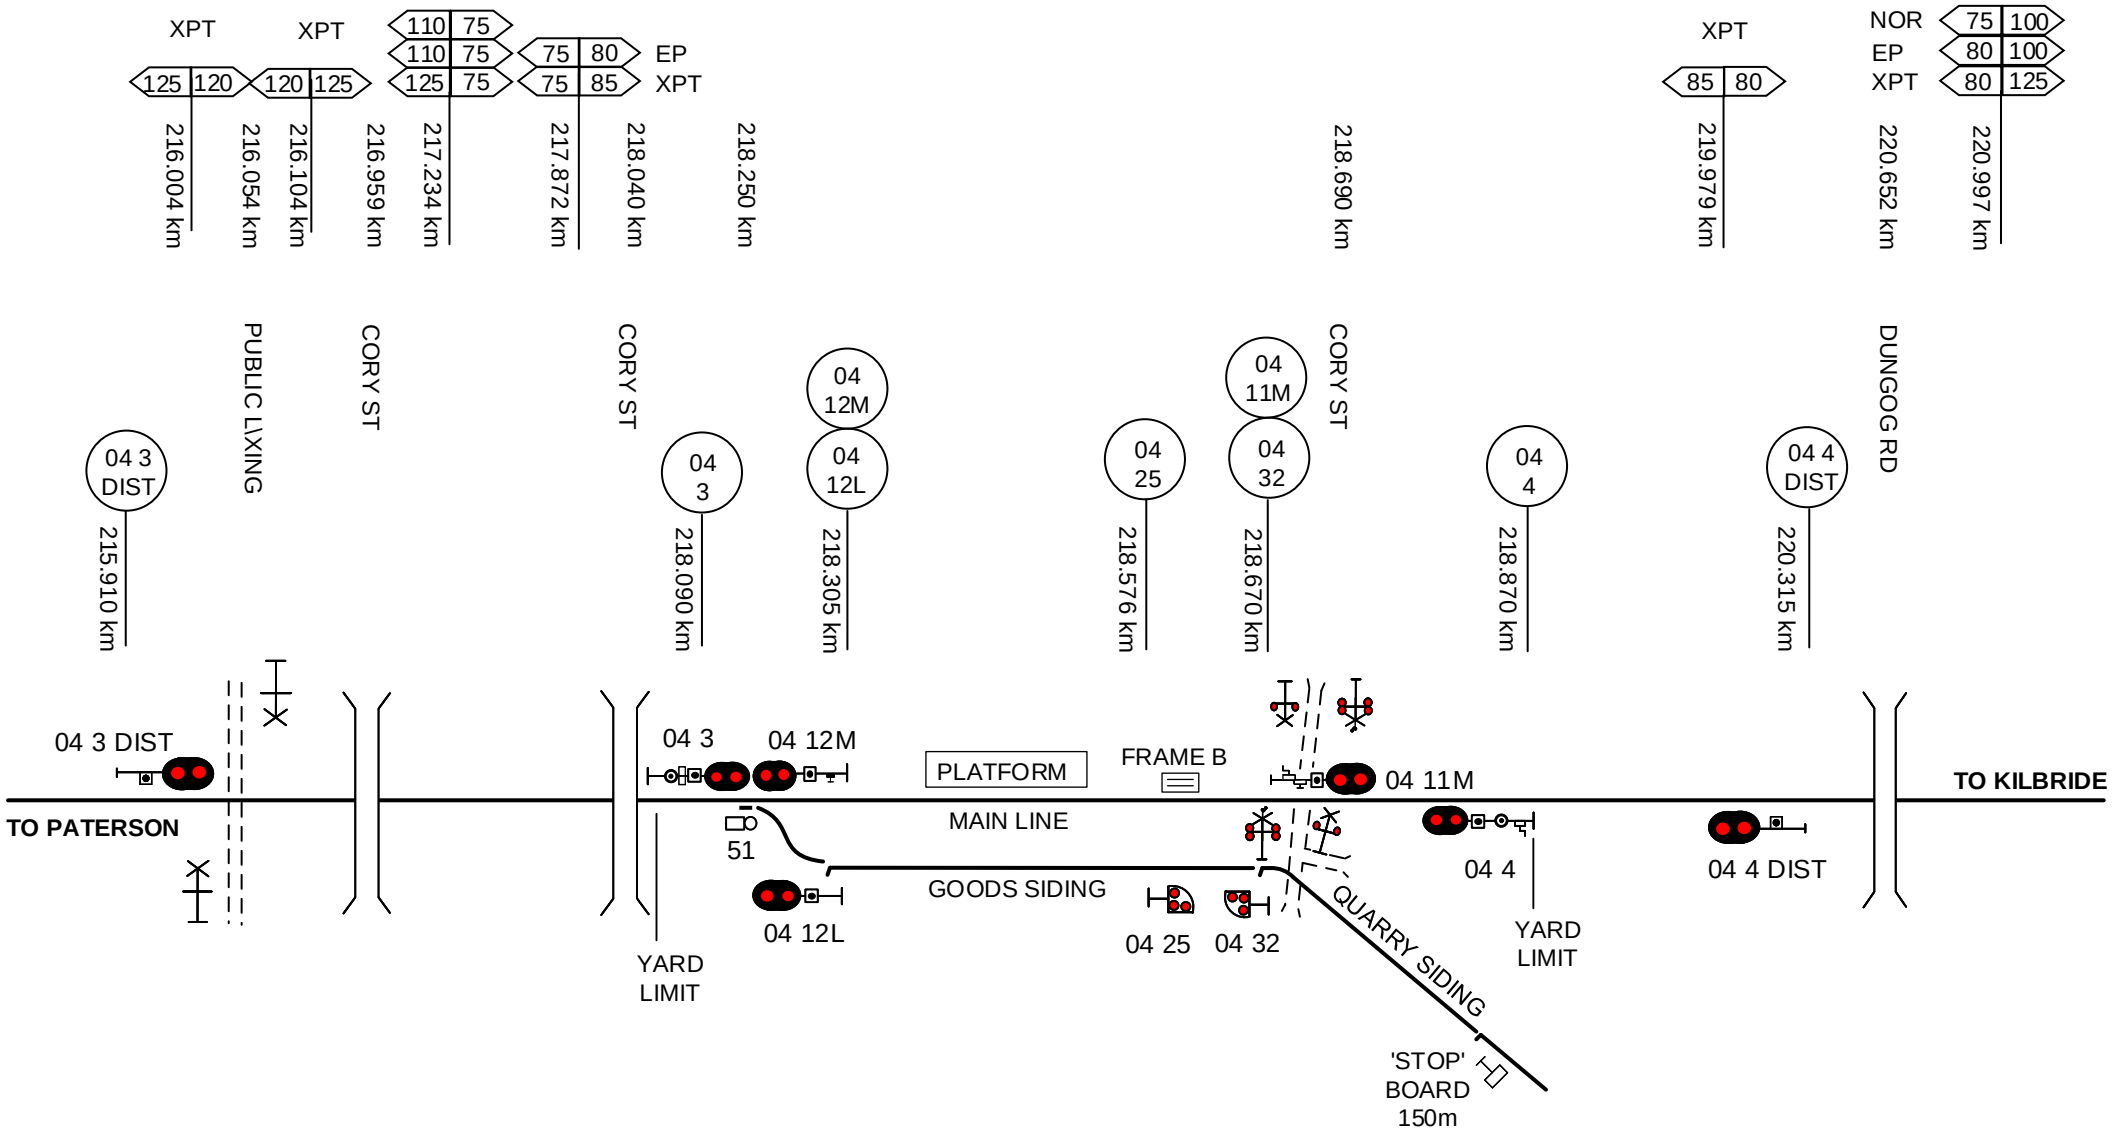

This diagram must be used in conjunction with the corresponding Network Information Book containing the location specific information in Section 2 as well as the legend and general information in Section 1.

Rev	Date	Revision Description	Designed	Checked	Ind.Rev	Approved
2	13/9/21	Booms removed from Cory St crossing				
1	3/6/19	NIB review updates	DBOCZ			

Designed	G HARRISON	5/1/16	ARTC ACCEPTANCE
Checked	J SPARROW	5/1/16	Accepted by P CAMPBELL
Ind. Rev. Company	ARTC	Ind. Rev. Name R RATH	Signed:
Review Signature		5/1/16	Acceptance Date 5/1/16

ARTC

NIB-T0467

Sheet No 1 of 1

Sheet Size A4

Scale NTS

TITLE

MARTINS CREEK

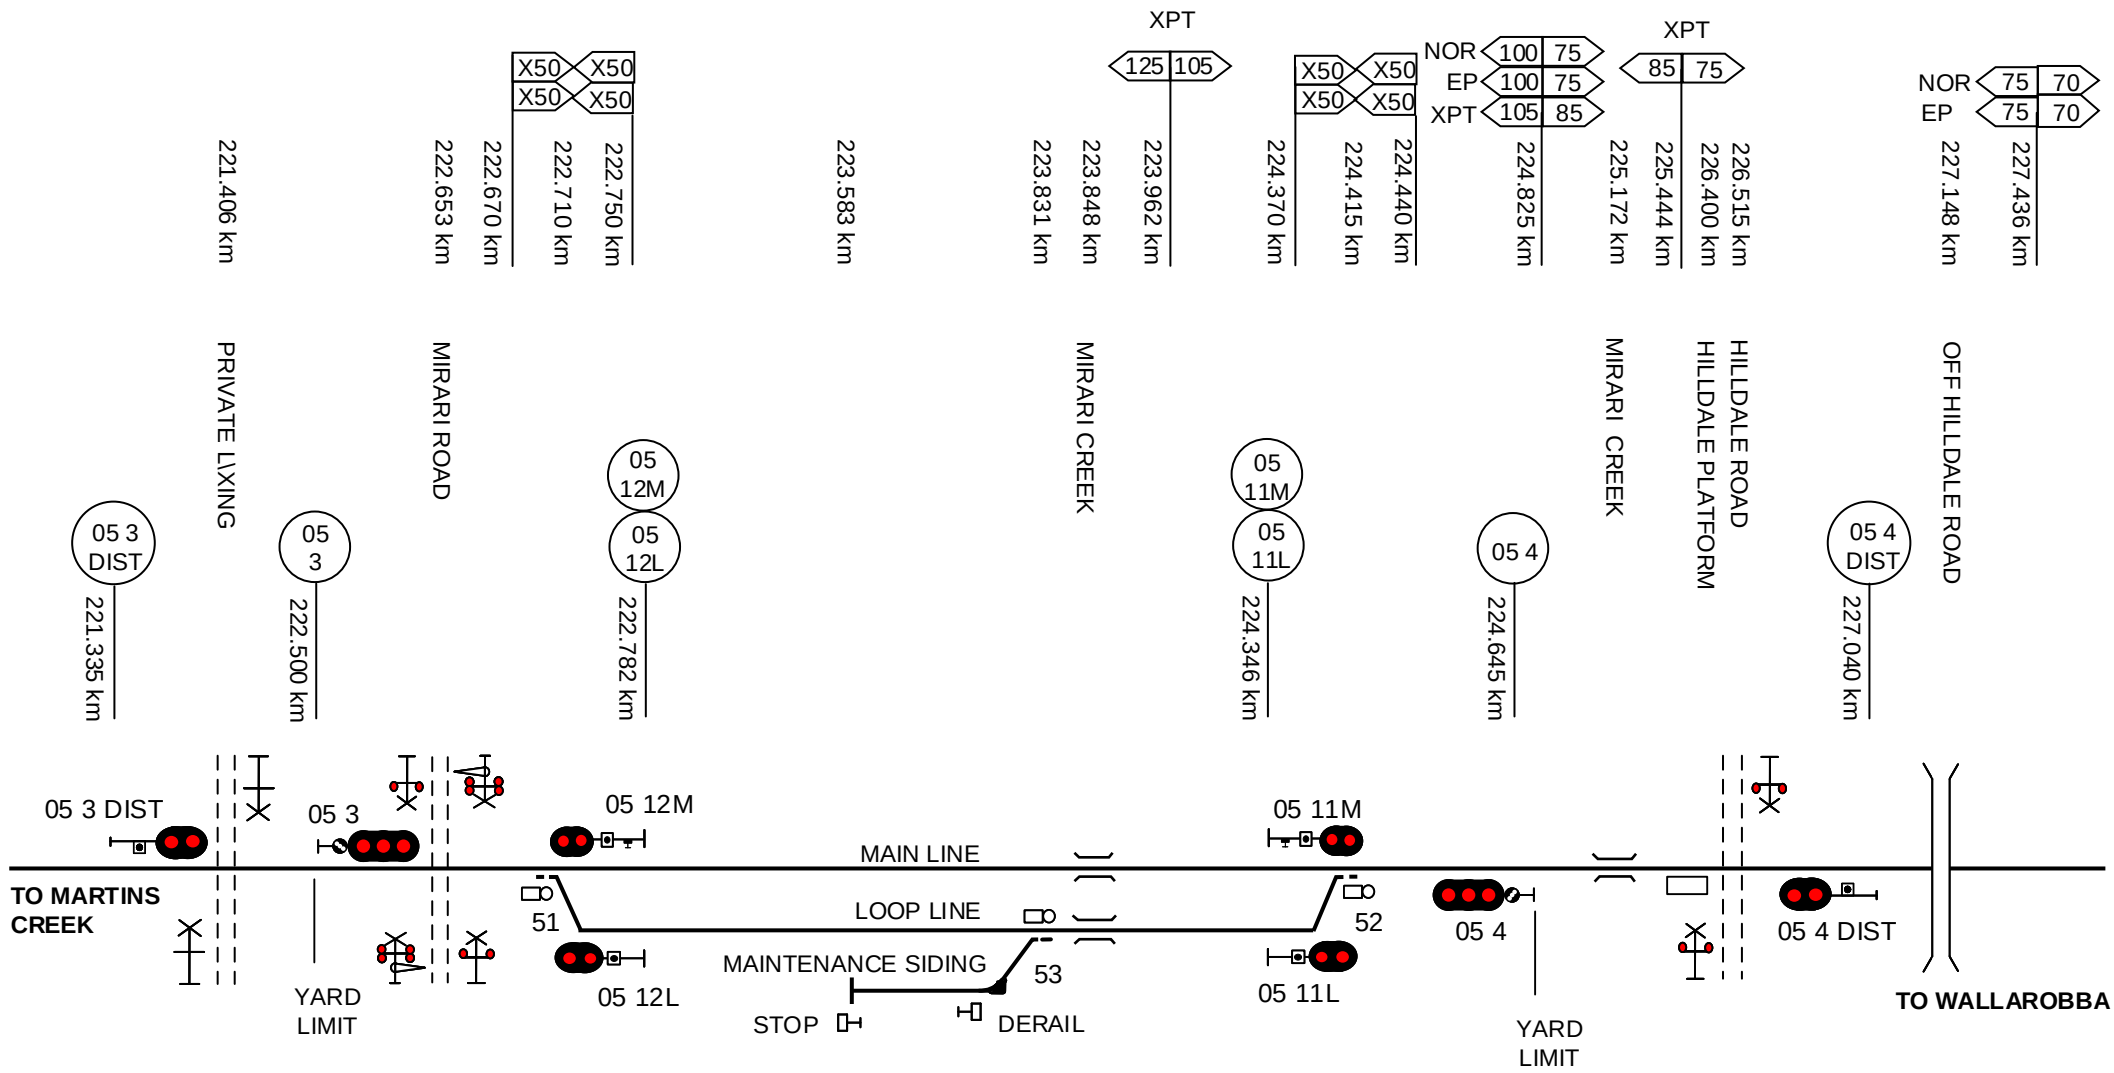

This diagram must be used in conjunction with the corresponding Network Information Book containing the location specific information in Section 2 as well as the legend and general information in Section 1.

Rev	Date	Revision Description	Designed	Checked	Ind.Rev	Approved
1	3/6/19	NIB review updates	DBOCZ			

Designed	G HARRISON	5/1/16	ARTC ACCEPTANCE
Checked	J SPARROW	5/1/16	Accepted by P CAMPBELL
Ind. Rev. Company	ARTC	Ind. Rev. Name R RATH	Signed:
Review Signature		5/1/16	Acceptance Date 5/1/16

ARTC

TITLE

KILBRIDE

NIB-T0468

Sheet No 1 of 1

Scale NTS

Sheet Size A4

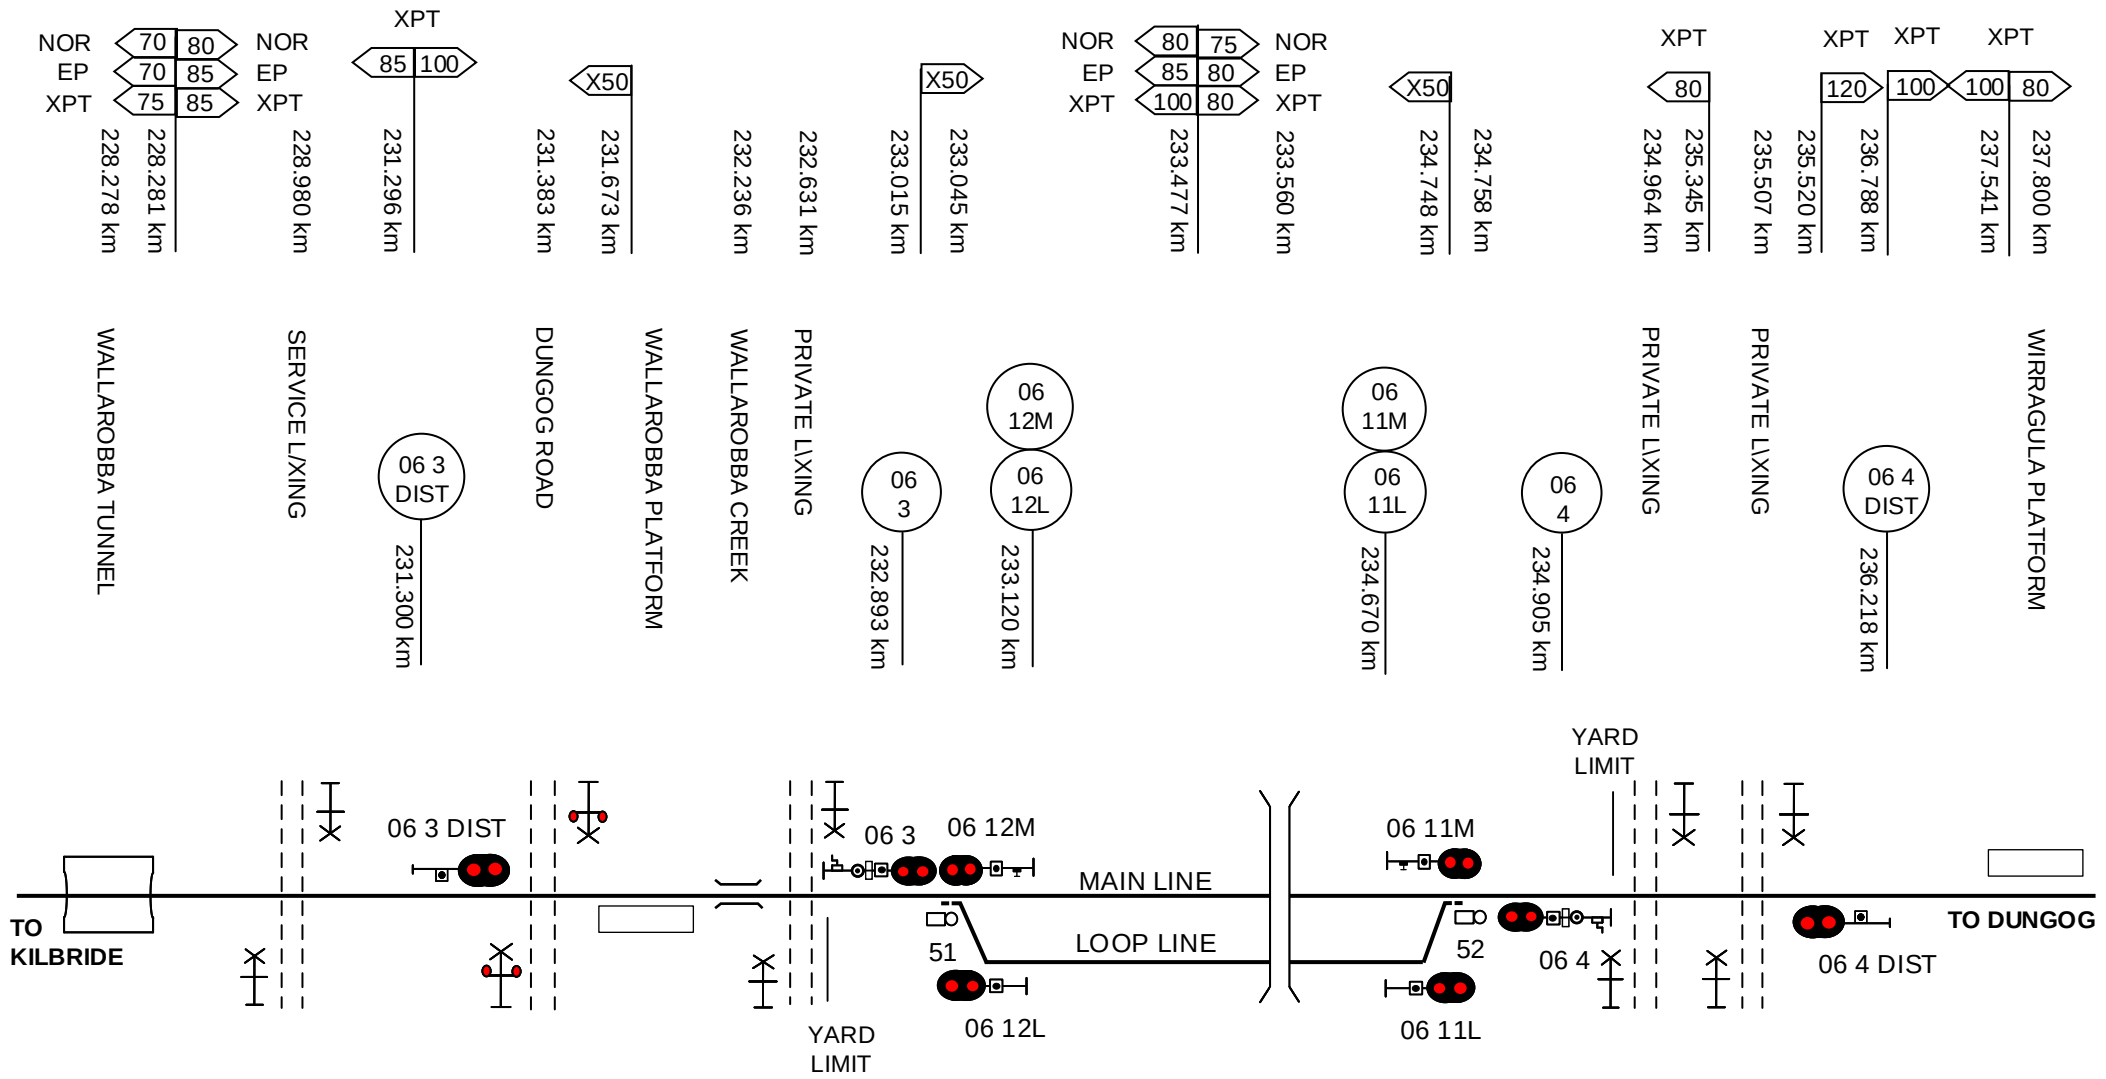

This diagram must be used in conjunction with the corresponding Network Information Book containing the location specific information in Section 2 as well as the legend and general information in Section 1.

Rev	Date	Revision Description	Designed	Checked	Ind.Rev	Approved
2	27/9/21	Speed signs updated				
1	3/6/19	NIB review updates	DBOCZ			

Designed	G HARRISON	5/1/16
Checked	J SPARROW	5/1/16
Ind. Rev. Company	ARTC	Ind. Rev. Name R RATH
Review Signature		5/1/16

ARTC ACCEPTANCE
Accepted by P CAMPBELL
Signed:
Acceptance Date 5/1/16

ARTC

NIB-T0469

Sheet No 1 of 1
Scale NTS
Sheet Size A4

TITLE

WALLAROBBA

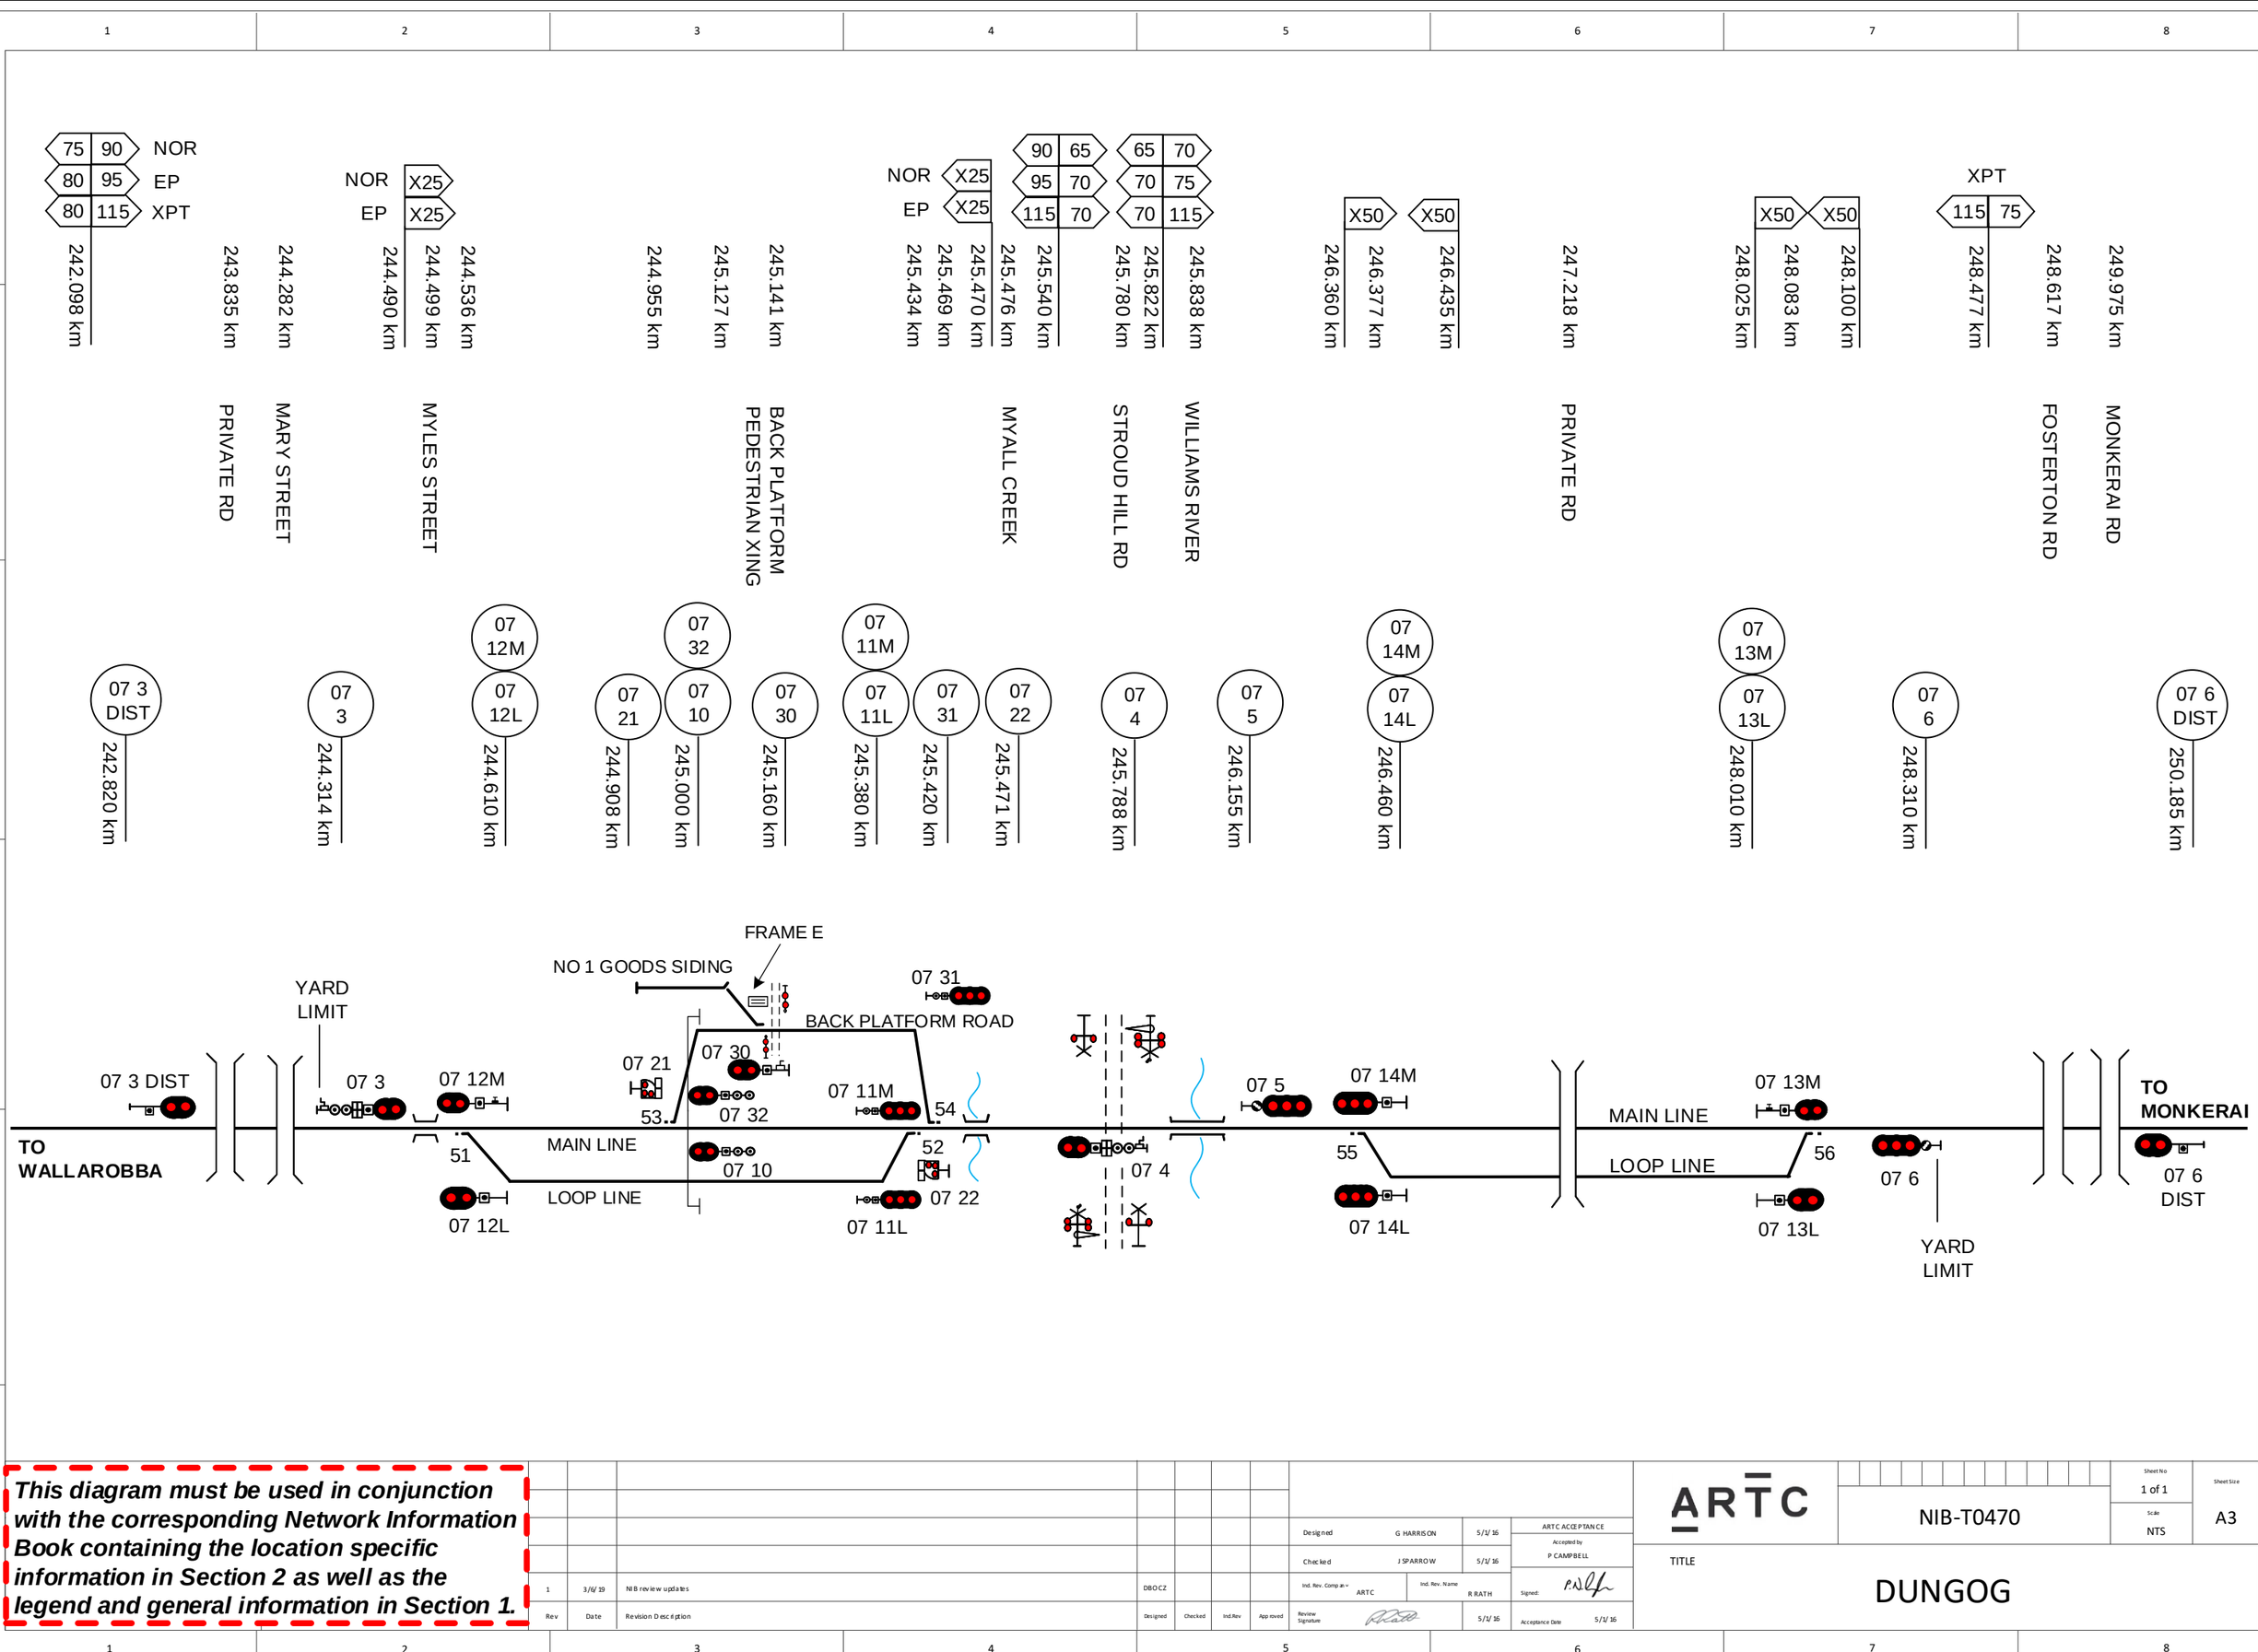

This diagram must be used in conjunction with the corresponding Network Information Book containing the location specific information in Section 2 as well as the legend and general information in Section 1.

Rev	Date	Revision Description	Designed	Checked	Ind.Rev	Approved
1	3/6/19	NIB review updates	DBOCZ			

Designed	G HARRISON	5/1/16	ARTC ACCEPTANCE
Checked	J SPARROW	5/1/16	Accepted by: P CAMPBELL
Ind. Rev. Comp.	ARTC	Ind. Rev. Name: R RATH	Signed:
Review Signature		5/1/16	Acceptance Date: 5/1/16

ARTC

NIB-T0470

Sheet No: 1 of 1

Sheet Size: A3

Scale: NTS

TITLE

DUNGOG

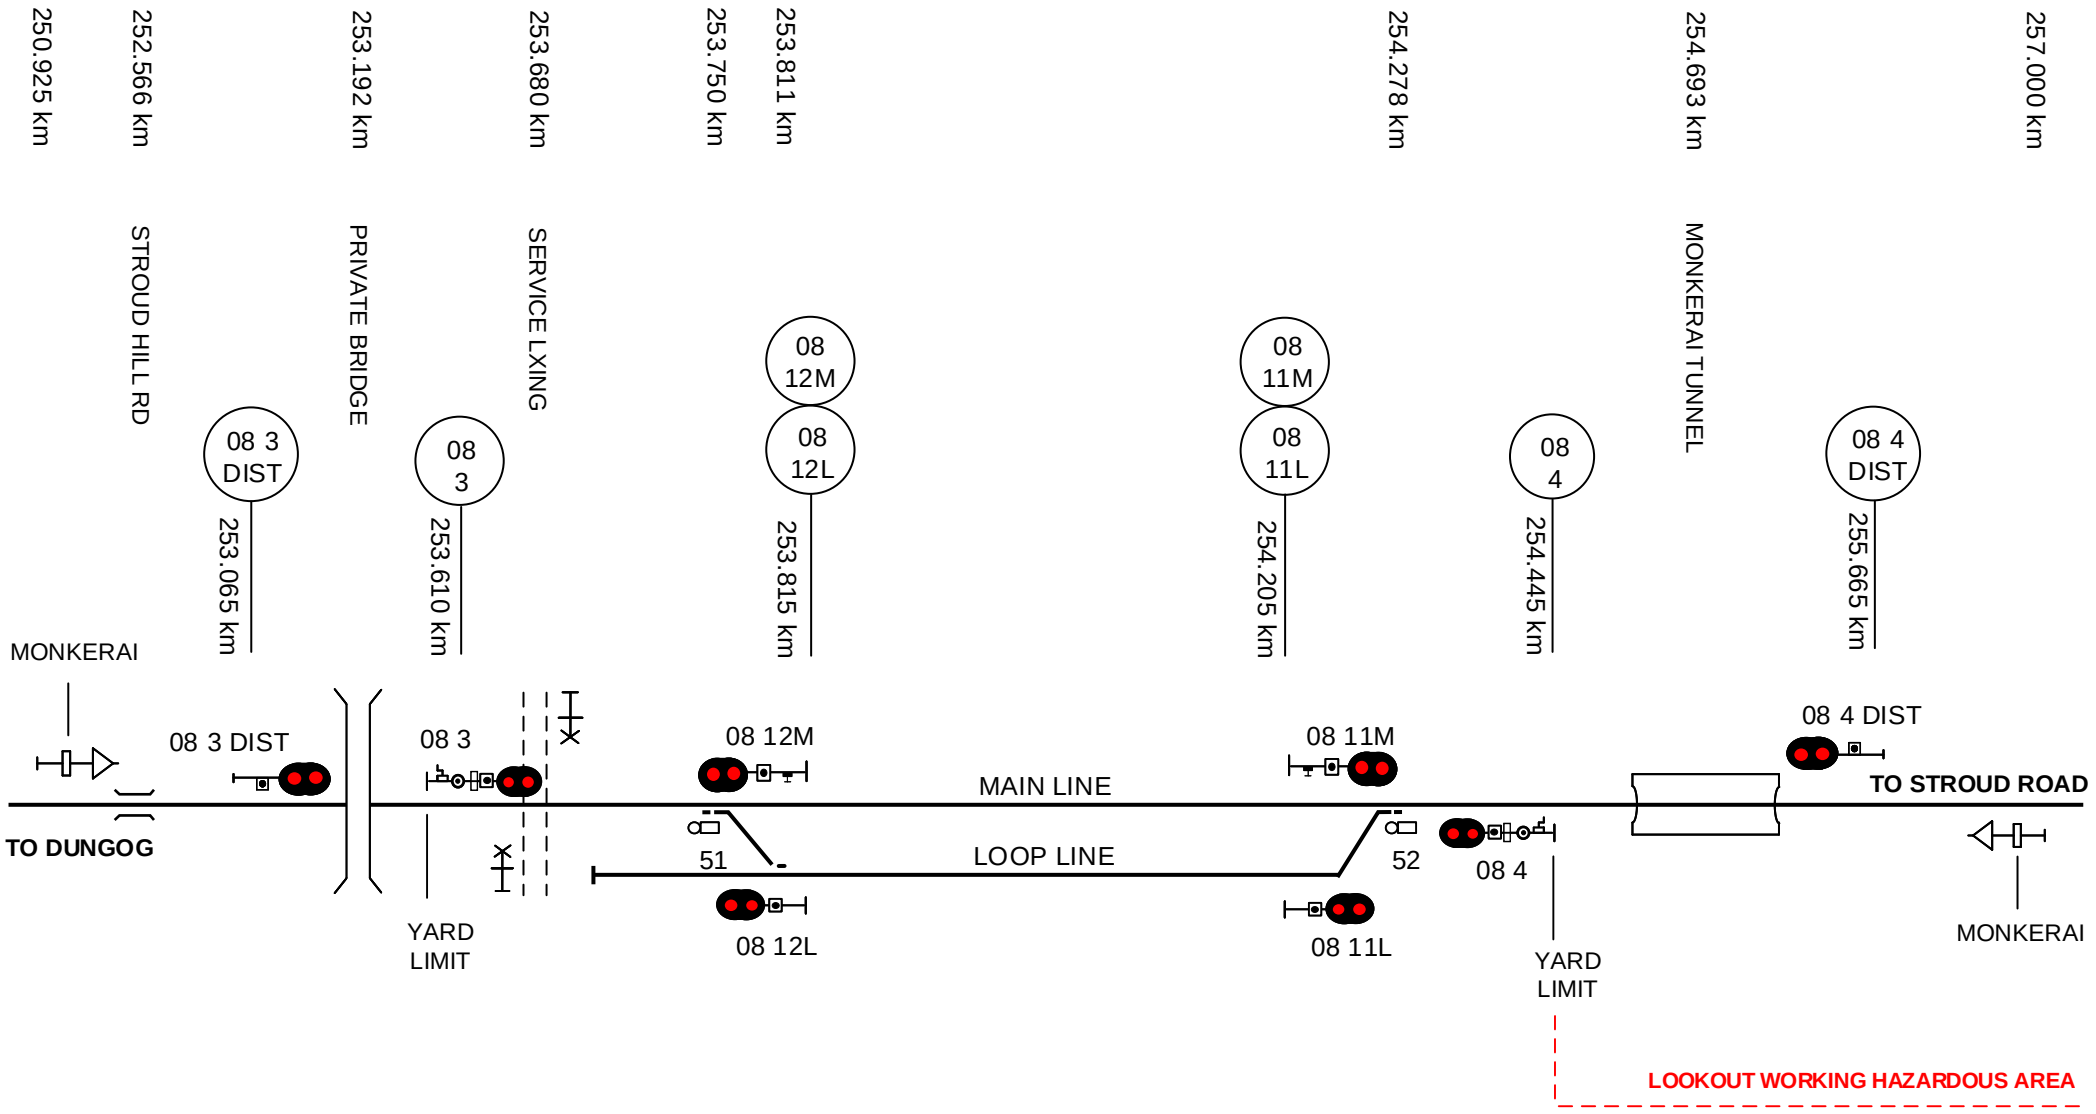

This diagram must be used in conjunction with the corresponding Network Information Book containing the location specific information in Section 2 as well as the legend and general information in Section 1.

Rev	Date	Revision Description	Designed	Checked	Ind.Rev	Approved
1	3/6/19	NIB review updates	DBOCZ			

Designed	G HARRISON	5/1/16	ARTC ACCEPTANCE
Checked	J SPARROW	5/1/16	Accepted by P CAMPBELL
Ind. Rev. Company	ARTC	Ind. Rev. Name R RATH	Signed:
Review Signature		5/1/16	Acceptance Date 5/1/16

ARTC

TITLE

MONKERAI

NIB-T0471

Sheet No 1 of 1

Scale NTS

Sheet Size A4

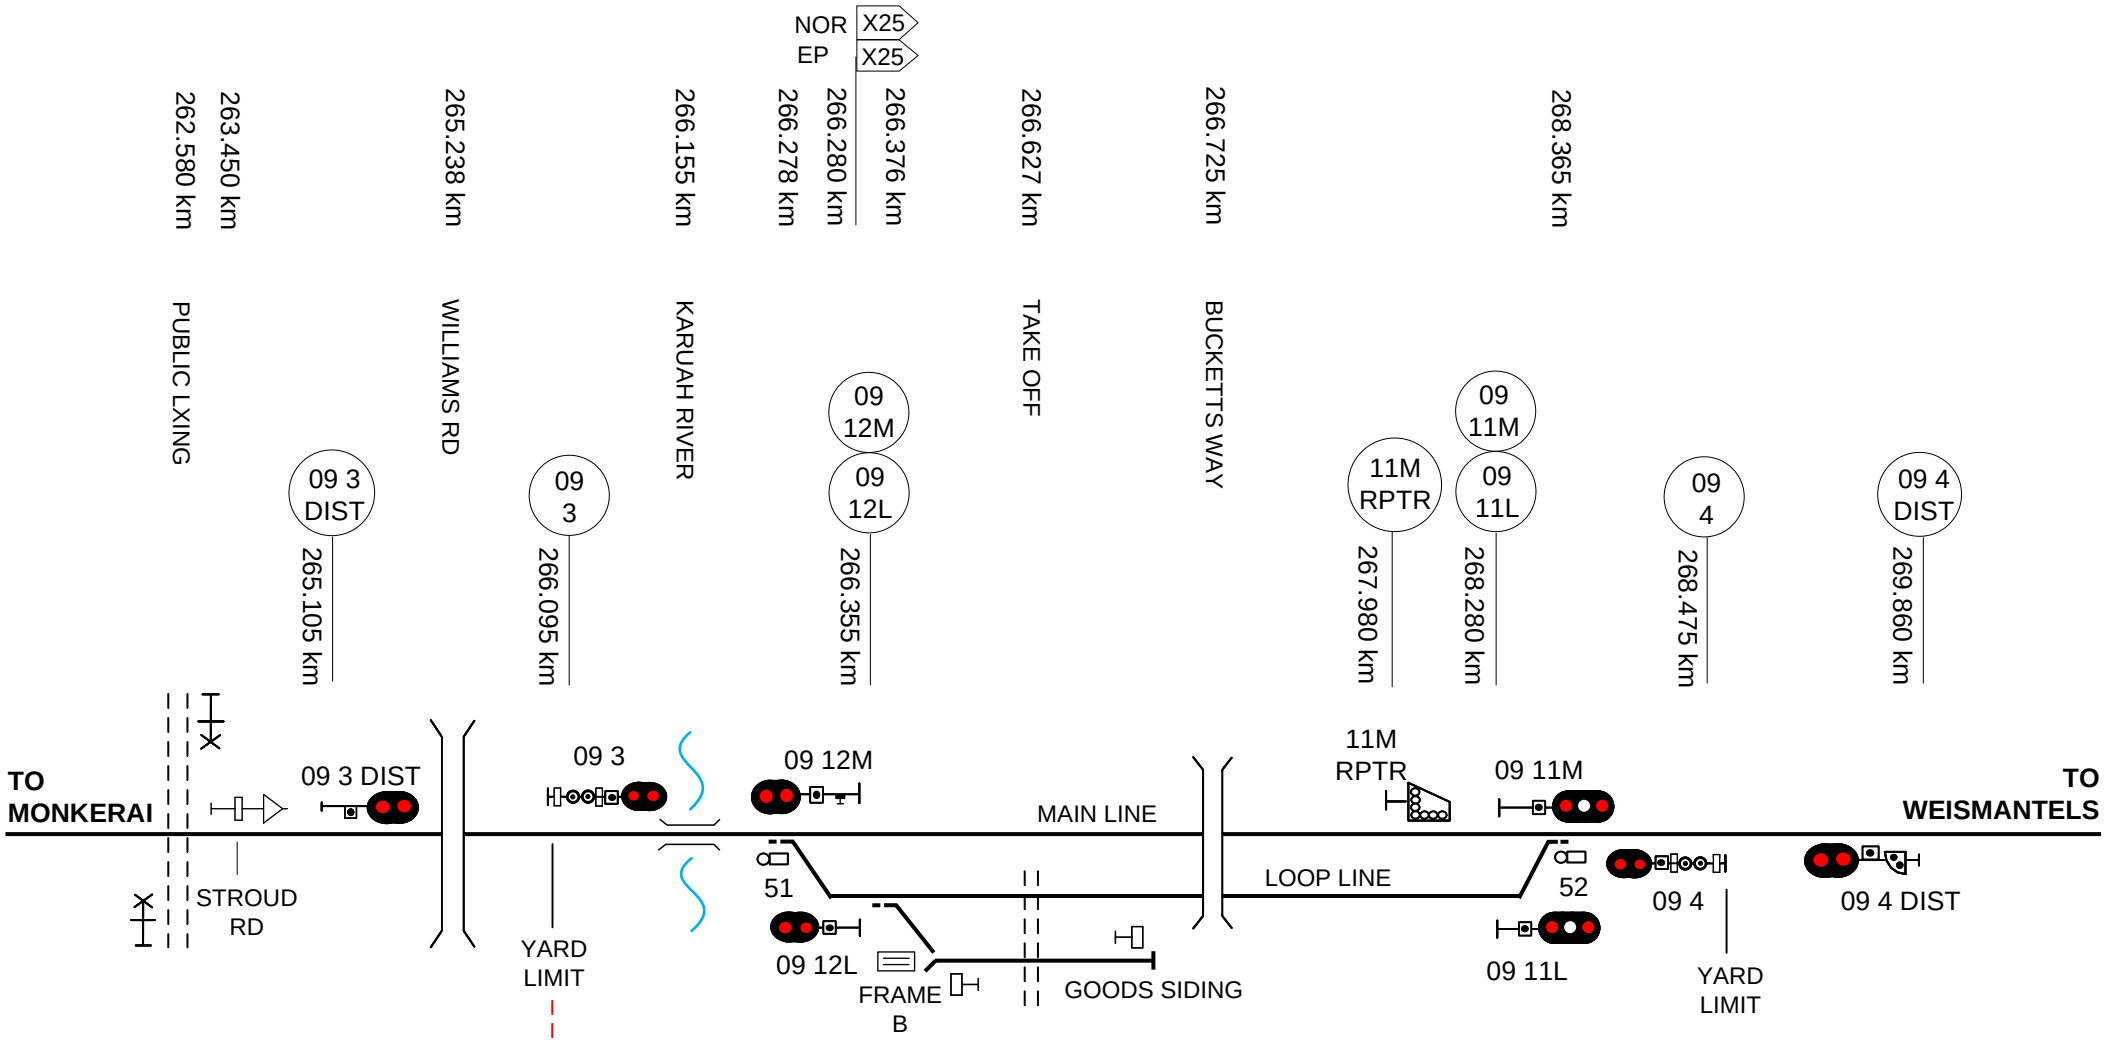

This diagram must be used in conjunction with the corresponding Network Information Book containing the location specific information in Section 2 as well as the legend and general information in Section 1.

Rev	Date	Revision Description	Designed	Checked	Ind.Rev	Approved
2	15/6/23	Duralie siding removal changes updated				
1	3/6/19	NIB review updates	DBOCZ			

Designed	G HARRISON	5/1/16	ARTC ACCEPTANCE
Checked	J SPARROW	5/1/16	Accepted by P CAMPBELL
Ind. Rev. Company	ARTC	Ind. Rev. Name	R RATH
Review Signature		5/1/16	Signed: Acceptance Date 5/1/16

ARTC

TITLE

STROUD ROAD

NIB-T0472

Sheet No 1 of 1

Scale NTS

Sheet Size A4

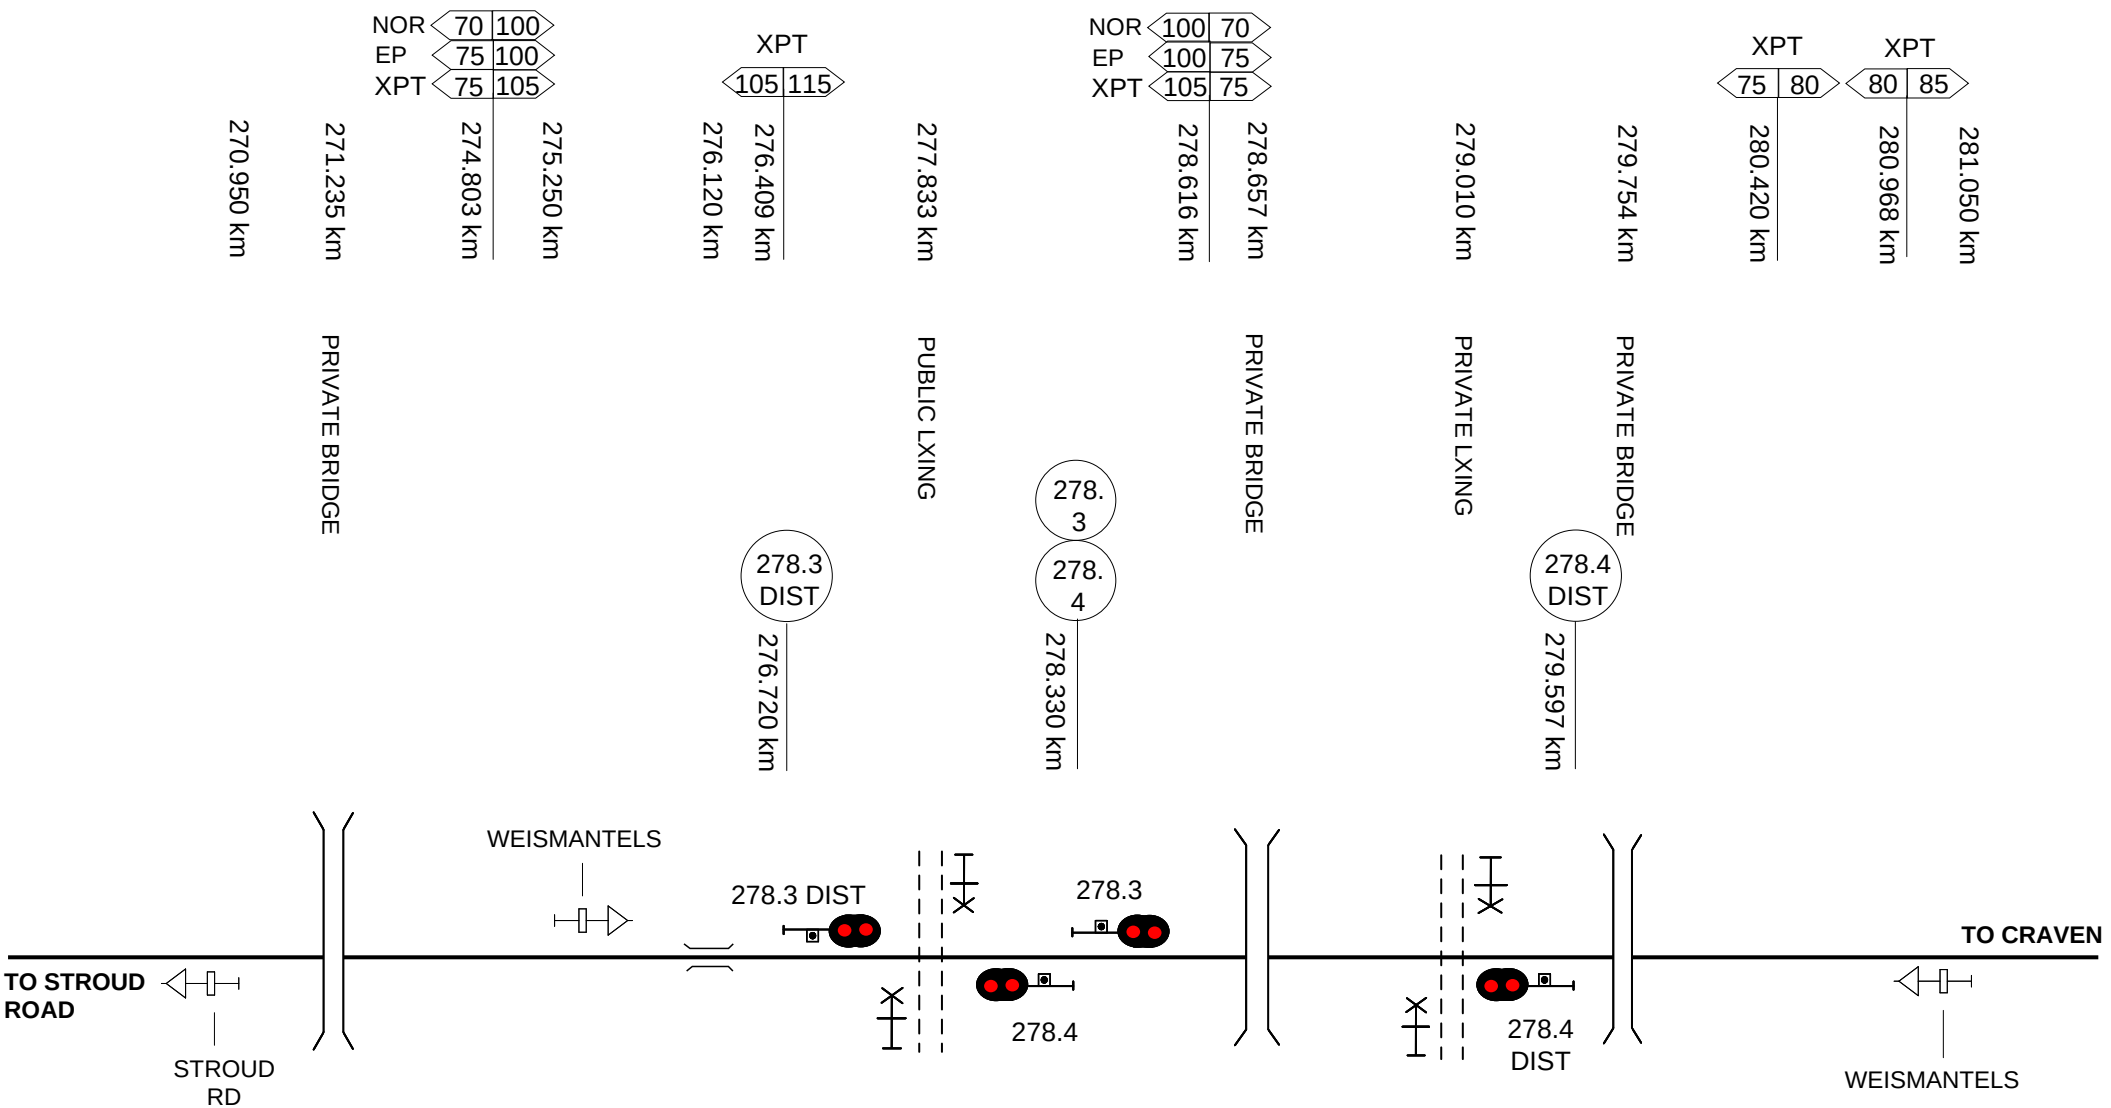

This diagram must be used in conjunction with the corresponding Network Information Book containing the location specific information in Section 2 as well as the legend and general information in Section 1.

Rev	Date	Revision Description	Designed	Checked	Ind.Rev	Approved
2	15/6/23	Duralie siding removed				
1	3/6/19	NiB review updates	DBOCZ			

Designed	G HARRISON	5/1/16	ARTC ACCEPTANCE
Checked	J SPARROW	5/1/16	Accepted by P CAMPBELL
Ind. Rev. Company	ARTC	Ind. Rev. Name	R RATH
Review Signature		5/1/16	Acceptance Date 5/1/16

ARTC

NIB-T0473

Sheet No 1 of 1

Scale NTS

Sheet Size A4

TITLE

WEISMANTELS

283.080 km
TERREEL RD

283.184 km
CHAINY FLAT CREEK

283.264 km
XPT
85 | 75
284.200 km
PRIVATE BRIDGE

284.675 km
PRIVATE LXING

285.618 km
XPT
75 | 80
70 | 75
285.856 km
PRIVATE LXING

286.860 km

286.905 km
BUCKETTS WAY

287.940 km
NOR 75 | 65 NOR
EP 75 | 70 EP
XPT 80 | 70 XPT

289.660 km
X25
289.670 km
XPT
70 | 75
289.675 km

290.107 km
NOR 65 | 80 NOR
EP 70 | 85 EP
XPT 75 | 120 XPT
290.409 km

290.724 km
WOODS ROAD

290.832 km

288.790 km
11 3
DIST

289.390 km
11
3

289.745 km
11
12M
11
12L

290.034 km
11 12M
RPTR

290.708 km
11
11M
11
11L

290.910 km
11
4

291.295 km
11
13

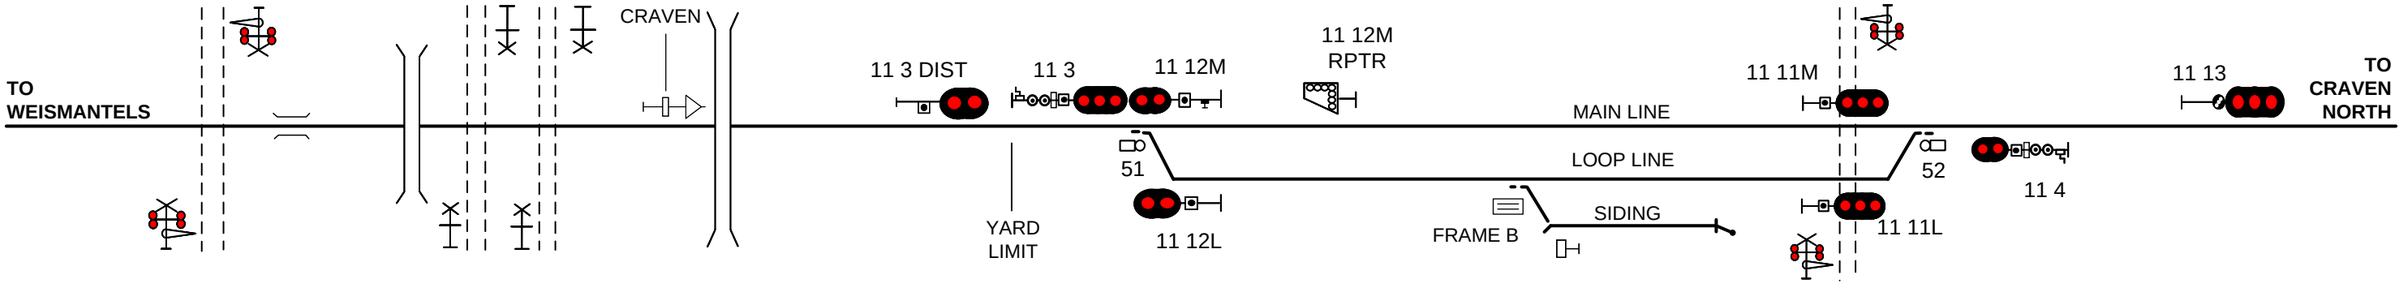

This diagram must be used in conjunction with the corresponding Network Information Book containing the location specific information in Section 2 as well as the legend and general information in Section 1.

Rev	Date	Revision Description
4	2/5/25	Signal 11-13 updated from Stratford coal loop decommissioning
3	19/6/23	Weismantel location sign moved to Weismantel diagram
2	20/12/22	Yard limit corrected
1	3/6/19	NIB review updates

DBOCZ	Designed	Checked	Ind.Rev	Approved
Designed	G HARRISON	5/1/16		
Checked	J SPARROW	5/1/16		
Ind. Rev. Company	ARTC	Ind. Rev. Name	R RATH	
Review Signature		5/1/16		

ARTC ACCEPTANCE
Accepted by
P CAMPBELL
Signed:
Acceptance Date 5/1/16

ARTC

NIB-T0474

Sheet No 1 of 1
Sheet Size A3
Scale NTS

TITLE

SOUTH CRAVEN

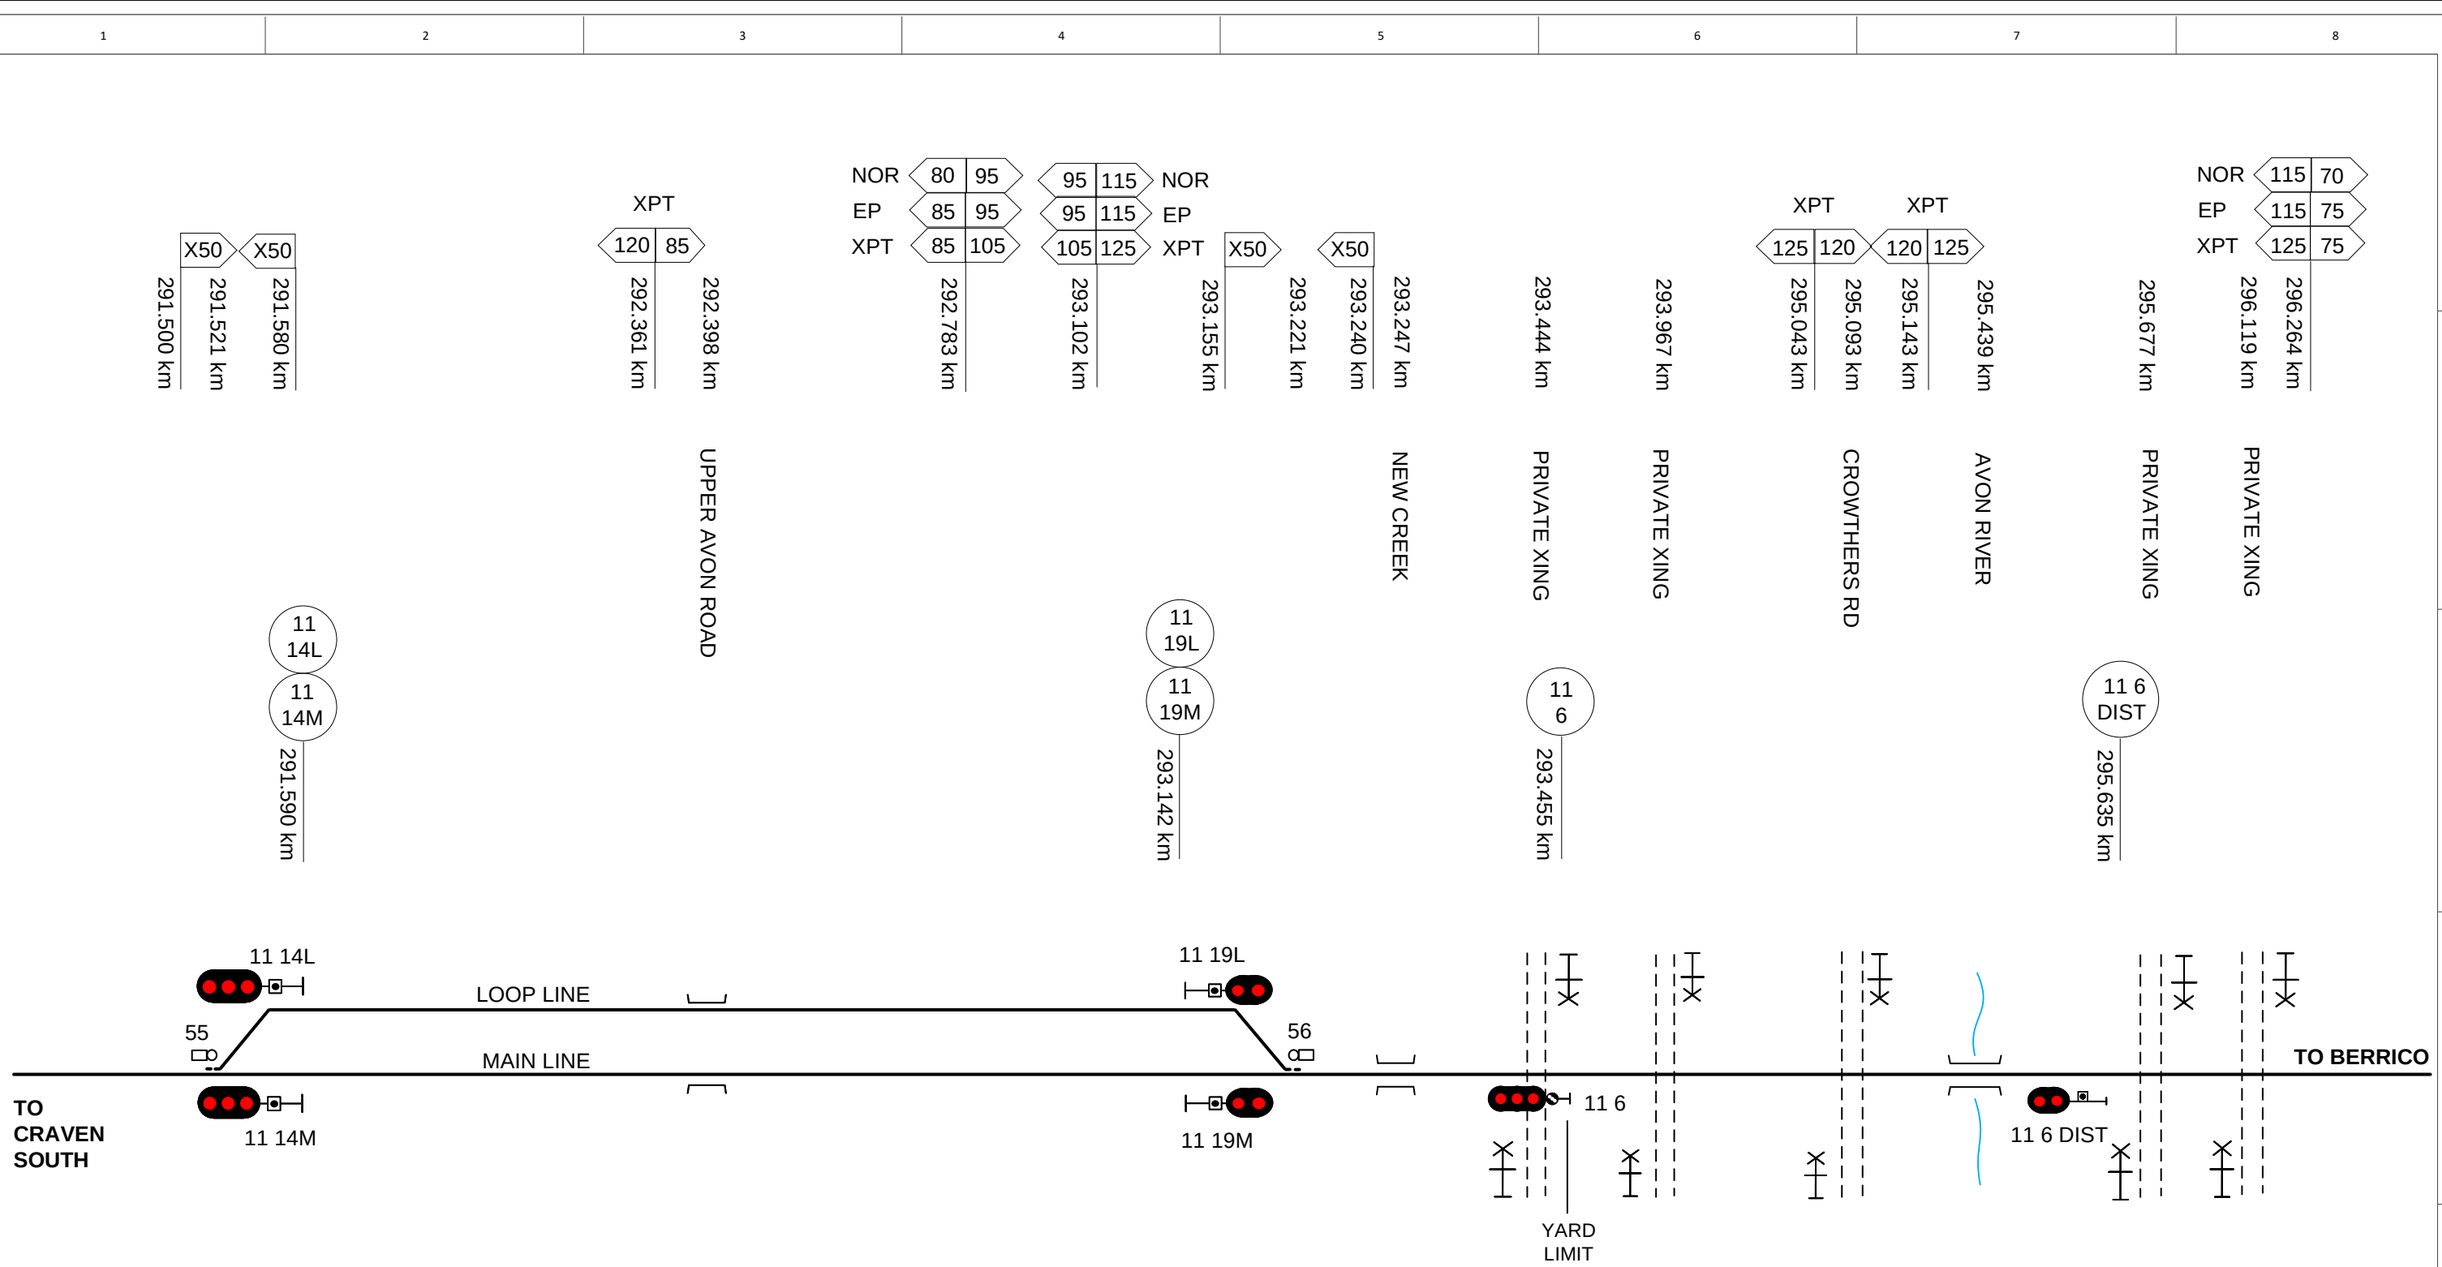

This diagram must be used in conjunction with the corresponding Network Information Book containing the location specific information in Section 2 as well as the legend and general information in Section 1.

Rev	Date	Revision Description	Designed	Checked	Ind.Rev	Approved
3	2/5/25	Stratford coal loop decommissioned				
2	20/2/20	54 points updated				
1	3/6/19	NIB review updates	DBOCZ			

Designed	G HARRISON	5/1/16
Checked	J SPARROW	5/1/16
Ind. Rev. Company	ARTC	
Ind. Rev. Name	R RATH	
Review Signature		5/1/16

ARTC ACCEPTANCE
Accepted by P CAMPBELL
Signed:
Acceptance Date 5/1/16

ARTC

NIB-T0475

Sheet No 1 of 1
Sheet Size A3
Scale NTS

TITLE

NORTH CRAVEN

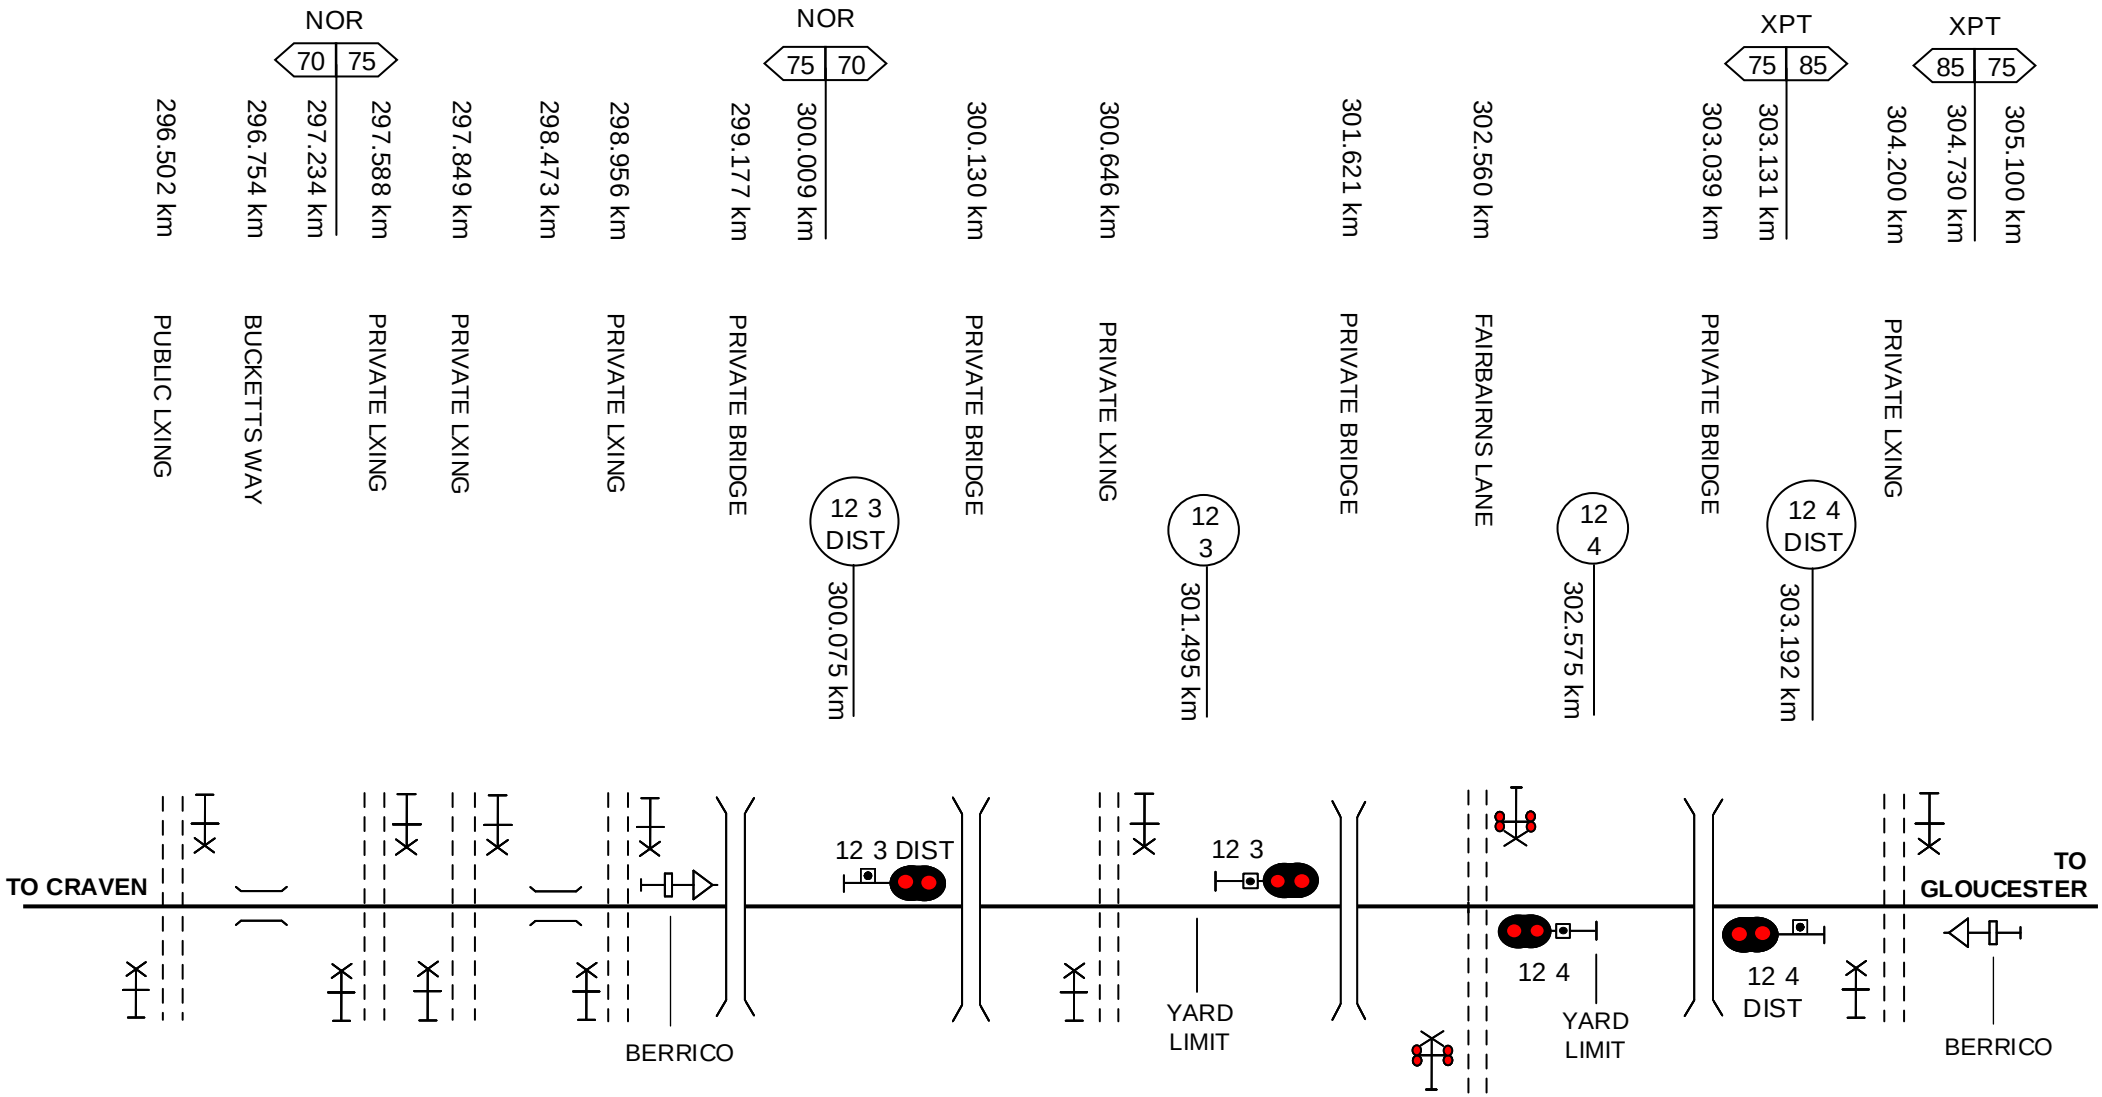

This diagram must be used in conjunction with the corresponding Network Information Book containing the location specific information in Section 2 as well as the legend and general information in Section 1.

Rev	Date	Revision Description	Designed	Checked	Ind.Rev	Approved
2	15/3/21	Signals updated				
1	3/6/19	NIB review updates	DBOCZ			

Designed	G HARRISON	5/1/16
Checked	J SPARROW	5/1/16
Ind. Rev. Company	ARTC	Ind. Rev. Name R RATH
Review Signature		5/1/16

ARTC ACCEPTANCE
Accepted by P CAMPBELL
Signed:
Acceptance Date 5/1/16

ARTC

TITLE

BERRICO

NIB-T0476

Sheet No 1 of 1

Scale NTS

Sheet Size A4

312.666 km

312.400 km PRIVATE LXING

309.810 km AVON RIVER

309.718 km
309.704 km PRIVATE LXING

309.439 km

309.000 km

308.852 km BUCKETTS WAY

308.198 km PHILLIPS STREET

307.212 km PRIVATE BRIDGE

307.055 km

306.097 km PRIVATE LXING

305.683 km

305.405 km JACKS ROAD

13 12L
13 12M 309.050 km

13 3 308.919 km

13 14 308.650 km

13 1 DIST 307.645 km

13 1 308.145 km

13 11L
13 11M 309.660 km

13 4 309.725 km

13 13 309.808 km

13 2 310.200 km

13 2 DIST 310.920 km

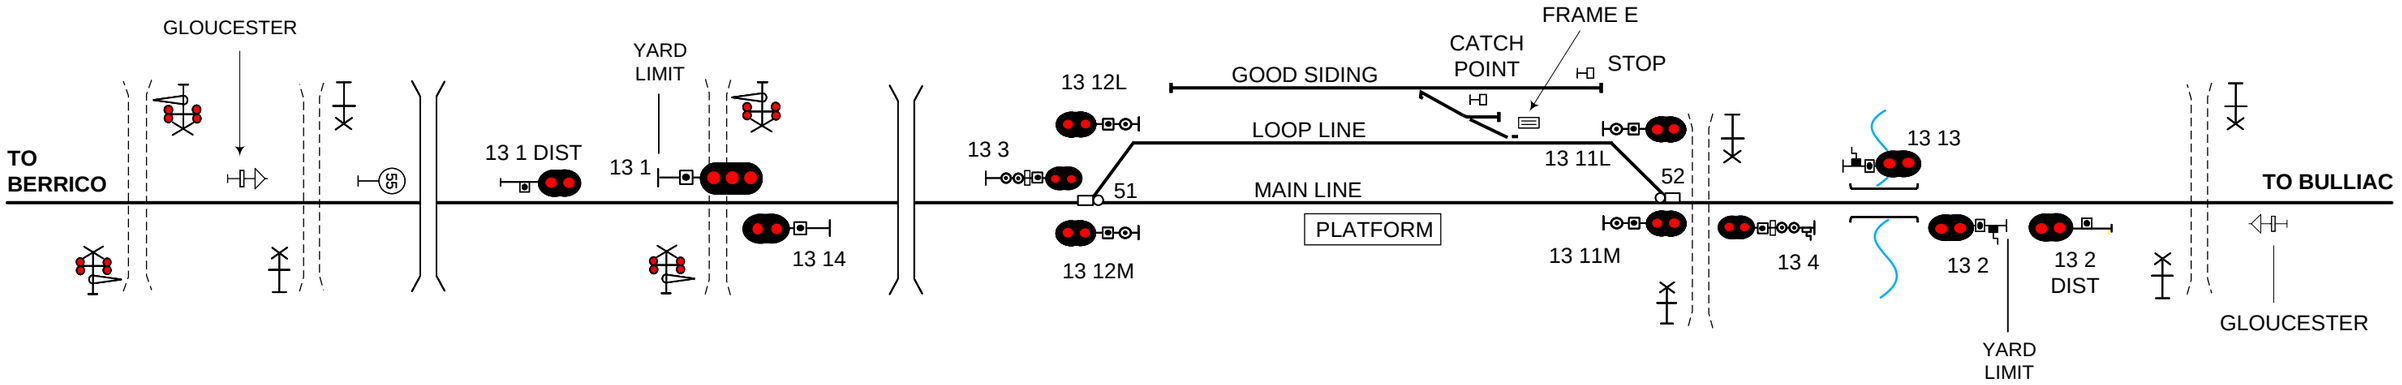

This diagram must be used in conjunction with the corresponding Network Information Book containing the location specific information in Section 2 as well as the legend and general information in Section 1.

Rev	Date	Revision Description	Designed	Checked	Ind.Rev	Approved
2	2/2/24	Advisory speed sign added				
1	3/6/19	NIB review updates	DBOCZ			

Designed	G HARRISON	5/1/16
Checked	J SPARROW	5/1/16
Ind. Rev. Company	ARTC	Ind. Rev. Name R RATH
Review Signature		5/1/16

ARTC ACCEPTANCE
Accepted by P CAMPBELL
Signed:
Acceptance Date 5/1/16

ARTC

NIB-T0477

Sheet No 1 of 1
Sheet Size A3
Scale NTS

TITLE

GLOUCESTER

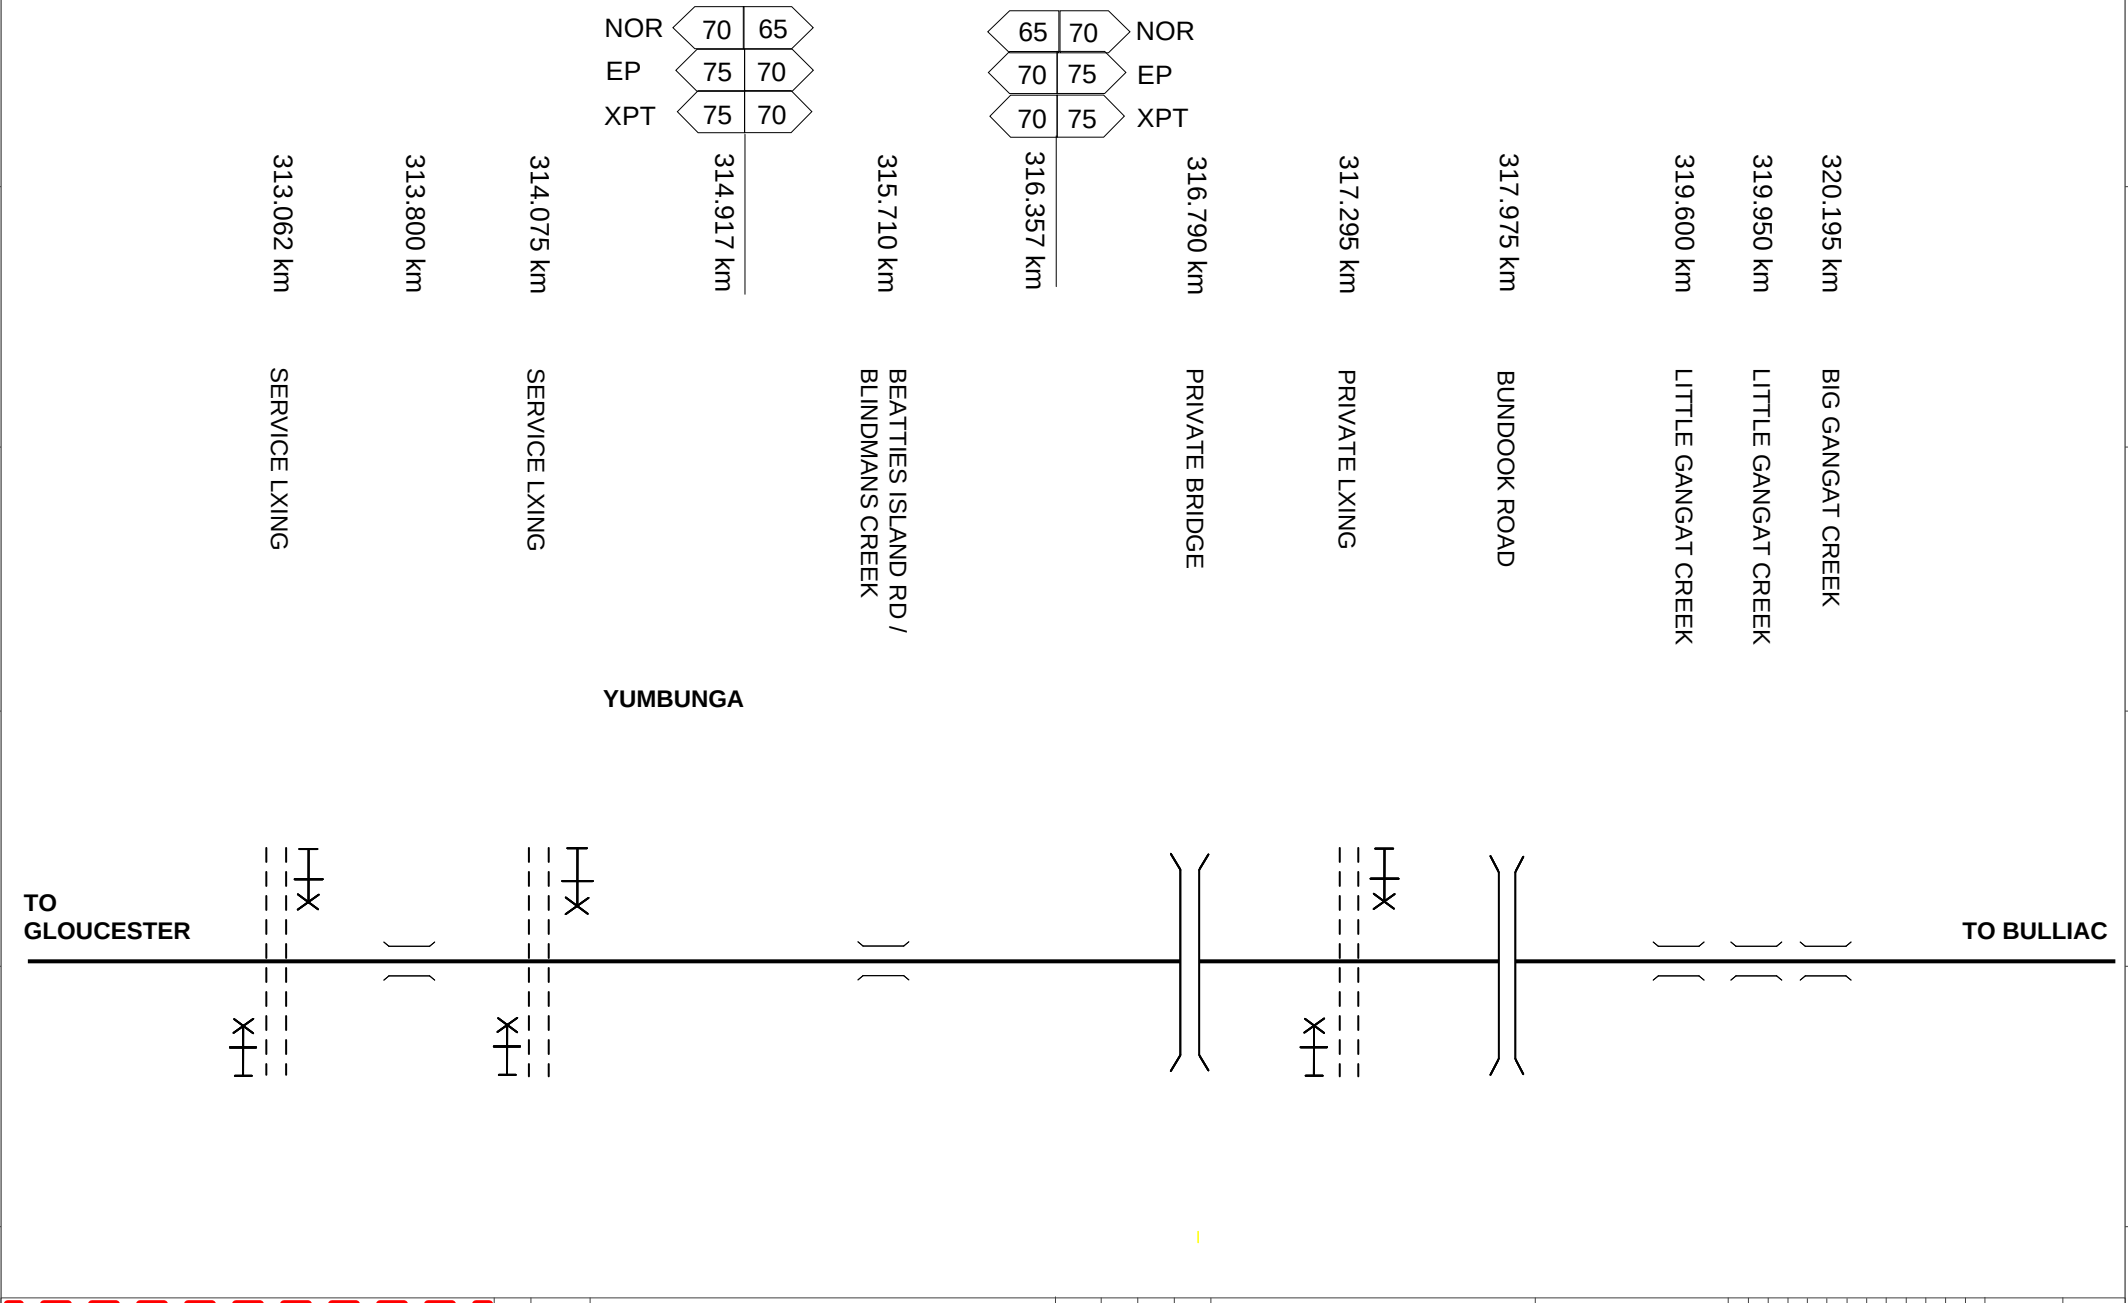

This diagram must be used in conjunction with the corresponding Network Information Book containing the location specific information in Section 2 as well as the legend and general information in Section 1.

Rev	Date	Revision Description	Designed	Checked	Ind.Rev	Approved

Designed	N ORANGE	25/3/25	ARTC ACCEPTANCE
Checked	J SPARROW	25/3/25	Accepted by P CAMPBELL
Ind. Rev. Company ARTC	Ind. Rev. Name R RATH		Signed:
Review Signature		5/1/16	Acceptance Date 5/1/16

ARTC

NIB-T0772

Sheet No 1 of 1

Sheet Size A4

Scale NTS

TITLE

GLOUCESTER - BULLIAC

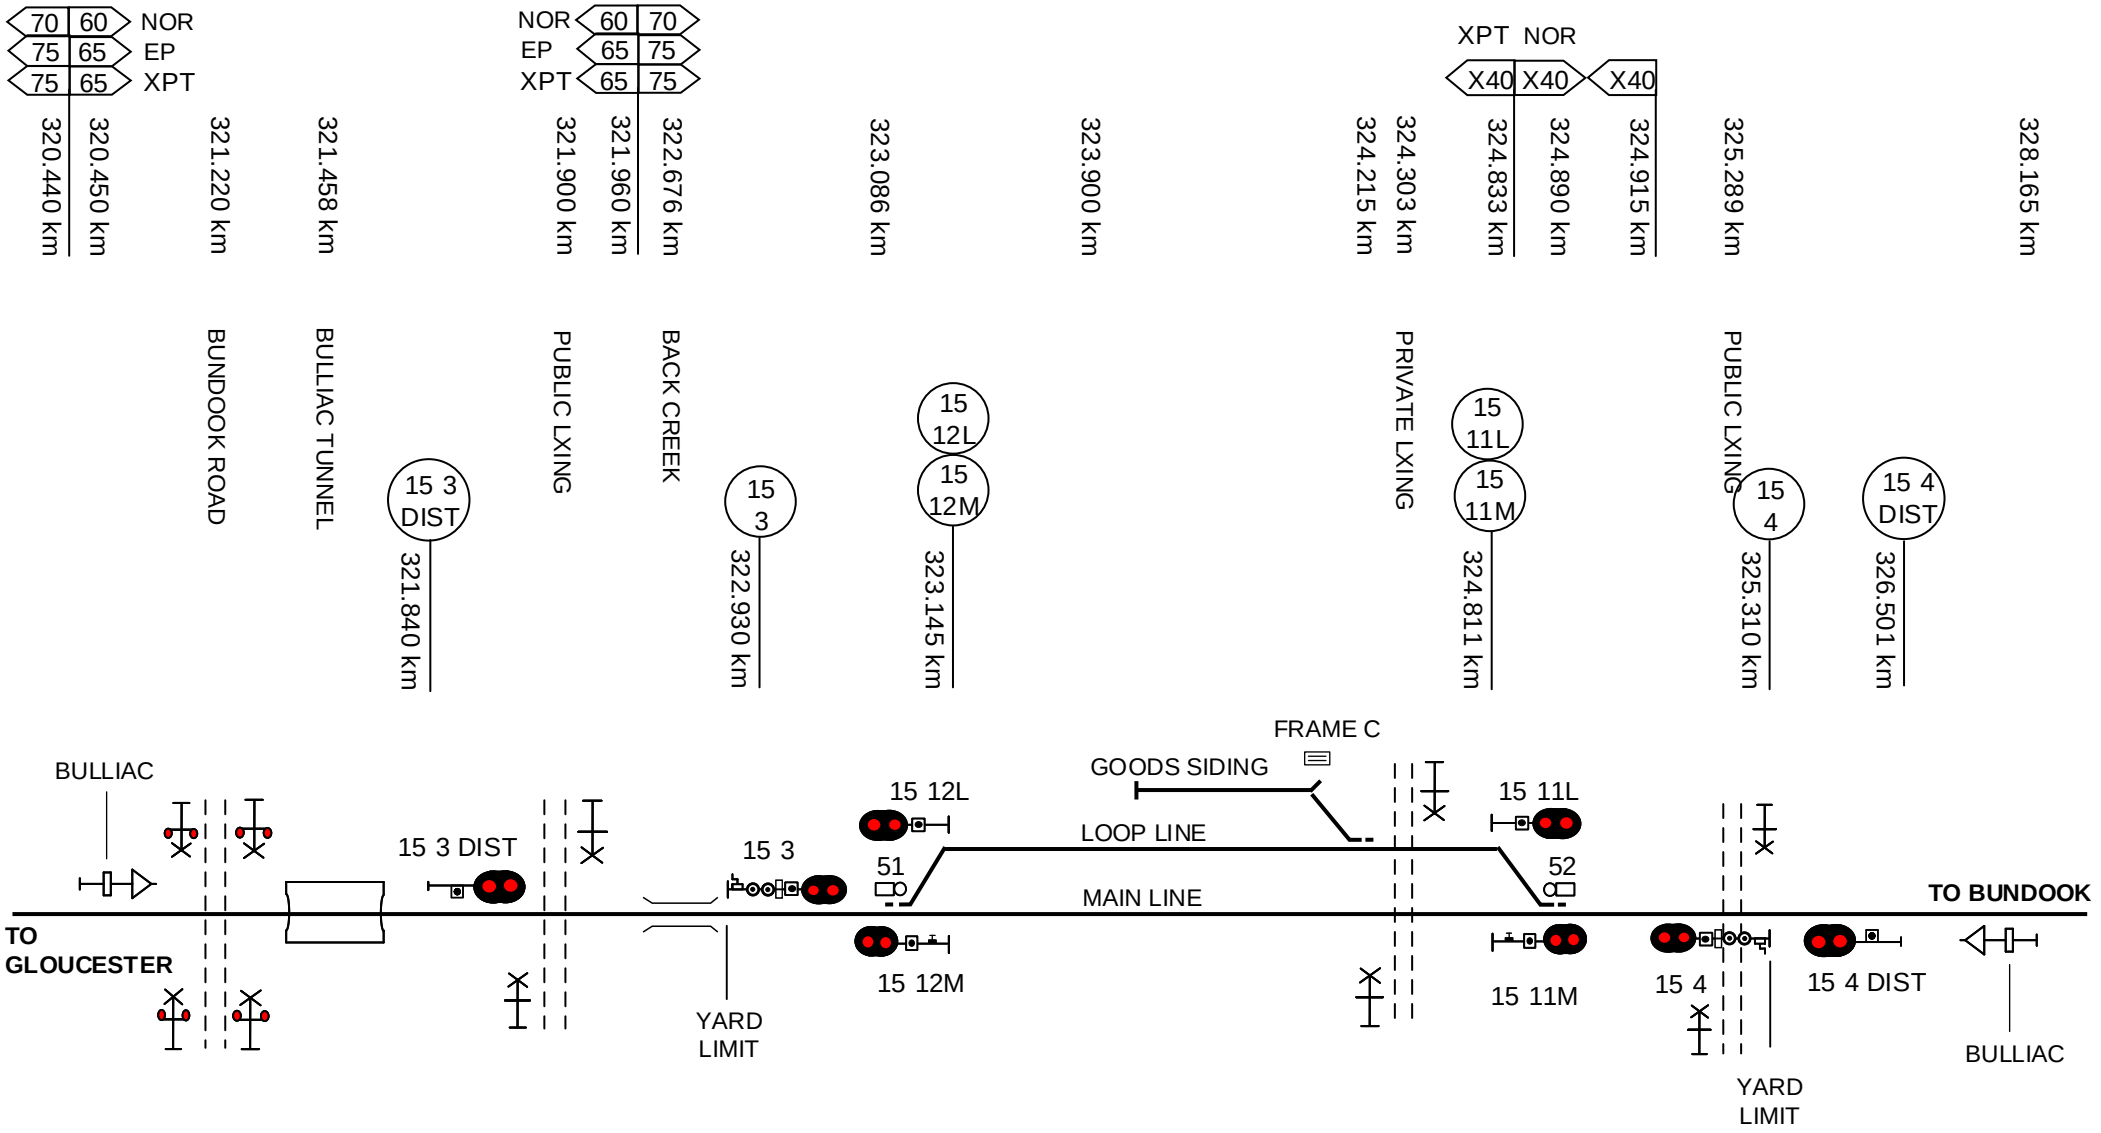

This diagram must be used in conjunction with the corresponding Network Information Book containing the location specific information in Section 2 as well as the legend and general information in Section 1.

Rev	Date	Revision Description	Designed	Checked	Ind.Rev	Approved
2	3/6/19	NIB review updates	DBOCZ			
1	30/6/17	Public crossing at 321.900km updated				

Designed	G HARRISON	5/1/16
Checked	J SPARROW	5/1/16
Ind. Rev. Company	ARTC	
Ind. Rev. Name	R RATH	
Review Signature		5/1/16

ARTC ACCEPTANCE
Accepted by P CAMPBELL
Signed:
Acceptance Date 5/1/16

ARTC

TITLE

BULLIAC

NIB-T0478

Sheet No 1 of 1

Scale NTS

Sheet Size A4

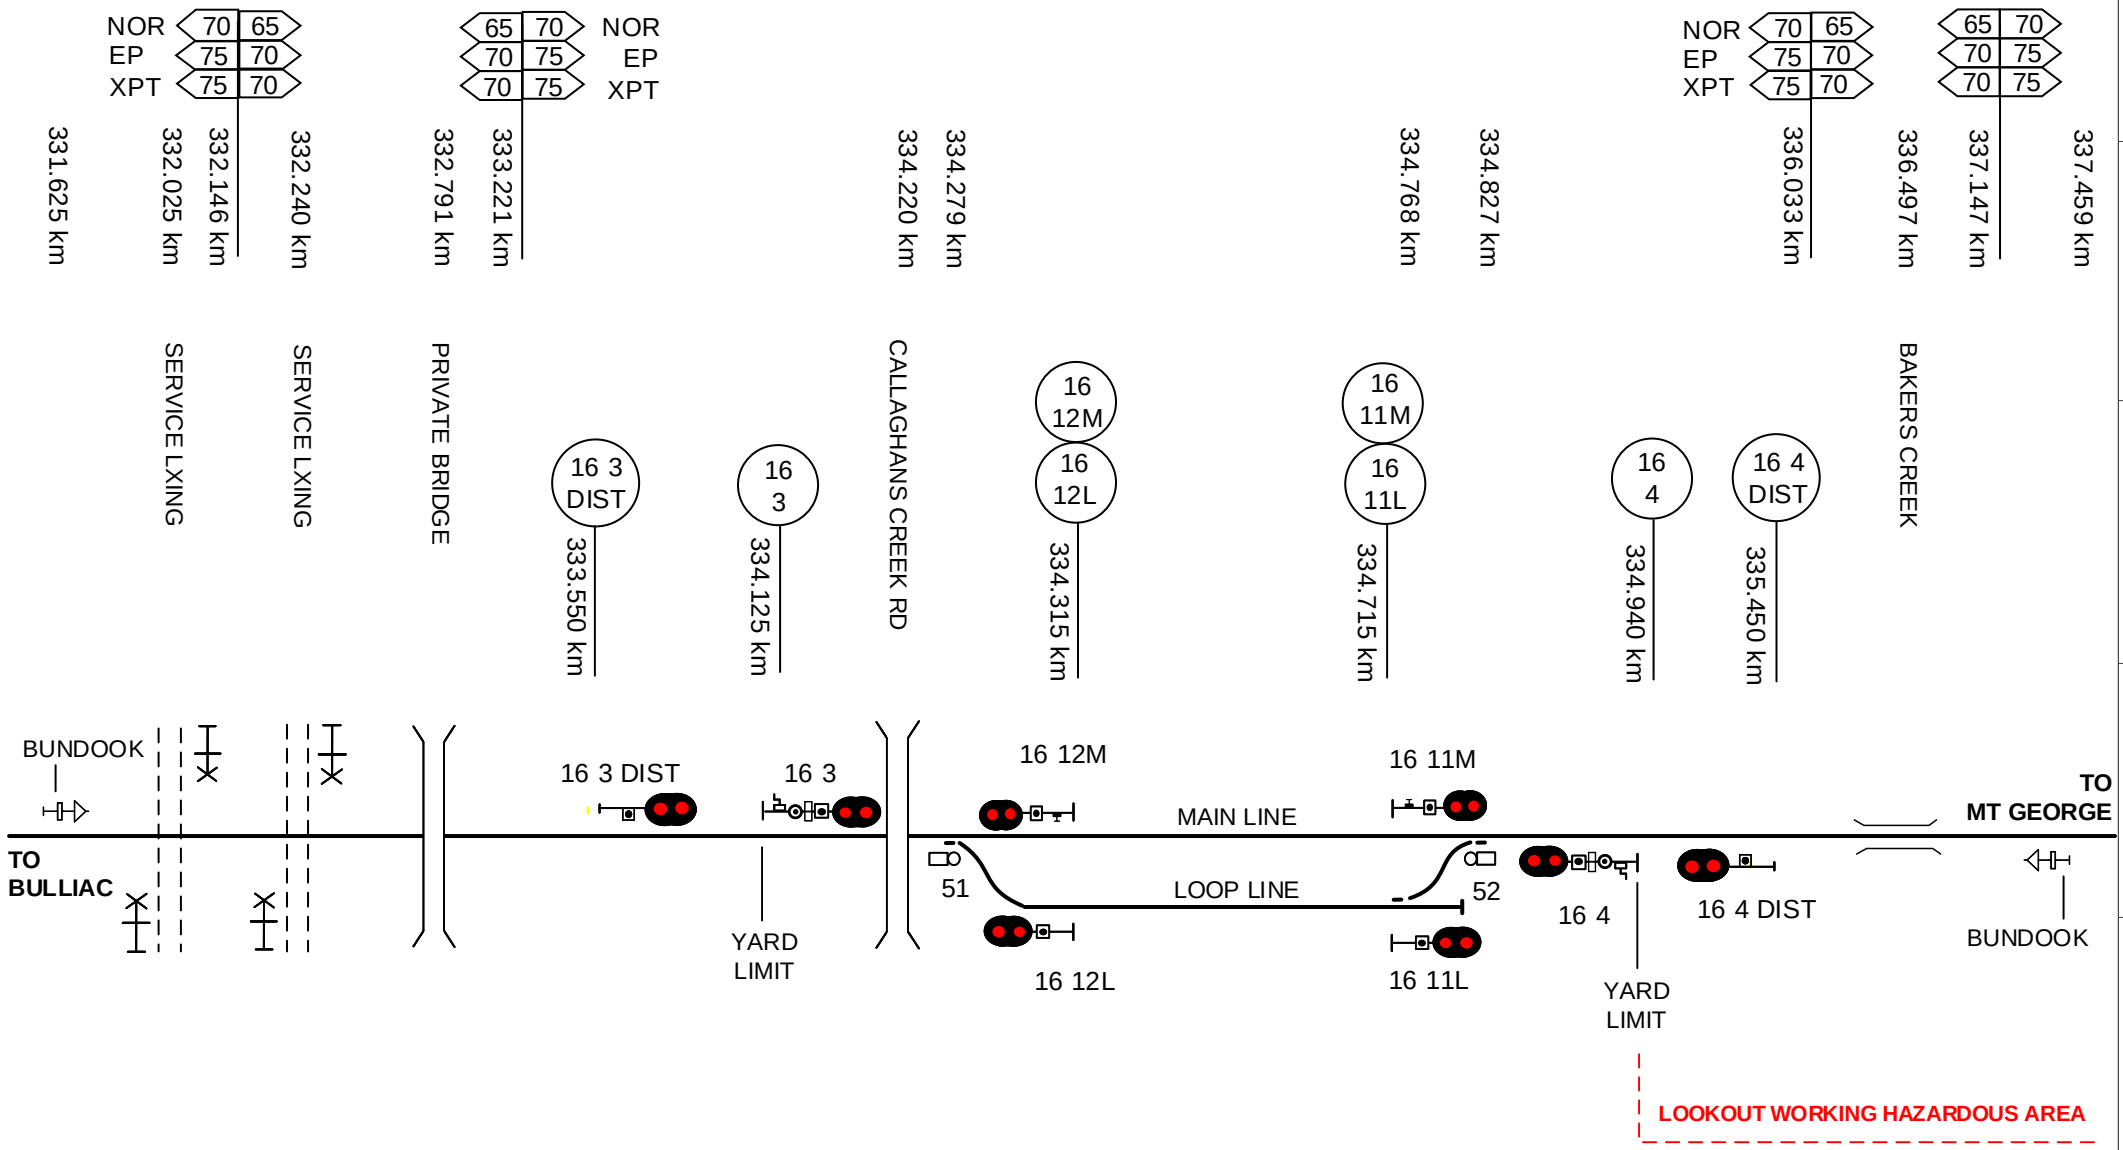

This diagram must be used in conjunction with the corresponding Network Information Book containing the location specific information in Section 2 as well as the legend and general information in Section 1.

Rev	Date	Revision Description	Designed	Checked	Ind.Rev	Approved
1	3/6/19	NIB review updates	DBOCZ			

Designed	G HARRISON	5/1/16	ARTC ACCEPTANCE
Checked	J SPARROW	5/1/16	Accepted by P CAMPBELL
Ind. Rev. Company	ARTC	Ind. Rev. Name R RATH	Signed:
Review Signature		5/1/16	Acceptance Date 5/1/16

ARTC

NIB-T0479

Sheet No 1 of 1

Scale NTS

Sheet Size A4

TITLE

BUNDOOK

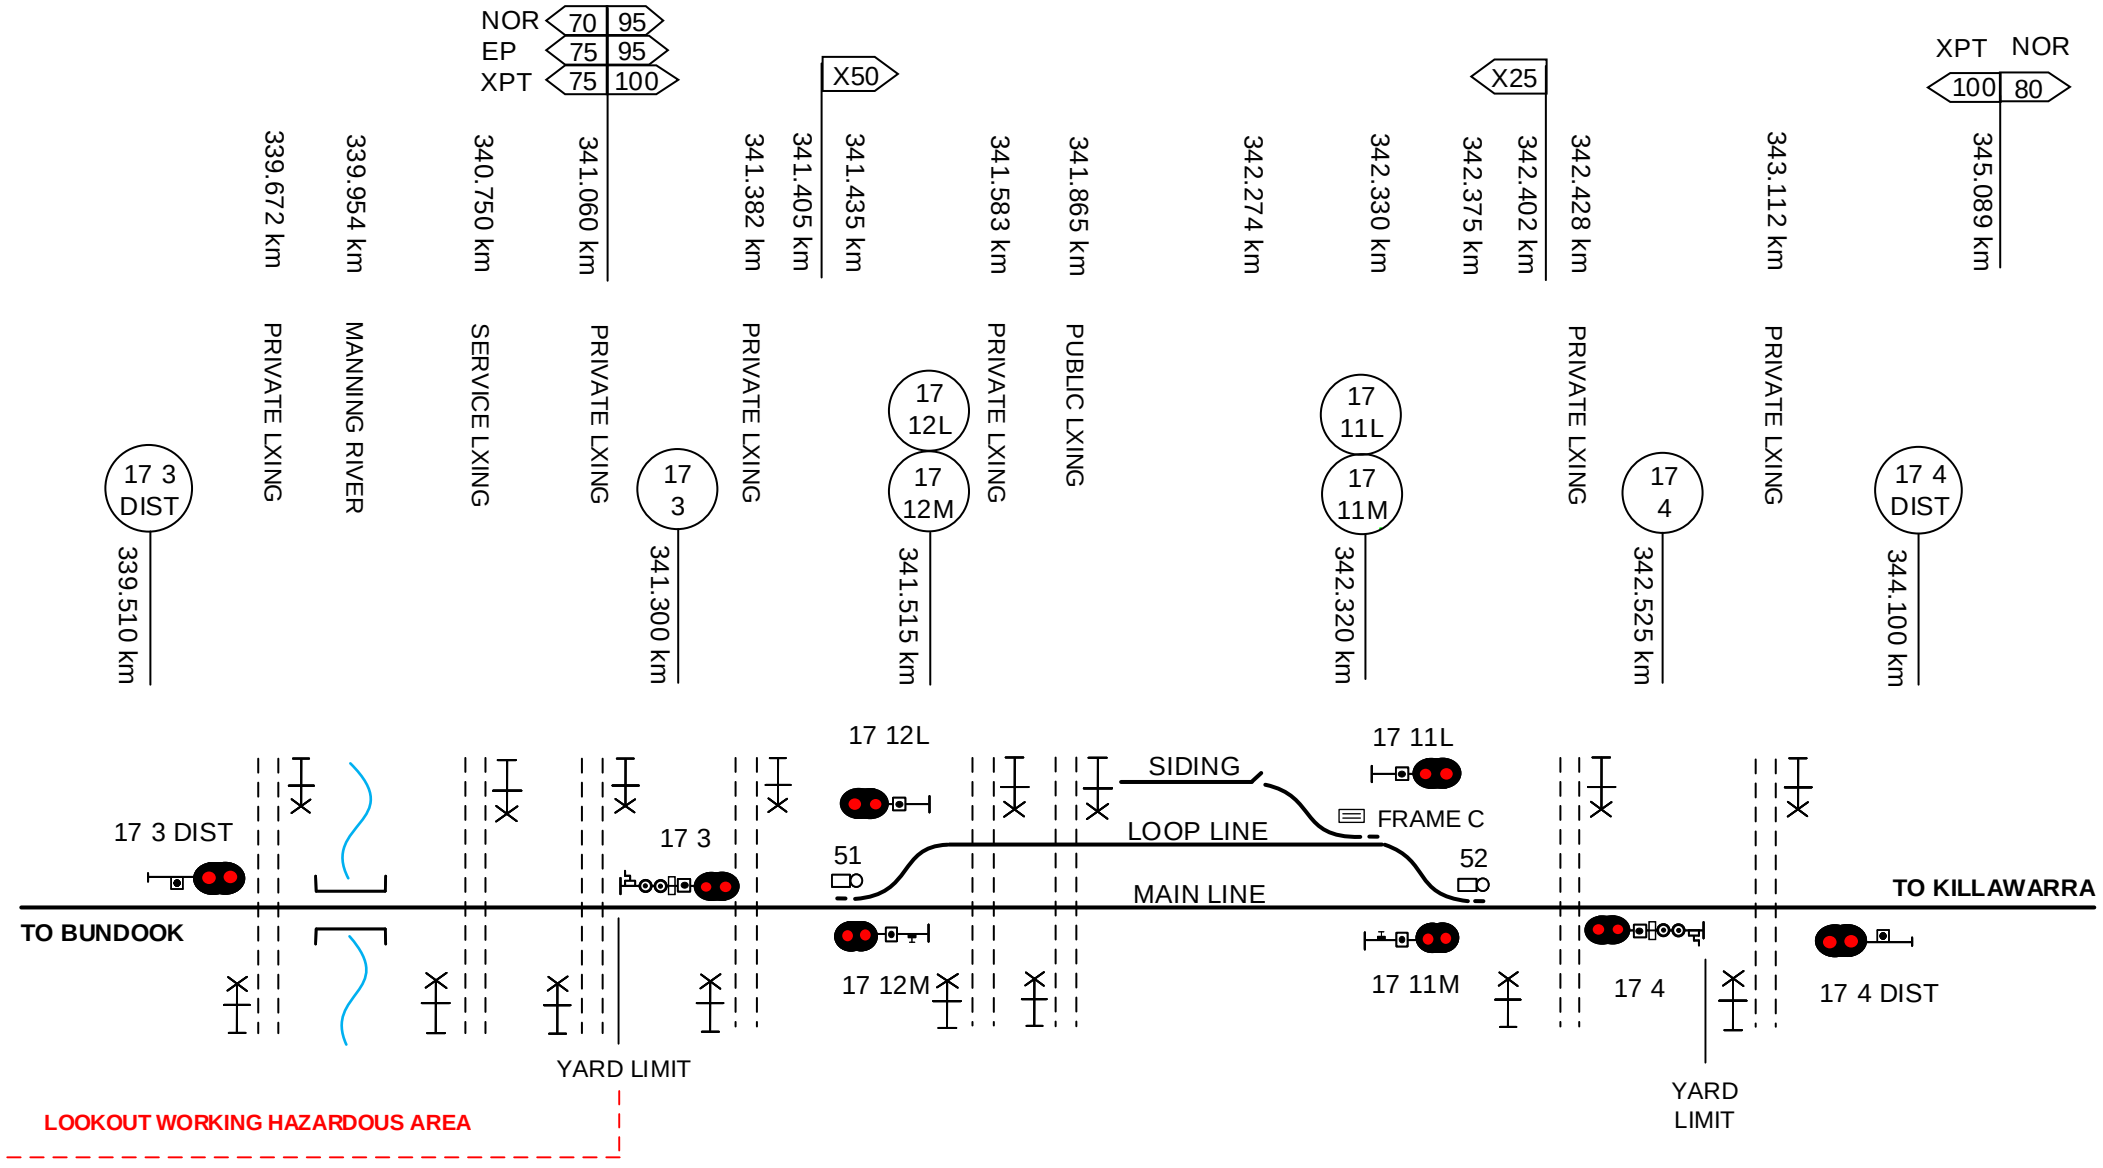

This diagram must be used in conjunction with the corresponding Network Information Book containing the location specific information in Section 2 as well as the legend and general information in Section 1.

Rev	Date	Revision Description	Designed	Checked	Ind.Rev	Approved
1	3/6/19	NIB review updates	DBOCZ			

Designed	G HARRISON	5/1/16	ARTC ACCEPTANCE
Checked	J SPARROW	5/1/16	Accepted by P CAMPBELL
Ind. Rev. Company	ARTC	Ind. Rev. Name R RATH	Signed:
Review Signature		5/1/16	Acceptance Date 5/1/16

ARTC

TITLE

MT GEORGE

NIB-T0480

Sheet No 1 of 1

Scale NTS

Sheet Size A4

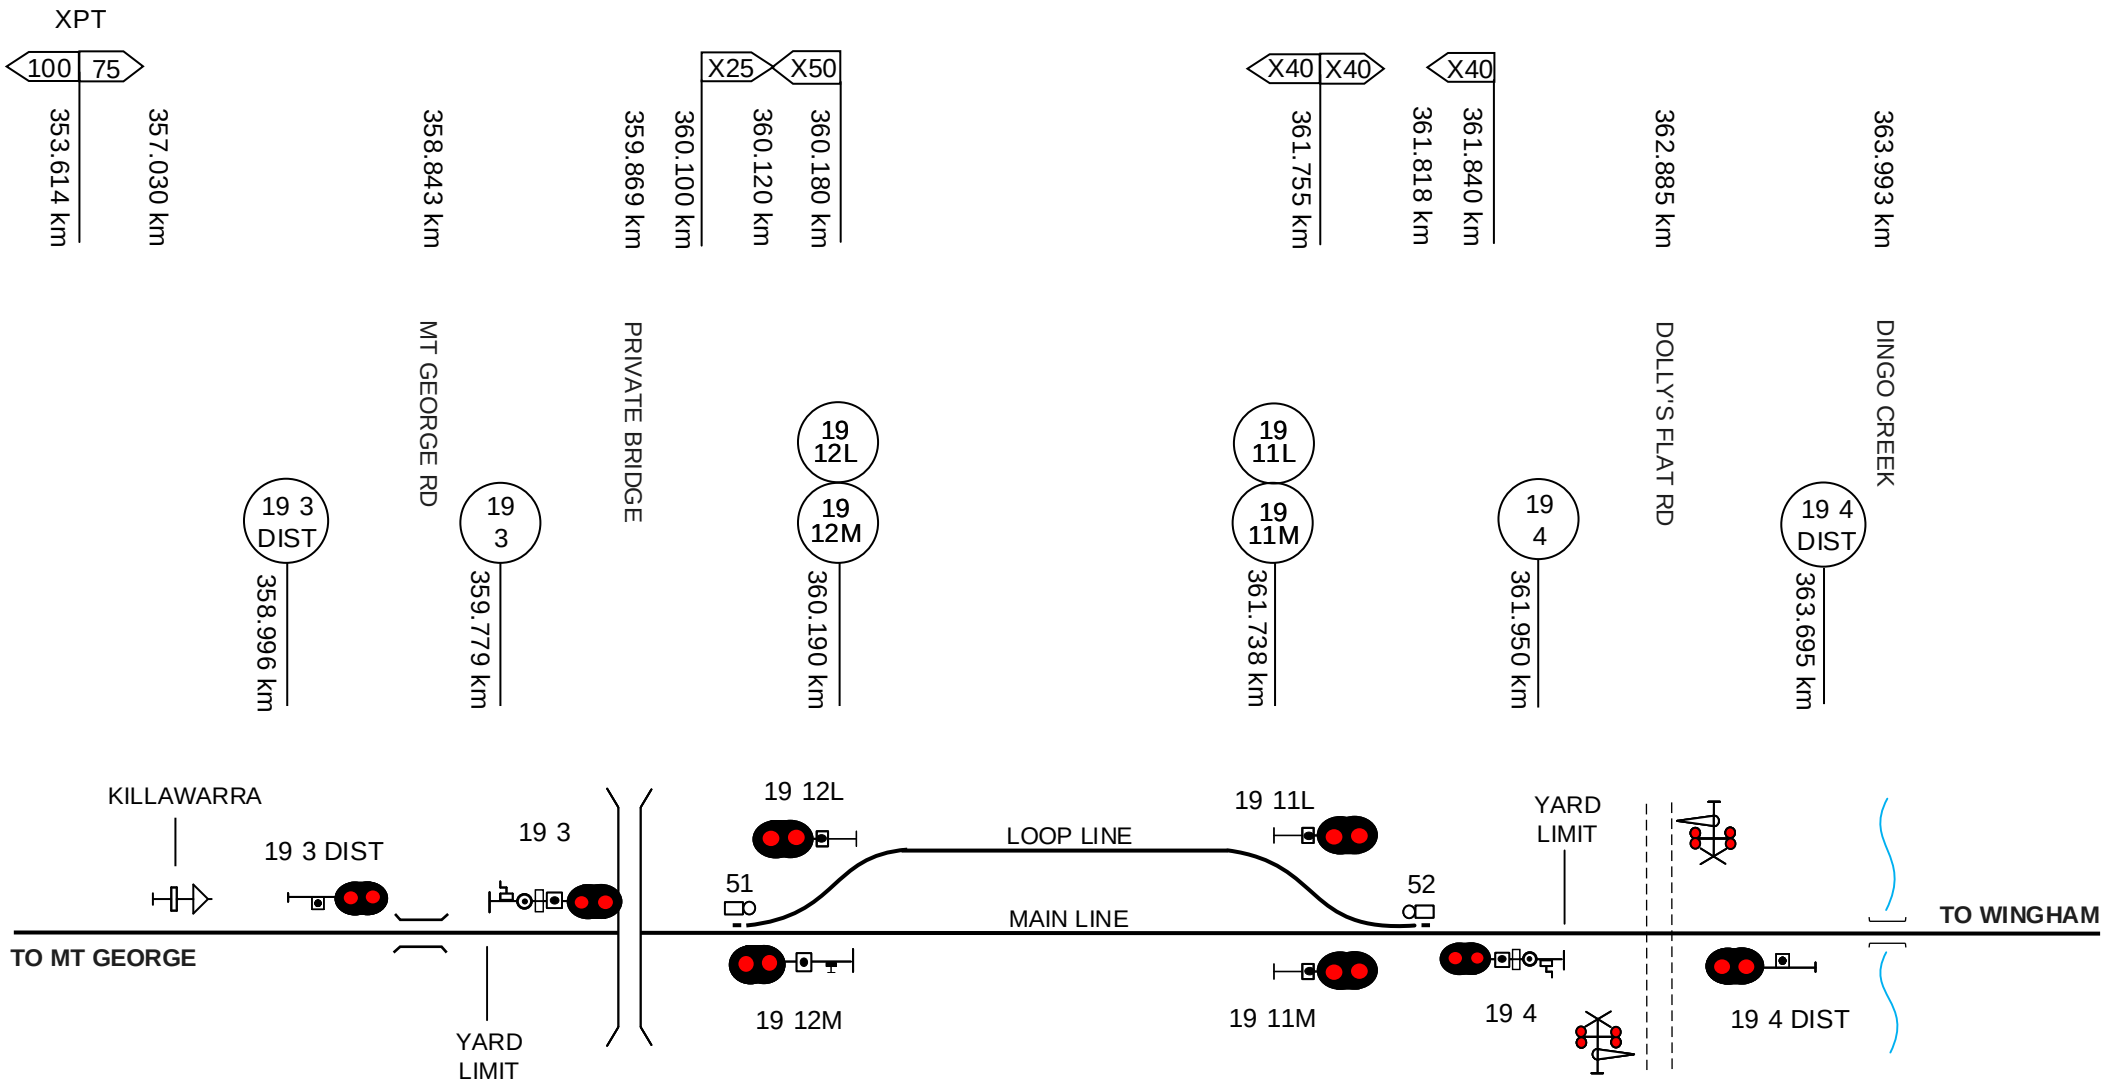

This diagram must be used in conjunction with the corresponding Network Information Book containing the location specific information in Section 2 as well as the legend and general information in Section 1.

Rev	Date	Revision Description	Designed	Checked	Ind.Rev	Approved
1	3/6/19	NIB review updates	DBOCZ			

Designed	G HARRISON	5/1/16
Checked	J SPARROW	5/1/16
Ind. Rev. Company	ARTC	Ind. Rev. Name R RATH
Review Signature		5/1/16

ARTC ACCEPTANCE
Accepted by P CAMPBELL
Signed:
Acceptance Date 5/1/16

ARTC

NIB-T0481

Sheet No 1 of 1
Scale NTS
Sheet Size A4

TITLE

KILLAWARRA

374.480 km
KOLODONG ROAD

XPT
85 | 110
373.109 km

372.503 km
PRIVATE LXING

371.505 km
CARPUNGHAT CREEK

371.396 km
PRIVATE BRIDGE

NOR 70 | 80
EP 75 | 85
XPT 75 | 85
370.998 km

370 DIST
371.100 km

369
370
369.700 km

368.048 km
WINGHAM ROAD

NOR 60 | 70
EP 65 | 75
XPT 65 | 75
367.827 km

369 DIST
368.020 km

367.775 km
CEDAR PARTY CREEK

367.691 km
PRIMROSE STREET

NOR 70 | 60
EP 75 | 65
XPT 75 | 65
367.349 km

366.906 km
FARQUHAR STREET

364.978 km
BOUNDARY ROAD

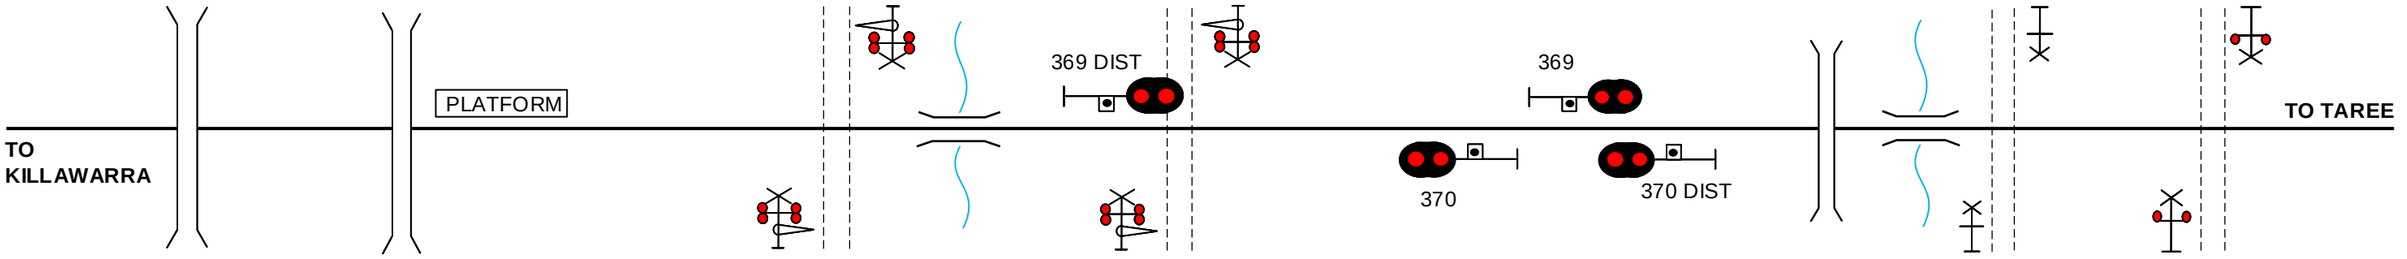

This diagram must be used in conjunction with the corresponding Network Information Book containing the location specific information in Section 2 as well as the legend and general information in Section 1.

Rev	Date	Revision Description	DBOCZ	Designed	Checked	Ind.Rev	Approved
1	3/6/19	NIB review updates					

Designed	G HARRISON	5/1/16	ARTC ACCEPTANCE
Checked	J SPARROW	5/1/16	Accepted by P CAMPBELL
Ind. Rev. Company	ARTC	Ind. Rev. Name	R RATH
Review Signature		5/1/16	Signed:
			Acceptance Date 5/1/16

ARTC

NIB-T0482

Sheet No 1 of 1

Sheet Size A3

Scale NTS

TITLE

WINGHAM

XPT 110 85 | NOR 80 70 | EP 85 75 | XPT 85 75
375.023 km
375.396 km
375.440 km
PRIVATE LXING
375.822 km
PUBLIC LXING
376.445 km
WINGHAM ROAD
X50
377.250 km
377.330 km
377.378 km
MULDOON STREET
NOR 70 55 | EP 75 60 | XPT 75 60
378.332 km
378.705 km
378.850 km
378.923 km
MACQUARIE STREET
X25
379.033 km
379.078 km
379.139 km
NOR 55 65 | EP 60 75 | XPT 60 75
379.626 km
BROWNS CREEK
NOR 65 75 | XPT 75 85
380.082 km
380.147 km
COWPER STREET
380.791 km
BUSHLAND DRIVE
NOR 75 80 | EP 75 85
381.056 km
XPT 85 105
381.783 km

21 1 DIST
374.920 km
21 1
376.390 km
21 3
376.924 km
21 12M
21 12L
377.390 km
21 9
21 21
378.827 km
21 11M
21 11L
378.898 km
21 4
379.085 km
21 13
379.875 km
21 2
380.810 km
21 2 DIST
381.600 km

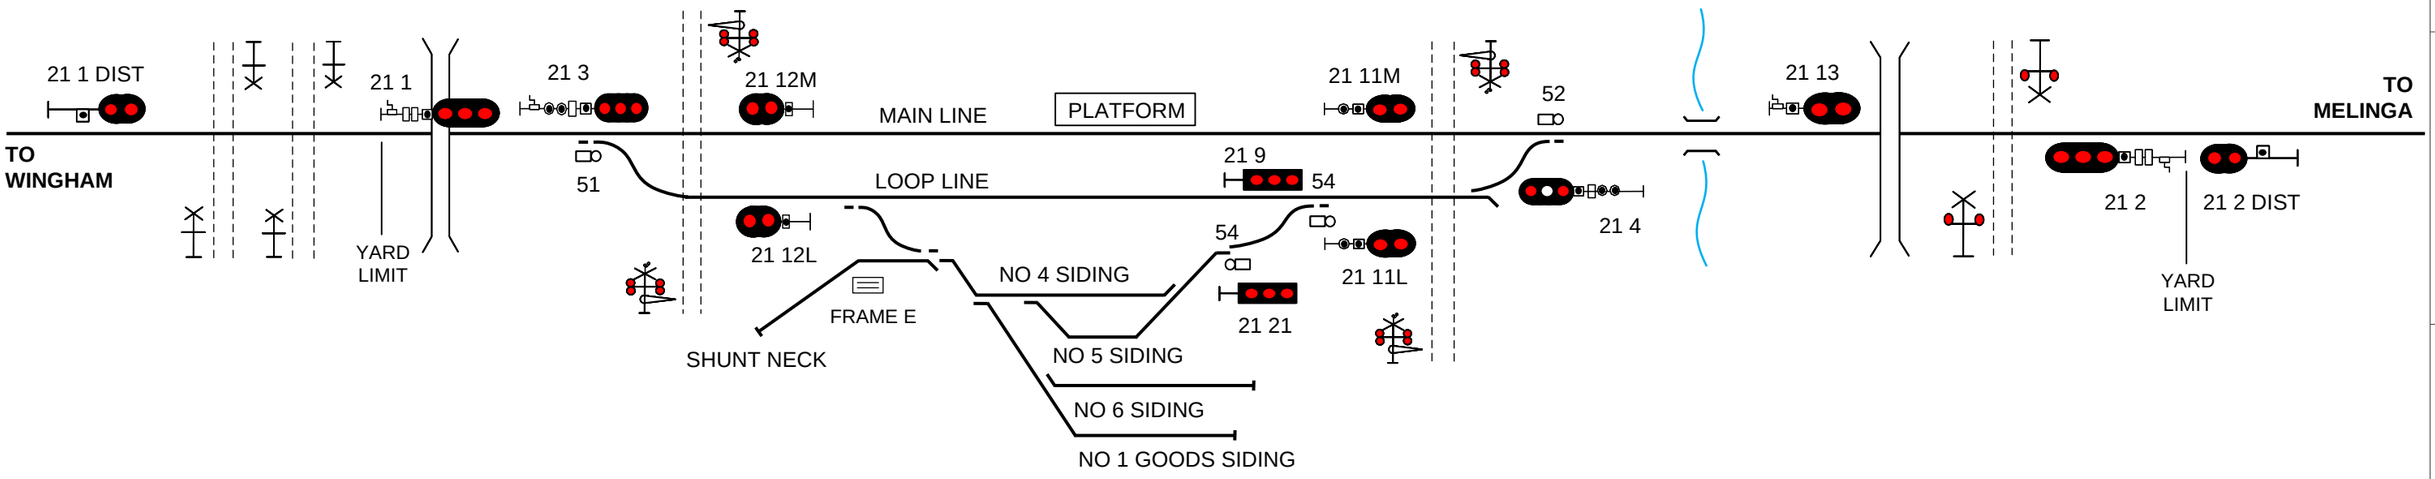

This diagram must be used in conjunction with the corresponding Network Information Book containing the location specific information in Section 2 as well as the legend and general information in Section 1.

Rev	Date	Revision Description	DBOCZ	Designed	Checked	Ind.Rev	Approved
2	16/12/22	Sidings updated					
1	3/6/19	NIB review updates					

Designed	G HARRISON	5/1/16
Checked	J SPARROW	5/1/16
Ind. Rev. Company	ARTC	
Ind. Rev. Name	R RATH	
Review Signature		5/1/16

ARTC ACCEPTANCE
Accepted by: P CAMPBELL
Signed:
Acceptance Date: 5/1/16

ARTC

NIB-T0483

Sheet No: 1 of 1
Sheet Size: A3
Scale: NTS

TITLE

TAREE

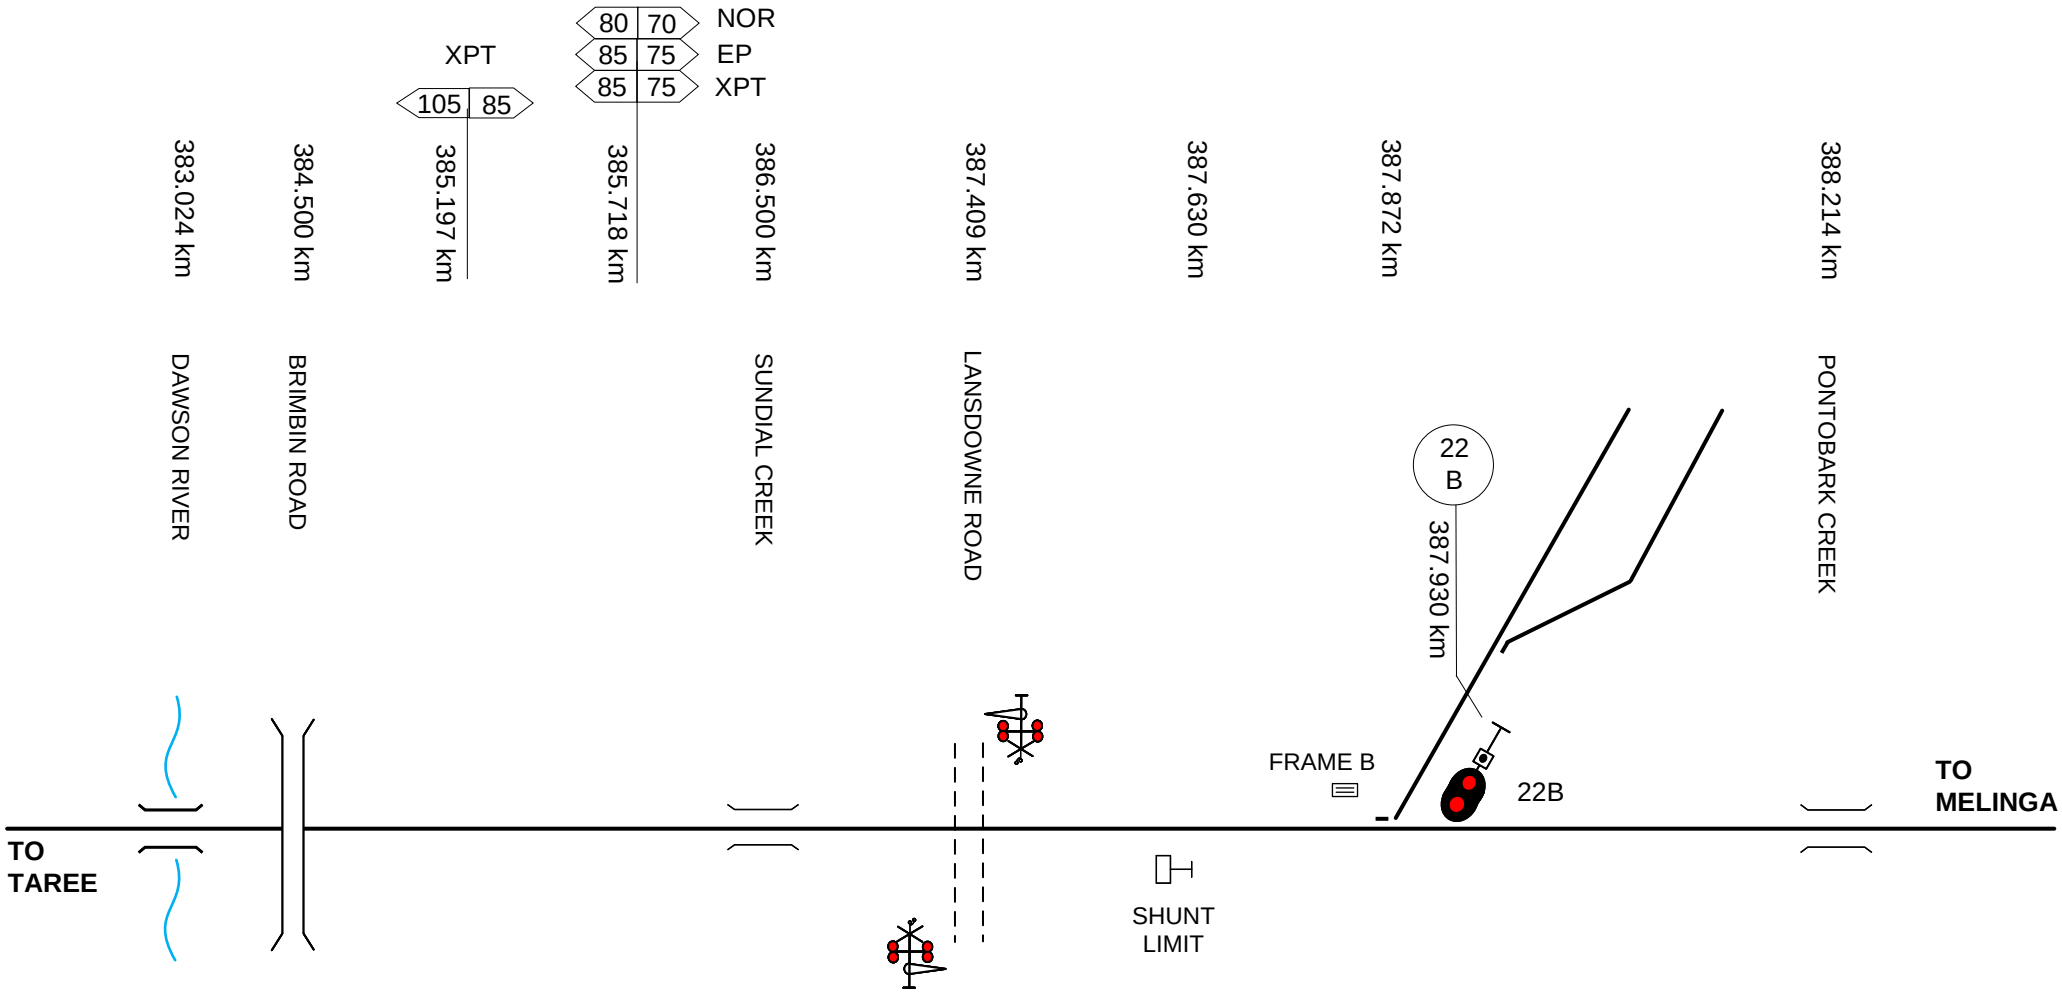

This diagram must be used in conjunction with the corresponding Network Information Book containing the location specific information in Section 2 as well as the legend and general information in Section 1.

Rev	Date	Revision Description	DBOCZ	Designed	Checked	Ind.Rev	Approved
1	3/6/19	NIB review updates					

Designed	G HARRISON	5/1/16
Checked	J SPARROW	5/1/16
Ind. Rev. Company	ARTC	Ind. Rev. Name R RATH
Review Signature		5/1/16

ARTC ACCEPTANCE
Accepted by P CAMPBELL
Signed:
Acceptance Date 5/1/16

ARTC

NIB-T0484

Sheet No 1 of 1
Scale NTS
Sheet Size A4

TITLE

TAREE - MELINGA

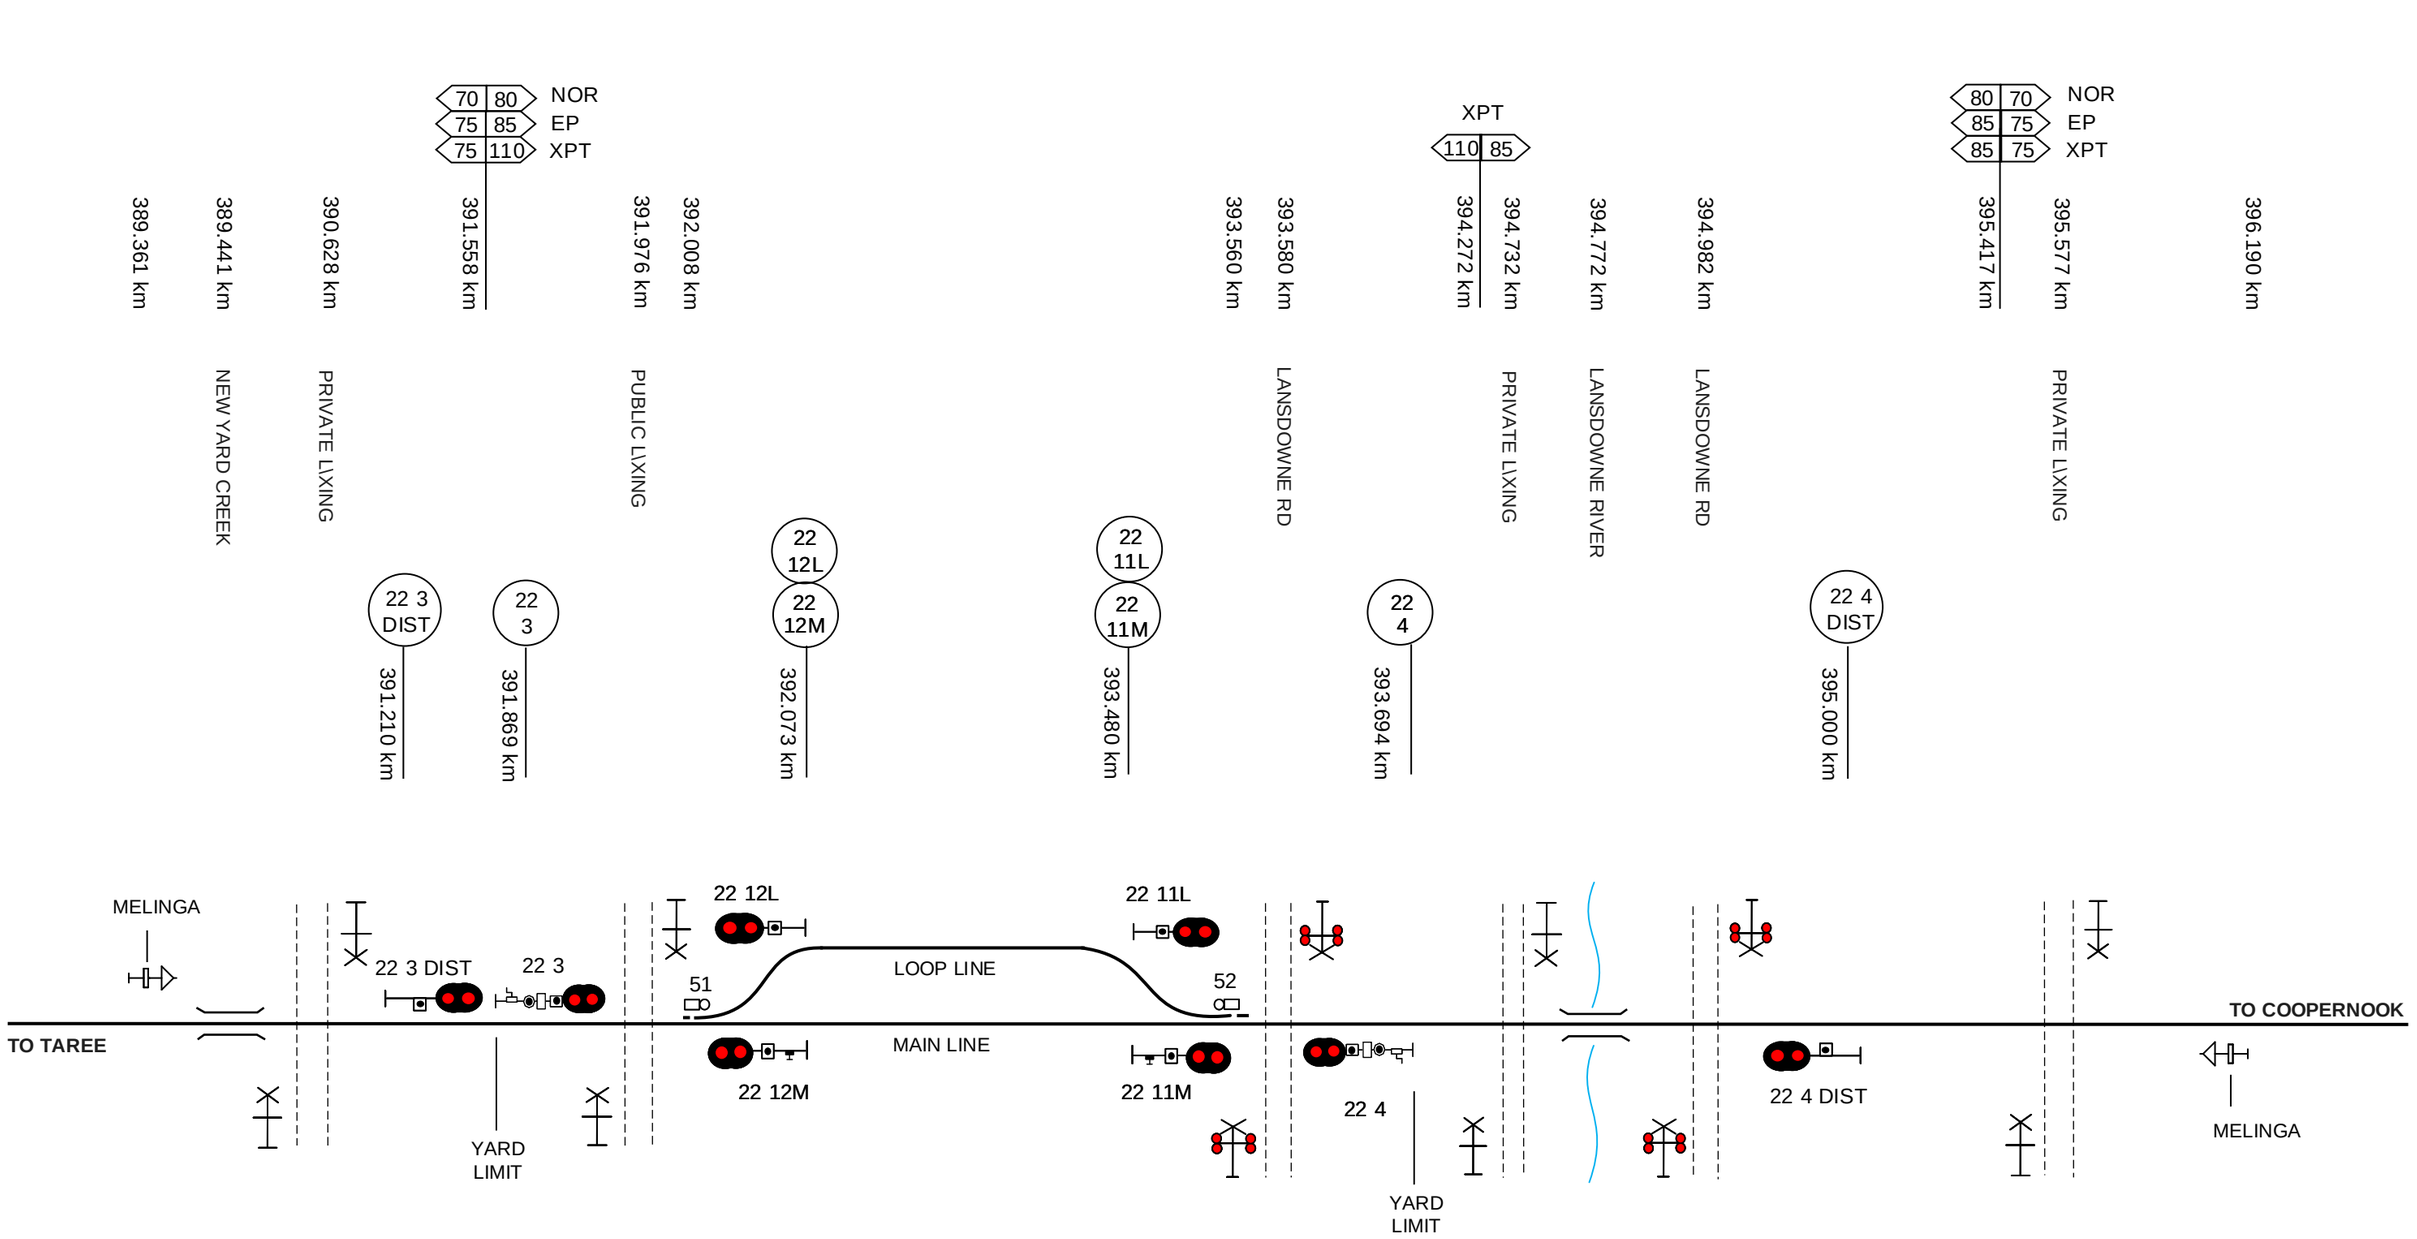

This diagram must be used in conjunction with the corresponding Network Information Book containing the location specific information in Section 2 as well as the legend and general information in Section 1.

Rev	Date	Revision Description
1	3/6/19	NIB review updates

DBOCZ				
Designed	Checked	Ind.Rev	Approved	

Designed	G HARRISON	5/1/16
Checked	J SPARROW	5/1/16
Ind. Rev. Company	ARTC	Ind. Rev. Name R RATH
Review Signature		5/1/16

ARTC ACCEPTANCE
Accepted by P CAMPBELL
Signed
Acceptance Date 5/1/16

ARTC

NIB-T0485

Sheet No 1 of 1
Scale NTS
Sheet Size A3

TITLE

MELINGA

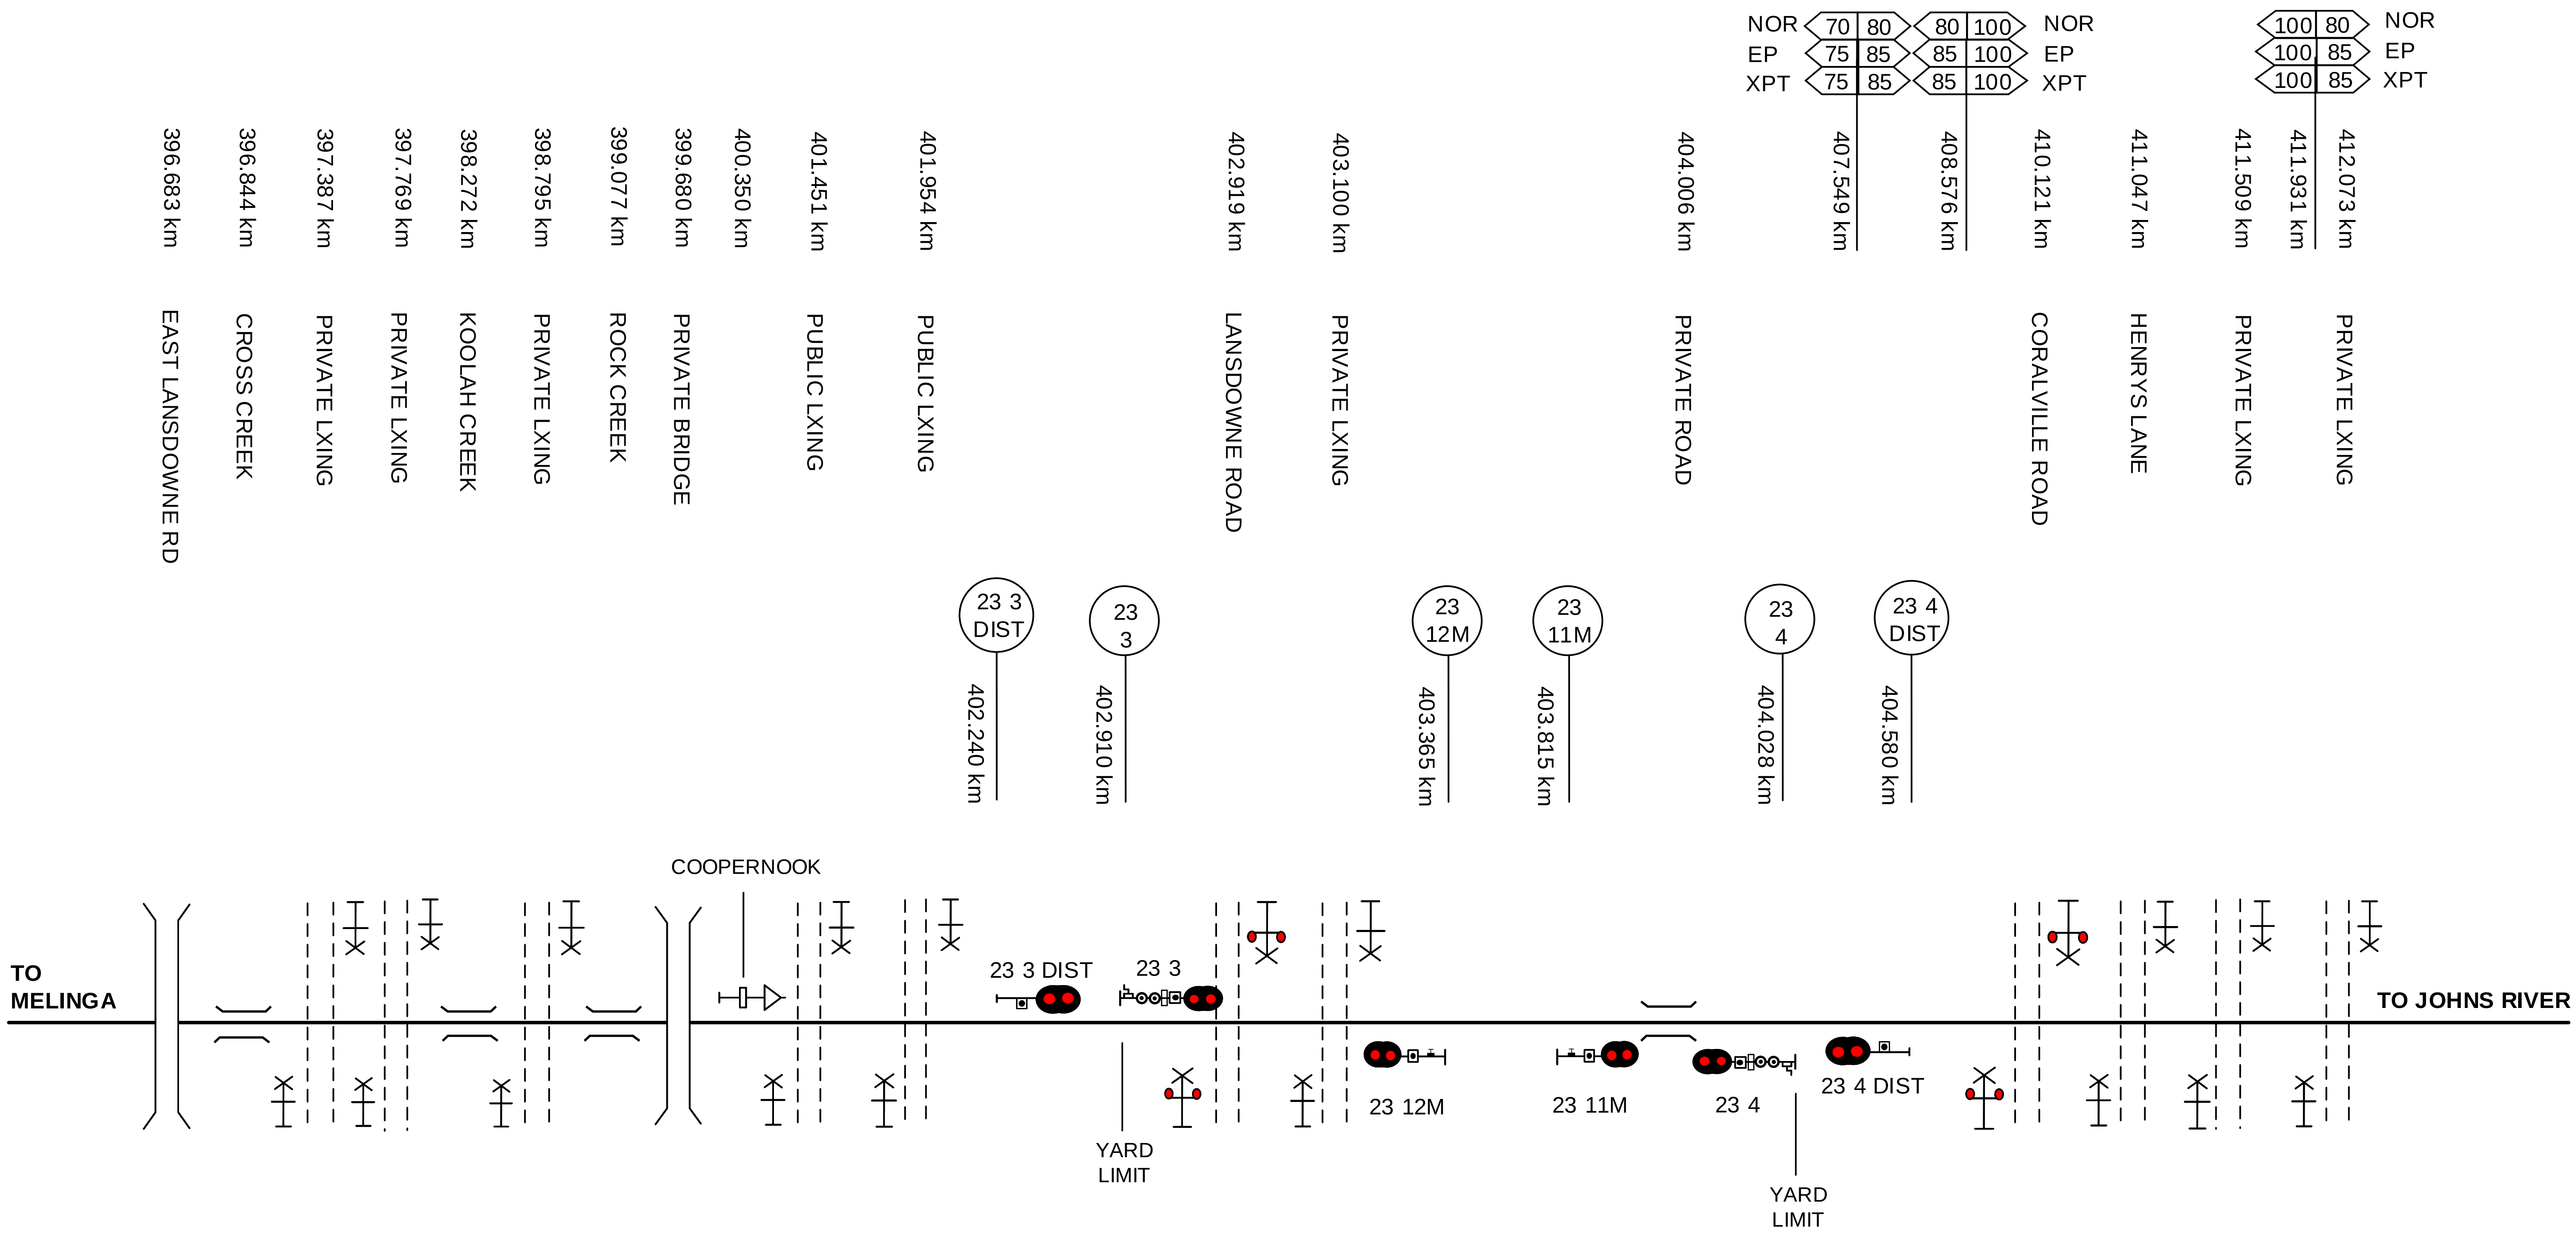

This diagram must be used in conjunction with the corresponding Network Information Book containing the location specific information in Section 2 as well as the legend and general information in Section 1.

Rev	Date	Revision Description	Designed	Checked	Ind.Rev	Approved
1	3/6/19	NIB review updates	DBOCZ			

Designed G HARRISON 5/1/16
Checked J SPARROW 5/1/16
Ind. Rev. Company ARTC
Ind. Rev. Name R RATH
Review Signature 5/1/16

ARTC ACCEPTANCE
Accepted by P CAMPBELL
Signed:
Acceptance Date 5/1/16

ARTC

NIB-T0486

Sheet No 1 of 1
Scale NTS
Sheet Size A3

TITLE

COOPERNOOK

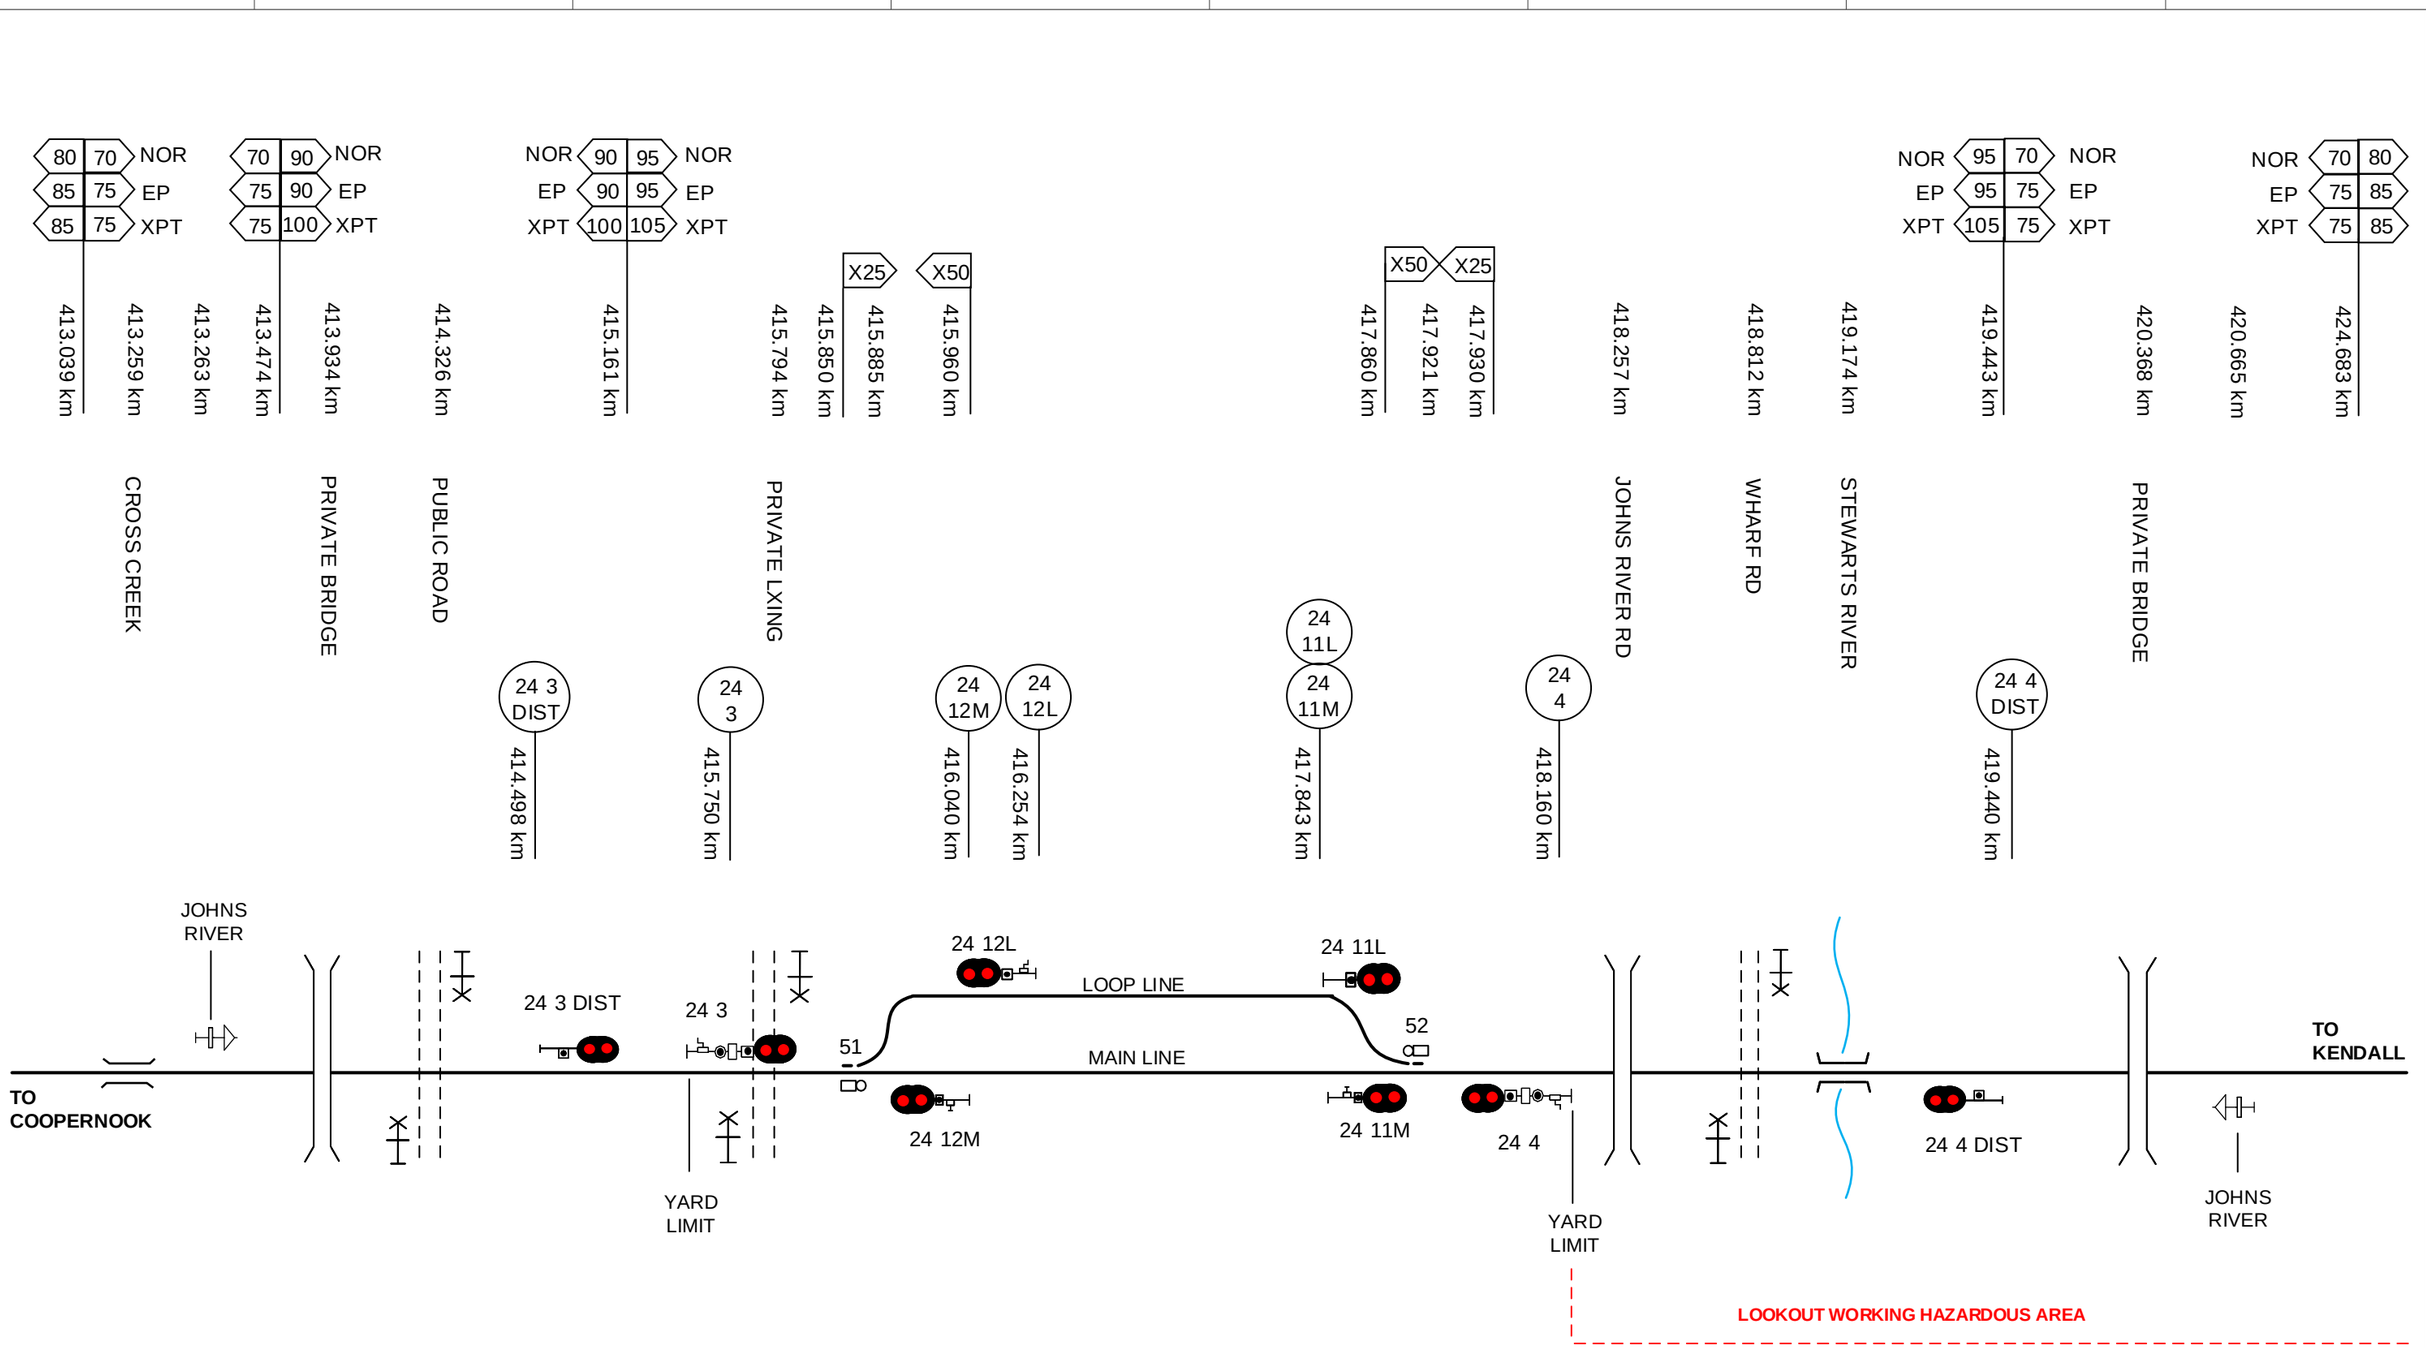

This diagram must be used in conjunction with the corresponding Network Information Book containing the location specific information in Section 2 as well as the legend and general information in Section 1.

Rev	Date	Revision Description	Designed	Checked	Ind.Rev	Approved
1	3/6/19	NIB review updates	DBOCZ			

Designed	G HARRISON	5/1/16
Checked	J SPARROW	5/1/16
Ind. Rev. Company	ARTC	Ind. Rev. Name R RATH
Review Signature		5/1/16

ARTC ACCEPTANCE
Accepted by P CAMPBELL
Signed
Acceptance Date 5/1/16

ARTC

NIB-T0487

Sheet No 1 of 1
Sheet Size A3
Scale NTS

TITLE

JOHNS RIVER

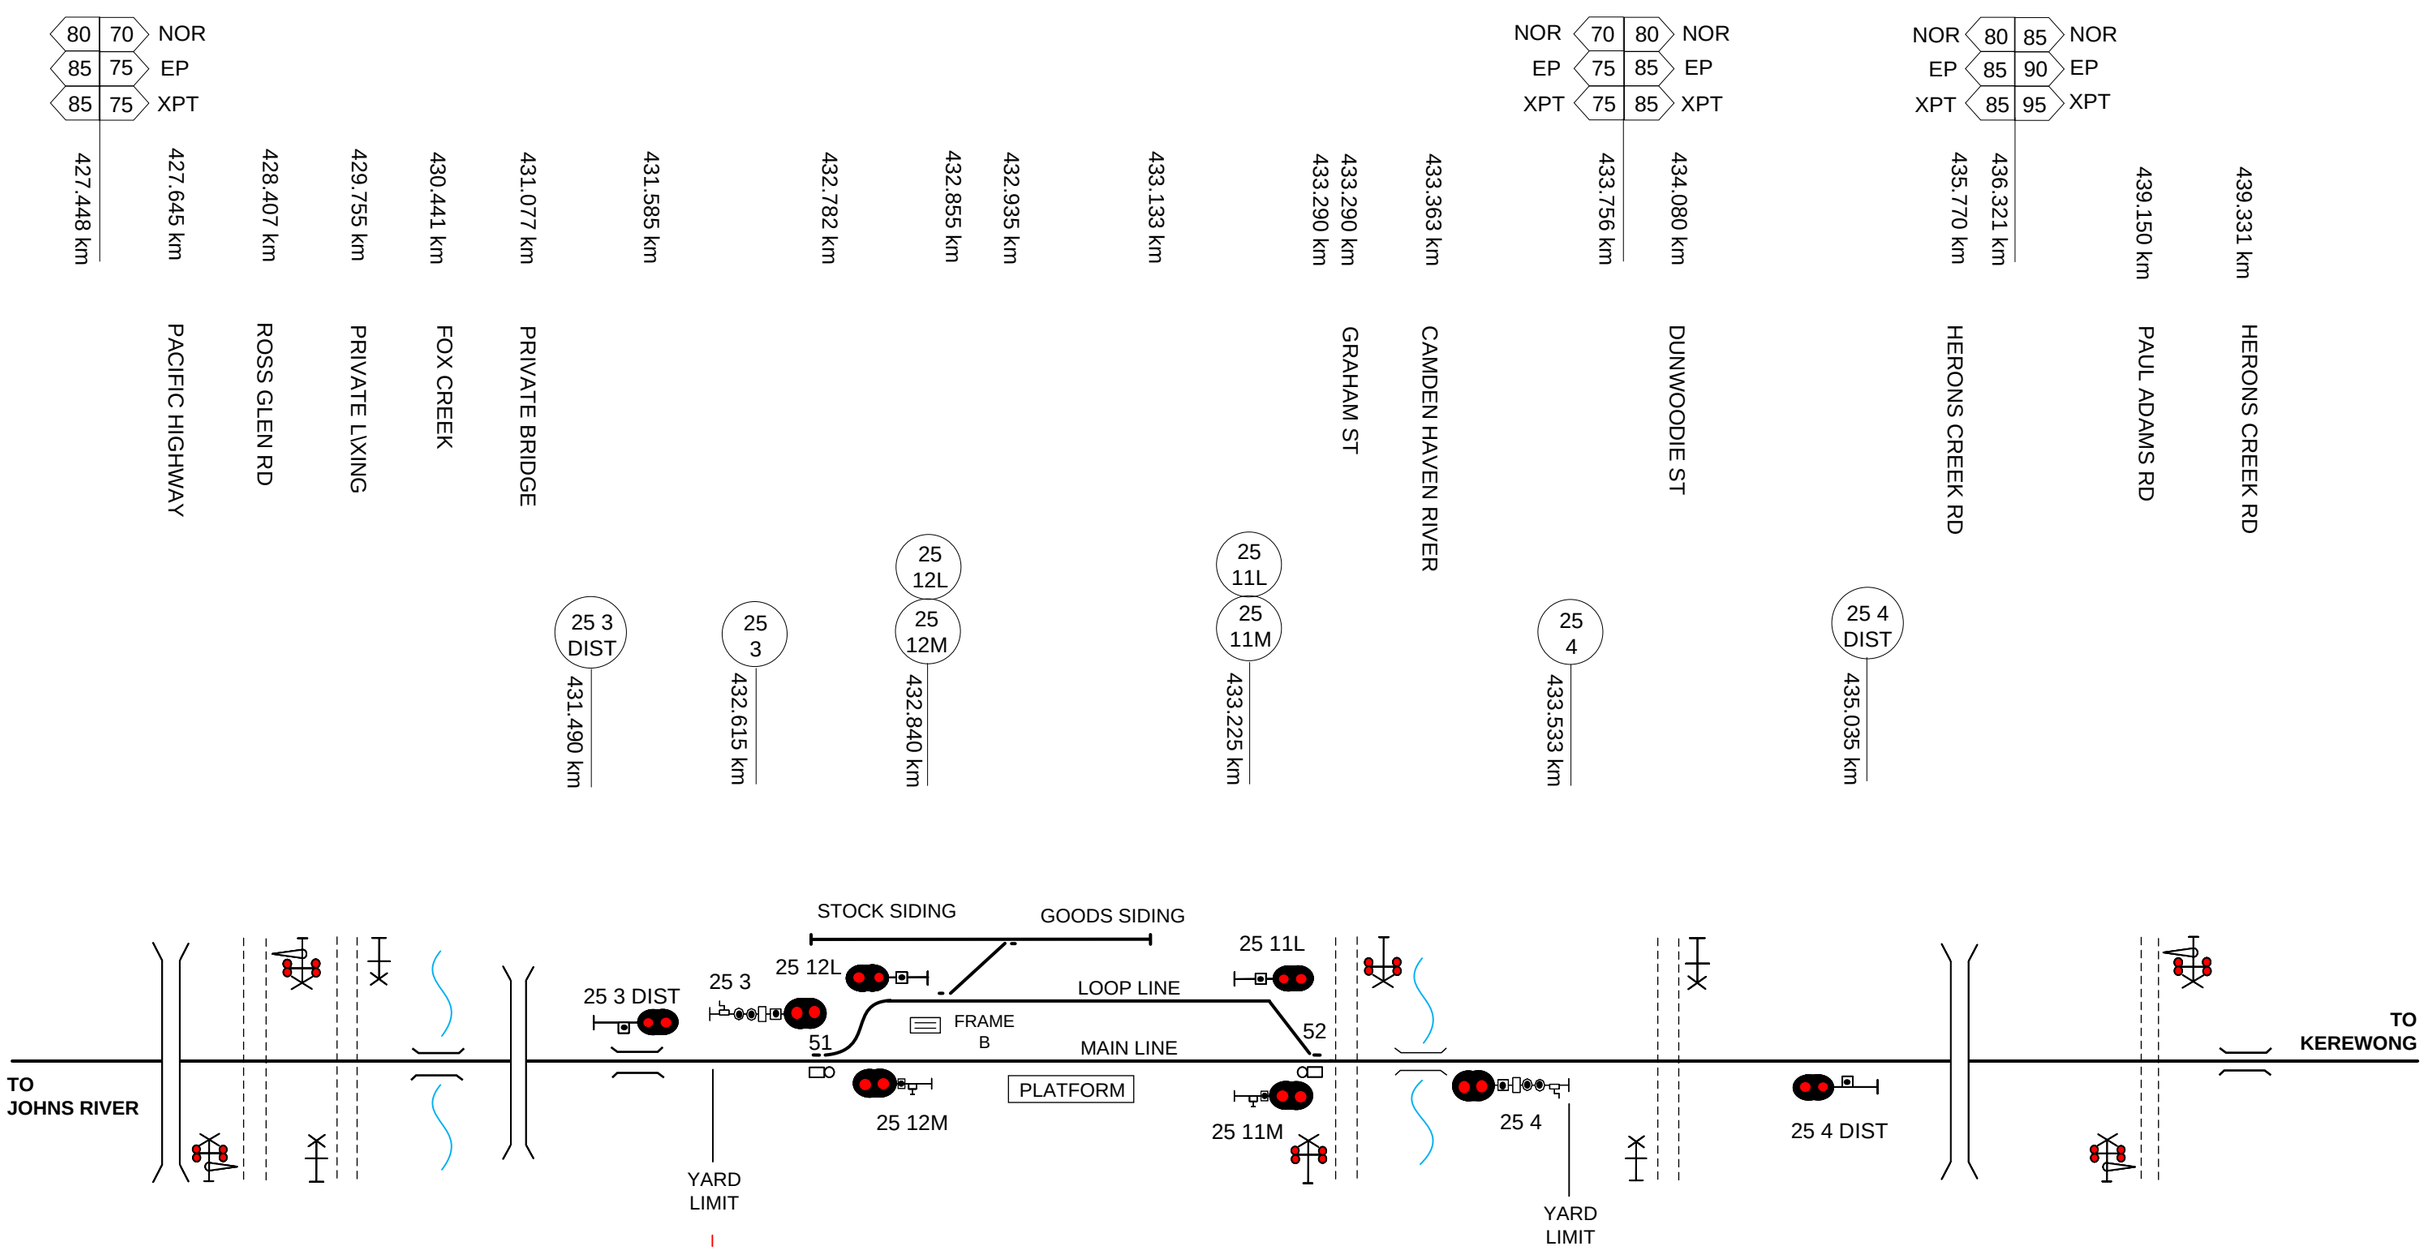

This diagram must be used in conjunction with the corresponding Network Information Book containing the location specific information in Section 2 as well as the legend and general information in Section 1.

Rev	Date	Revision Description	DBOCZ	Designed	Checked	Ind.Rev	Approved
2	3/7/25	Frame B location corrected					
1	3/6/19	NIB review updates					

Designed	G HARRISON	5/1/16
Checked	J SPARROW	5/1/16
Ind. Rev. Company	ARTC	Ind. Rev. Name R RATH
Review Signature		5/1/16

ARTC ACCEPTANCE
Accepted by P CAMPBELL
Signed:
Acceptance Date 5/1/16

ARTC

NIB-T0488

Sheet No 1 of 1
Sheet Size A3
Scale NTS

TITLE

KENDALL

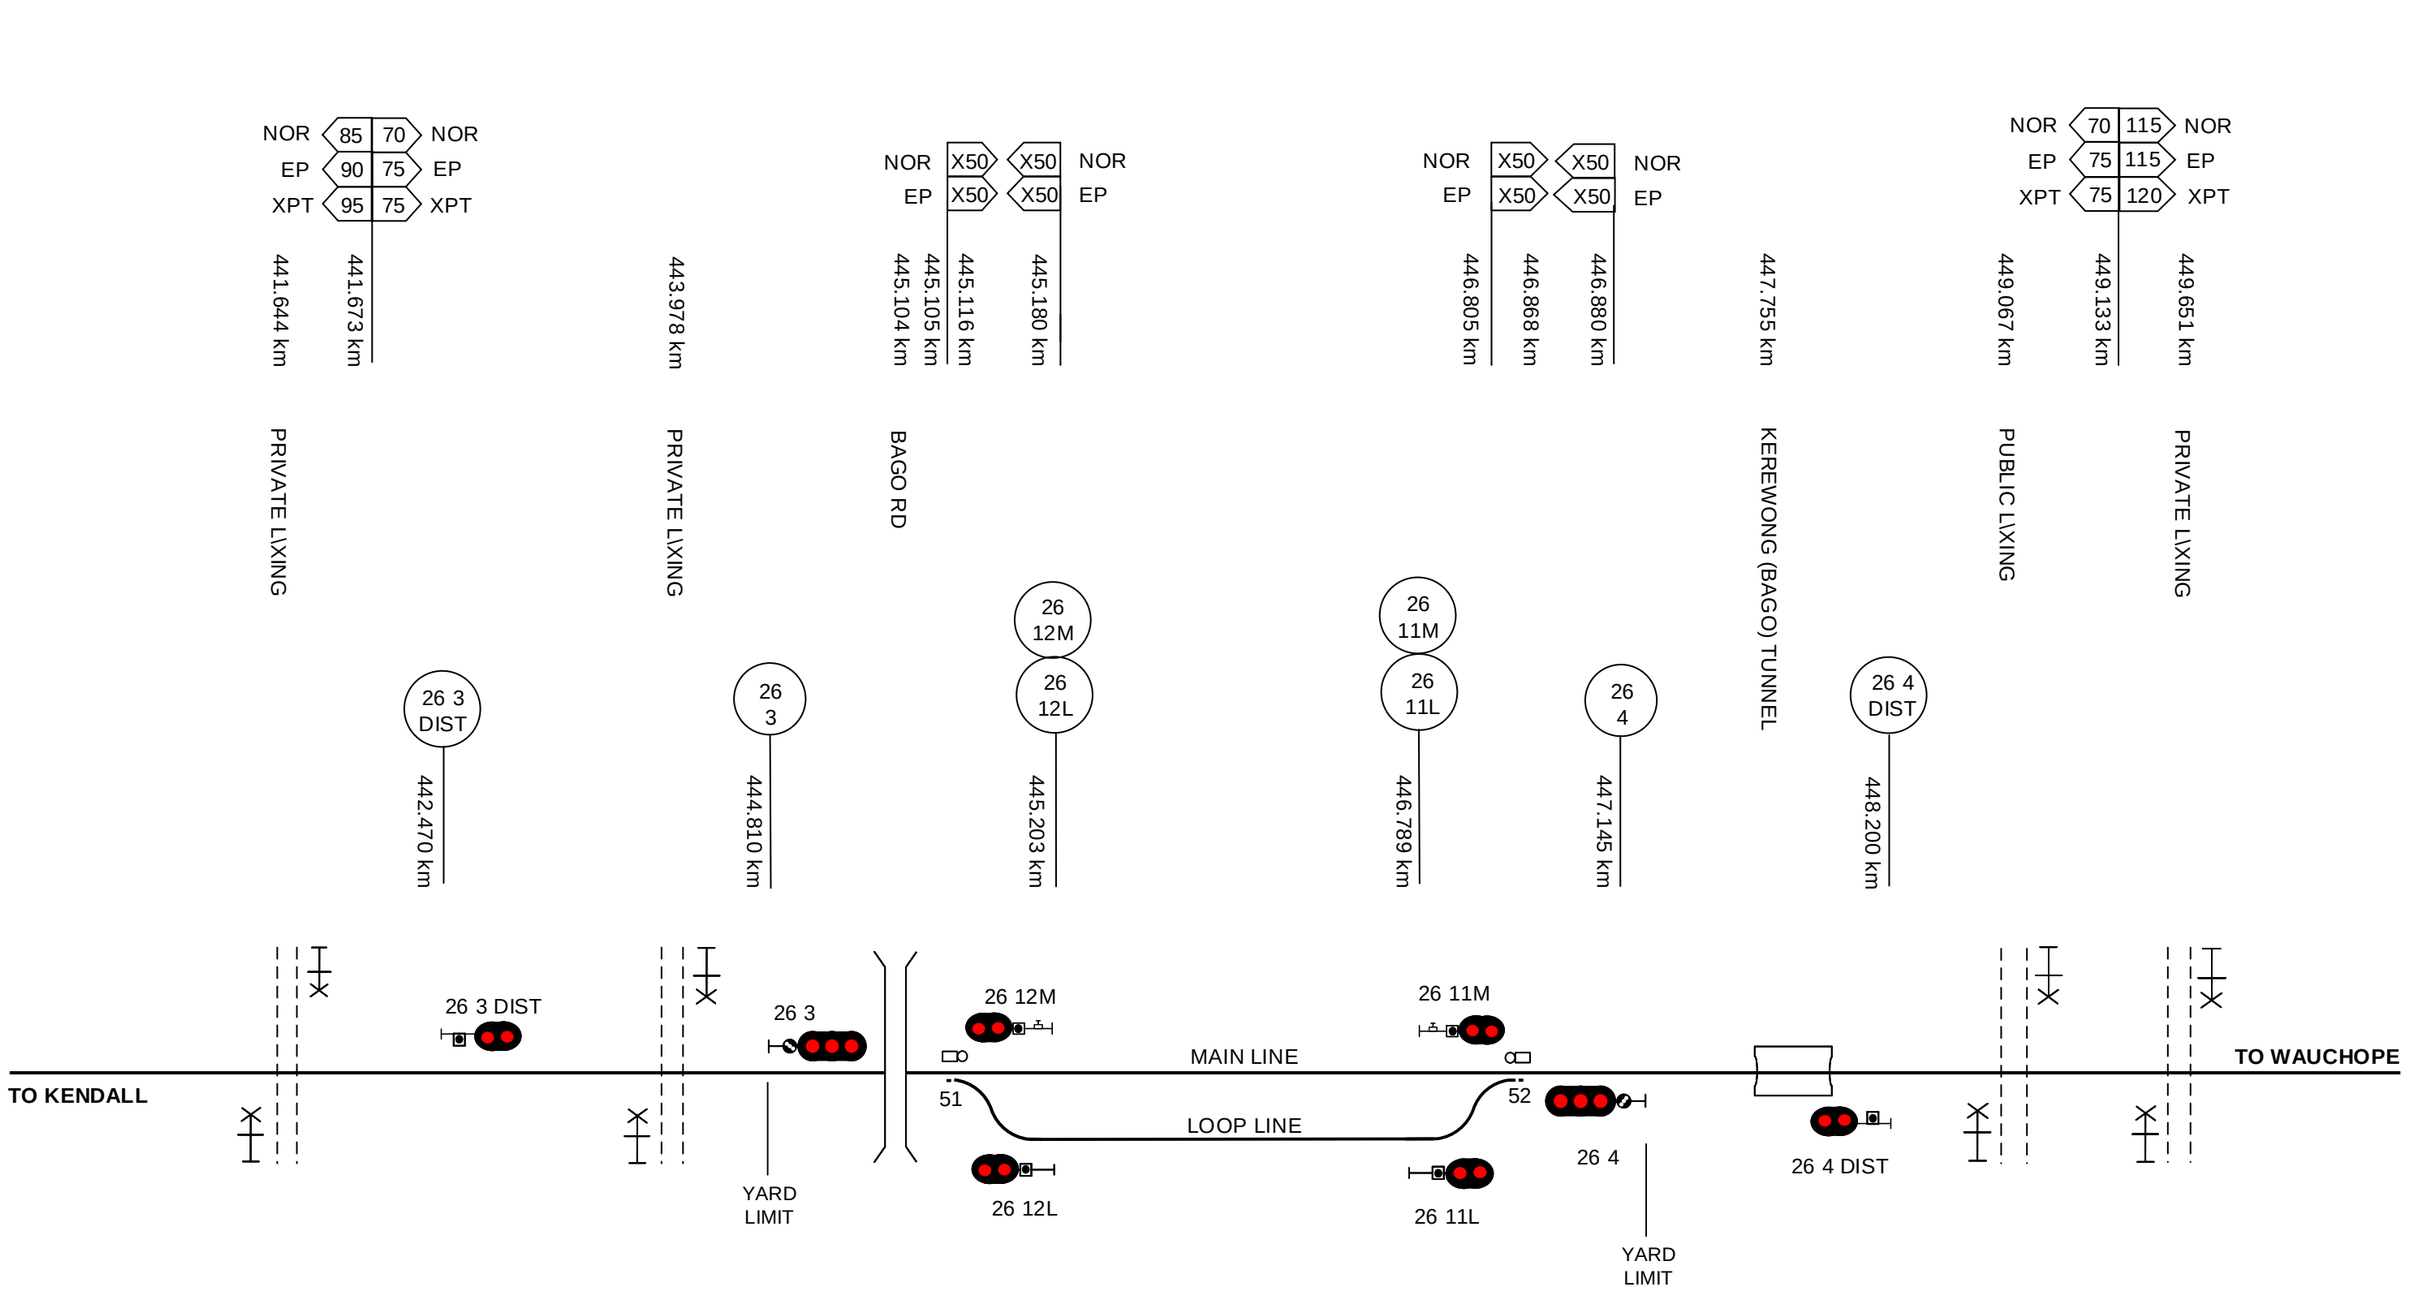

This diagram must be used in conjunction with the corresponding Network Information Book containing the location specific information in Section 2 as well as the legend and general information in Section 1.

Rev	Date	Revision Description					
1	3/6/19	NIB review updates	DBOCZ				

Designed	G HARRISON	5/1/16	ARTC ACCEPTANCE
Checked	J SPARROW	5/1/16	Accepted by P CAMPBELL
Ind. Rev. Company	ARTC	Ind. Rev. Name	R RATH
Review Signature		5/1/16	Signed
			Acceptance Date 5/1/16

ARTC

NIB-T0489

Sheet No 1 of 1

Sheet Size A3

Scale NTS

TITLE

KEREWONG

NOR 115 80
EP 115 85
XPT 120 85

459.852 km
459.296 km PRIVATE LXING
457.170 km REDBANK RD
456.296 km HASTINGS RIVER FLOOD PLAIN
455.923 km
455.568 km
455.540 km WAYSIDE MONITORING
455.344 km HASTINGS RIVER
455.337 km
455.285 km
455.100 km
455.045 km
454.925 km
454.872 km
454.809 km
454.756 km
454.740 km OXLEY HWY
453.855 km GUY ST
452.931 km WEISMANTLE ST
451.370 km KINGS CREEK RD

27 2 DIST — 459.315 km
27 2 — 457.003 km
27 13 — 455.805 km
27 4 — 455.527 km
27 11L
27 11M — 455.296 km
27 12L
27 12M — 454.811 km
27 14 — 454.415 km
27 3 — 454.699 km
27 1 — 453.320 km
27 1 DIST — 451.082 km

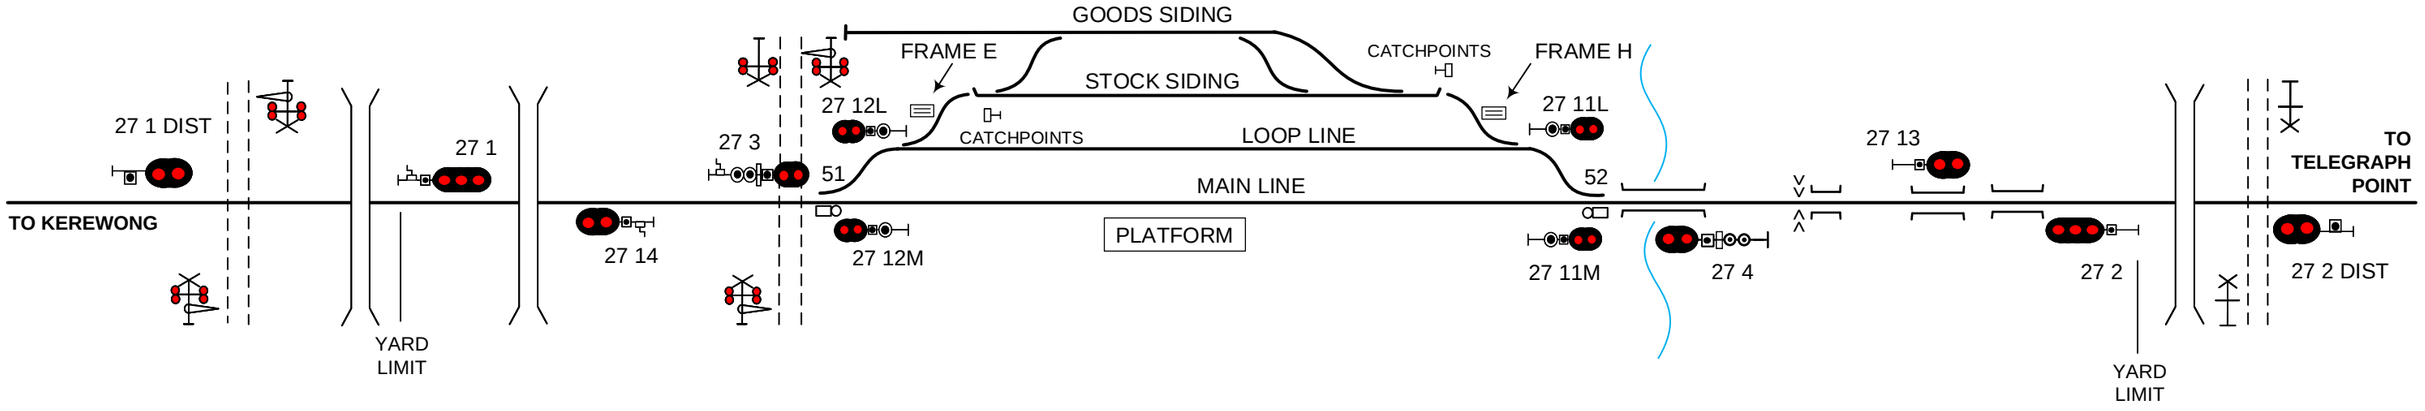

This diagram must be used in conjunction with the corresponding Network Information Book containing the location specific information in Section 2 as well as the legend and general information in Section 1.

Rev	Date	Revision Description	Designed	Checked	Ind.Rev	Approved
2	5/8/21	Signals 27-4, 27-13 & 27-2 updated.				
1	3/6/19	NIB review updates	DBOCZ			

Designed	G HARRISON	5/1/16
Checked	J SPARROW	5/1/16
Ind. Rev. Company	ARTC	Ind. Rev. Name R RATH
Review Signature		5/1/16

ARTC ACCEPTANCE
Accepted by P CAMPBELL
Signed:
Acceptance Date 5/1/16

ARTC

NIB-T0490

Sheet No 1 of 1
Scale NTS
Sheet Size A3

TITLE

WAUCHOPE

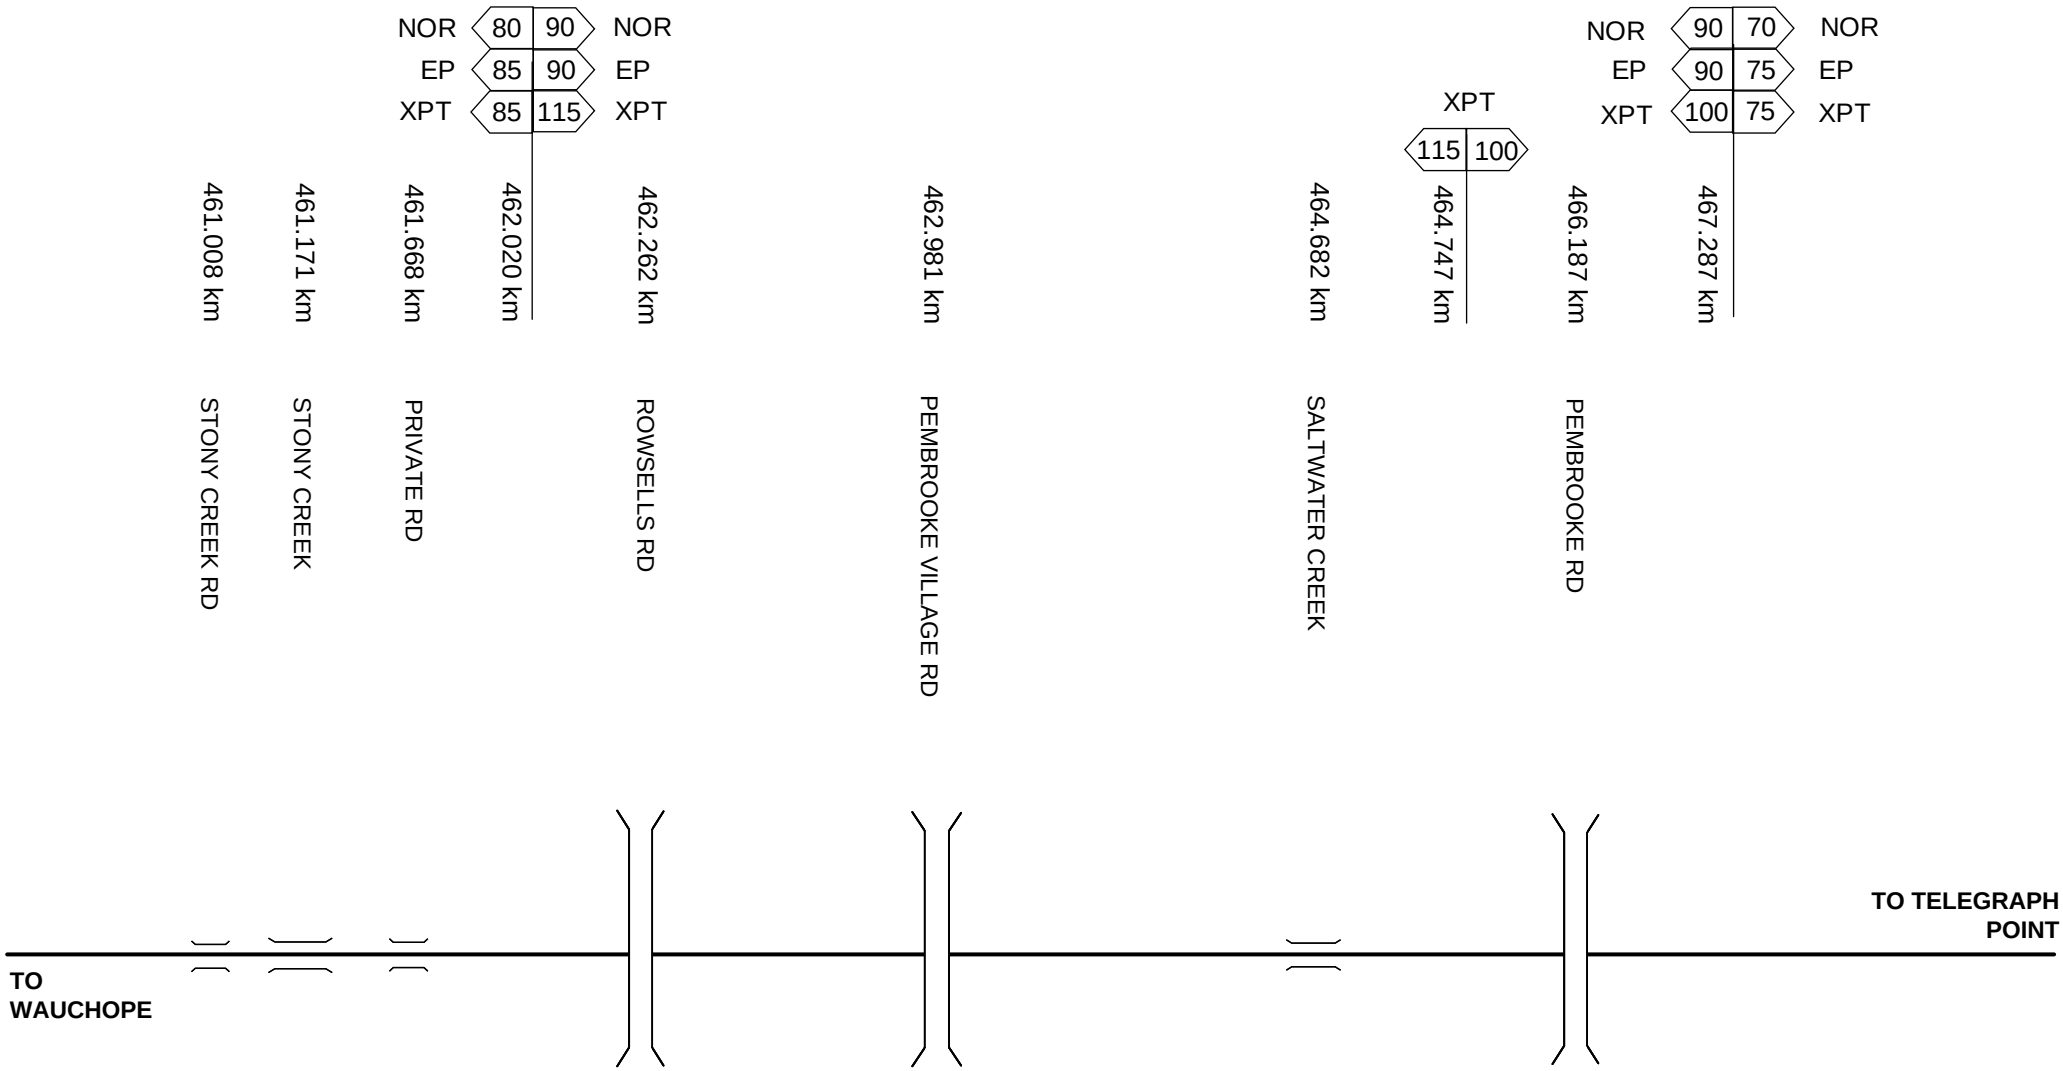

This diagram must be used in conjunction with the corresponding Network Information Book containing the location specific information in Section 2 as well as the legend and general information in Section 1.

Rev	Date	Revision Description	Designed	Checked	Ind.Rev	Approved
2	5/8/21	Signals removed per SAFE Notice 2-4826				
1	3/6/19	NIB review updates	DBOCZ			

Designed	G HARRISON	5/1/16
Checked	J SPARROW	5/1/16
Ind. Rev. Company	ARTC	Ind. Rev. Name R RATH
Review Signature		5/1/16

ARTC ACCEPTANCE
Accepted by P CAMPBELL
Signed:
Acceptance Date 5/1/16

ARTC

NIB-T0491

Sheet No 1 of 1

Scale NTS

Sheet Size A4

TITLE

WAUCHOPE – TELEGRAPH POINT

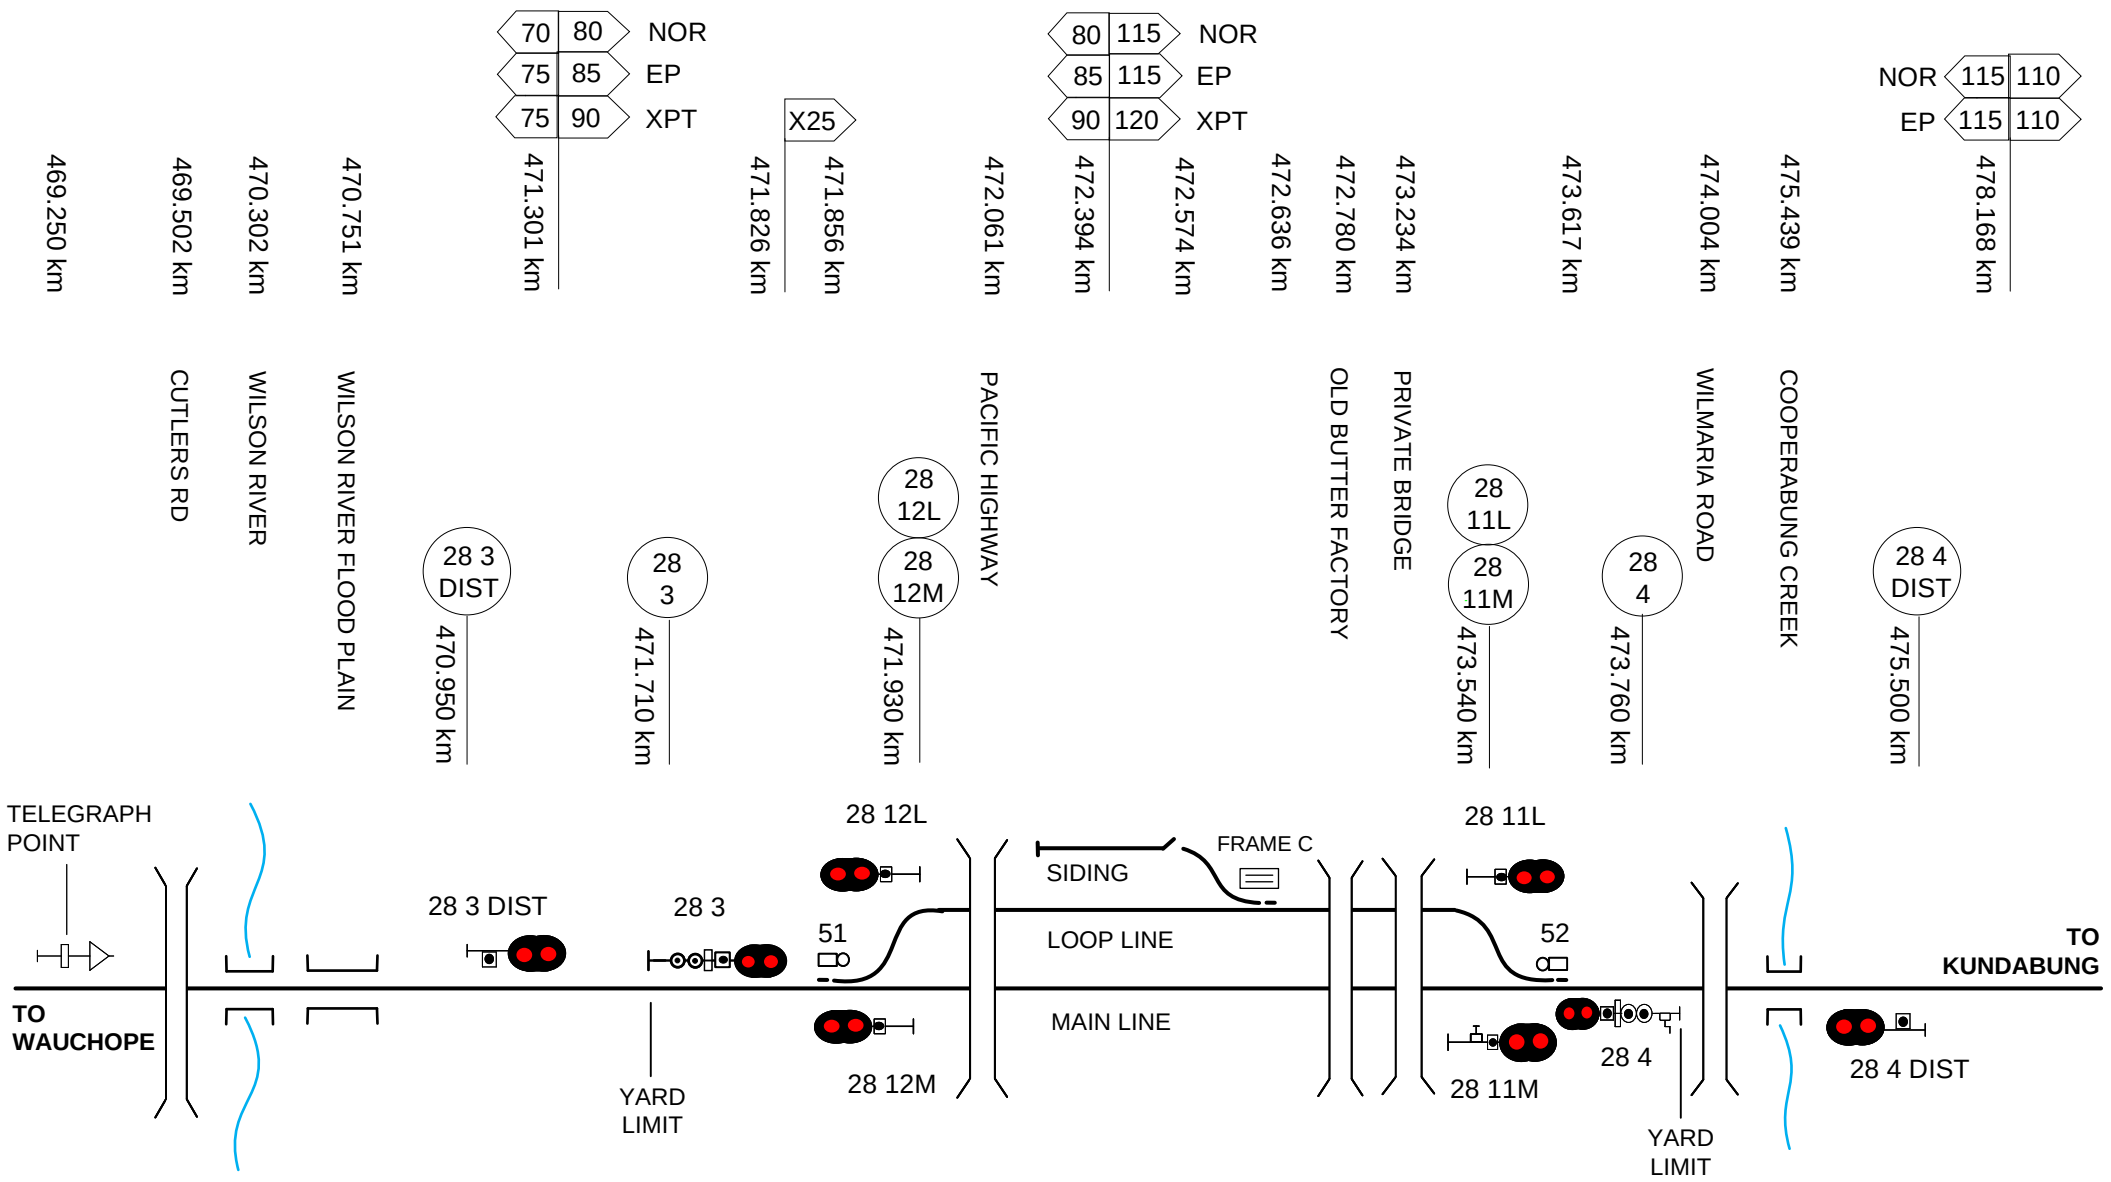

This diagram must be used in conjunction with the corresponding Network Information Book containing the location specific information in Section 2 as well as the legend and general information in Section 1.

Rev	Date	Revision Description	Designed	Checked	Ind.Rev	Approved
3	21/8/23	Down siding corrected				
2	5/8/21	Signals 28-3 & 28-12M updated.				
1	3/6/19	NIB review updates	DBOCZ			

Designed	G HARRISON	5/1/16
Checked	J SPARROW	5/1/16
Ind. Rev. Company	ARTC	
Ind. Rev. Name	R RATH	
Review Signature		5/1/16

ARTC ACCEPTANCE
Accepted by P CAMPBELL
Signed:
Acceptance Date 5/1/16

ARTC

NIB-T0492

Sheet No 1 of 1
Sheet Size A4
Scale NTS

TITLE

TELEGRAPH POINT

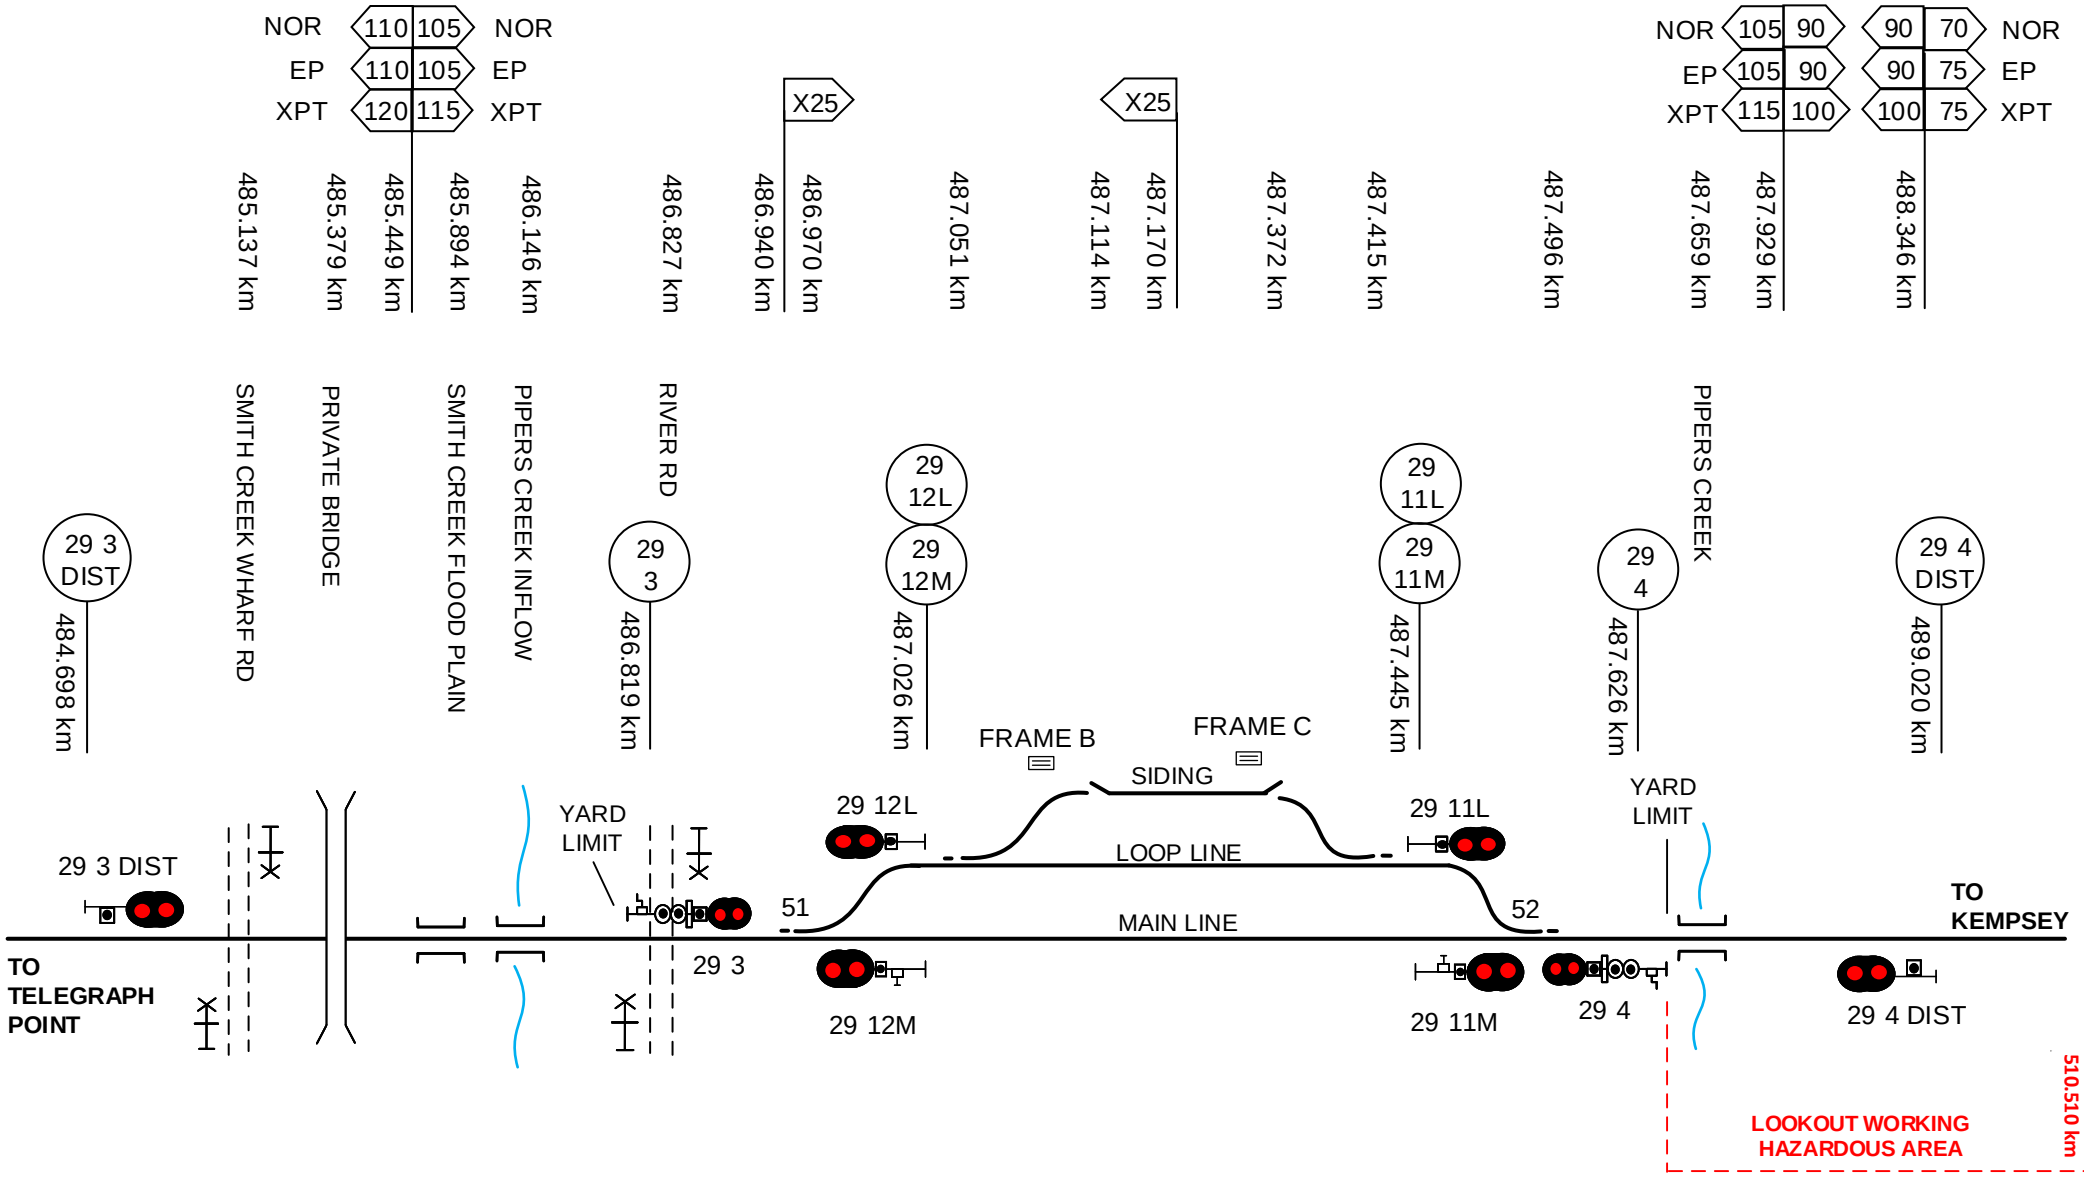

This diagram must be used in conjunction with the corresponding Network Information Book containing the location specific information in Section 2 as well as the legend and general information in Section 1.

Rev	Date	Revision Description	Designed	Checked	Ind.Rev	Approved
2	24/1/20	Lookout working reference added				
1	3/6/19	NIB review updates	DBOCZ			

Designed	G HARRISON	5/1/16	ARTC ACCEPTANCE
Checked	J SPARROW	5/1/16	Accepted by P CAMPBELL
Ind. Rev. Company	ARTC	Ind. Rev. Name	R RATH
Review Signature		5/1/16	Signed: Acceptance Date 5/1/16

ARTC

NIB-T0493

Sheet No 1 of 1

Scale NTS

Sheet Size A4

TITLE

KUNDABUNG

Drawing Legend

	Standard gauge track		Dual gauge track
	Broad gauge track		Crossover
	Advisory Sign or Location Sign	75 80	Speed sign
	Pedestrian Crossing	STOP STOP	Passive Protection Level Crossing
	Active Protection Level Crossing – Flashing Lights		Active Protection Level Crossing – Lights and Boom
	Bridge or Overpass		Underpass
	River/Creek or Significant river bridge or Viaduct	Station Passenger Platform	Station or Platform
	Derail		Points
	Automatic Signals		Controlled Signals
	Dwarf Signals	6 6D 74.592 km 4 109.128 km	Signal number reference
	Repeater Signal		Mechanical Frame
	Point Indicator		Tunnel
	Overheight Detectors	>> <<	Wayside Equipment