NIB OGW-30-22 DIAGRAM LOCATIONS		
KEMPSEY	BRAUNSTONE	GLENAPP
KEMPSEY - TAMBAN	GRAFTON CITY	GLENAPP - TAMROOKUM
TAMBAN	GRAFTON	TAMROOKUM
TAMBAN - EUNGAI	GRAFTON - KOOLKHAN	TAMROOKUM - BROMELTON
EUNGAI	KOOLKHAN	BROMELTON
EUNGAI - MACKSVILLE	KYARRAN	BROMELTON - GREENBANK
MACKSVILLE – NAMBUCCA HEADS	KYARRAN – LAWRENCE ROAD	GREENBANK
NAMBUCCA HEADS	LAWRENCE ROAD	GREENBANK – ACACIA RIDGE
NAMBUCCA HEADS - RALEIGH	LAWRENCE ROAD - RAPPVILLE	DRAWING LEGEND
RALEIGH	RAPPVILLE	
BONVILLE	RAPPVILLE - CASINO	
BOAMBEE BEACH	CASINO	
BOAMBEE BEACH – CORAMBA 1	NAMMOONA	
BOAMBEE BEACH – CORAMBA 2	NAMMOONA - KYOGLE	
CORAMBA	KYOGLE	
NANA GLEN	KYOGLE - LOADSTONE	
GLENREAGH	LOADSTONE	
KUNGALA	LOADSTONE - GLENAPP	

©2015 Australian Rail Track Corporation Ltd
Drawing standard in accordance with EGP-04-01 & EGP-04-02

Used on / Next higher assembly: NETWORK INFORMATION BOOK

Filename: NIB-T0724.VSD

Alternate DMS Number:

Rev	Date	Revision Description	Designed	Checked	Ind.Rev	Approved

Designed	G HARRISON	5/1/16
Checked	J SPARROW	5/1/16
Ind. Rev. Company	ARTC	Ind. Rev. Name: R RATH
Review Signature		5/1/16

ARTC ACCEPTANCE
Accepted by: P CAMPBELL
Signed:
Acceptance Date: 5/1/16

ARTC

NIB-T0724

Sheet No: 1 of 1
Sheet Size: A3
Scale: NTS

TITLE

COAST B

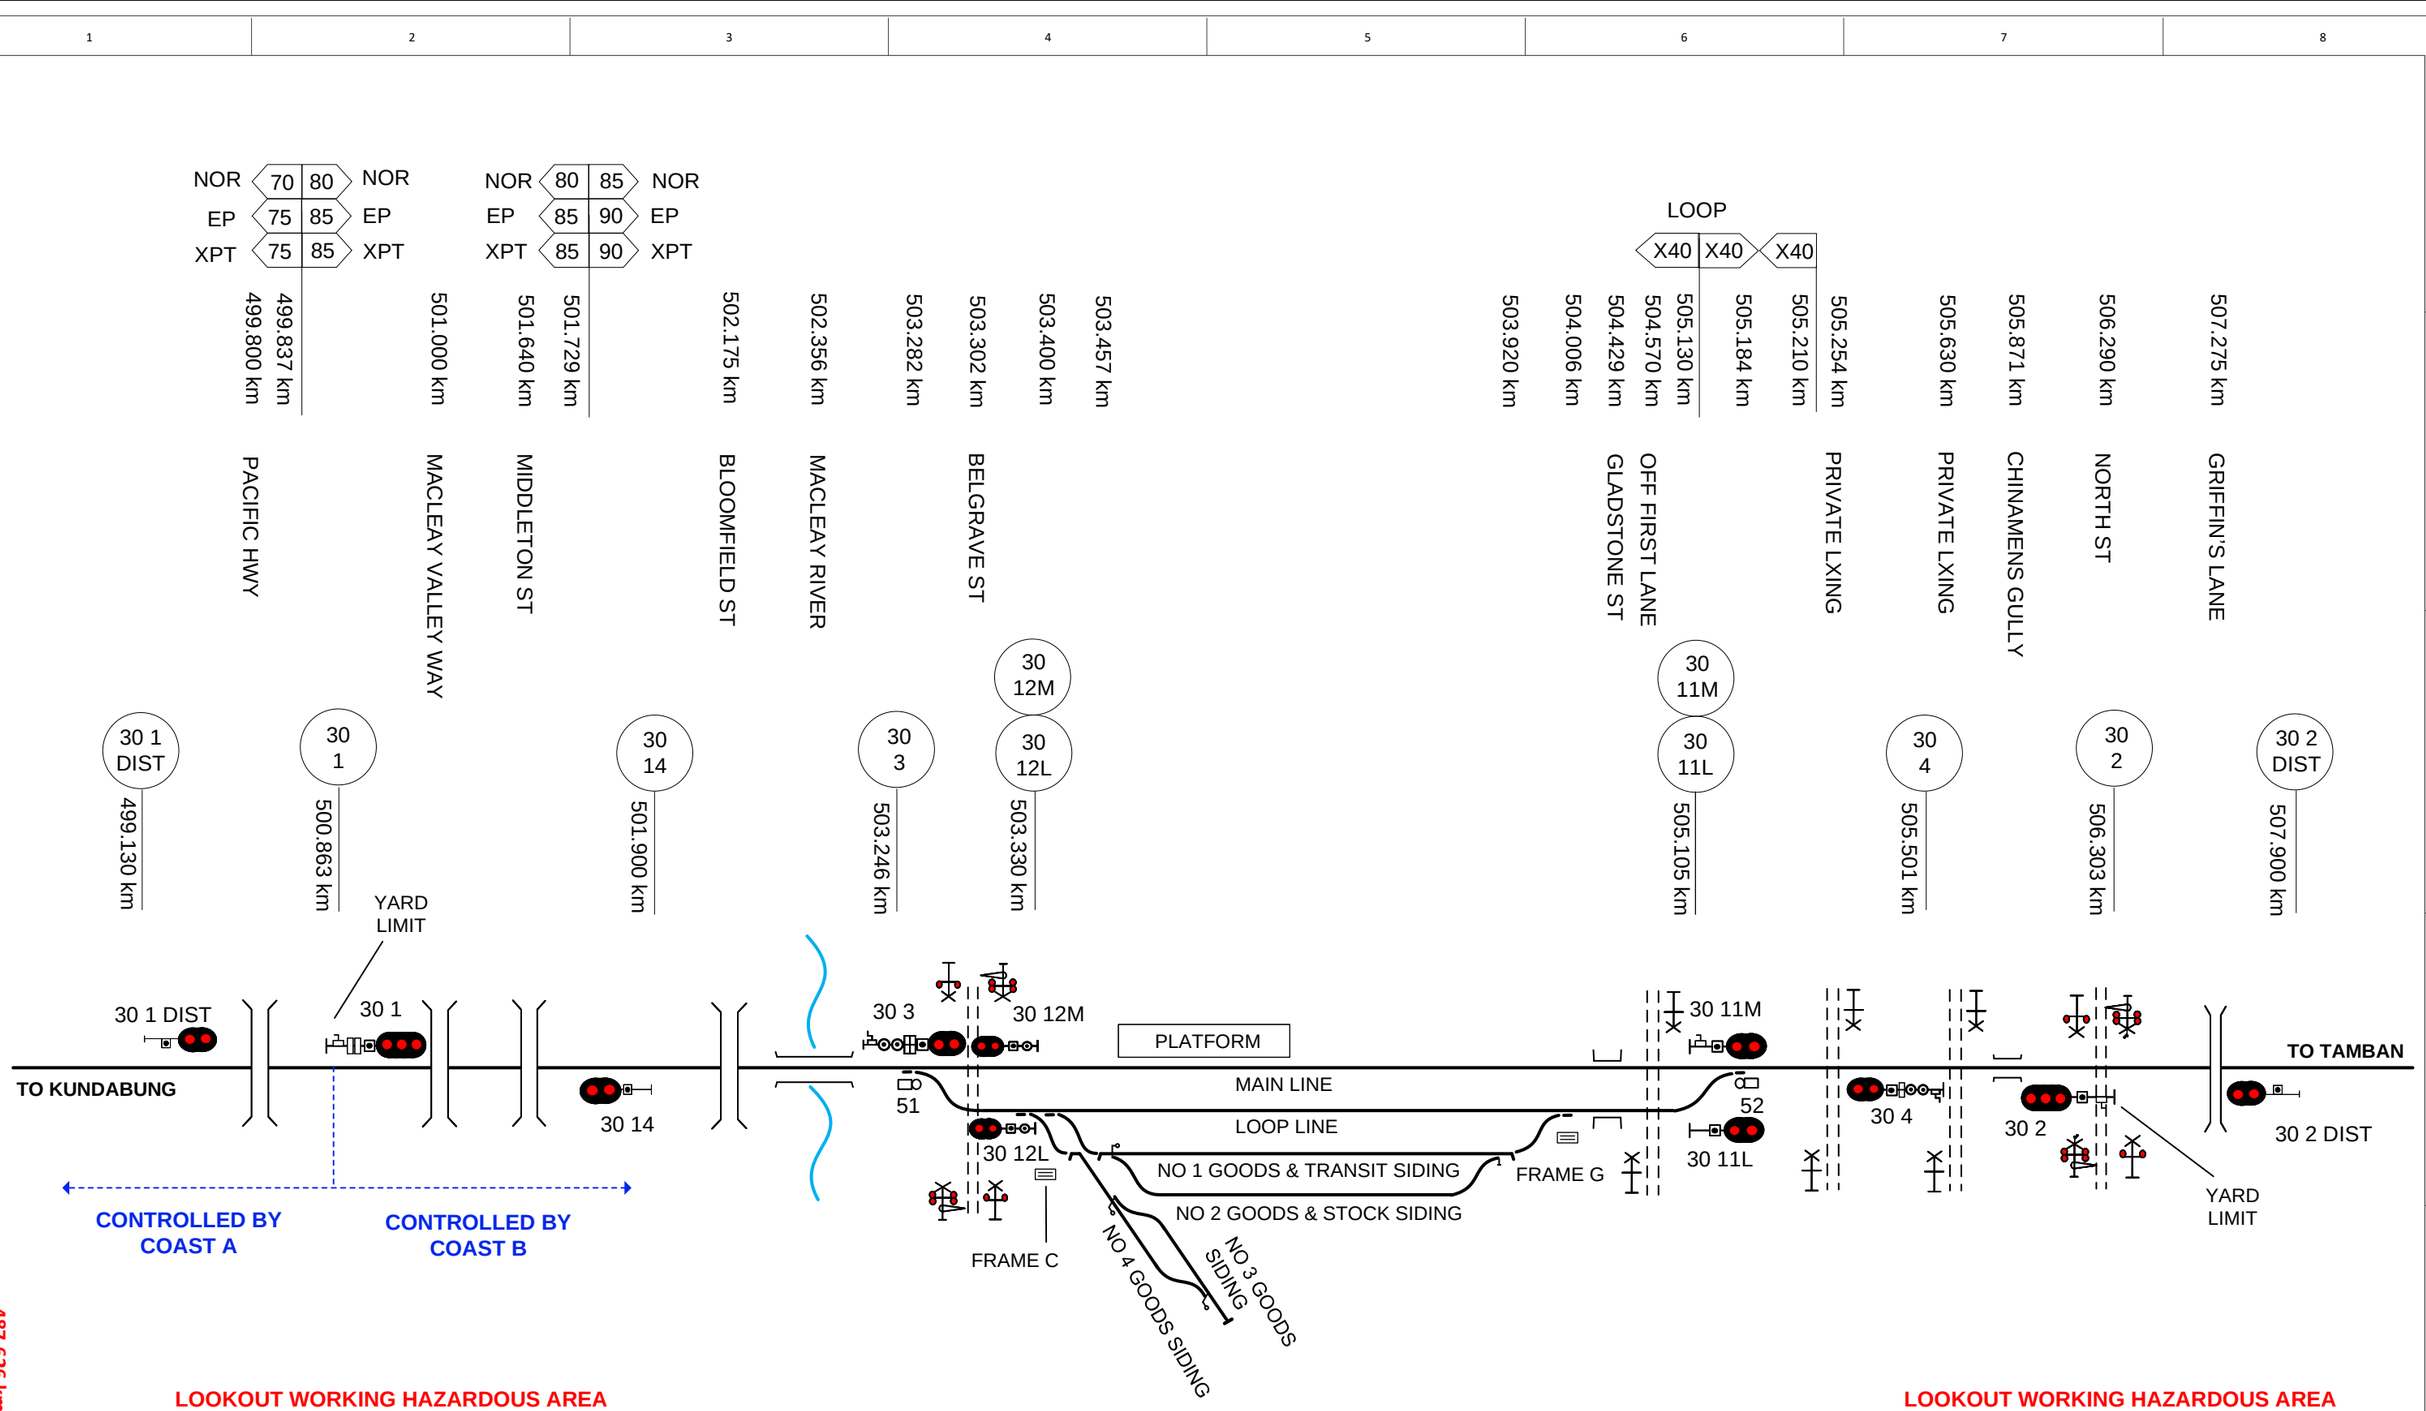

This diagram must be used in conjunction with the corresponding Network Information Book containing the location specific information in Section 2 as well as the legend and general information in Section 1.

Rev	Date	Revision Description	Designed	Checked	Ind.Rev	Approved
2	18/7/19	NIB review updates	DBOCZ			
1	30/1/18	Redundant stock siding crossovers and Shell siding removed				

Designed	B HILL	5/1/16
Checked	J SPARROW	5/1/16
Ind. Rev. Company	ARTC	Ind. Rev. Name R RATH
Review Signature		5/1/16

ARTC ACCEPTANCE
Accepted by P CAMPBELL
Signed:
Acceptance Date 5/1/16

ARTC

NIB-T0494

Sheet No 1 of 1
Scale NTS
Sheet Size A3

TITLE

KEMPSEY

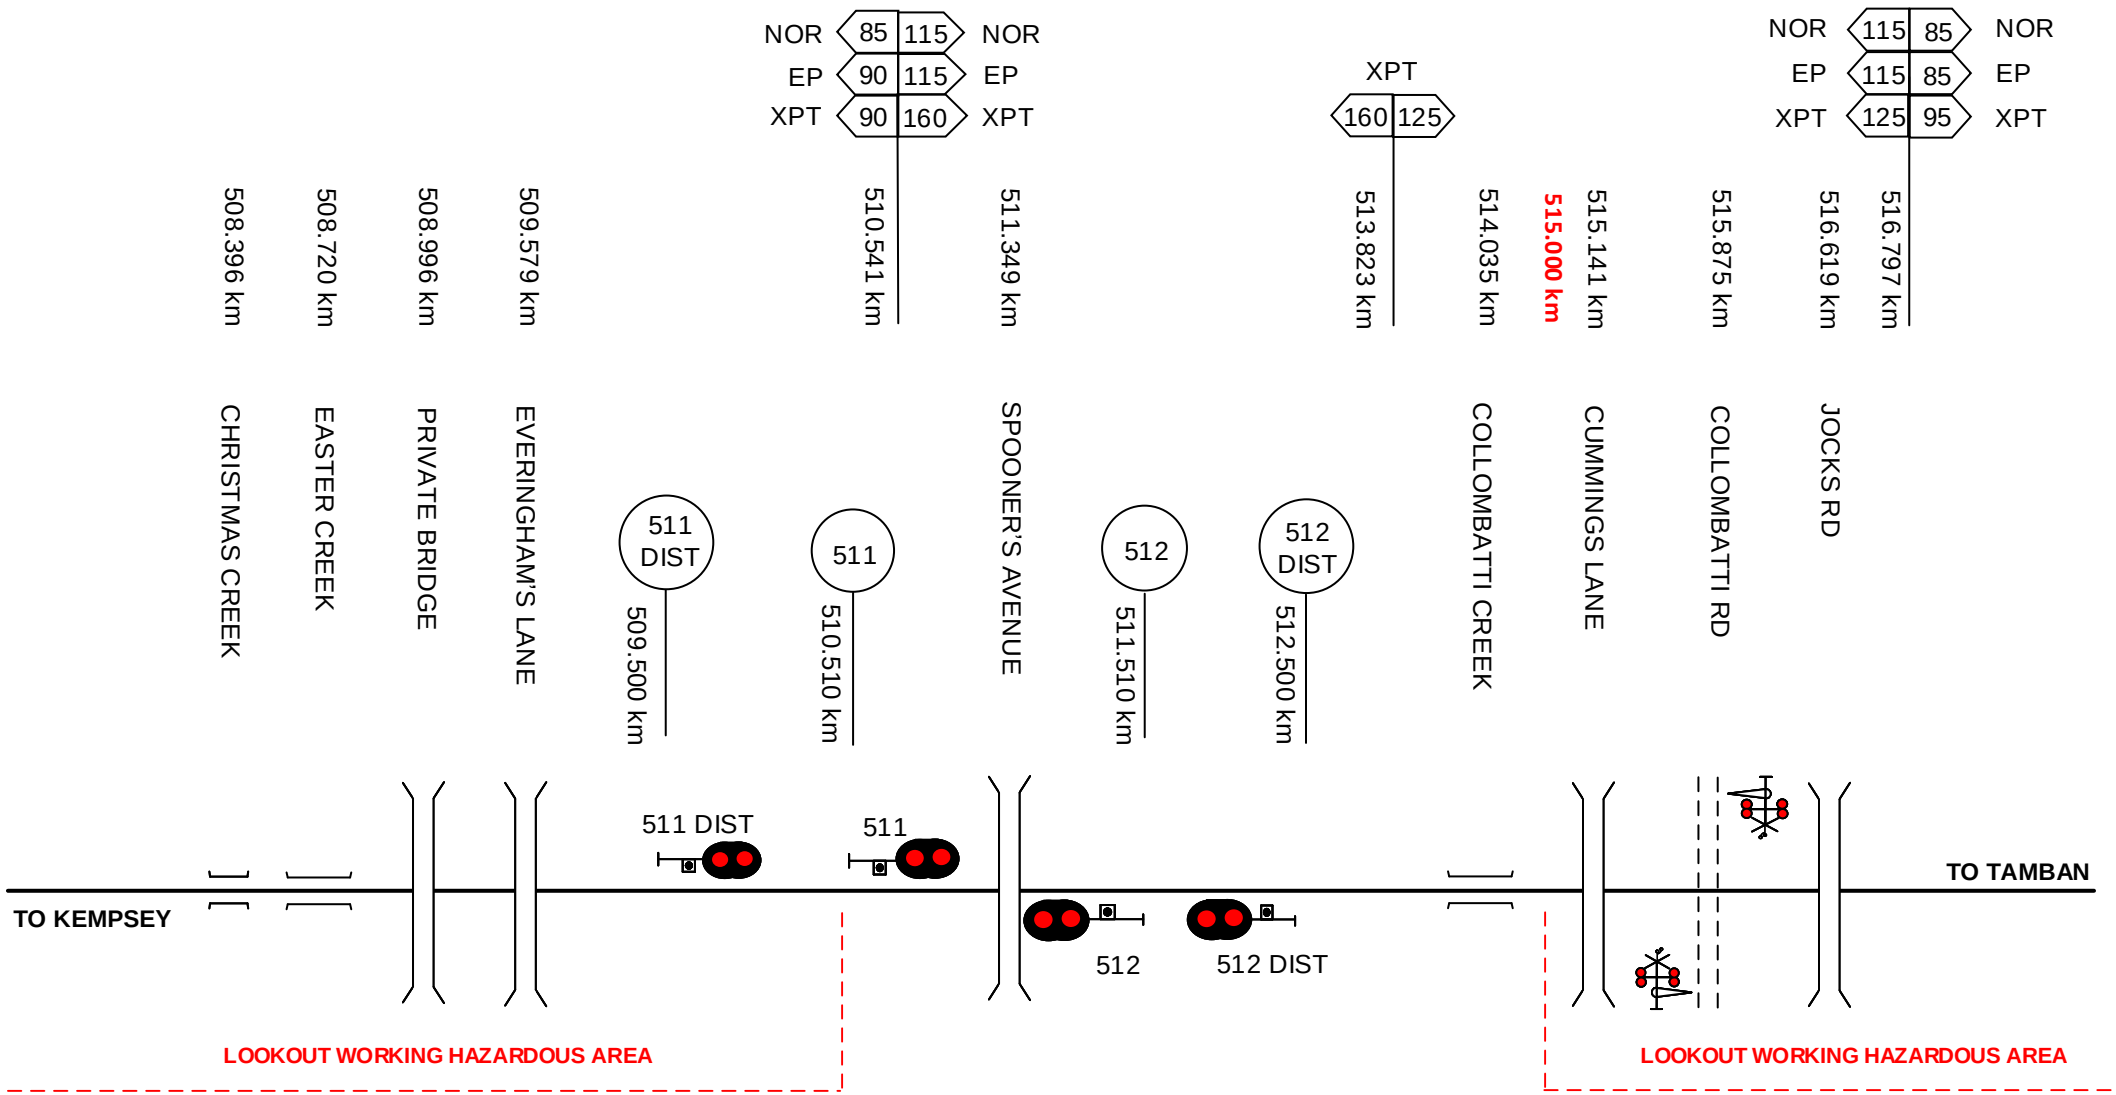

This diagram must be used in conjunction with the corresponding Network Information Book containing the location specific information in Section 2 as well as the legend and general information in Section 1.

Rev	Date	Revision Description	DBO CZ	Designed	Checked	Ind.Rev	Approved
1	3/4/19	NIB review updates					

Designed	B HILL	5/1/16
Checked	J SPARROW	5/1/16
Ind. Rev. Comm an v	ARTC	Ind. Rev. Name R RATH
Review Signature		DATE

ARTC ACCEPTANCE
Accepted by P CAMPBELL
Signed:
Acceptance Date 5/1/16

ARTC

NIB-T0495

Sheet No 1 of 1
Scale NTS
Sheet Size A4

TITLE

KEMPSEY - TAMBAN

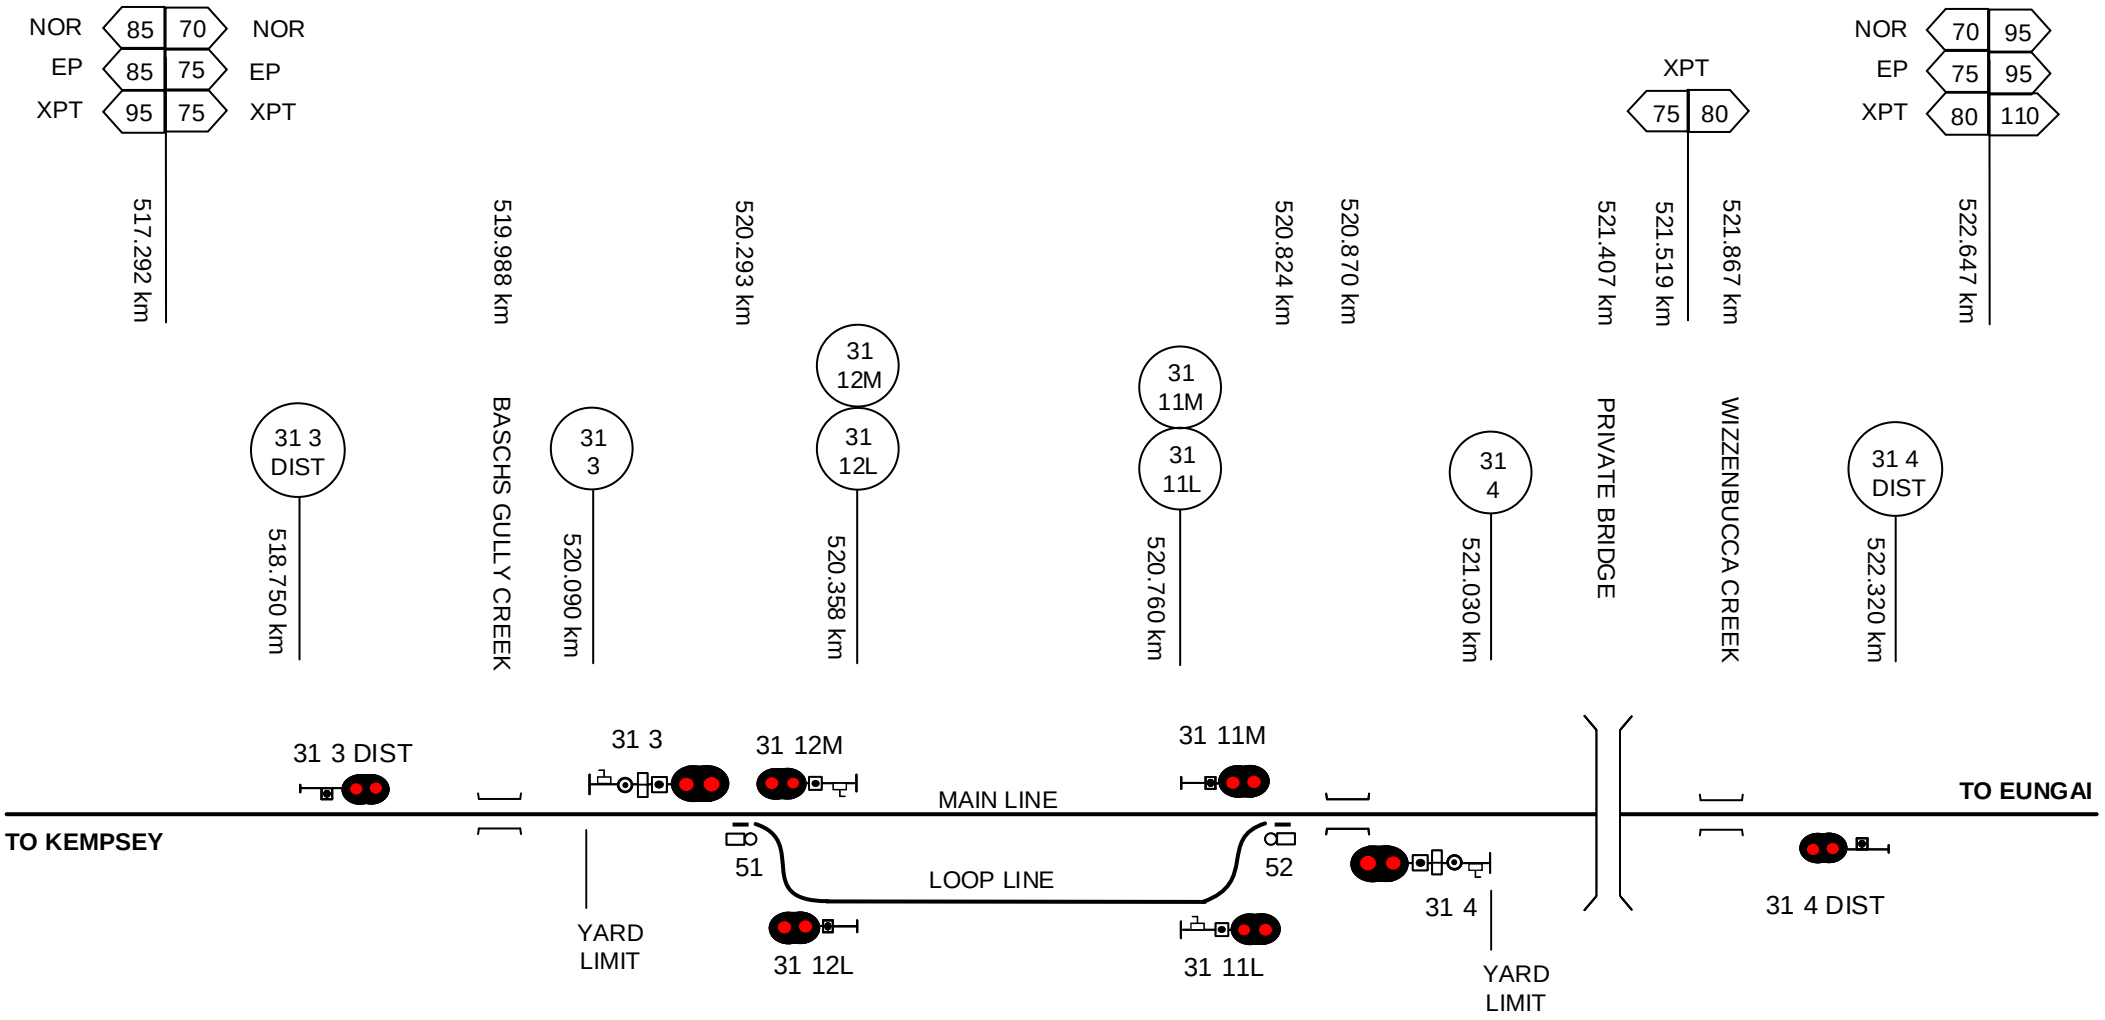

This diagram must be used in conjunction with the corresponding Network Information Book containing the location specific information in Section 2 as well as the legend and general information in Section 1.

Rev	Date	Revision Description	Designed	Checked	Ind.Rev	Approved
1	1/4/19	NIB review updates	DBOCZ			

Designed	B hill	5/1/16	ARTC ACCEPTANCE
Checked	J SPARROW	5/1/16	Accepted by P CAMPBELL
Ind. Rev. Company	ARTC	Ind. Rev. Name R RATH	Signed:
Review Signature		5/1/16	Acceptance Date 5/1/16

ARTC

NIB-T0496

Sheet No 1 of 1

Scale NTS

Sheet Size A4

TITLE

TAMBAN

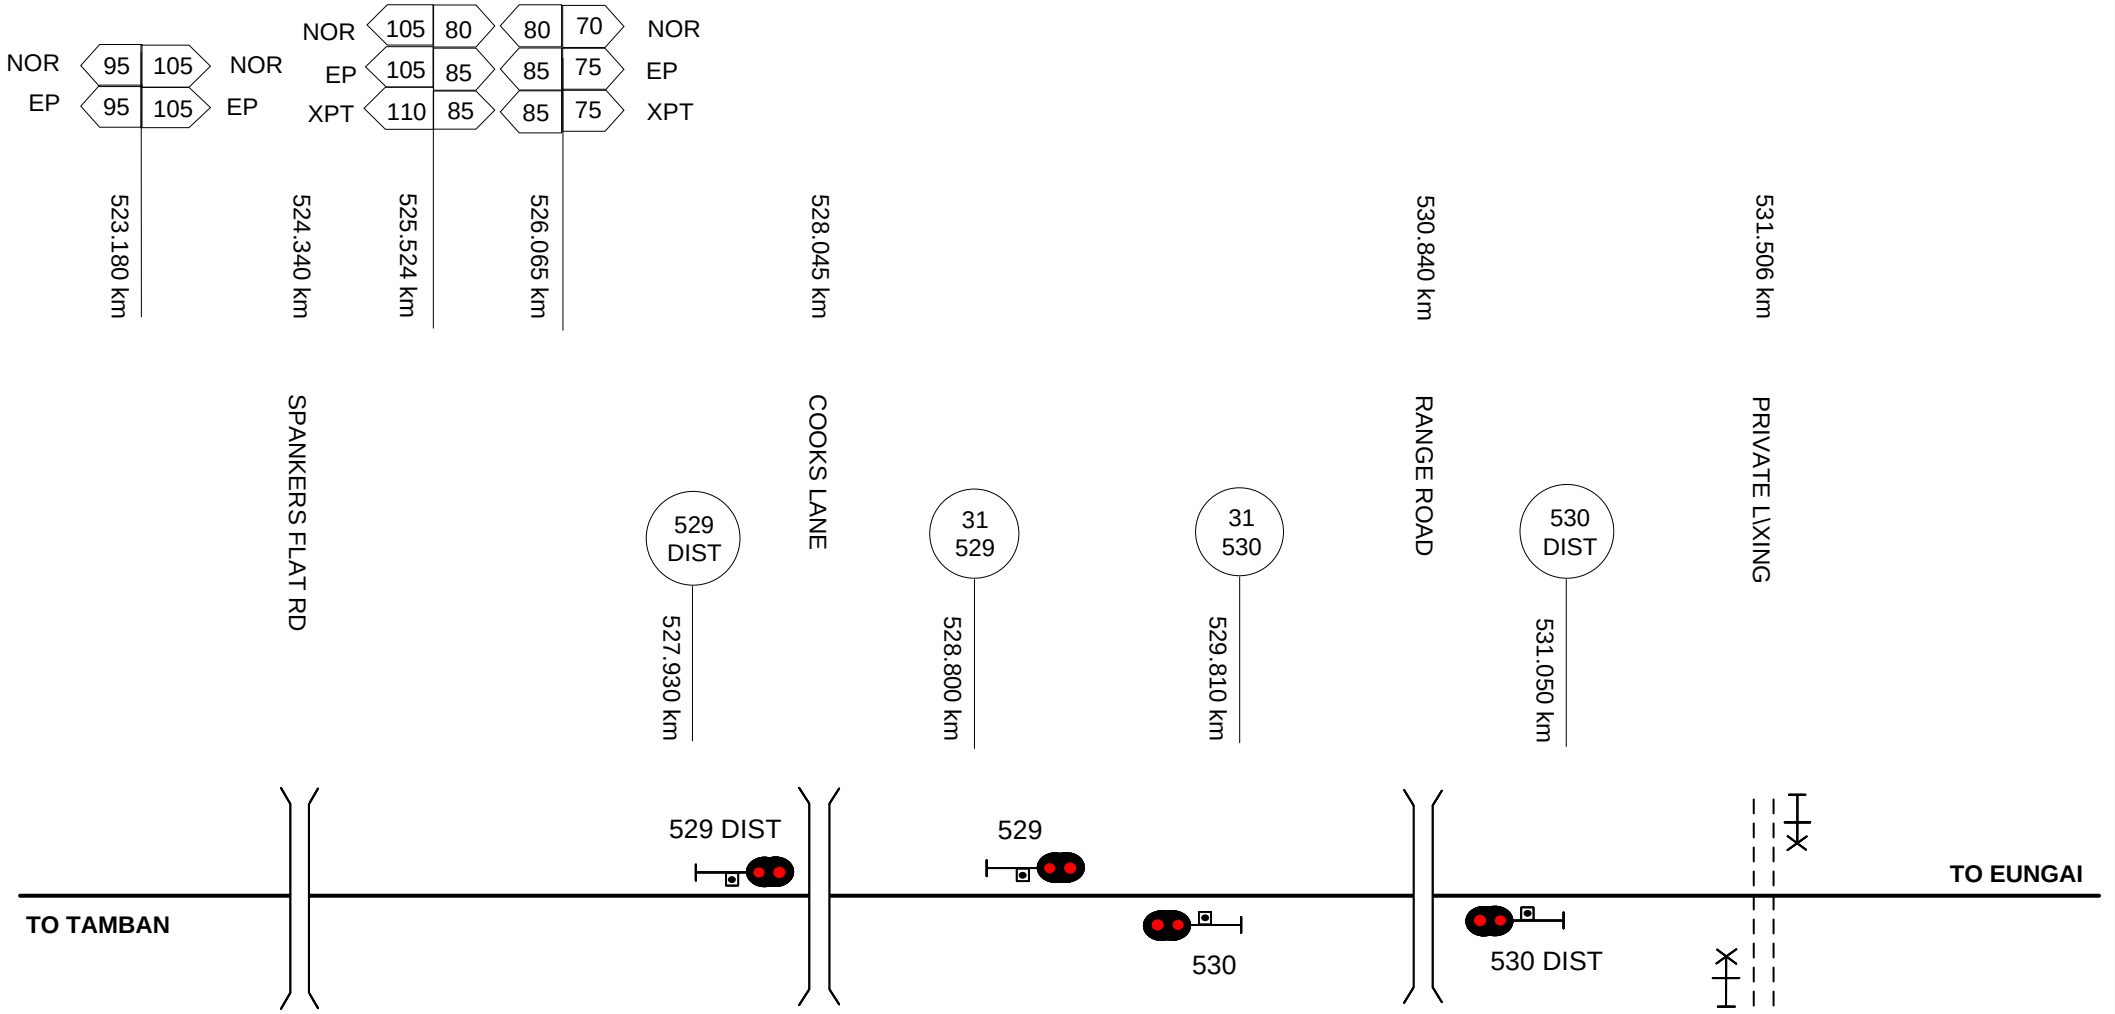

LOOKOUT WORKING HAZARDOUS AREA

This diagram must be used in conjunction with the corresponding Network Information Book containing the location specific information in Section 2 as well as the legend and general information in Section 1.

Rev	Date	Revision Description	Designed	Checked	Ind.Rev	Approved
4	27/8/24	Signals 31 529 and 31 530 km corrected				
3	19/2/21	Signals corrected to automatic				
2	1/4/19	NIB review updates	DBOCZ			
1	3/1/18	Signal corrections				

Designed B HILL 5/1/16
Checked J SPARROW 5/1/16
Ind. Rev. Company ARTC
Ind. Rev. Name R RATH
Review Signature 5/1/16

ARTC ACCEPTANCE
Accepted by P CAMPBELL
Signed:
Acceptance Date 5/1/16

ARTC

NIB-T0497

Sheet No 1 of 1
Scale NTS
Sheet Size A4

TITLE

TAMBAN - EUNGAI

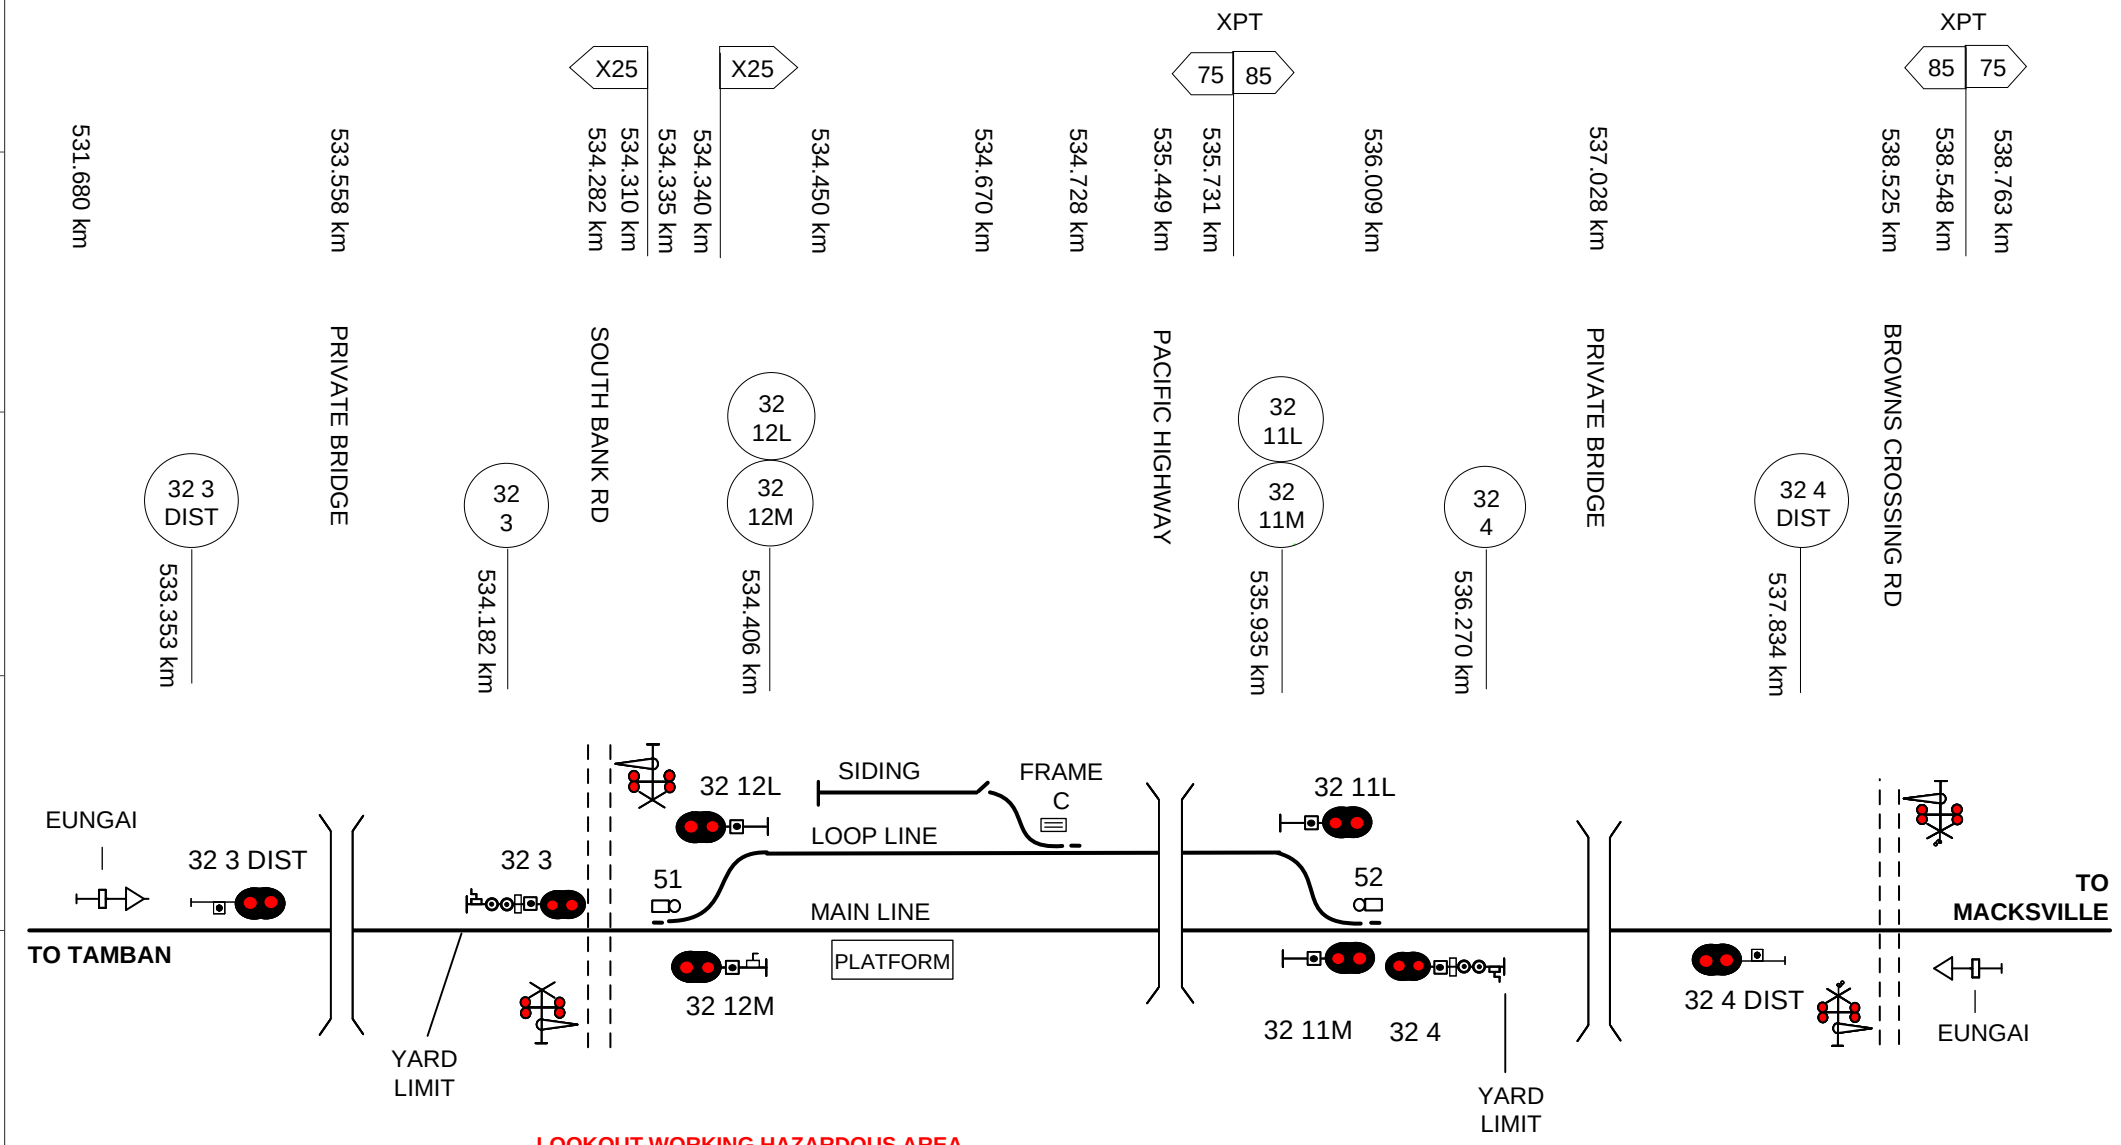

This diagram must be used in conjunction with the corresponding Network Information Book containing the location specific information in Section 2 as well as the legend and general information in Section 1.

Rev	Date	Revision Description	Designed	Checked	Ind.Rev	Approved
2	15/11/23	Siding stop block and catchpoints kms updated. Overbridge at 537.682km removed				
1	2/4/19	NIB review updates	DBOCZ			

Designed	B HILL	5/1/16	ARTC ACCEPTANCE
Checked	J SPARROW	5/1/16	Accepted by P CAMPBELL
Ind. Rev. Company	ARTC	Ind. Rev. Name	R RATH
Review Signature		5/1/16	Signed: Acceptance Date 5/1/16

ARTC

NIB-T0498

Sheet No 1 of 1

Scale NTS

Sheet Size A4

TITLE

EUNGAI

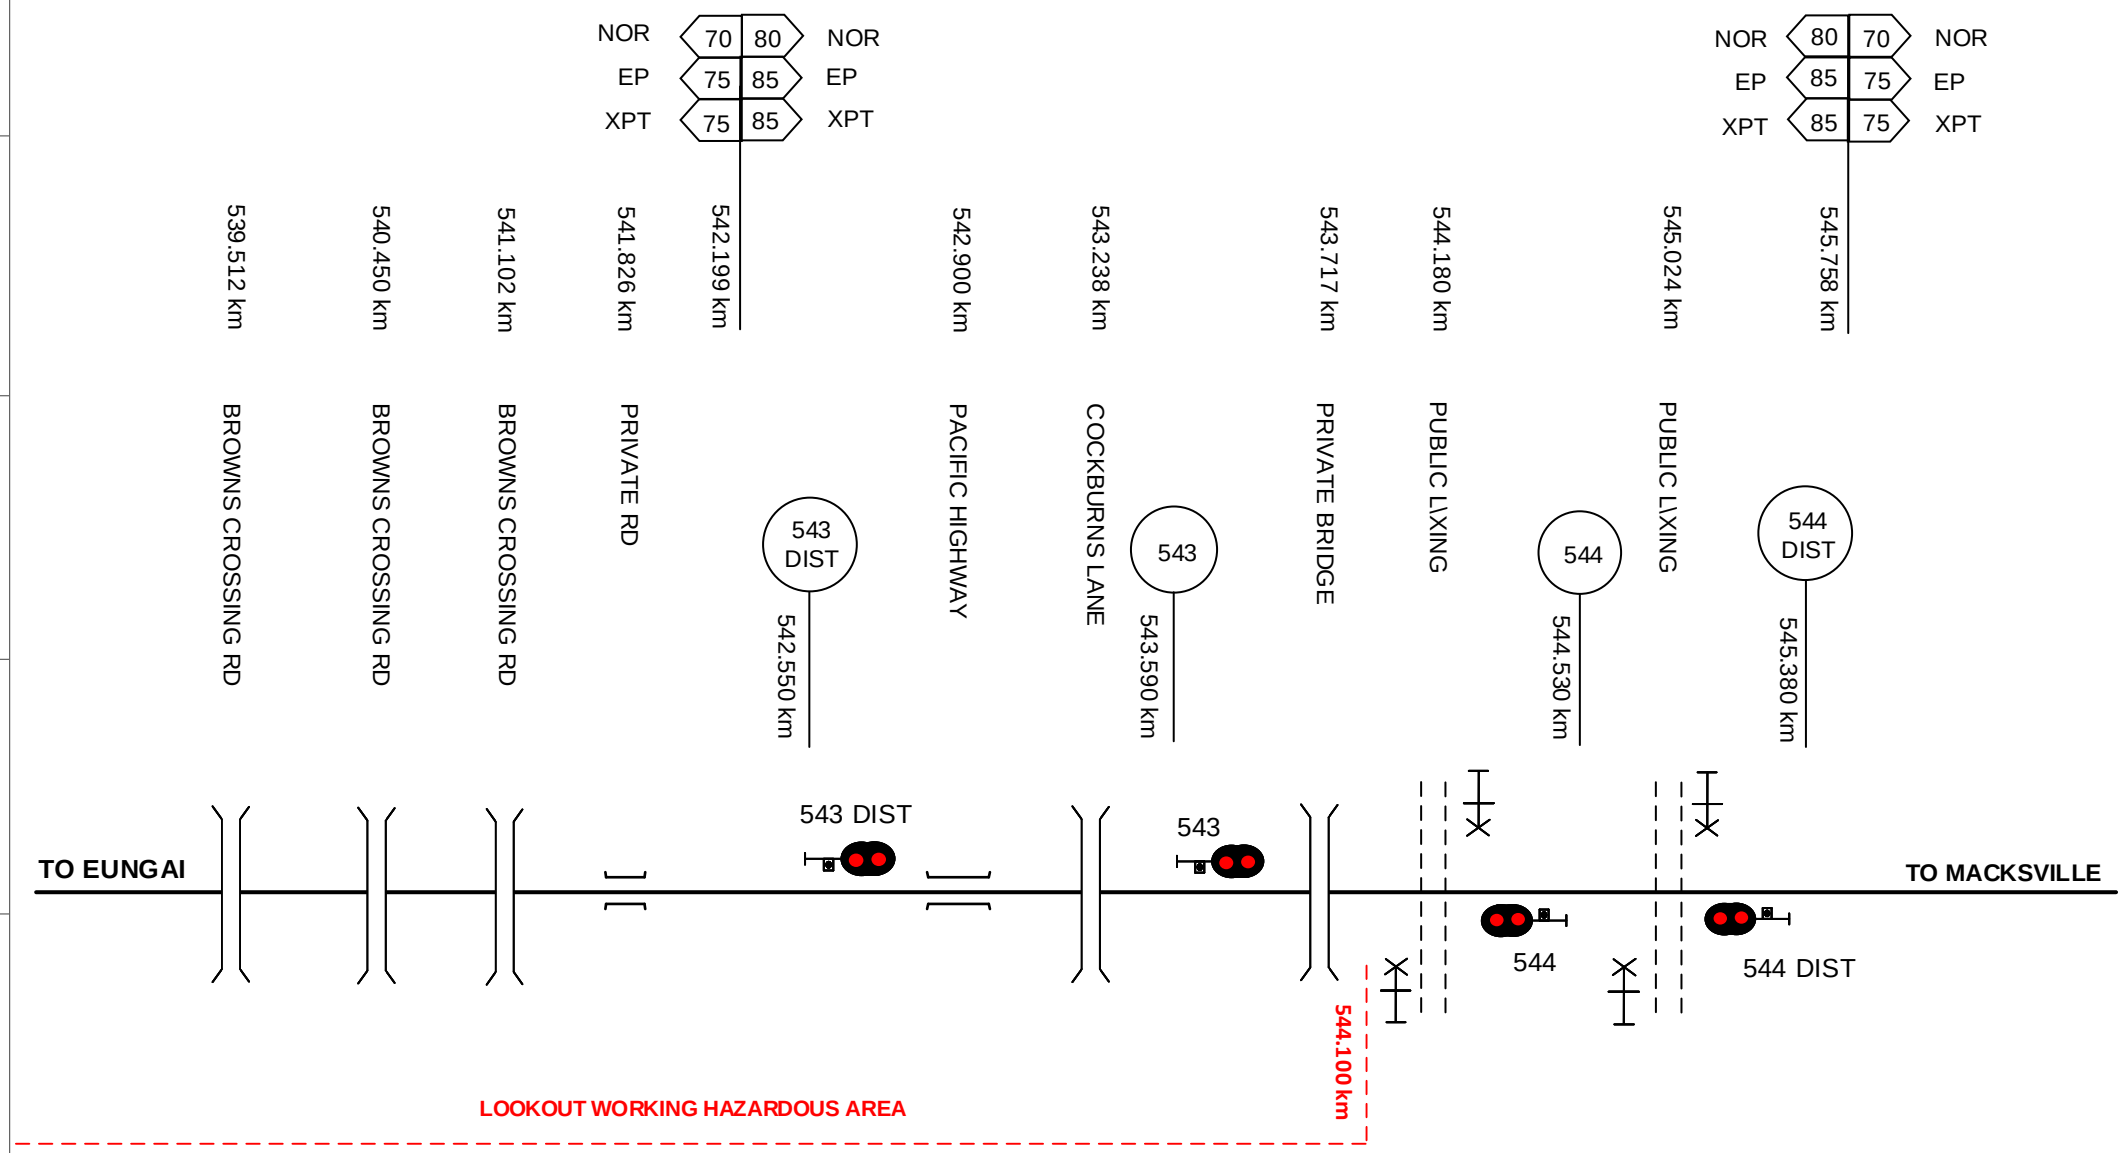

This diagram must be used in conjunction with the corresponding Network Information Book containing the location specific information in Section 2 as well as the legend and general information in Section 1.

Rev	Date	Revision Description	Designed	Checked	Ind.Rev	Approved
2	2/4/19	NIB review updates	DBOCZ			
1	30/1/18	Pacific Highway underpass added				

Designed	B HILL	5/1/16
Checked	J SPARROW	5/1/16
Ind. Rev. Company	ARTC	
Ind. Rev. Name	R RATH	
Review Signature		5/1/16

ARTC ACCEPTANCE
Accepted by P CAMPBELL
Signed:
Acceptance Date 5/1/16

ARTC

NIB-T0499

Sheet No 1 of 1
Scale NTS
Sheet Size A4

TITLE

EUNGAI - MACKSVILLE

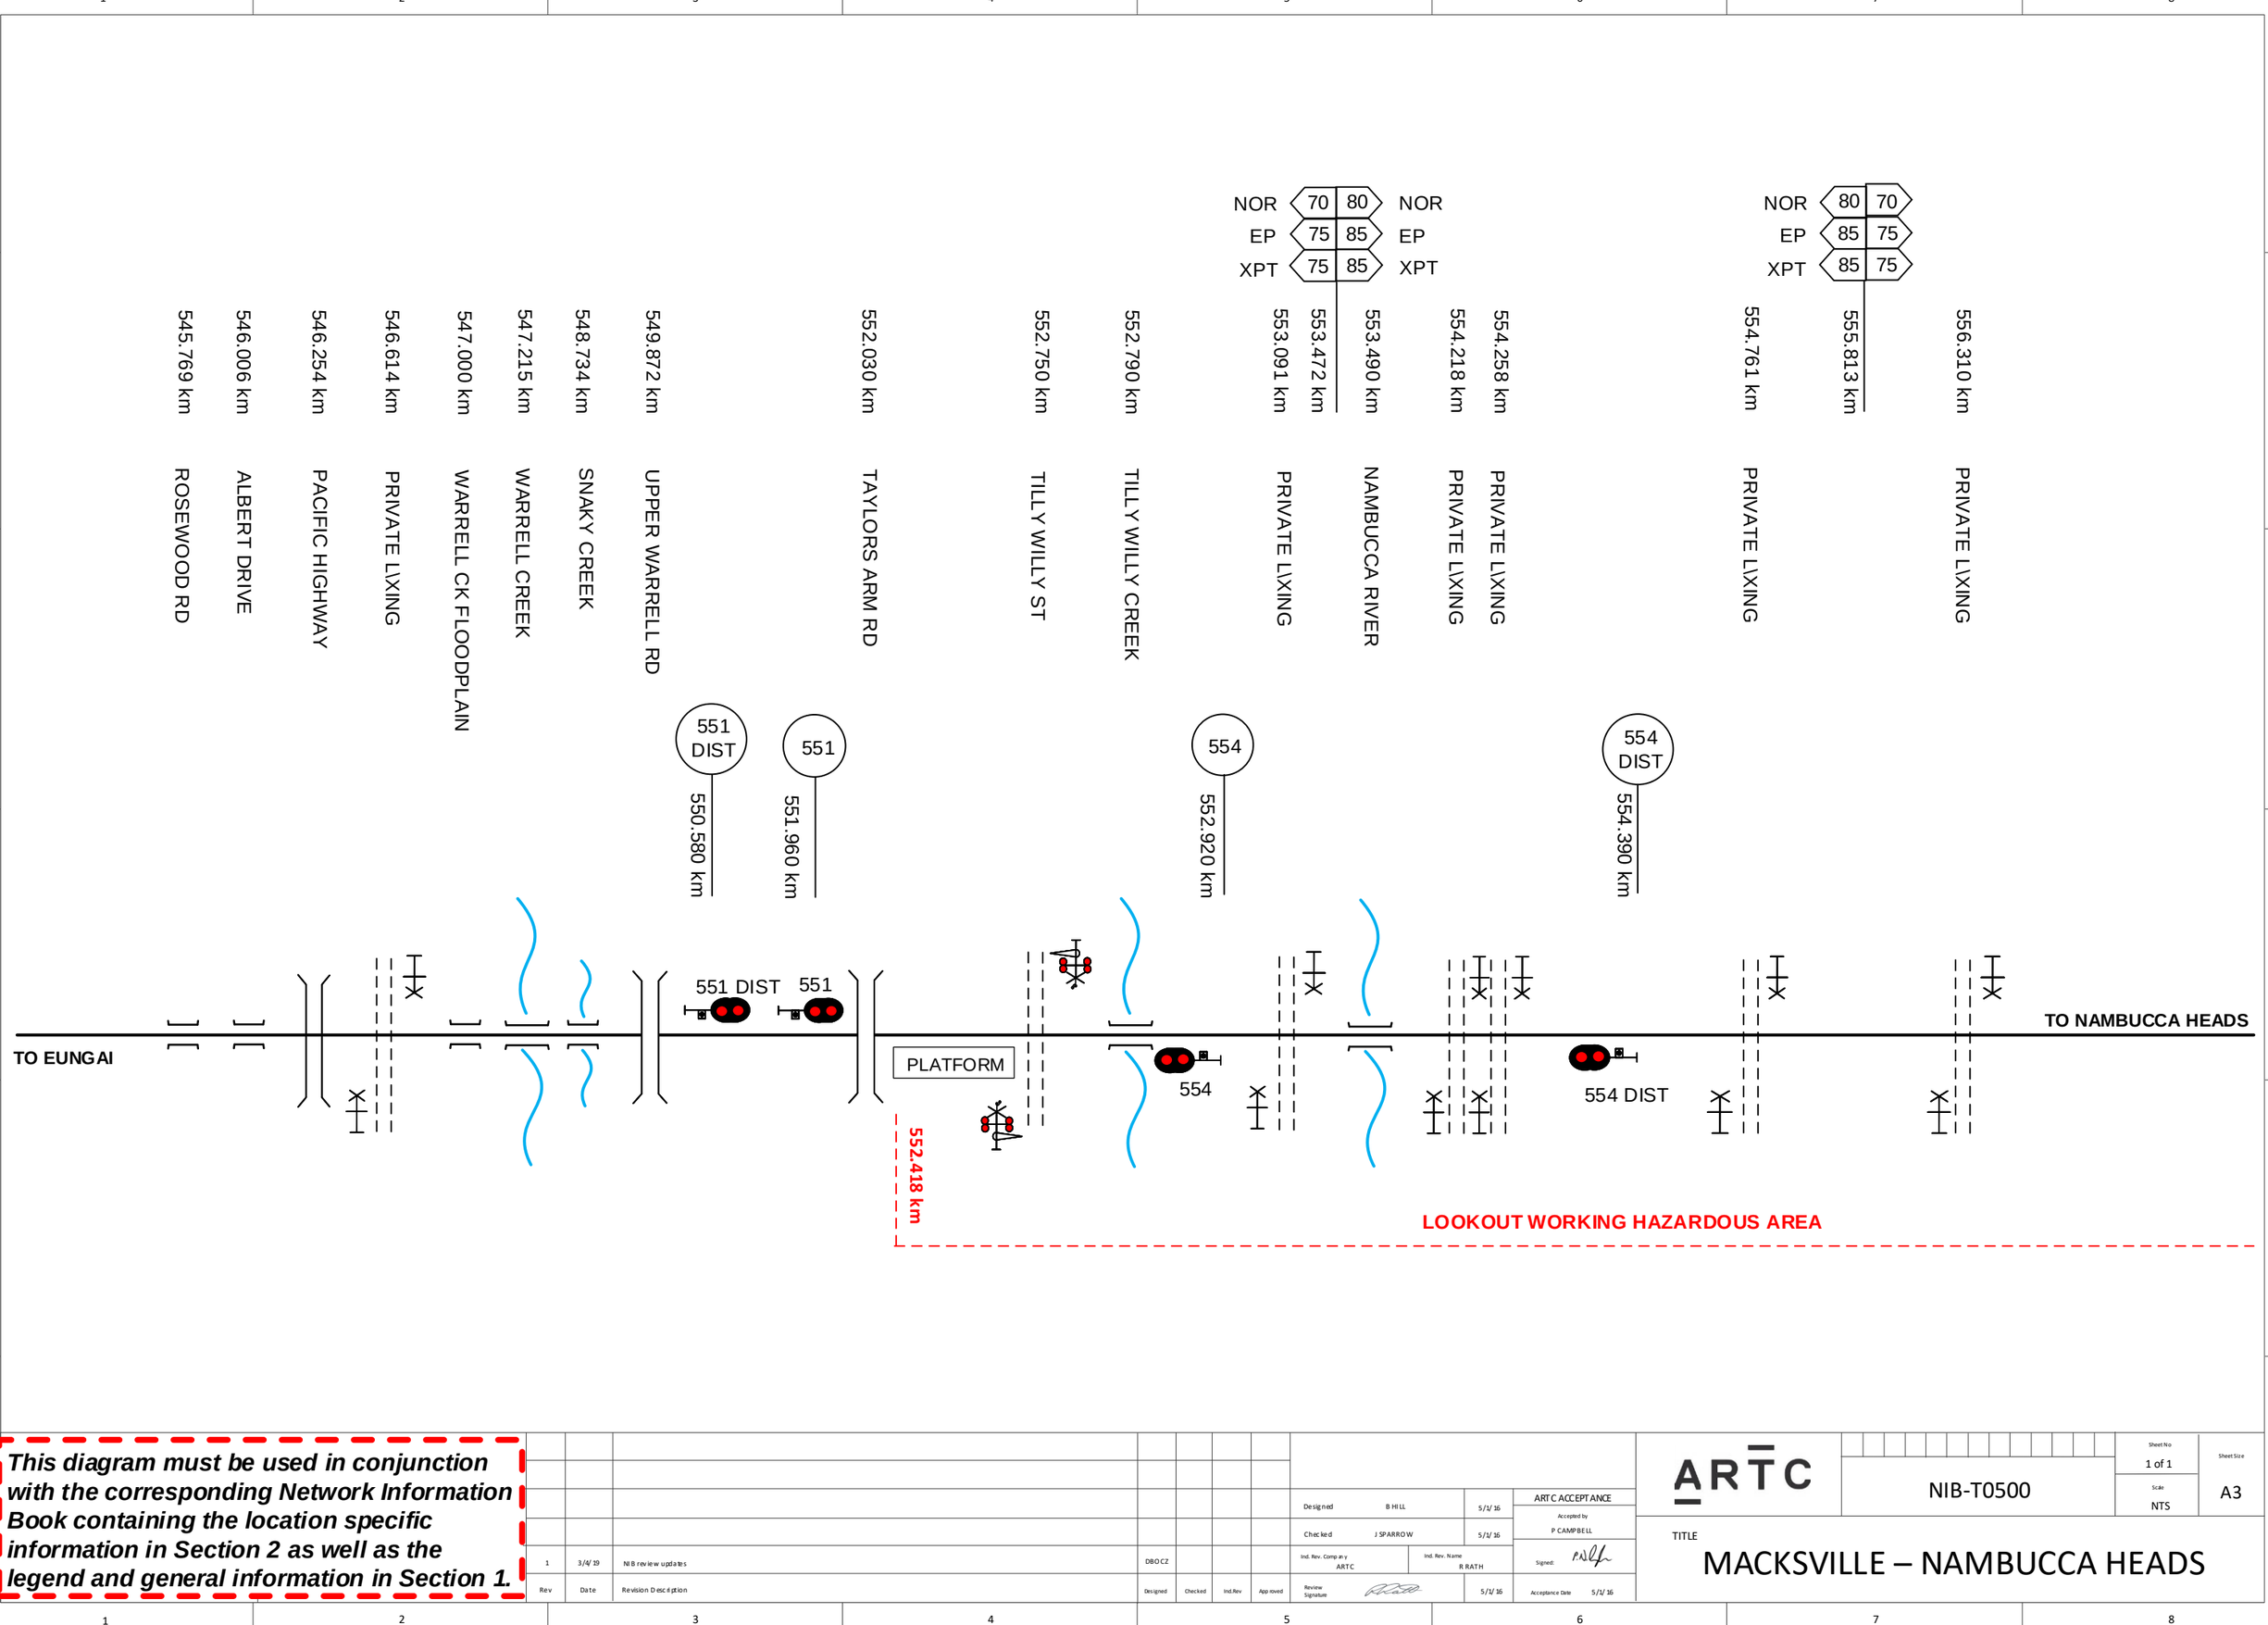

This diagram must be used in conjunction with the corresponding Network Information Book containing the location specific information in Section 2 as well as the legend and general information in Section 1.

Rev	Date	Revision Description	DBOCZ	Designed	Checked	Ind.Rev	Approved
1	3/4/19	NIB review updates					

Designed B HILL 5/1/16
Checked J SPARROW 5/1/16
Ind. Rev. Company ARTC
Ind. Rev. Name R RATH
Review Signature 5/1/16

ARTC ACCEPTANCE
Accepted by P CAMPBELL
Signed:
Acceptance Date 5/1/16

ARTC

NIB-T0500

Sheet No 1 of 1
Scale NTS
Sheet Size A3

TITLE

MACKSVILLE – NAMBUCCA HEADS

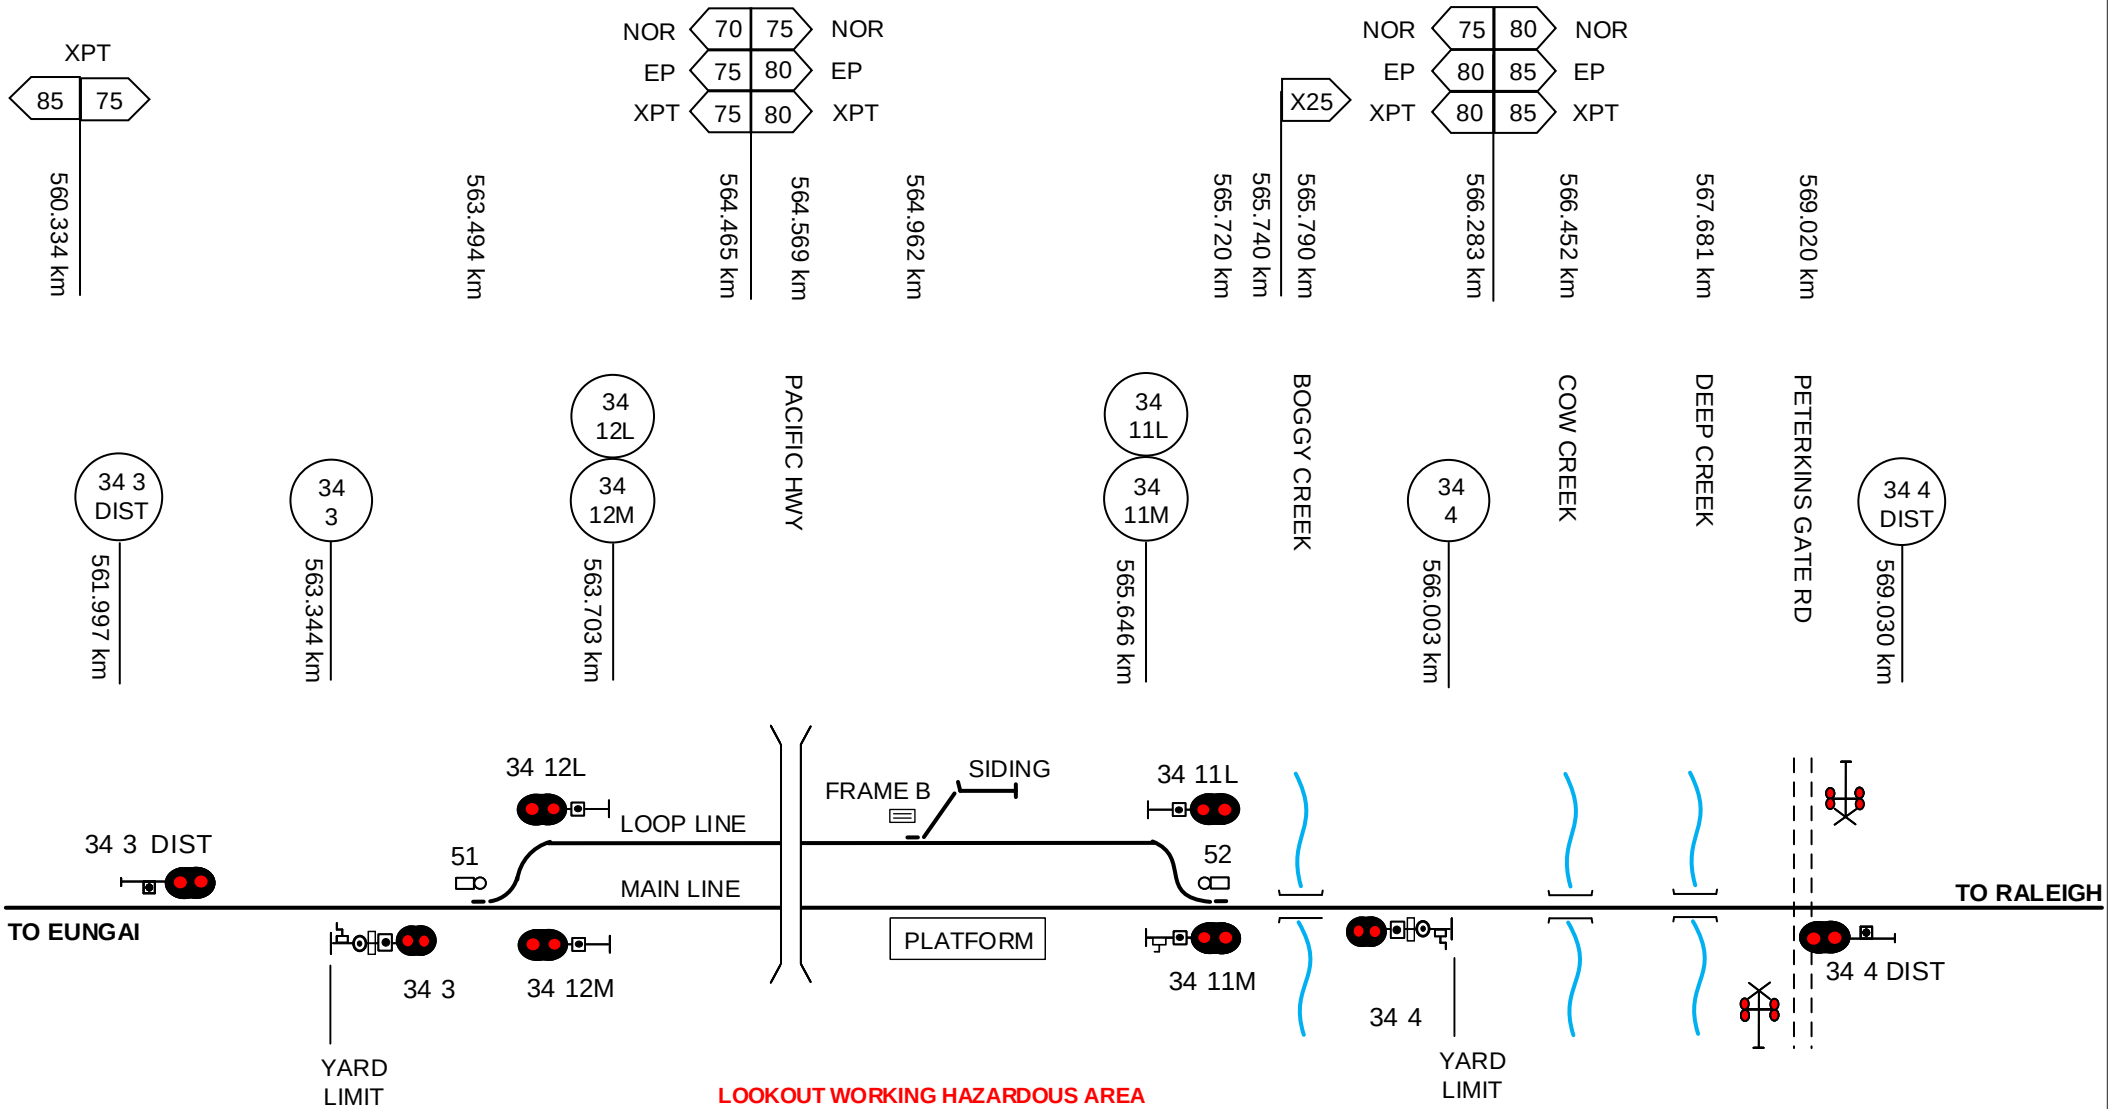

This diagram must be used in conjunction with the corresponding Network Information Book containing the location specific information in Section 2 as well as the legend and general information in Section 1.

Rev	Date	Revision Description	Designed	Checked	Ind.Rev	Approved
1	10/4/19	NIB review updates	DBOCZ			

Designed	B HILL	5/1/16
Checked	J SPARROW	5/1/16
Ind. Rev. Company	ARTC	Ind. Rev. Name R RATH
Review Signature		5/1/16

ARTC ACCEPTANCE
Accepted by P CAMPBELL
Signed:
Acceptance Date 5/1/16

ARTC

NIBT0501

Sheet No 1 of 1
Scale NTS
Sheet Size A4

TITLE

NAMBUCCA HEADS

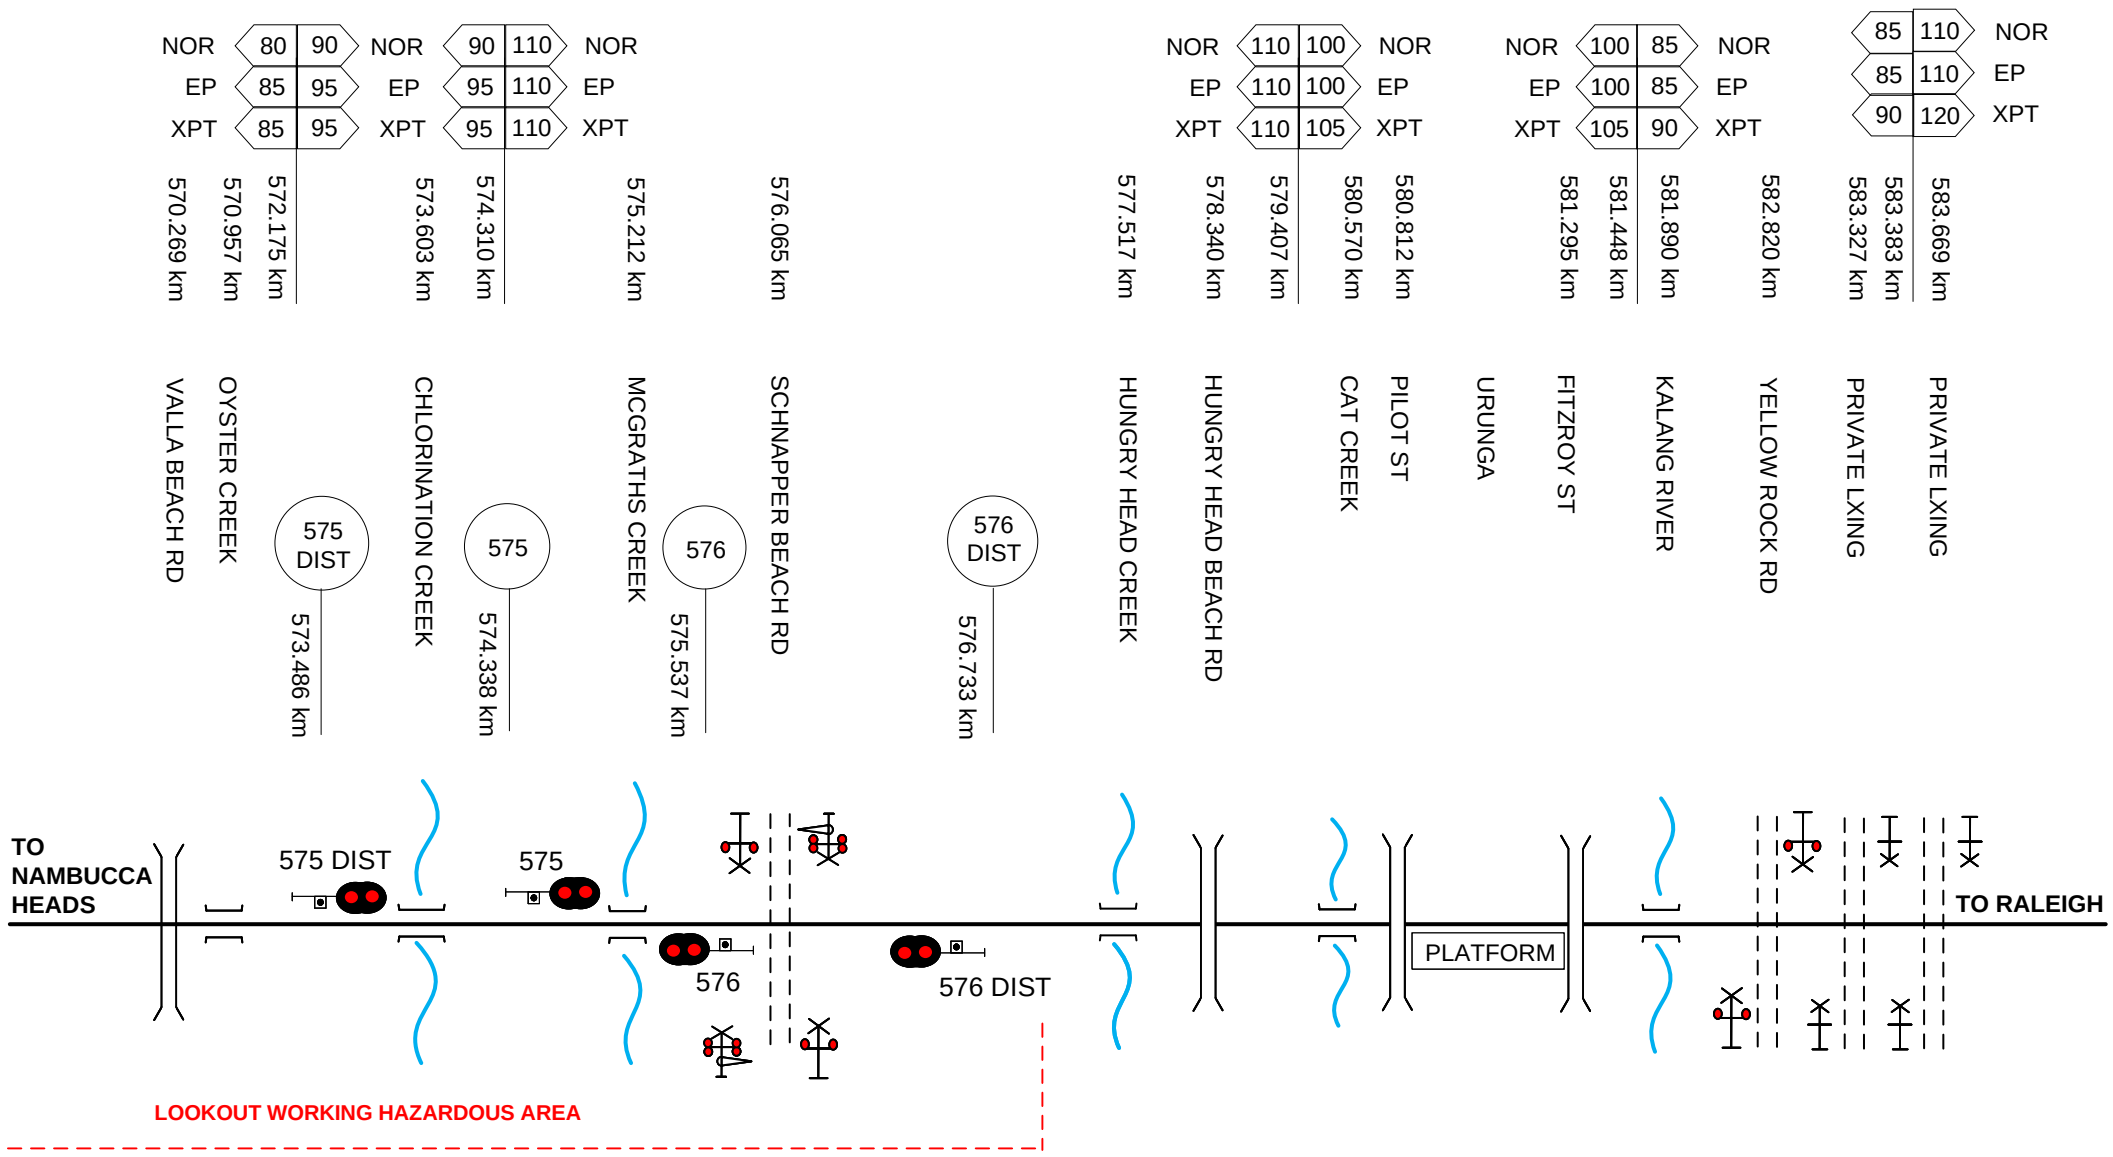

This diagram must be used in conjunction with the corresponding Network Information Book containing the location specific information in Section 2 as well as the legend and general information in Section 1.

Rev	Date	Revision Description	Designed	Checked	Ind.Rev	Approved
2	30/4/24	Schnapper Beach road crossing km updated				
1	10/4/19	NIB review updates	DBOCZ			

Designed	B HILL	5/1/16
Checked	J SPARROW	5/1/16
Ind. Rev. Company	ARTC	Ind. Rev. Name R RATH
Review Signature		5/1/16

ARTC ACCEPTANCE
Accepted by P CAMPBELL
Signed:
Acceptance Date 5/1/16

ARTC

NIB-T0502

Sheet No 1 of 1
Sheet Size A4
Scale NTS

TITLE

NAMBUCCA HEADS - RALEIGH

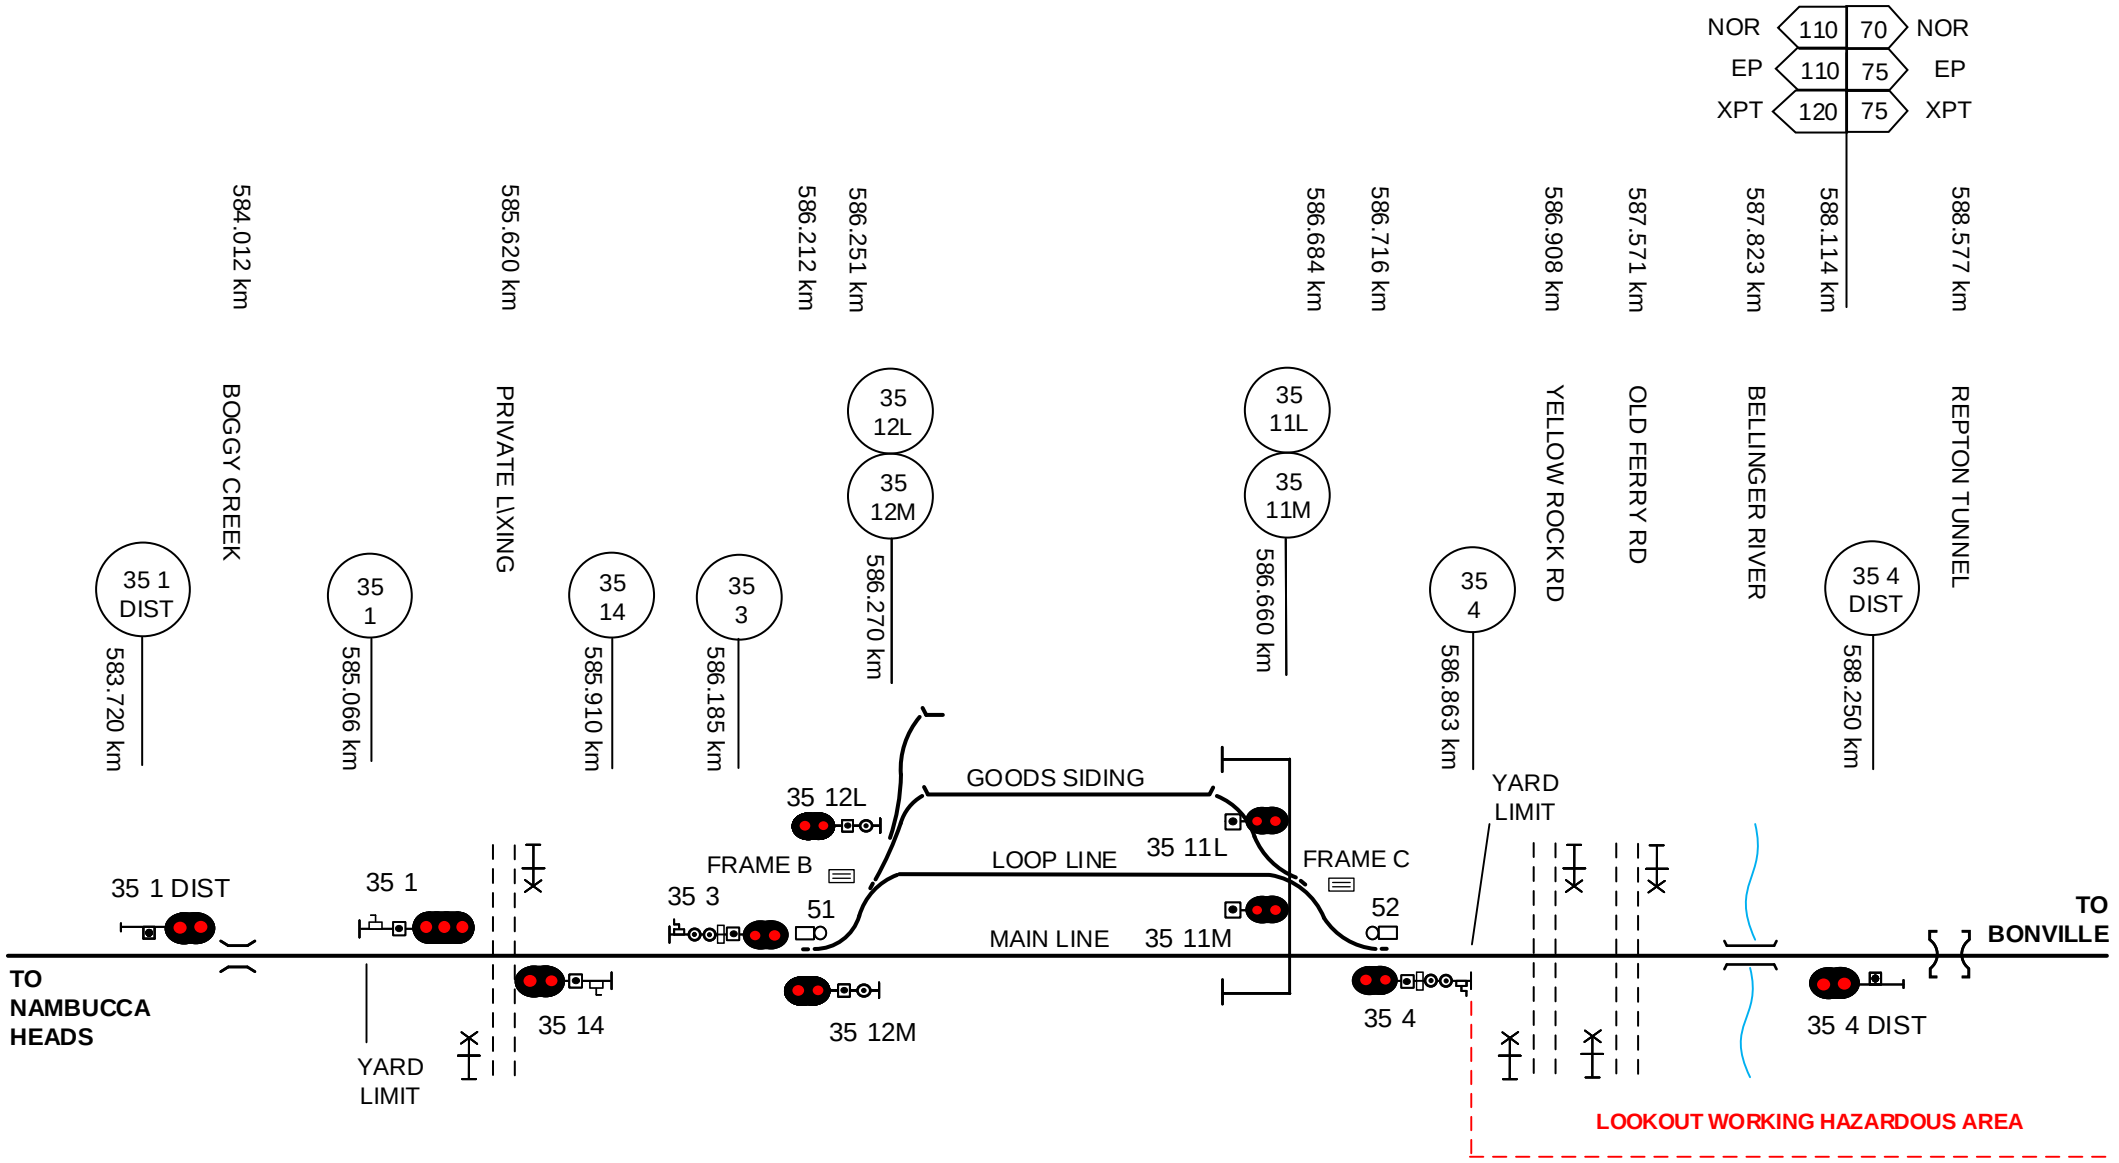

This diagram must be used in conjunction with the corresponding Network Information Book containing the location specific information in Section 2 as well as the legend and general information in Section 1.

Rev	Date	Revision Description	Designed	Checked	Ind.Rev	Approved
1	15/4/19	NIB review updates	DBOCZ			

Designed	B HILL	5/1/16
Checked	J SPARROW	5/1/16
Ind. Rev. Company	ARTC	Ind. Rev. Name R RATH
Review Signature		5/1/16

ARTC ACCEPTANCE
Accepted by P CAMPBELL
Signed:
Acceptance Date 5/1/16

ARTC

TITLE

RALEIGH

NIB-T0503

Sheet No 1 of 1

Scale NTS

Sheet Size A4

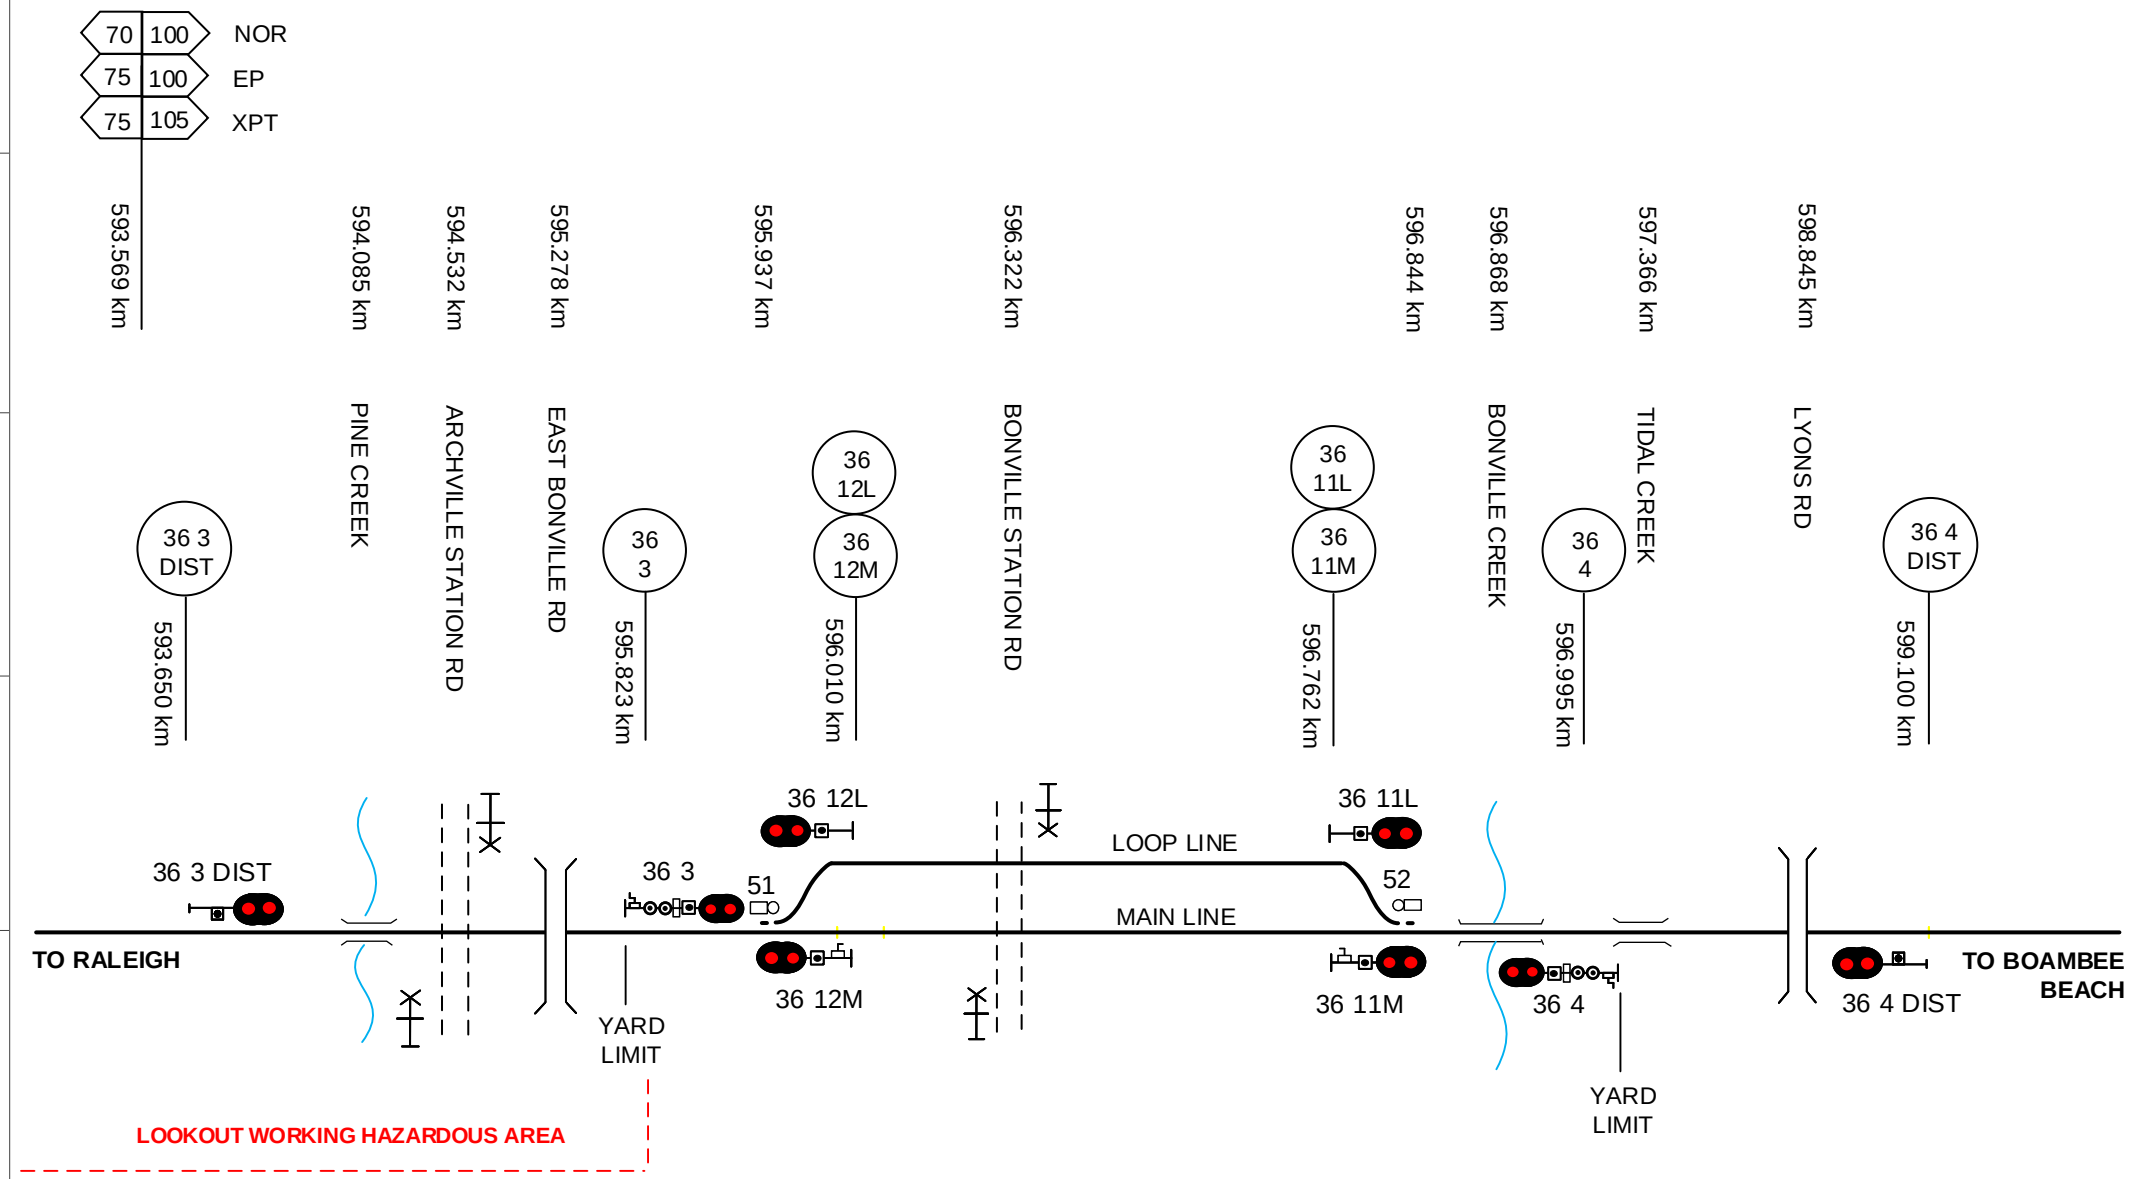

This diagram must be used in conjunction with the corresponding Network Information Book containing the location specific information in Section 2 as well as the legend and general information in Section 1.

Rev	Date	Revision Description	Designed	Checked	Ind.Rev	Approved
1	1/4/19	NIB review updates	DBOCZ			

Designed	B HILL	5/1/16
Checked	J SPARROW	5/1/16
Ind. Rev. Company	ARTC	
Ind. Rev. Name	R RATH	
Review Signature		5/1/16

ARTC ACCEPTANCE
Accepted by P CAMPBELL
Signed:
Acceptance Date 5/1/16

ARTC

NIB-T0504

Sheet No 1 of 1
Scale NTS
Sheet Size A4

TITLE

BONVILLE

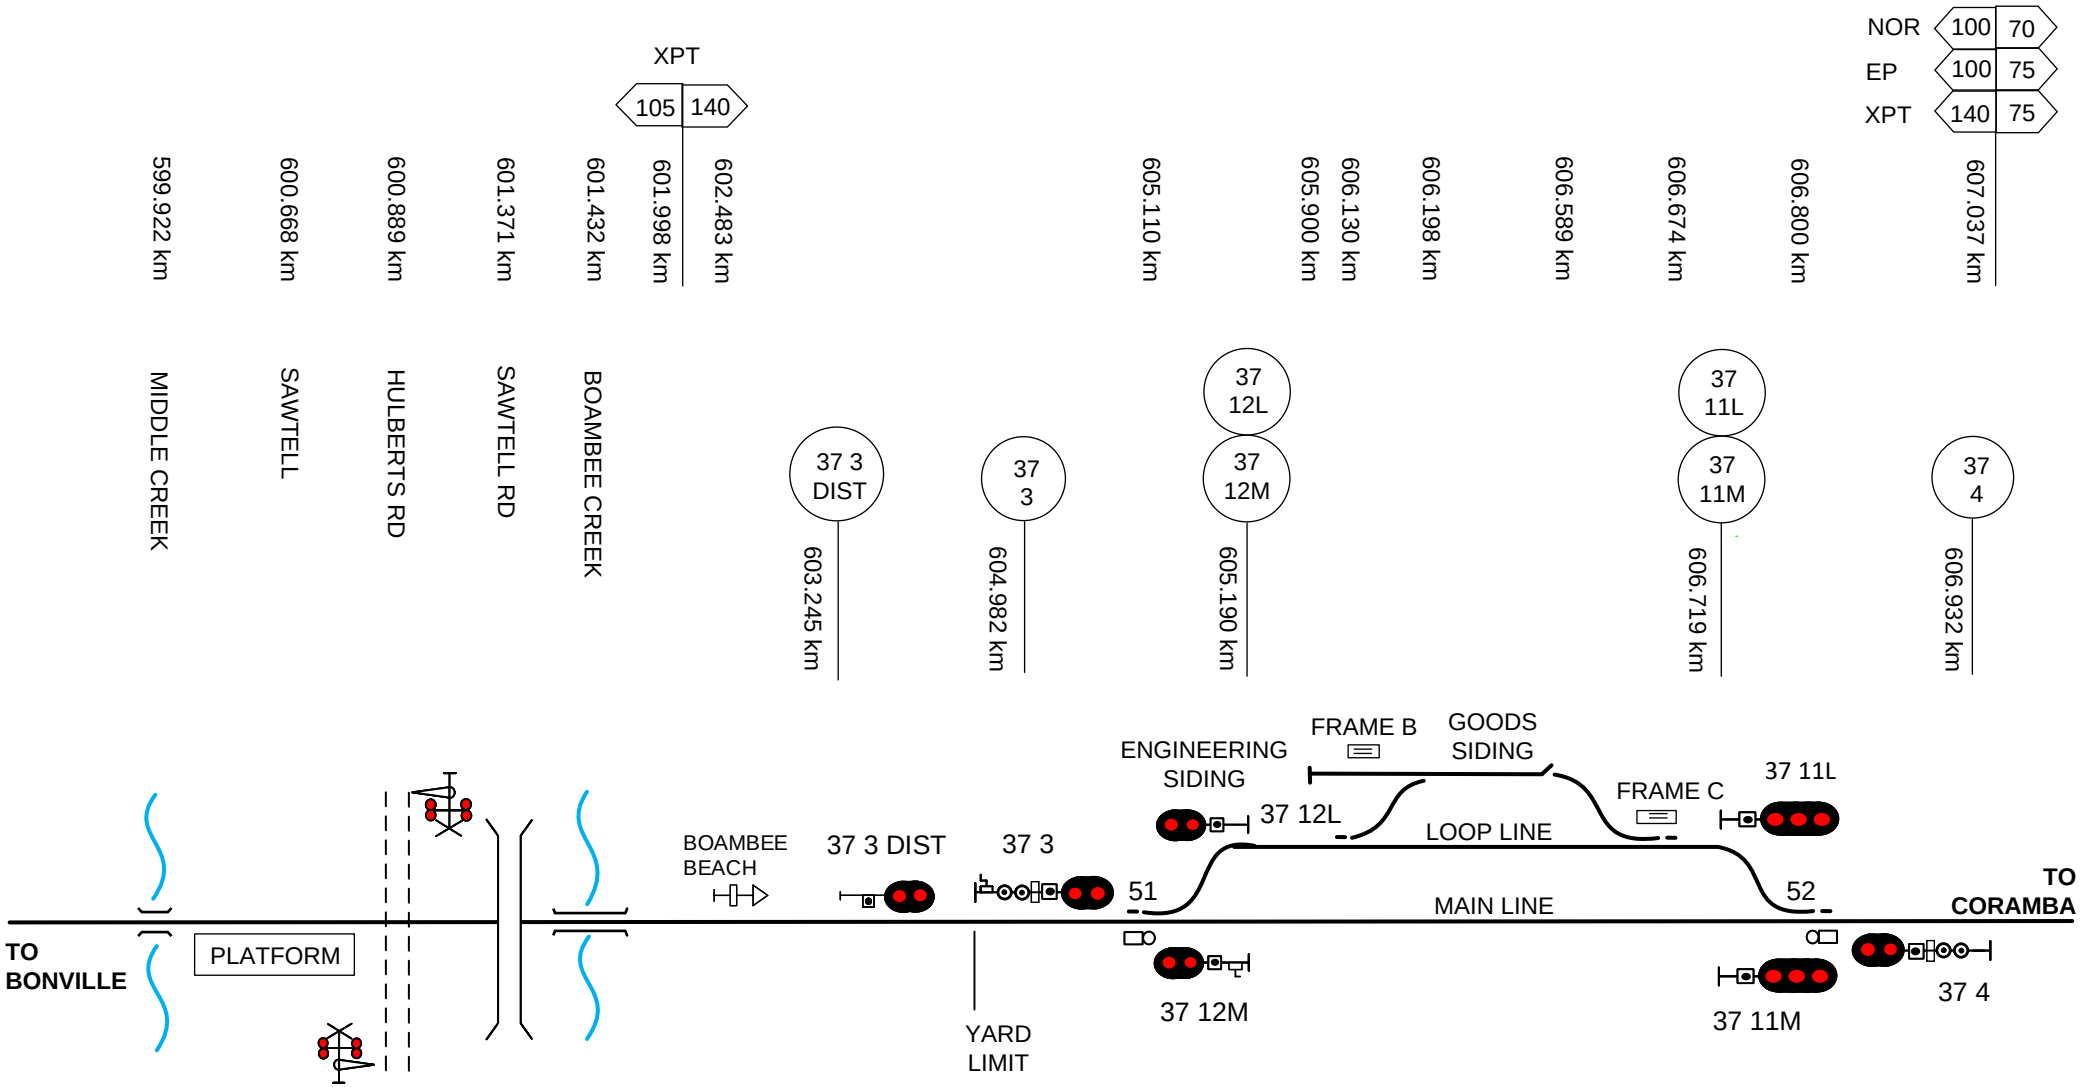

This diagram must be used in conjunction with the corresponding Network Information Book containing the location specific information in Section 2 as well as the legend and general information in Section 1.

Rev	Date	Revision Description	Designed	Checked	Ind.Rev	Approved
2	5/8/21	Signal 37-4 updated.				
1	1/4/19	NIB review updates	DBOCZ			

Designed	B HILL	5/1/16
Checked	J SPARROW	5/1/16
Ind. Rev. Company	ARTC	Ind. Rev. Name R RATH
Review Signature		5/1/16

ARTC ACCEPTANCE
Accepted by P CAMPBELL
Signed:
Acceptance Date 5/1/16

ARTC

NIB-T0505

Sheet No 1 of 1
Scale NTS
Sheet Size A4

TITLE

BOAMBEE BEACH

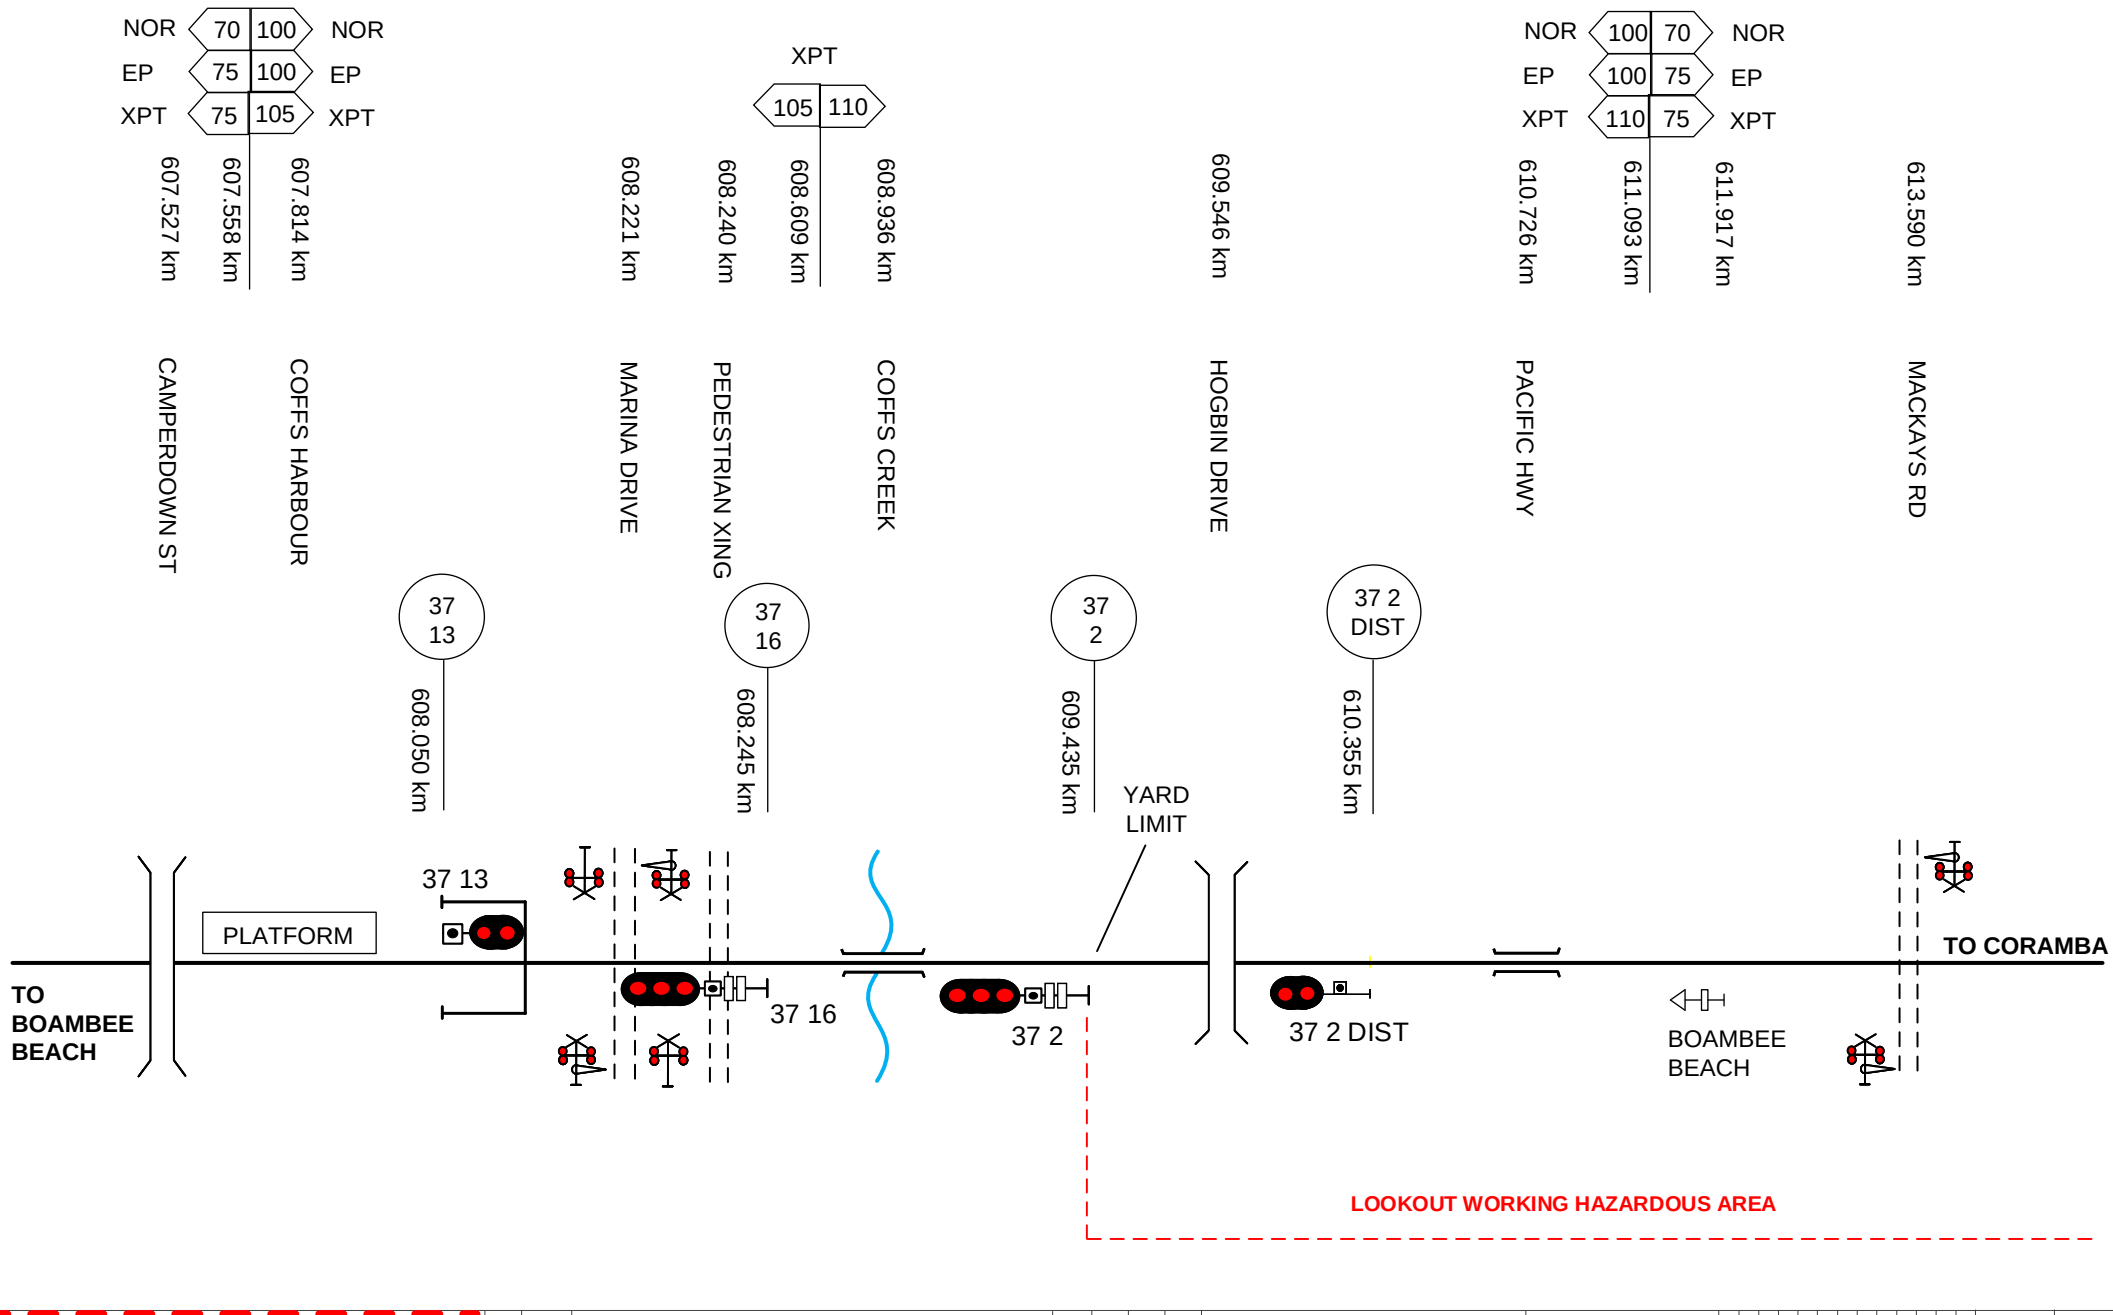

This diagram must be used in conjunction with the corresponding Network Information Book containing the location specific information in Section 2 as well as the legend and general information in Section 1.

Rev	Date	Revision Description	Designed	Checked	Ind.Rev	Approved
2	5/8/21	Signal 37-2 updated.				
1	2/4/19	NIB review updates	DBOCZ			

Designed	B HILL	5/1/16
Checked	J SPARROW	5/1/16
Ind. Rev. Company	ARTC	Ind. Rev. Name R RATH
Review Signature		5/1/16

ARTC ACCEPTANCE
Accepted by P CAMPBELL
Signed:
Acceptance Date 5/1/16

ARTC

NIB-T0506

Sheet No 1 of 1
Scale NTS
Sheet Size A4

TITLE

BOAMBEE BEACH TO CORAMBA 1

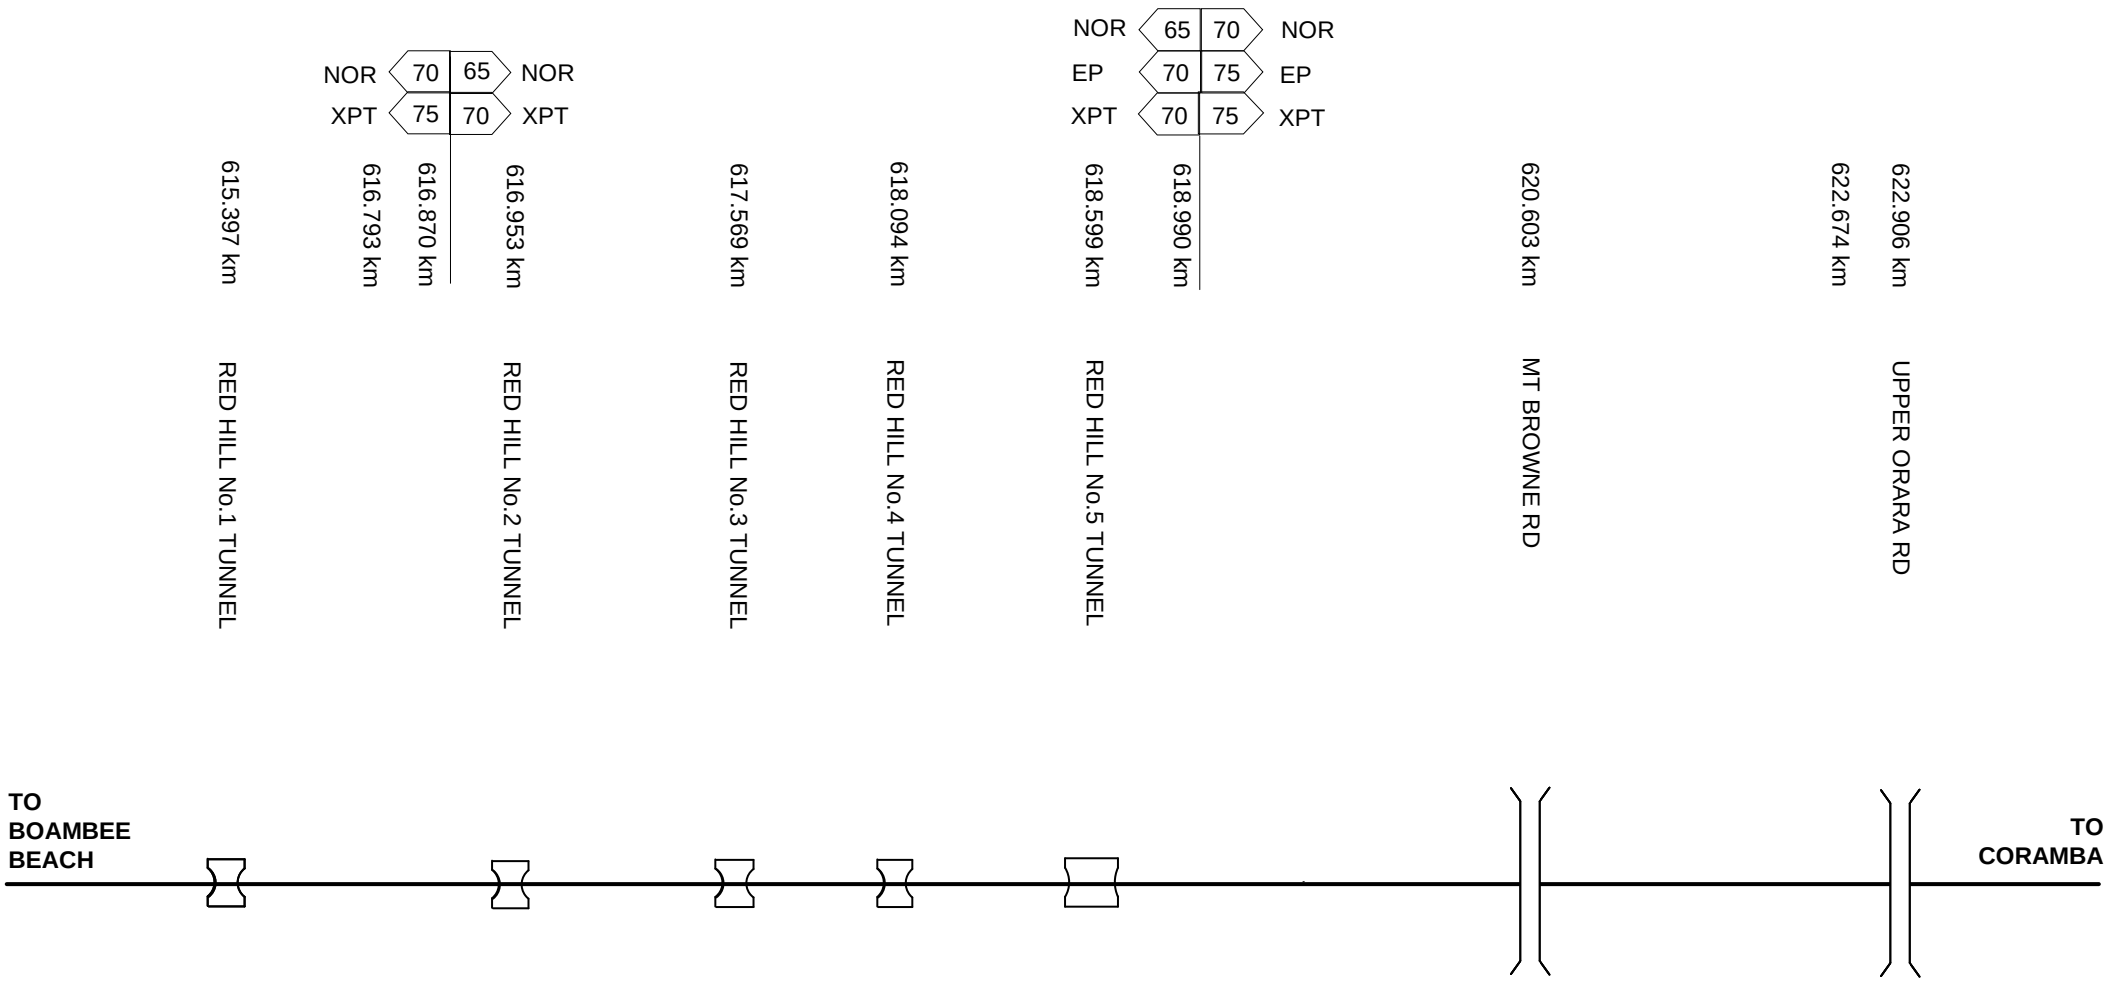

This diagram must be used in conjunction with the corresponding Network Information Book containing the location specific information in Section 2 as well as the legend and general information in Section 1.

Rev	Date	Revision Description	Designed	Checked	Ind.Rev	Approved
3	22/1/24	Speed signs removed from 619.870 and 620.600kms				
2	5/8/21	Signals removed as per SAFE Notice 2-4839, lookout working updated & diagram renamed				
1	16/4/19	NIB review updates	DBOCZ			

Designed	B HILL	5/1/16
Checked	J SPARROW	5/1/16
Ind. Rev. Company	ARTC	Ind. Rev. Name R RATH
Review Signature		5/1/16

ARTC ACCEPTANCE
Accepted by P CAMPBELL
Signed:
Acceptance Date 5/1/16

ARTC

NIB-T0507

Sheet No 1 of 1

Scale NTS

Sheet Size A4

TITLE

BOAMBEE BEACH TO CORAMBA 2

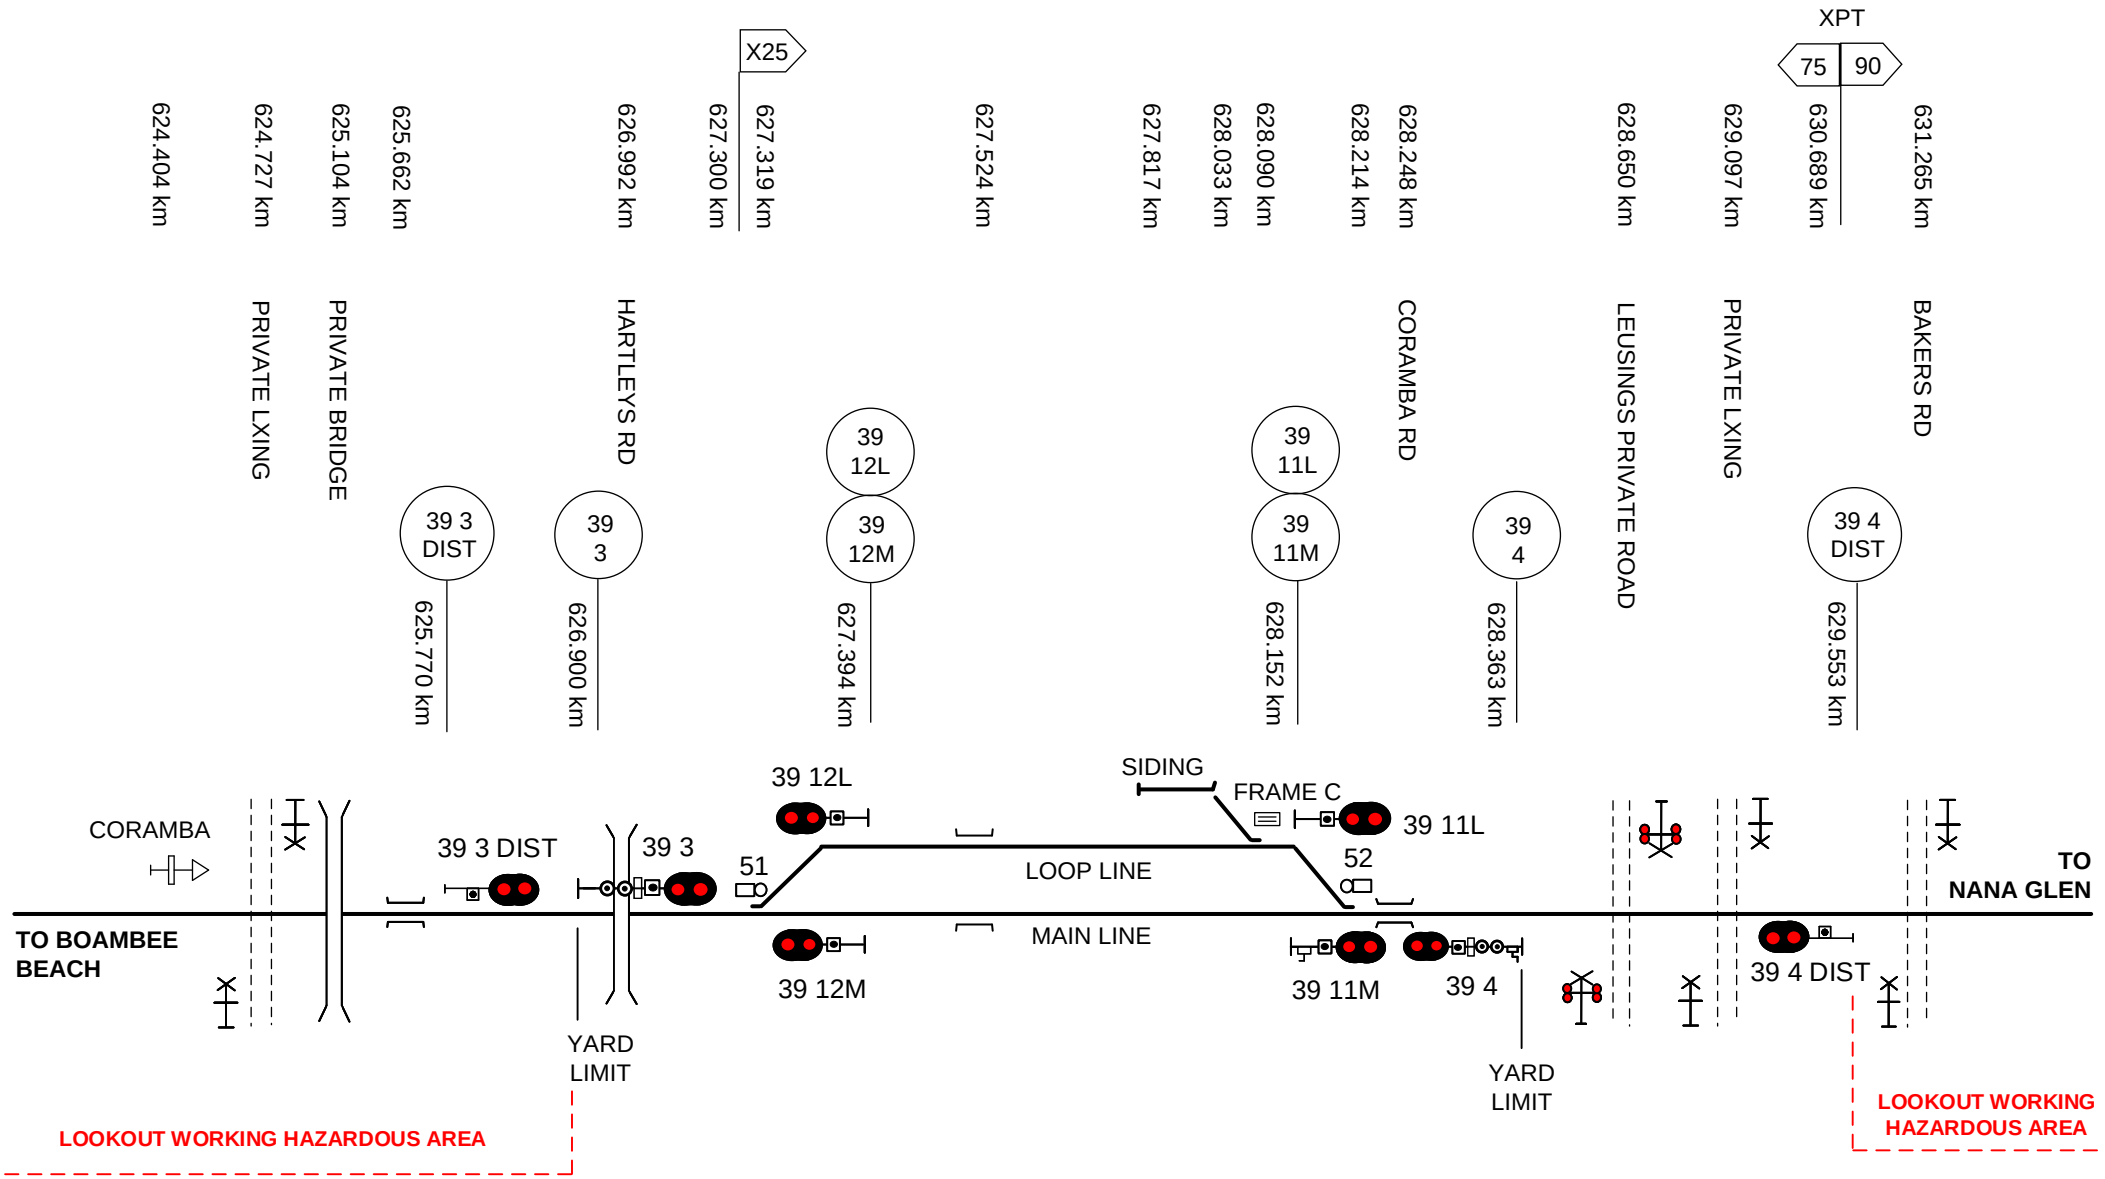

This diagram must be used in conjunction with the corresponding Network Information Book containing the location specific information in Section 2 as well as the legend and general information in Section 1.

Rev	Date	Revision Description	Designed	Checked	Ind.Rev	Approved
2	5/8/21	Signals 39-3 & 39-12M and lookout working updated.				
1	10/4/19	NIB review updates	DBOCZ			

Designed	B HILL	5/1/16
Checked	J SPARROW	5/1/16
Ind. Rev. Company	ARTC	Ind. Rev. Name R RATH
Review Signature		5/1/16

ARTC ACCEPTANCE
Accepted by P CAMPBELL
Signed:
Acceptance Date 5/1/16

ARTC

NIB-T0508

Sheet No 1 of 1
Scale NTS
Sheet Size A4

TITLE

CORAMBA

XPT 75 85
646.289 km
645.689 km TOWELLS RD
644.764 km PUBLIC LXING
644.477 km PRIVATE LXING
643.339 km MORROW'S LXING
40 4 DIST
643.365 km
642.590 km ROCKEY'S LXING
642.511 km PRIVATE ROAD
NOR X50 X50 EP
X50 X50
642.110 km
XPT 95 75
642.070 km
X50 X50
642.056 km
641.950 km
40 4
642.272 km
641.867 km PALIMINO DRIVE
40 11M
40 11L
641.850 km
40 12M
40 12L
640.262 km
NOR X50 X50 EP
X50 X50
640.250 km
640.191 km
640.180 km
640.030 km BUCCA BUCCA CREEK
XPT 75 95
639.912 km
40 3
639.965 km
639.799 km GRAFTON ST
638.729 km PRIVATE LXING
40 3 DIST
638.426 km
638.221 km BLACKFELLOWS CREEK
637.501 km PRIVATE LXING
636.858 km EASTBANK RD
635.751 km PRIVATE LXING
634.544 km PRIVATE LXING
633.900 km PRIVATE LXING
XPT 90 75
633.014 km

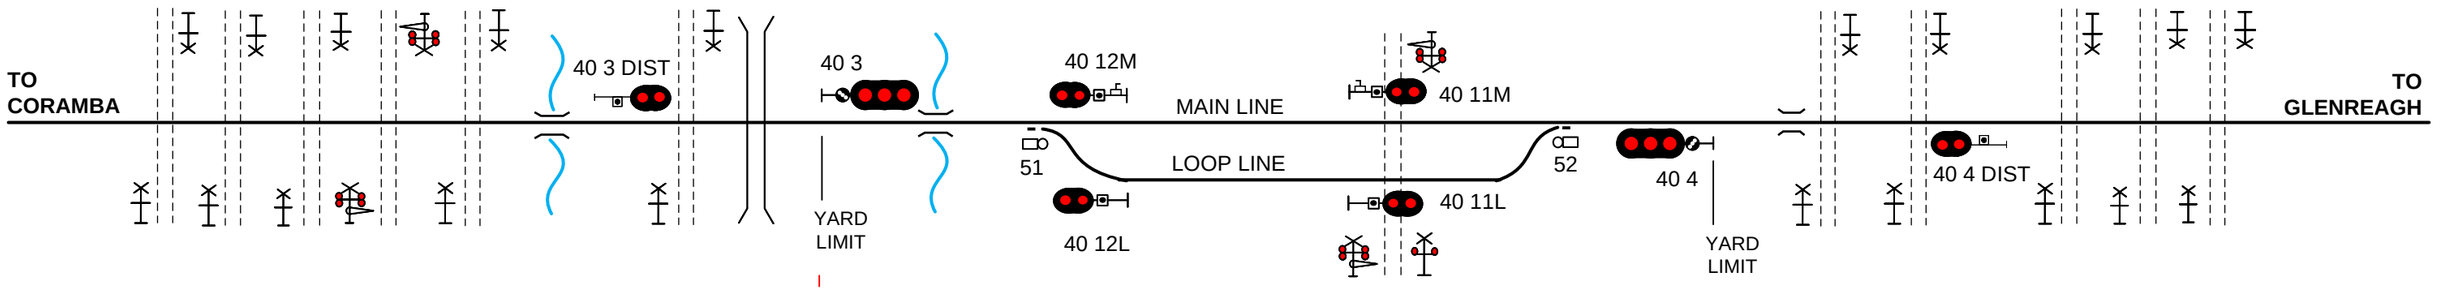

LOOKOUT WORKING HAZARDOUS AREA

This diagram must be used in conjunction with the corresponding Network Information Book containing the location specific information in Section 2 as well as the legend and general information in Section 1.

Rev	Date	Revision Description	DBOCZ	Designed	Checked	Ind.Rev	Approved
2	30/1/24	Speed sign corrections					
1	15/4/19	NIB review updates					

Designed	B HILL	5/1/16
Checked	J SPARROW	5/1/16
Ind. Rev. Company	ARTC	Ind. Rev. Name R RATH
Review Signature		5/1/16

ARTC ACCEPTANCE
Accepted by P CAMPBELL
Signed:
Acceptance Date 5/1/16

ARTC

NIB-T0509

Sheet No 1 of 1
Sheet Size A3
Scale NTS

TITLE

NANA GLEN

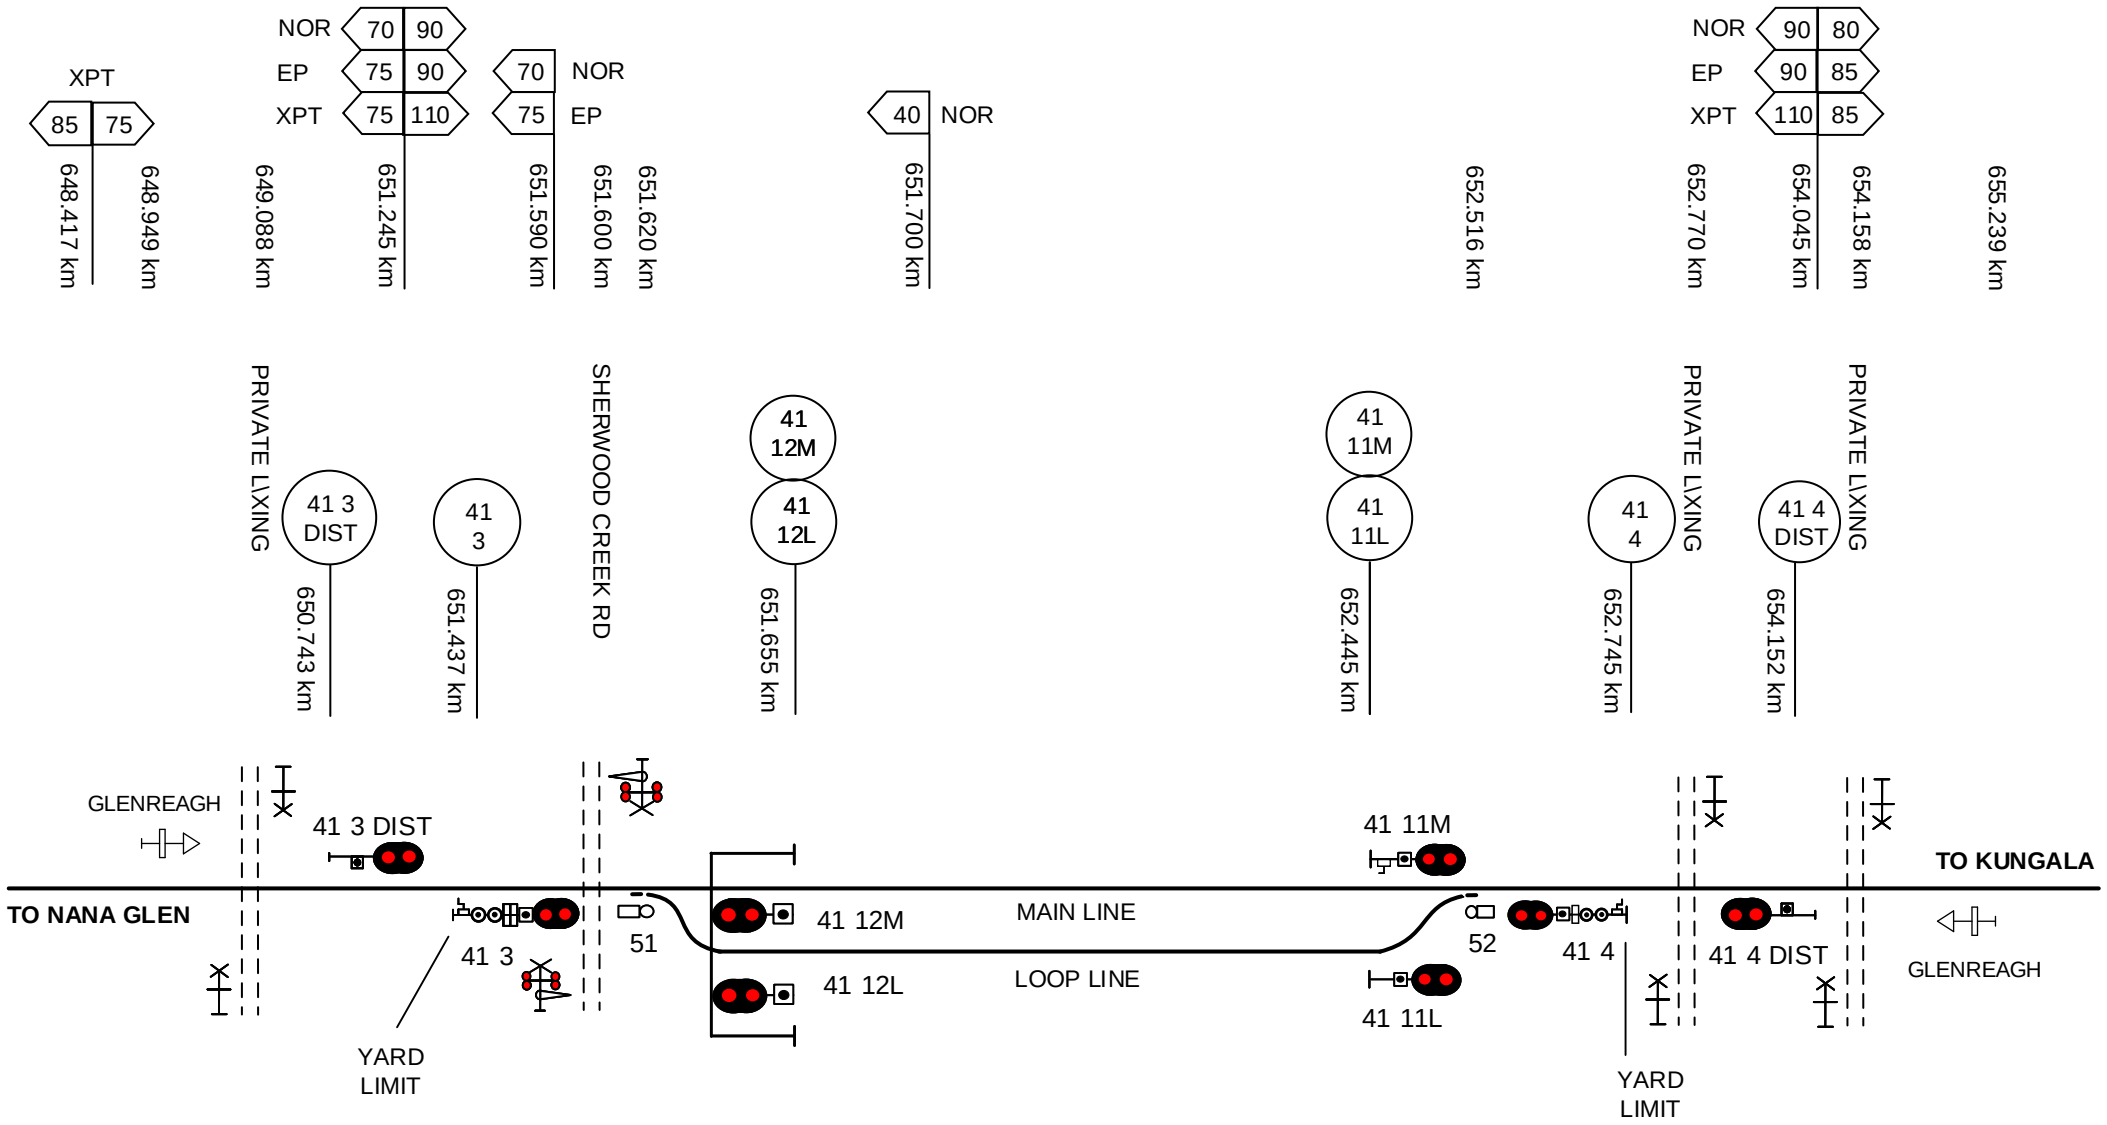

This diagram must be used in conjunction with the corresponding Network Information Book containing the location specific information in Section 2 as well as the legend and general information in Section 1.

Rev	Date	Revision Description	Designed	Checked	Ind.Rev	Approved
1	15/4/19	NIB review updates	DBOCZ			

Designed	B HILL	5/1/16	ARTC ACCEPTANCE
Checked	J SPARROW	5/1/16	Accepted by P CAMPBELL
Ind. Rev. Company	ARTC	Ind. Rev. Name	R RATH
Review Signature		5/1/16	Signed:
			Acceptance Date 5/1/16

ARTC

TITLE

GLENREAGH

NIB-T0510

Sheet No 1 of 1

Scale NTS

Sheet Size A4

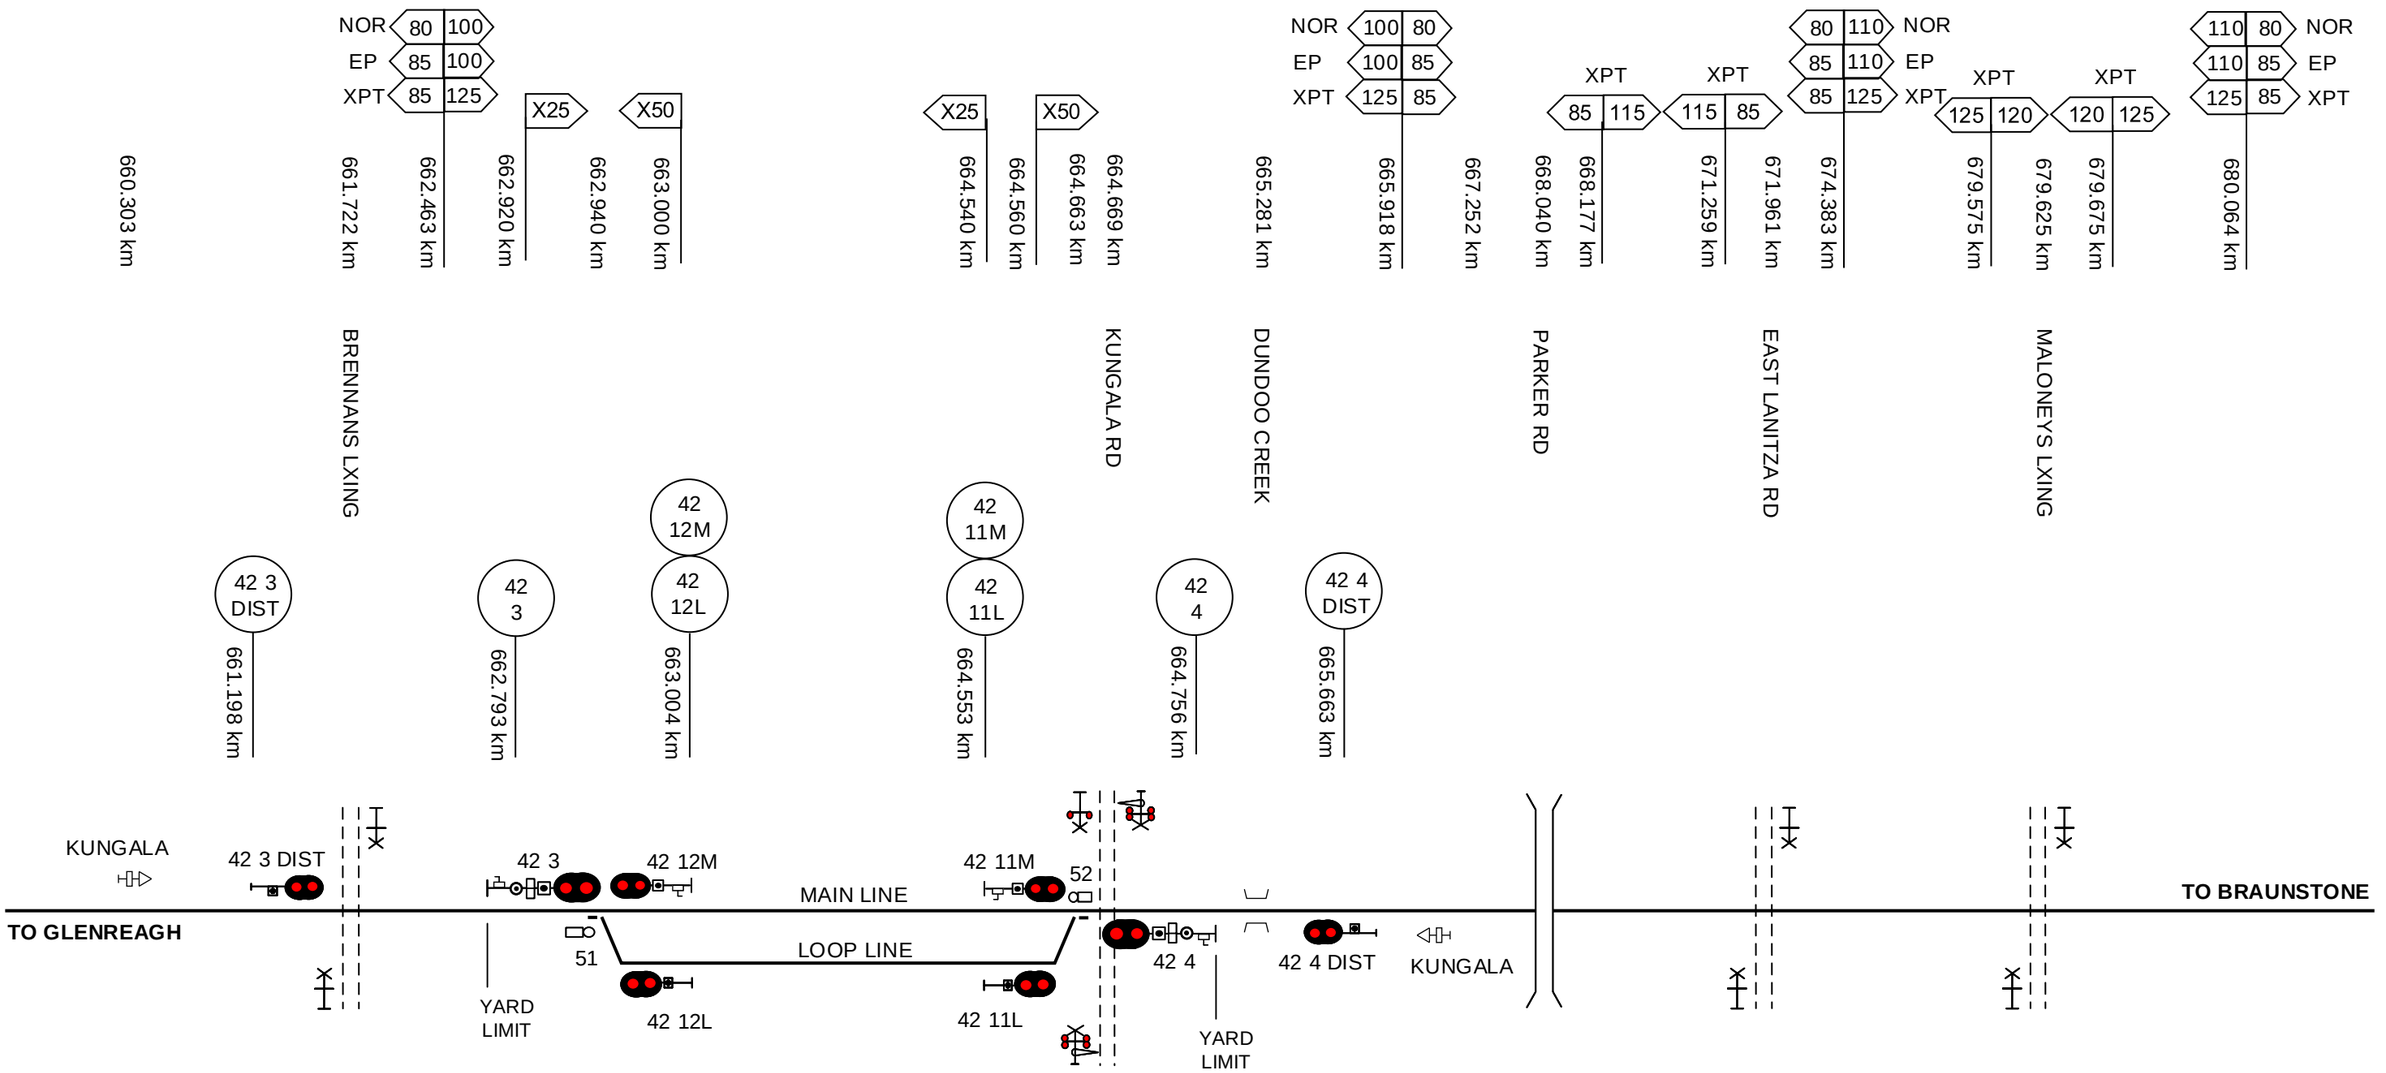

This diagram must be used in conjunction with the corresponding Network Information Book containing the location specific information in Section 2 as well as the legend and general information in Section 1.

Rev	Date	Revision Description	Designed	Checked	Ind.Rev.	Approved
2	20/10/21	Speed board added at 662.463 km				
1	16/4/19	NIB review updates	DBOCZ			

Designed	B HILL	5/1/16
Checked	J SPARROW	5/1/16
Ind. Rev. Company	ARTC	Ind. Rev. Name R RATH
Review Signature		5/1/16

ARTC ACCEPTANCE
Accepted by P CAMPBELL
Signed:
Acceptance Date 5/1/16

ARTC

NIB-T0511

Sheet No 1 of 1
Scale NTS
Sheet Size A3

TITLE

KUNGALA

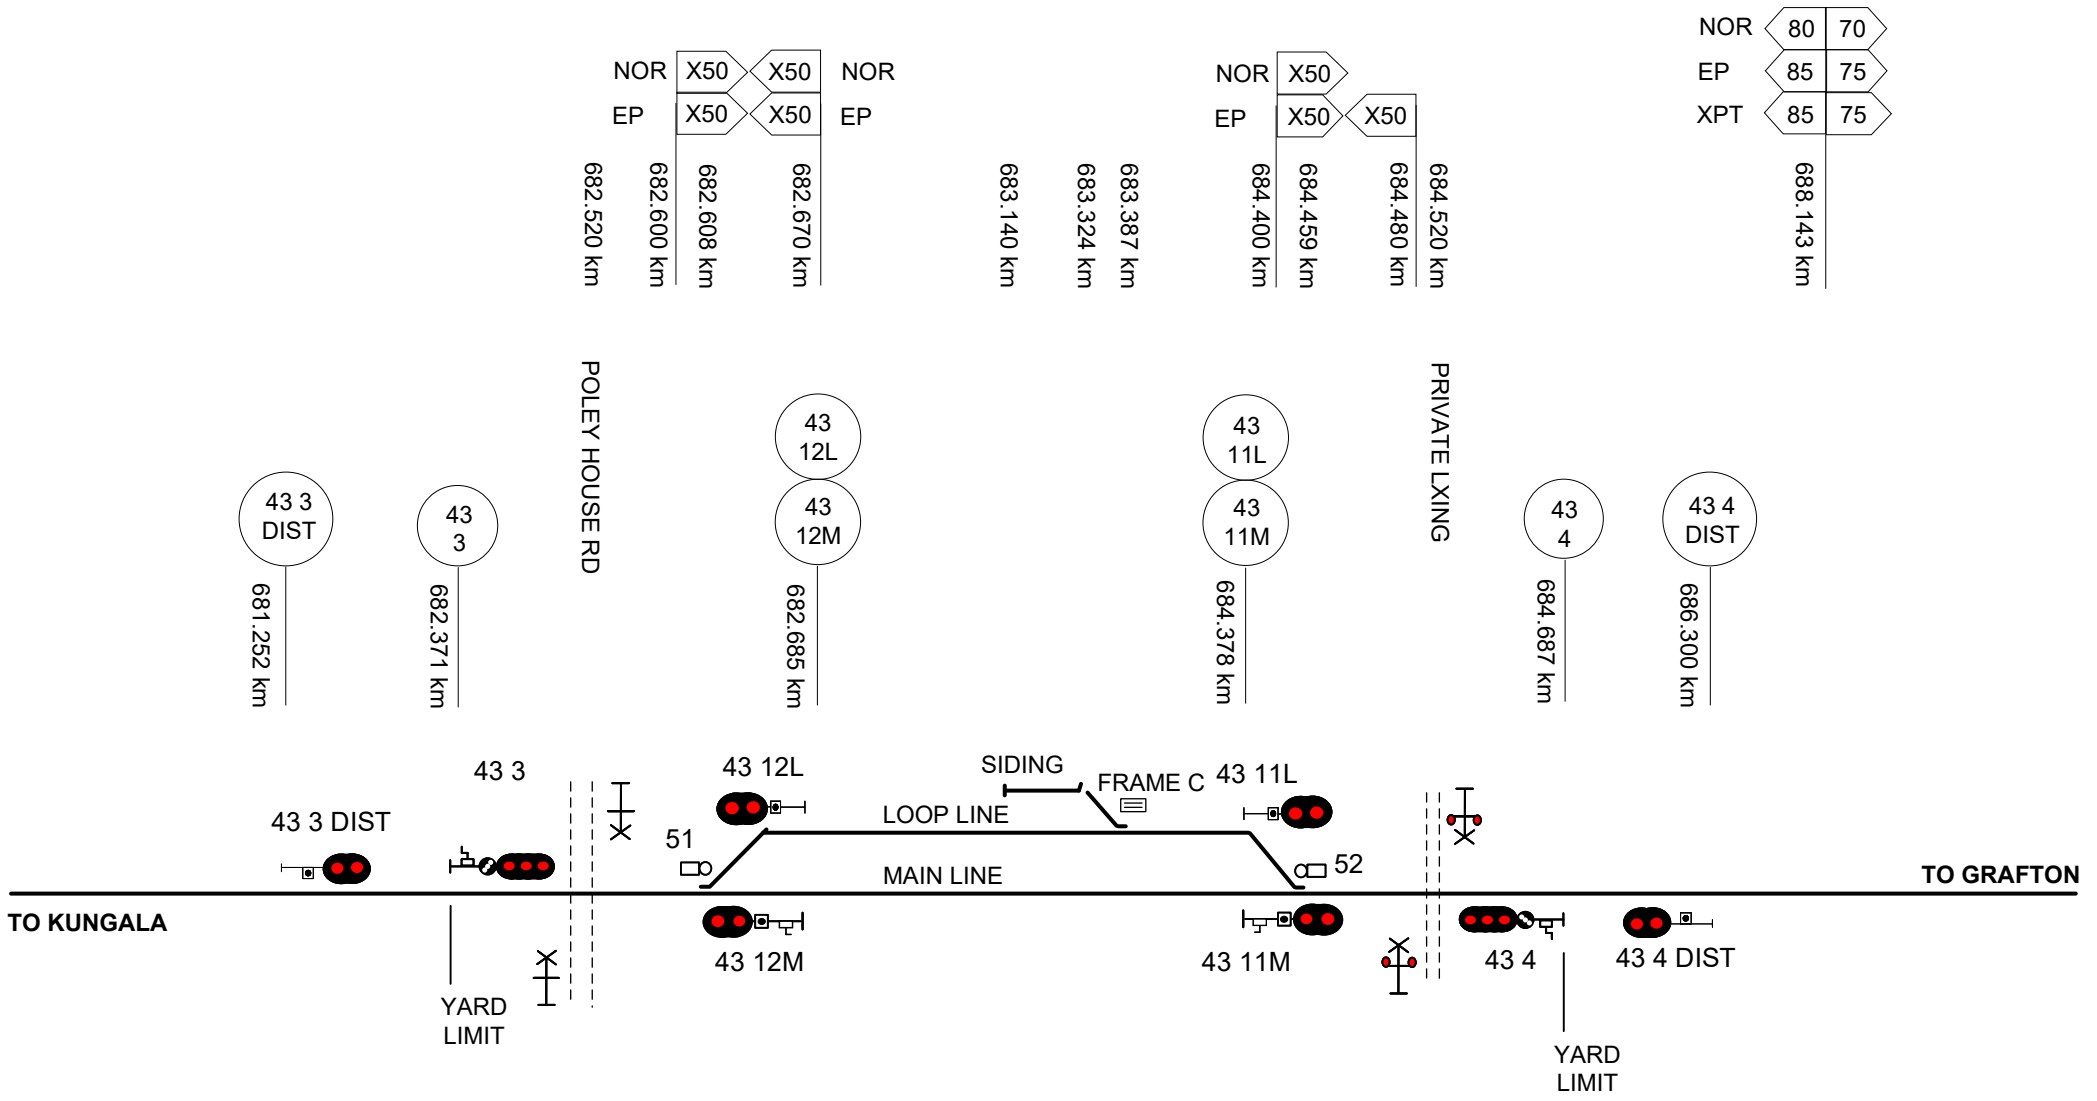

This diagram must be used in conjunction with the corresponding Network Information Book containing the location specific information in Section 2 as well as the legend and general information in Section 1.

Rev	Date	Revision Description	Designed	Checked	Ind.Rev	Approved
3	18/11/25	Five Mile Hill Rd bridge moved to Grafton City diagram				
2	22/2/21	Signal 43 3 DIST updated				
1	1/4/19	NIB review updates	DBOCZ			

Designed B HILL 5/1/16
Checked J SPARROW 5/1/16
Ind. Rev. Company ARTC
Ind. Rev. Name R RATH
Review Signature 5/1/16

ARTC ACCEPTANCE
Accepted by P CAMPBELL
Signed:
Acceptance Date 5/1/16

ARTC

NIB-T0512

Sheet No 1 of 1
Scale NTS
Sheet Size A4

TITLE

BRAUNSTONE

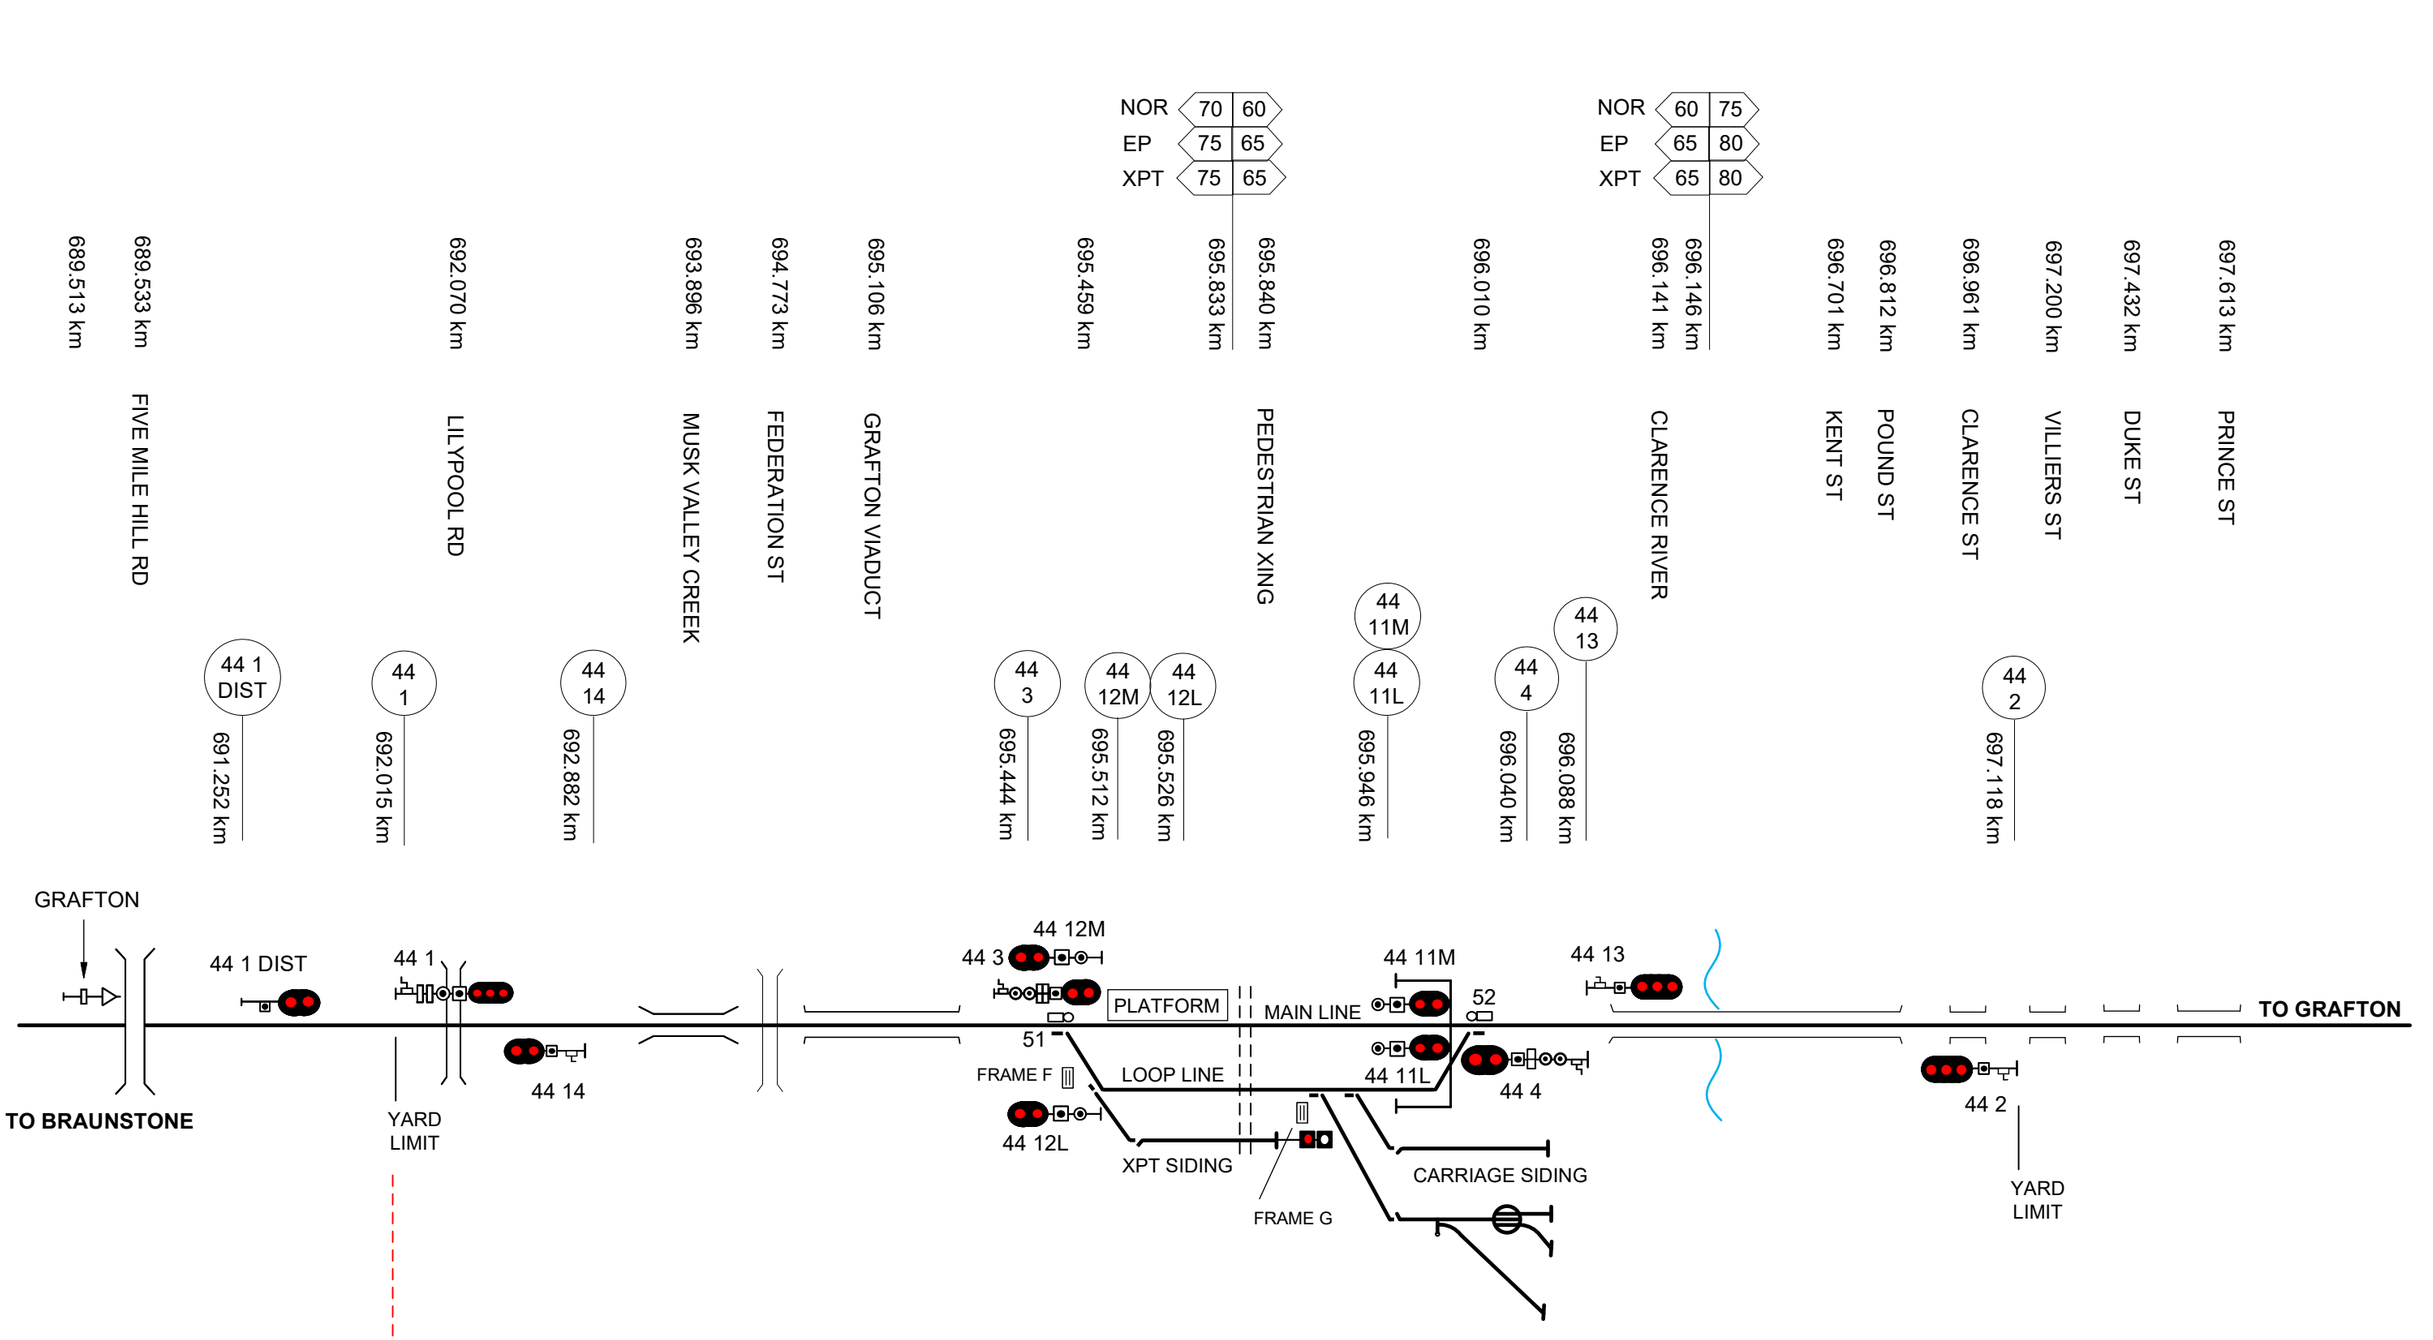

This diagram must be used in conjunction with the corresponding Network Information Book containing the location specific information in Section 2 as well as the legend and general information in Section 1.

Rev	Date	Revision Description	Designed	Checked	Ind.Rev.	Approved
3	18/11/25	Five Mile Hill Rd bridge moved from Braunstone diagram				
2	19/2/21	Ground frames added				
1	8/4/19	NIB review upates	DBOCZ			

Designed	B HILL	5/1/16
Checked	J SPARROW	5/1/16
Ind. Rev. Company	ARTC	Ind. Rev. Name R RATH
Review Signature		5/1/16

ARTC ACCEPTANCE
Accepted by P CAMPBELL
Signed:
Acceptance Date 5/1/16

ARTC

NIB-T0513

Sheet No 1 of 1
Scale NTS
Sheet Size A3

TITLE

GRAFTON CITY

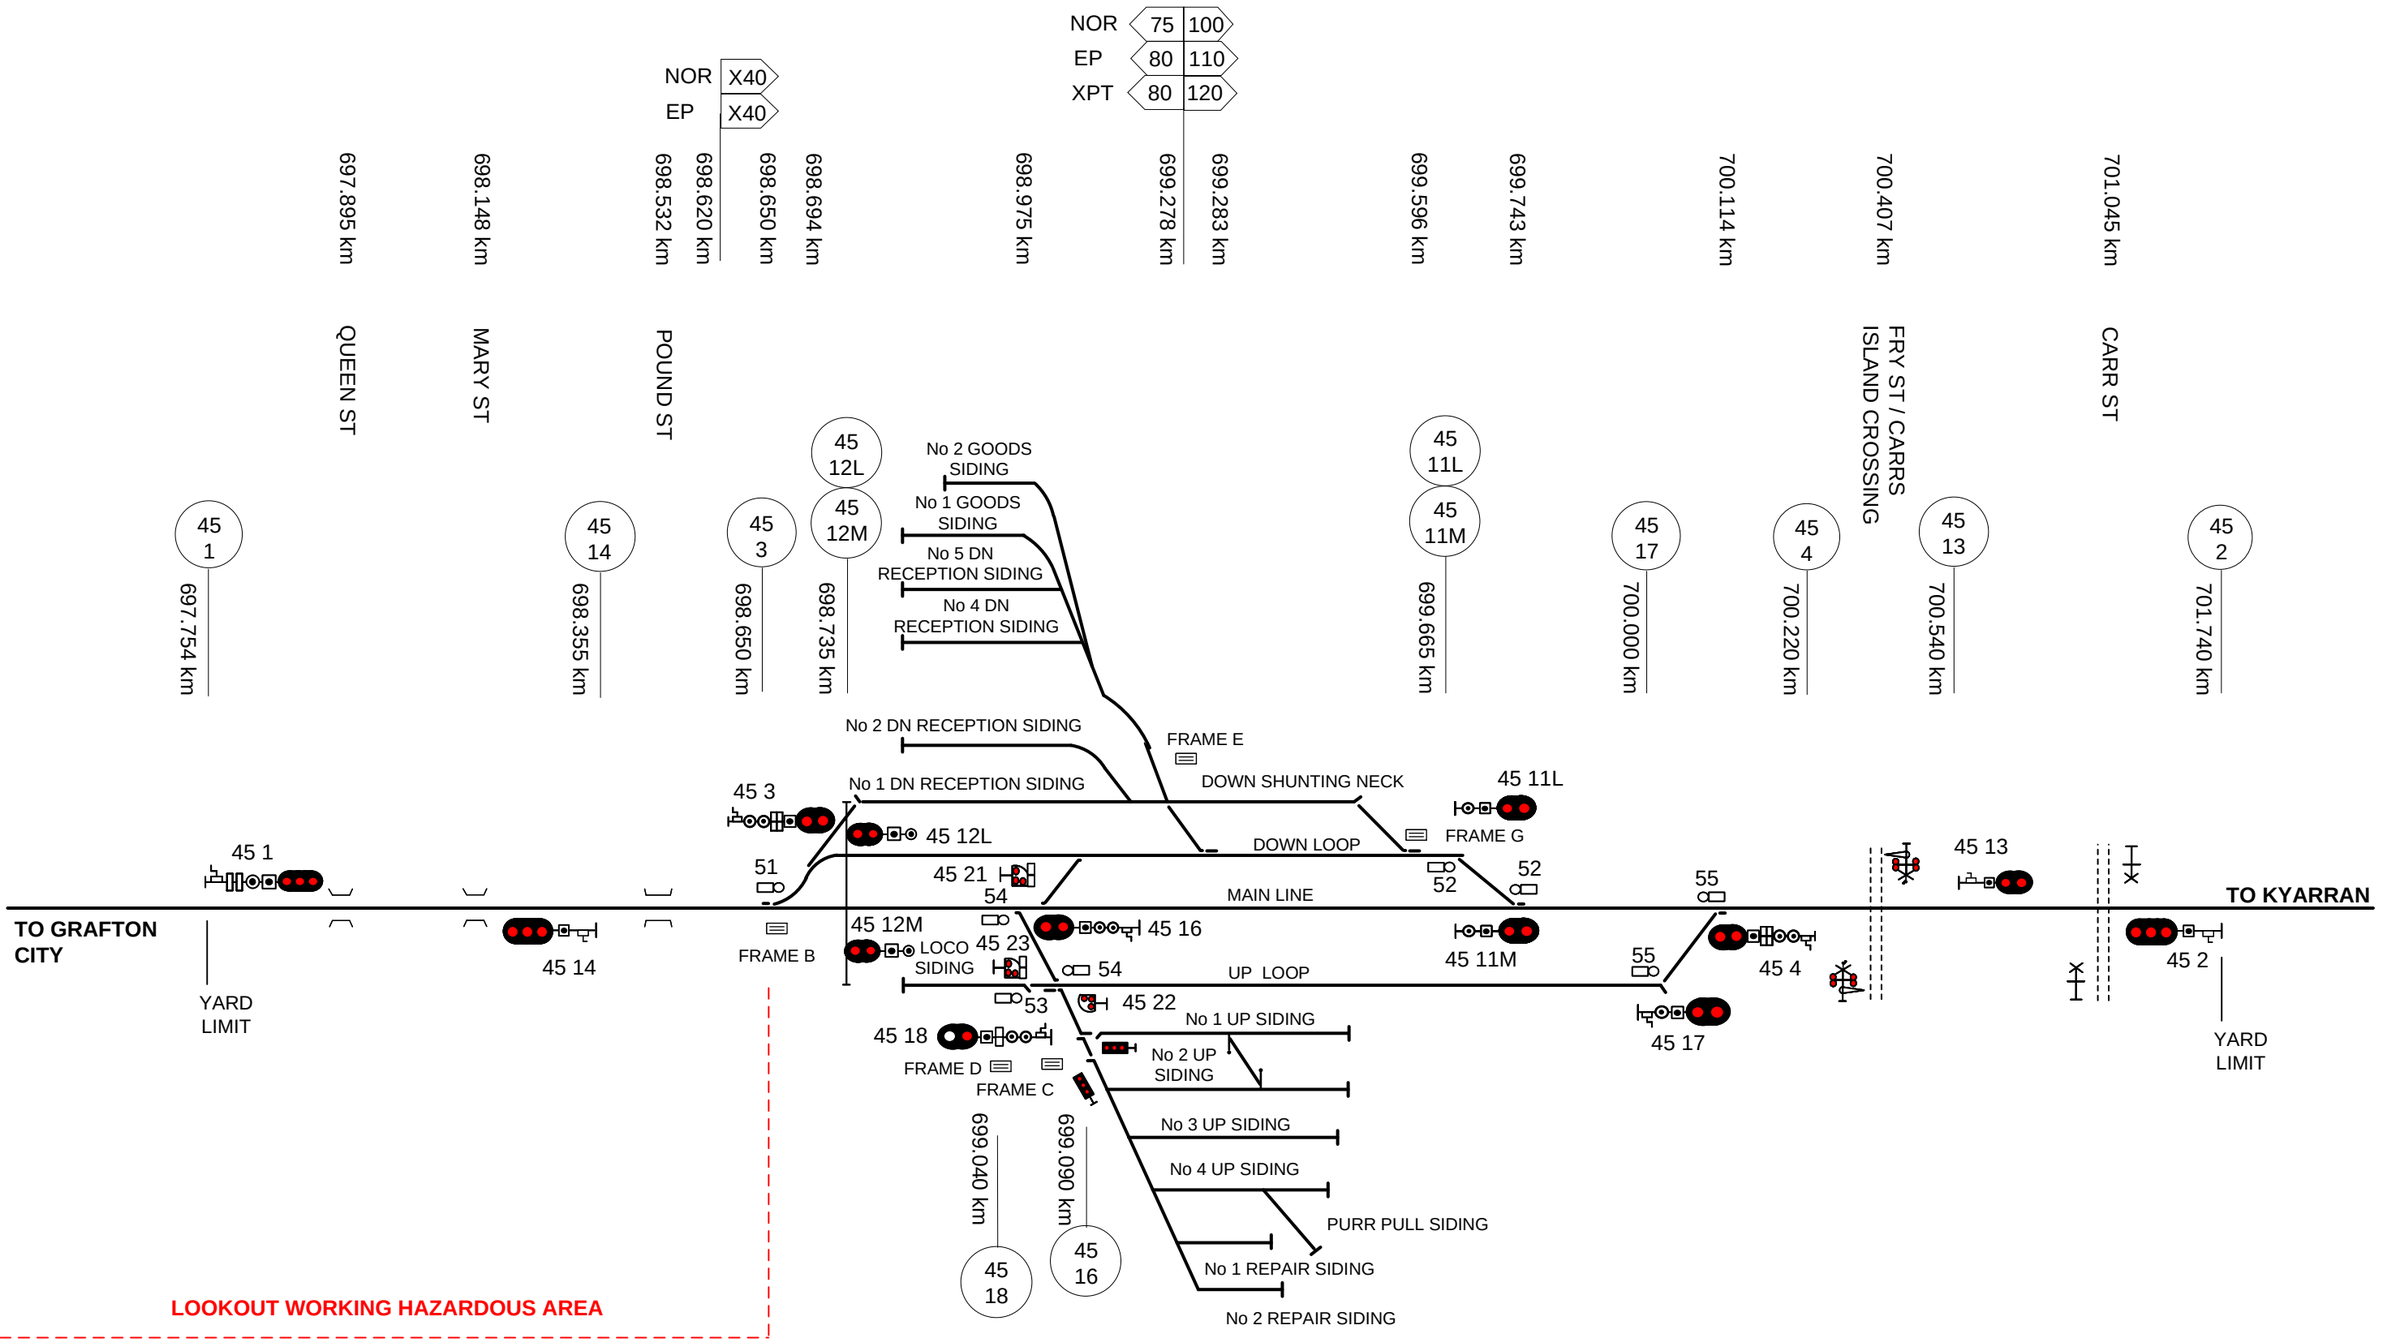

This diagram must be used in conjunction with the corresponding Network Information Book containing the location specific information in Section 2 as well as the legend and general information in Section 1.

Rev	Date	Revision Description	Designed	Checked	Ind.Rev	Approved
5	15/7/25	Mobile and storage sidings removed also the crossover between No1 Goods and No5 reception sidings				
4	27/5/21	No 3 down reception siding removed				
3	16/4/21	Speed board removals & updates				
2	8/4/19	NIB review updates	DBOCZ			
1	5/9/17	Fry Street level crossing protection updated				

Designed B HILL 5/1/16
Checked J SPARROW 5/1/16
Ind. Rev. Company ARTC
Ind. Rev. Name R RATH
Review Signature 5/1/16

ARTC ACCEPTANCE
Accepted by P CAMPBELL
Signed:
Acceptance Date 5/1/16

ARTC

TITLE

GRAFTON

NIB-T0514

Sheet No 1 of 1
Scale NTS
Sheet Size A3

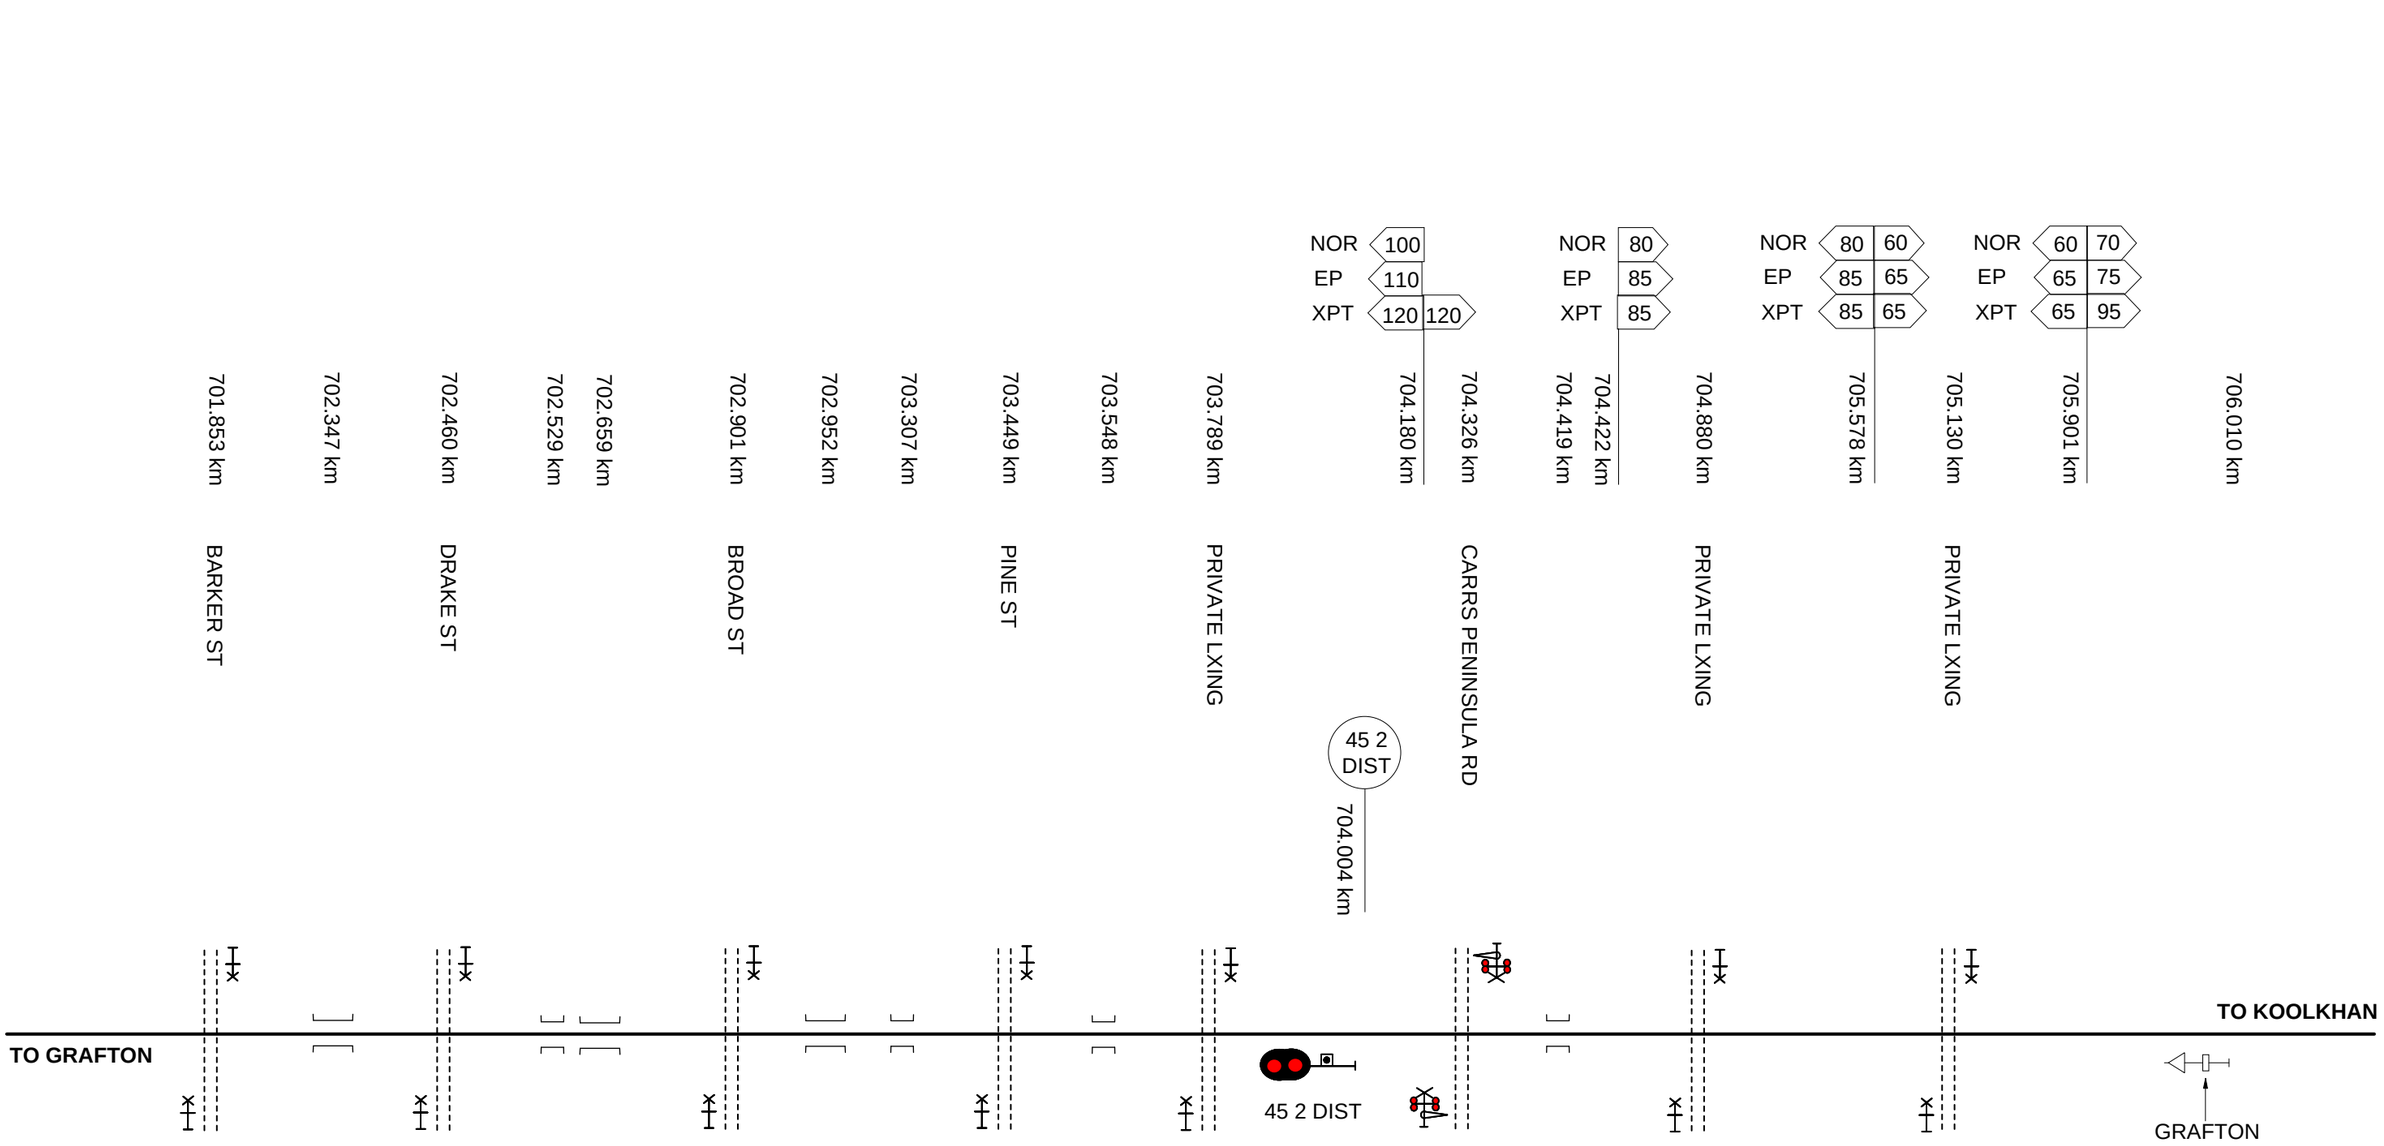

This diagram must be used in conjunction with the corresponding Network Information Book containing the location specific information in Section 2 as well as the legend and general information in Section 1.

Rev	Date	Revision Description	DBOCZ	Designed	Checked	Ind.Rev	Approved
3	3/6/24	Private crossing at 705.130km updated					
2	16/4/21	Speed board removals & updates					
1	8/4/19	NiB review updates					

Designed	B HILL	5/1/16
Checked	J SPARROW	5/1/16
Ind. Rev. Company	ARTC	Ind. Rev. Name R RATH
Review Signature		5/1/16

ARTC ACCEPTANCE
Accepted by P CAMPBELL
Signed:
Acceptance Date 5/1/16

ARTC

NIB-T0515

Sheet No 1 of 1
Scale NTS
Sheet Size A3

TITLE

GRAFTON - KOOLKHAN

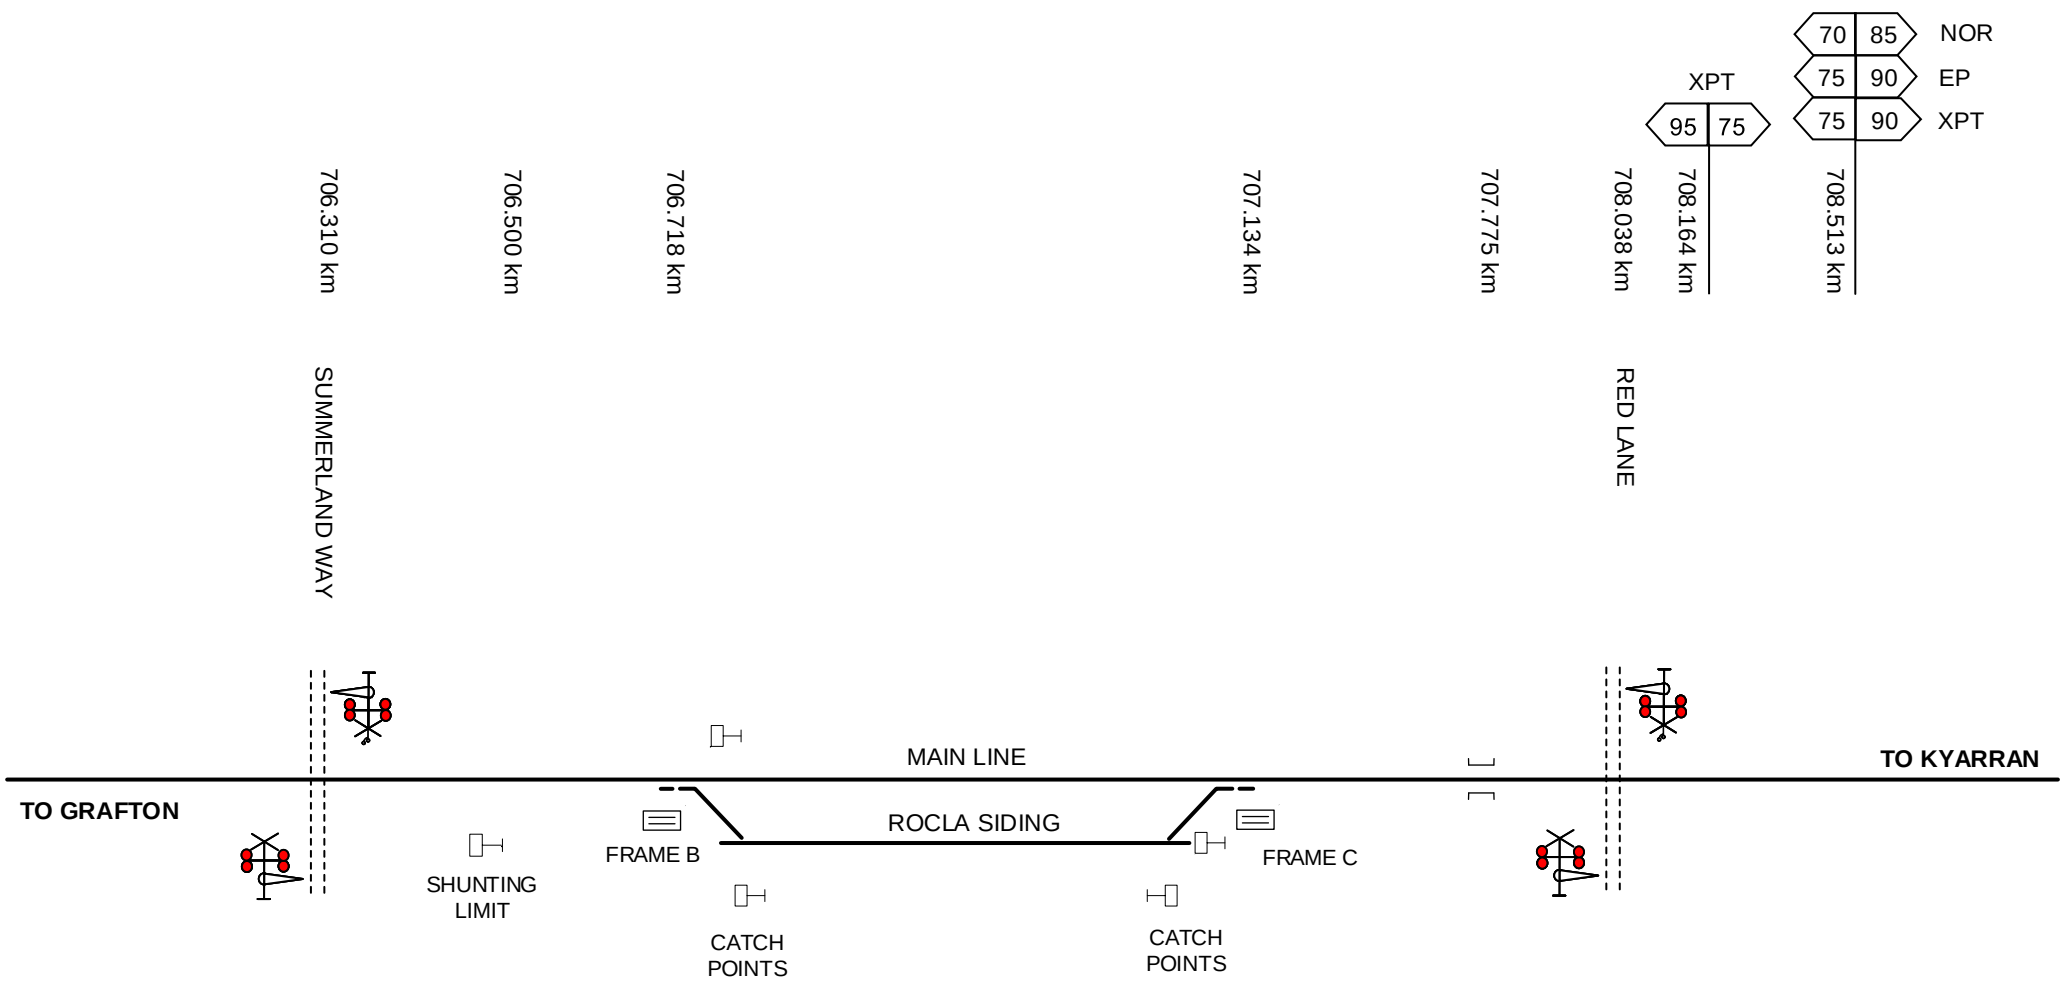

This diagram must be used in conjunction with the corresponding Network Information Book containing the location specific information in Section 2 as well as the legend and general information in Section 1.

Rev	Date	Revision Description	Designed	Checked	Ind.Rev	Approved
1	18/4/19	NIB review updates	DBOCZ			

Designed	B HILL	5/1/16
Checked	J SPARROW	5/1/16
Ind. Rev. Company	ARTC	Ind. Rev. Name R RATH
Review Signature		5/1/16

ARTC ACCEPTANCE
Accepted by P CAMPBELL
Signed:
Acceptance Date 5/1/16

ARTC

TITLE

KOOLKHAN

NIB-T0516

Sheet No 1 of 1

Scale NTS

Sheet Size A4

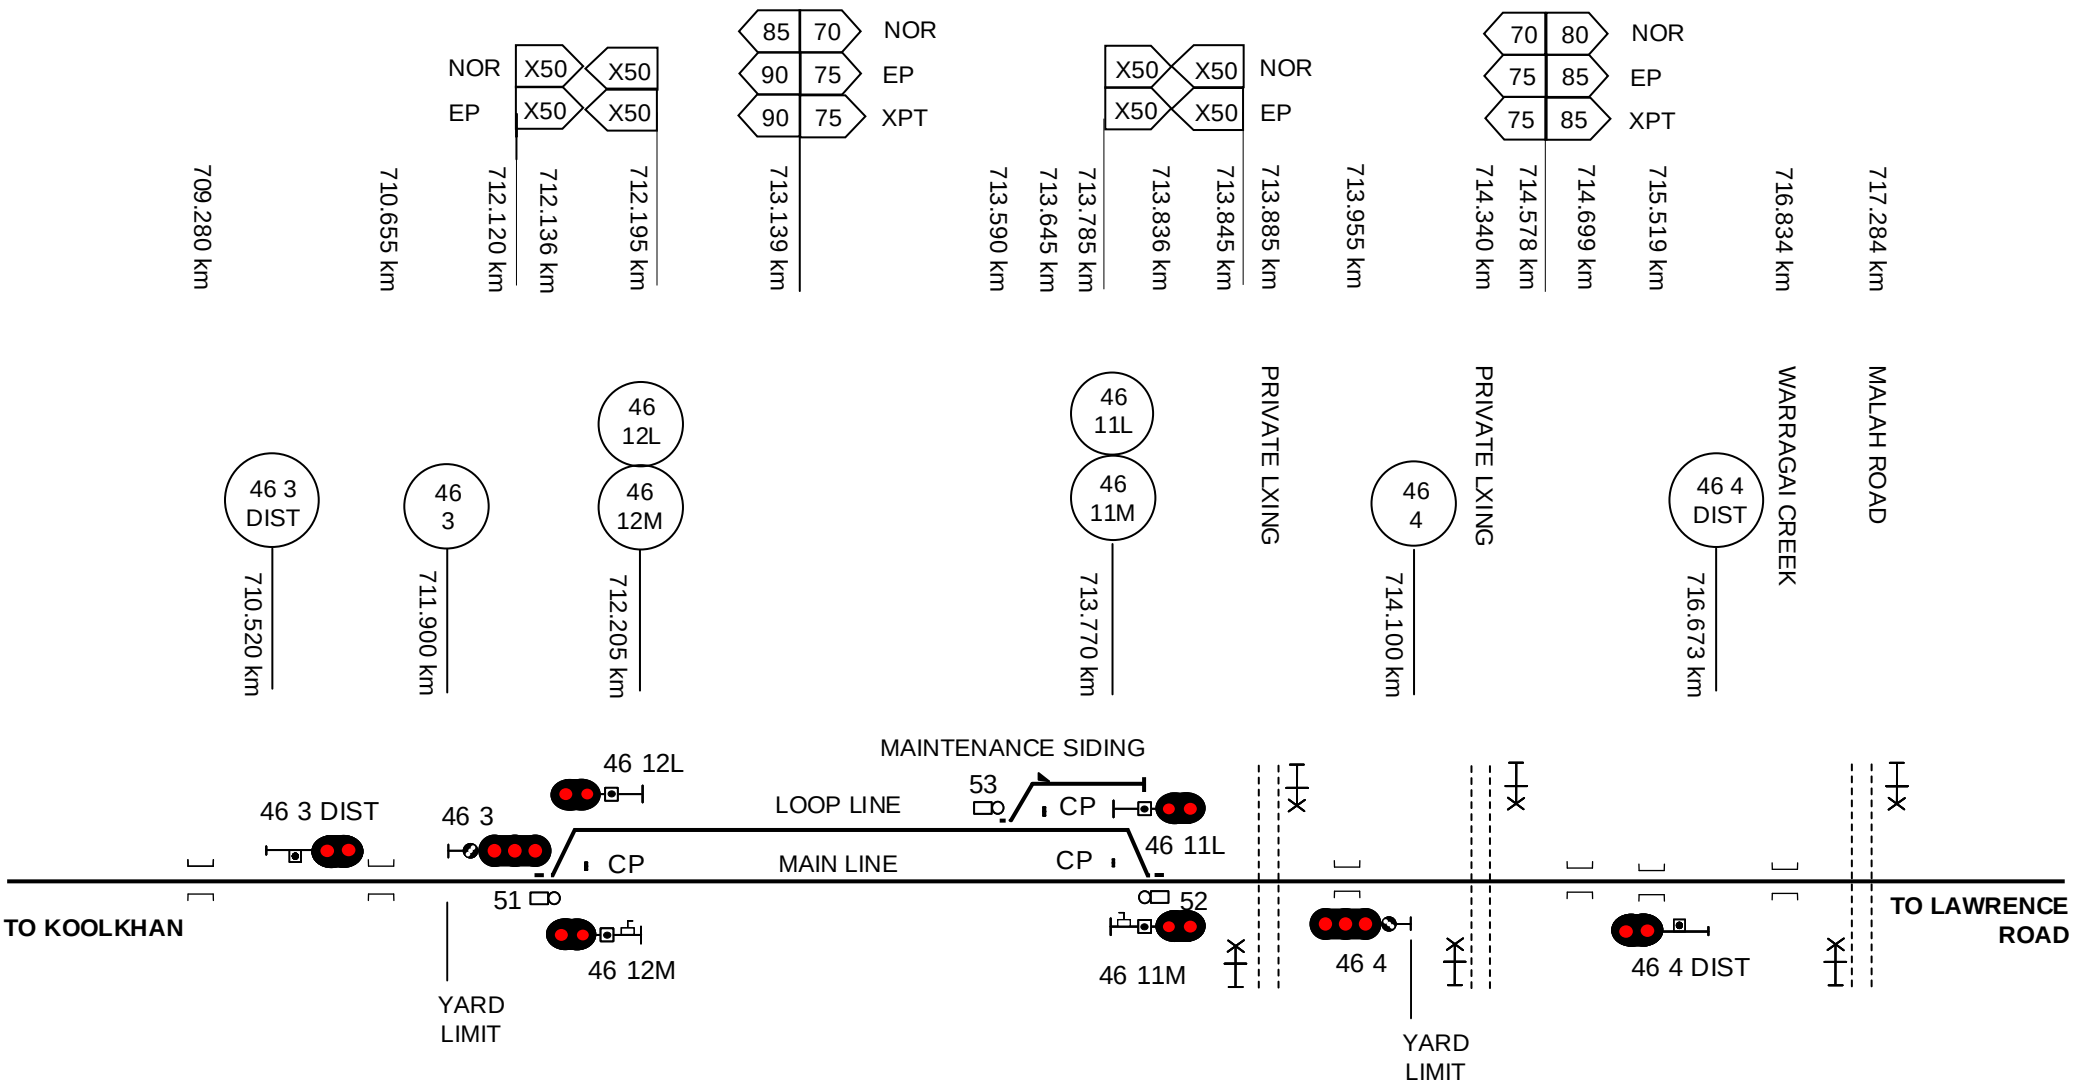

This diagram must be used in conjunction with the corresponding Network Information Book containing the location specific information in Section 2 as well as the legend and general information in Section 1.

Rev	Date	Revision Description	Designed	Checked	Ind.Rev	Approved
1	18/4/19	NIB review updates	DBOCZ			

Designed	B HILL	5/1/16	ARTC ACCEPTANCE
Checked	J SPARROW	5/1/16	Accepted by P CAMPBELL
Ind. Rev. Company	ARTC	Ind. Rev. Name	R RATH
Review Signature		5/1/16	Signed:
			Acceptance Date 5/1/16

ARTC

NIB-T0517

Sheet No 1 of 1

Sheet Size A4

Scale NTS

TITLE

KYARRAN

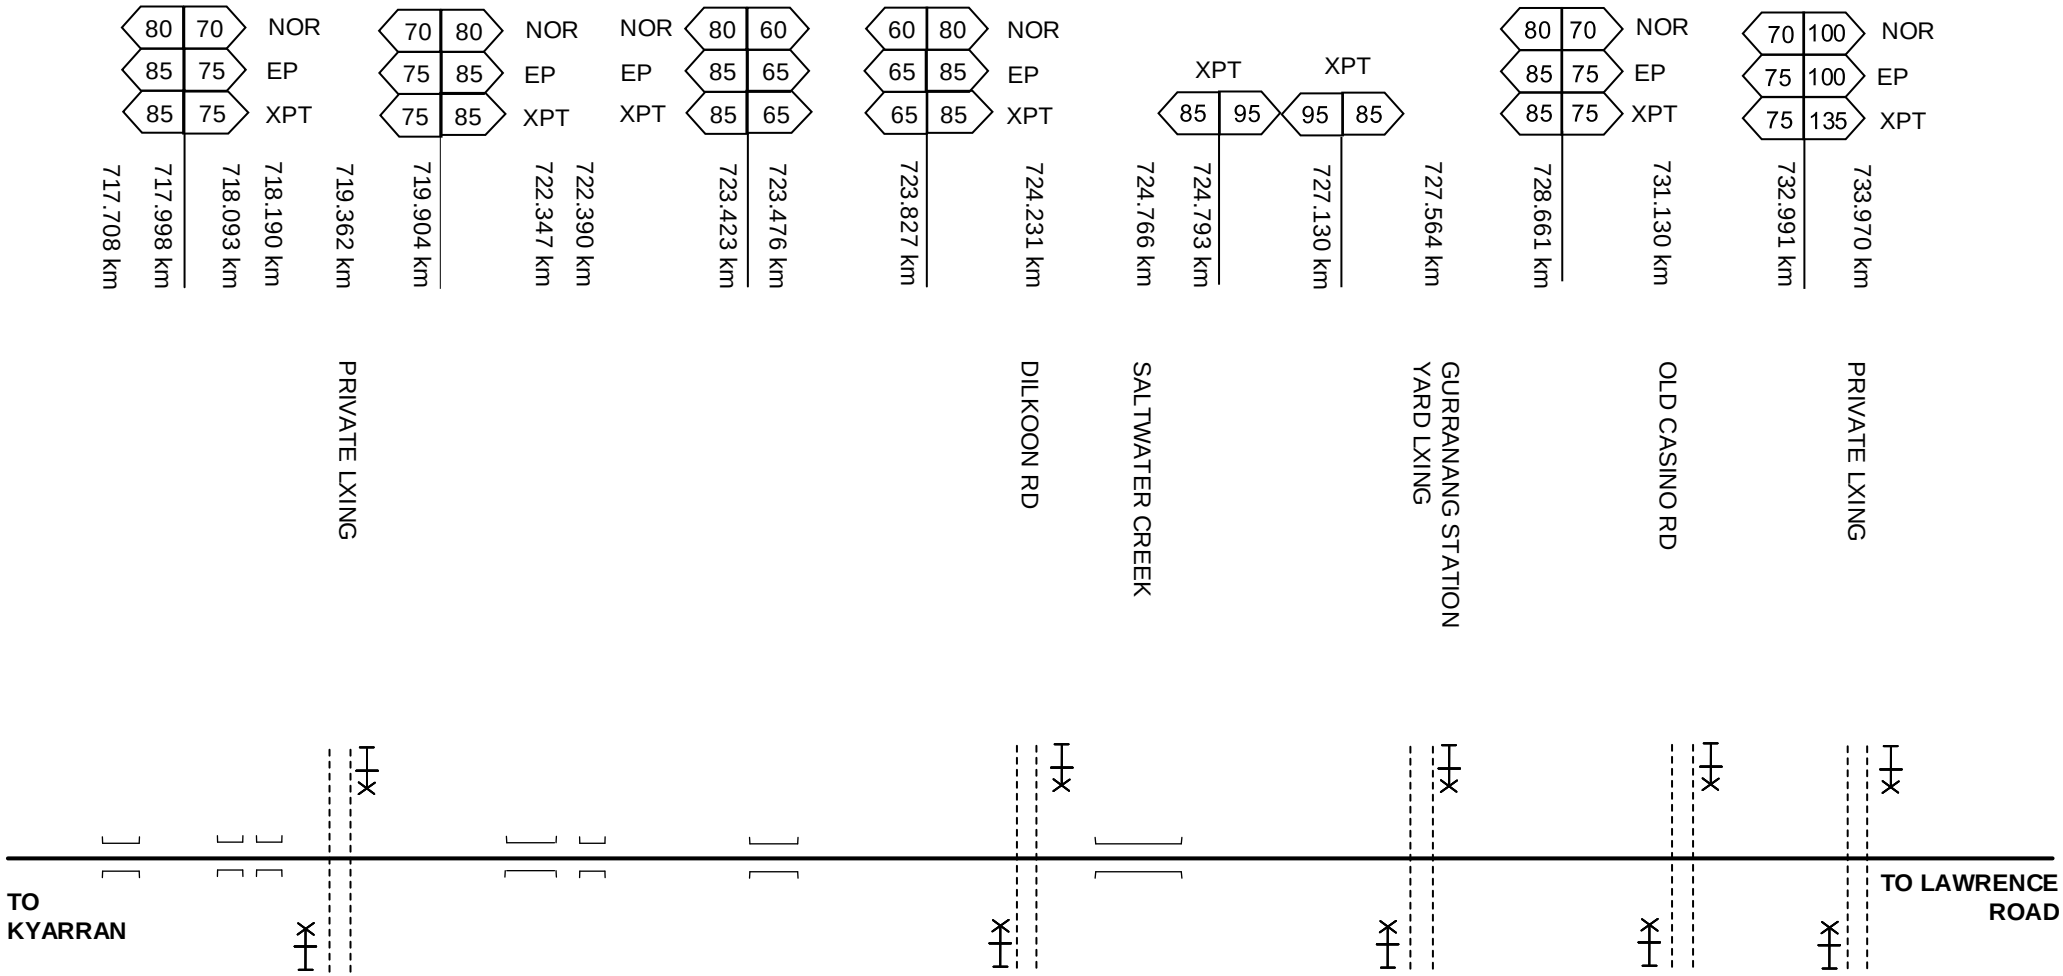

This diagram must be used in conjunction with the corresponding Network Information Book containing the location specific information in Section 2 as well as the legend and general information in Section 1.

Rev	Date	Revision Description	Designed	Checked	Ind.Rev	Approved
1	18/4/19	NIB review updates	DBOCZ			

Designed	B HILL	5/1/16
Checked	J SPARROW	5/1/16
Ind. Rev. Company	ARTC	Ind. Rev. Name R RATH
Review Signature		5/1/16

ARTC ACCEPTANCE
Accepted by P CAMPBELL
Signed:
Acceptance Date 5/1/16

ARTC

NIB-T0611

Sheet No 1 of 1
Scale NTS
Sheet Size A4

TITLE

KYARRAN – LAWRENCE ROAD

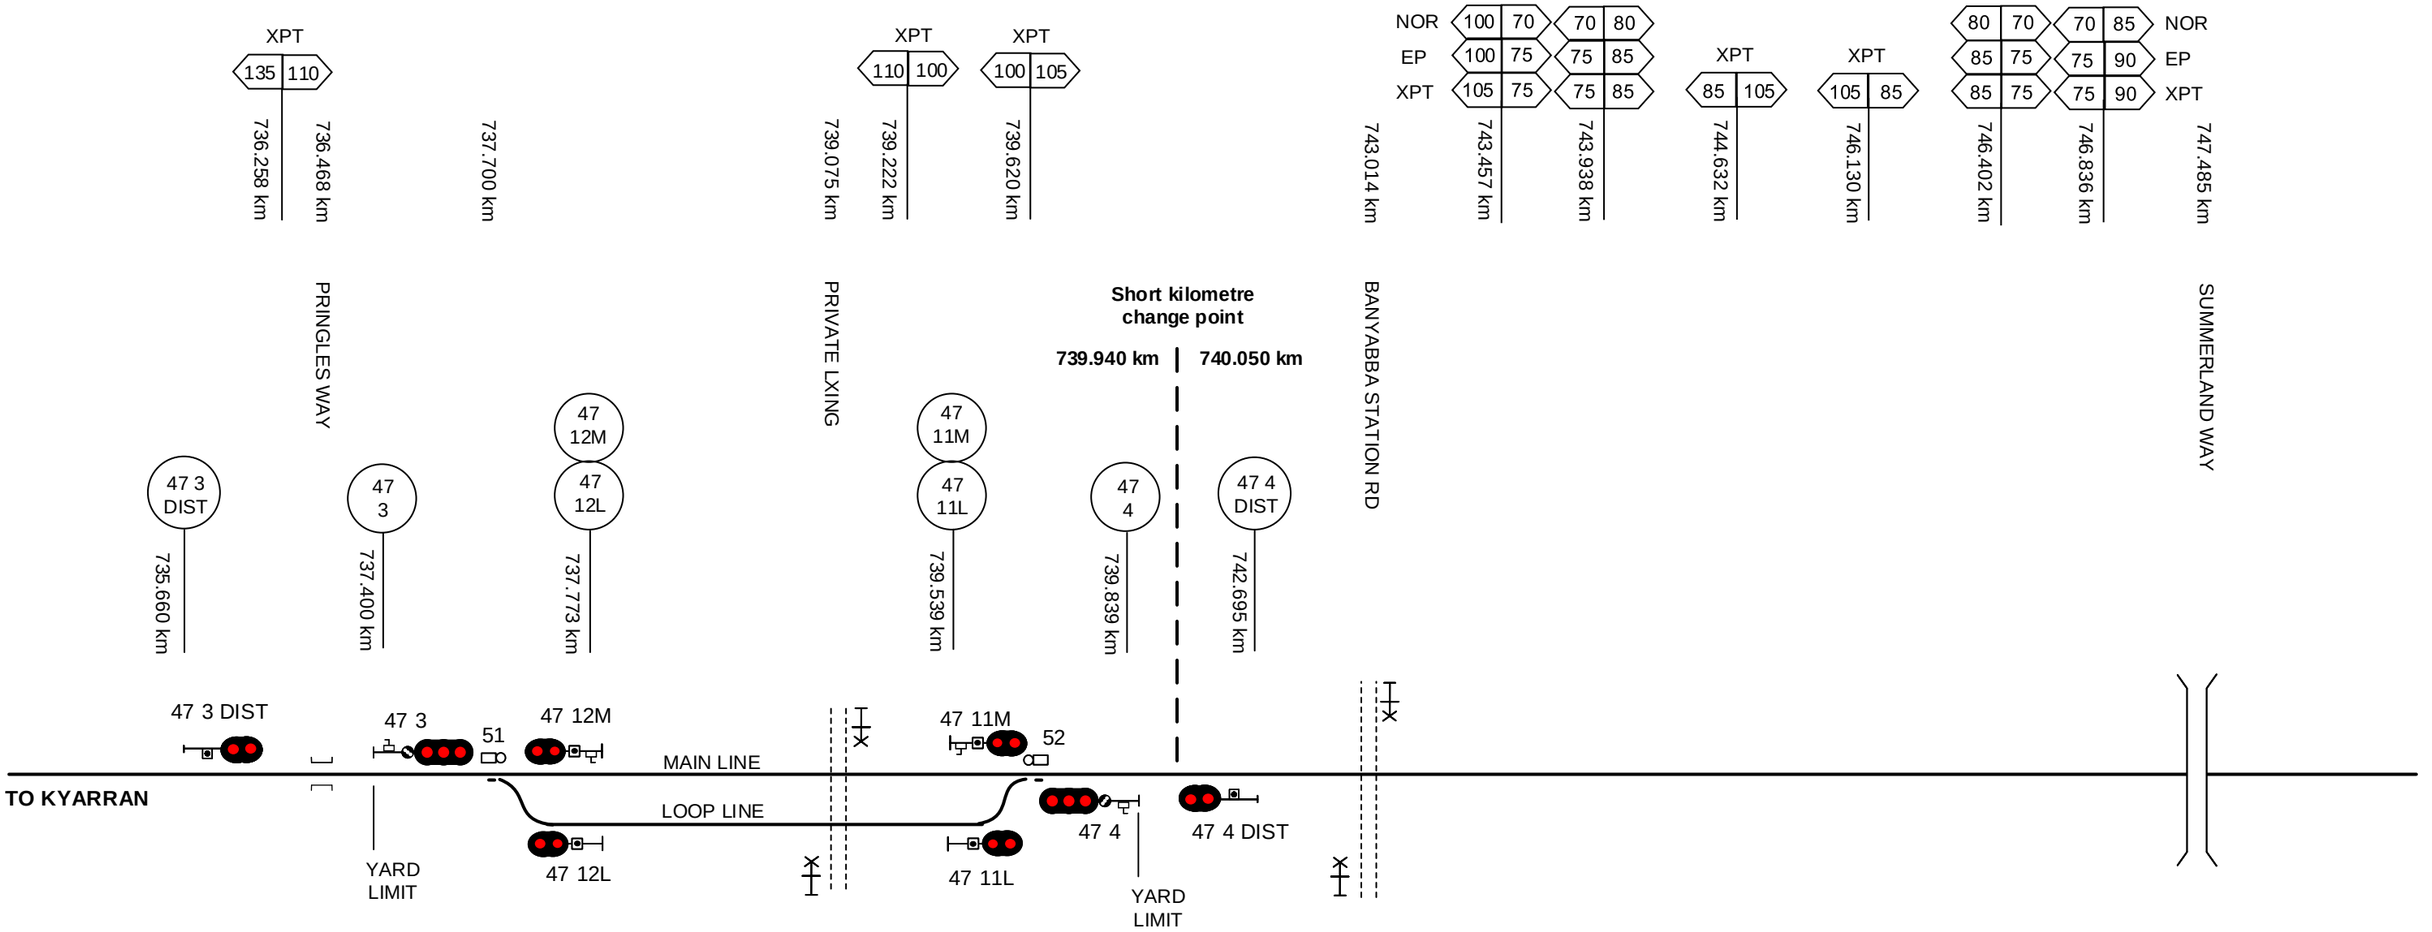

This diagram must be used in conjunction with the corresponding Network Information Book containing the location specific information in Section 2 as well as the legend and general information in Section 1.

Rev	Date	Revision Description	DBOCZ	Designed	Checked	Ind.Rev	Approved
1	17/4/19	NIB review updates					

Designed	B HILL	5/1/16
Checked	J SPARROW	5/1/16
Ind. Rev. Company	ARTC	Ind. Rev. Name R RATH
Review Signature		5/1/16

ARTC ACCEPTANCE
Accepted by P CAMPBELL
Signed:
Acceptance Date 5/1/16

ARTC

NIB-T0612

Sheet No 1 of 1
Sheet Size A3
Scale NTS

TITLE

LAWRENCE ROAD

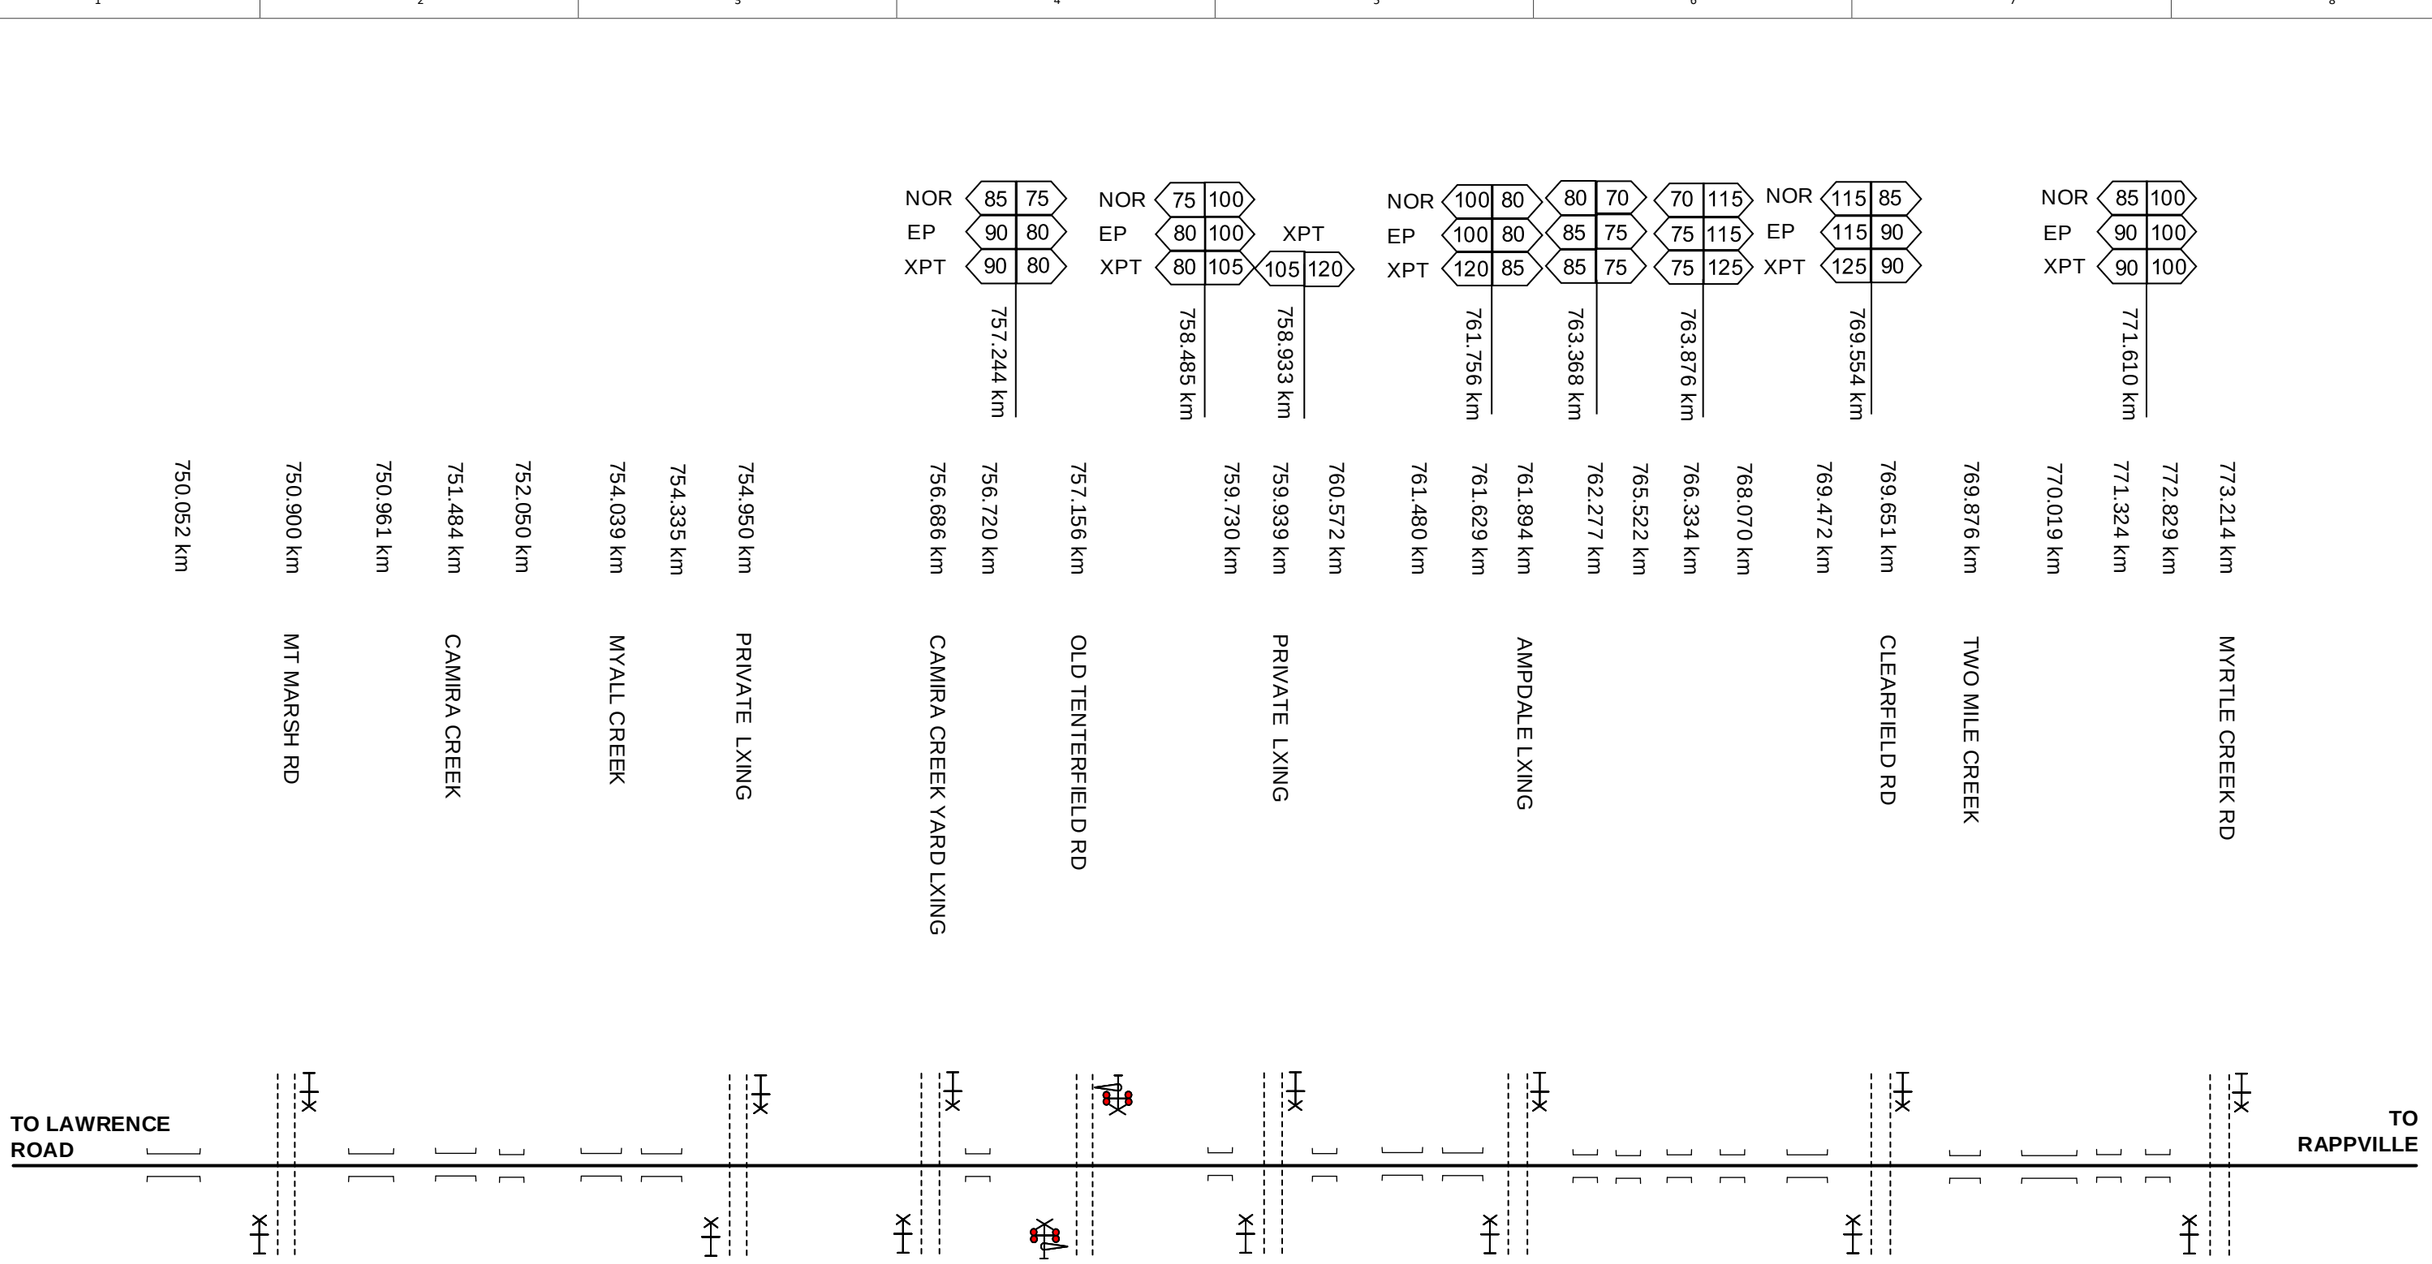

This diagram must be used in conjunction with the corresponding Network Information Book containing the location specific information in Section 2 as well as the legend and general information in Section 1.

Rev	Date	Revision Description	Designed	Checked	Ind.Rev	Approved
1	17/4/19	NIB review updates	DBOCZ			

Designed	B HILL	5/1/16
Checked	J SPARROW	5/1/16
Ind. Rev. Company	ARTC	
Ind. Rev. Name	R RATH	
Review Signature		5/1/16

ARTC ACCEPTANCE
Accepted by: P CAMPBELL
Signed:
Acceptance Date: 5/1/16

ARTC

NIB-T0613

Sheet No: 1 of 1
Sheet Size: A3
Scale: NTS

TITLE

LAWRENCE ROAD - RAPPVILLE

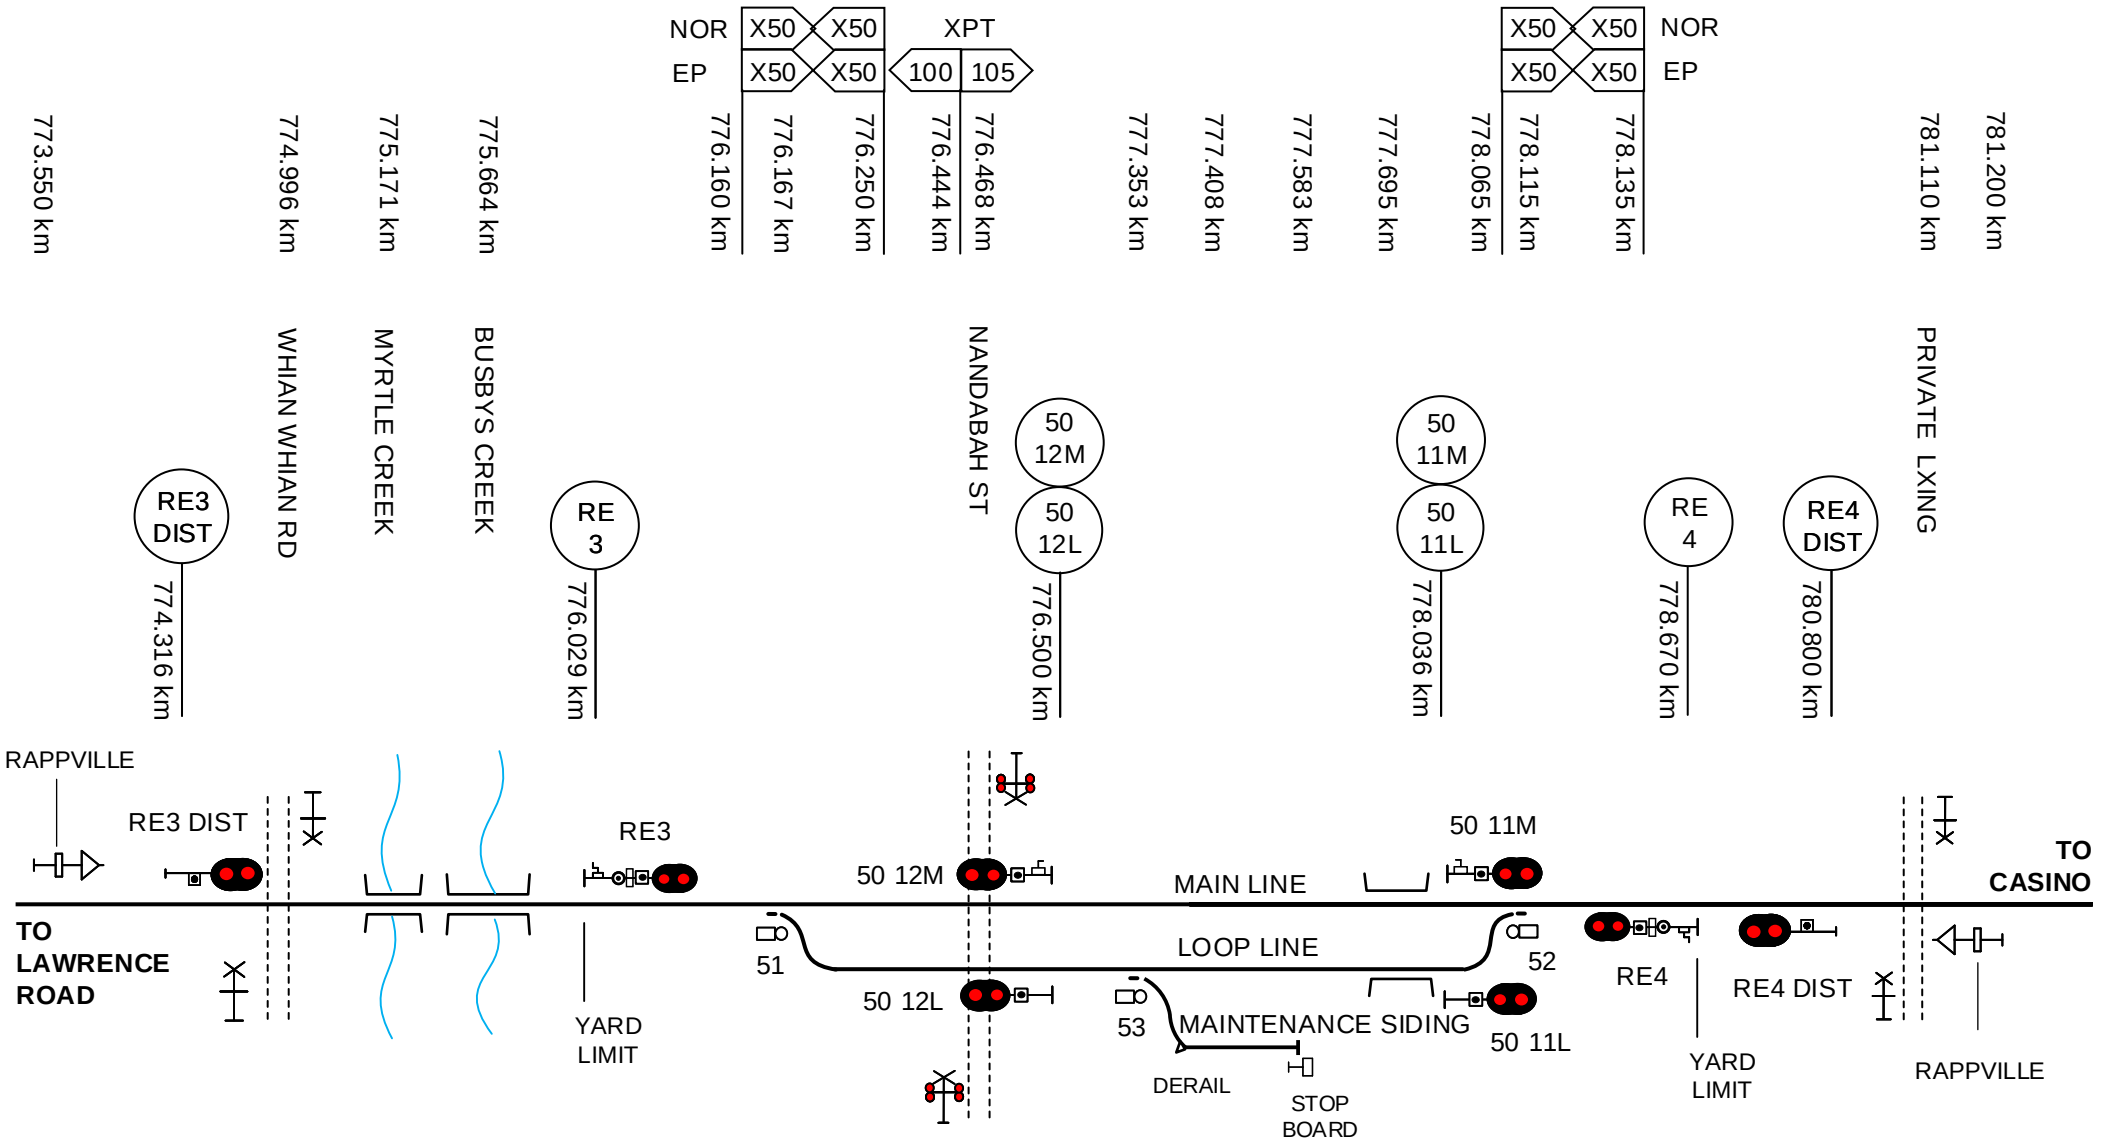

This diagram must be used in conjunction with the corresponding Network Information Book containing the location specific information in Section 2 as well as the legend and general information in Section 1.

Rev	Date	Revision Description	Designed	Checked	Ind.Rev	Approved
2	2/4/19	NIB review updates	DBOCZ			
1	1/3/18	Signal corrections				

Designed	B HILL	5/1/16
Checked	J SPARROW	5/1/16
Ind. Rev. Company	ARTC	Ind. Rev. Name R RATH
Review Signature		5/1/16

ARTC ACCEPTANCE
Accepted by P CAMPBELL
Signed:
Acceptance Date 5/1/16

ARTC

NIB-T0614

Sheet No 1 of 1

Scale NTS

Sheet Size A4

TITLE

RAPPVILLE

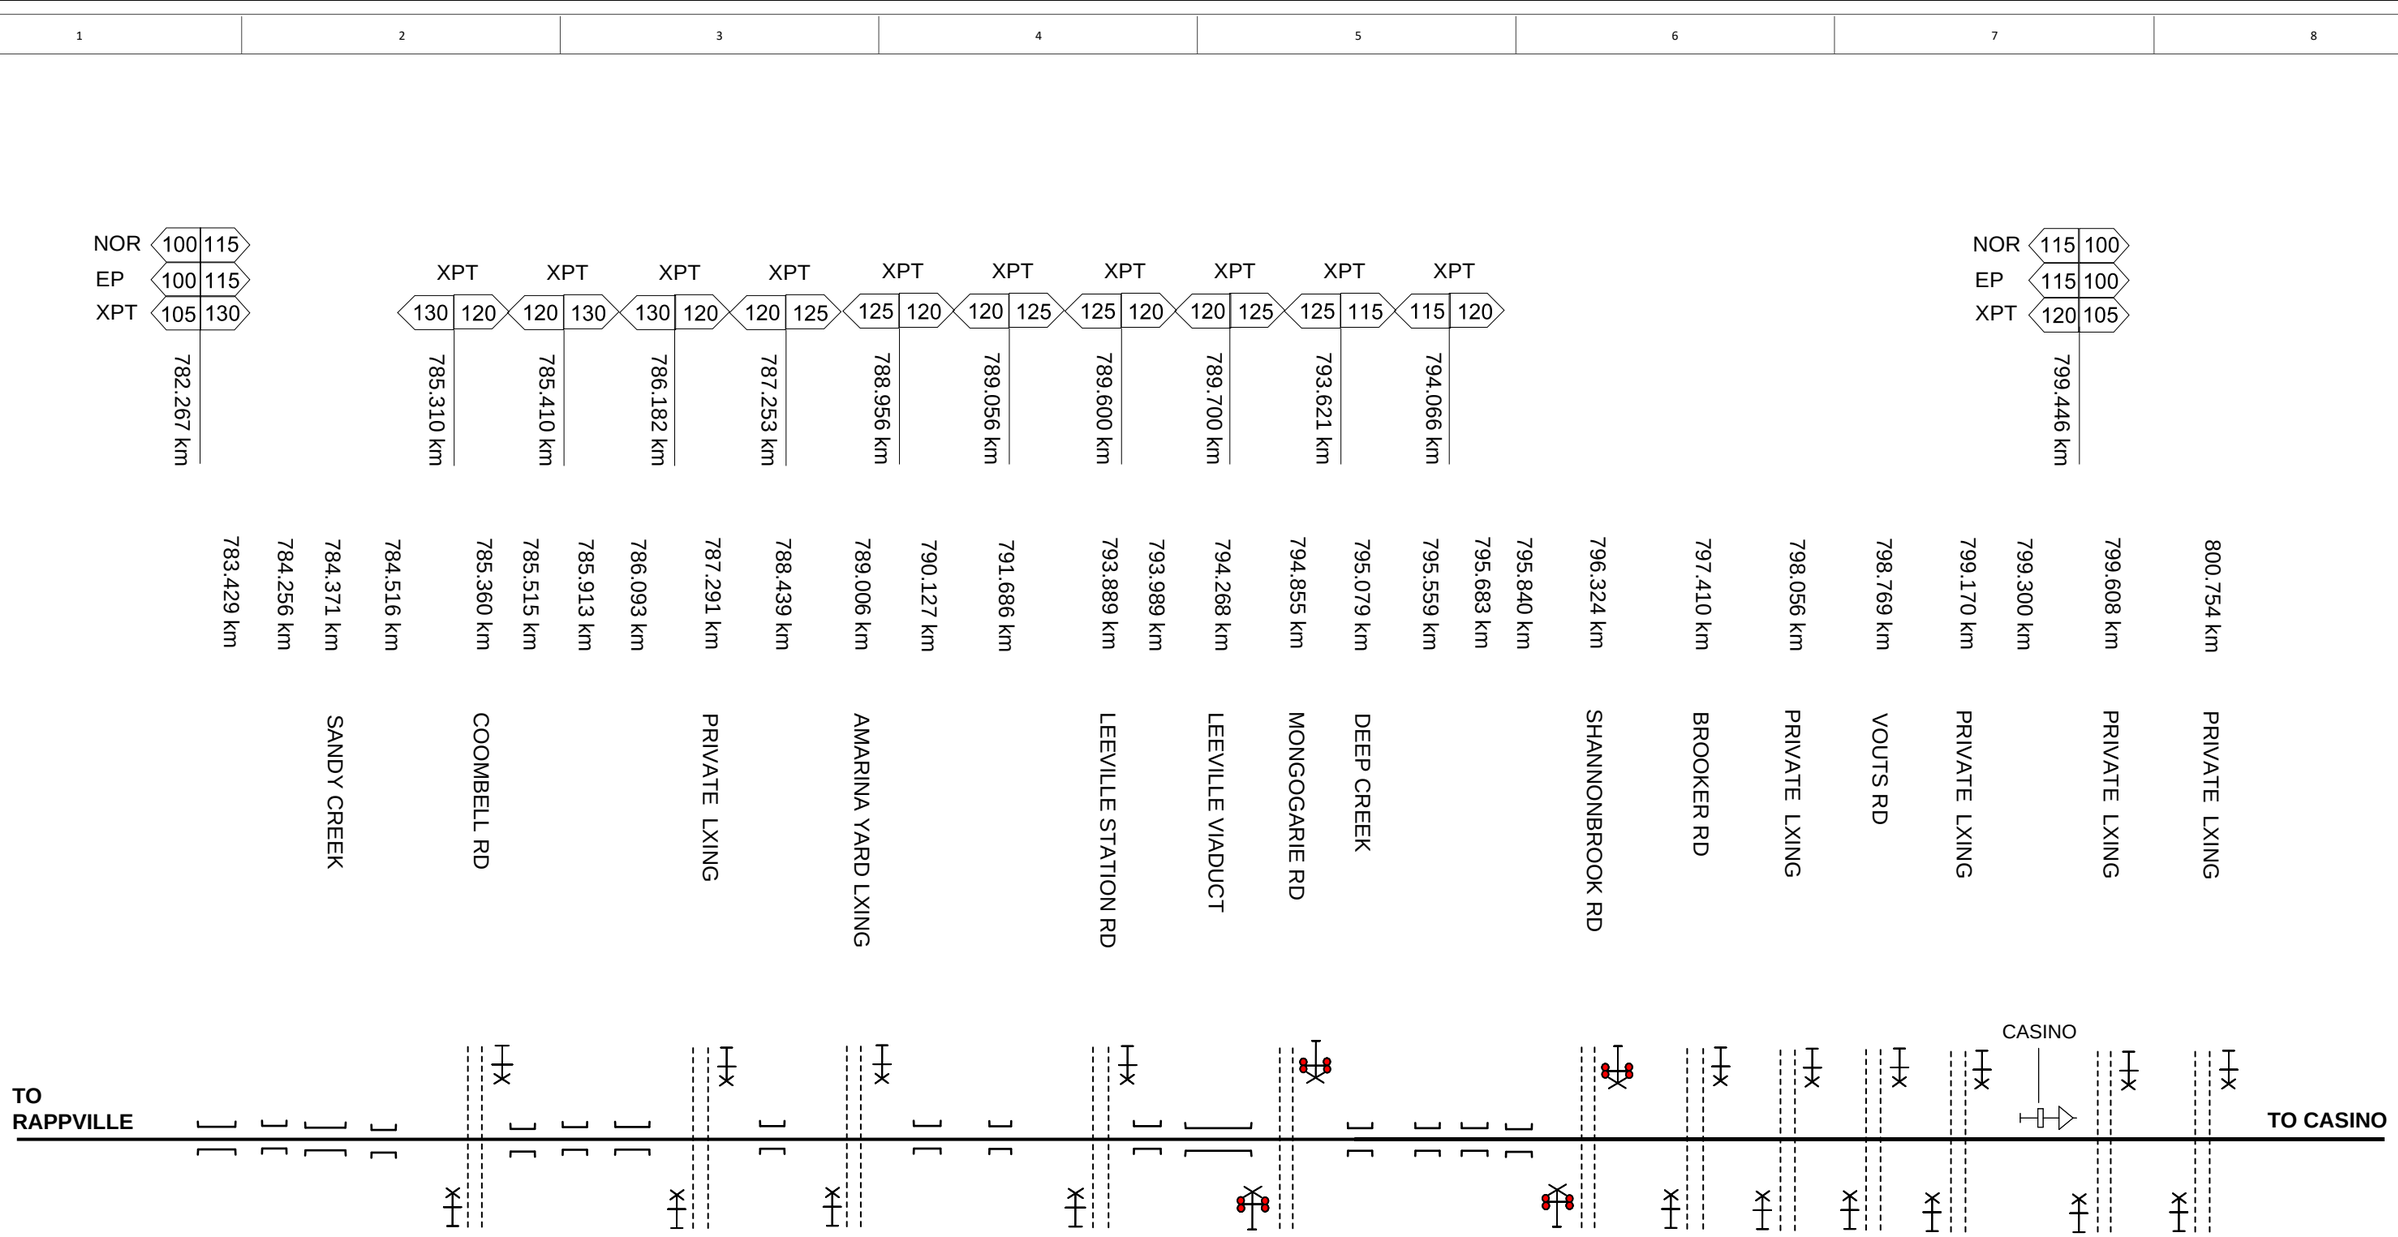

This diagram must be used in conjunction with the corresponding Network Information Book containing the location specific information in Section 2 as well as the legend and general information in Section 1.

Rev	Date	Revision Description
3	15/7/25	Mongogarie Road level crossing updated
2	22/8/22	Shannonbrook Road level crossing km updated
1	2/4/19	NIB review updates

	Designed	Checked	Ind.Rev	Approved
DBOCZ				

Designed B HILL 5/1/16
Checked J SPARROW 5/1/16
Ind. Rev. Company ARTC
Ind. Rev. Name R RATH
Review Signature 5/1/16

ARTC ACCEPTANCE
Accepted by P CAMPBELL
Signed:
Acceptance Date 5/1/16

ARTC

NIB-T0615

Sheet No 1 of 1
Sheet Size A3
Scale NTS

TITLE

RAPPVILLE - CASINO

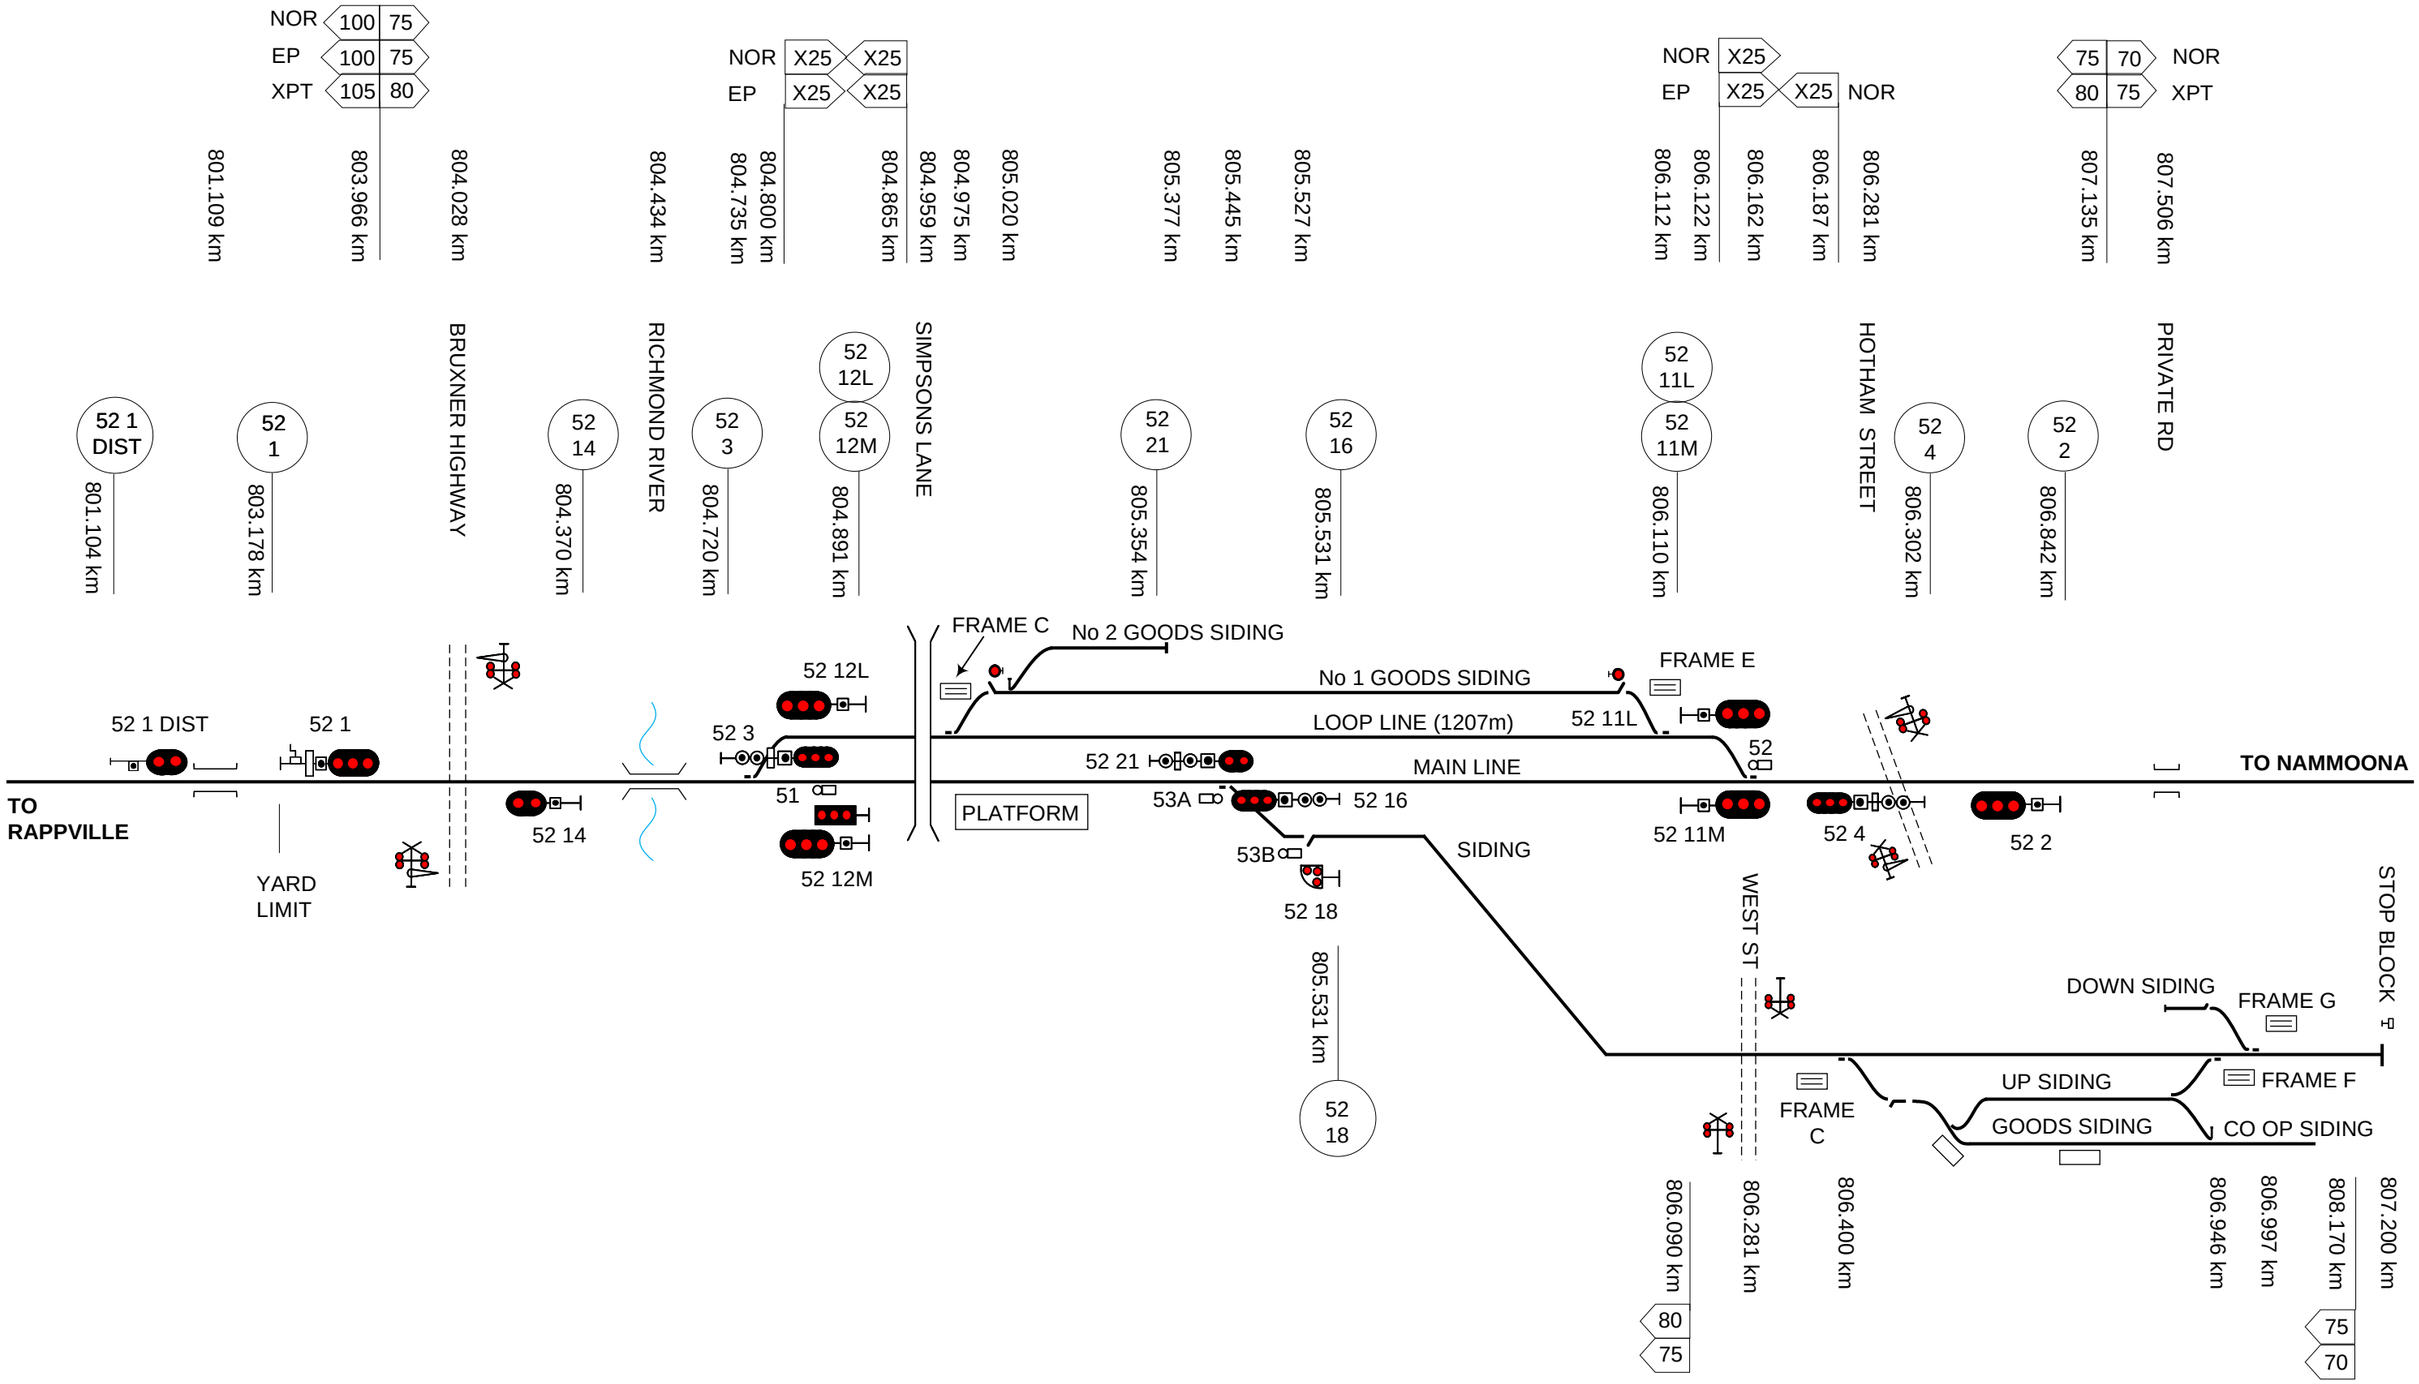

This diagram must be used in conjunction with the corresponding Network Information Book containing the location specific information in Section 2 as well as the legend and general information in Section 1.

Rev	Date	Revision Description	DBOCZ	Designed	Checked	Ind.Rev.	Approved
2	17/10/23	Derailment restoration works updated					
1	9/4/19	NIB review updates					

Designed	B HILL	5/1/16
Checked	J SPARROW	5/1/16
Ind. Rev. Company	ARTC	Ind. Rev. Name R RATH
Review Signature		5/1/16

ARTC ACCEPTANCE
Accepted by P CAMPBELL
Signed:
Acceptance Date 5/1/16

ARTC

NIB-T0616

Sheet No 1 of 1
Sheet Size A3
Scale NTS

TITLE

CASINO

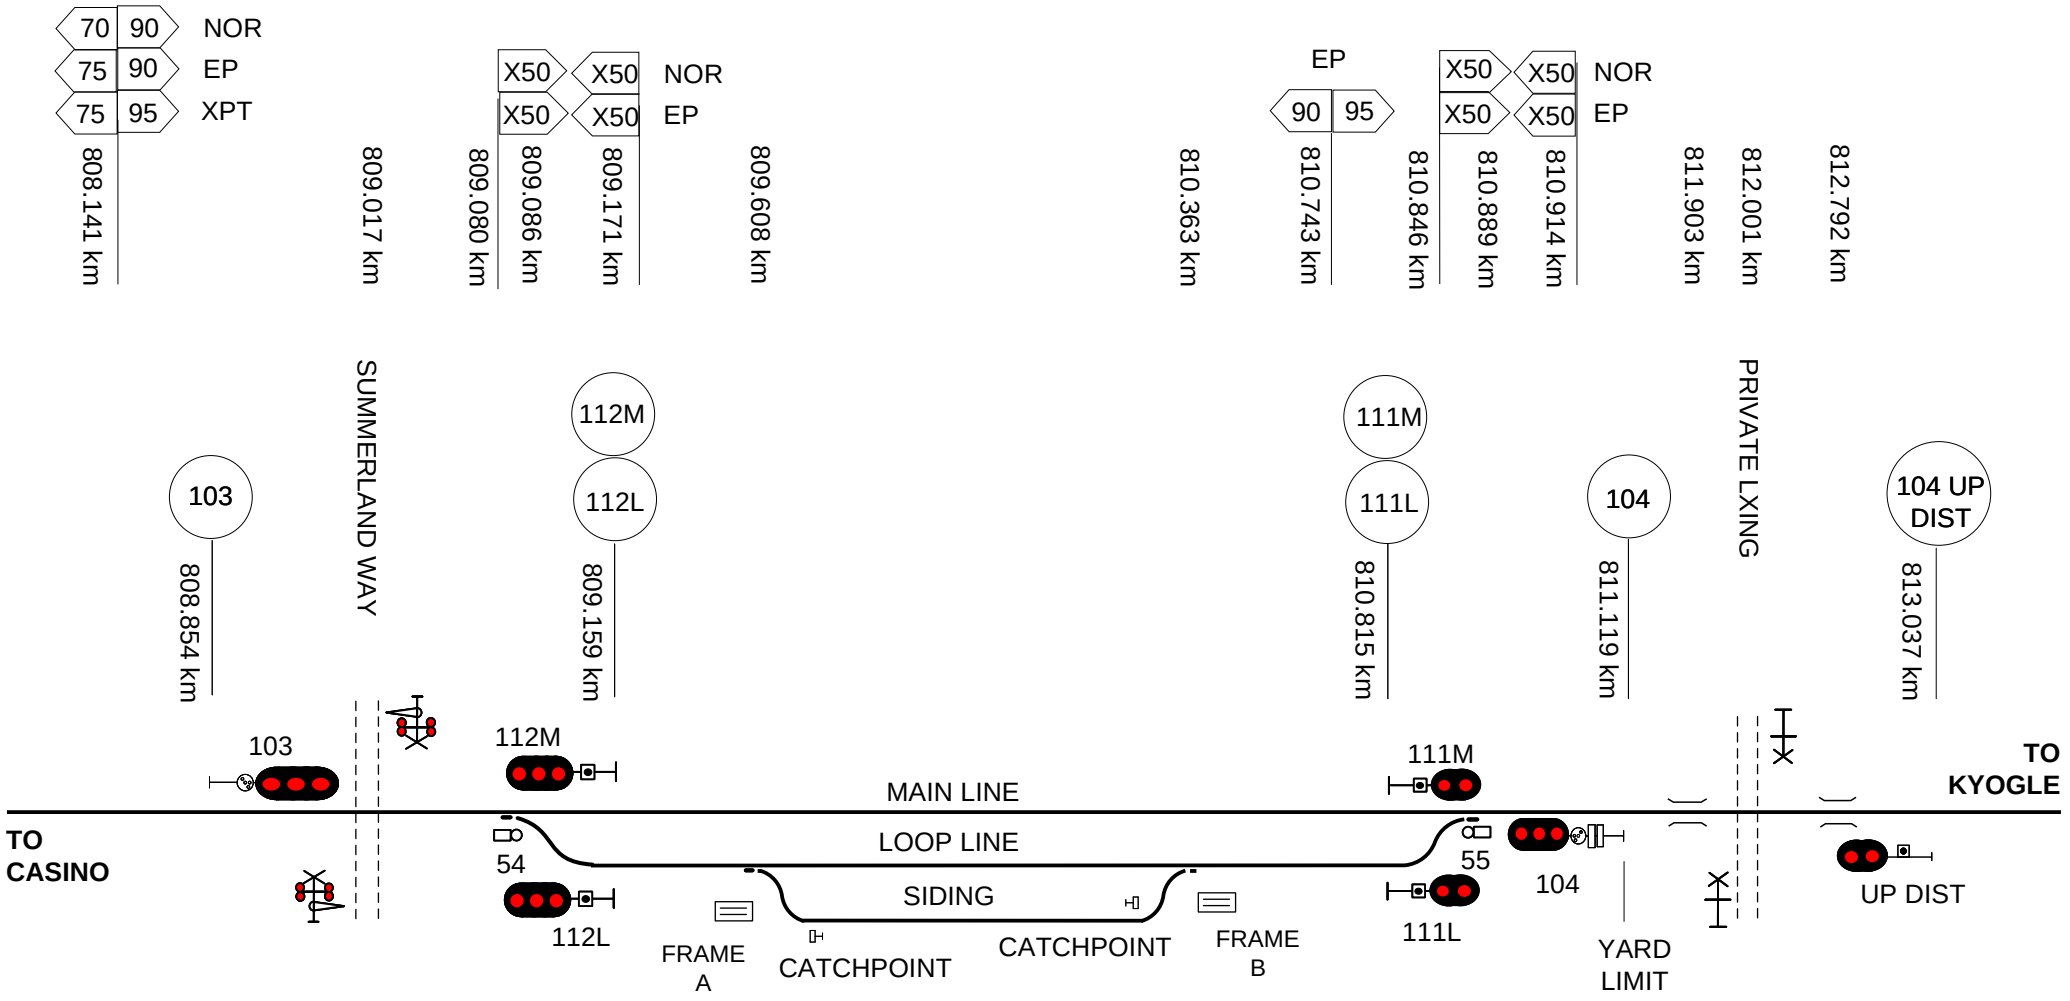

This diagram must be used in conjunction with the corresponding Network Information Book containing the location specific information in Section 2 as well as the legend and general information in Section 1.

Rev	Date	Revision Description	Designed	Checked	Ind.Rev	Approved
2	2/4/19	NIB review updates	DBOCZ			
1	1/3/18	Signal corrections				

Designed	B HILL	5/1/16	ARTC ACCEPTANCE
Checked	J SPARROW	5/1/16	Accepted by P CAMPBELL
Ind. Rev. Company	ARTC	Ind. Rev. Name R RATH	Signed:
Review Signature		5/1/16	Acceptance Date 5/1/16

ARTC

NIB-T0617

Sheet No 1 of 1

Scale NTS

Sheet Size A4

TITLE

NAMMOONA

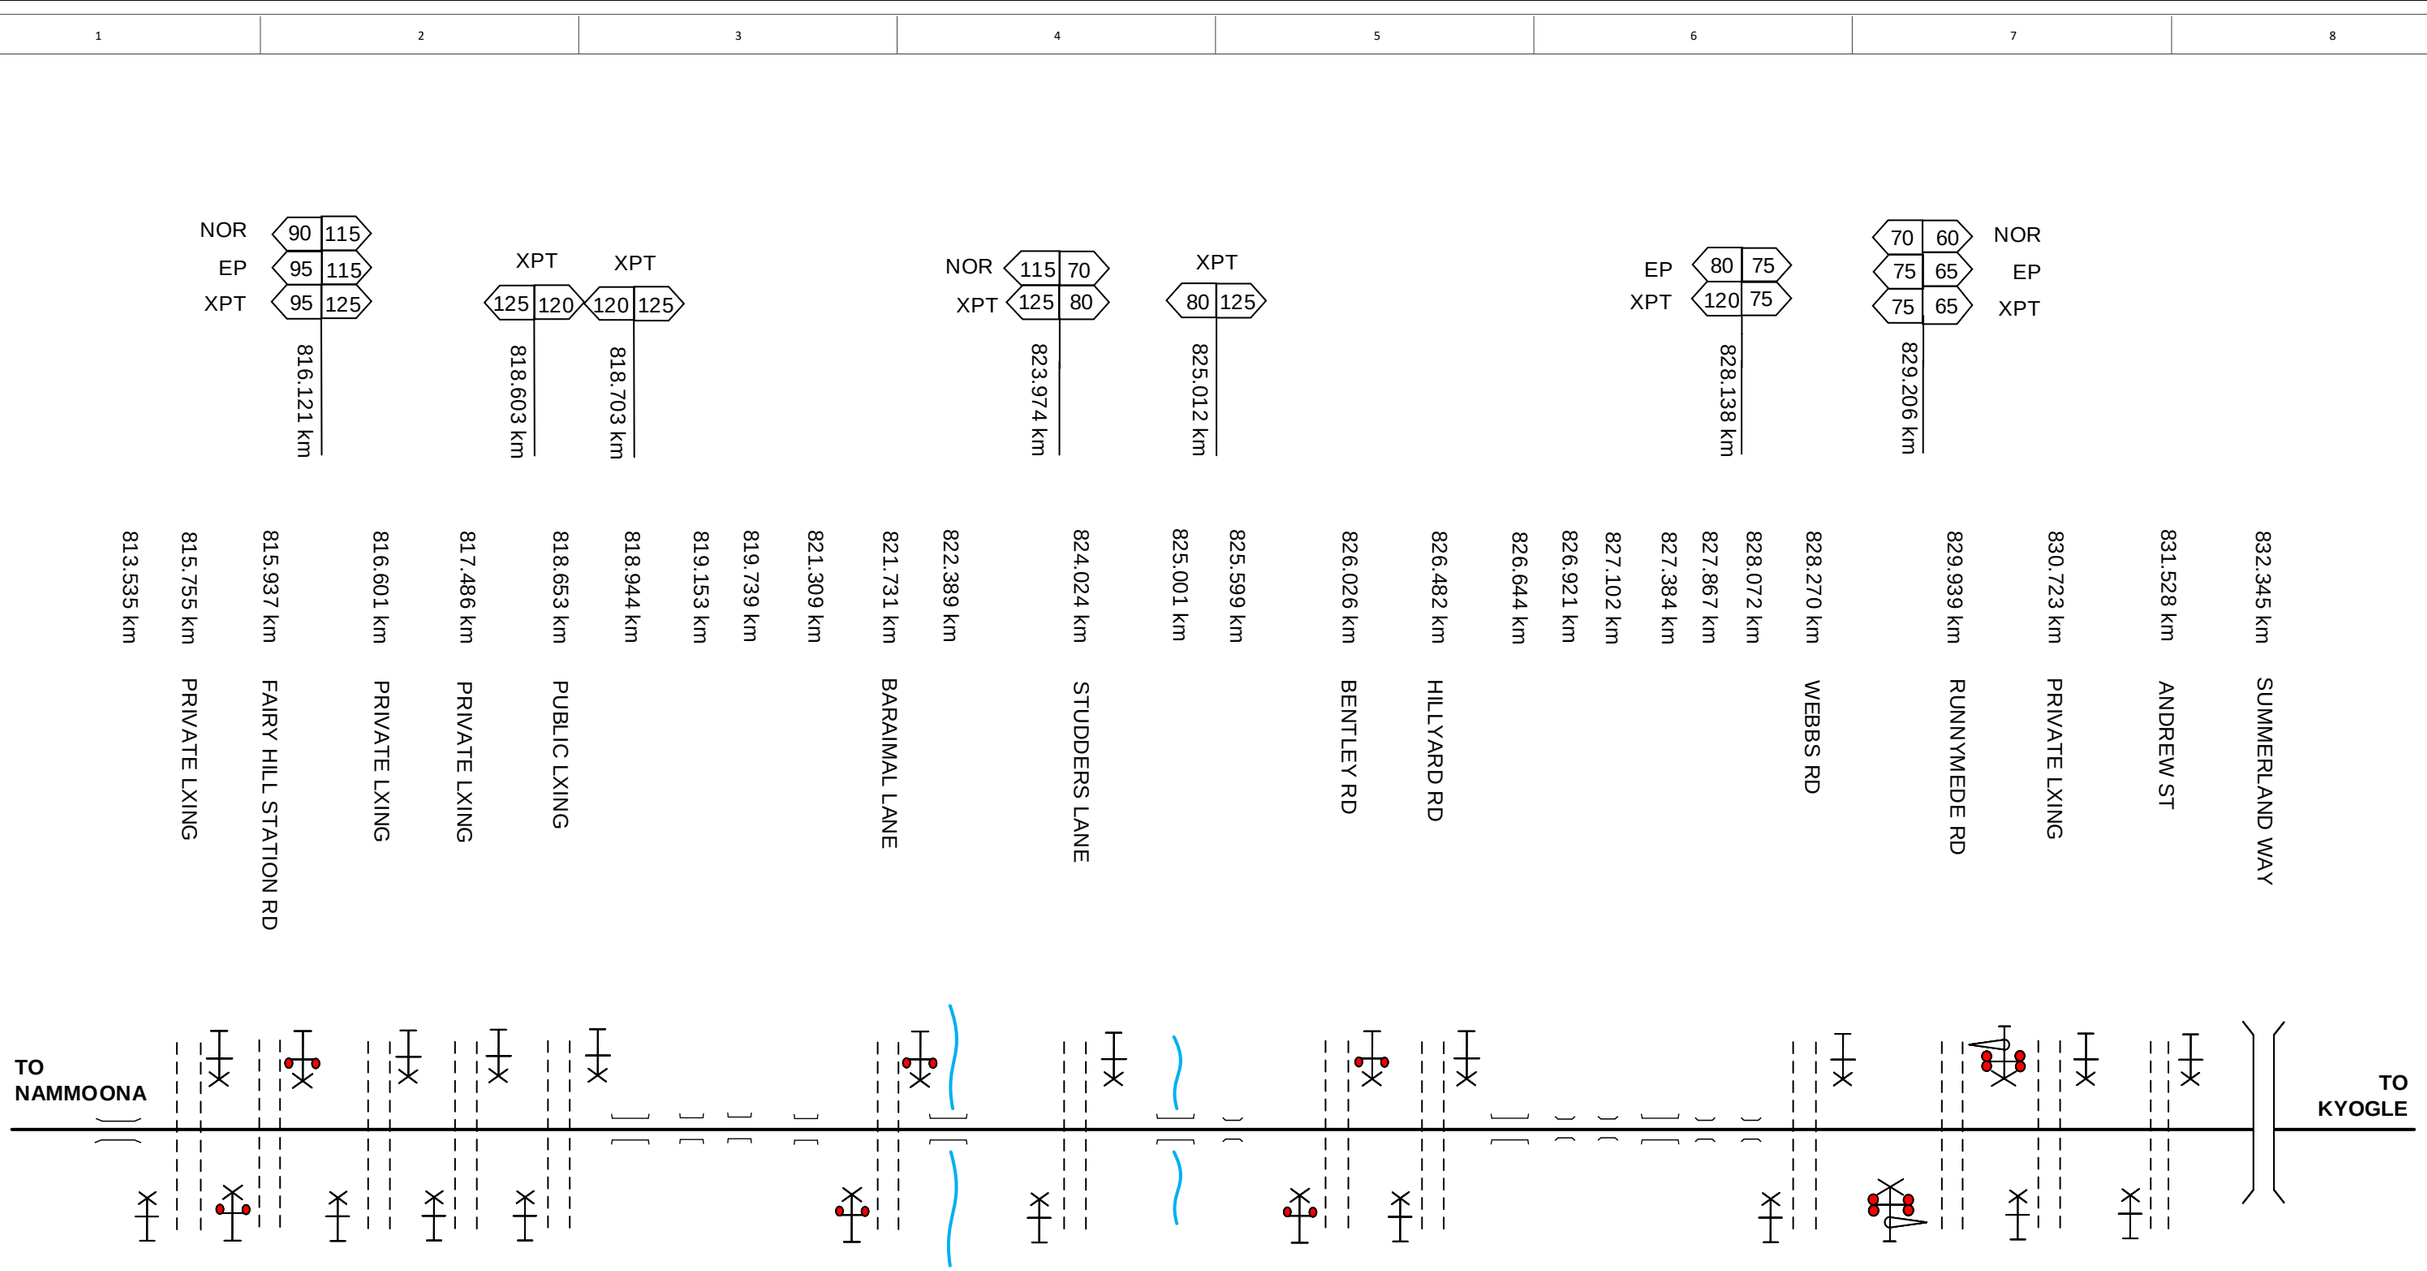

This diagram must be used in conjunction with the corresponding Network Information Book containing the location specific information in Section 2 as well as the legend and general information in Section 1.

Rev	Date	Revision Description	DBOCZ	Designed	Checked	Ind.Rev	Approved
1	2/4/19	NIB review updates					

Designed	B HILL	5/1/16
Checked	J SPARROW	5/1/16
Ind. Rev. Company	ARTC	Ind. Rev. Name R RATH
Review Signature		5/1/16

ARTC ACCEPTANCE
Accepted by P CAMPBELL
Signed:
Acceptance Date 5/1/16

ARTC

NIB-T0618

Sheet No 1 of 1
Sheet Size A3
Scale NTS

TITLE

NAMMOONA - KYOGLE

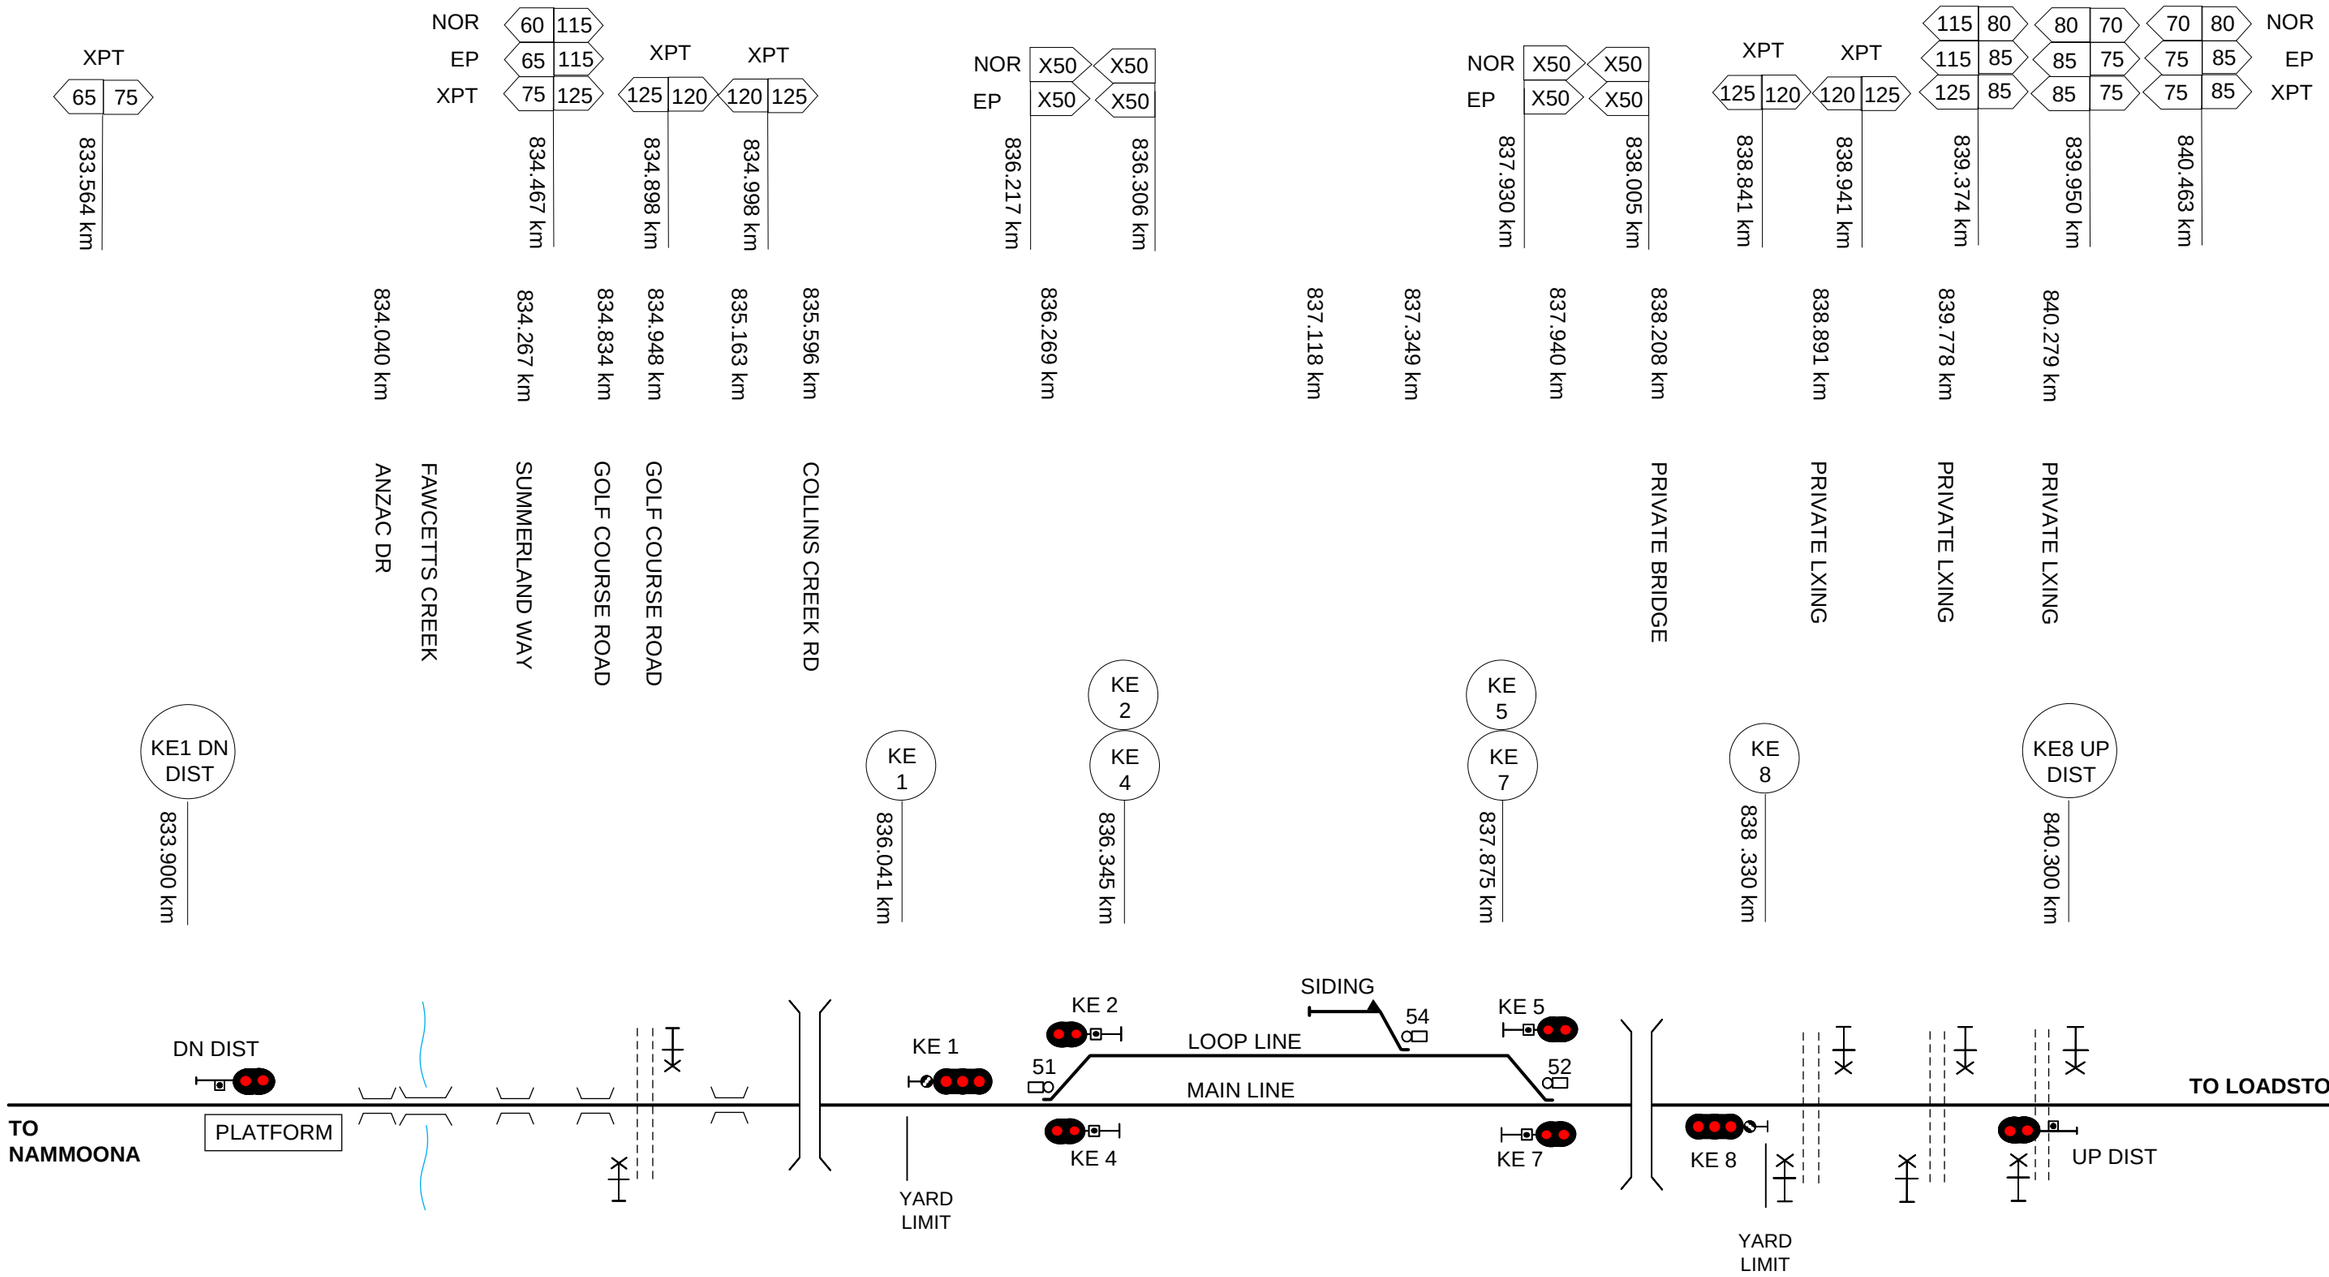

This diagram must be used in conjunction with the corresponding Network Information Book containing the location specific information in Section 2 as well as the legend and general information in Section 1.

Rev	Date	Revision Description	DBOCZ	Designed	Checked	Ind.Rev	Approved
1	8/4/19	NIB review updates					

Designed	B HILL	5/1/16	ARTC ACCEPTANCE
Checked	J SPARROW	5/1/16	Accepted by P CAMPBELL
Ind. Rev. Company	ARTC	Ind. Rev. Name R RATH	Signed:
Review Signature		5/1/16	Acceptance Date 5/1/16

ARTC

NIB-T0619

Sheet No 1 of 1

Scale NTS

Sheet Size A3

TITLE

KYOGLE

This diagram must be used in conjunction with the corresponding Network Information Book containing the location specific information in Section 2 as well as the legend and general information in Section 1.

Rev	Date	Revision Description	Designed	Checked	Ind.Rev	Approved
2	10/4/19	NIB review updates	DBOCZ			
1	2/6/17	Summerland way level crossing protection update	AGIBB	RRATH		

Designed	B HILL	5/1/16
Checked	J SPARROW	5/1/16
Ind. Rev. Company	ARTC	Ind. Rev. Name R RATH
Review Signature		5/1/16

ARTC ACCEPTANCE
Accepted by P CAMPBELL
Signed:
Acceptance Date 5/1/16

ARTC

TITLE

KYOGLE - LOADSTONE

NIB-T0620

Sheet No 1 of 1

Scale NTS

Sheet Size A3

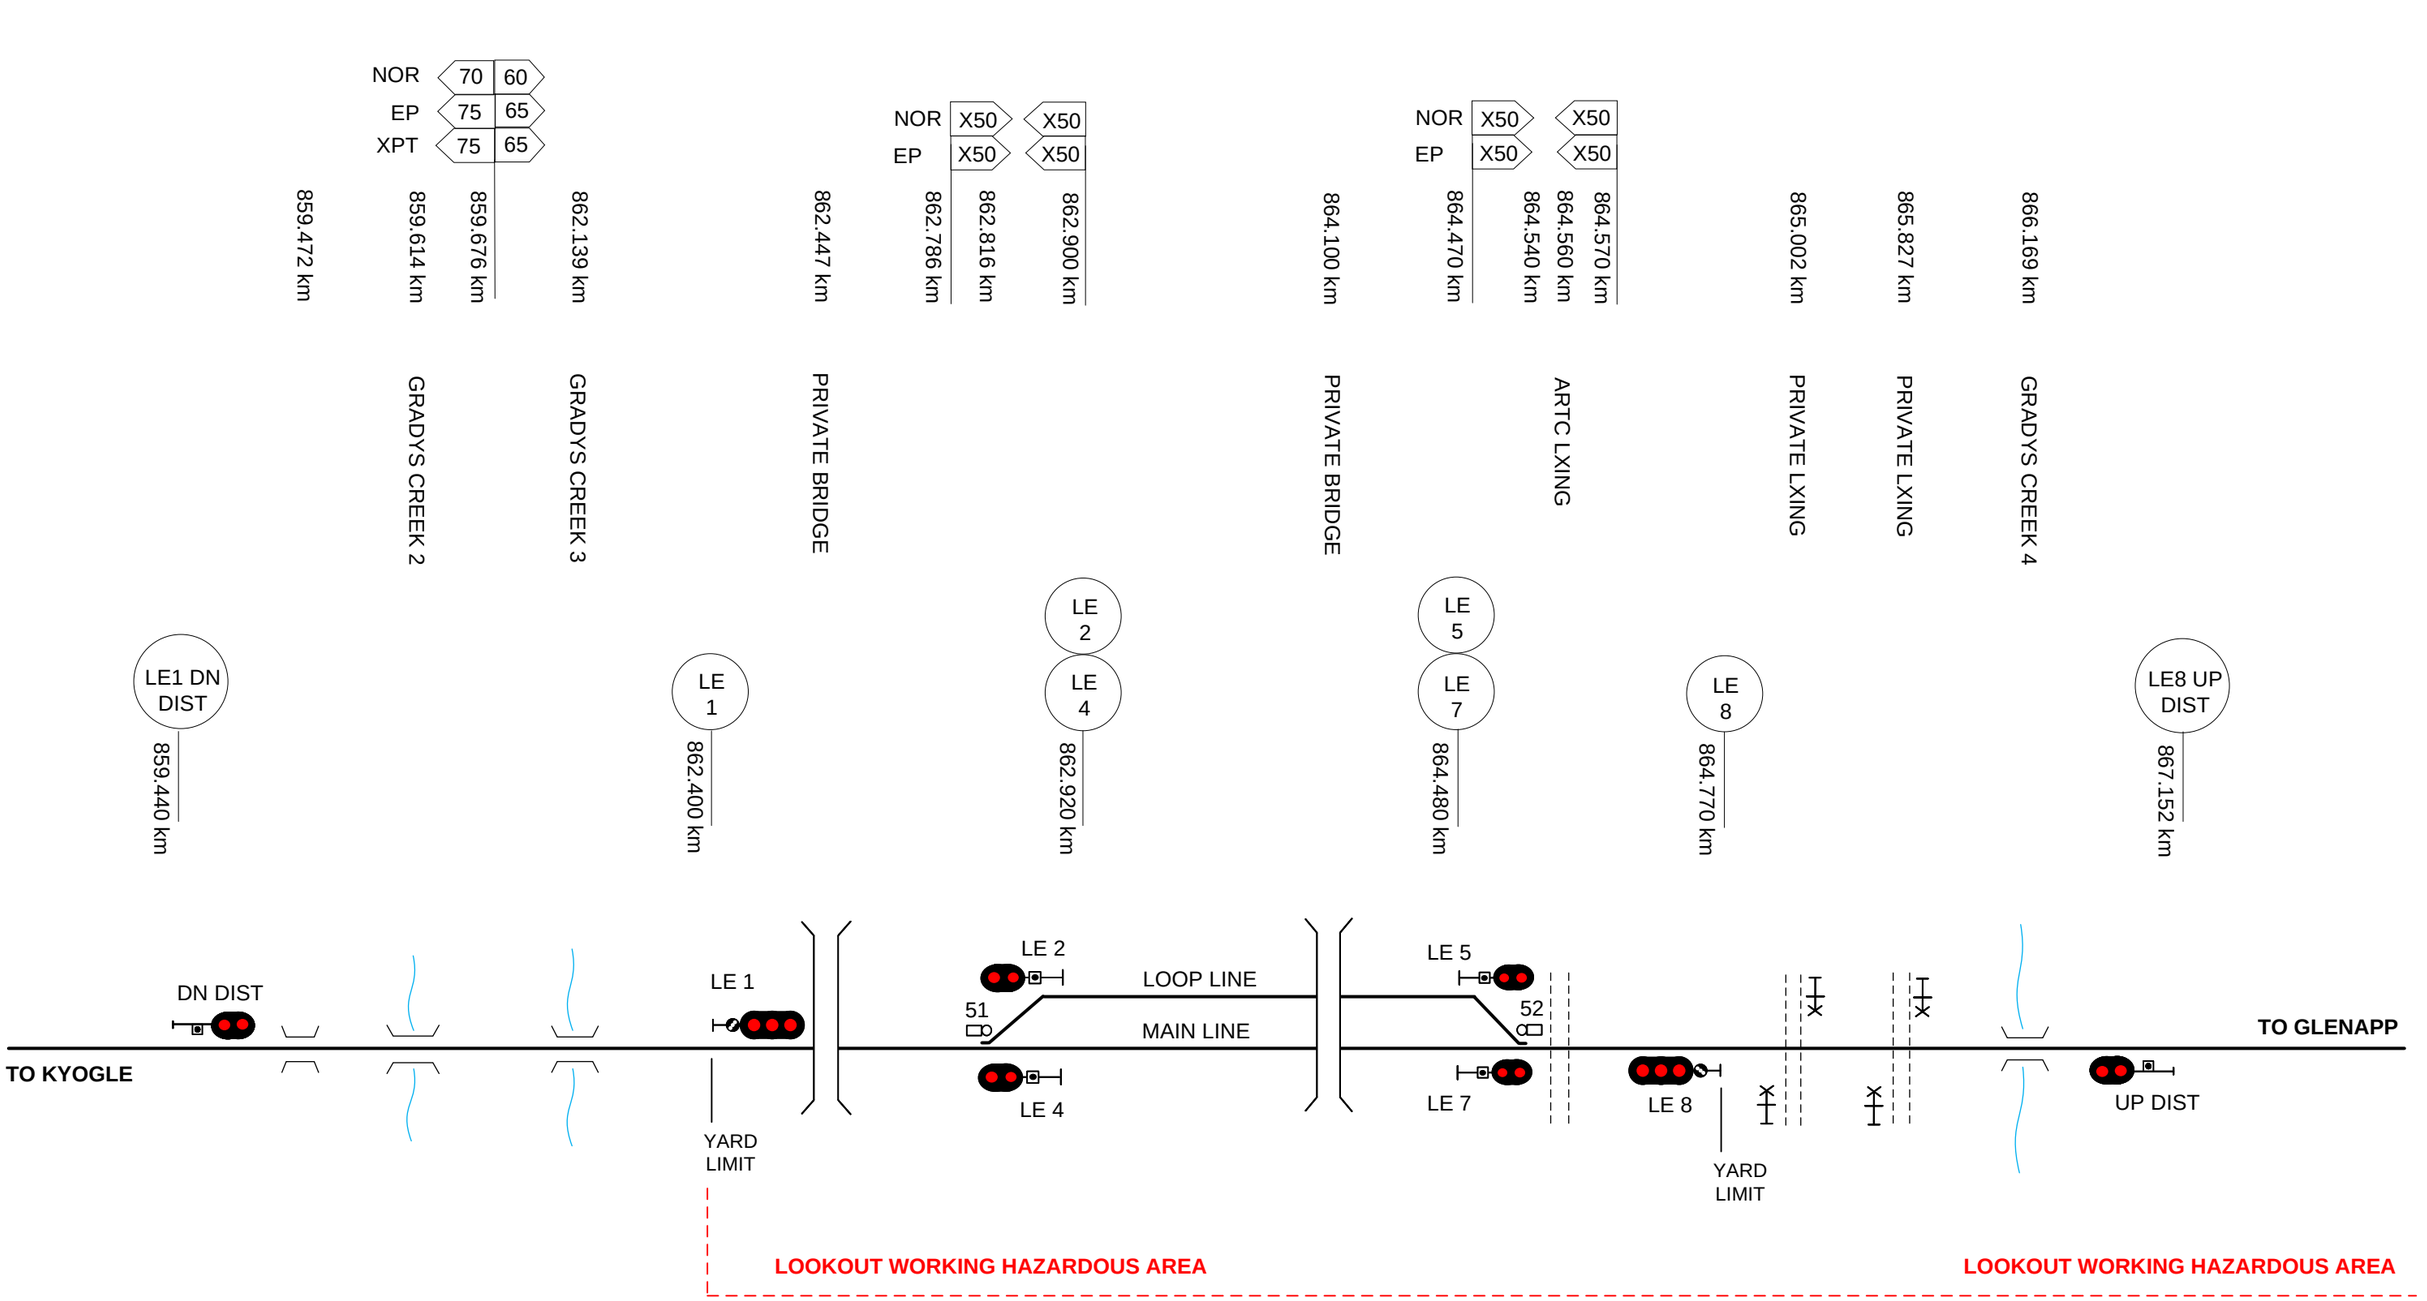

This diagram must be used in conjunction with the corresponding Network Information Book containing the location specific information in Section 2 as well as the legend and general information in Section 1.

Rev	Date	Revision Description	Designed	Checked	Ind.Rev	Approved
1	10/4/19	NIB review updates	DBOCZ			

Designed	B HILL	5/1/16	ARTC ACCEPTANCE
Checked	J SPARROW	5/1/16	Accepted by P CAMPBELL
Ind. Rev. Company	ARTC	Ind. Rev. Name R RATH	Signed:
Review Signature		5/1/16	Acceptance Date 5/1/16

ARTC

NIB-T0621

Sheet No 1 of 1

Sheet Size A3

Scale NTS

TITLE

LOADSTONE

883.655 km
PRIVATE LXING
882.686 km
PRIVATE BRIDGE
881.555 km
RUNNING CREEK 2 TUNNEL
881.415 km
880.653 km
PRIVATE LXING
880.031 km
RUNNING CREEK 1 TUNNEL
878.581 km
PRIVATE LXING
877.161 km
PRIVATE BRIDGE
875.481 km
BORDER TUNNEL
874.070 km
SERVICE LXING
873.970 km
SERVICE LXING
873.531 km
PRIVATE LXING
873.217 km
872.661 km
SPIRAL No.2 TUNNEL
872.592 km
BORDER SPIRAL RD
871.947 km
SPIRAL No.1 TUNNEL
871.910 km
ARTC LXING
871.460 km
PRIVATE LXING
870.856 km
PRIVATE LXING
870.615 km
PRIVATE LXING
869.381 km
GRADYS CREEK 5
868.500 km
ARTC LXING
868.320 km
ARTC LXING
867.792 km

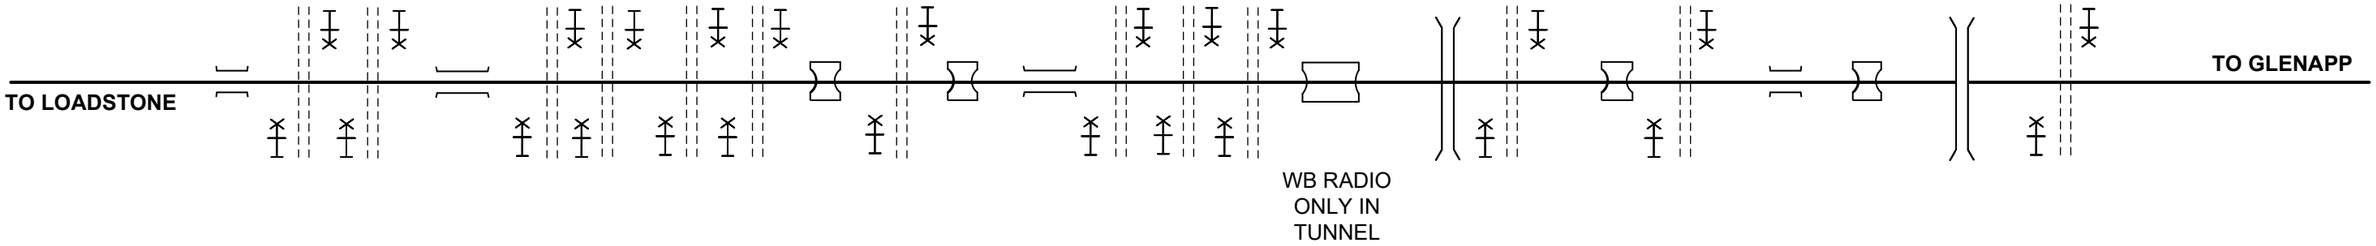

LOOKOUT WORKING HAZARDOUS AREA

LOOKOUT WORKING HAZARDOUS AREA

This diagram must be used in conjunction with the corresponding Network Information Book containing the location specific information in Section 2 as well as the legend and general information in Section 1.

Rev	Date	Revision Description	Designed	Checked	Ind.Rev	Approved
3	11/8/25	WB Radio references for Running Creek 1 and 2 tunnels removed				
2	25/3/21	WB Radio signage added				
1	10/4/19	NIB review updates	DBOCZ			

Designed B HILL 5/1/16
Checked J SPARROW 5/1/16
Ind. Rev. Company ARTC
Ind. Rev. Name R RATH
Review Signature 5/1/16

ARTC ACCEPTANCE
Accepted by P CAMPBELL
Signed:
Acceptance Date 5/1/16

ARTC

NIB-T0622

Sheet No 1 of 1
Sheet Size A3
Scale NTS

TITLE

LOADSTONE - GLENAPP

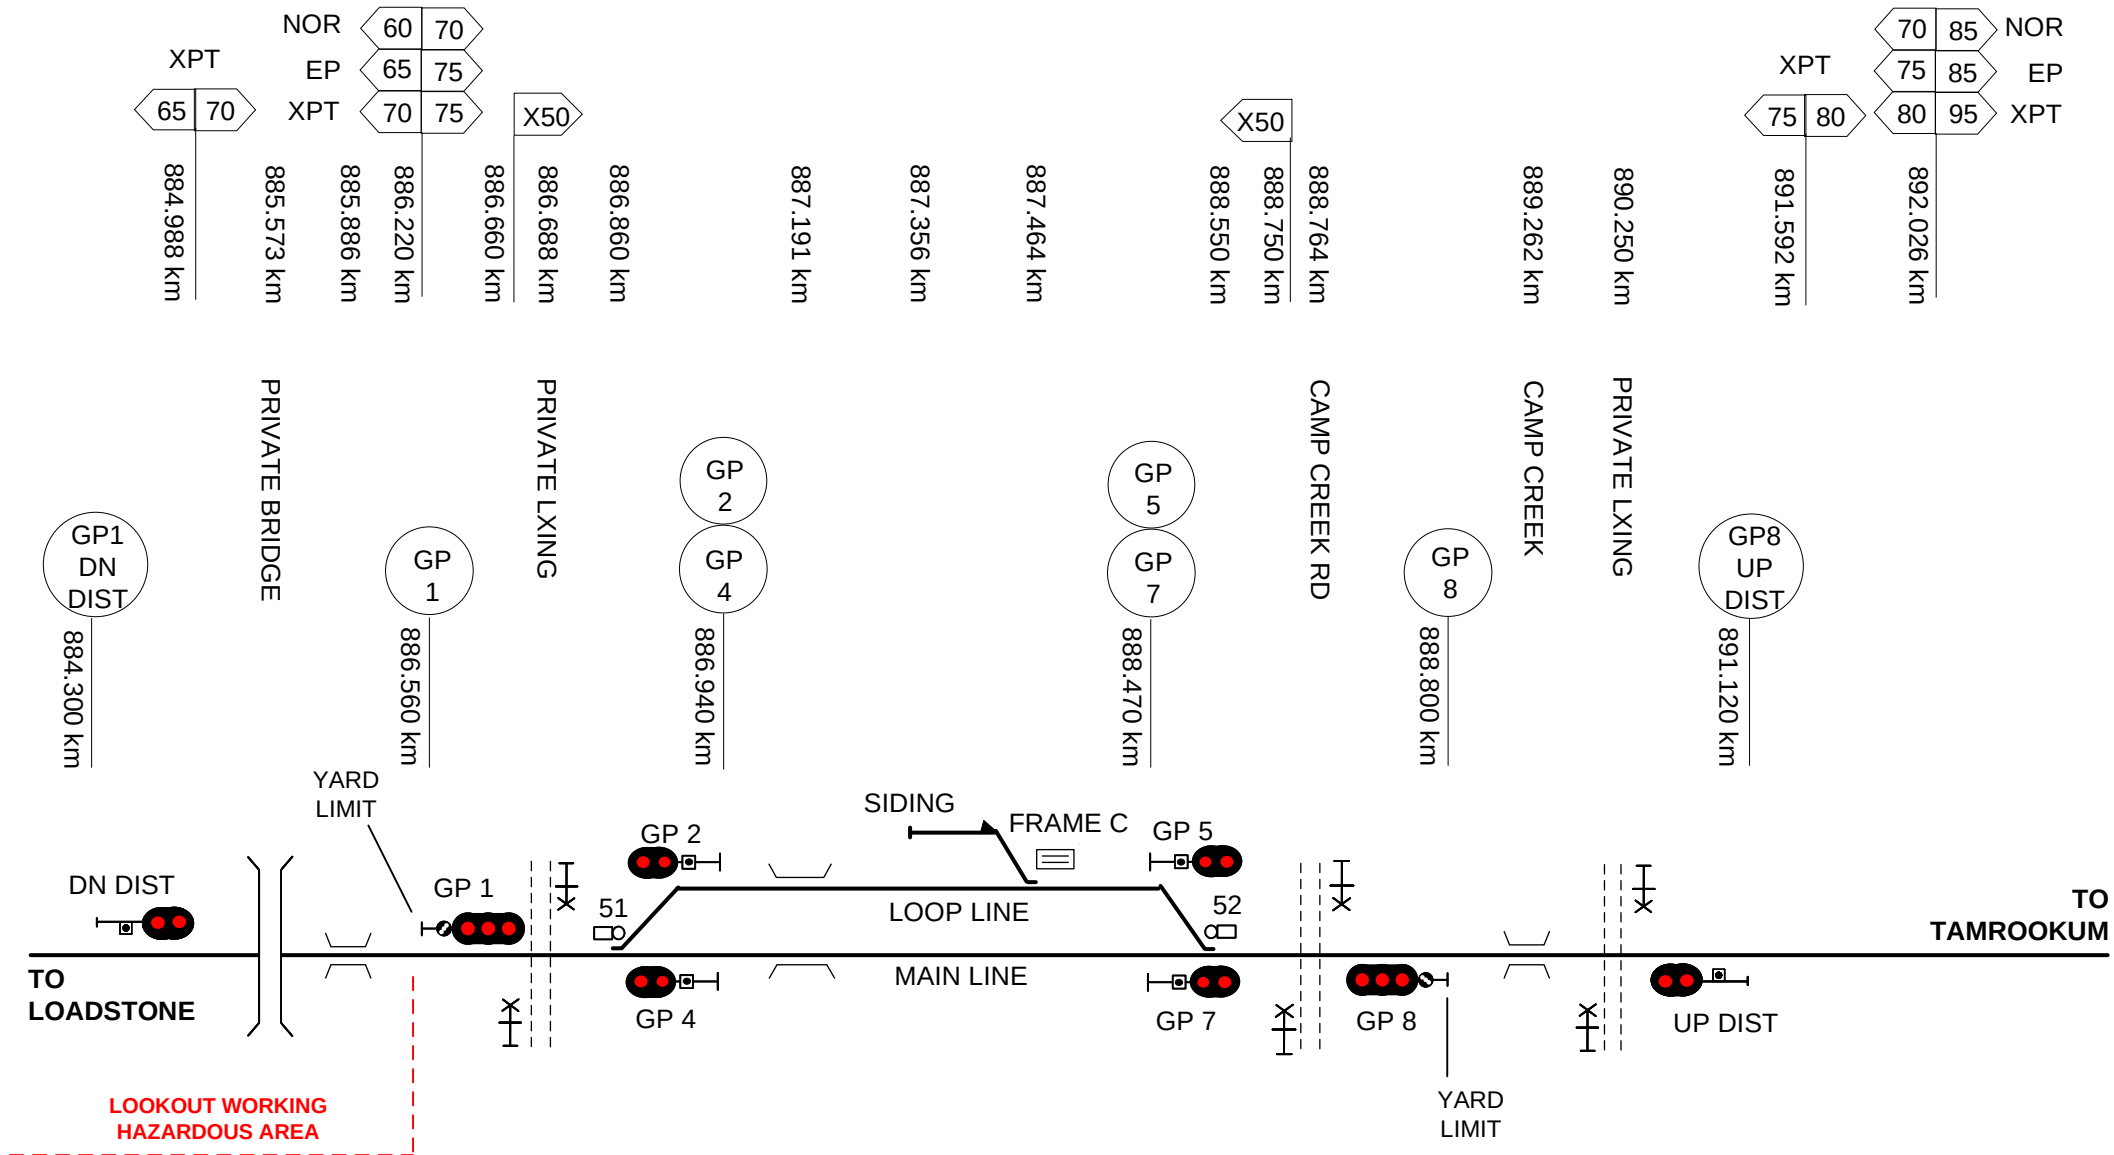

This diagram must be used in conjunction with the corresponding Network Information Book containing the location specific information in Section 2 as well as the legend and general information in Section 1.

Rev	Date	Revision Description					
1	3/4/19	NIB review updates	DBOCZ				

Designed	B HILL	5/1/16	ARTC ACCEPTANCE
Checked	J SPARROW	5/1/16	Accepted by P CAMPBELL
Ind. Rev. Company	ARTC	Ind. Rev. Name	R RATH
Review Signature		5/1/16	Acceptance Date 5/1/16

ARTC

NIB-T0623

Sheet No 1 of 1 | Sheet Size A4 | Scale NTS

TITLE

GLENAPP

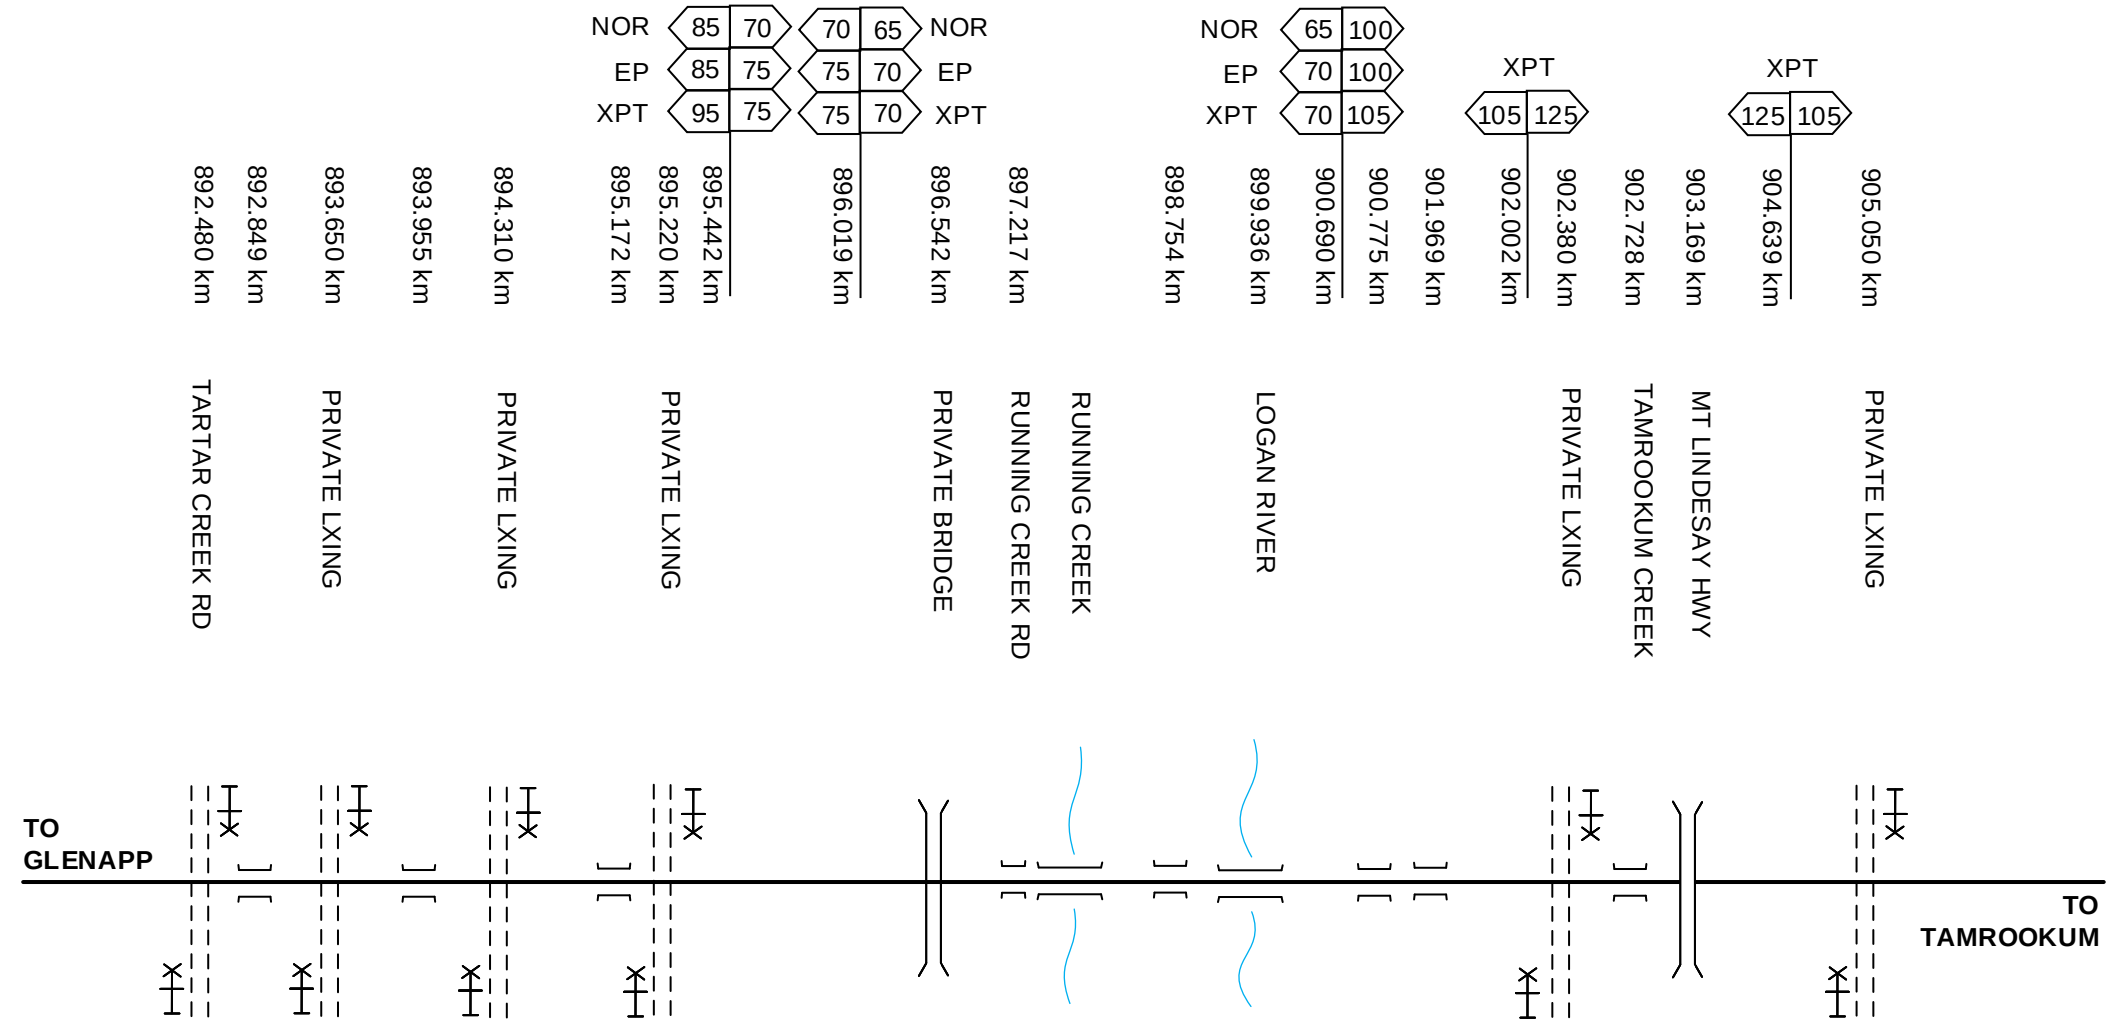

This diagram must be used in conjunction with the corresponding Network Information Book containing the location specific information in Section 2 as well as the legend and general information in Section 1.

Rev	Date	Revision Description	Designed	Checked	Ind.Rev	Approved
1	3/4/19	NIB review updates	DBOCZ			

Designed	B HILL	5/1/16
Checked	J SPARROW	5/1/16
Ind. Rev. Company	ARTC	Ind. Rev. Name R RATH
Review Signature		5/1/16

ARTC ACCEPTANCE
Accepted by P CAMPBELL
Signed:
Acceptance Date 5/1/16

ARTC

NIB-T0627

Sheet No 1 of 1
Scale NTS
Sheet Size A4

TITLE

GLENAPP - TAMROOKUM

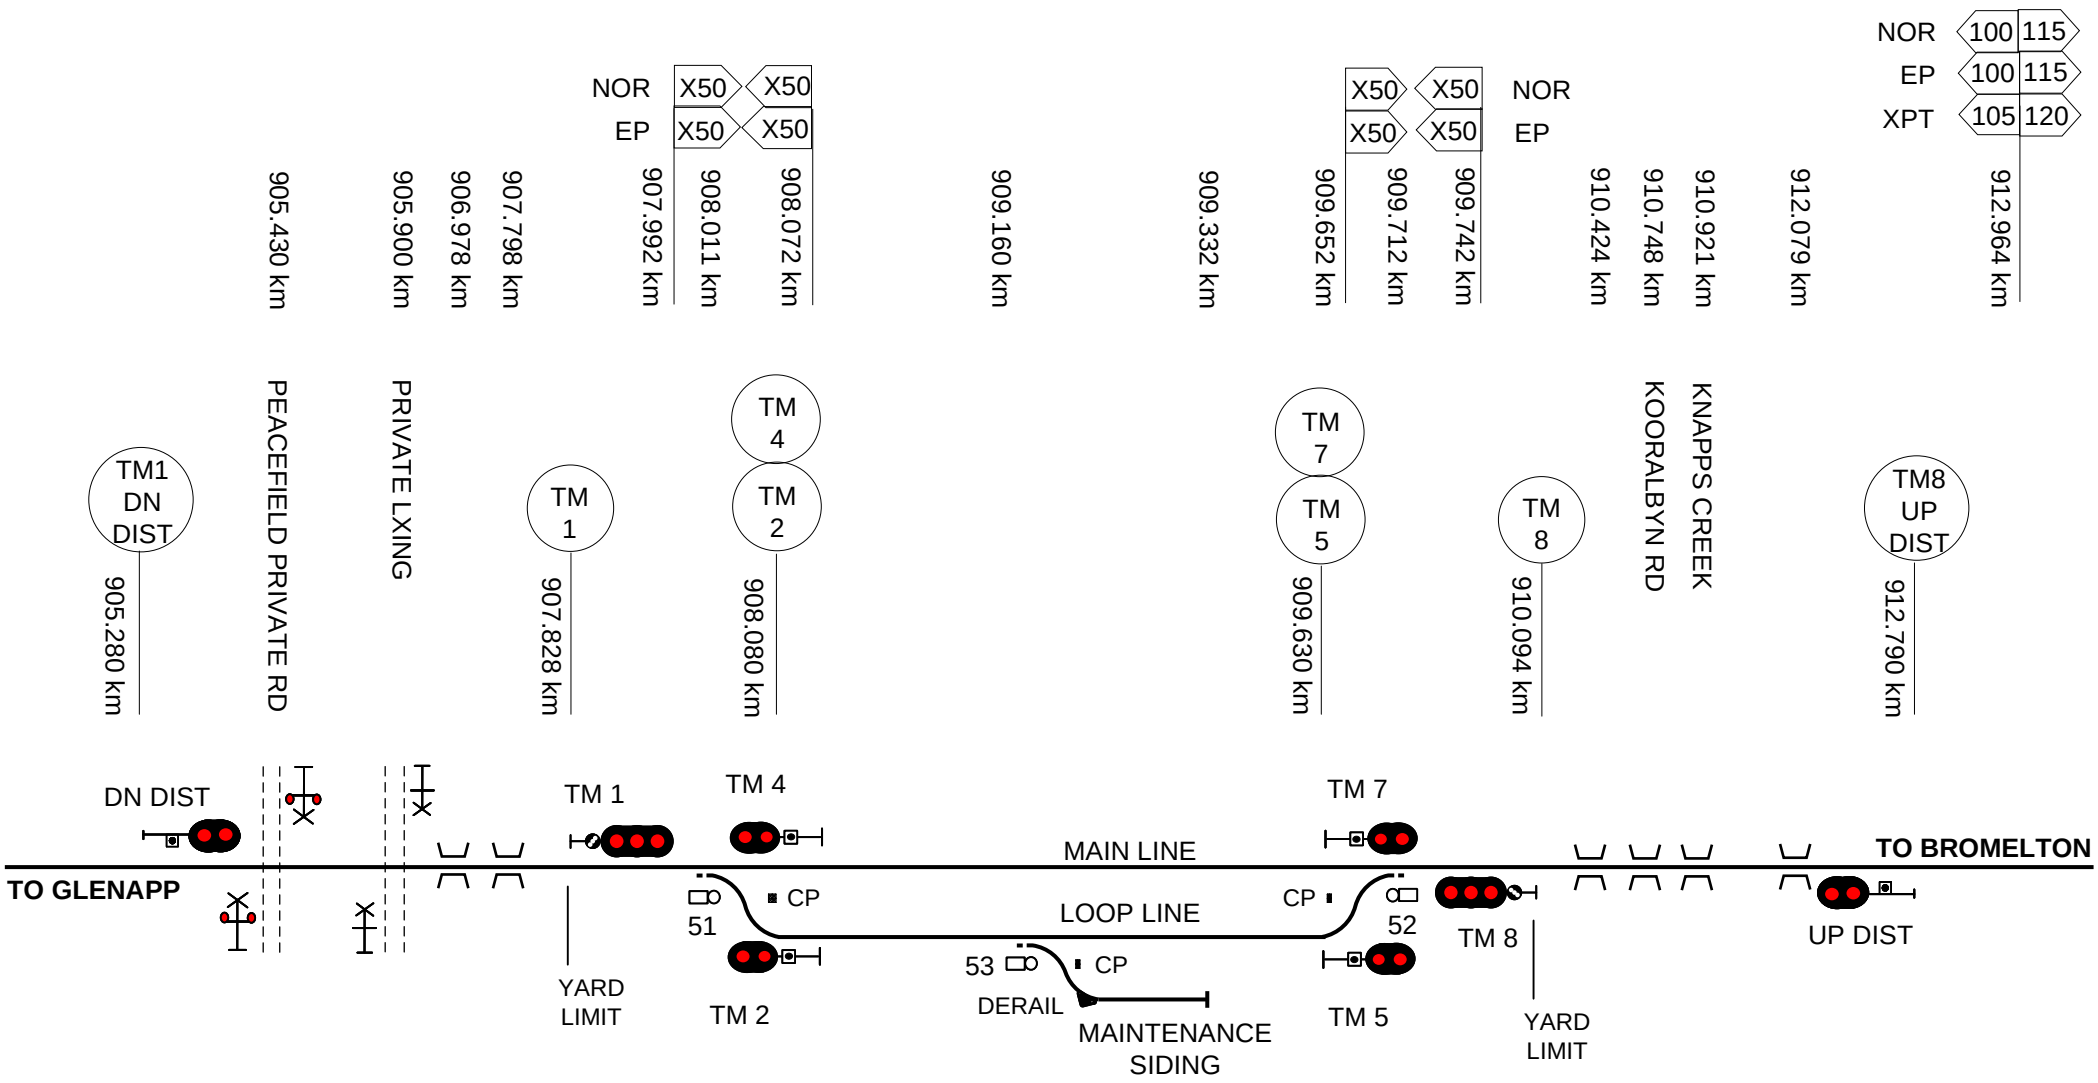

This diagram must be used in conjunction with the corresponding Network Information Book containing the location specific information in Section 2 as well as the legend and general information in Section 1.

Rev	Date	Revision Description	Designed	Checked	Ind.Rev	Approved
1	9/4/19	NIB review updates	DBOCZ			

Designed	B HILL	5/1/16	ARTC ACCEPTANCE
Checked	J SPARROW	5/1/16	Accepted by P CAMPBELL
Ind. Rev. Company	ARTC	Ind. Rev. Name	R RATH
Review Signature		5/1/16	Signed:
			Acceptance Date 5/1/16

ARTC

NIB-T0628

Sheet No 1 of 1

Sheet Size A4

Scale NTS

TITLE

TAMROOKUM

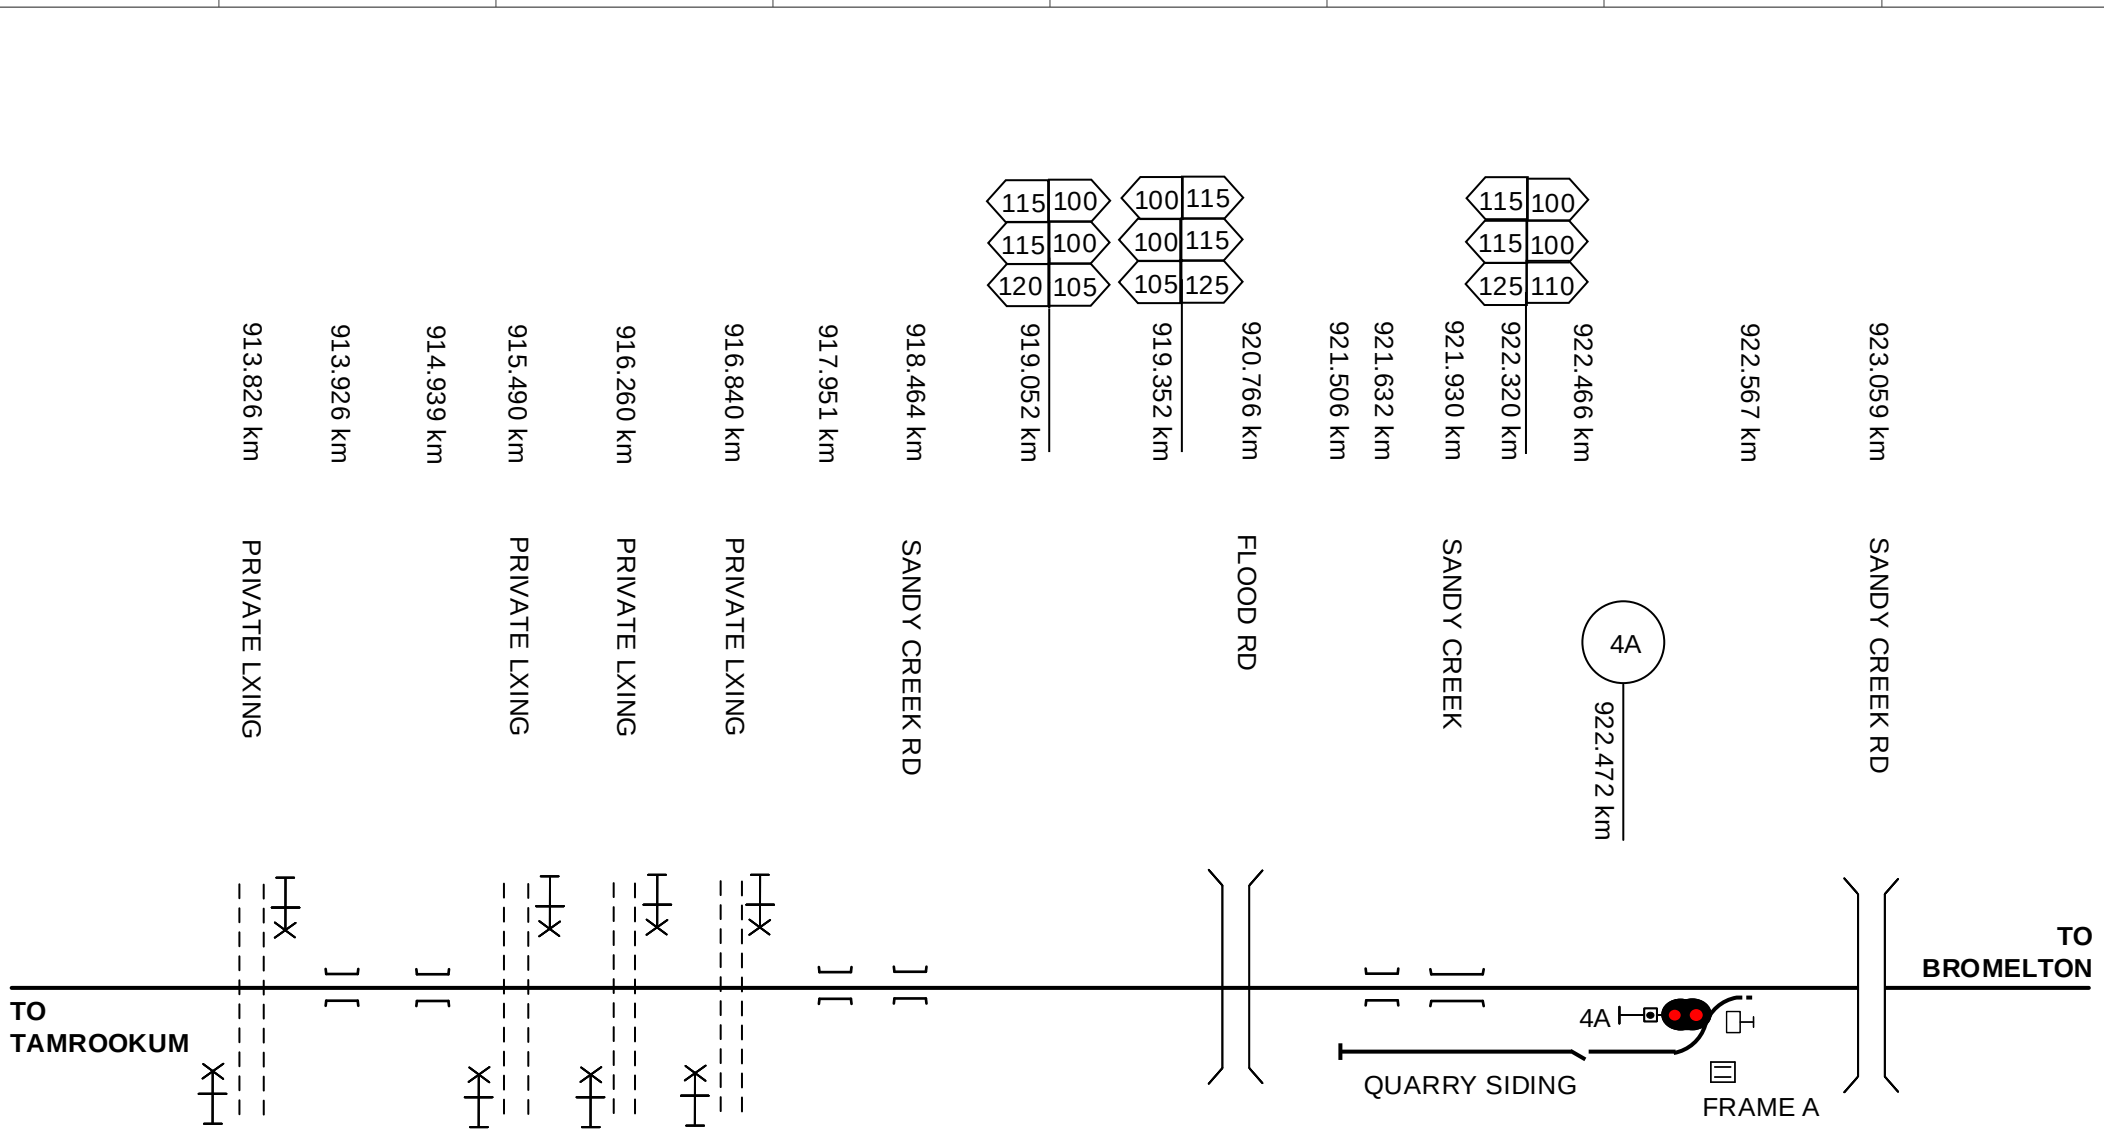

This diagram must be used in conjunction with the corresponding Network Information Book containing the location specific information in Section 2 as well as the legend and general information in Section 1.

Rev	Date	Revision Description	Designed	Checked	Ind.Rev	Approved
2	9/4/19	NIB review updates	DBOCZ			
1	5/9/17	Quarry siding added				

Designed	B HILL	5/1/16
Checked	J SPARROW	5/1/16
Ind. Rev. Company	ARTC	Ind. Rev. Name R RATH
Review Signature		5/1/16

ARTC ACCEPTANCE
Accepted by P CAMPBELL
Signed:
Acceptance Date 5/1/16

ARTC

NIB-T0629

Sheet No 1 of 1

Scale NTS

Sheet Size A4

TITLE

TAMROOKUM - BROMELTON

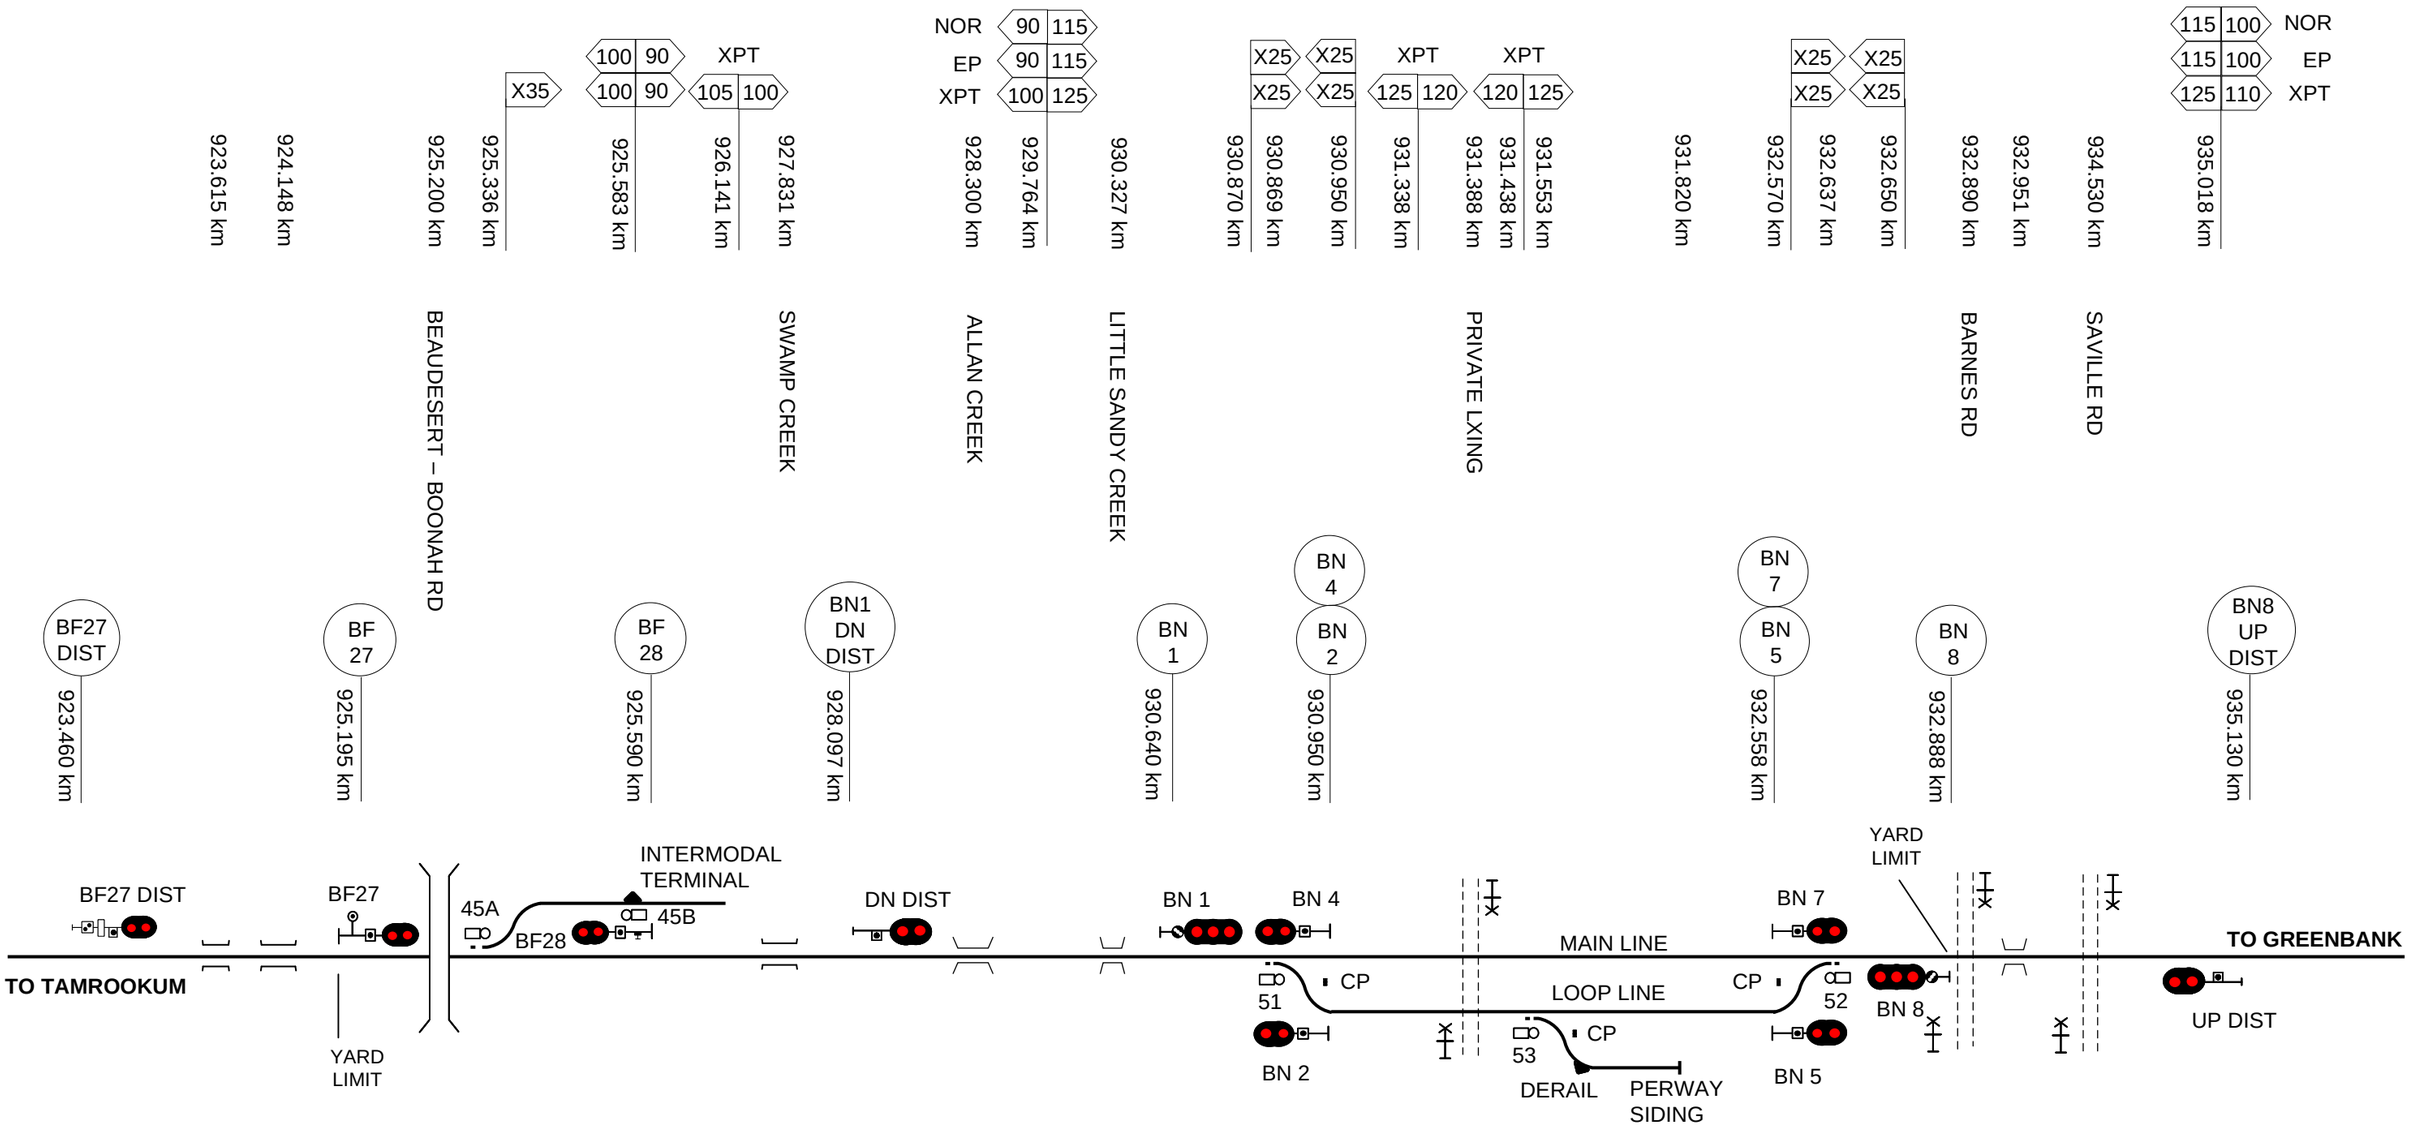

This diagram must be used in conjunction with the corresponding Network Information Book containing the location specific information in Section 2 as well as the legend and general information in Section 1.

Rev	Date	Revision Description	Designed	Checked	Ind.Rev	Approved
2	10/4/19	NIB review updates	DBOCZ			
1	5/9/17	Intermodal terminal added				

Designed	B HILL	5/1/16
Checked	J SPARROW	5/1/16
Ind. Rev. Company	ARTC	Ind. Rev. Name R RATH
Review Signature		5/1/16

ARTC ACCEPTANCE
Accepted by P CAMPBELL
Signed:
Acceptance Date 5/1/16

ARTC

TITLE

BROMELTON

NIB-T0630

Sheet No 1 of 1

Scale NTS

Sheet Size A3

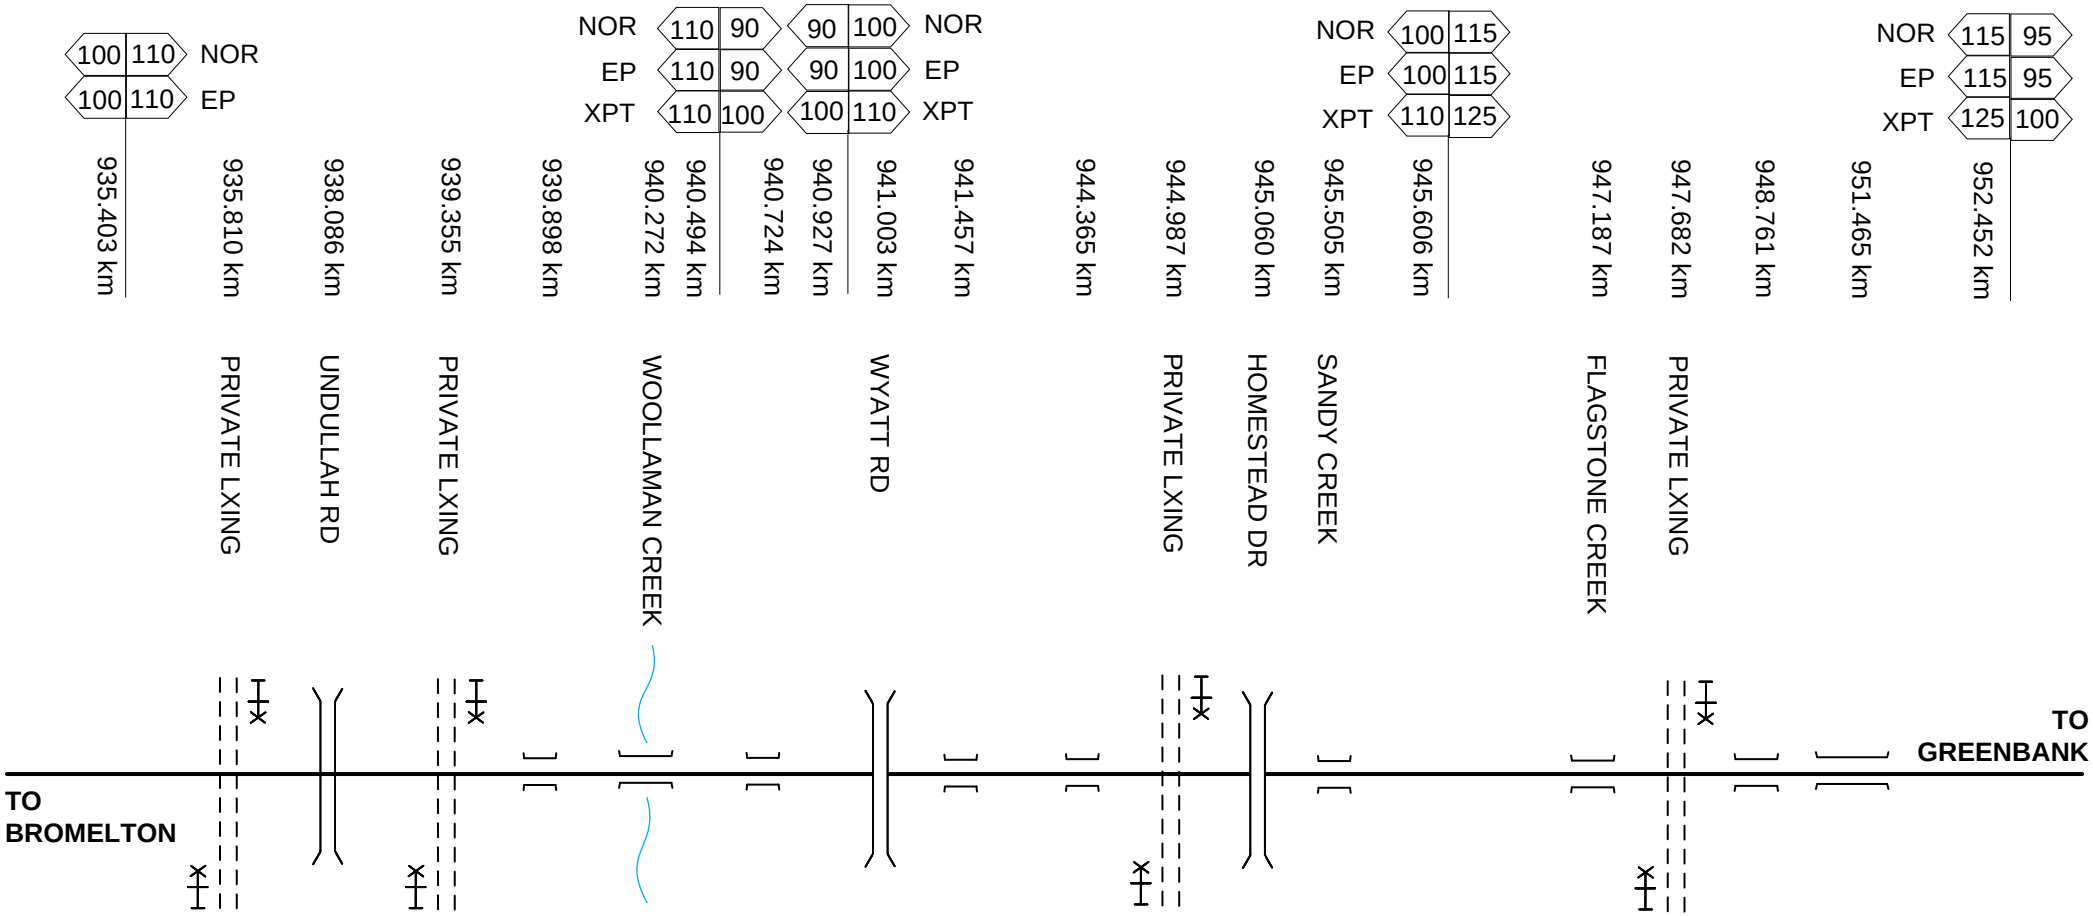

This diagram must be used in conjunction with the corresponding Network Information Book containing the location specific information in Section 2 as well as the legend and general information in Section 1.

Rev	Date	Revision Description	Designed	Checked	Ind.Rev	Approved
2	4/6/25	New Beith Road crossing removed				
1	10/4/19	NIB review updates	DBOCZ			

Designed	B HILL	5/1/16
Checked	J SPARROW	5/1/16
Ind. Rev. Company	ARTC	Ind. Rev. Name R RATH
Review Signature		5/1/16

ARTC ACCEPTANCE
Accepted by P CAMPBELL
Signed:
Acceptance Date 5/1/16

ARTC

NIB-T0631

Sheet No 1 of 1
Scale NTS
Sheet Size A4

TITLE

BROMELTON - GREENBANK

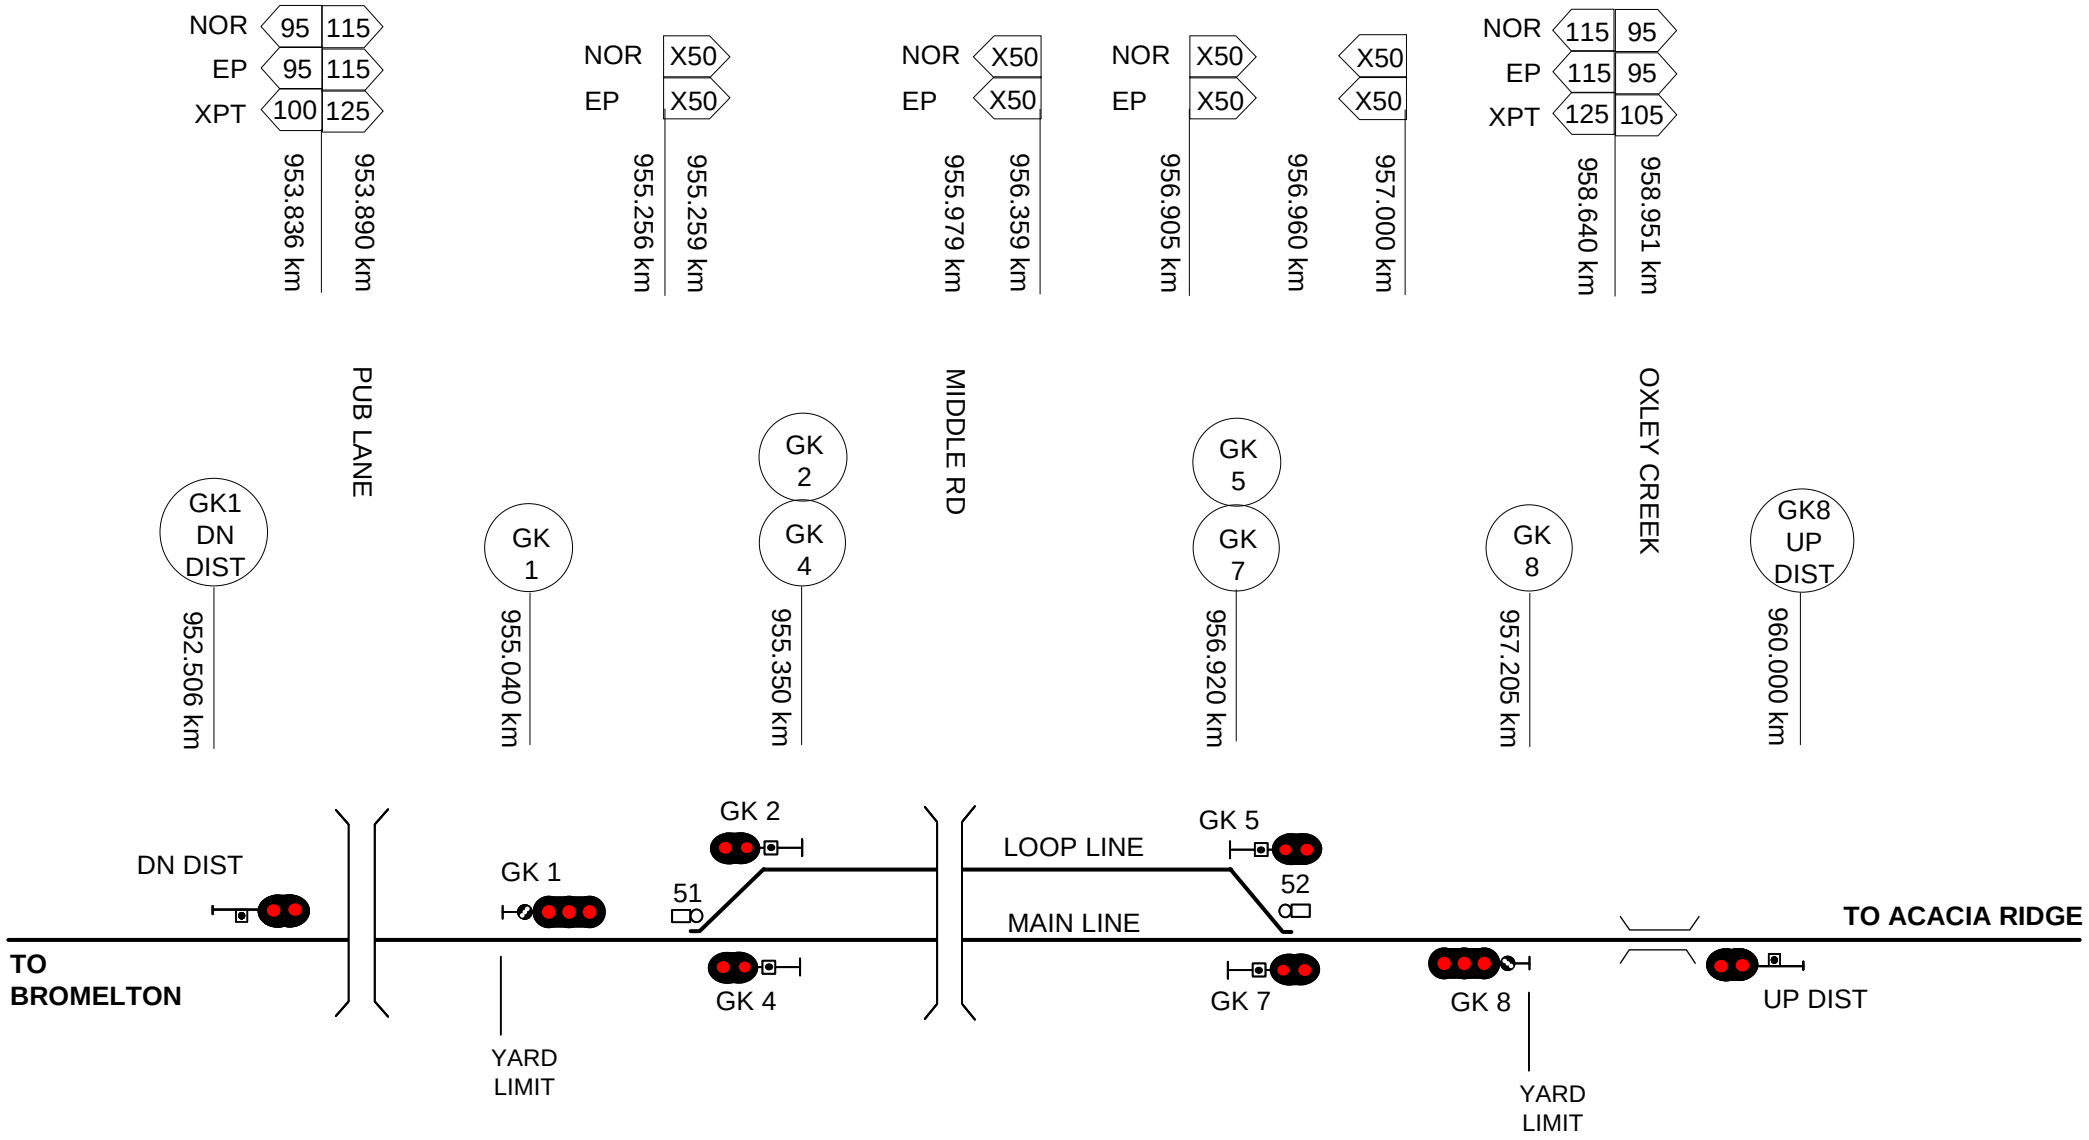

This diagram must be used in conjunction with the corresponding Network Information Book containing the location specific information in Section 2 as well as the legend and general information in Section 1.

Rev	Date	Revision Description	DBOCZ			
1	2/4/19	NIB review updates	Designed	Checked	Ind.Rev	Approved

Designed	B HILL	5/1/16	ARTC ACCEPTANCE
Checked	J SPARROW	5/1/16	Accepted by P CAMPBELL
Ind. Rev. Company	ARTC	Ind. Rev. Name	R RATH
Review Signature		5/1/16	Signed:
			Acceptance Date 5/1/16

ARTC

NIB-T0632

Sheet No 1 of 1

Scale NTS

Sheet Size A4

TITLE

GREENBANK

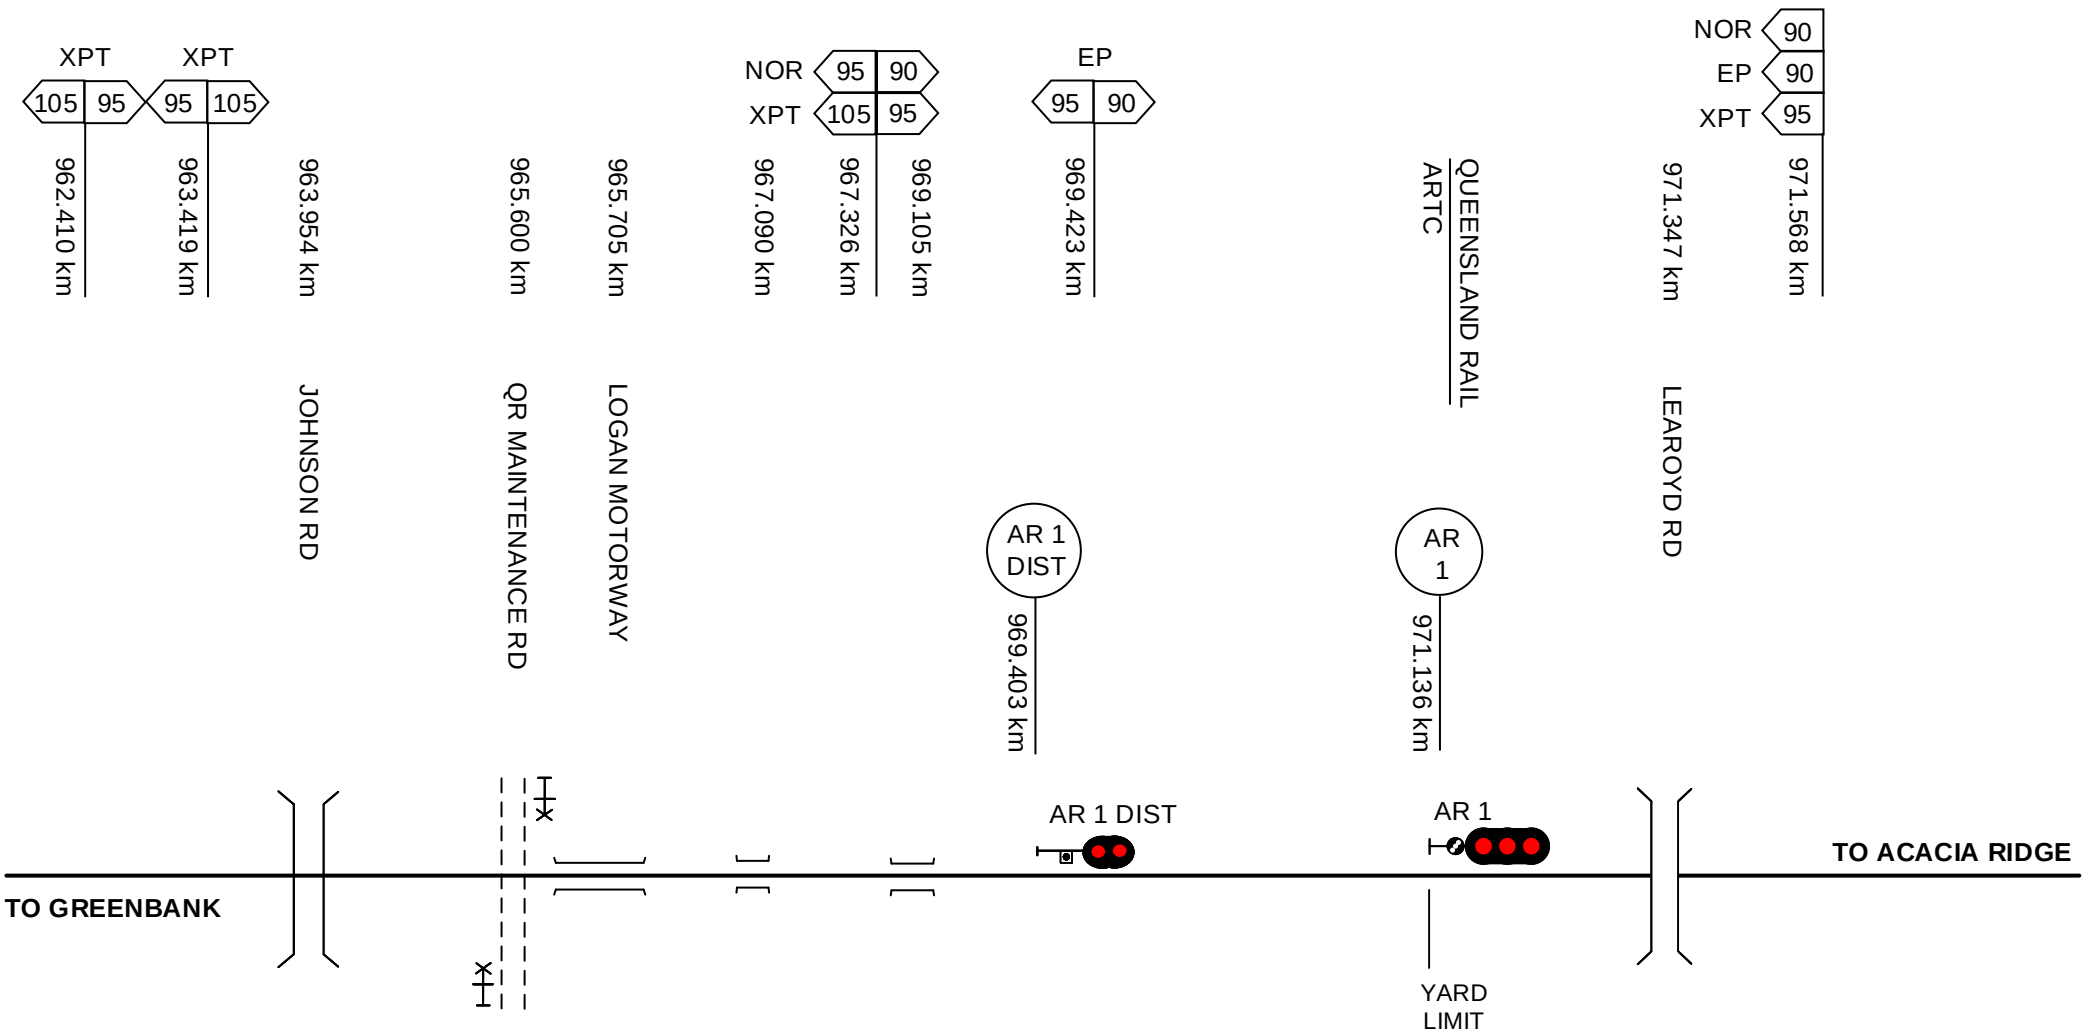

This diagram must be used in conjunction with the corresponding Network Information Book containing the location specific information in Section 2 as well as the legend and general information in Section 1.

Rev	Date	Revision Description	Designed	Checked	Ind.Rev	Approved
2	2/4/19	NIB review updates	DBOCZ			
1	30/1/18	ARTC / Queensland Rail interface reference added				

Designed	B HILL	5/1/16
Checked	J SPARROW	5/1/16
Ind. Rev. Company	ARTC	Ind. Rev. Name R RATH
Review Signature		5/1/16

ARTC ACCEPTANCE
Accepted by P CAMPBELL
Signed:
Acceptance Date 5/1/16

ARTC

NIB-T0633

Sheet No 1 of 1

Scale NTS

Sheet Size A4

TITLE

GREENBANK – ACACIA RIDGE

Drawing Legend

	Standard gauge track		Dual gauge track
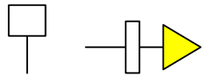	Advisory Sign or Location Sign		Speed sign
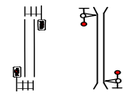	Pedestrian Crossing		Passive Protection Level Crossing
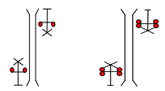	Active Protection Level Crossing – Flashing Lights	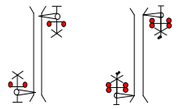	Active Protection Level Crossing – Lights and Boom
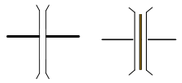	Bridge or Overpass	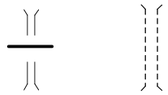	Underpass
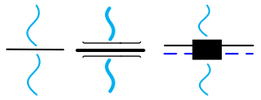	River/Creek or Significant river bridge or Viaduct	Station Passenger Platform	Station or Platform
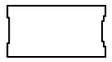	Tunnel	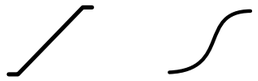	Crossover
	Turnout		Catchpoint
	Derail	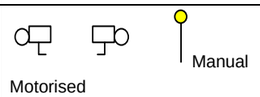	Points Operating Mechanism
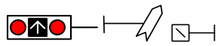	Point Indicator		Mechanical Frame
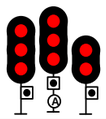	Automatic Signals	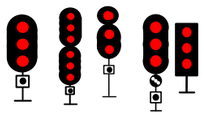	Controlled Signals
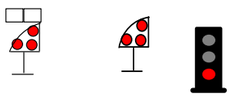	Dwarf Signals	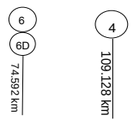	Signal number reference
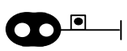	Distant Signal		Repeater Signal
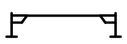	Overheight Detectors	>> <<	Wayside Equipment