NIB OGW-30-23 DIAGRAM LOCATIONS		
GOOBANG JUNCTION	TURRAWAN	
GOOBANG NORTH	NARRABRI JUNCTION	
NANARDINE	NARRABRI	
GOONUMBLA	NARRABRI NORTH	CROPPA CREEK
ALECTOWN WEST	NARRABRI NORTH - BOBBIWAA	MURGO
MICKIBRI	BOBBIWAA	MURGO – NORTH STAR
PEAK HILL 1	BELLATA	NORTH STAR
PEAK HILL 2	PENNEYS ROAD	DRAWING LEGEND
TOMINGLEY WEST	WATERLOO CREEK	
WYANGA	WATERLOO CREEK – TYCANNAH CREEK	
TIMJELLY	TYCANNAH CREEK	
NARWONAH	MOREE SOUTH	
NARWONAH AWB	MOREE	
NARROMINE SOUTH	CAMURRA	
NARROMINE SOUTH WEST	CAMURRA - COOLLEEARLEE	
NARROMINE	COOLLEEARLEE	
MINORE	MILGUY	
DUBBO	MILGUY - CROPPA CREEK	

NOTE: MON – FRI 1400 – 0600HRS AND WEEKENDS HUNTER NORTH WEST AND HUNTER WEST BOARDS ARE CONTROLLED BY HUNTER WEST NETWORK CONTROLLER AT NCCN

©2015 Australian Rail Track Corporation Ltd
Drawing standard in accordance with EGP-04-01 & EGP-04-02

Used on / Next higher assembly: NETWORK INFORMATION BOOK

Filename: NIB-T0722.VSD

Alternate DMS Number:

Rev	Date	Revision Description	Designed	Checked	Ind.Rev	Approved

Designed	G HARRISON	5/1/16
Checked	J SPARROW	5/1/16
Ind. Rev. Company	ARTC	
Ind. Rev. Name	R RATH	
Review Signature		5/1/16

ARTC ACCEPTANCE
Accepted by: P CAMPBELL
Signed:
Acceptance Date: 5/1/16

ARTC

NIB-T0721

Sheet No: 1 of 1
Scale: NTS
Sheet Size: A3

TITLE

HUNTER VALLEY NORTH WEST

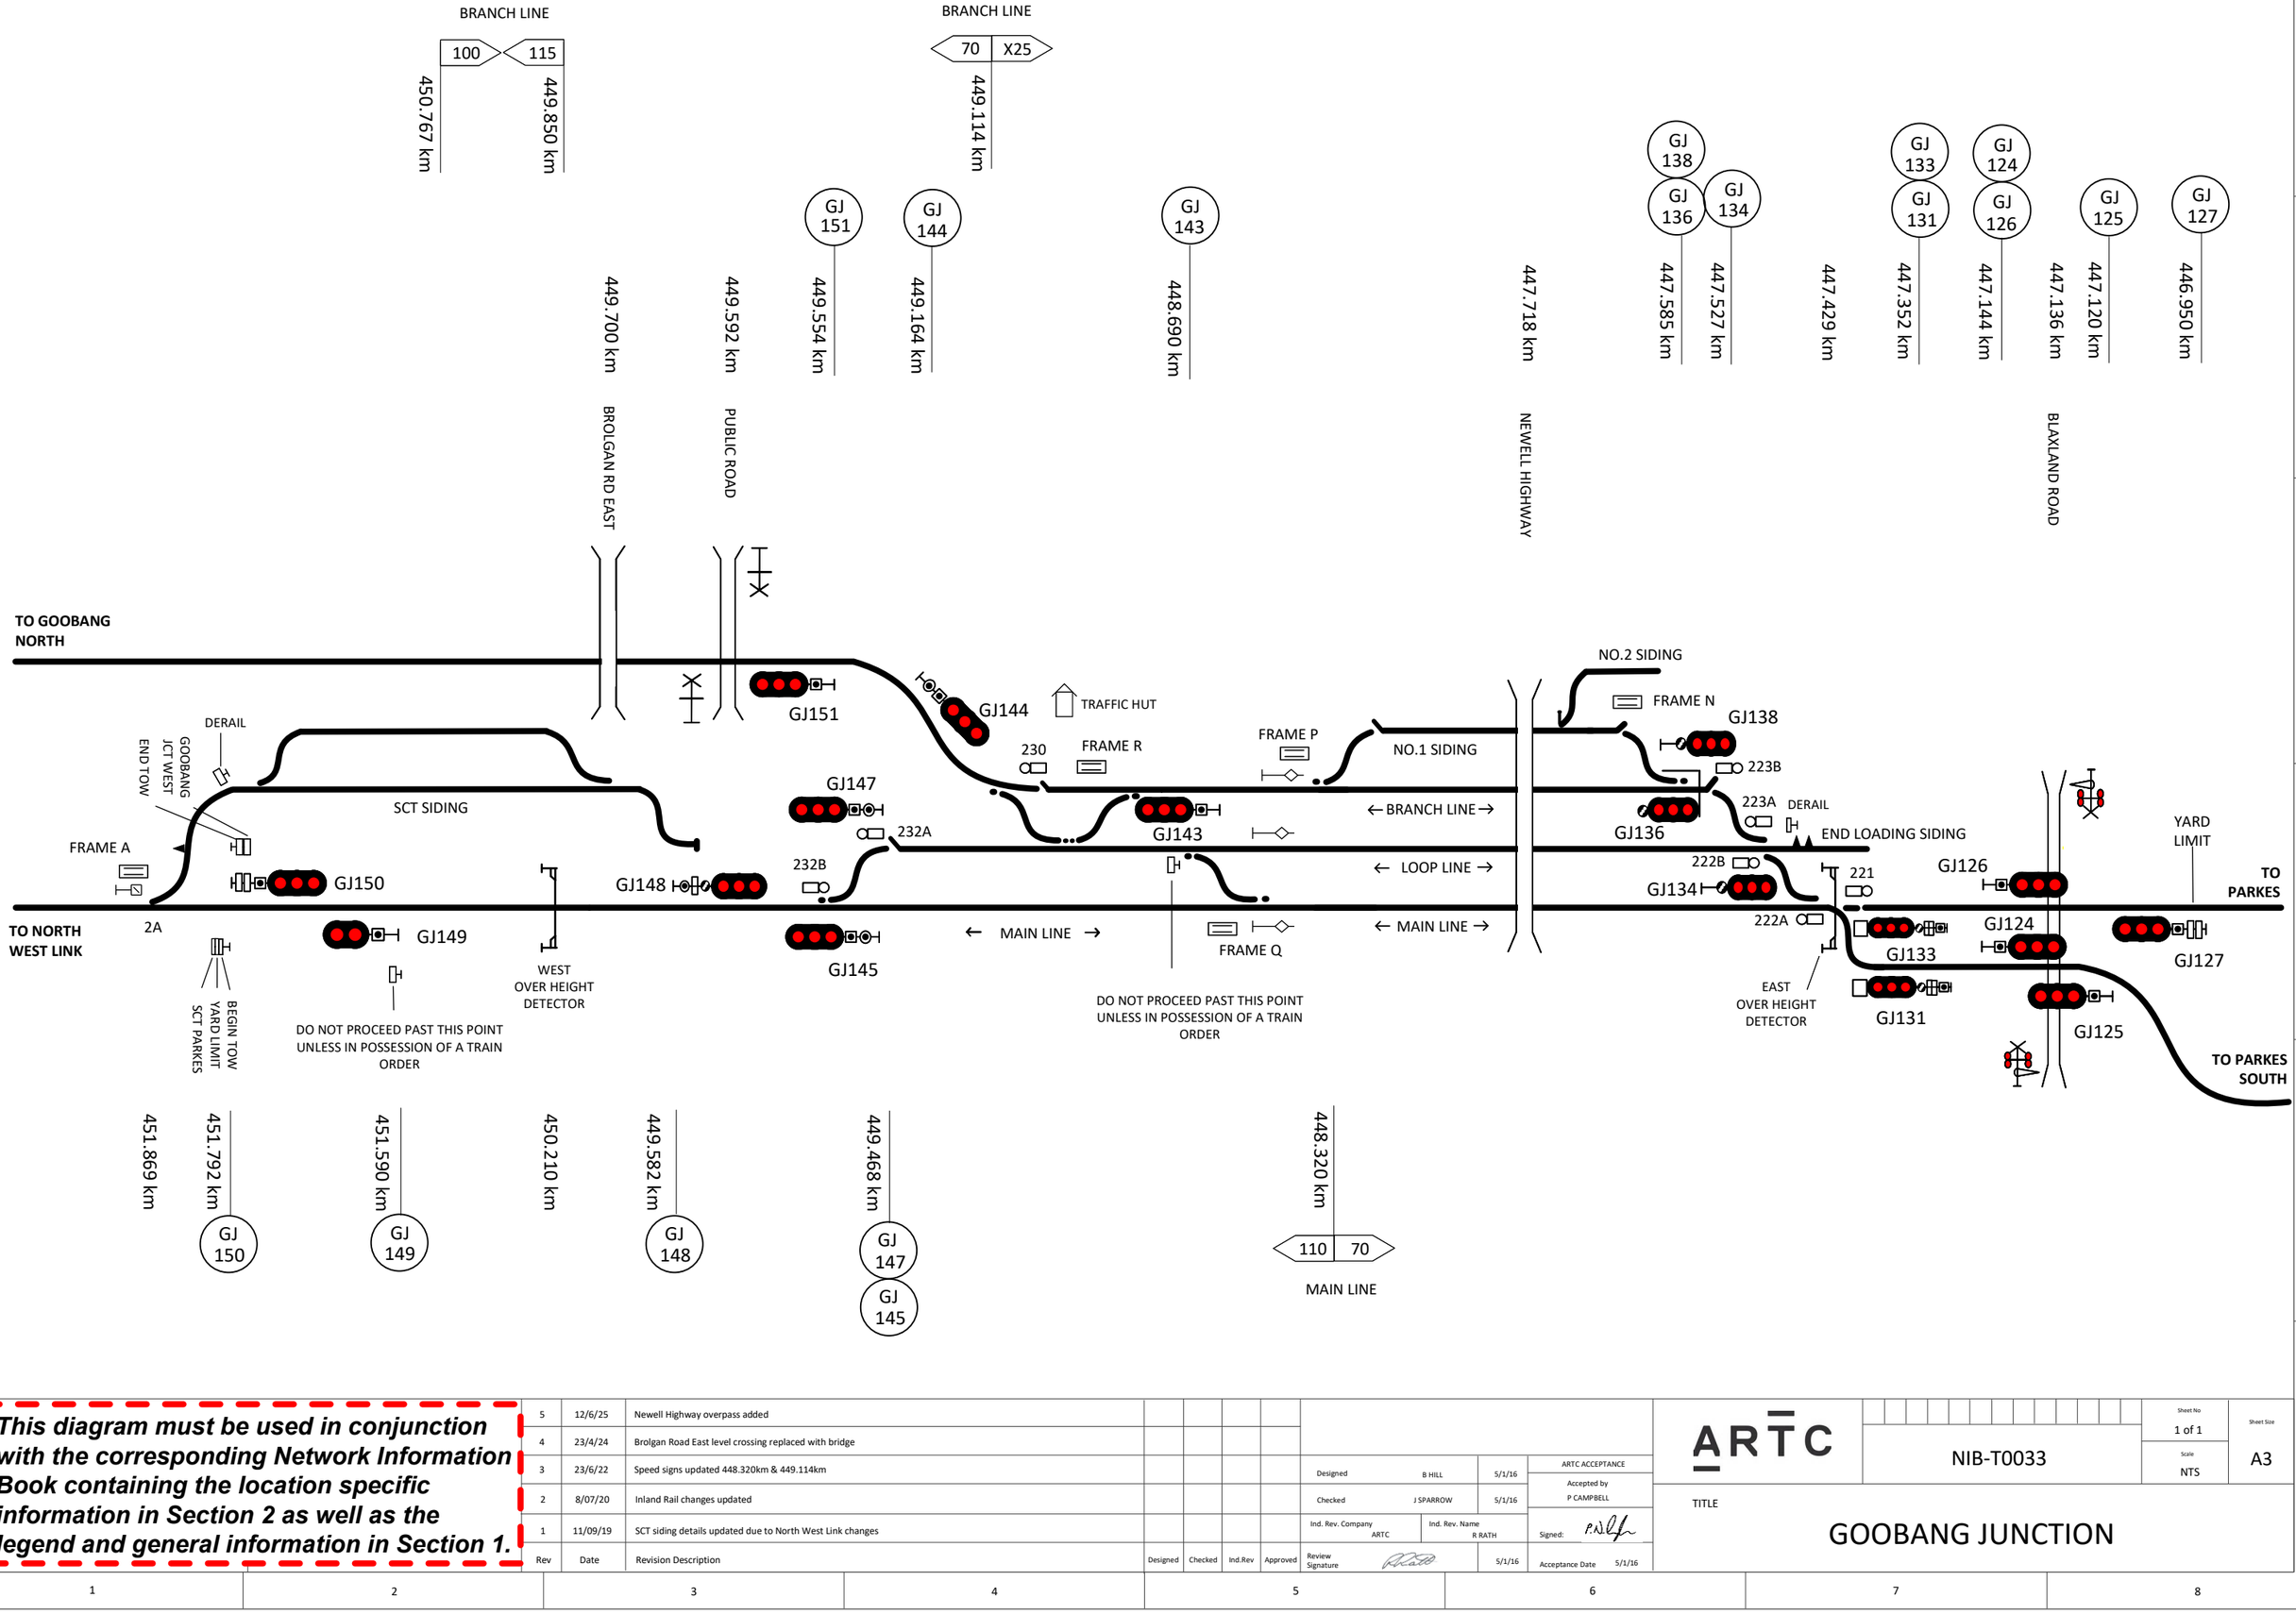

This diagram must be used in conjunction with the corresponding Network Information Book containing the location specific information in Section 2 as well as the legend and general information in Section 1.

Rev	Date	Revision Description	Designed	Checked	Ind.Rev	Approved
5	12/6/25	Newell Highway overpass added				
4	23/4/24	Brolgan Road East level crossing replaced with bridge				
3	23/6/22	Speed signs updated 448.320km & 449.114km				
2	8/07/20	Inland Rail changes updated				
1	11/09/19	SCT siding details updated due to North West Link changes				

Designed B HILL 5/1/16
Checked J SPARROW 5/1/16
Ind. Rev. Company ARTC
Ind. Rev. Name R RATH
Review Signature 5/1/16
Approved

ARTC ACCEPTANCE
Accepted by P CAMPBELL
Signed:
Acceptance Date 5/1/16

ARTC

NIB-T0033

Sheet No 1 of 1
Sheet Size A3
Scale NTS

TITLE

GOOBANG JUNCTION

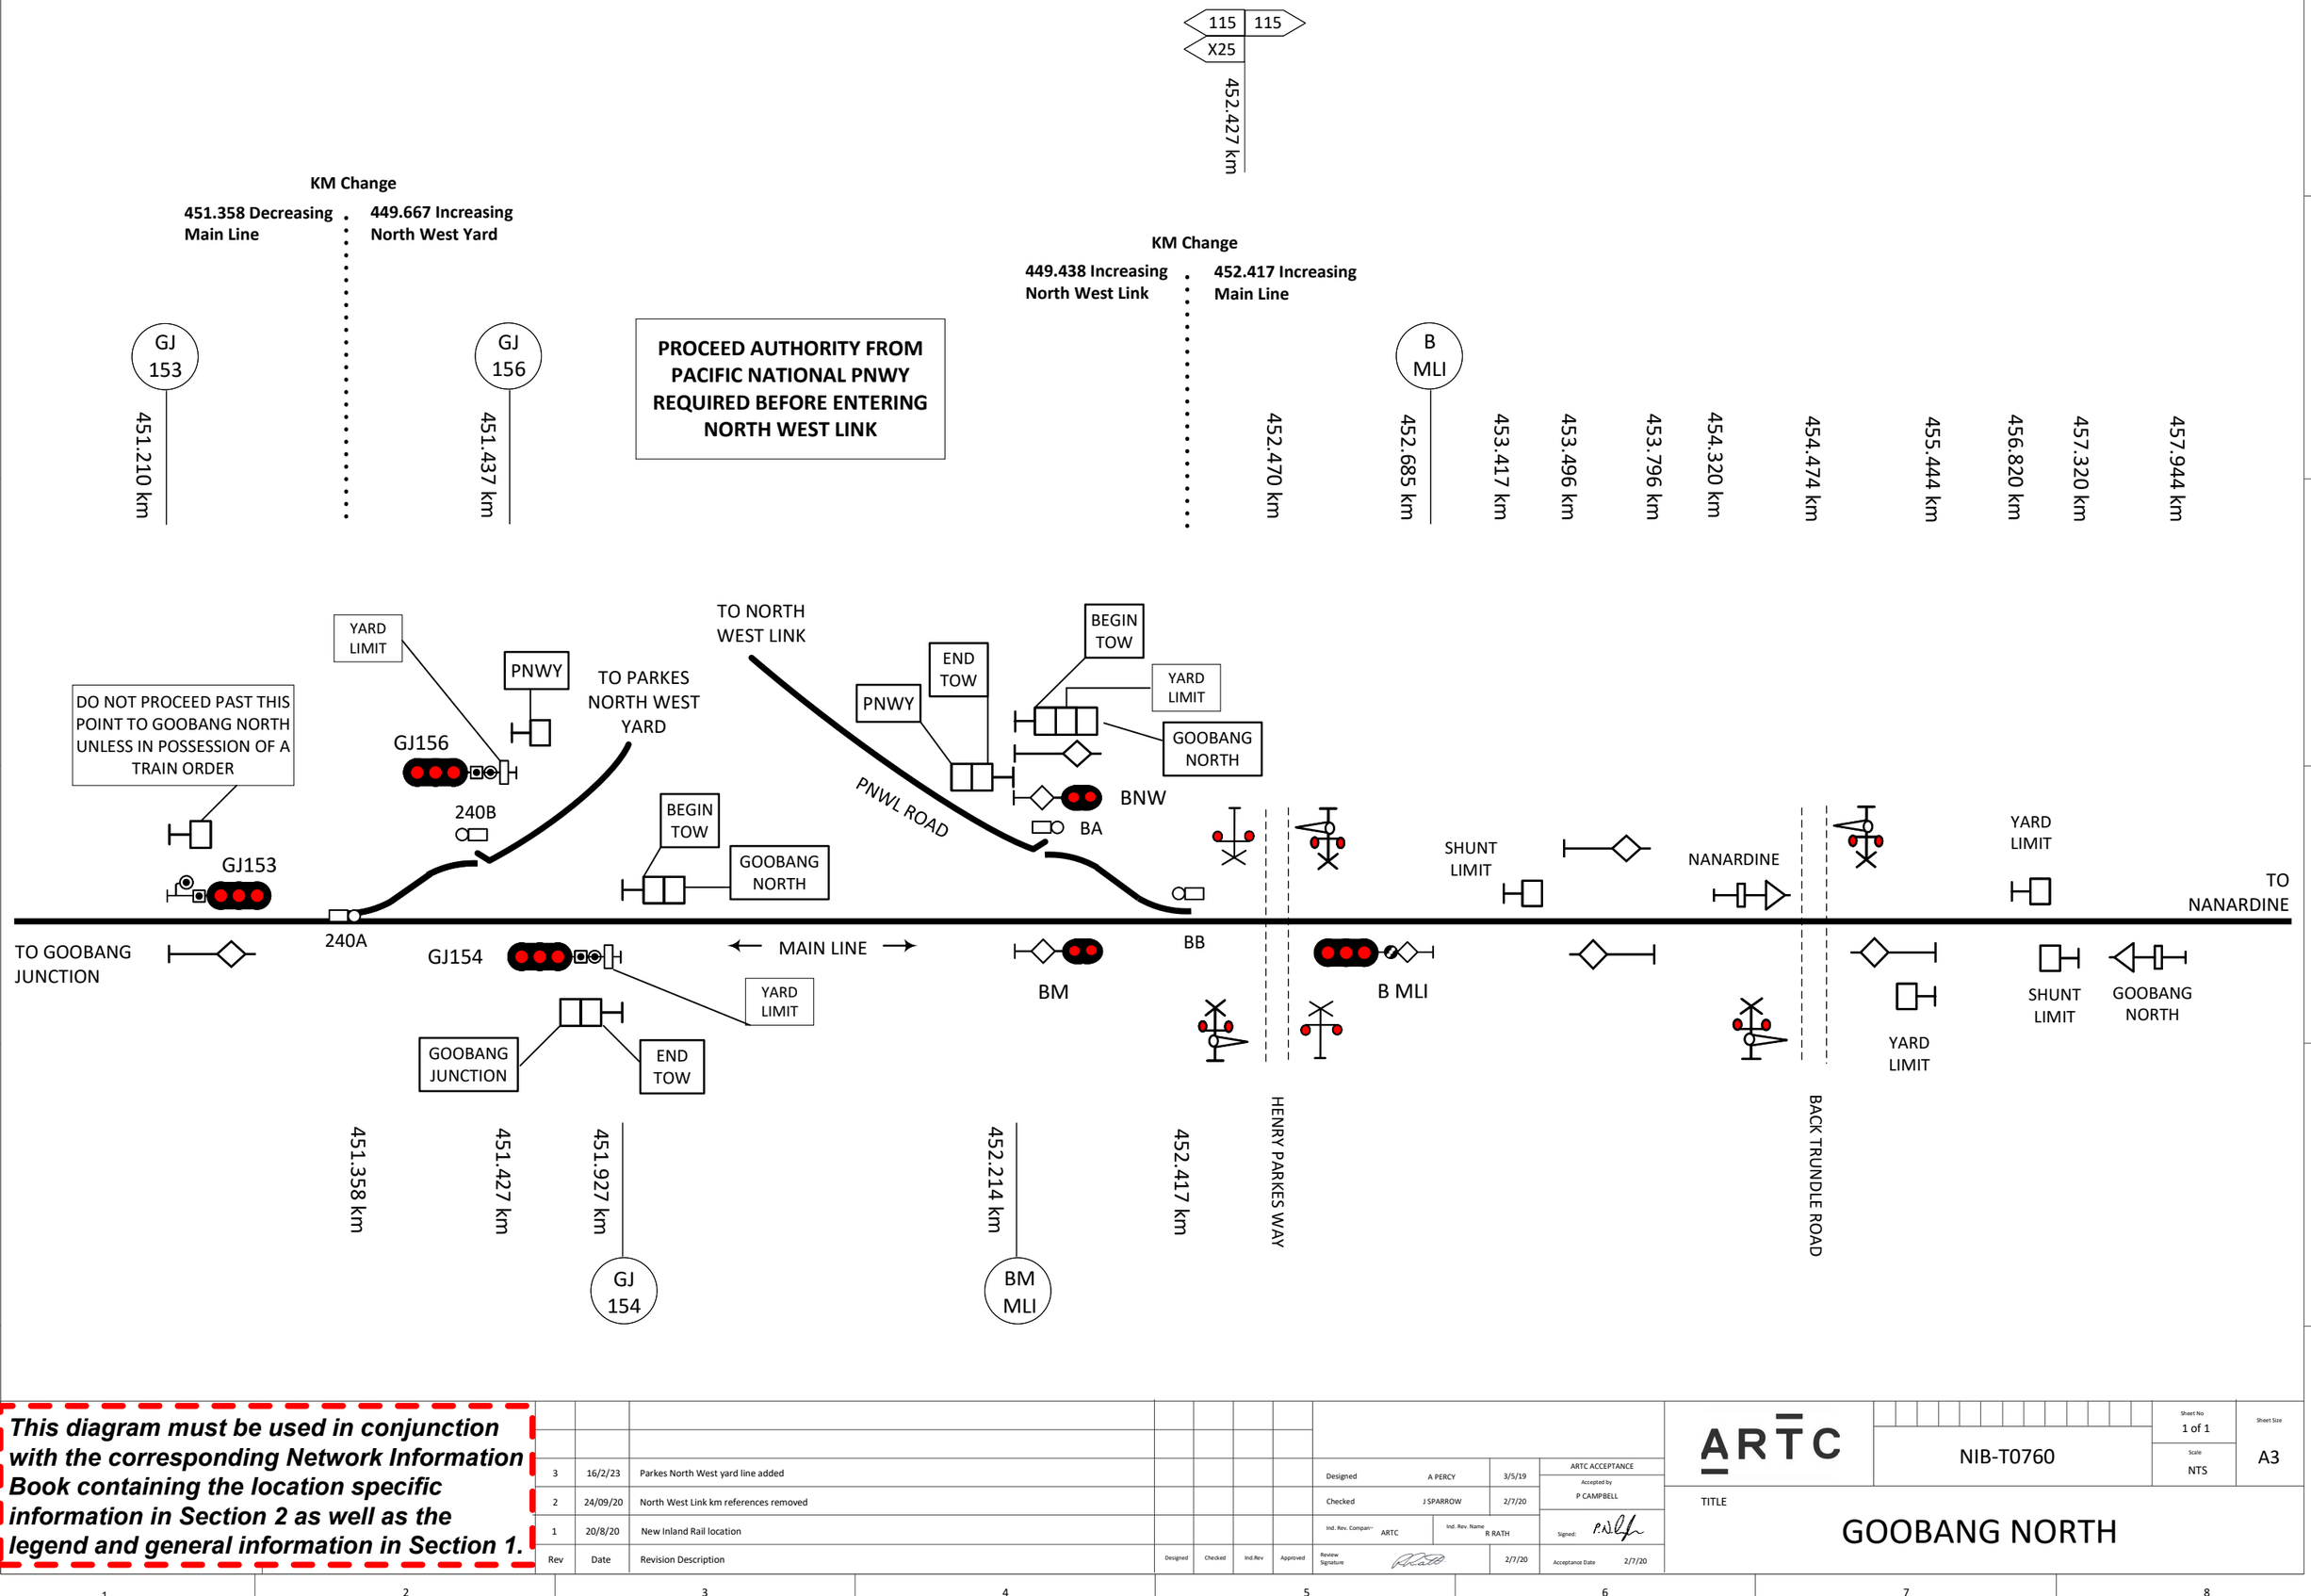

This diagram must be used in conjunction with the corresponding Network Information Book containing the location specific information in Section 2 as well as the legend and general information in Section 1.

Rev	Date	Revision Description	Designed	Checked	Ind.Rev	Approved
3	16/2/23	Parkes North West yard line added				
2	24/09/20	North West Link km references removed				
1	20/8/20	New Inland Rail location				

Designed	A PERCY	3/5/19
Checked	J SPARROW	2/7/20
Ind. Rev. Compan	ARTC	Ind. Rev. Name R RATH
Review Signature		2/7/20

ARTC ACCEPTANCE
Accepted by P CAMPBELL
Signed:
Acceptance Date 2/7/20

ARTC

NIB-T0760

Sheet No 1 of 1
Scale NTS
Sheet Size A3

TITLE

GOOBANG NORTH

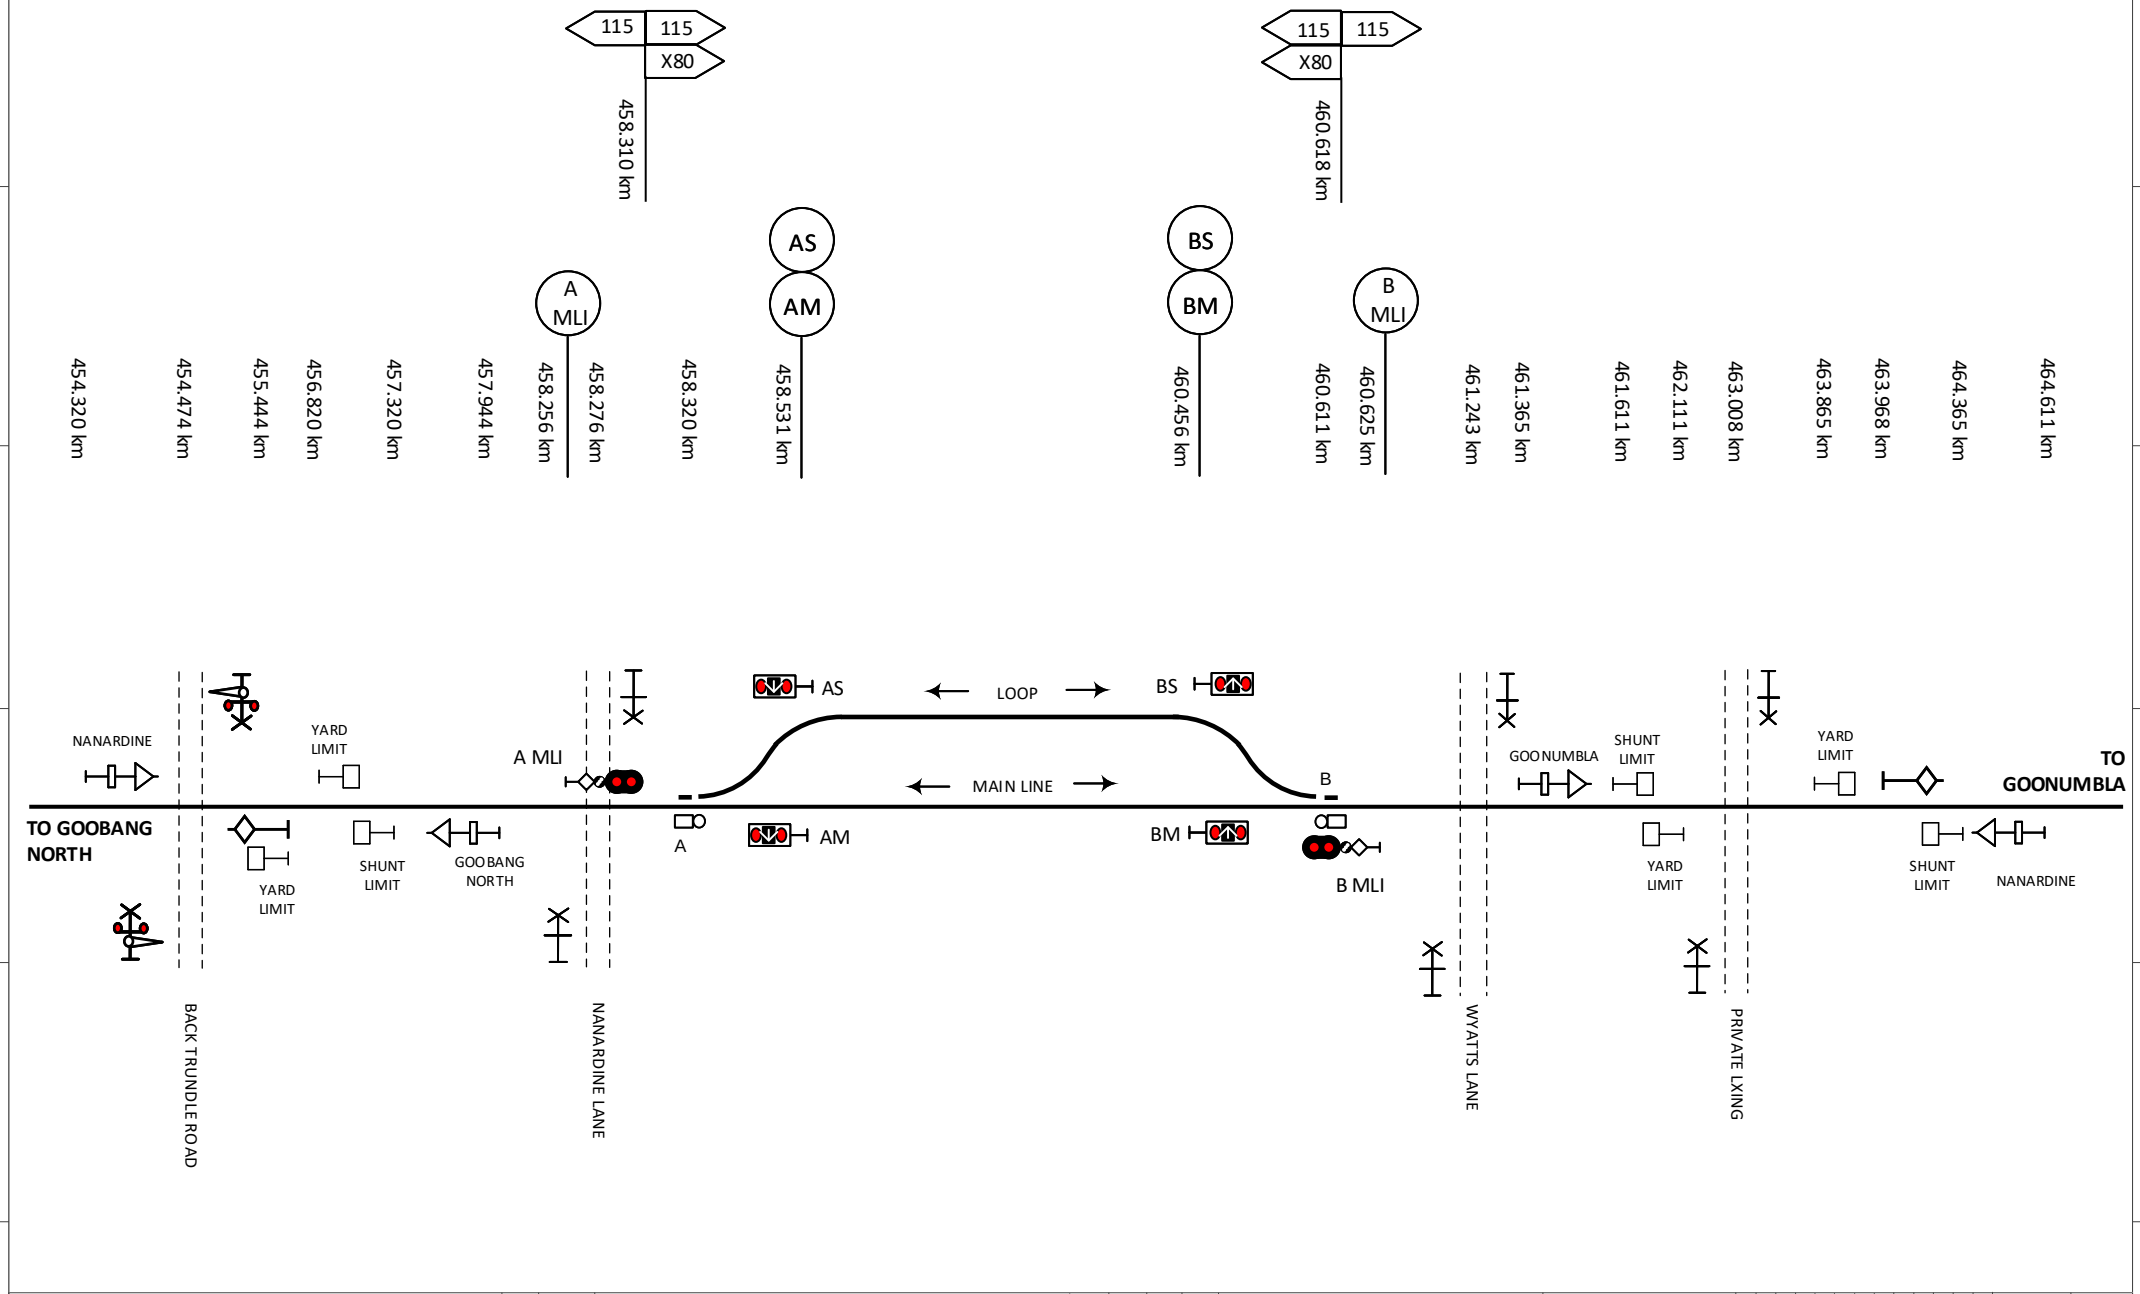

This diagram must be used in conjunction with the corresponding Network Information Book containing the location specific information in Section 2 as well as the legend and general information in Section 1.

Rev	Date	Revision Description	Designed	Checked	Ind.Rev	Approved
2	29/7/22	Siding updated to loop				
1	1/7/20	New Inland Rail location				

Designed	A PERCY	21/2/20	ARTC ACCEPTANCE
Checked	J SPARROW	1/7/20	Accepted by P CAMPBELL
Ind. Rev. Company ARTC	Ind. Rev. Name R RATH		Signed:
Review Signature		1/7/20	Acceptance Date 1/7/20

ARTC

TITLE

NANARDINE

NIB-T0759

Sheet No 1 of 1

Scale NTS

Sheet Size A4

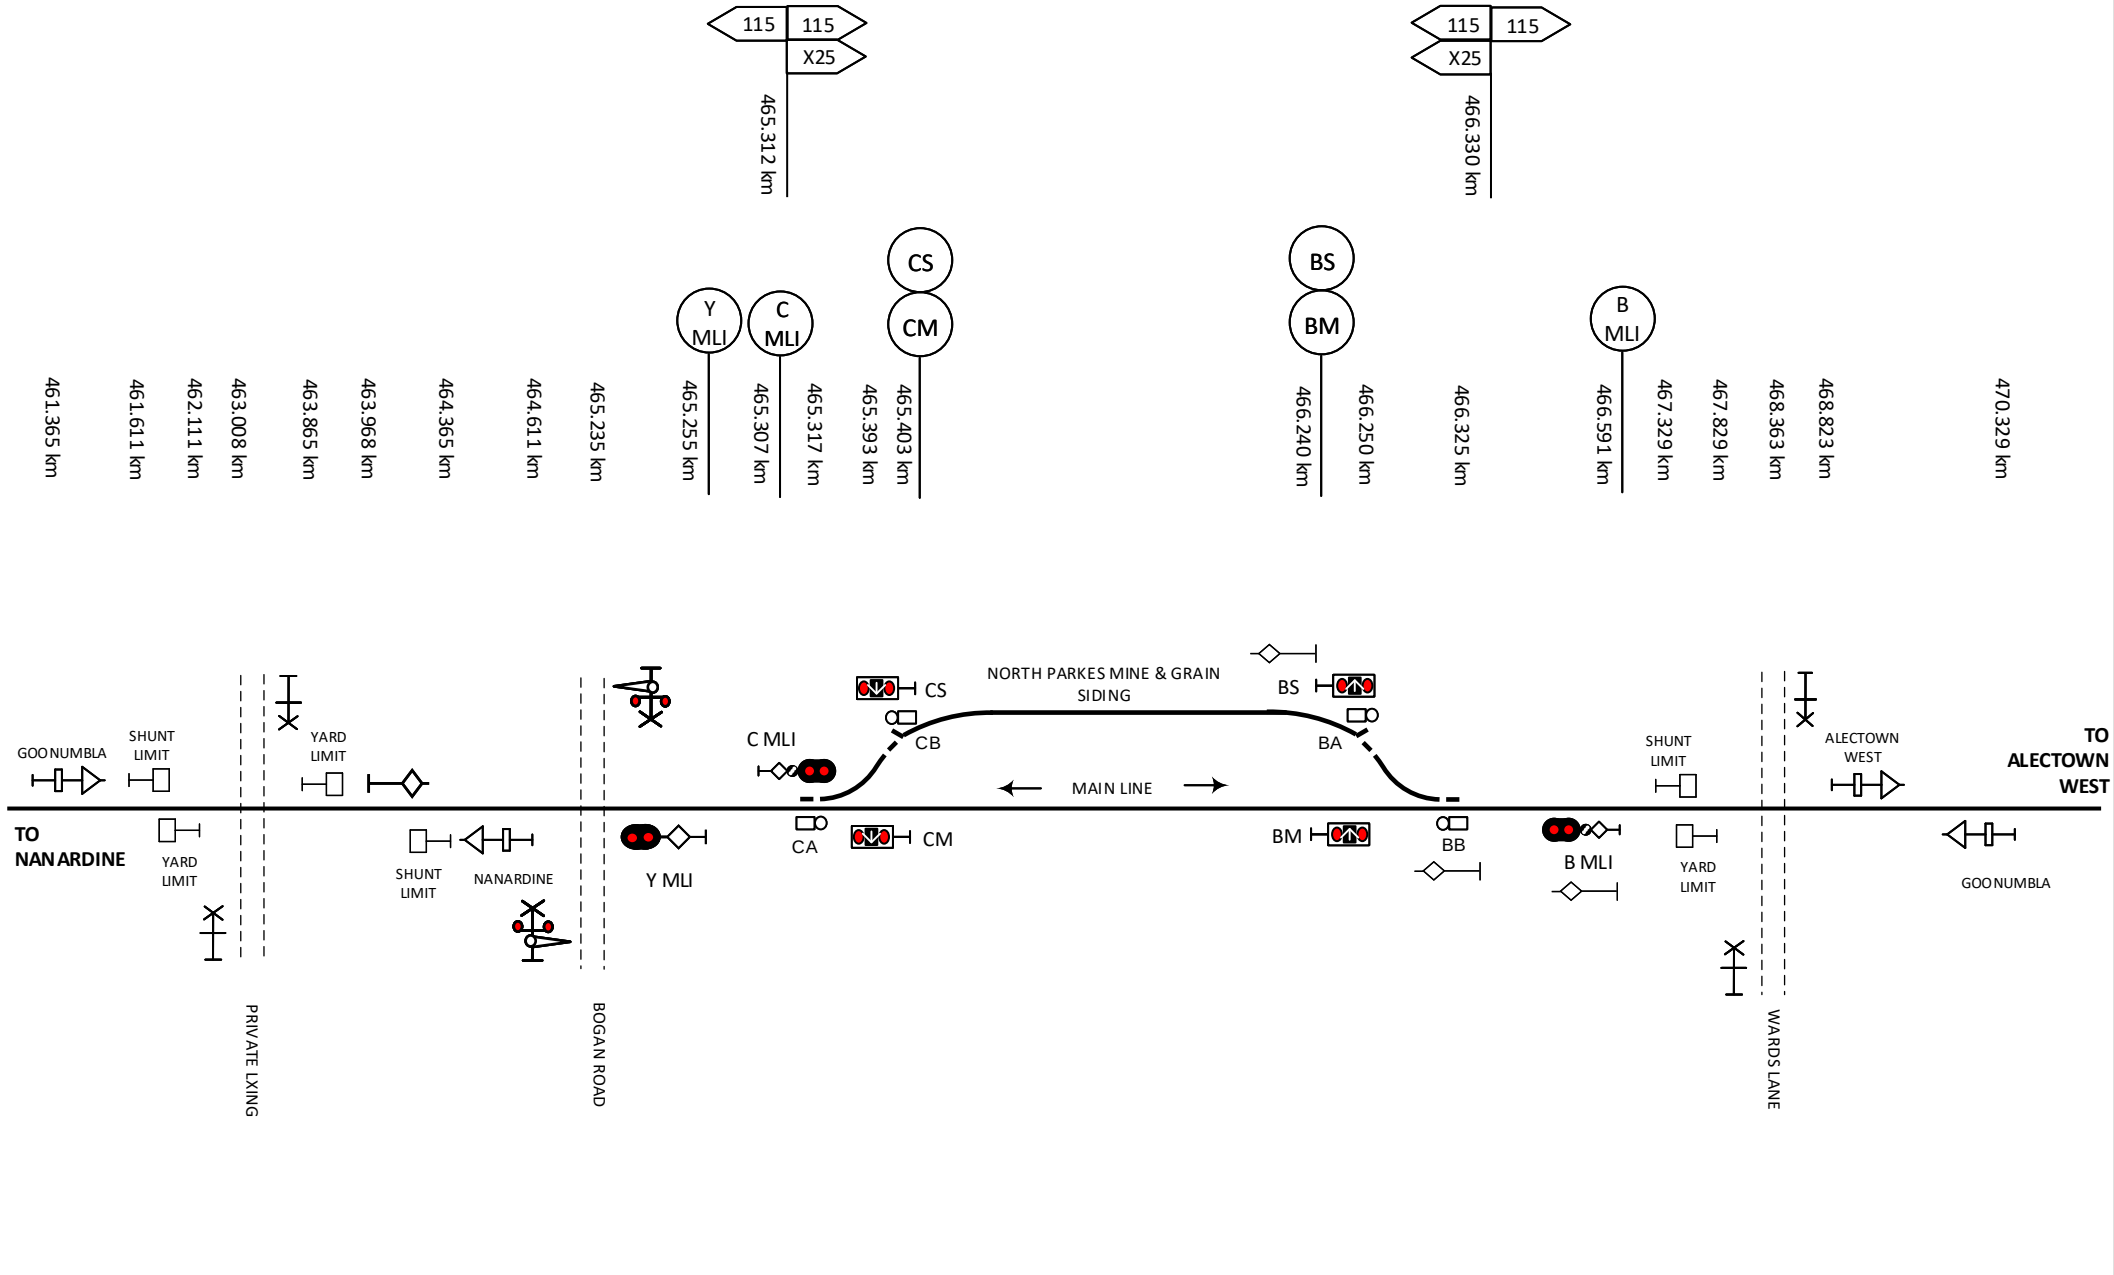

This diagram must be used in conjunction with the corresponding Network Information Book containing the location specific information in Section 2 as well as the legend and general information in Section 1.

Rev	Date	Revision Description	Designed	Checked	Ind.Rev	Approved
3	29/6/20	Inland Rail project details updated				
2	8/10/19	Additional Inland Rail signal infrastructure removals				
1	21/5/19	Inland Rail signal infrastructure removals & siding name updated				

Designed B HILL 5/1/16
Checked J SPARROW 5/1/16
Ind. Rev. Company ARTC
Ind. Rev. Name R RATH
Review Signature 5/1/16
ARTC ACCEPTANCE
Accepted by P CAMPBELL
Signed:
Acceptance Date 5/1/16

ARTC

NIB-T0532

Sheet No 1 of 1
Scale NTS
Sheet Size A4

TITLE

GOONUMBLA

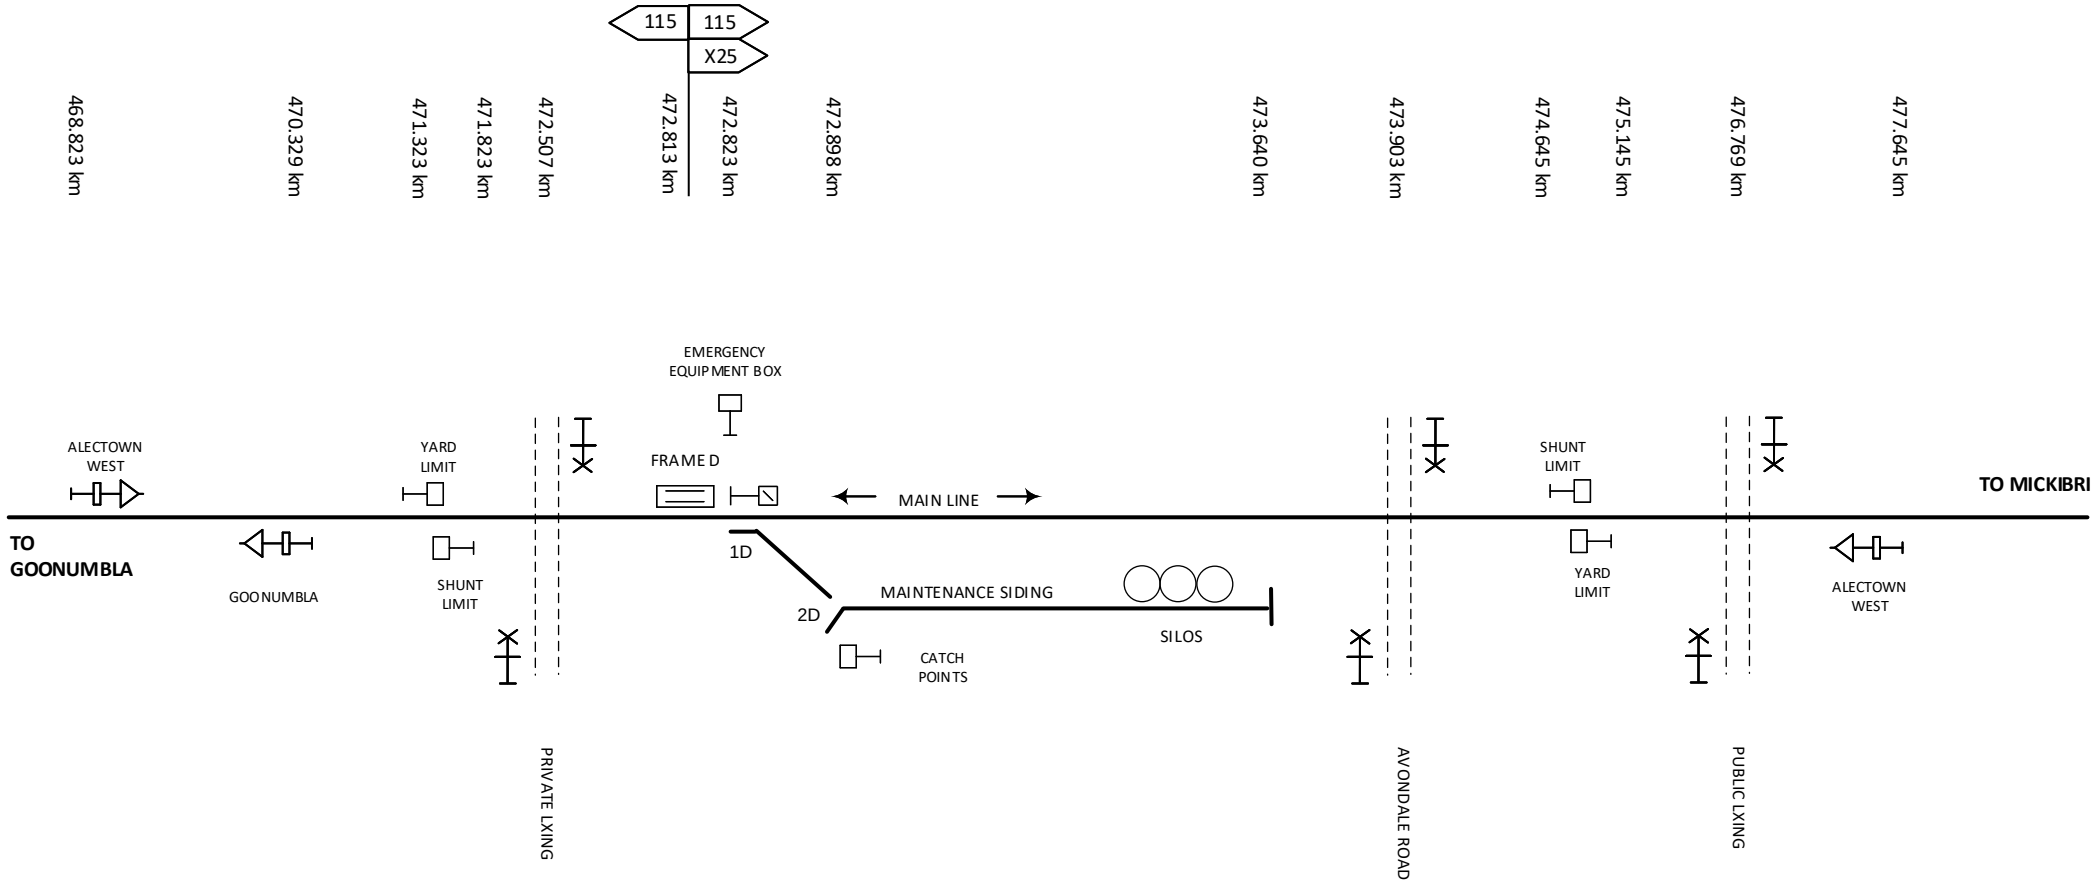

This diagram must be used in conjunction with the corresponding Network Information Book containing the location specific information in Section 2 as well as the legend and general information in Section 1.

Rev	Date	Revision Description	Designed	Checked	Ind.Rev	Approved
2	29/6/20	Inland Rail project details updated				
1	21/5/19	Inland Rail signalling infrastructure removals updated				

Designed	B HILL	5/1/16
Checked	J SPARROW	5/1/16
Ind. Rev. Company	ARTC	
Ind. Rev. Name	R RATH	
Review Signature		5/1/16

ARTC ACCEPTANCE
Accepted by P CAMPBELL
Signed:
Acceptance Date 5/1/16

ARTC

NIB-T0533

Sheet No 1 of 1
Scale NTS
Sheet Size A4

TITLE

ALECTOWN WEST

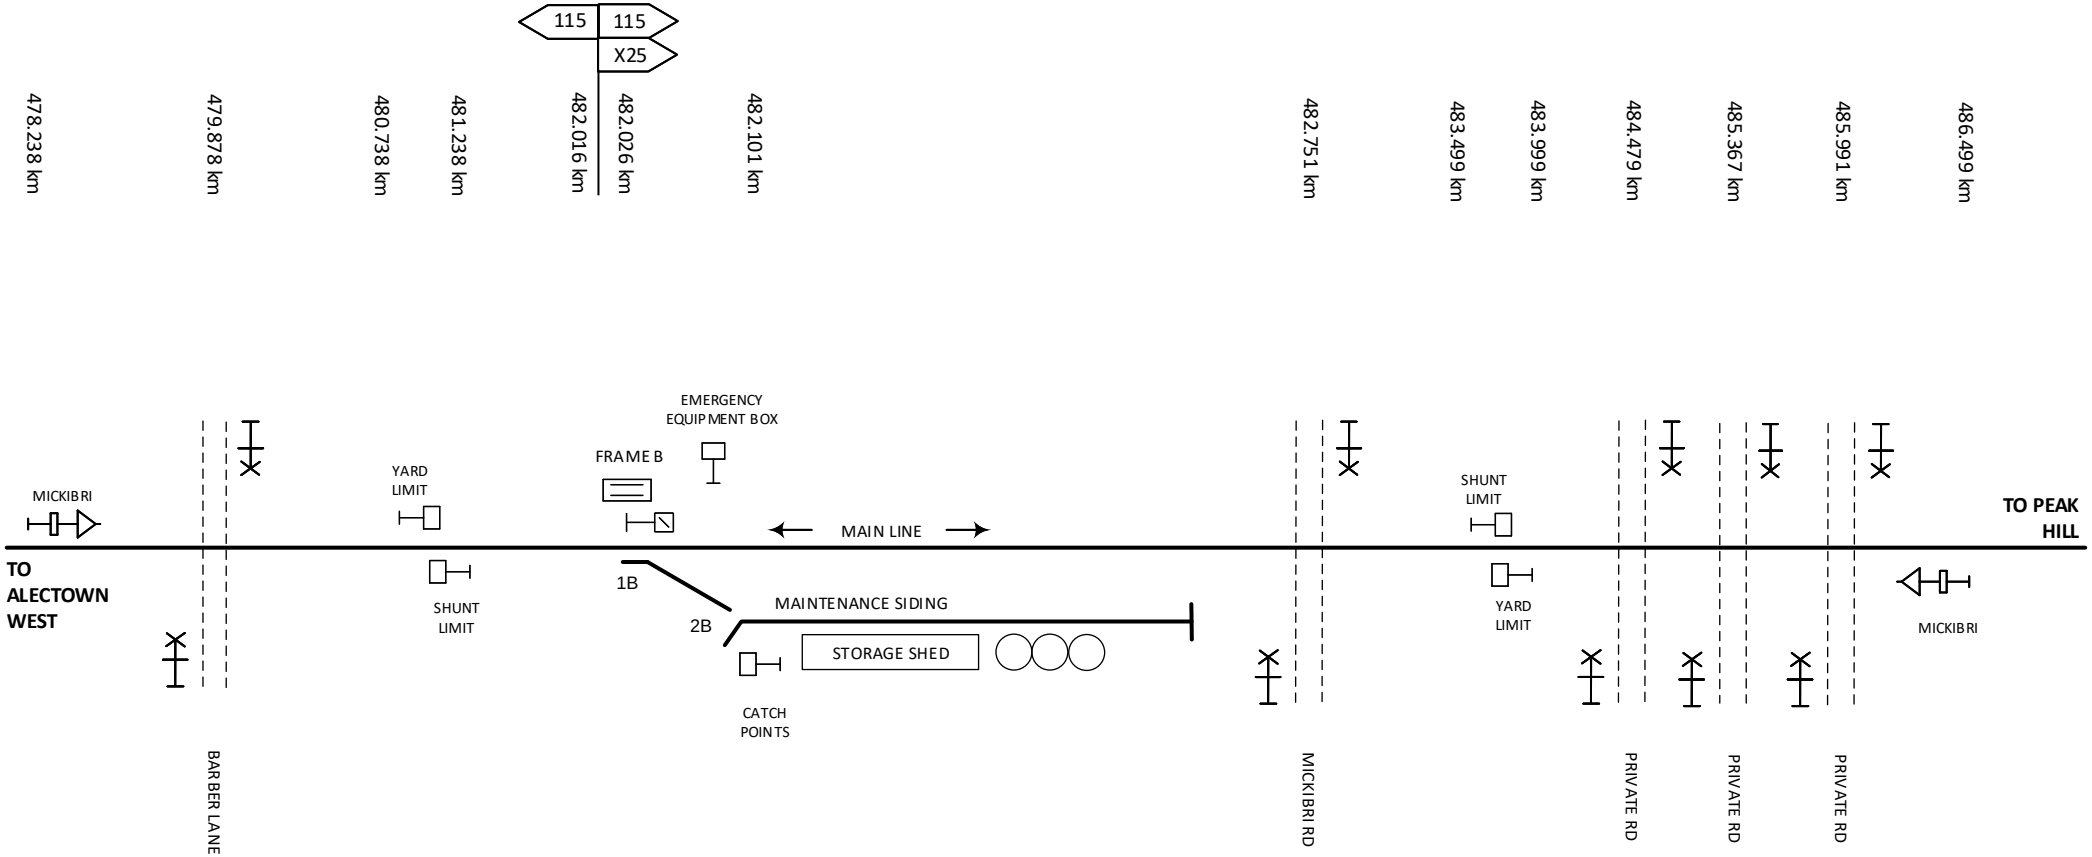

This diagram must be used in conjunction with the corresponding Network Information Book containing the location specific information in Section 2 as well as the legend and general information in Section 1.

Rev	Date	Revision Description	Designed	Checked	Ind.Rev	Approved
2	29/6/20	Inland Rail project details updated				
1	21/5/19	Inland Rail signalling infrastructure removals updated				

Designed	B HILL	5/1/16
Checked	J SPARROW	5/1/16
Ind. Rev. Company	ARTC	
Ind. Rev. Name	R RATH	
Review Signature		5/1/16

ARTC ACCEPTANCE
Accepted by P CAMPBELL
Signed:
Acceptance Date 5/1/16

ARTC

NIB-T0534

Sheet No 1 of 1
Scale NTS
Sheet Size A4

TITLE

MICKIBRI

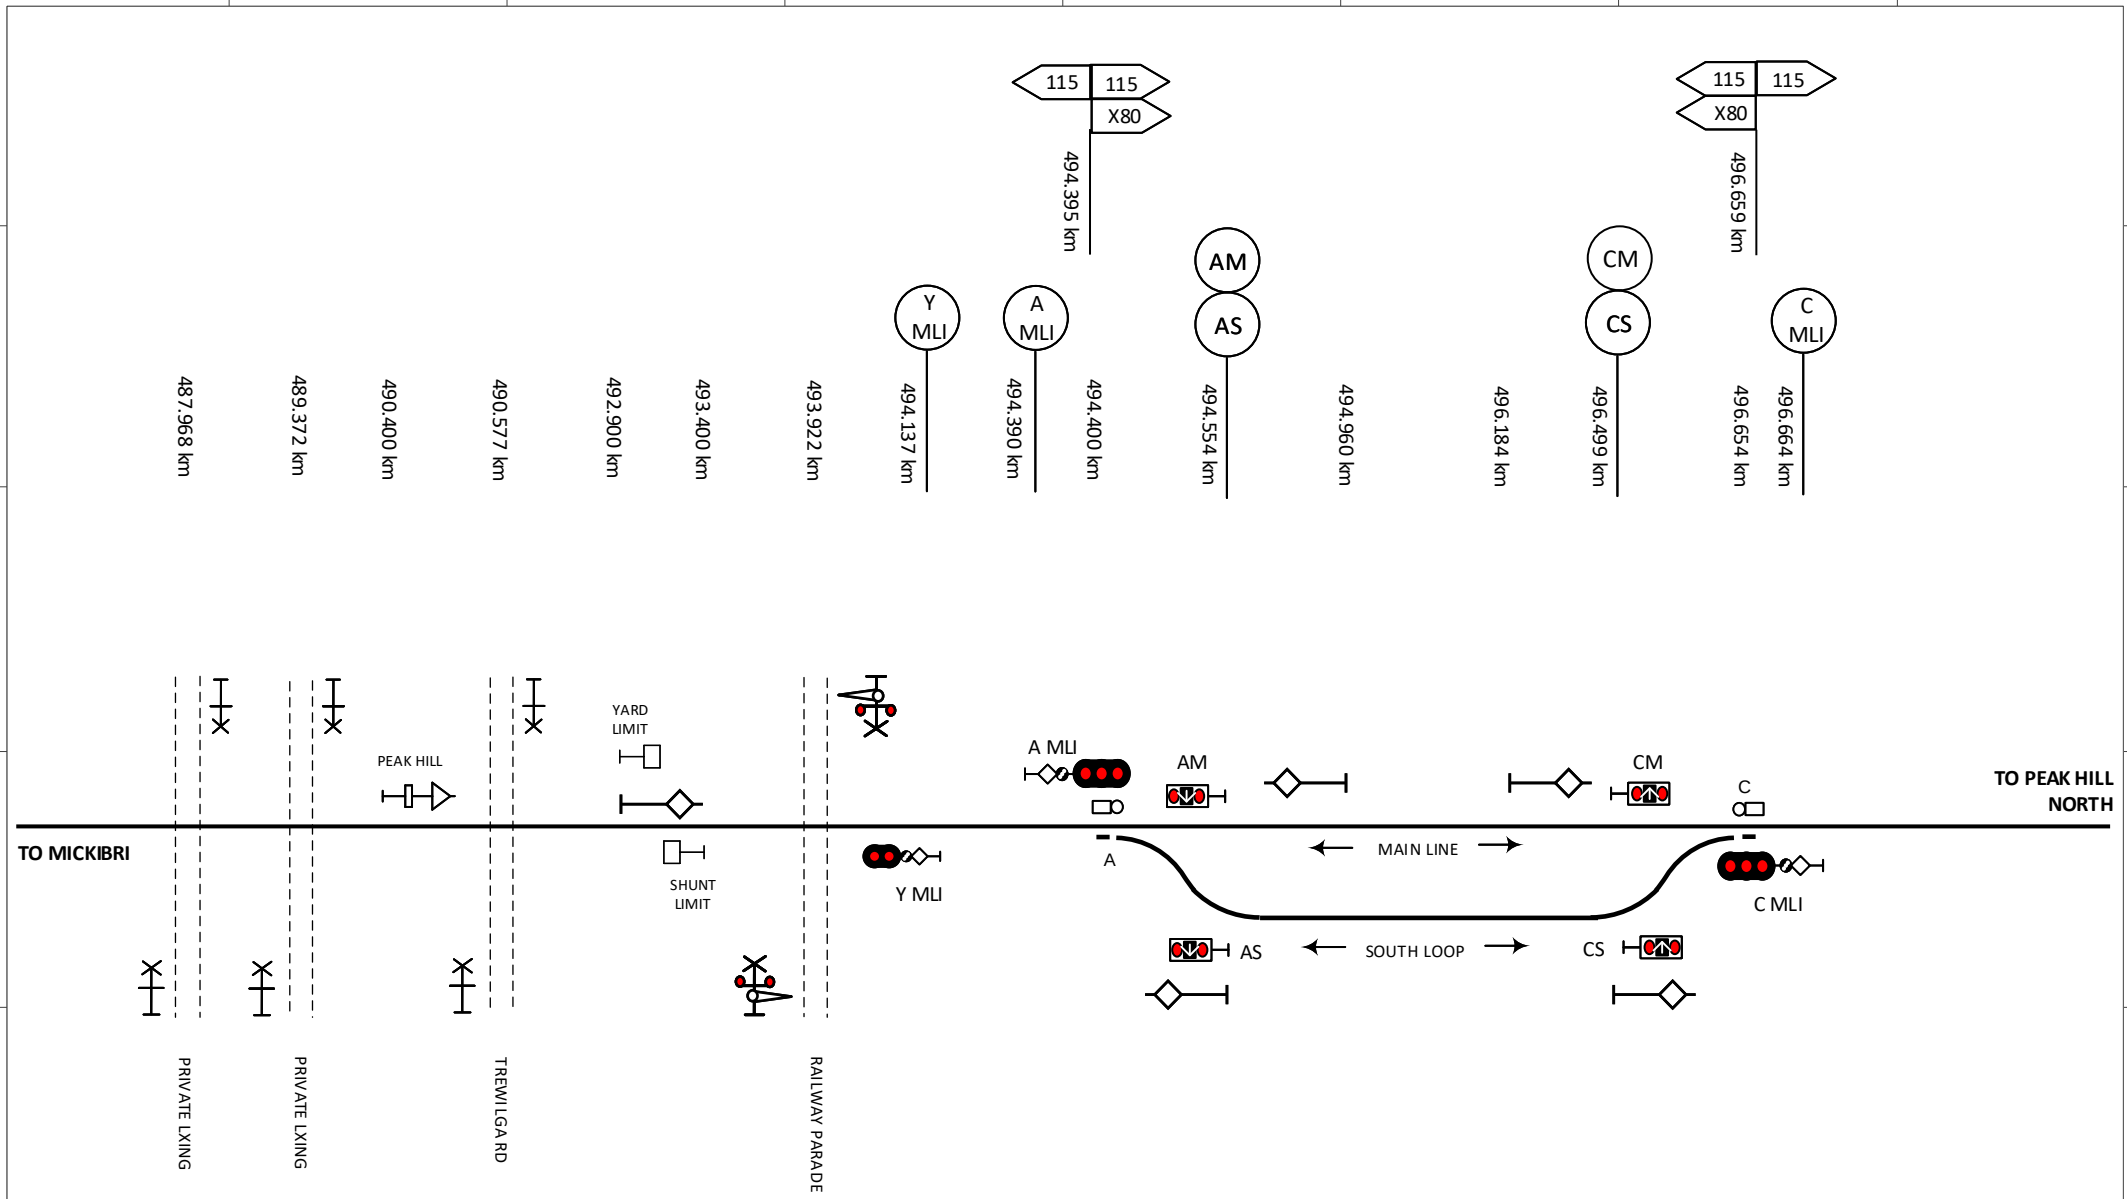

This diagram must be used in conjunction with the corresponding Network Information Book containing the location specific information in Section 2 as well as the legend and general information in Section 1.

Rev	Date	Revision Description	Designed	Checked	Ind.Rev	Approved
3	29/7/22	Siding updated to loop & CS signal km corrected				
2	29/6/20	Inland Rail project details updated				
1	21/5/19	Inland Rail signal infrastructure removals updated				

Designed B HILL 5/1/16
Checked J SPARROW 5/1/16
Ind. Rev. Company ARTC
Ind. Rev. Name R RATH
Review Signature 5/1/16

ARTC ACCEPTANCE
Accepted by P CAMPBELL
Signed:
Acceptance Date 5/1/16

ARTC

NIB-T0535

Sheet No 1 of 2
Sheet Size A4
Scale NTS

TITLE

PEAK HILL 1

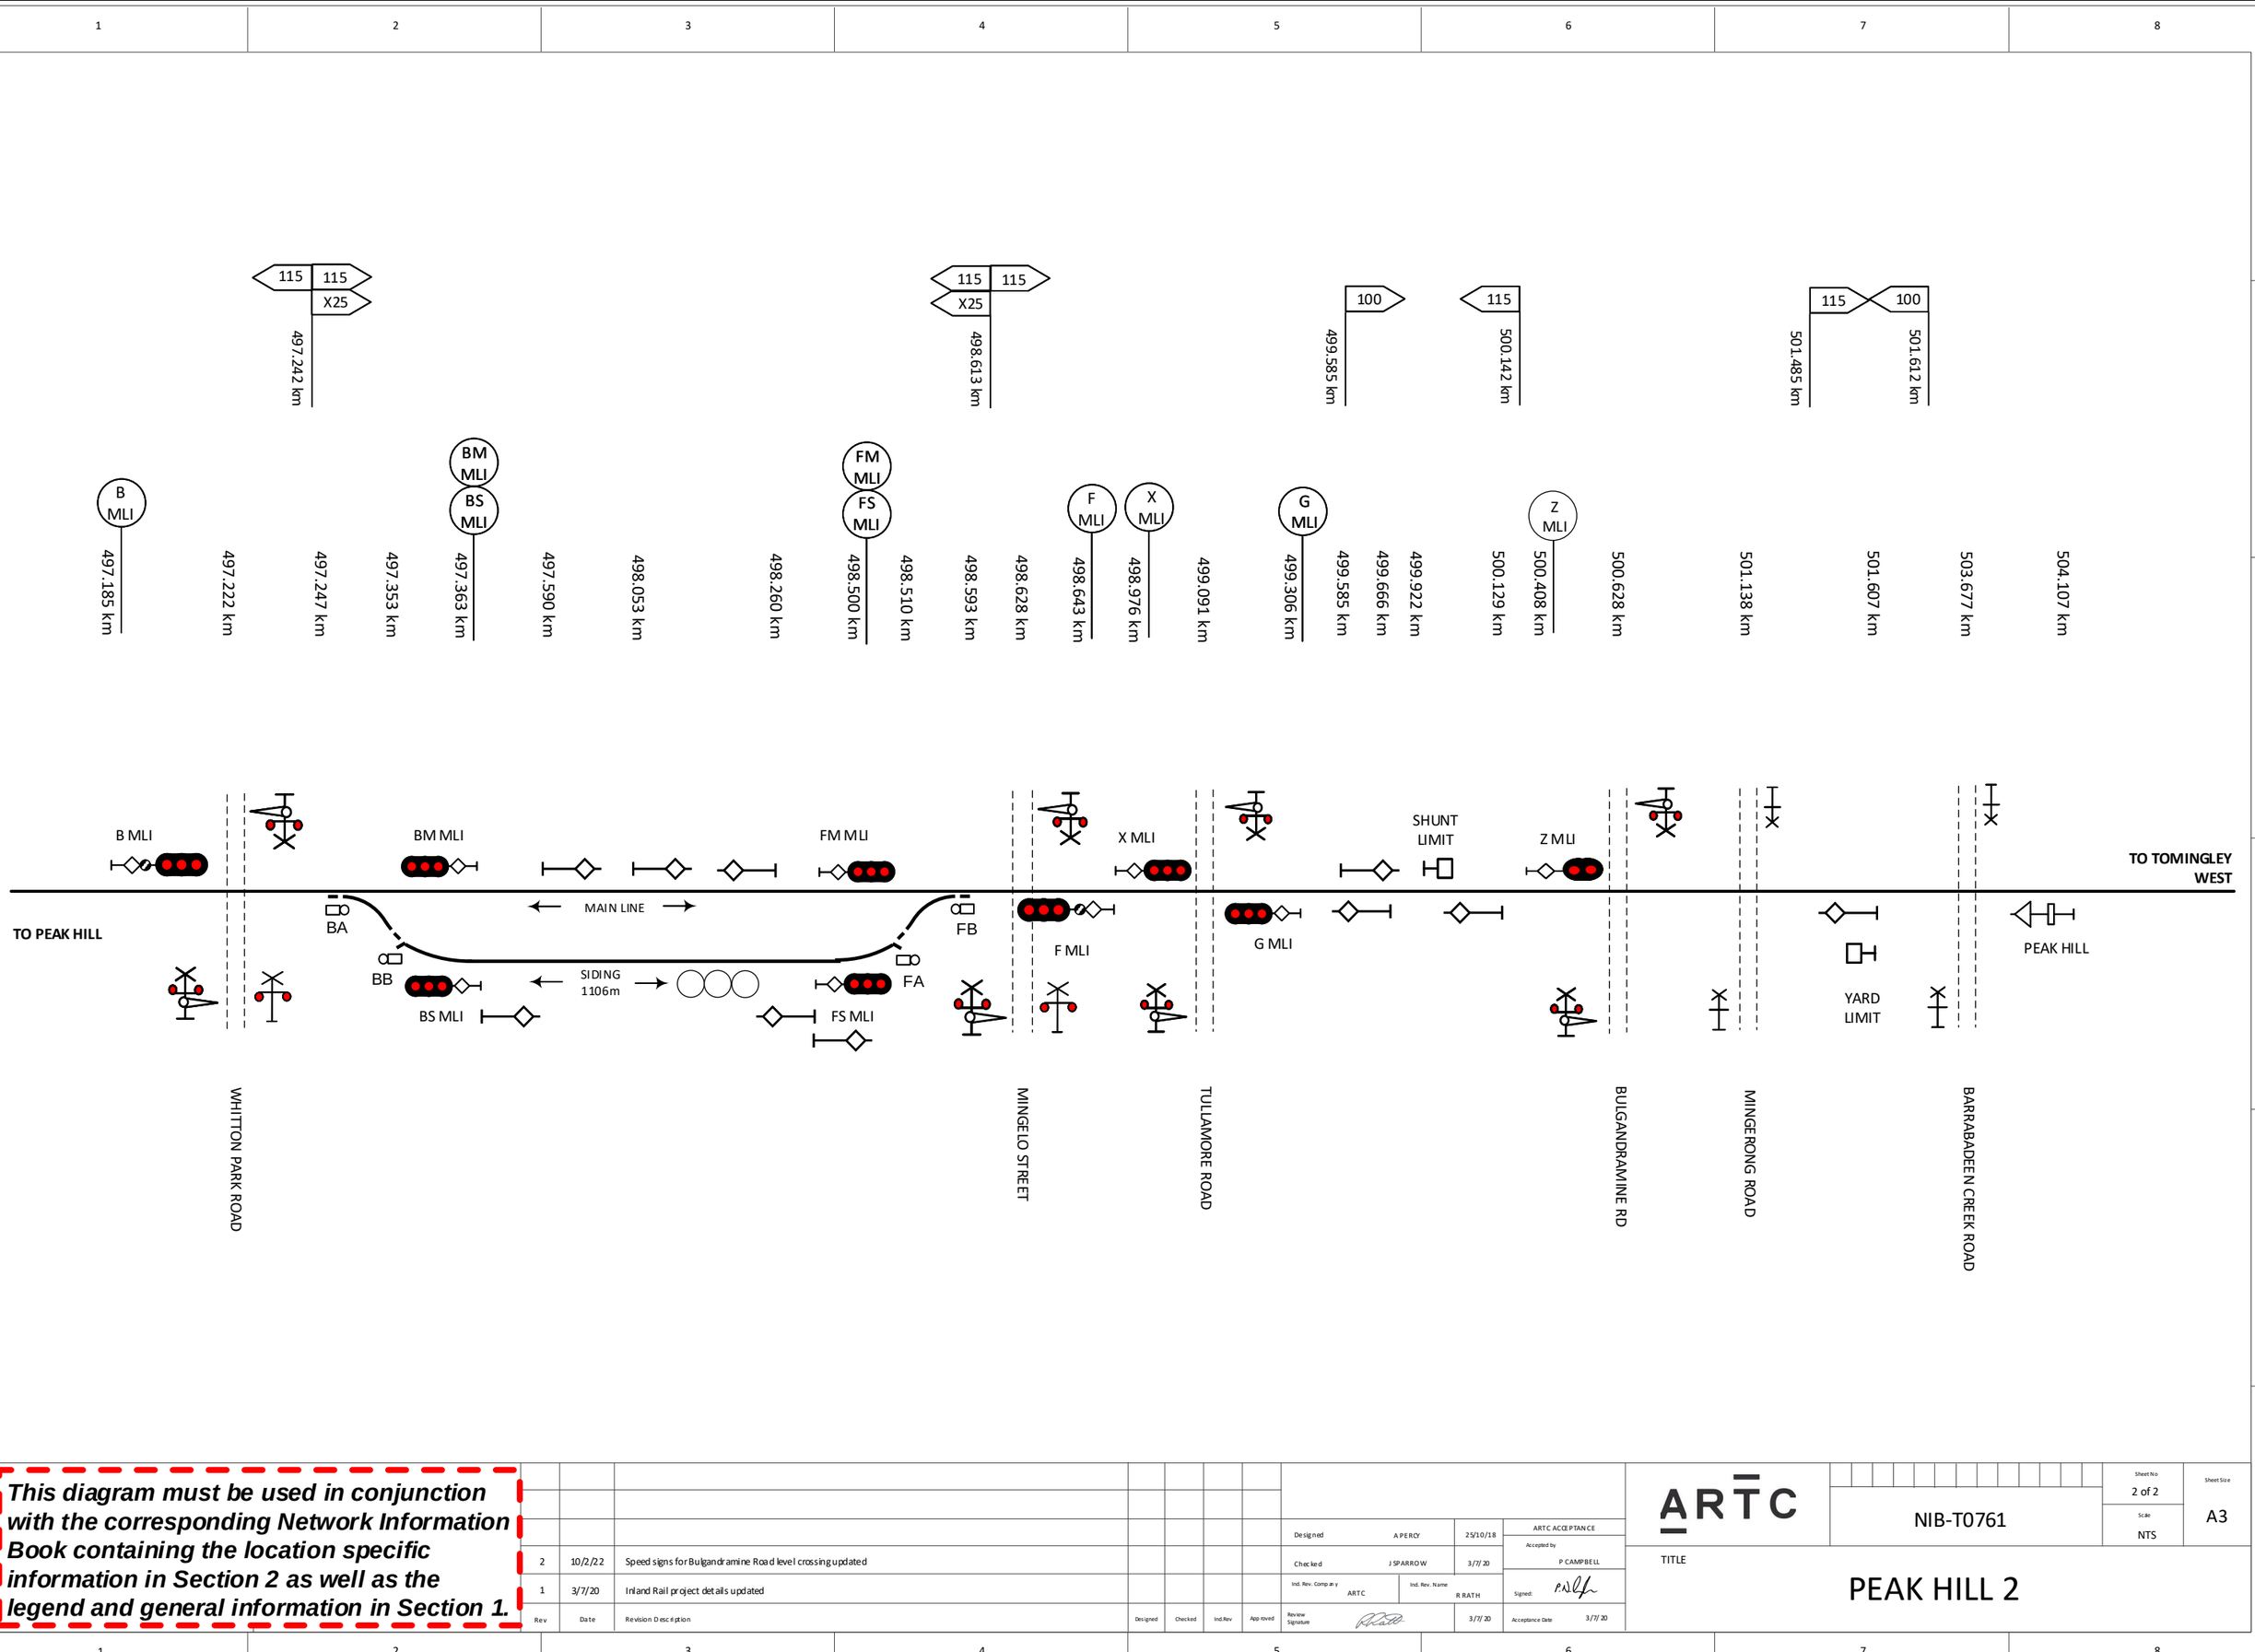

This diagram must be used in conjunction with the corresponding Network Information Book containing the location specific information in Section 2 as well as the legend and general information in Section 1.

Rev	Date	Revision Description	Designed	Checked	Ind.Rev	Approved
2	10/2/22	Speed signs for Bulgandramine Road level crossing updated				
1	3/7/20	Inland Rail project details updated				

Designed	A PERCY	25/10/18
Checked	J SPARROW	3/7/20
Ind. Rev. Company	ARTC	Ind. Rev. Name R RATH
Review Signature		3/7/20

ARTC ACCEPTANCE
Accepted by P CAMPBELL
Signed:
Acceptance Date 3/7/20

ARTC

NIB-T0761

Sheet No 2 of 2

Sheet Size A3

Scale NTS

TITLE

PEAK HILL 2

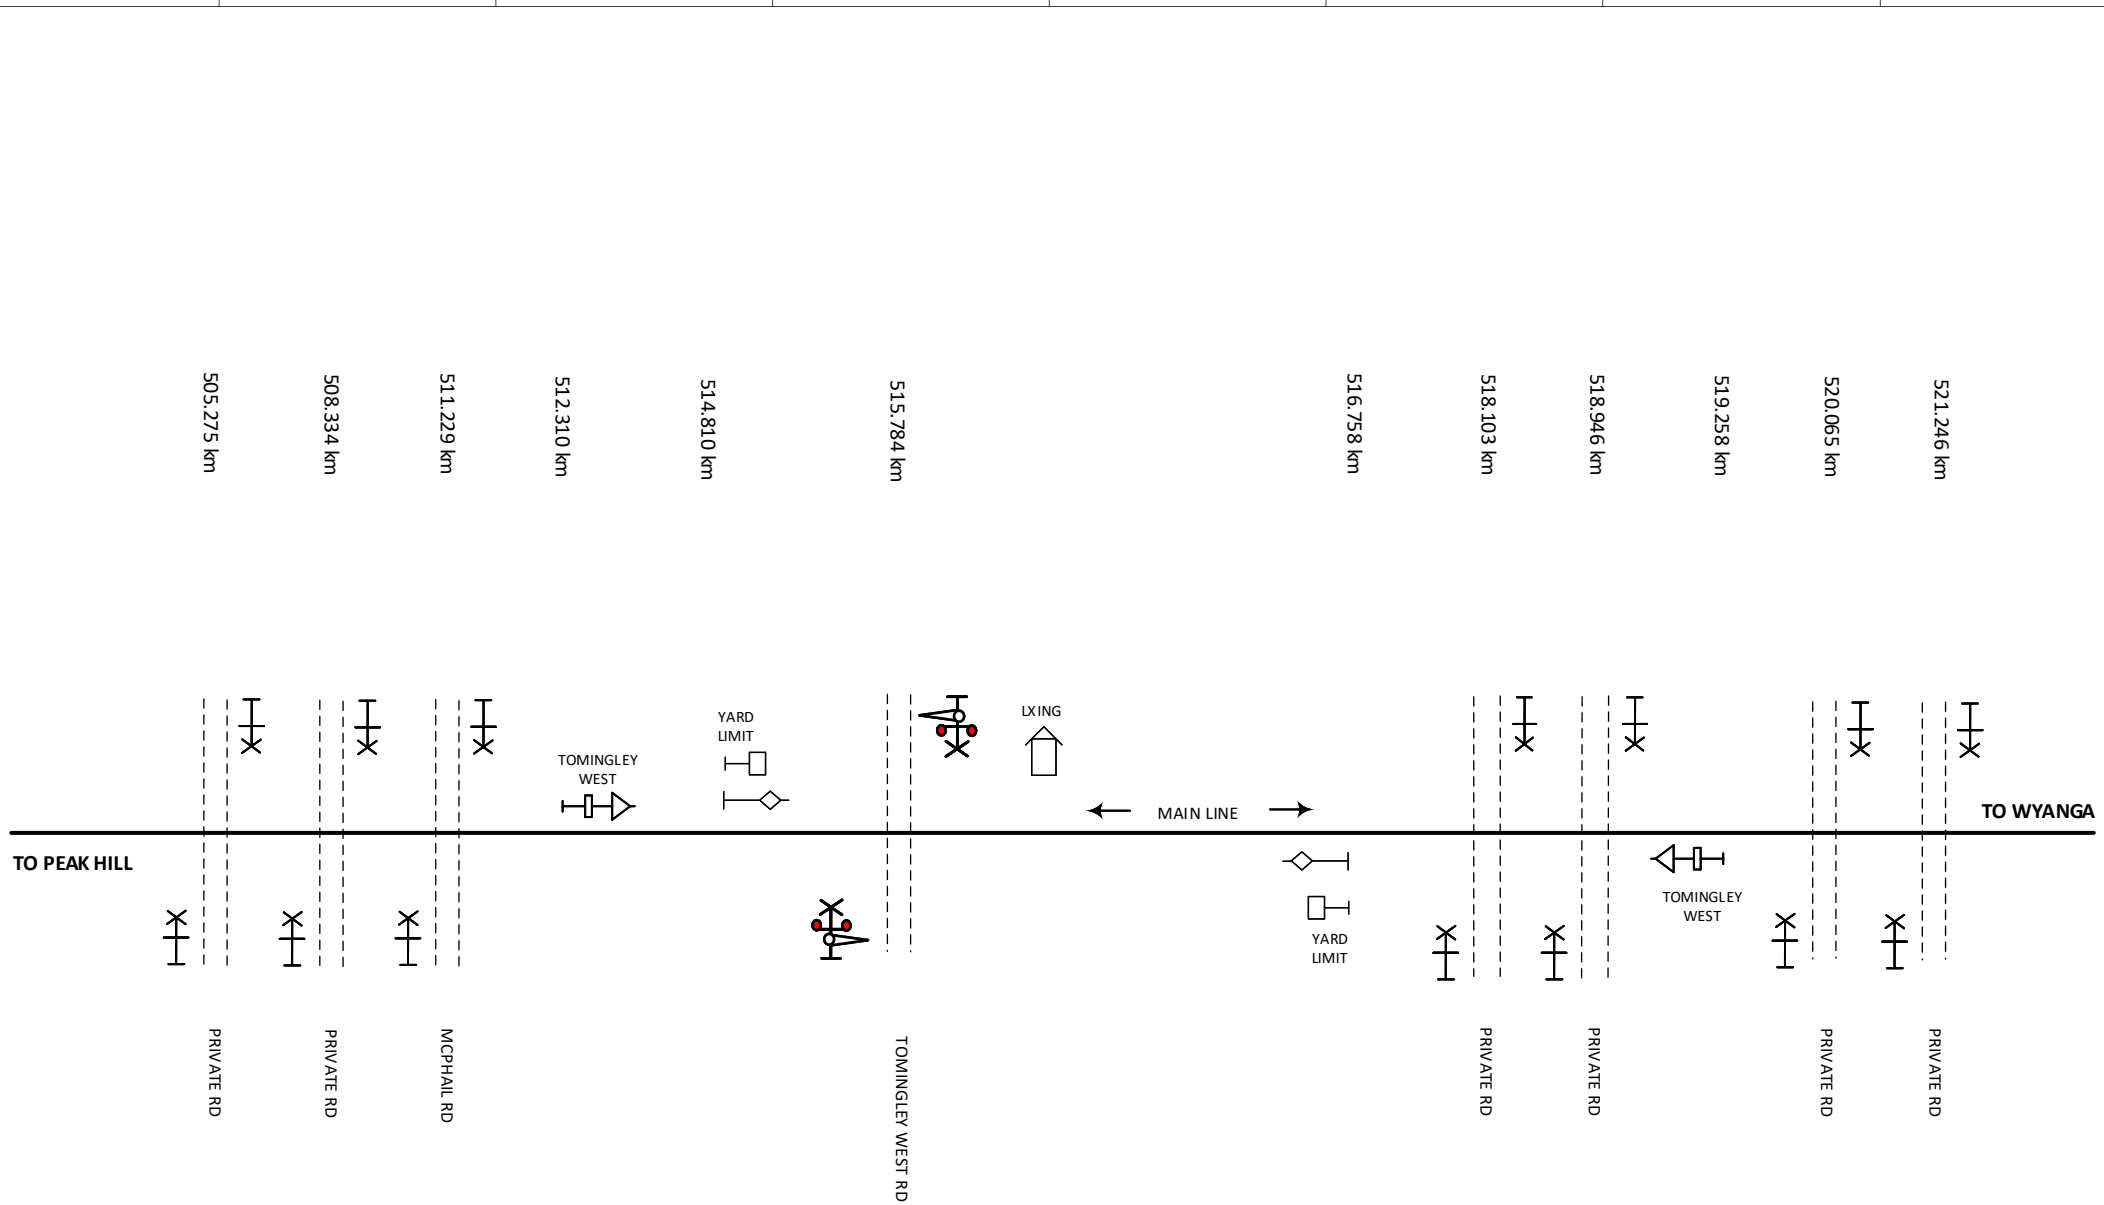

This diagram must be used in conjunction with the corresponding Network Information Book containing the location specific information in Section 2 as well as the legend and general information in Section 1.

Rev	Date	Revision Description
2	29/6/20	Inland Rail project details updated
1	21/5/19	Inland Rail signal infrastructure removals updated

Designed	B HILL	5/1/16	ARTC ACCEPTANCE
Checked	J SPARROW	5/1/16	Accepted by P CAMPBELL
Ind. Rev. Company	ARTC	Ind. Rev. Name	R RATH
Review Signature		5/1/16	Signed: Acceptance Date 5/1/16

ARTC

NIB-T0536

Sheet No 1 of 1

Sheet Size A4

Scale NTS

TITLE

TOMINGLEY WEST

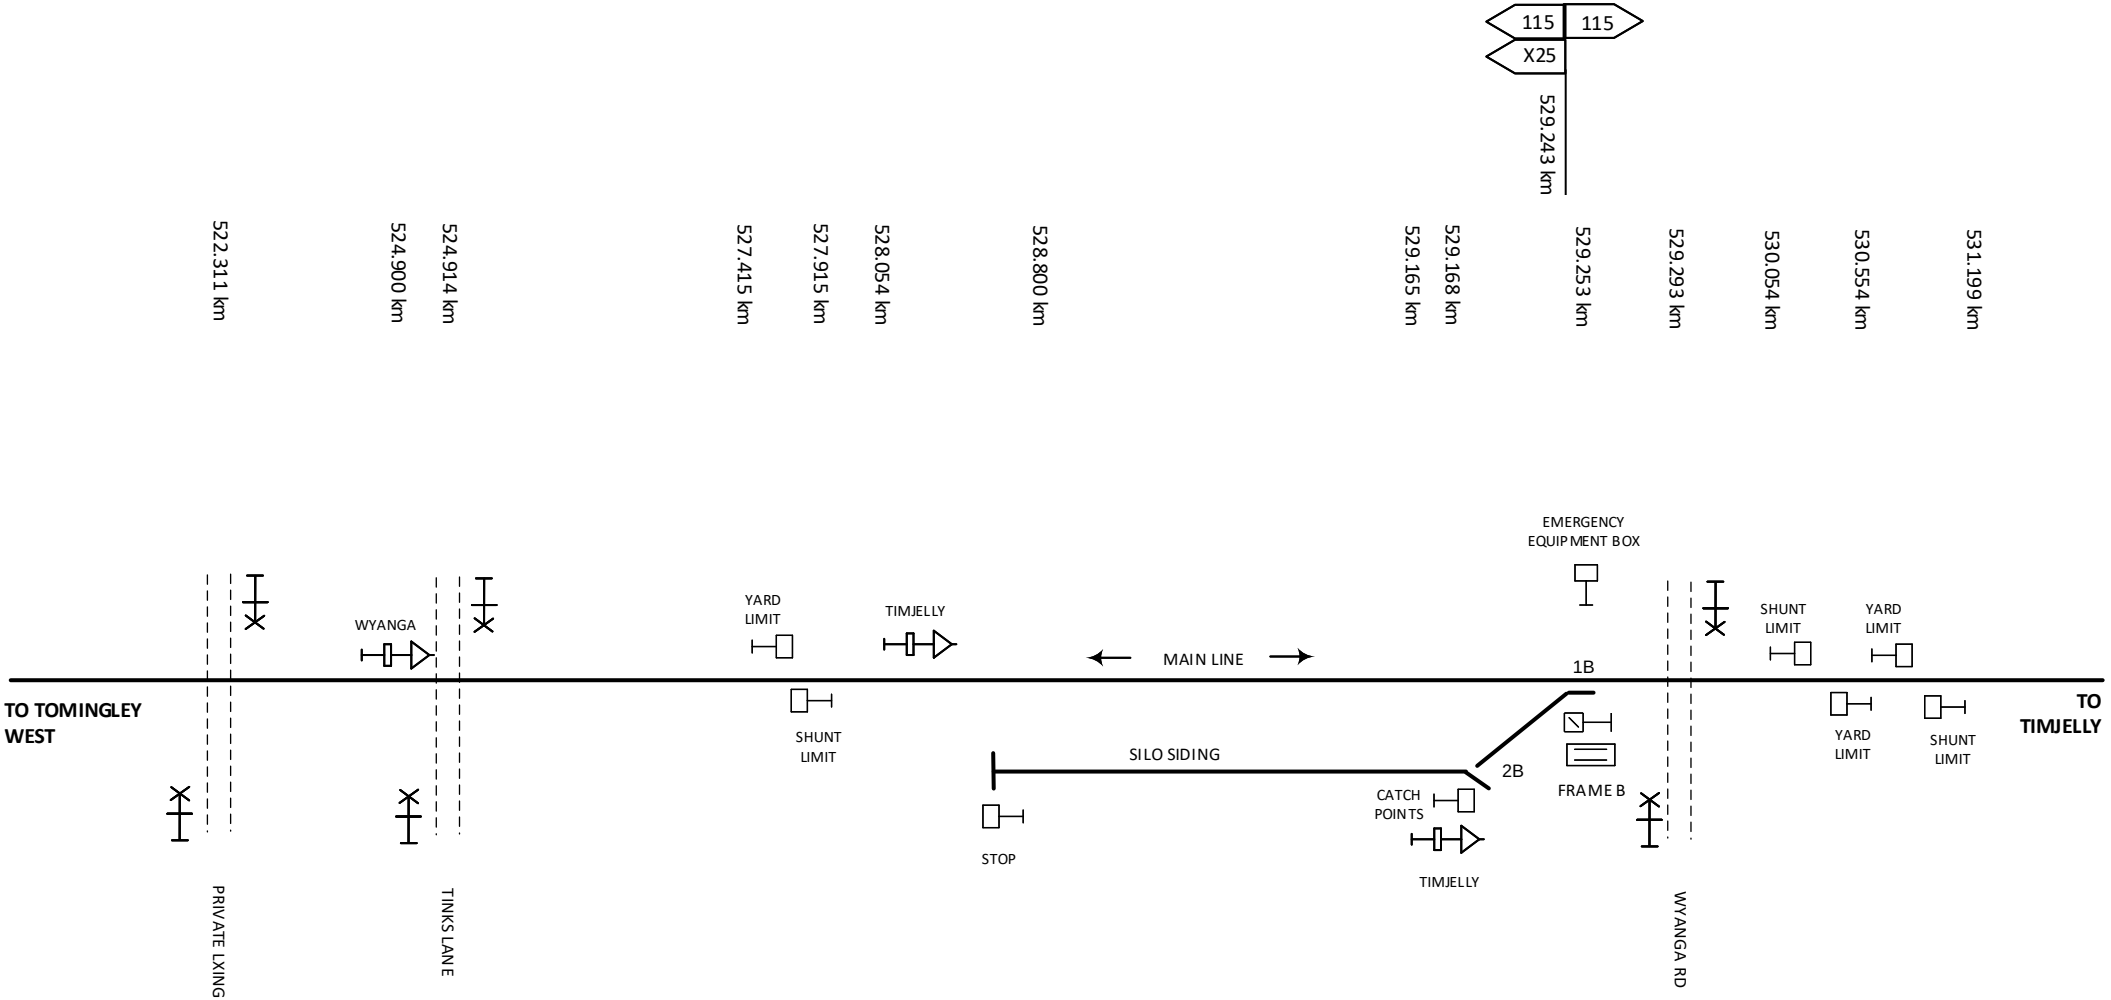

This diagram must be used in conjunction with the corresponding Network Information Book containing the location specific information in Section 2 as well as the legend and general information in Section 1.

Rev	Date	Revision Description	Designed	Checked	Ind.Rev	Approved
2	1/7/20	Inland Rail project details updated				
1	21/5/19	Inland Rail signal infrastructure removals updated				

Designed	B HILL	5/1/16
Checked	J SPARROW	5/1/16
Ind. Rev. Company	ARTC	Ind. Rev. Name R RATH
Review Signature		5/1/16

ARTC ACCEPTANCE
Accepted by P CAMPBELL
Signed:
Acceptance Date 5/1/16

ARTC

NIB-T0537

Sheet No 1 of 1
Scale NTS
Sheet Size A4

TITLE

WYANGA

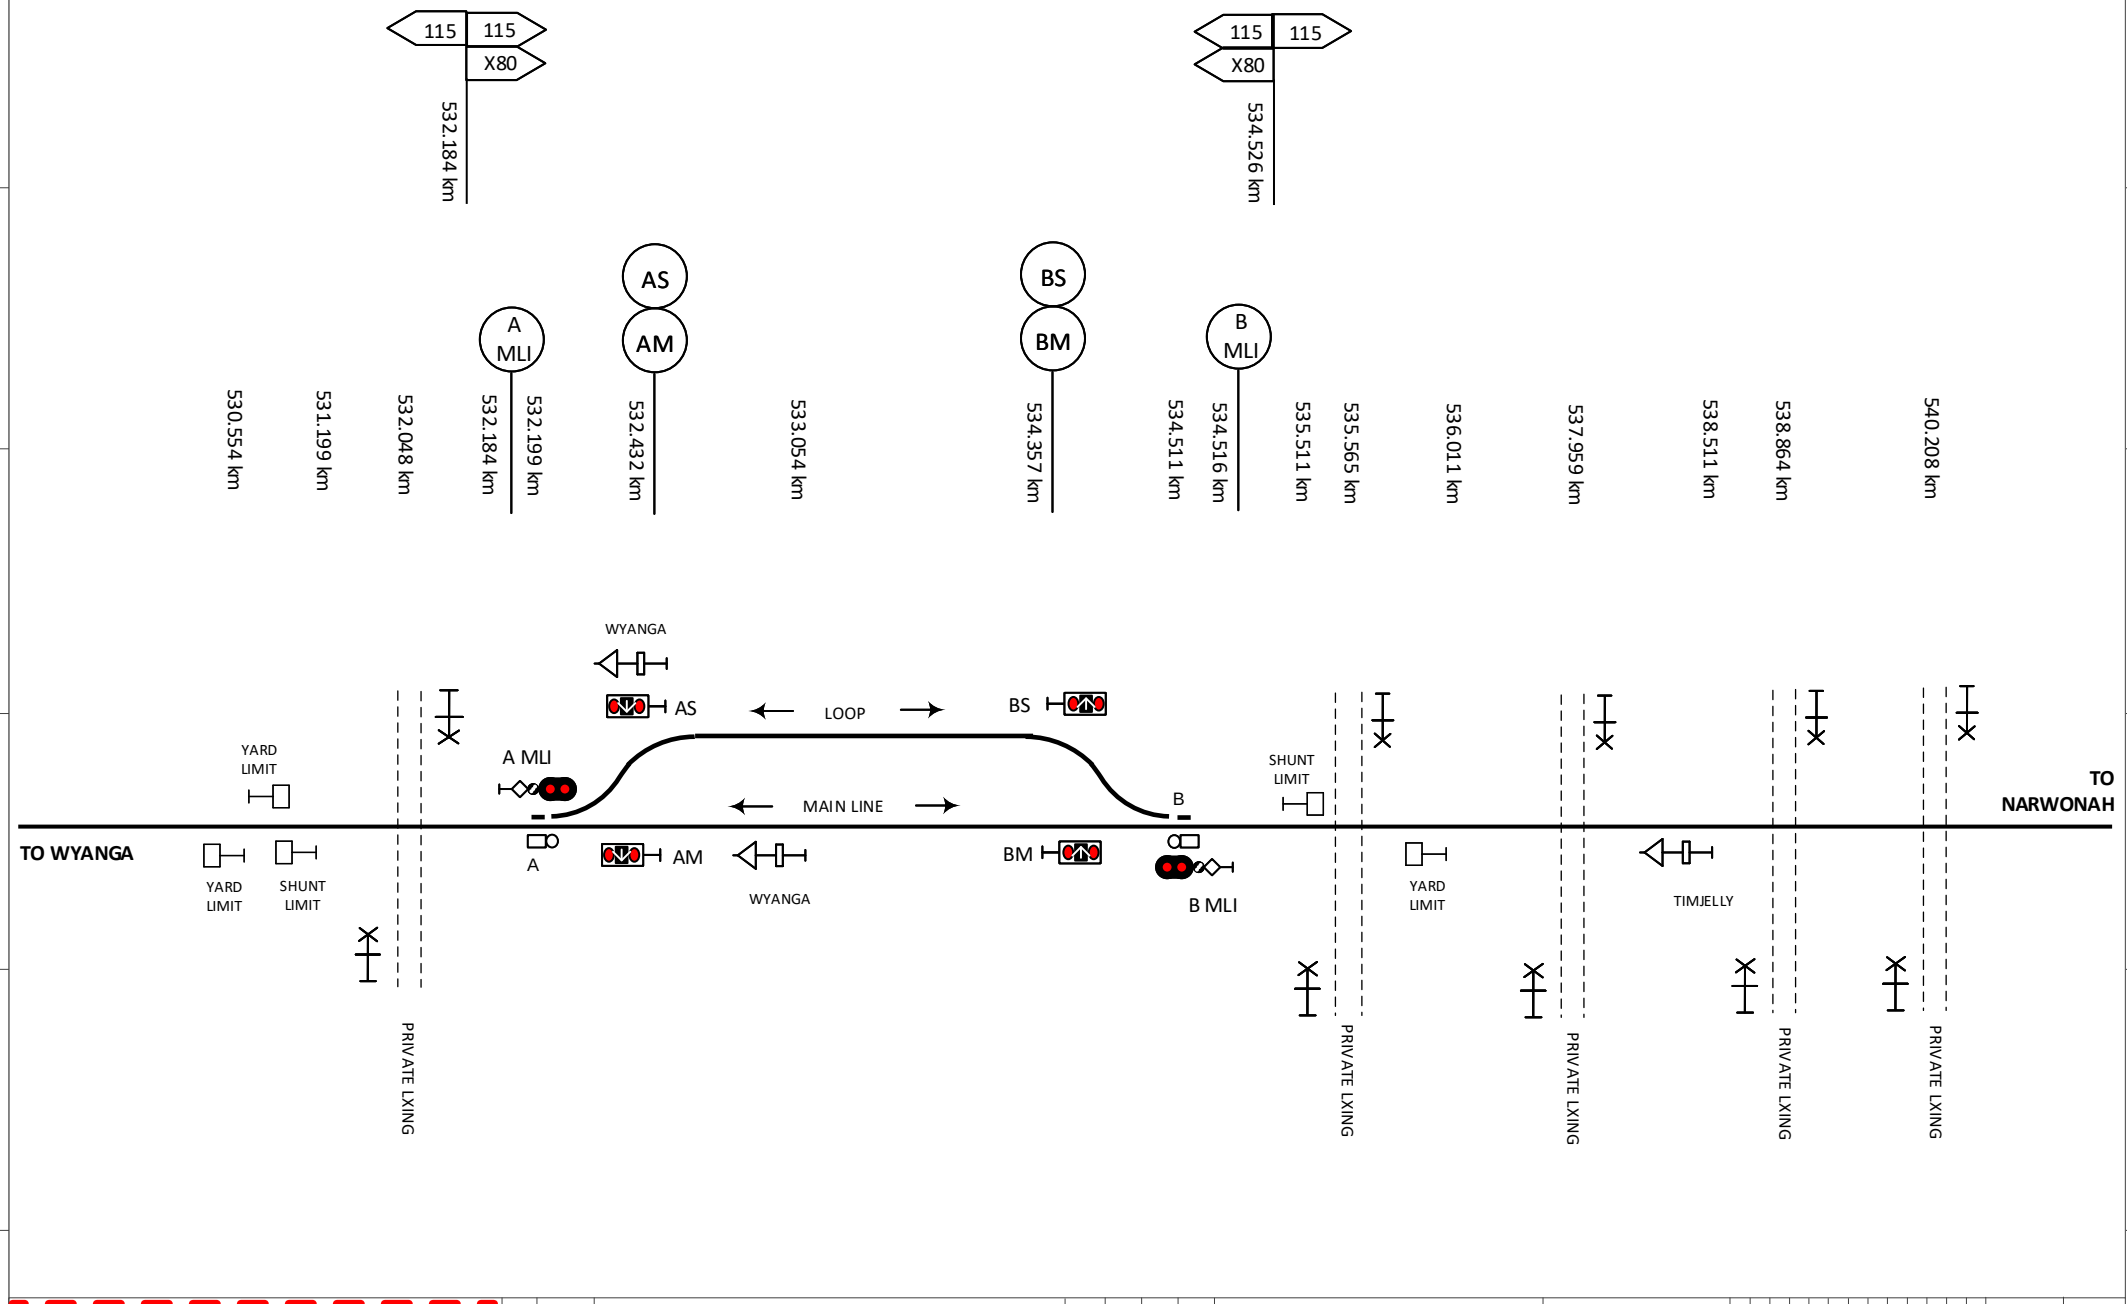

This diagram must be used in conjunction with the corresponding Network Information Book containing the location specific information in Section 2 as well as the legend and general information in Section 1.

Rev	Date	Revision Description	Designed	Checked	Ind.Rev	Approved
2	29/7/22	Siding updated to loop				
1	1/7/20	New Inland Rail location				

Designed	A PERCY	21/2/20
Checked	J SPARROW	1/7/20
Ind. Rev. Company	ARTC	Ind. Rev. Name R RATH
Review Signature		1/7/20

ARTC ACCEPTANCE
Accepted by P CAMPBELL
Signed:
Acceptance Date 1/7/20

ARTC

NIB-T0758

Sheet No 1 of 1

Scale NTS

Sheet Size A4

TITLE

TIMJELLY

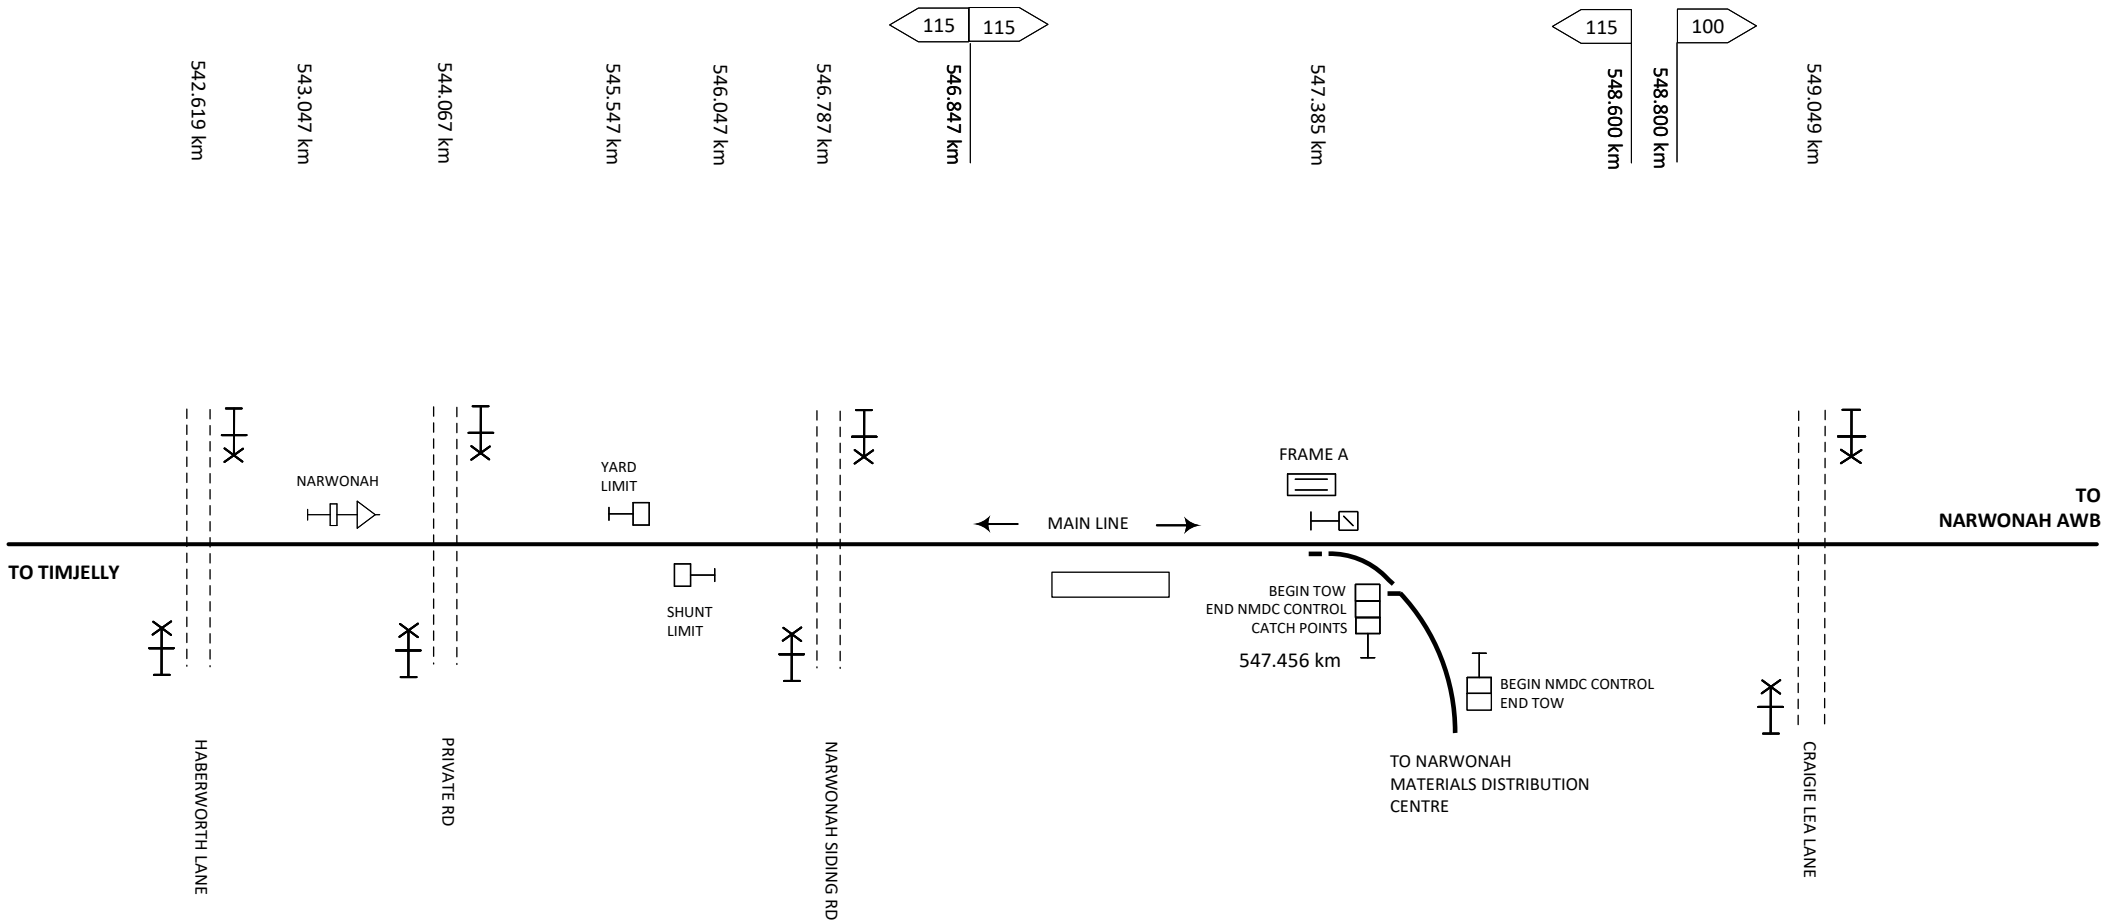

This diagram must be used in conjunction with the corresponding Network Information Book containing the location specific information in Section 2 as well as the legend and general information in Section 1.

Rev	Date	Revision Description	Designed	Checked	Ind.Rev	Approved
3	23/4/24	Materials Distribution Centre turnout added				
2	1/7/20	Inland Rail project details updated				
1	21/5/19	Inland Rail signal infrastructure removals updated				

Designed	B HILL	5/1/16
Checked	J SPARROW	5/1/16
Ind. Rev. Company	ARTC	
Ind. Rev. Name	R RATH	
Review Signature		5/1/16

ARTC ACCEPTANCE
Accepted by P CAMPBELL
Signed:
Acceptance Date 5/1/16

ARTC

TITLE

NARWONAH

NIB-T0538

Sheet No 1 of 1
Scale NTS
Sheet Size A4

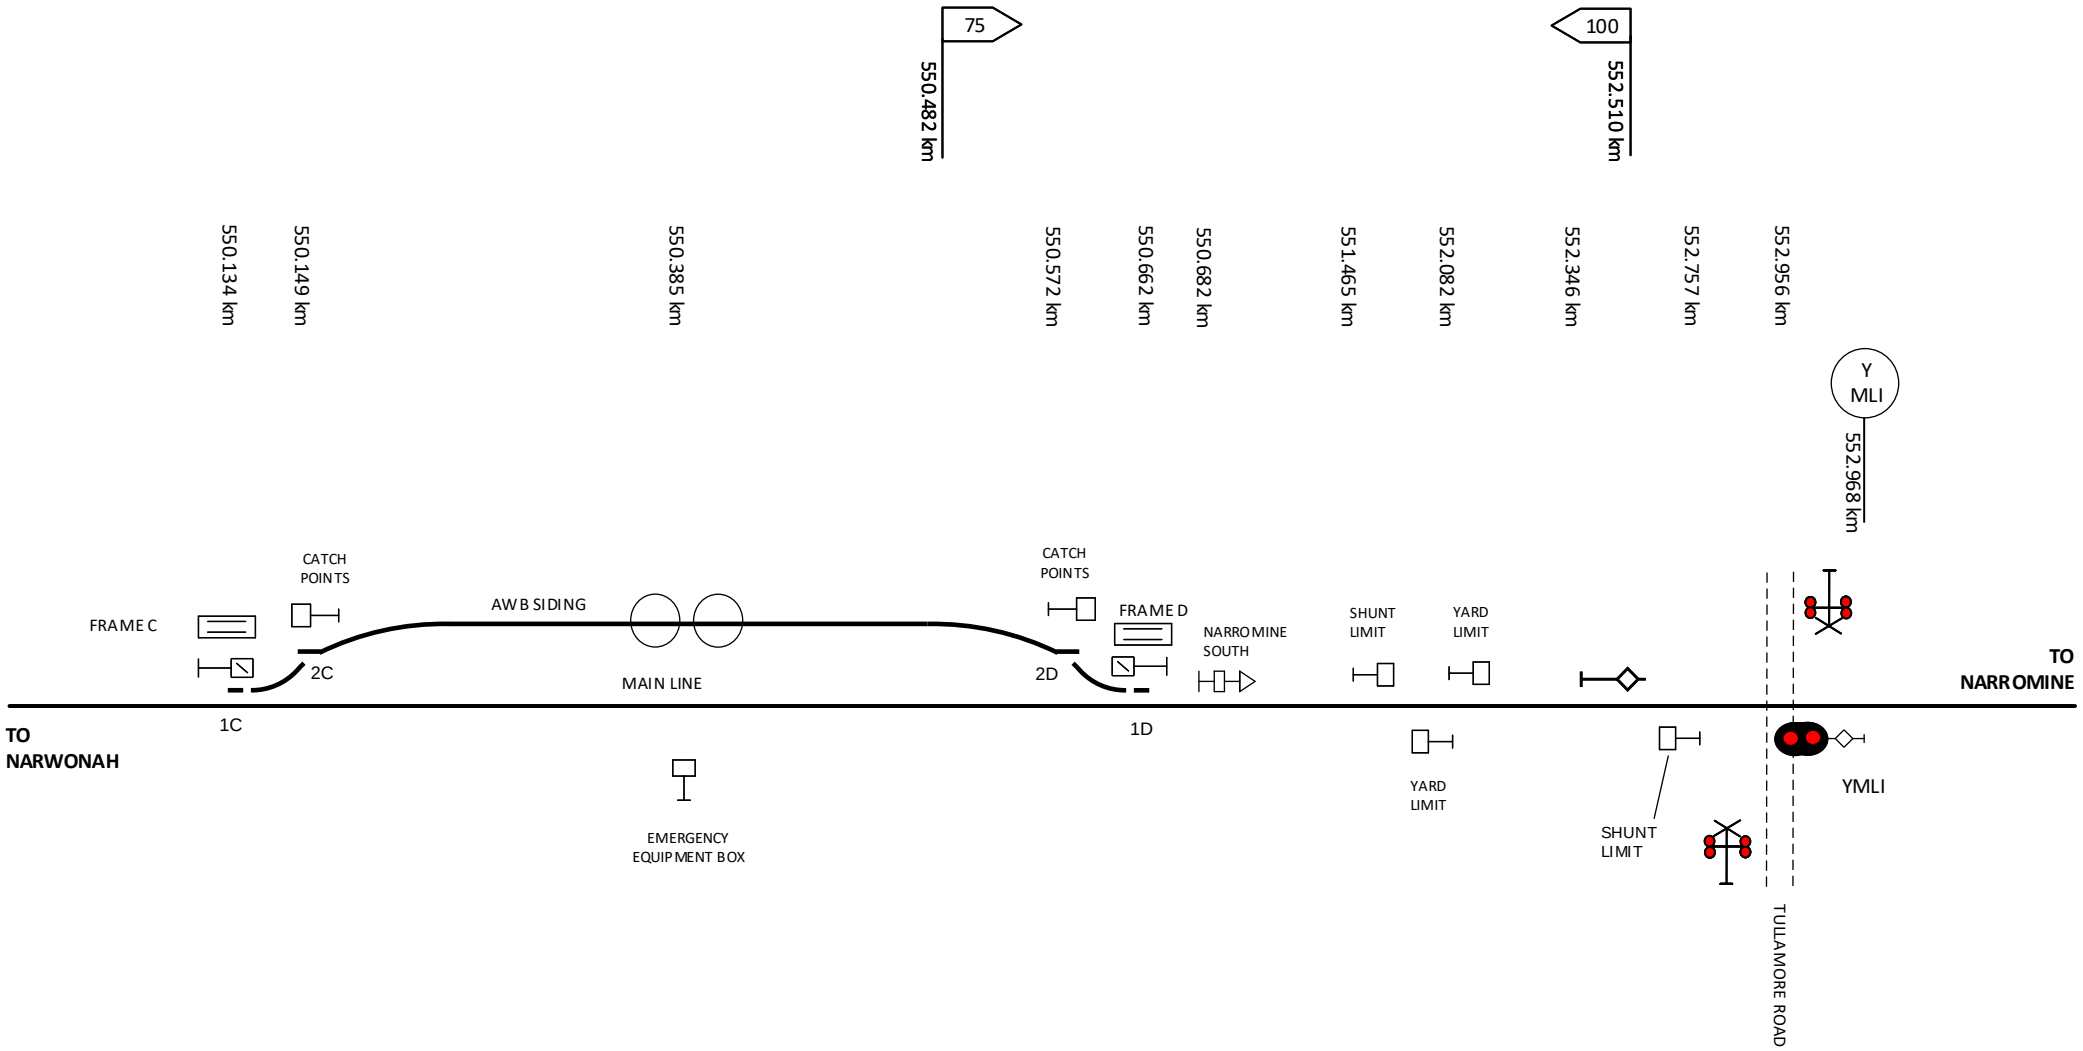

This diagram must be used in conjunction with the corresponding Network Information Book containing the location specific information in Section 2 as well as the legend and general information in Section 1.

Rev	Date	Revision Description	Designed	Checked	Ind.Rev	Approved
1	21/5/19	Inland Rail signal infrastructure removals updated				

Designed	B HILL	5/1/16
Checked	J SPARROW	5/1/16
Ind. Rev. Company	ARTC	
Ind. Rev. Name	R RATH	
Review Signature		5/1/16

ARTC ACCEPTANCE
Accepted by: P CAMPBELL
Signed:
Acceptance Date: 5/1/16

ARTC

NIB-T0539

Sheet No: 1 of 1
Scale: NTS
Sheet Size: A4

TITLE

NARWONAH AWB

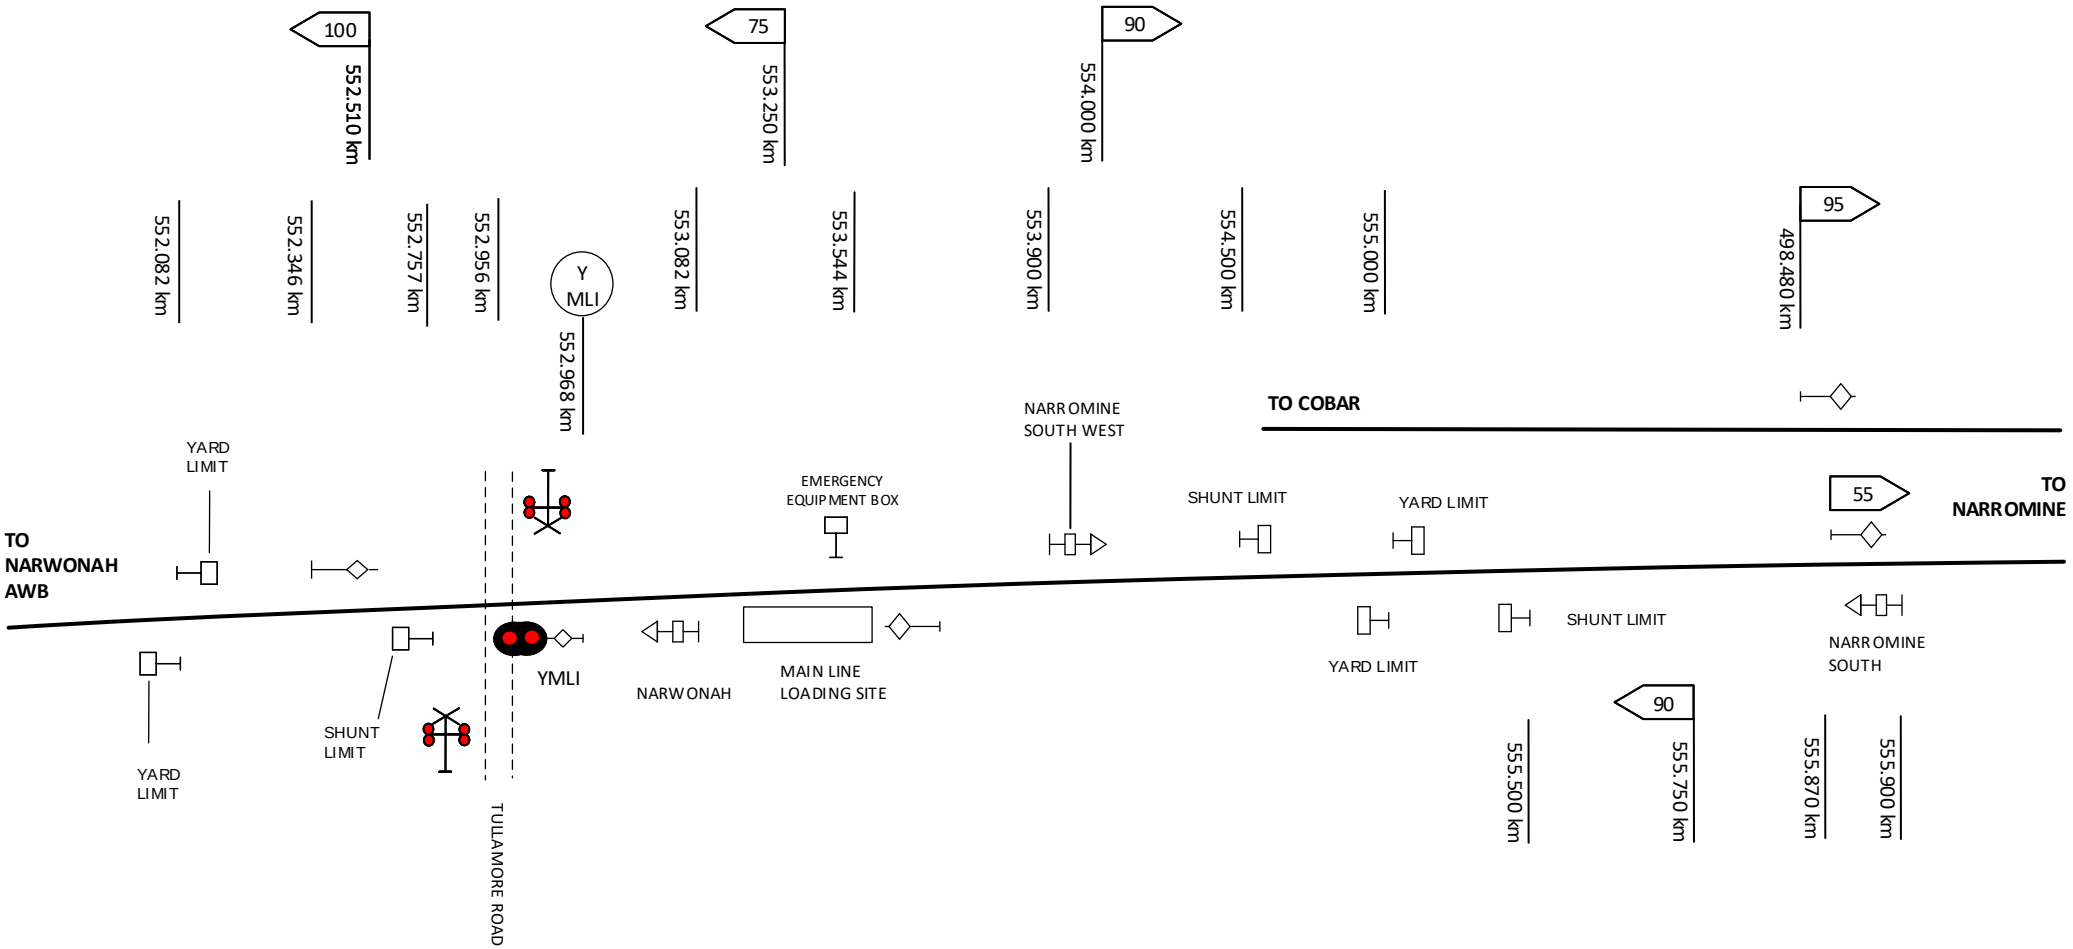

This diagram must be used in conjunction with the corresponding Network Information Book containing the location specific information in Section 2 as well as the legend and general information in Section 1.

Rev	Date	Revision Description	Designed	Checked	Ind.Rev	Approved

Designed	B HILL	5/1/16	ARTC ACCEPTANCE
Checked	J SPARROW	5/1/16	Accepted by P CAMPBELL
Ind. Rev. Company	ARTC	Ind. Rev. Name R RATH	Signed:
Review Signature		5/1/16	Acceptance Date 5/1/16

ARTC

NIB-T0540

Sheet No 1 of 1

Scale NTS

Sheet Size A4

TITLE

NARROMINE SOUTH

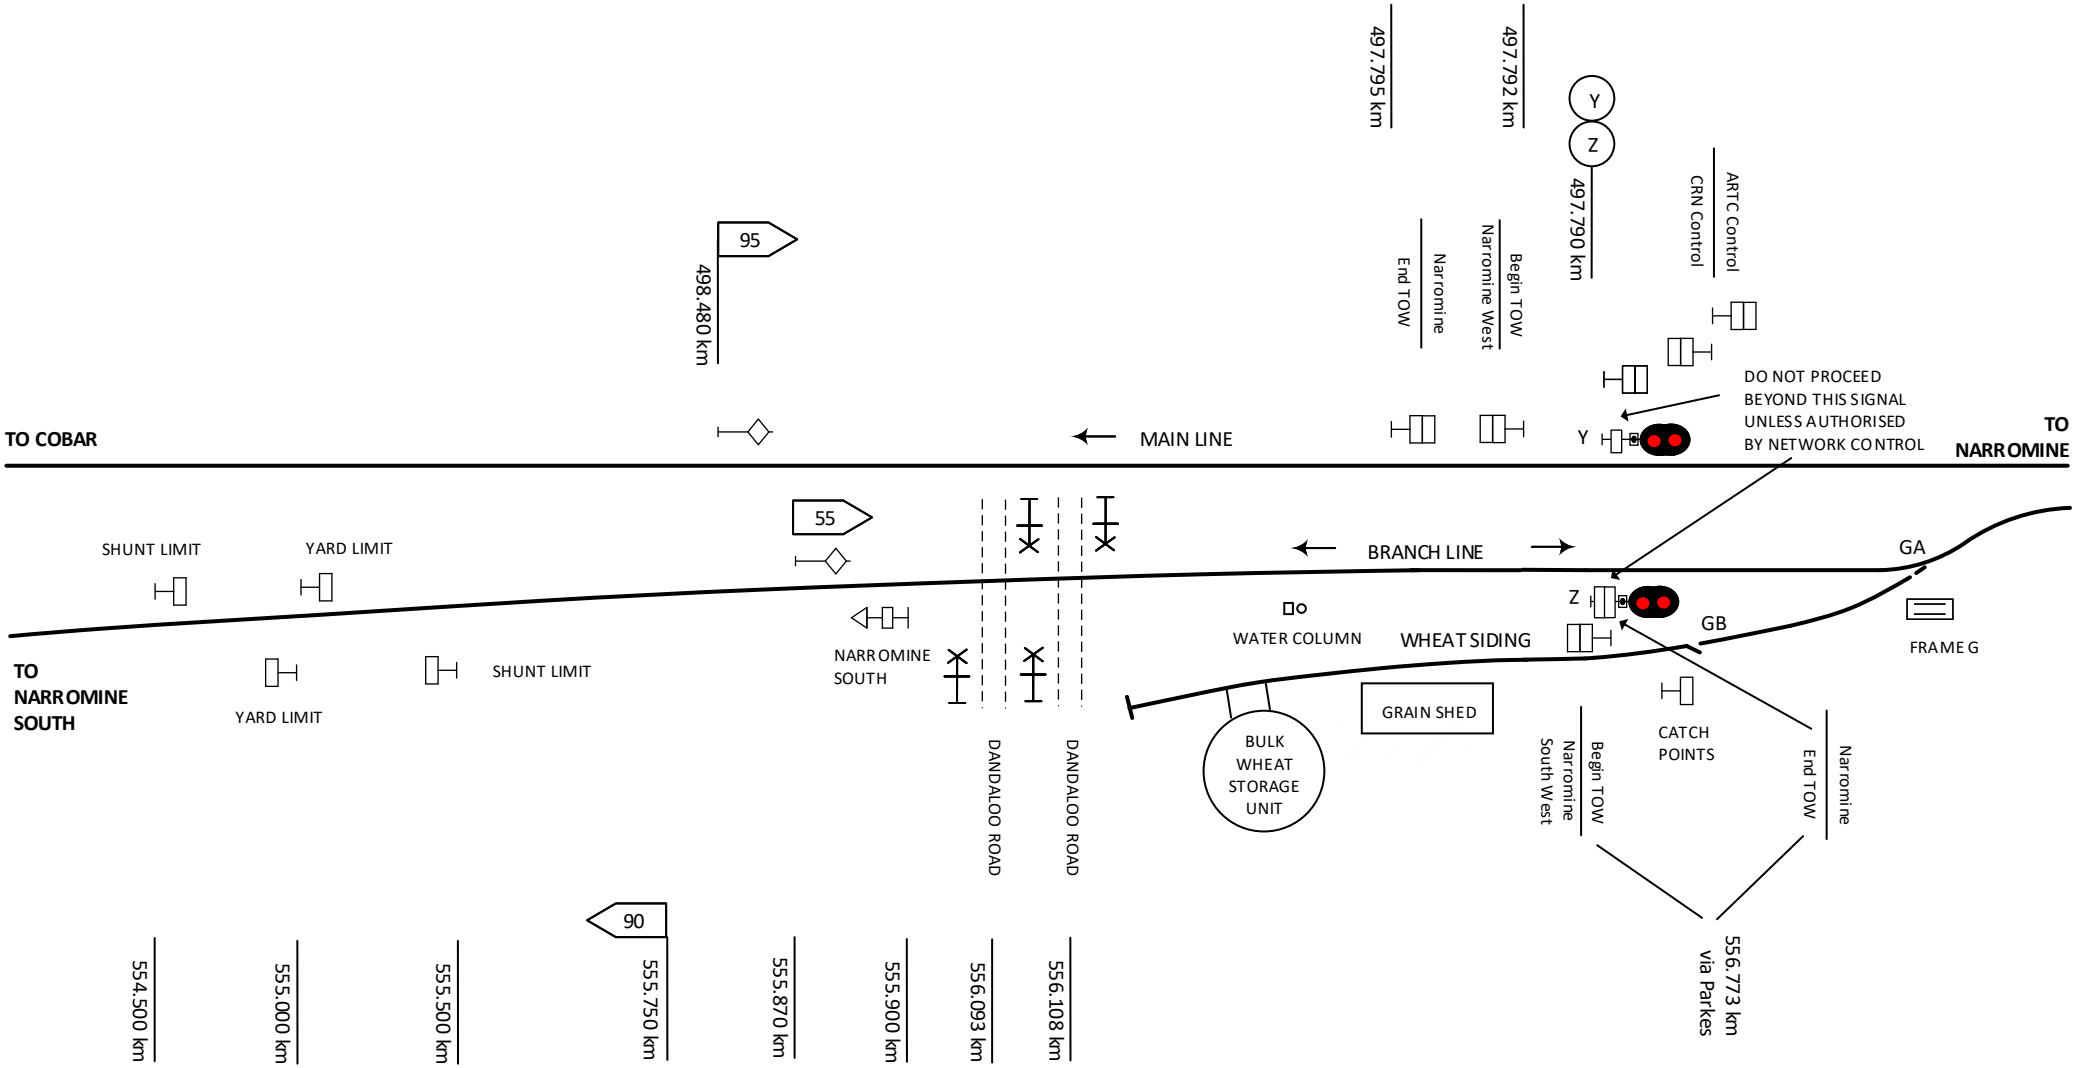

This diagram must be used in conjunction with the corresponding Network Information Book containing the location specific information in Section 2 as well as the legend and general information in Section 1.

Rev	Date	Revision Description	Designed	Checked	Ind.Rev	Approved
3	14/06/22	Dandaloo Road level crossings added				
2	21/12/21	Advisory sign added				
1	21/5/21	Km via Parkes reference updated				

Designed	B HILL	5/1/16
Checked	J SPARROW	5/1/16
Ind. Rev. Company	ARTC	Ind. Rev. Name R RATH
Review Signature		5/1/16

ARTC ACCEPTANCE
Accepted by P CAMPBELL
Signed:
Acceptance Date 5/1/16

ARTC

TITLE

NARROMINE SOUTH-WEST

NIB-T0541

Sheet No 1 of 1

Scale NTS

Sheet Size A4

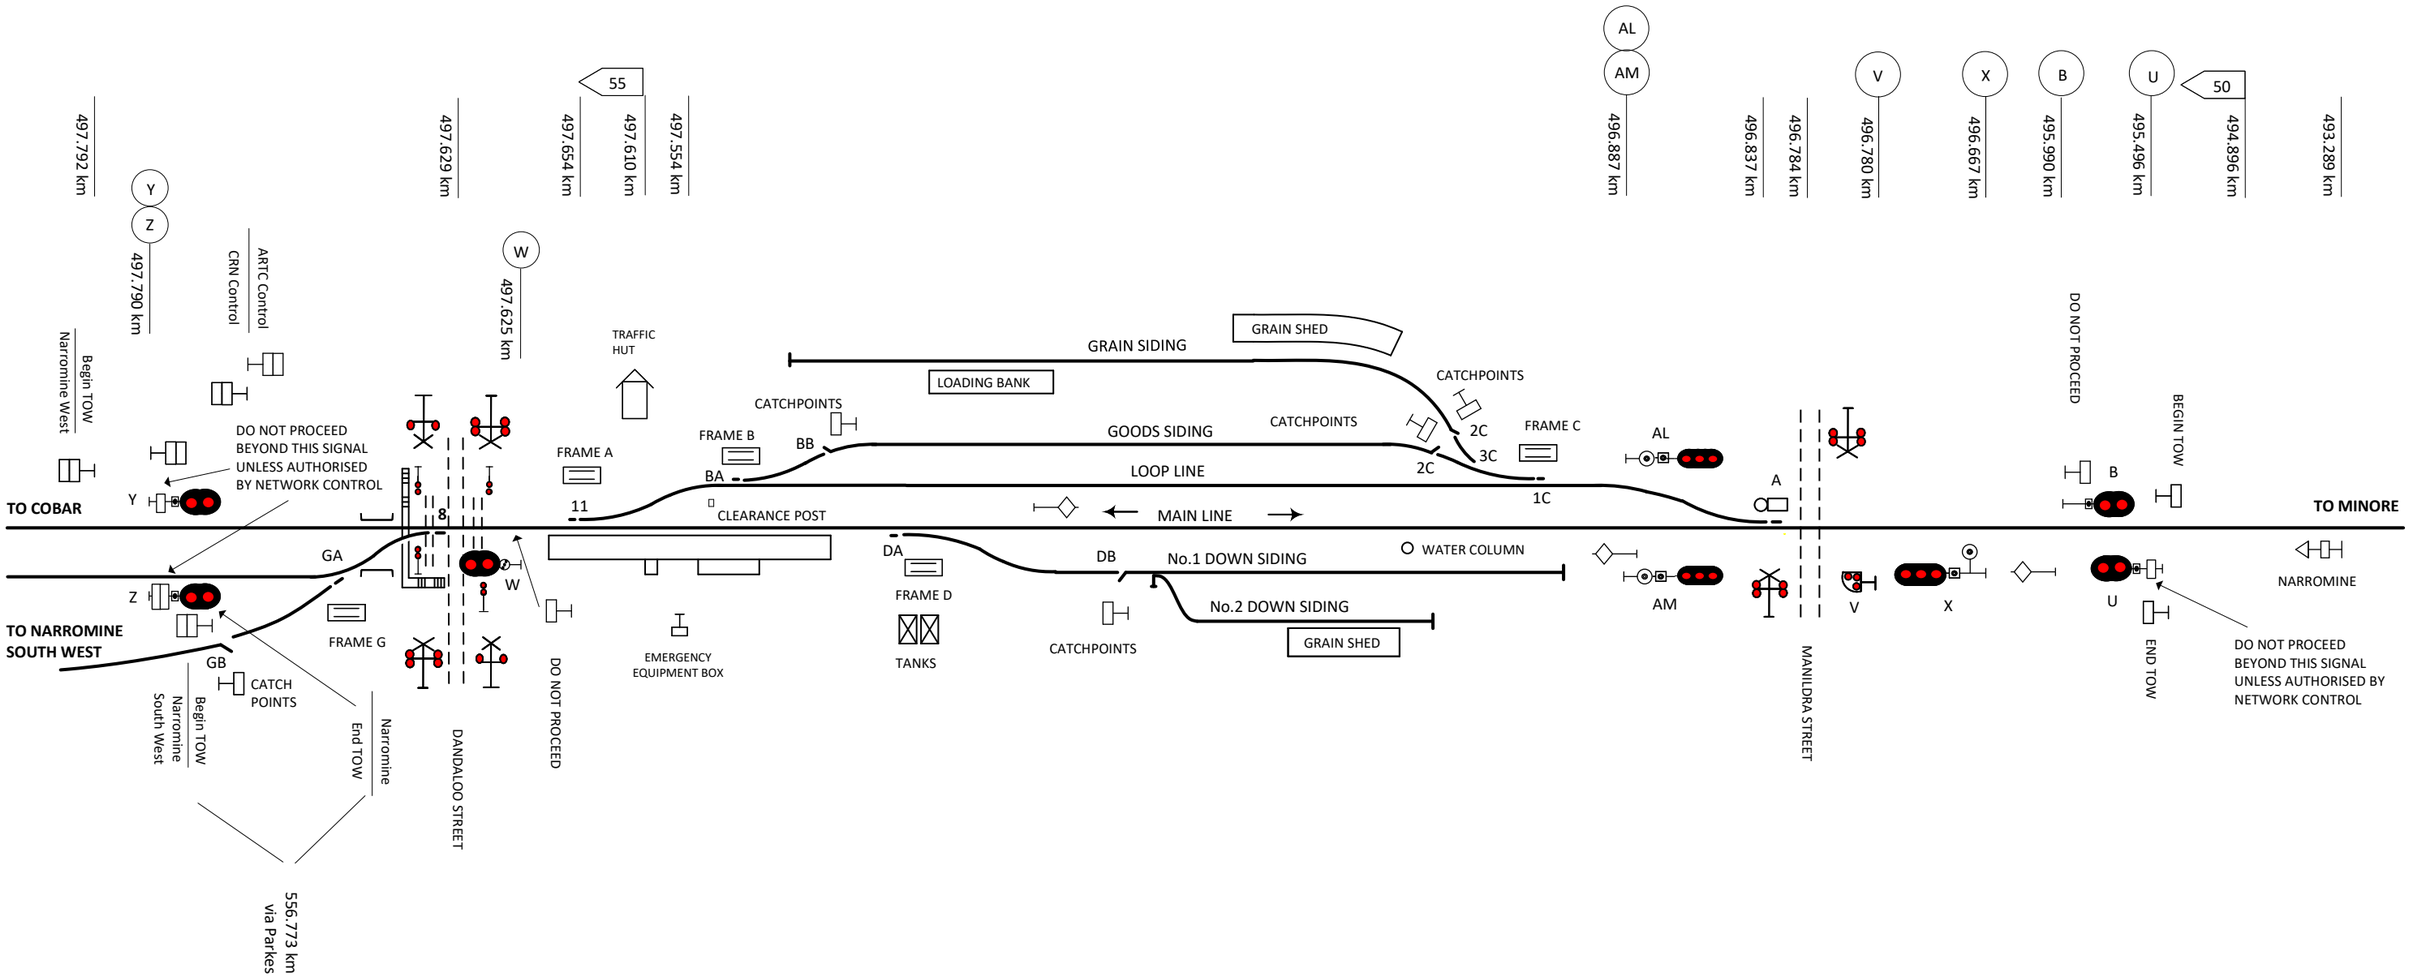

This diagram must be used in conjunction with the corresponding Network Information Book containing the location specific information in Section 2 as well as the legend and general information in Section 1.

Rev	Date	Revision Description	Designed	Checked	Ind.Rev	Approved
4	19/3/24	8 Points and Dandaloo pedestrian crossing updated				
3	21/12/21	Advisory signs added				
2	21/5/21	Points references added				
1	18/7/16	PTOS changes updated				

Designed	B HILL	5/1/16
Checked	J SPARROW	5/1/16
Ind. Rev. Company	ARTC	
Ind. Rev. Name	R RATH	
Review Signature		5/1/16

ARTC ACCEPTANCE
Accepted by
P CAMPBELL
Signed:
Acceptance Date 5/1/16

ARTC

NIB-T0542

Sheet No 1 of 1

Sheet Size A3

Scale NTS

TITLE

NARROMINE

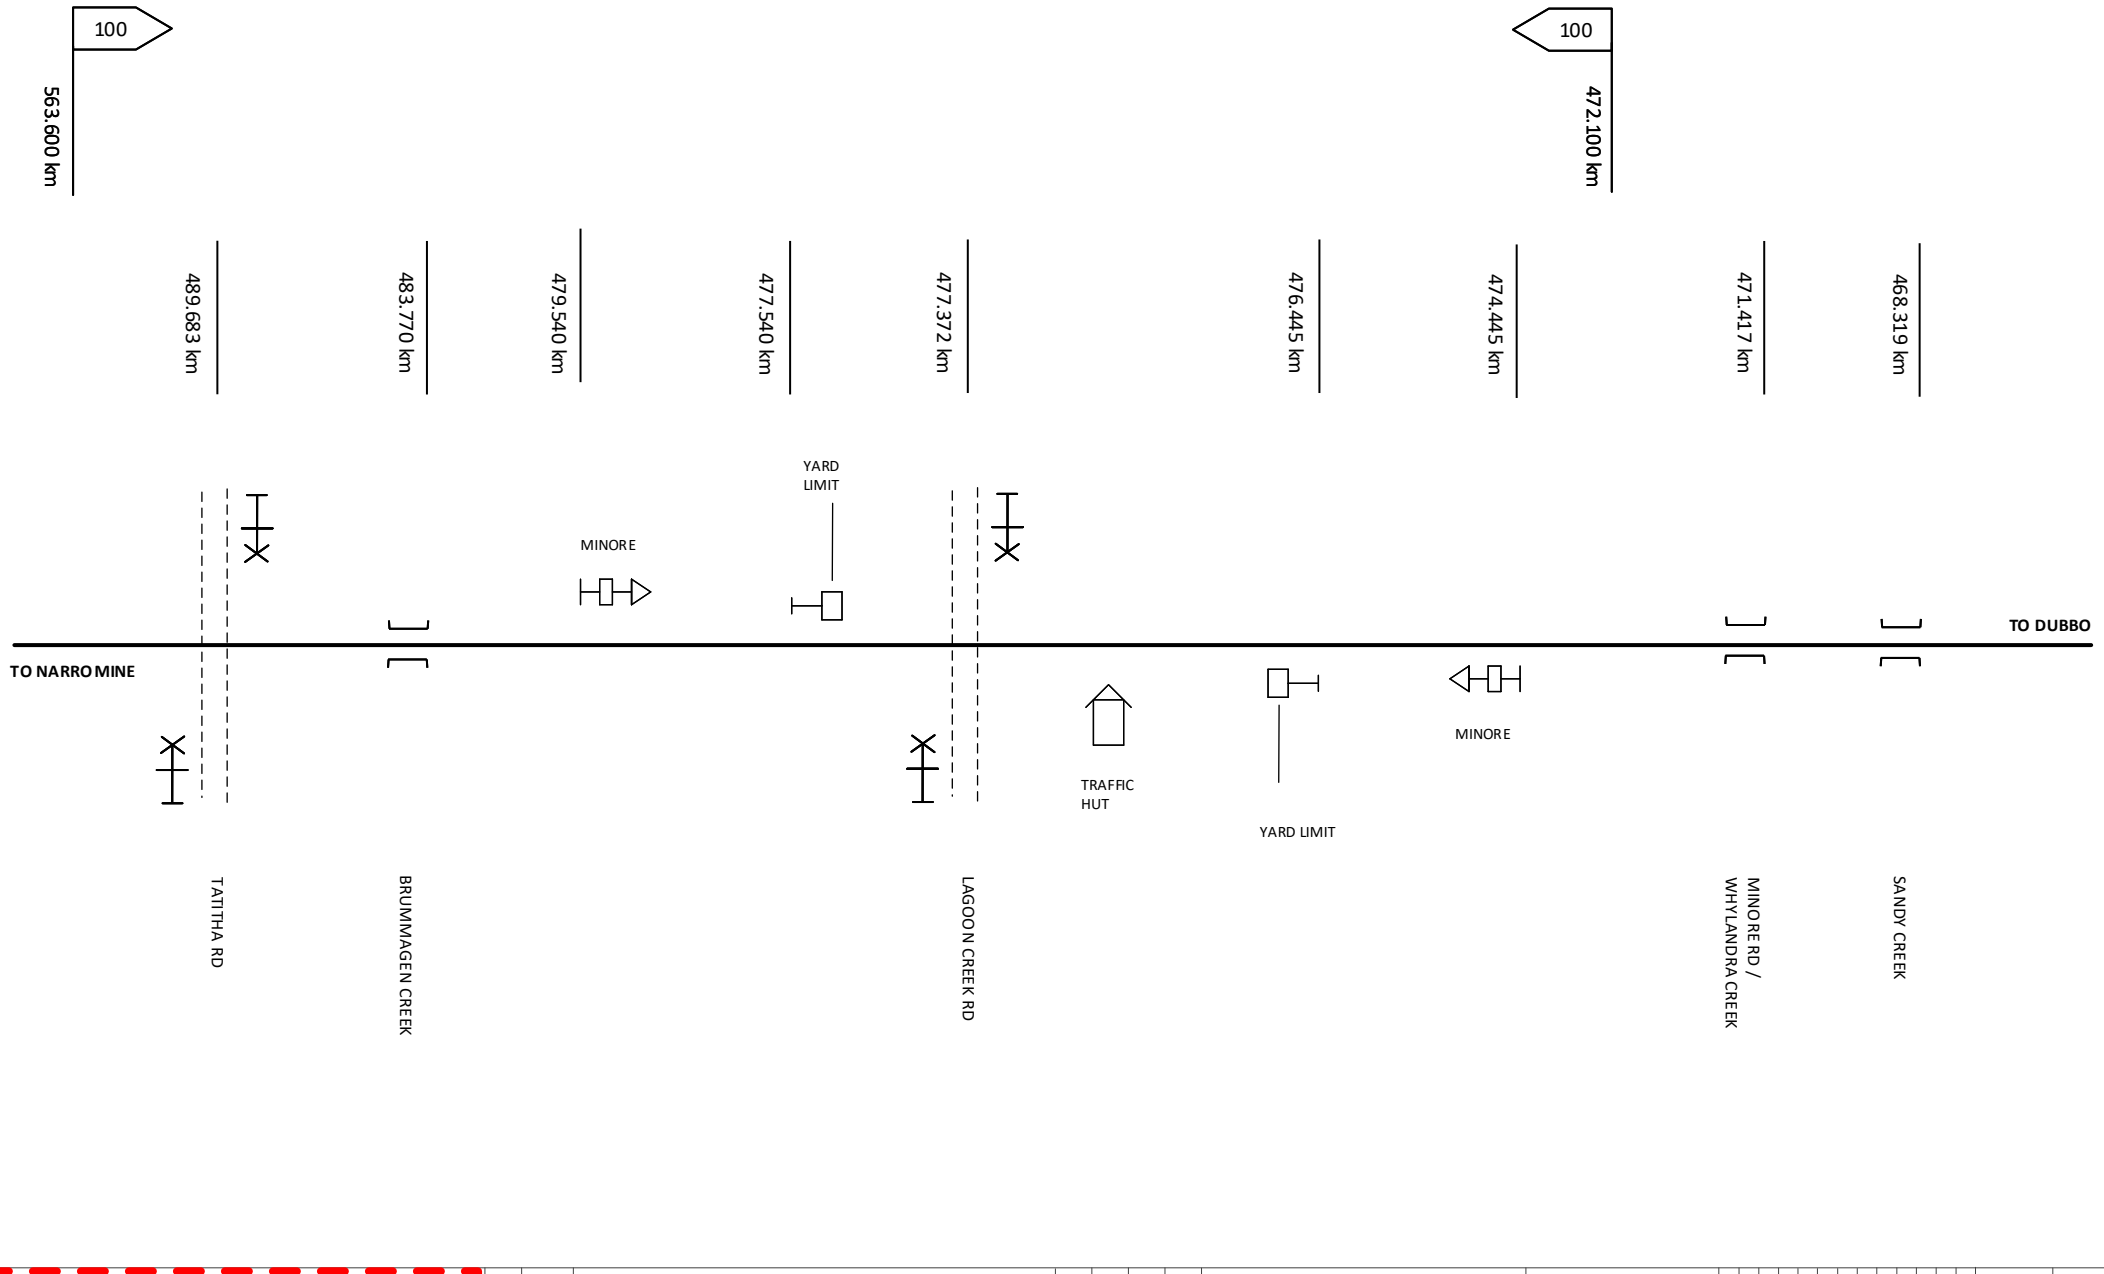

This diagram must be used in conjunction with the corresponding Network Information Book containing the location specific information in Section 2 as well as the legend and general information in Section 1.

Rev	Date	Revision Description	Designed	Checked	Ind.Rev	Approved
1	24/9/19	Bridges & Tatitha rd crossing added				

Designed	B HILL	5/1/16
Checked	J SPARROW	5/1/16
Ind. Rev. Company	ARTC	Ind. Rev. Name R RATH
Review Signature		5/1/16

ARTC ACCEPTANCE
Accepted by P CAMPBELL
Signed:
Acceptance Date 5/1/16

ARTC

NIB-T0544

Sheet No 1 of 1
Scale NTS
Sheet Size A4

TITLE

MINORE

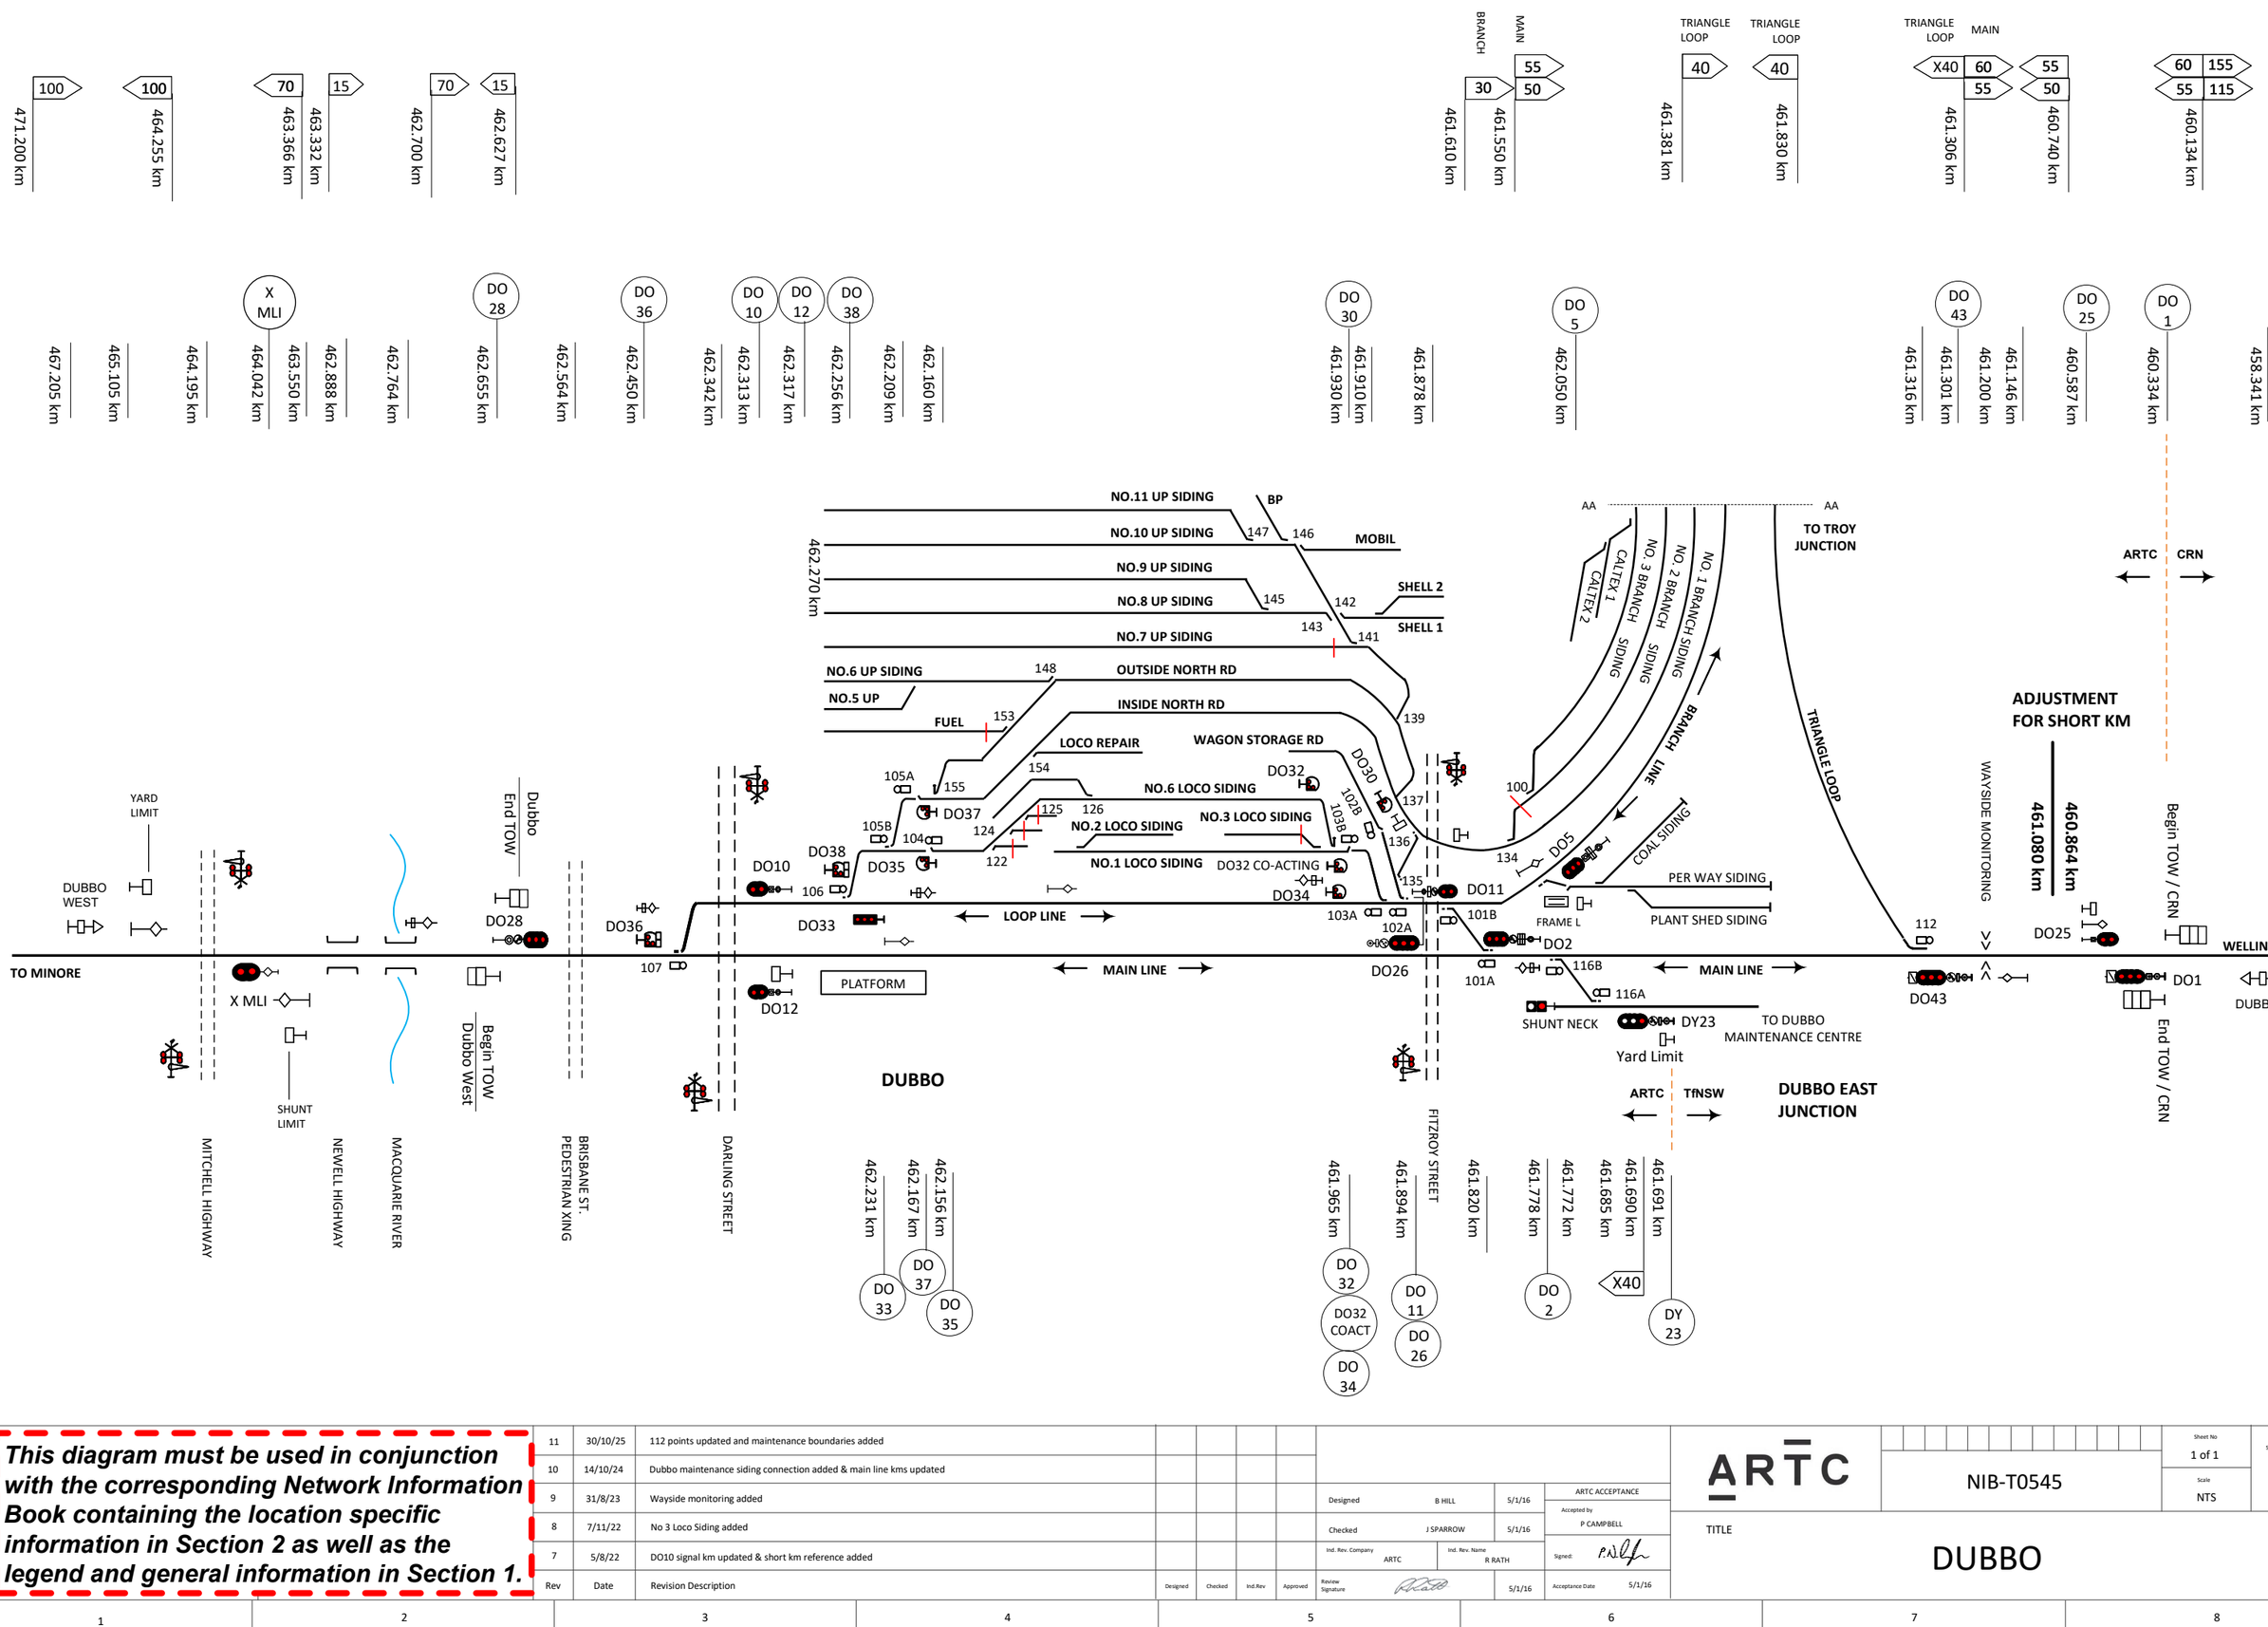

This diagram must be used in conjunction with the corresponding Network Information Book containing the location specific information in Section 2 as well as the legend and general information in Section 1.

Rev	Date	Revision Description	Designed	Checked	Ind.Rev	Approved
11	30/10/25	112 points updated and maintenance boundaries added				
10	14/10/24	Dubbo maintenance siding connection added & main line kms updated				
9	31/8/23	Wayside monitoring added				
8	7/11/22	No 3 Loco Siding added				
7	5/8/22	DO10 signal km updated & short km reference added				

Designed	B HILL	5/1/16
Checked	J SPARROW	5/1/16
Ind. Rev. Company	ARTC	
Ind. Rev. Name	R RATH	
Review Signature		5/1/16

ARTC ACCEPTANCE
Accepted by P CAMPBELL
Signed:
Acceptance Date 5/1/16

ARTC

NIB-T0545

Sheet No 1 of 1
Sheet Size A3
Scale NTS

TITLE

DUBBO

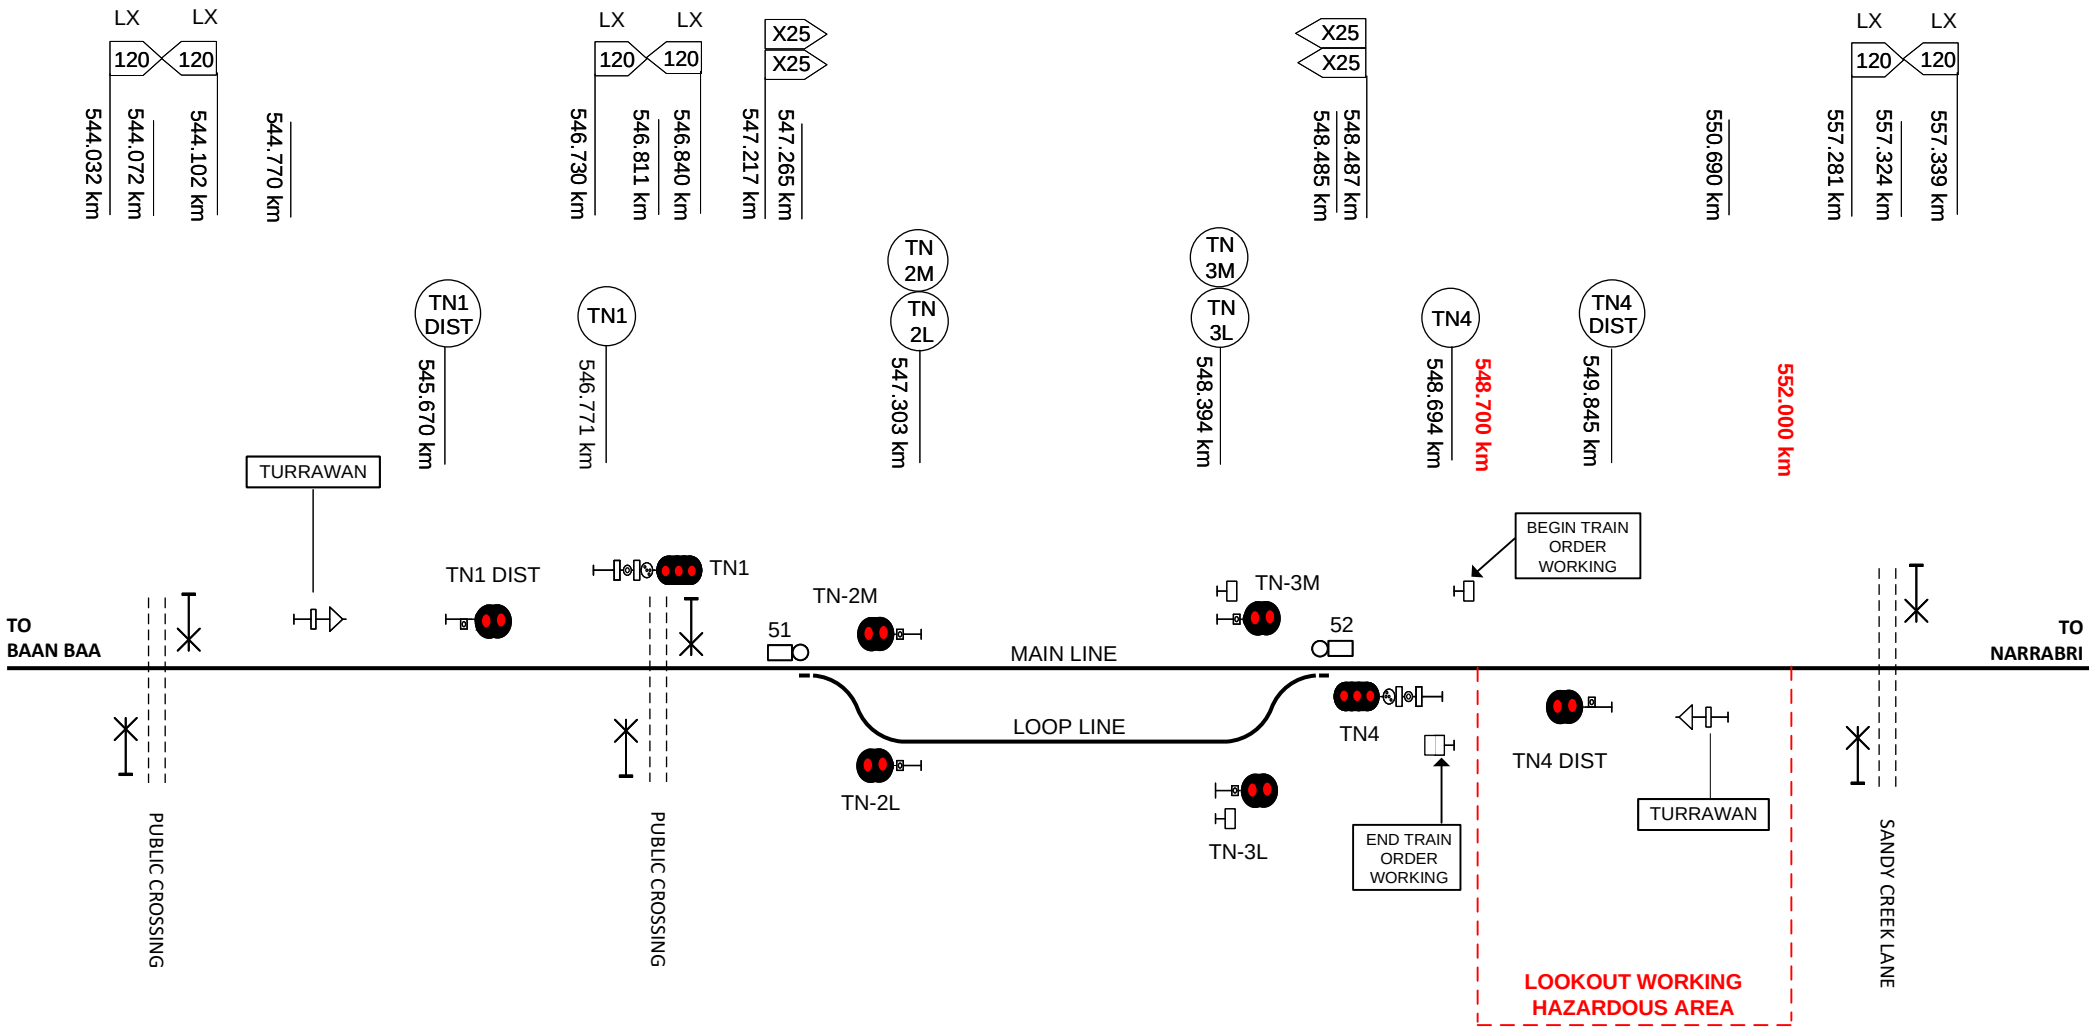

This diagram must be used in conjunction with the corresponding Network Information Book containing the location specific information in Section 2 as well as the legend and general information in Section 1.

Rev	Date	Revision Description	Designed	Checked	Ind.Rev	Approved
5	8/02/23	Level crossing speed sign updates				
4	18/2/19	Lookout working notation updated				
3	2/1/19	Speed board corrections & level crossing added at 544.072km				
2	30/7/18	Lookout working exclusion added				
1	31/5/16	PTOS signs km corrections				

Designed	B HILL	31/5/16	ARTC ACCEPTANCE
Checked	J SPARROW	31/5/16	Accepted by P CAMPBELL
Ind. Rev. Company	ARTC	Ind. Rev. Name R RATH	Signed:
Review Signature		31/5/16	Acceptance Date 31/5/16

ARTC

NIB-T0464

Sheet No 1 of 1

Sheet Size A4

Scale NTS

TITLE

TURRAWAN

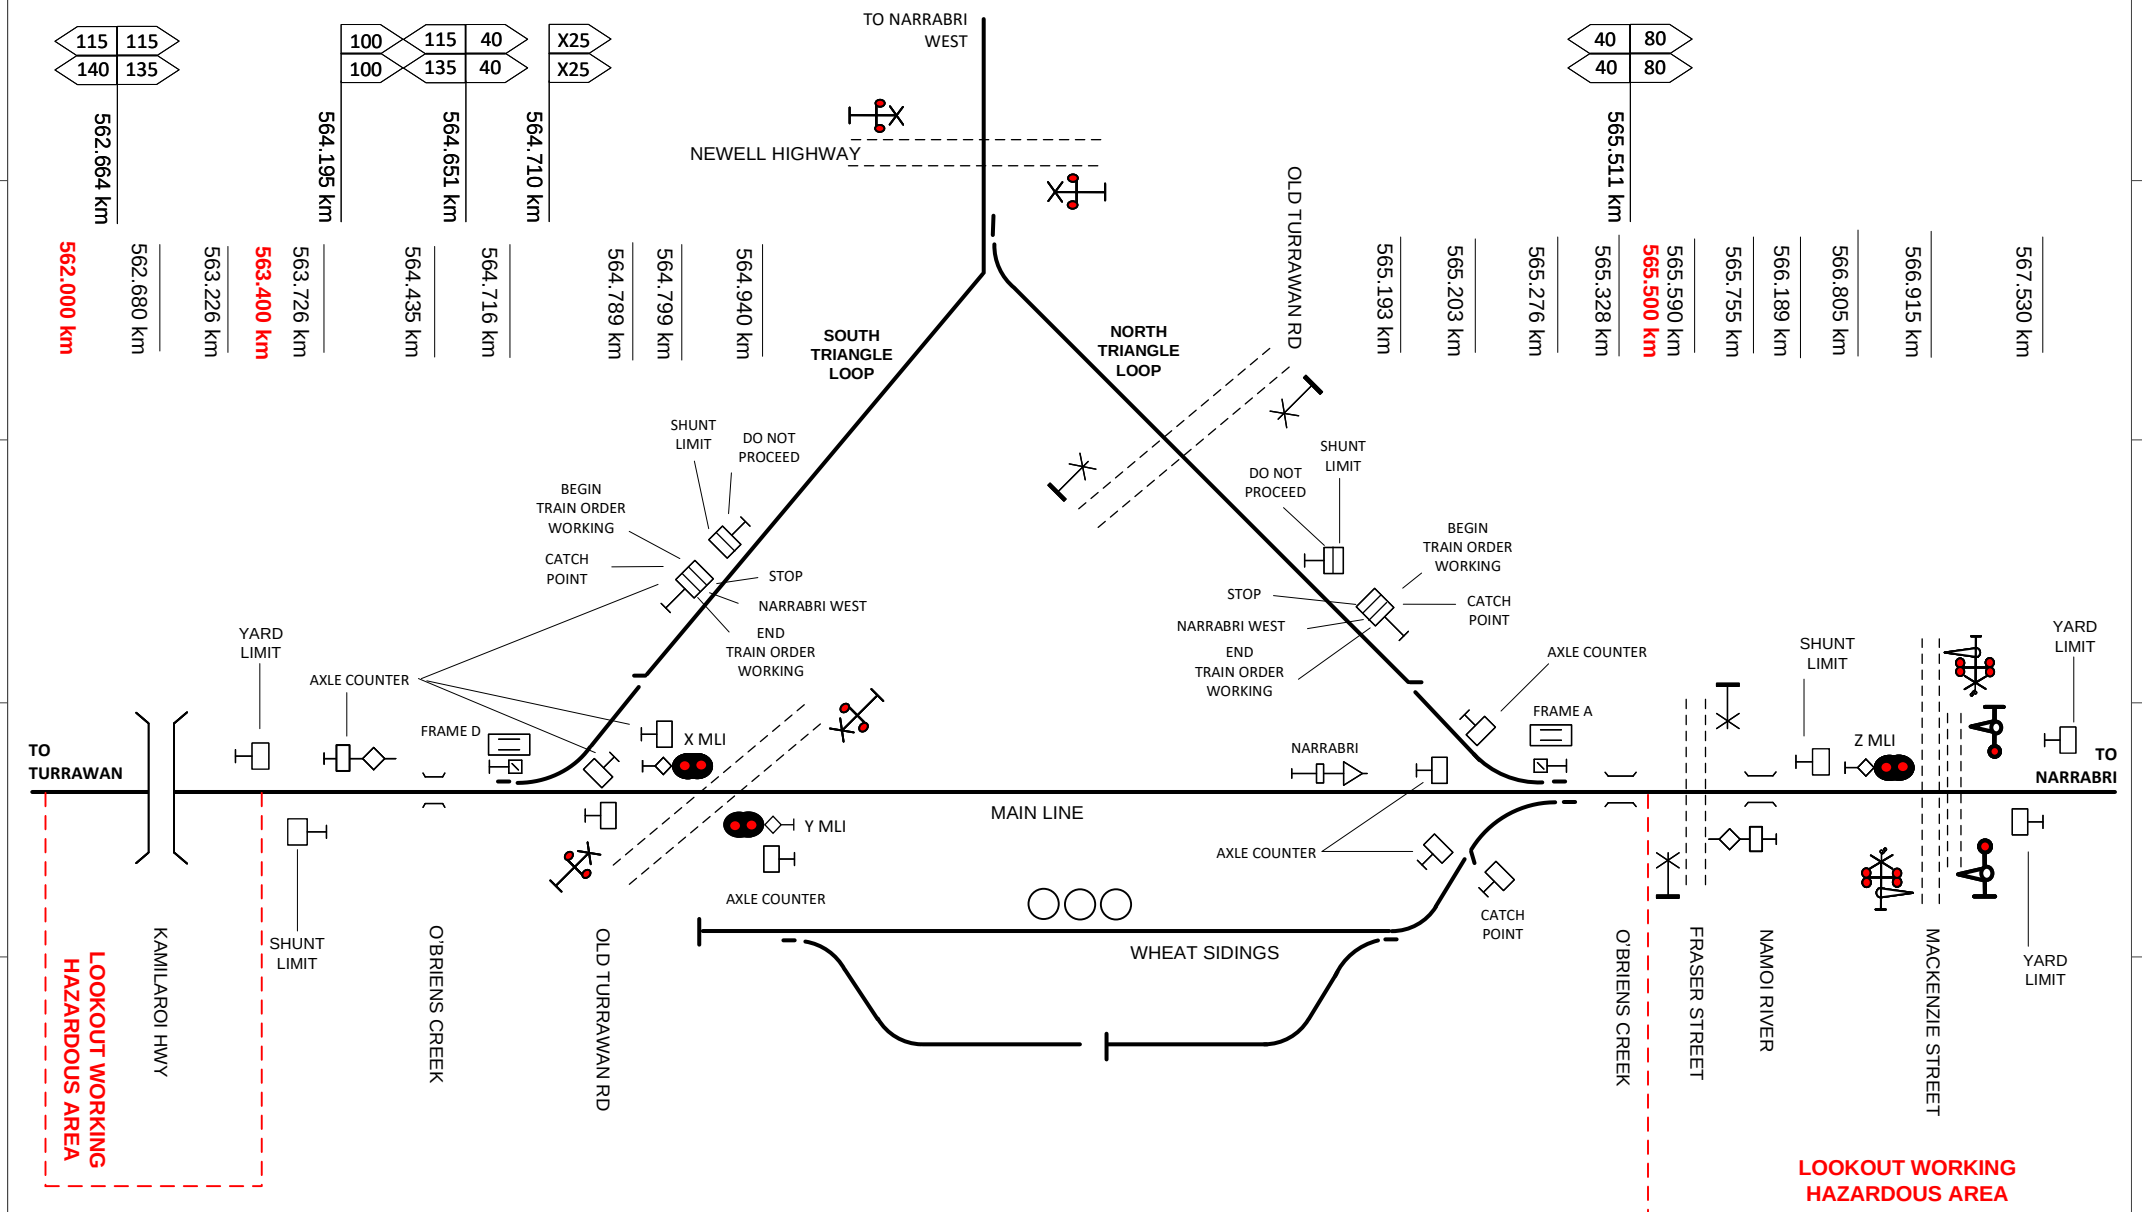

This diagram must be used in conjunction with the corresponding Network Information Book containing the location specific information in Section 2 as well as the legend and general information in Section 1.

Rev	Date	Revision Description	Designed	Checked	Ind.Rev	Approved
5	2/12/24	Down shunt limit sign km updated				
4	8/5/24	McKenzie Street level crossing updated. Up yard limit and Down shunt limit signs kms updated				
3	20/2/19	Lookout working notations updated, speed & axle counter signs added				
2	30/7/18	Lookout working exclusion added				
1	31/5/16	PTOS signs km corrections				

Designed	B HILL	31/5/16
Checked	J SPARROW	31/5/16
Ind. Rev. Company	ARTC	Ind. Rev. Name R RATH
Review Signature		31/5/16

ARTC ACCEPTANCE
Accepted by P CAMPBELL
Signed:
Acceptance Date 31/5/16

ARTC

NIB-T0518

Sheet No 1 of 1
Scale NTS
Sheet Size A4

TITLE

NARRABRI JUNCTION

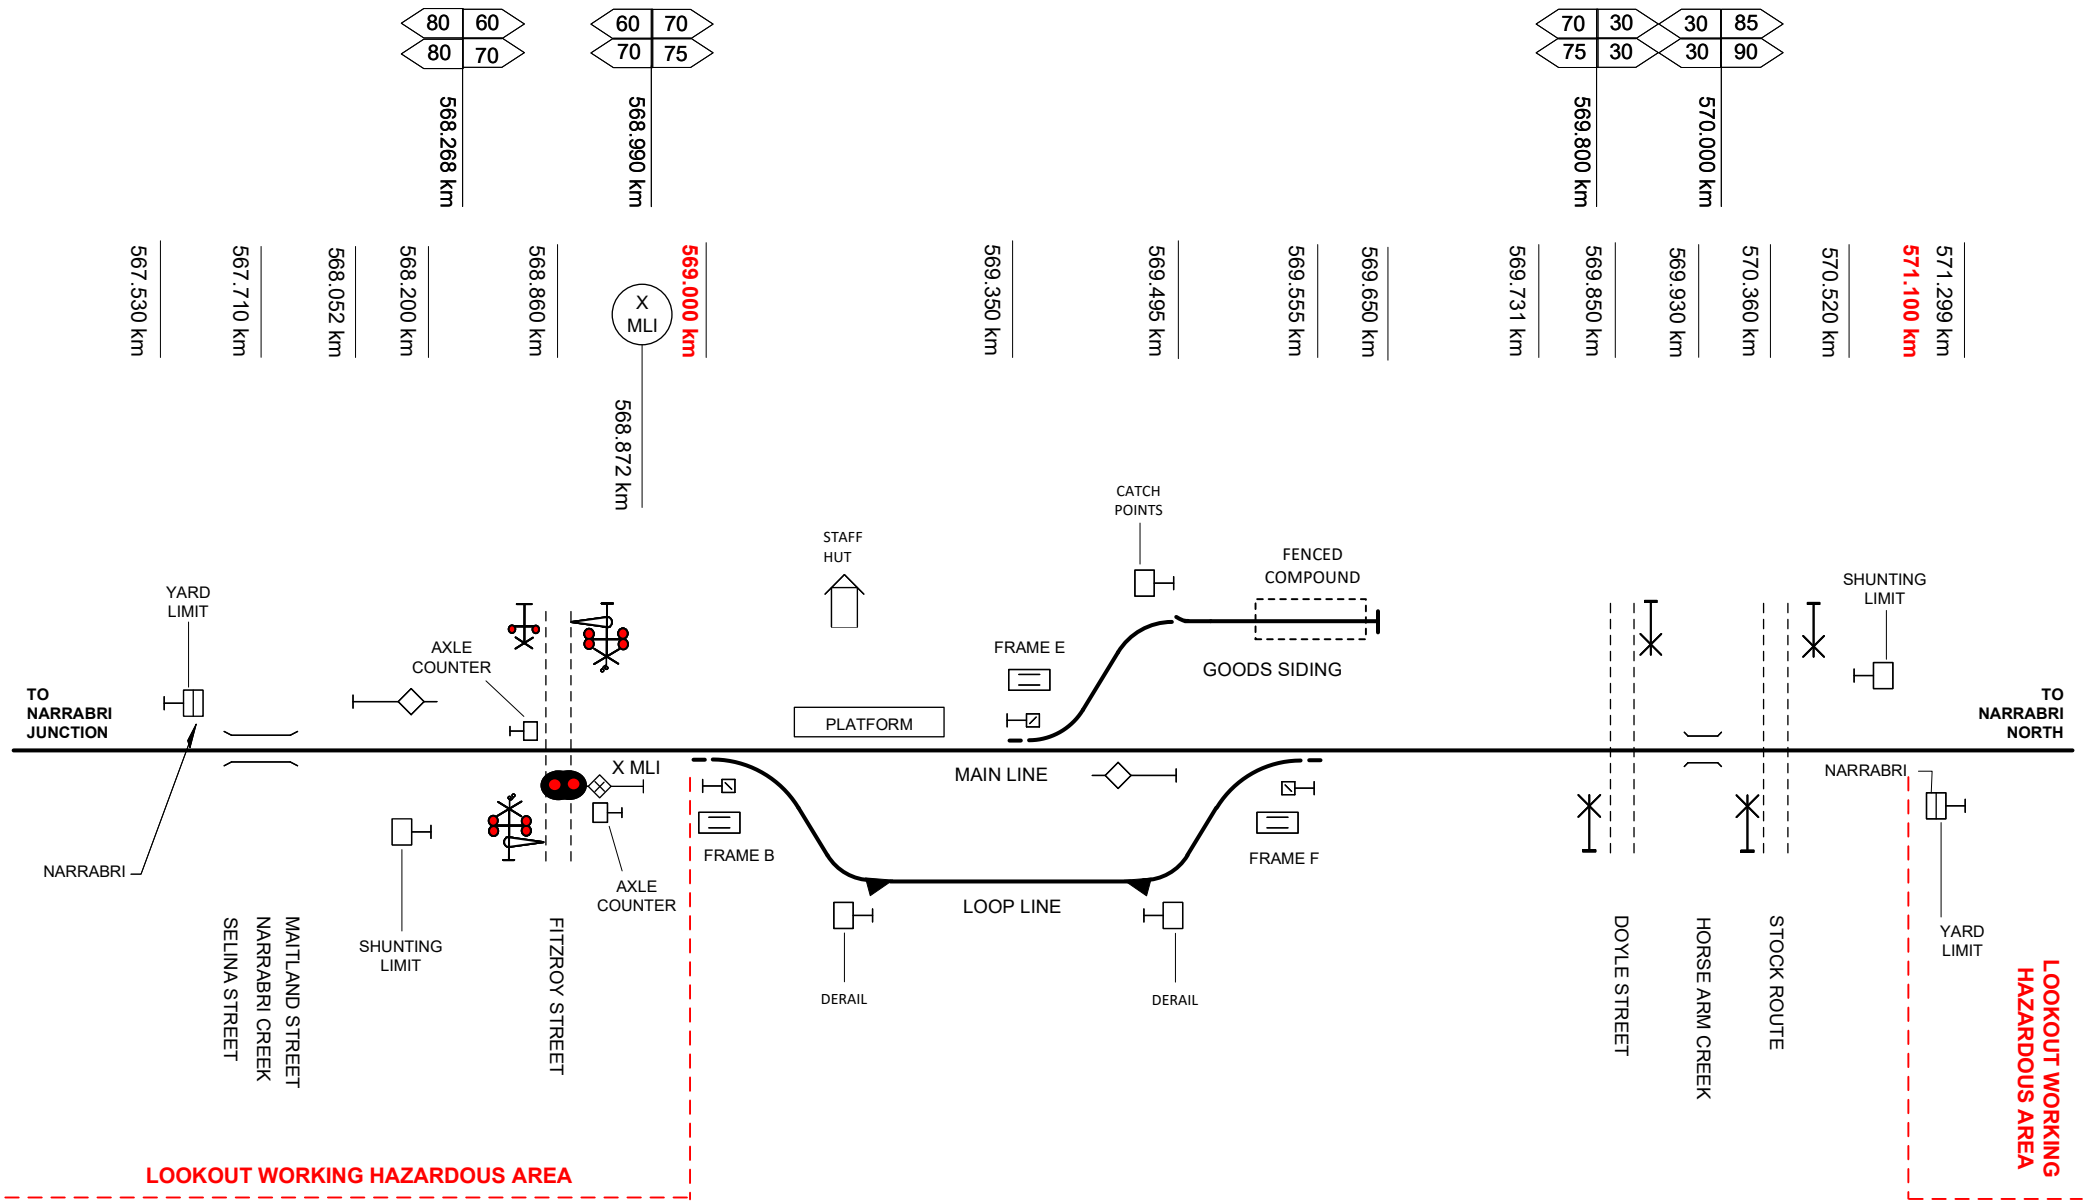

This diagram must be used in conjunction with the corresponding Network Information Book containing the location specific information in Section 2 as well as the legend and general information in Section 1.

Rev	Date	Revision Description	Designed	Checked	Ind.Rev	Approved
6	17/3/26	H frame and goods siding updated				
5	2/12/24	Fitzroy Street level crossing km updated				
4	8/5/24	Down yard limit sign km updated and 80 speed removed at 568.268km				
3	26/7/23	Speed signs near Doyle Street updated				
2	20/2/19	Lookout working updated & speed signs added	AGIBB	RRATH		

Designed	B HILL	5/1/16	ARTC ACCEPTANCE
Checked	J SPARROW	5/1/16	Accepted by P CAMPBELL
Ind. Rev. Company	ARTC	Ind. Rev. Name	R RATH
Review Signature		5/1/16	Signed:
			Acceptance Date 5/1/16

ARTC

TITLE

NARRABRI

NIB-T0519

Sheet No 1 of 1

Scale NTS

Sheet Size A4

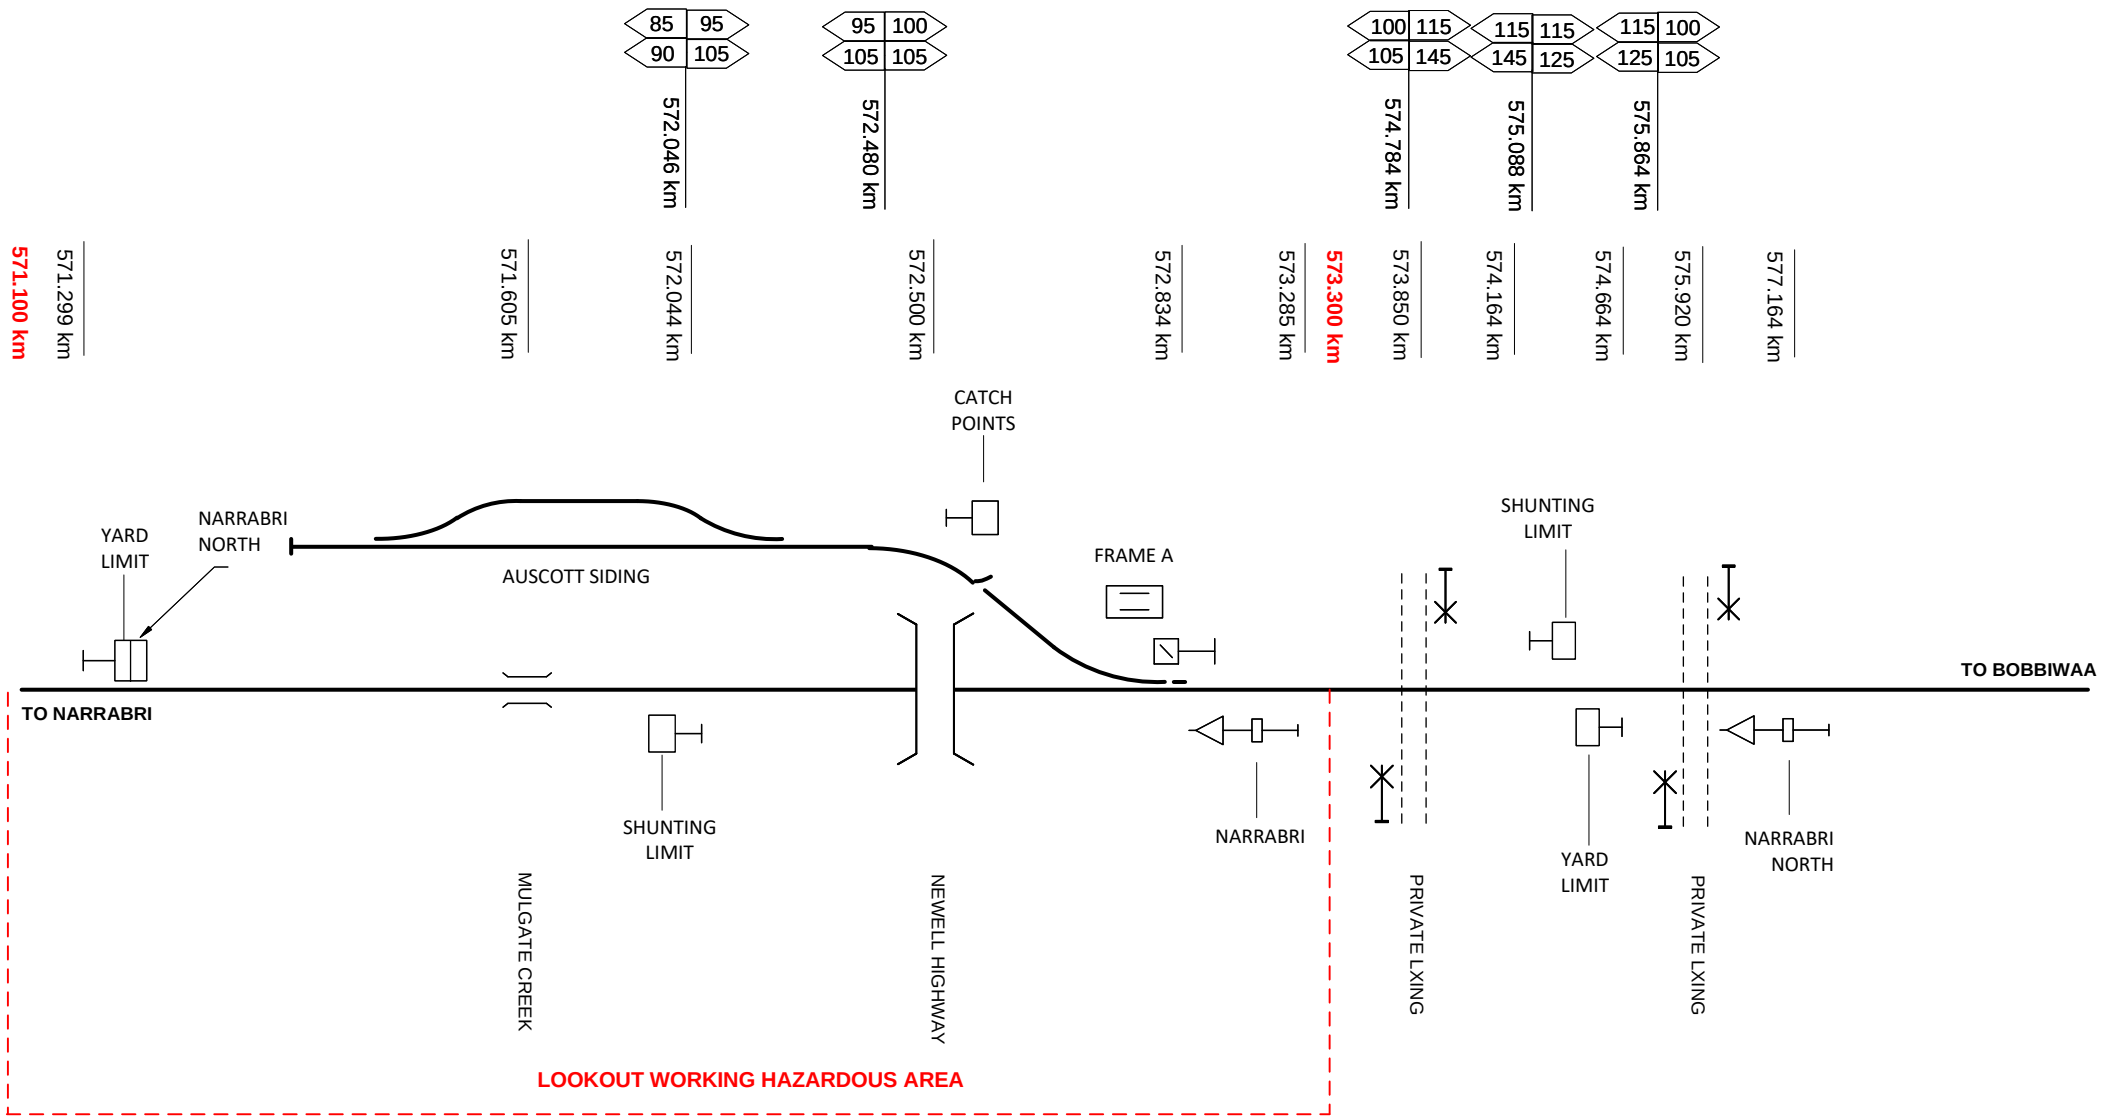

This diagram must be used in conjunction with the corresponding Network Information Book containing the location specific information in Section 2 as well as the legend and general information in Section 1.

Rev	Date	Revision Description	Designed	Checked	Ind.Rev	Approved
6	11/10/22	Speed sign updates from N2NS Project Stages 1 & 2				
5	5/4/22	Northern end shunt limit, yard limit & location signs updated				
4	8/4/21	Northern end shunt limit, yard limit & location signs updated				
3	20/2/19	Lookout working notation updated & speed signs added				
2	30/7/18	Lookout working exclusion added				

Designed	B HILL	31/5/16
Checked	J SPARROW	31/5/16
Ind. Rev. Company	ARTC	Ind. Rev. Name R RATH
Review Signature		31/5/16

ARTC ACCEPTANCE
Accepted by P CAMPBELL
Signed:
Acceptance Date 31/5/16

ARTC

NIB-T0520

Sheet No 1 of 1
Scale NTS
Sheet Size A4

TITLE

NARRABRI NORTH

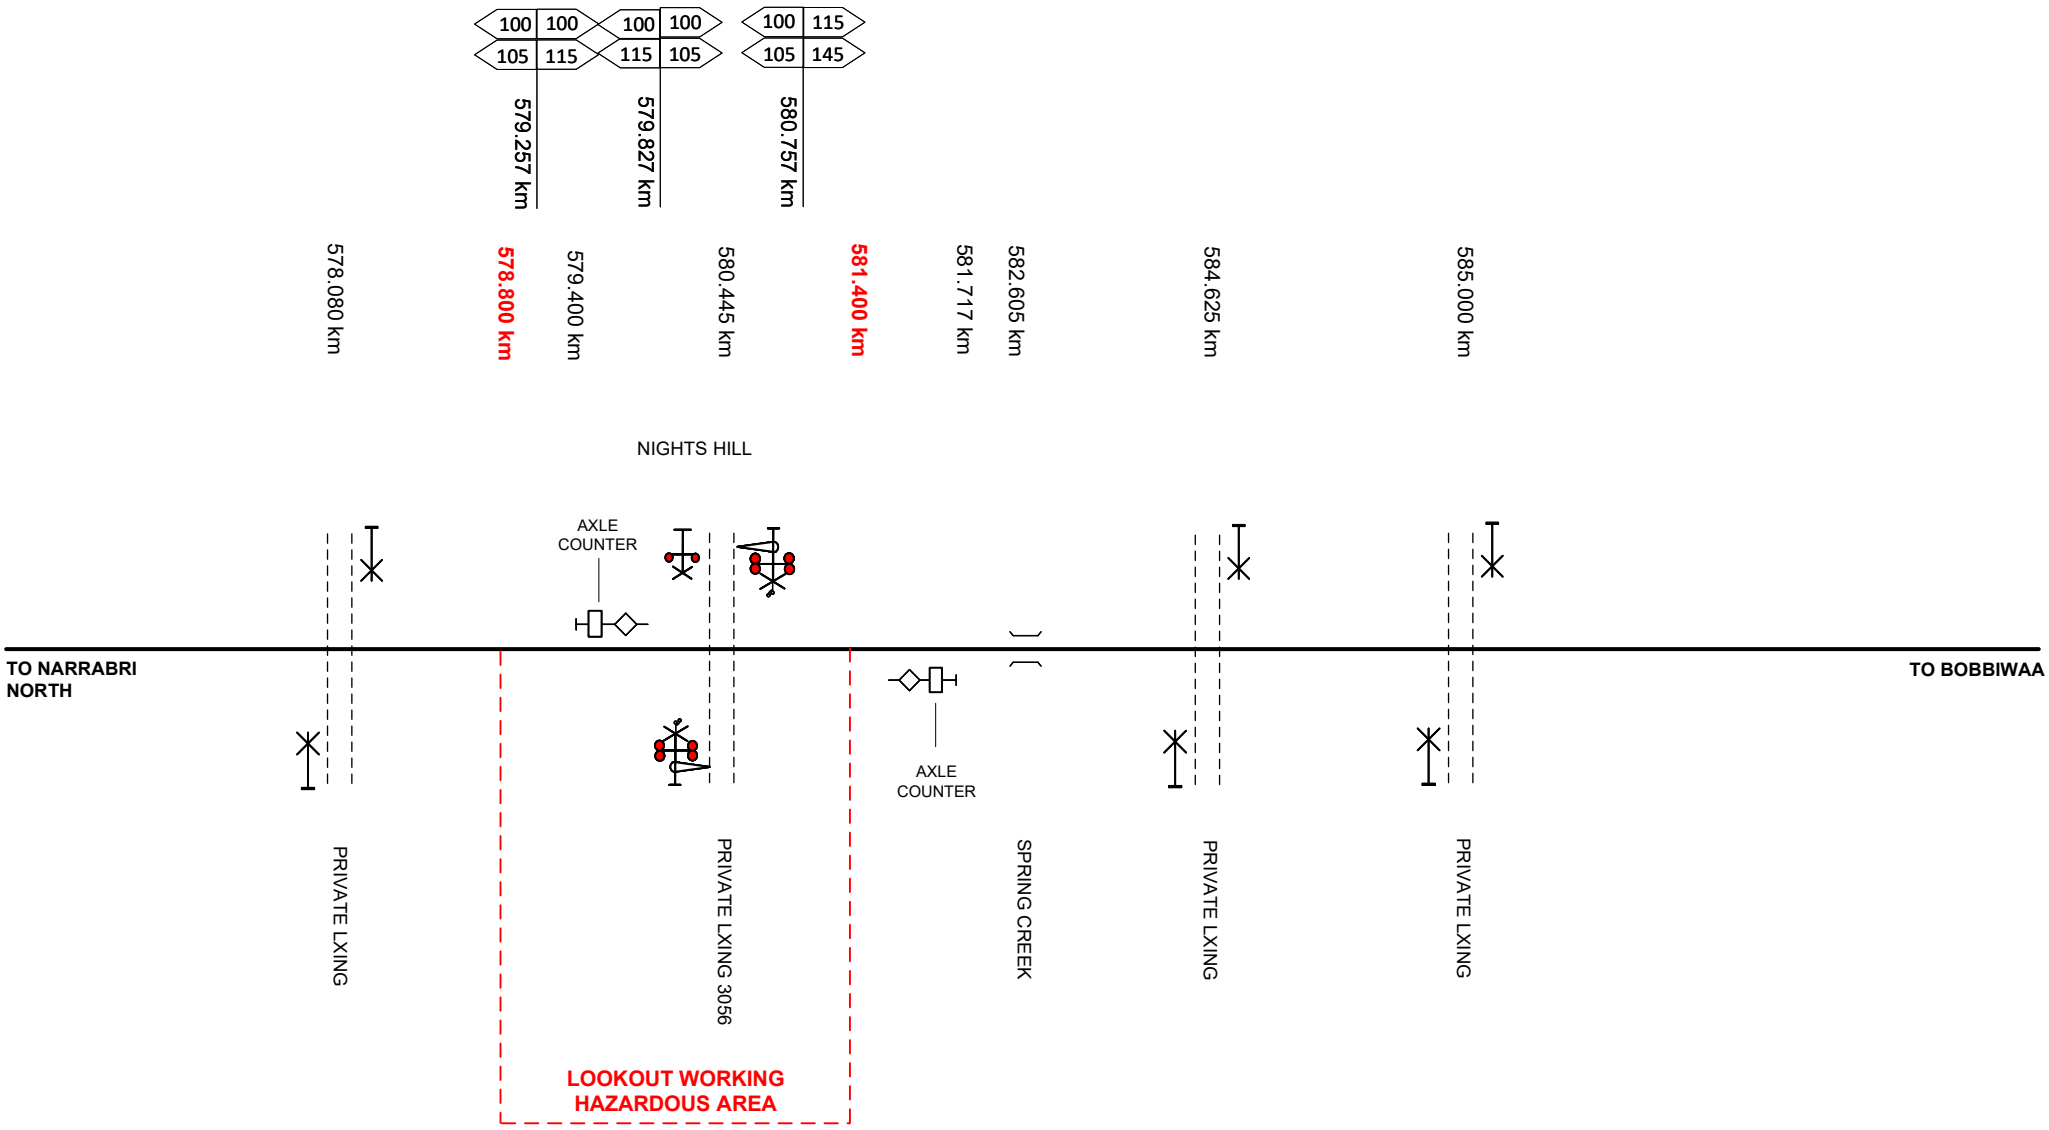

This diagram must be used in conjunction with the corresponding Network Information Book containing the location specific information in Section 2 as well as the legend and general information in Section 1.

Rev	Date	Revision Description	Designed	Checked	Ind.Rev	Approved
4	16/1/26	Private LX 3056 updated				
3	10/10/22	Inland Rail N2NS project changes updated				
2	8/4/21	Private crossings moved to Narrabri North diagram				
1	20/2/19	Lookout working notation updated & speed signs added				

Designed J SPARROW 30/7/18
Checked J SPARROW 30/7/18
Ind. Rev. Company ARTC
Ind. Rev. Name R RATH
Review Signature 31/7/18

ARTC ACCEPTANCE
Accepted by P CAMPBELL
Signed:
Acceptance Date 31/7/18

ARTC

NIB-T0710

Sheet No 1 of 1
Scale NTS
Sheet Size A4

TITLE
NARRABRI NORTH - BOBBIWAA

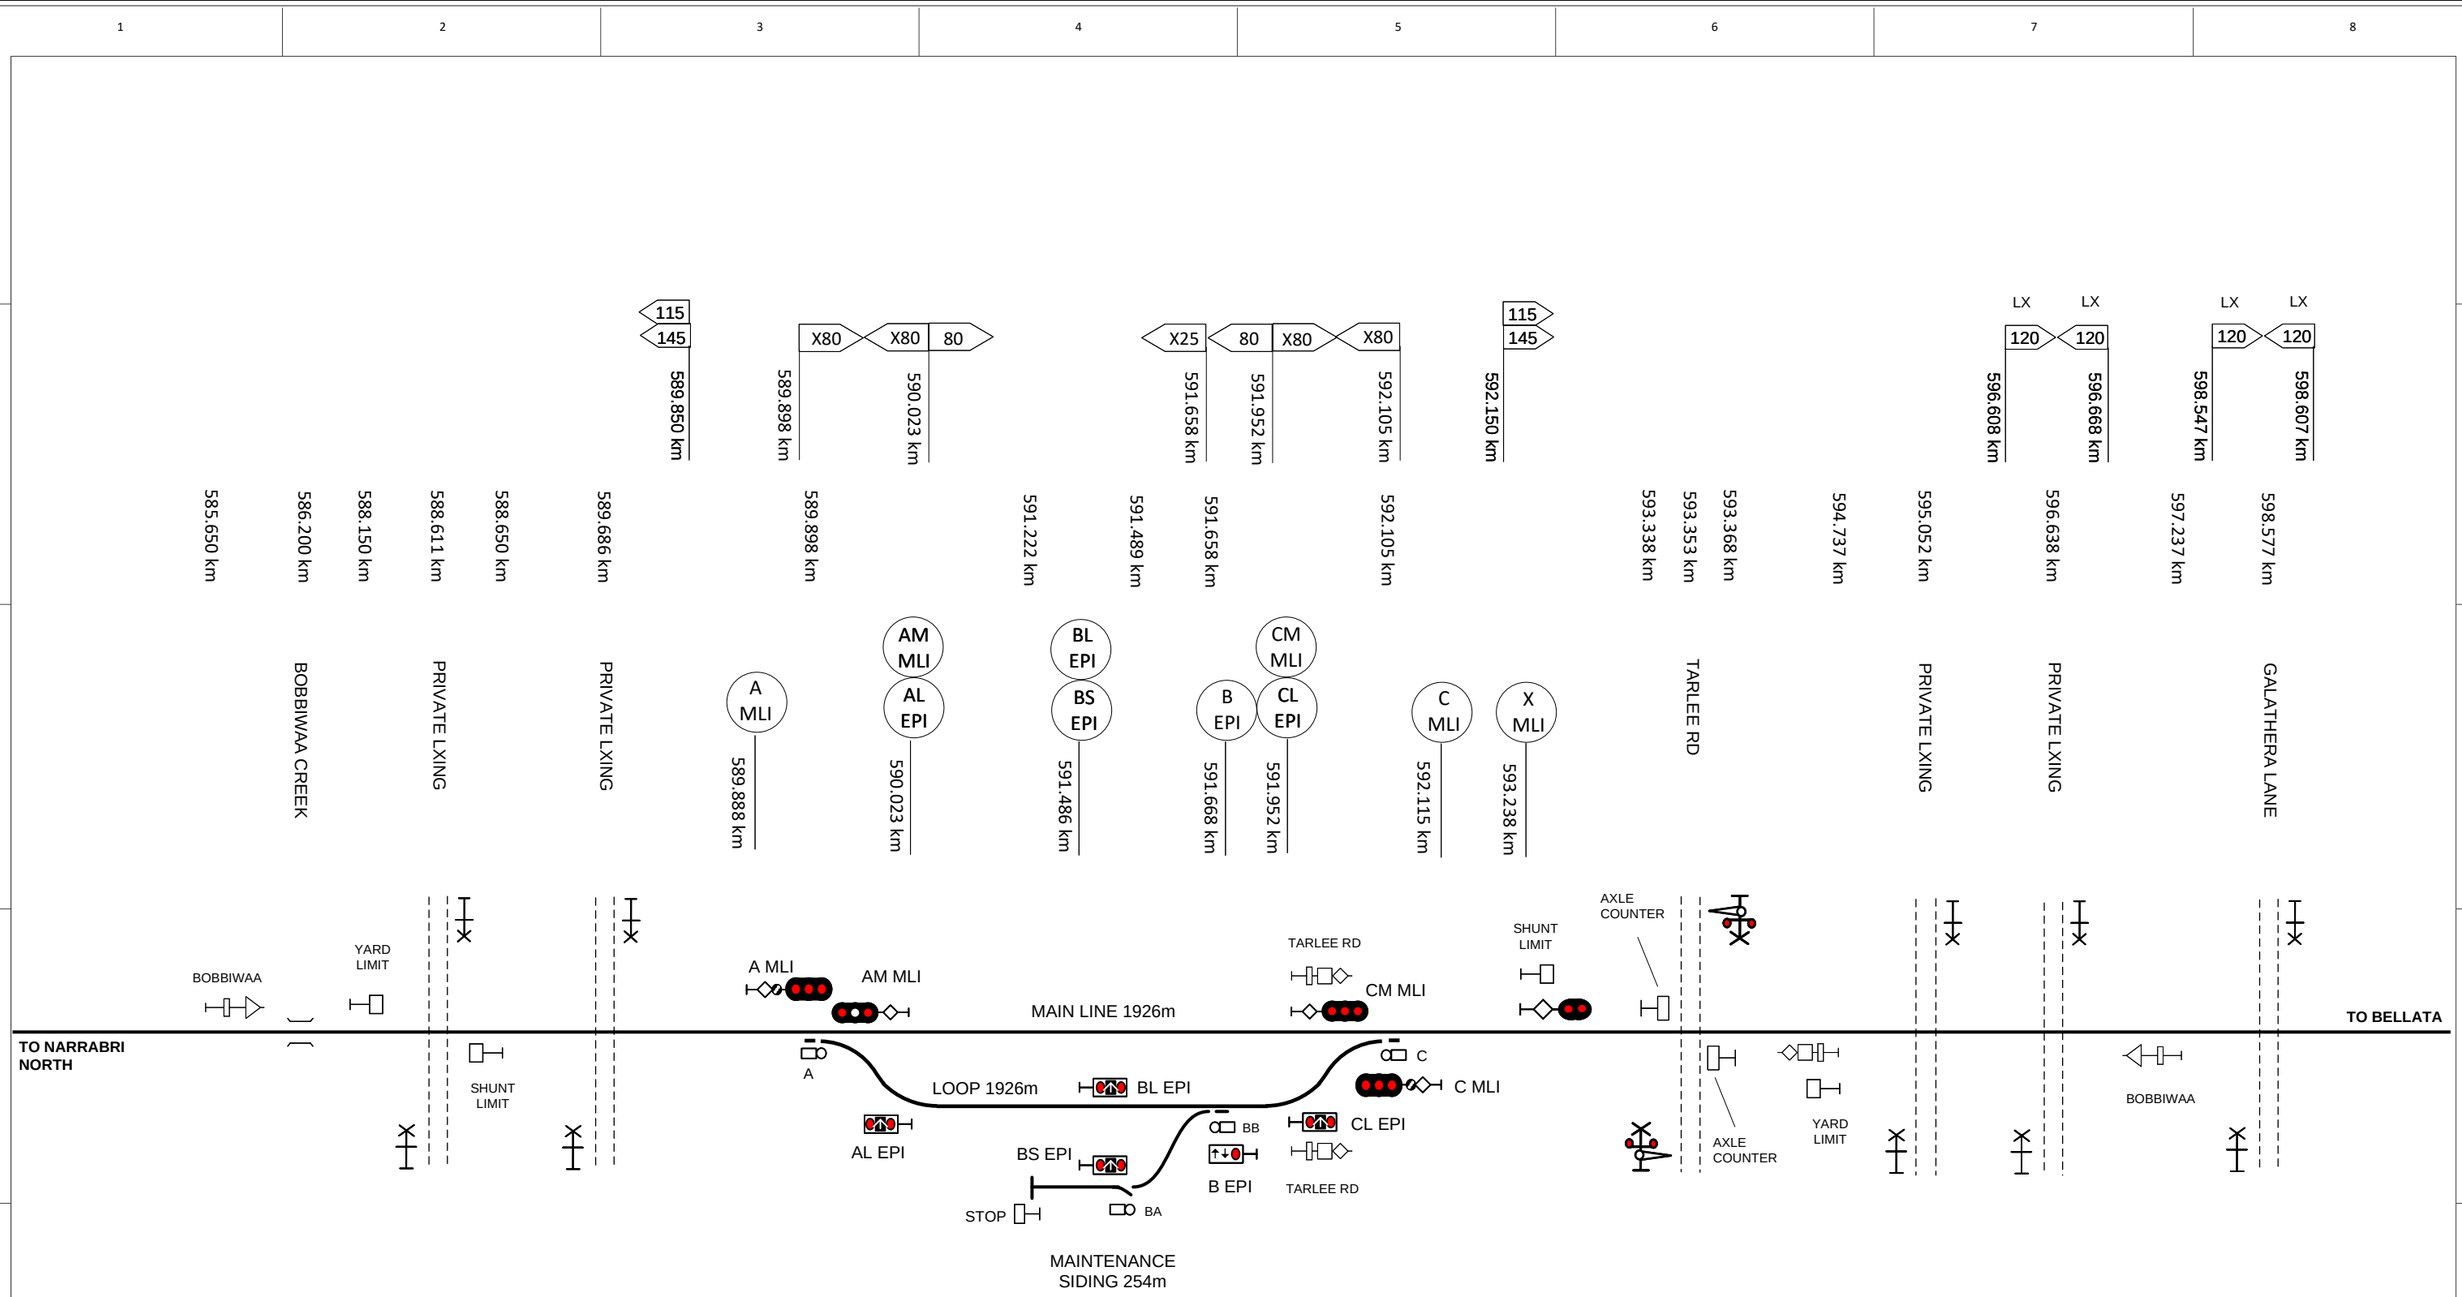

This diagram must be used in conjunction with the corresponding Network Information Book containing the location specific information in Section 2 as well as the legend and general information in Section 1.

Rev	Date	Revision Description	Designed	Checked	Ind.Rev	Approved
2	29/7/24	Tarlee Road crossing signage added				
1	7/10/22	New Inland Rail N2NS project location				

Designed	M FERGUS	12/9/22
Checked	J SPARROW	7/10/22
Ind. Rev. Company	ARTC	Ind. Rev. Name R RATH
Review Signature		7/10/22

ARTC ACCEPTANCE
Accepted by P CAMPBELL
Signed:
Acceptance Date 7/10/22

ARTC

NIB-T0521

Sheet No 2 of 2
Sheet Size A3
Scale NTS

TITLE

BOBBIWAA

623.500 km
80
80
621.500 km
620.615 km
620.610 km TOOKEY CREEK
619.620 km NEWELL HIGHWAY
618.943 km
618.115 km
617.615 km
617.600 km
617.536 km
LX 120
LX 120
617.506 km OLD NEWELL HIGHWAY
617.475 km
617.476 km
C MLI 616.265 km
616.065 km
115 145
616.075 km
616.045 km MILLIE RD
616.035 km
X25 616.033 km
616.019 km
615.929 km
615.927 km CS MLI CM MLI
615.711 km
615.500 km
615.416 km
BS EPI BM MLI 615.255 km
615.252 km
X25 615.130 km
615.130 km
B MLI 615.120 km
614.897 km
AS EPI AM MLI 614.900 km
614.826 km
X25
614.826 km
614.800 km
115 145
LX 120
LX 120
613.731 km
613.701 km
A MLI 614.613 km
LX 120
LX 120
613.671 km
613.263 km
613.118 km
613.088 km PUBLIC LXING
613.058 km
612.763 km
610.263 km
609.301 km DUNCOMBERS RD (TEN MILE LANE)
602.982 km THE CLUMP CROSSING

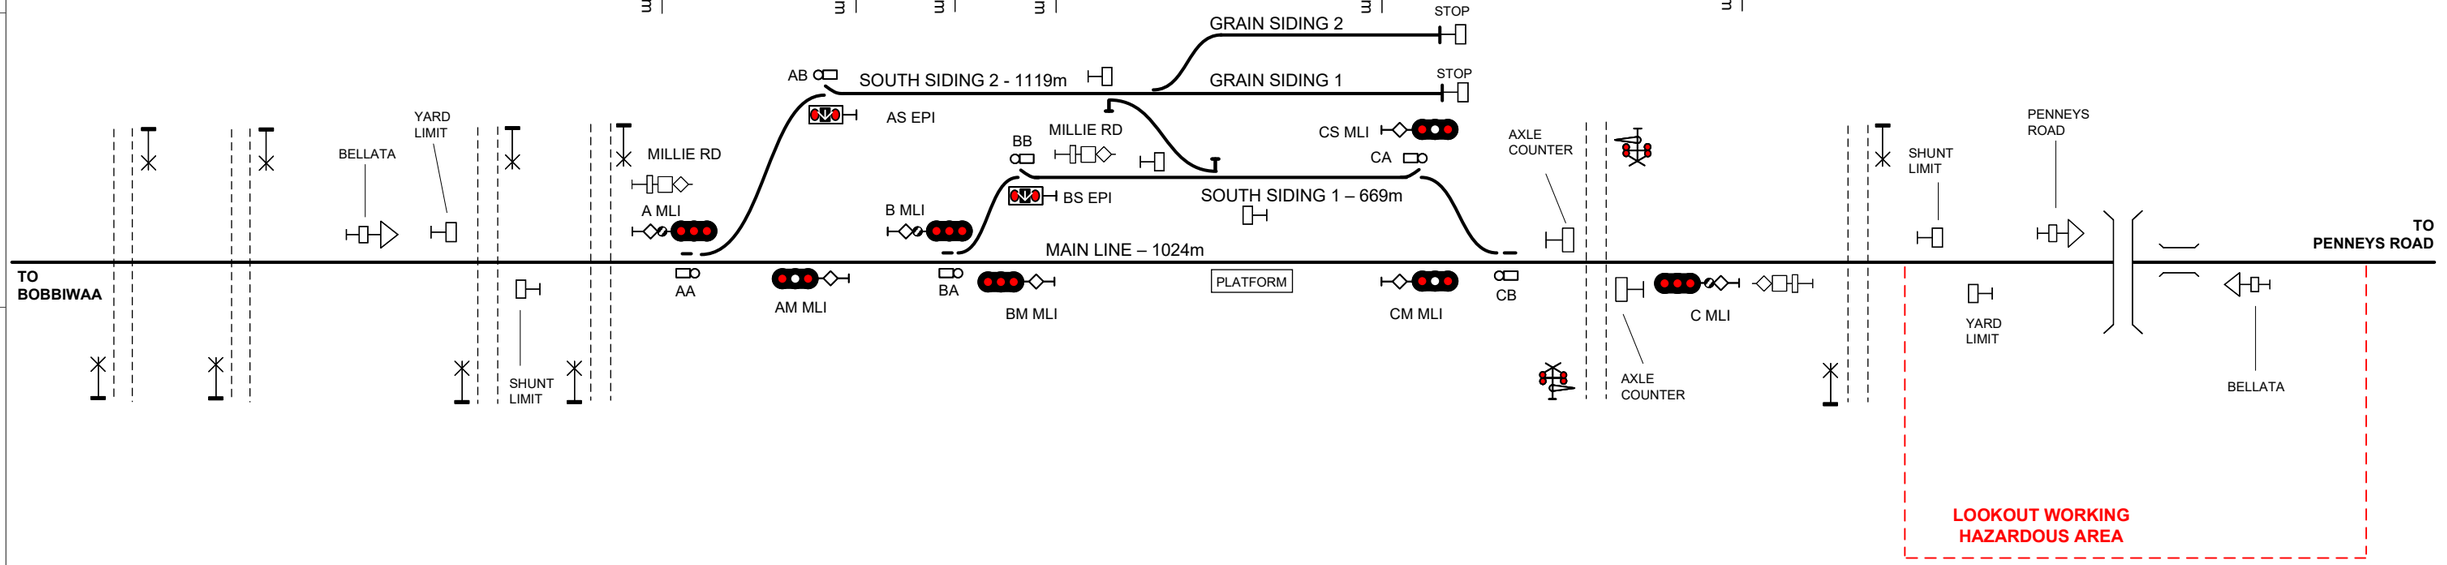

This diagram must be used in conjunction with the corresponding Network Information Book containing the location specific information in Section 2 as well as the legend and general information in Section 1.

Rev	Date	Revision Description	Designed	Checked	Ind.Rev	Approved
8	22/5/26	80km speed sign added at 621.500km				
7	29/7/24	Millie Road crossing signage added				
6	24/8/23	Grain siding extension				
5	7/10/22	Inland Rail N2NS project changes updated				
4	8/4/21	Penneys Road location sign added				

Designed	B HILL	31/5/16
Checked	J SPARROW	31/5/16
Ind. Rev. Company	ARTC	Ind. Rev. Name R RATH
Review Signature		31/5/16

ARTC ACCEPTANCE
Accepted by P CAMPBELL
Signed:
Acceptance Date 31/5/16

ARTC

TITLE

BELLATA

NIB-T0522

Sheet No 2 of 2
Scale NTS
Sheet Size A3

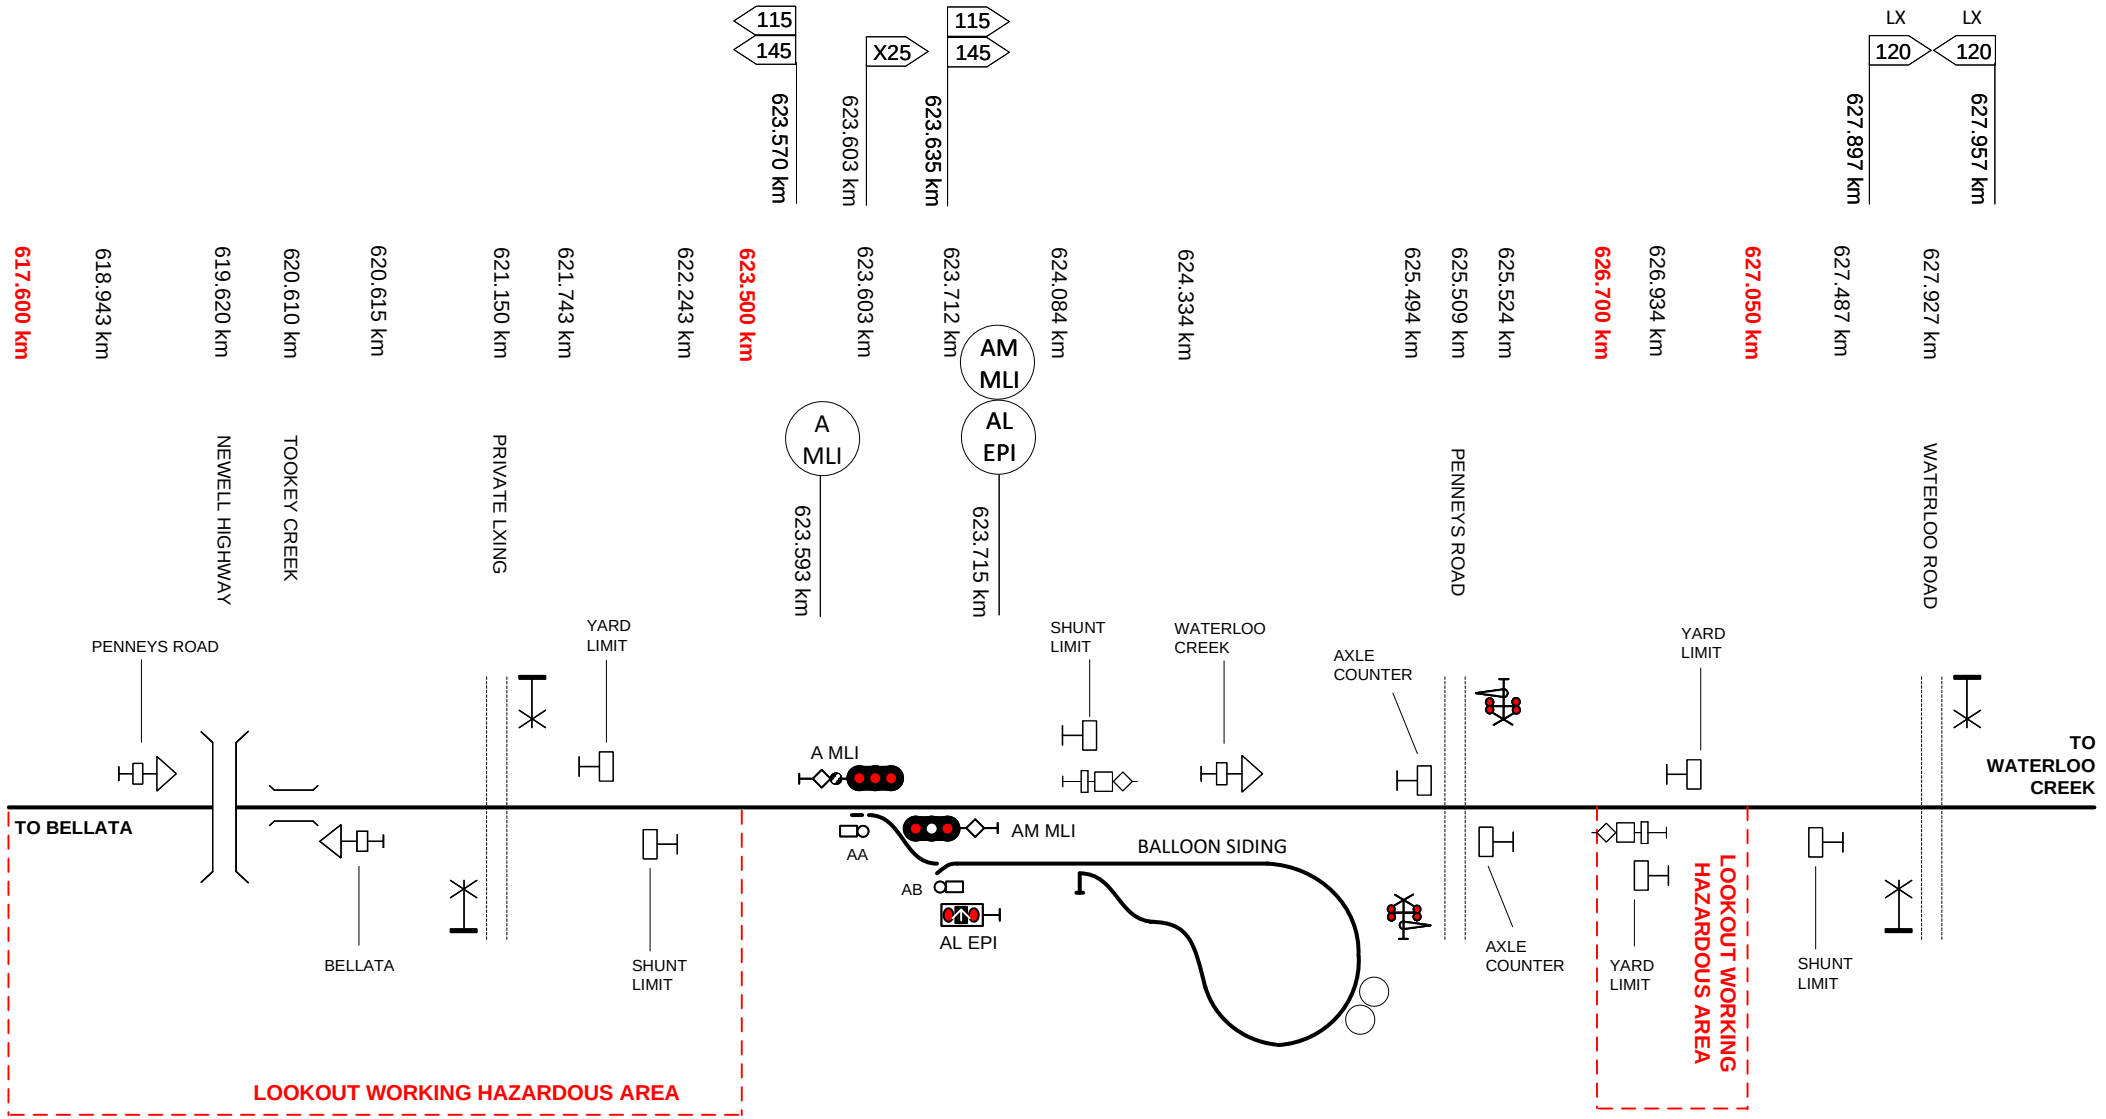

This diagram must be used in conjunction with the corresponding Network Information Book containing the location specific information in Section 2 as well as the legend and general information in Section 1.

Rev	Date	Revision Description	Designed	Checked	Ind.Rev	Approved
6	29/7/24	Axle counter and level crossing signs added				
5	10/10/22	Inland Rail N2NS project changes updated				
4	14/10/21	Waterloo Rd level crossing added				
3	8/4/21	Southern end location, yard limit & shunt limit signs updated				
2	20/2/19	Lookout working notation updated & speed signs added				

Designed	B HILL	5/1/16
Checked	J SPARROW	5/1/16
Ind. Rev. Company	ARTC	
Ind. Rev. Name	R RATH	
Review Signature		5/1/16

ARTC ACCEPTANCE
Accepted by P CAMPBELL
Signed:
Acceptance Date 5/1/16

ARTC

NIB-T0523

Sheet No 1 of 1
Sheet Size A4
Scale NTS

TITLE

PENNEYS ROAD

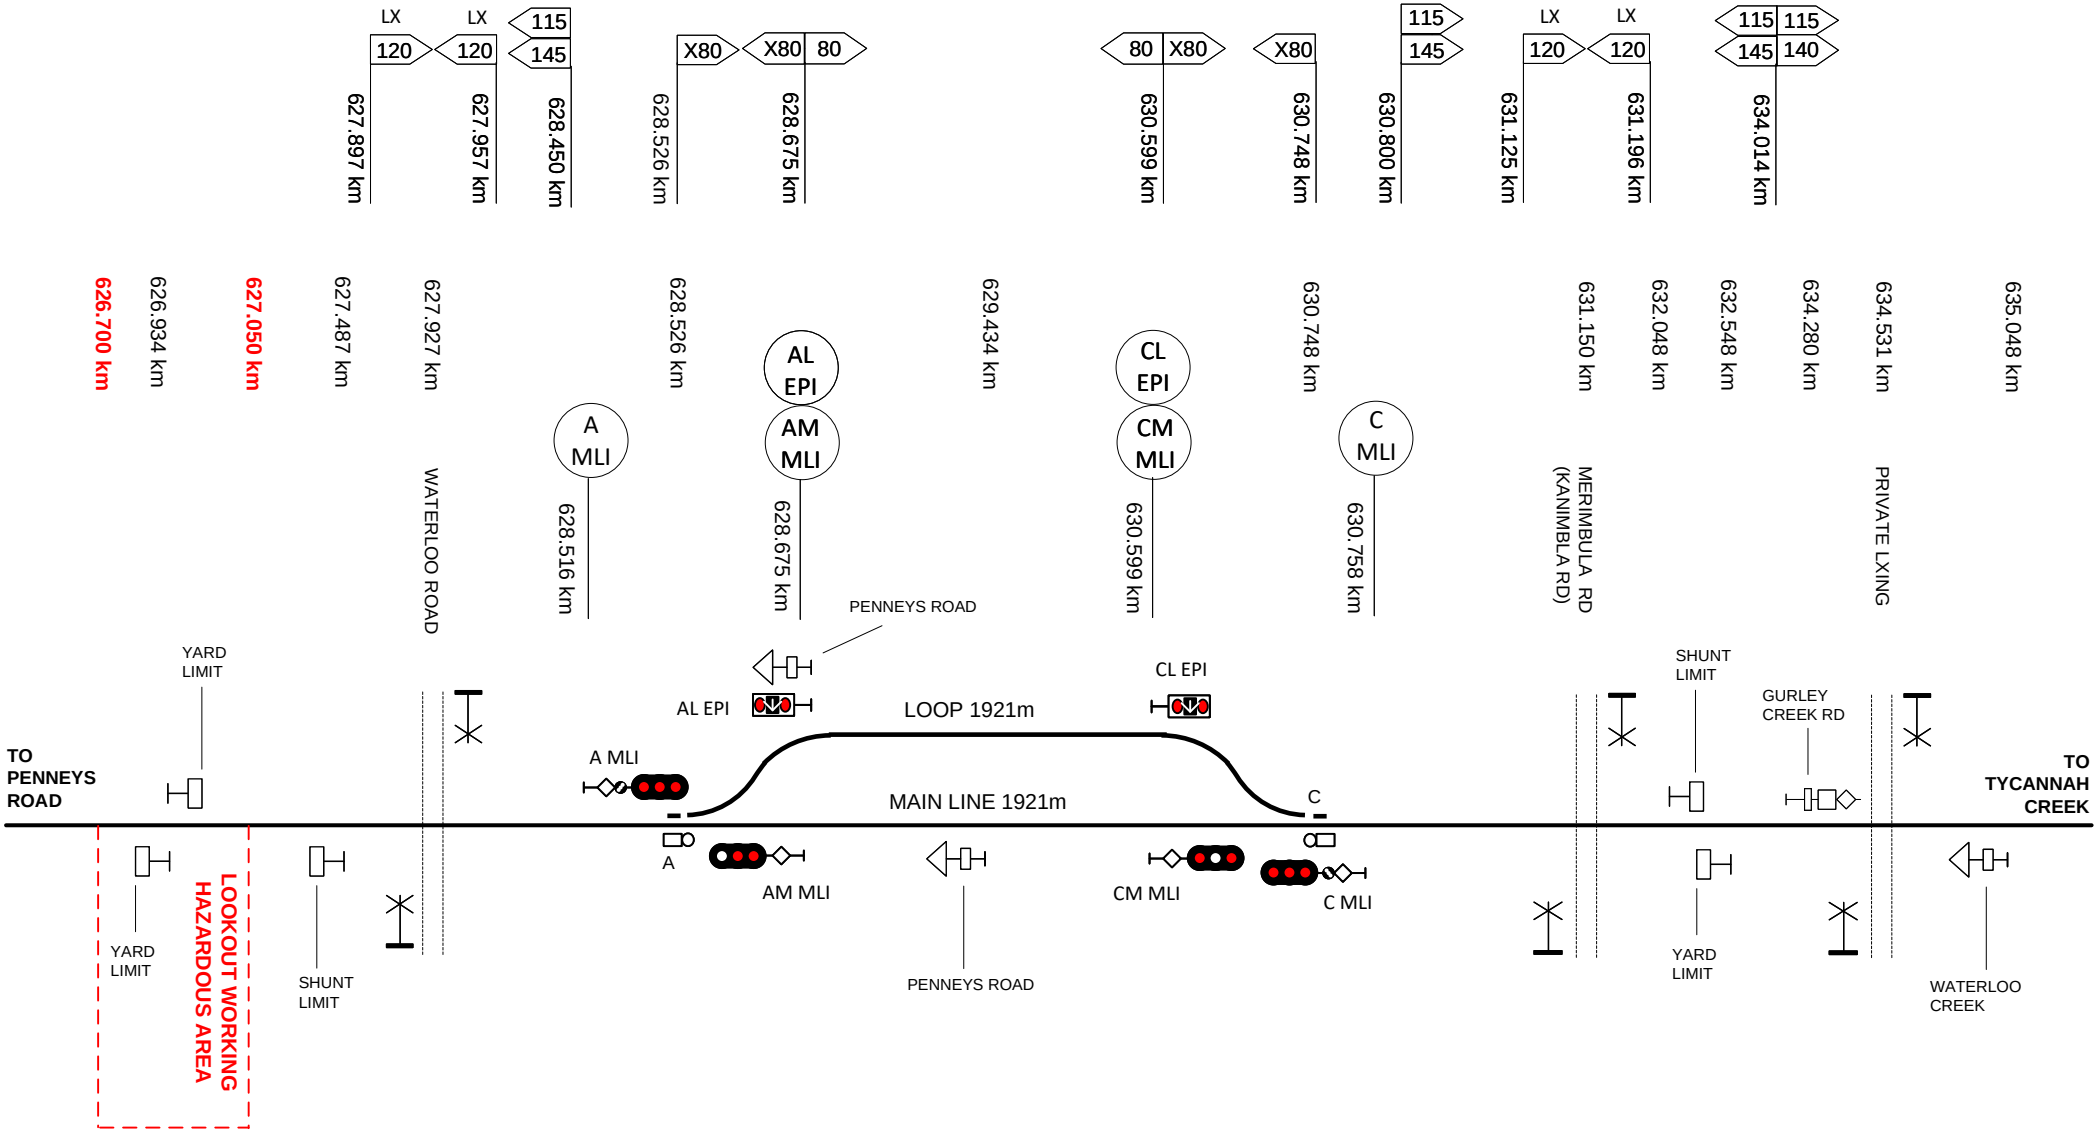

This diagram must be used in conjunction with the corresponding Network Information Book containing the location specific information in Section 2 as well as the legend and general information in Section 1.

Rev	Date	Revision Description	Designed	Checked	Ind.Rev	Approved
2	29/7/24	Gurley Creek Rd axle counter sign added at 634.280km				
1	10/10/22	New Inland Rail N2NS location				

Designed	M FERGUS	12/9/22
Checked	J SPARROW	10/10/22
Ind. Rev. Company	ARTC	Ind. Rev. Name R RATH
Review Signature		10/10/22

ARTC ACCEPTANCE
Accepted by P CAMPBELL
Signed:
Acceptance Date 10/10/22

ARTC

TITLE

WATERLOO CREEK

NIB-T0524

Sheet No 1 of 1

Scale NTS

Sheet Size A4

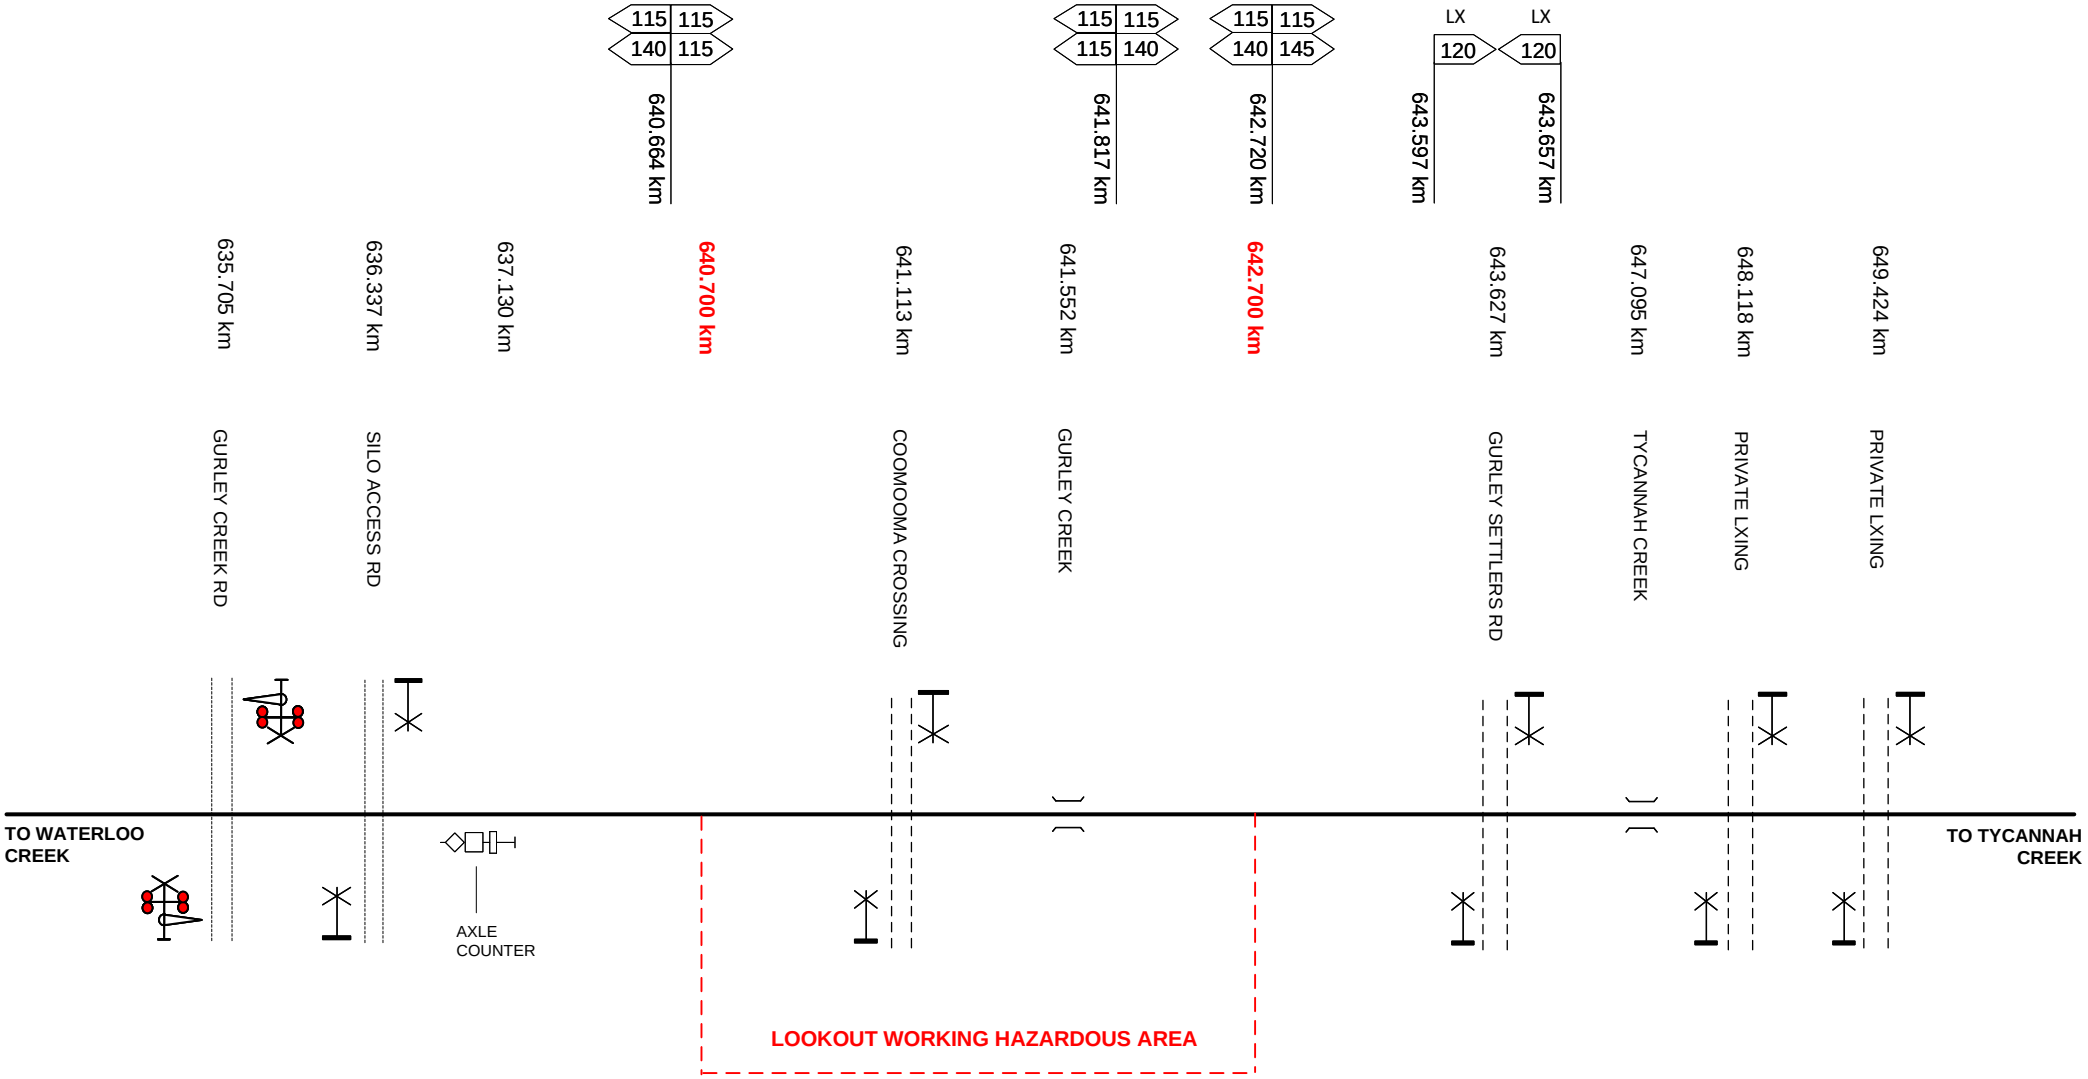

This diagram must be used in conjunction with the corresponding Network Information Book containing the location specific information in Section 2 as well as the legend and general information in Section 1.

Rev	Date	Revision Description	Designed	Checked	Ind.Rev	Approved
4	29/7/24	Axle counter sign added at 637.130km				
3	10/10/22	Diagram renamed and updated with Inland Rail N2NS project changes				
2	1310/21	Remnants of Gurley & Gurley – Moree diagrams combined following removal of Gurley location				
1	20/2/19	Lookout working notation updated & speed signs added				

Designed	J SPARROW	30/7/18
Checked	J SPARROW	30/7/18
Ind. Rev. Company	ARTC	Ind. Rev. Name R RATH
Review Signature		31/7/18

ARTC ACCEPTANCE
Accepted by P CAMPBELL
Signed:
Acceptance Date 31/7/18

ARTC

NIB-T0711

Sheet No 1 of 1
Scale NTS
Sheet Size A4

TITLE

WATERLOO CREEK TO TYCANNAH CREEK

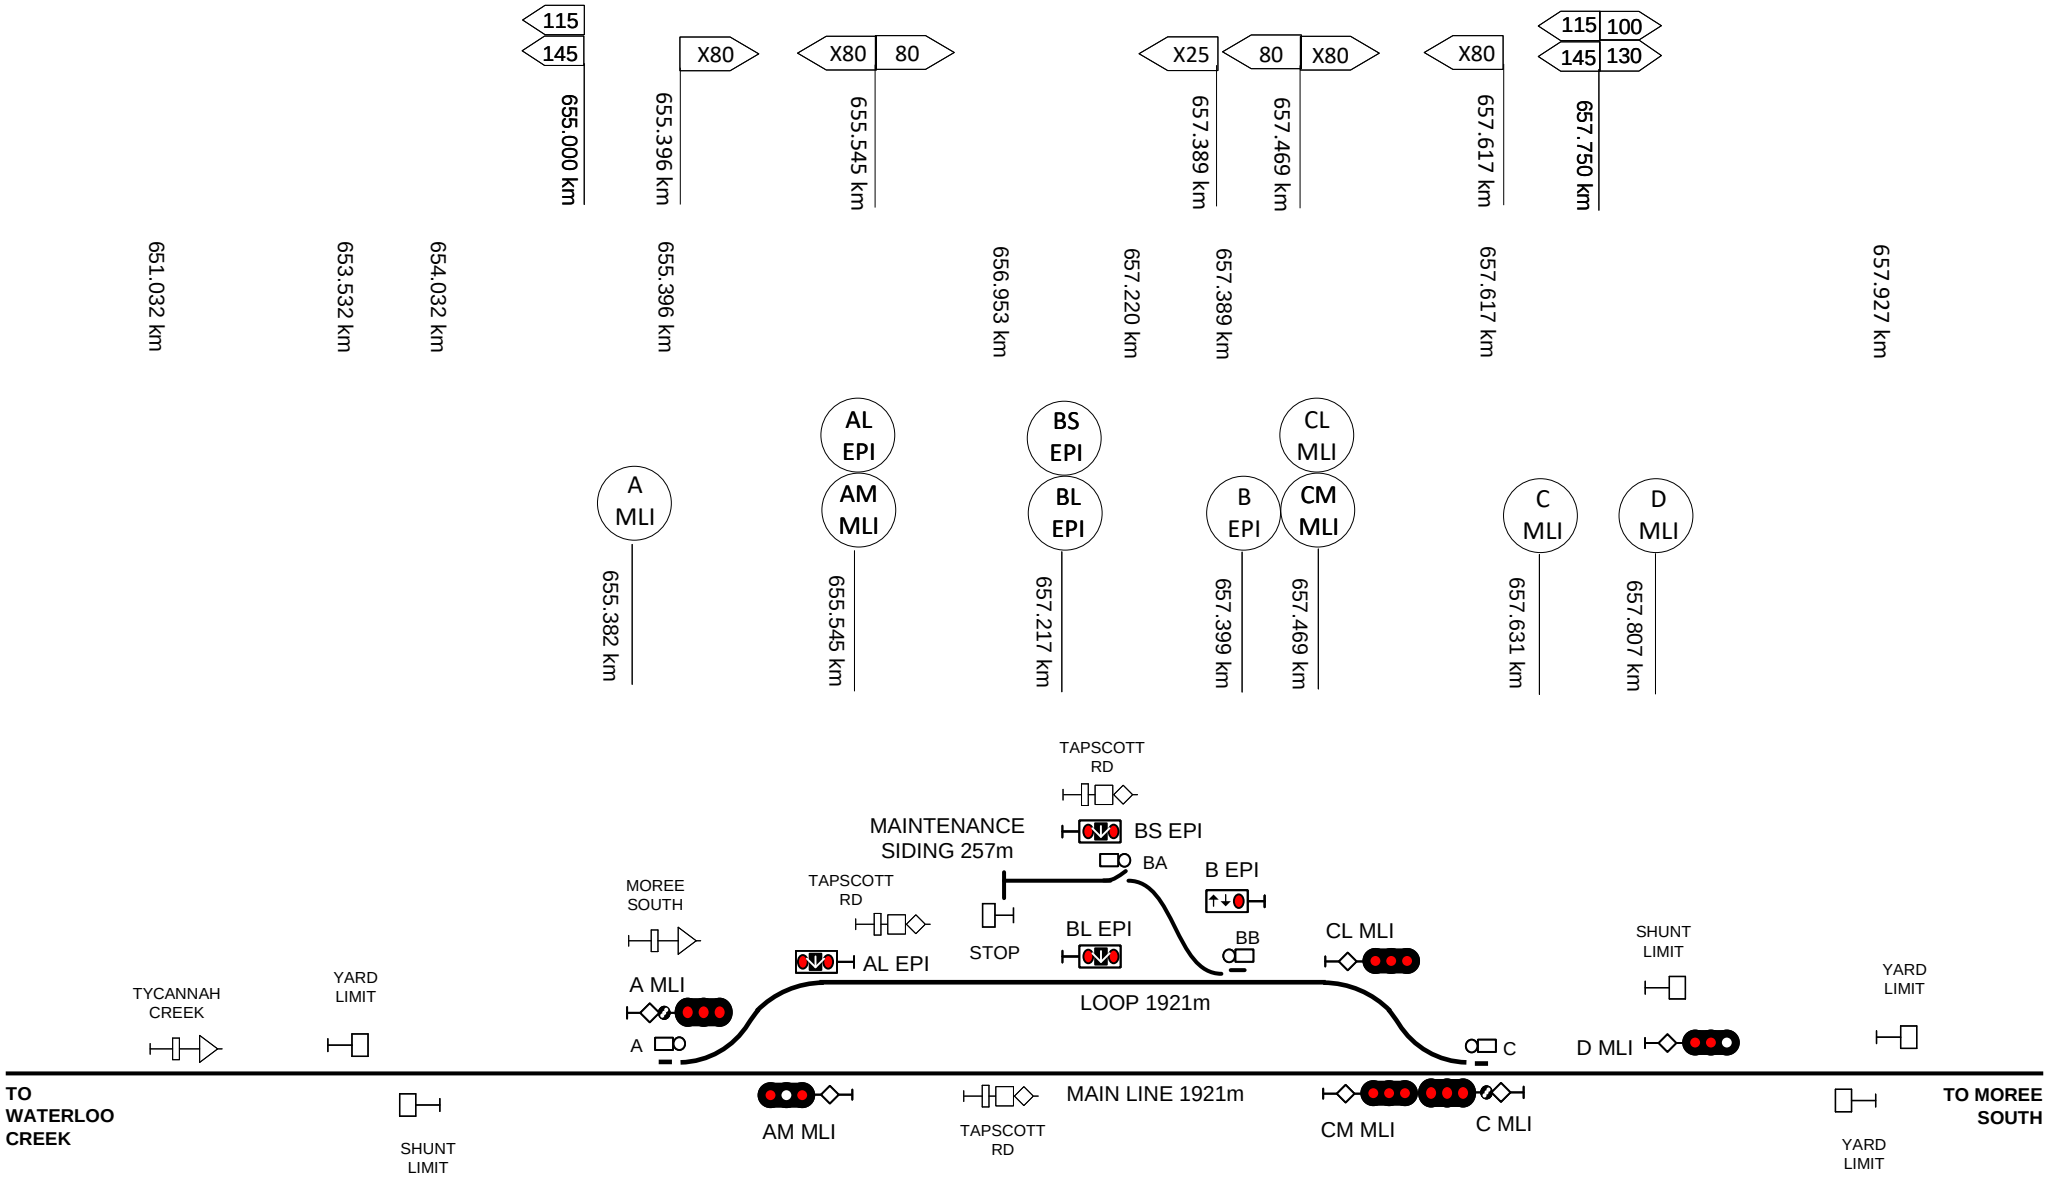

This diagram must be used in conjunction with the corresponding Network Information Book containing the location specific information in Section 2 as well as the legend and general information in Section 1.

Rev	Date	Revision Description	Designed	Checked	Ind.Rev	Approved
1	16/01/23	New Inland Rail N2NS location				

Designed	M NELSON	12/9/22	ARTC ACCEPTANCE
Checked	J SPARROW	10/10/22	Accepted by P CAMPBELL
Ind. Rev. Company	ARTC	Ind. Rev. Name	R RATH
Review Signature		10/10/22	Acceptance Date 10/10/22

ARTC

NIB-T0764

Sheet No 1 of 1

Scale NTS

Sheet Size A4

TITLE

TYCANNAH CREEK

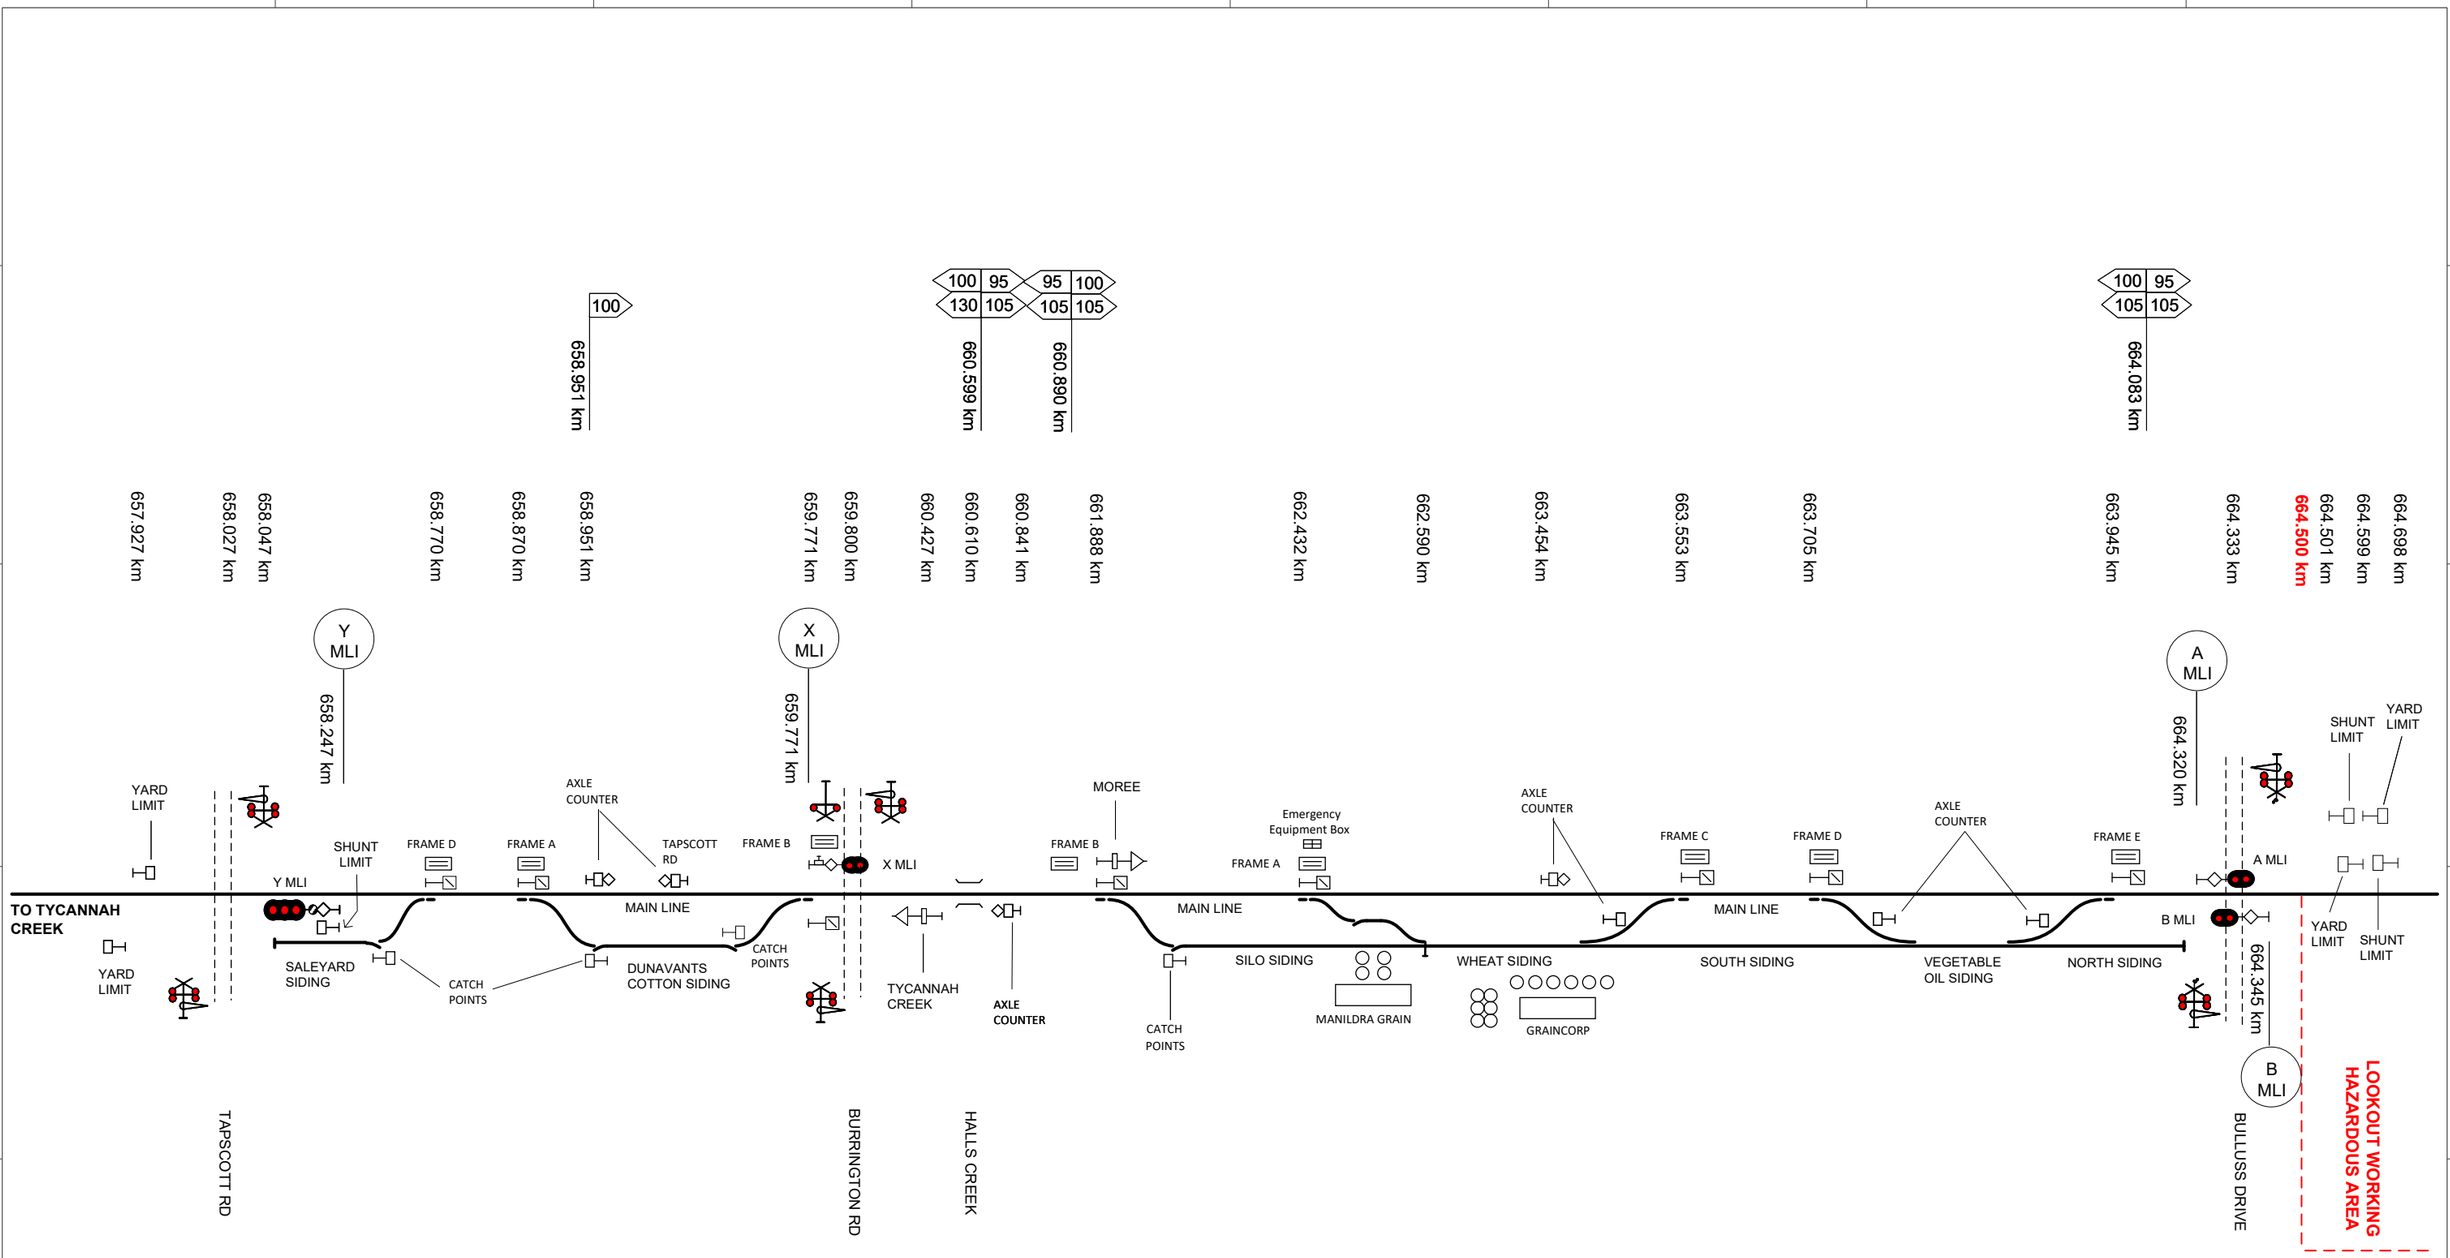

This diagram must be used in conjunction with the corresponding Network Information Book containing the location specific information in Section 2 as well as the legend and general information in Section 1.

Rev	Date	Revision Description	Designed	Checked	Ind.Rev	Approved
6	17/11/23	XPT speed sign removed from Burrington Road				
5	25/1/23	Inland Rail N2NS project updates				
4	23/12/19	Louis Dreyfus Commodities siding name updated				
3	20/2/19	Axle counter & speed signs added & lookout working notation updated				
2	30/7/18	Lookout working exclusion added				

Designed	B HILL	31/5/16
Checked	J SPARROW	31/5/16
Ind. Rev. Company	ARTC	Ind. Rev. Name R RATH
Review Signature		31/5/16

ARTC ACCEPTANCE
Accepted by P CAMPBELL
Signed:
Acceptance Date 31/5/16

ARTC

NIB-T0525

Sheet No 1 of 1
Sheet Size A3
Scale NTS

TITLE

MOREE (SOUTH)

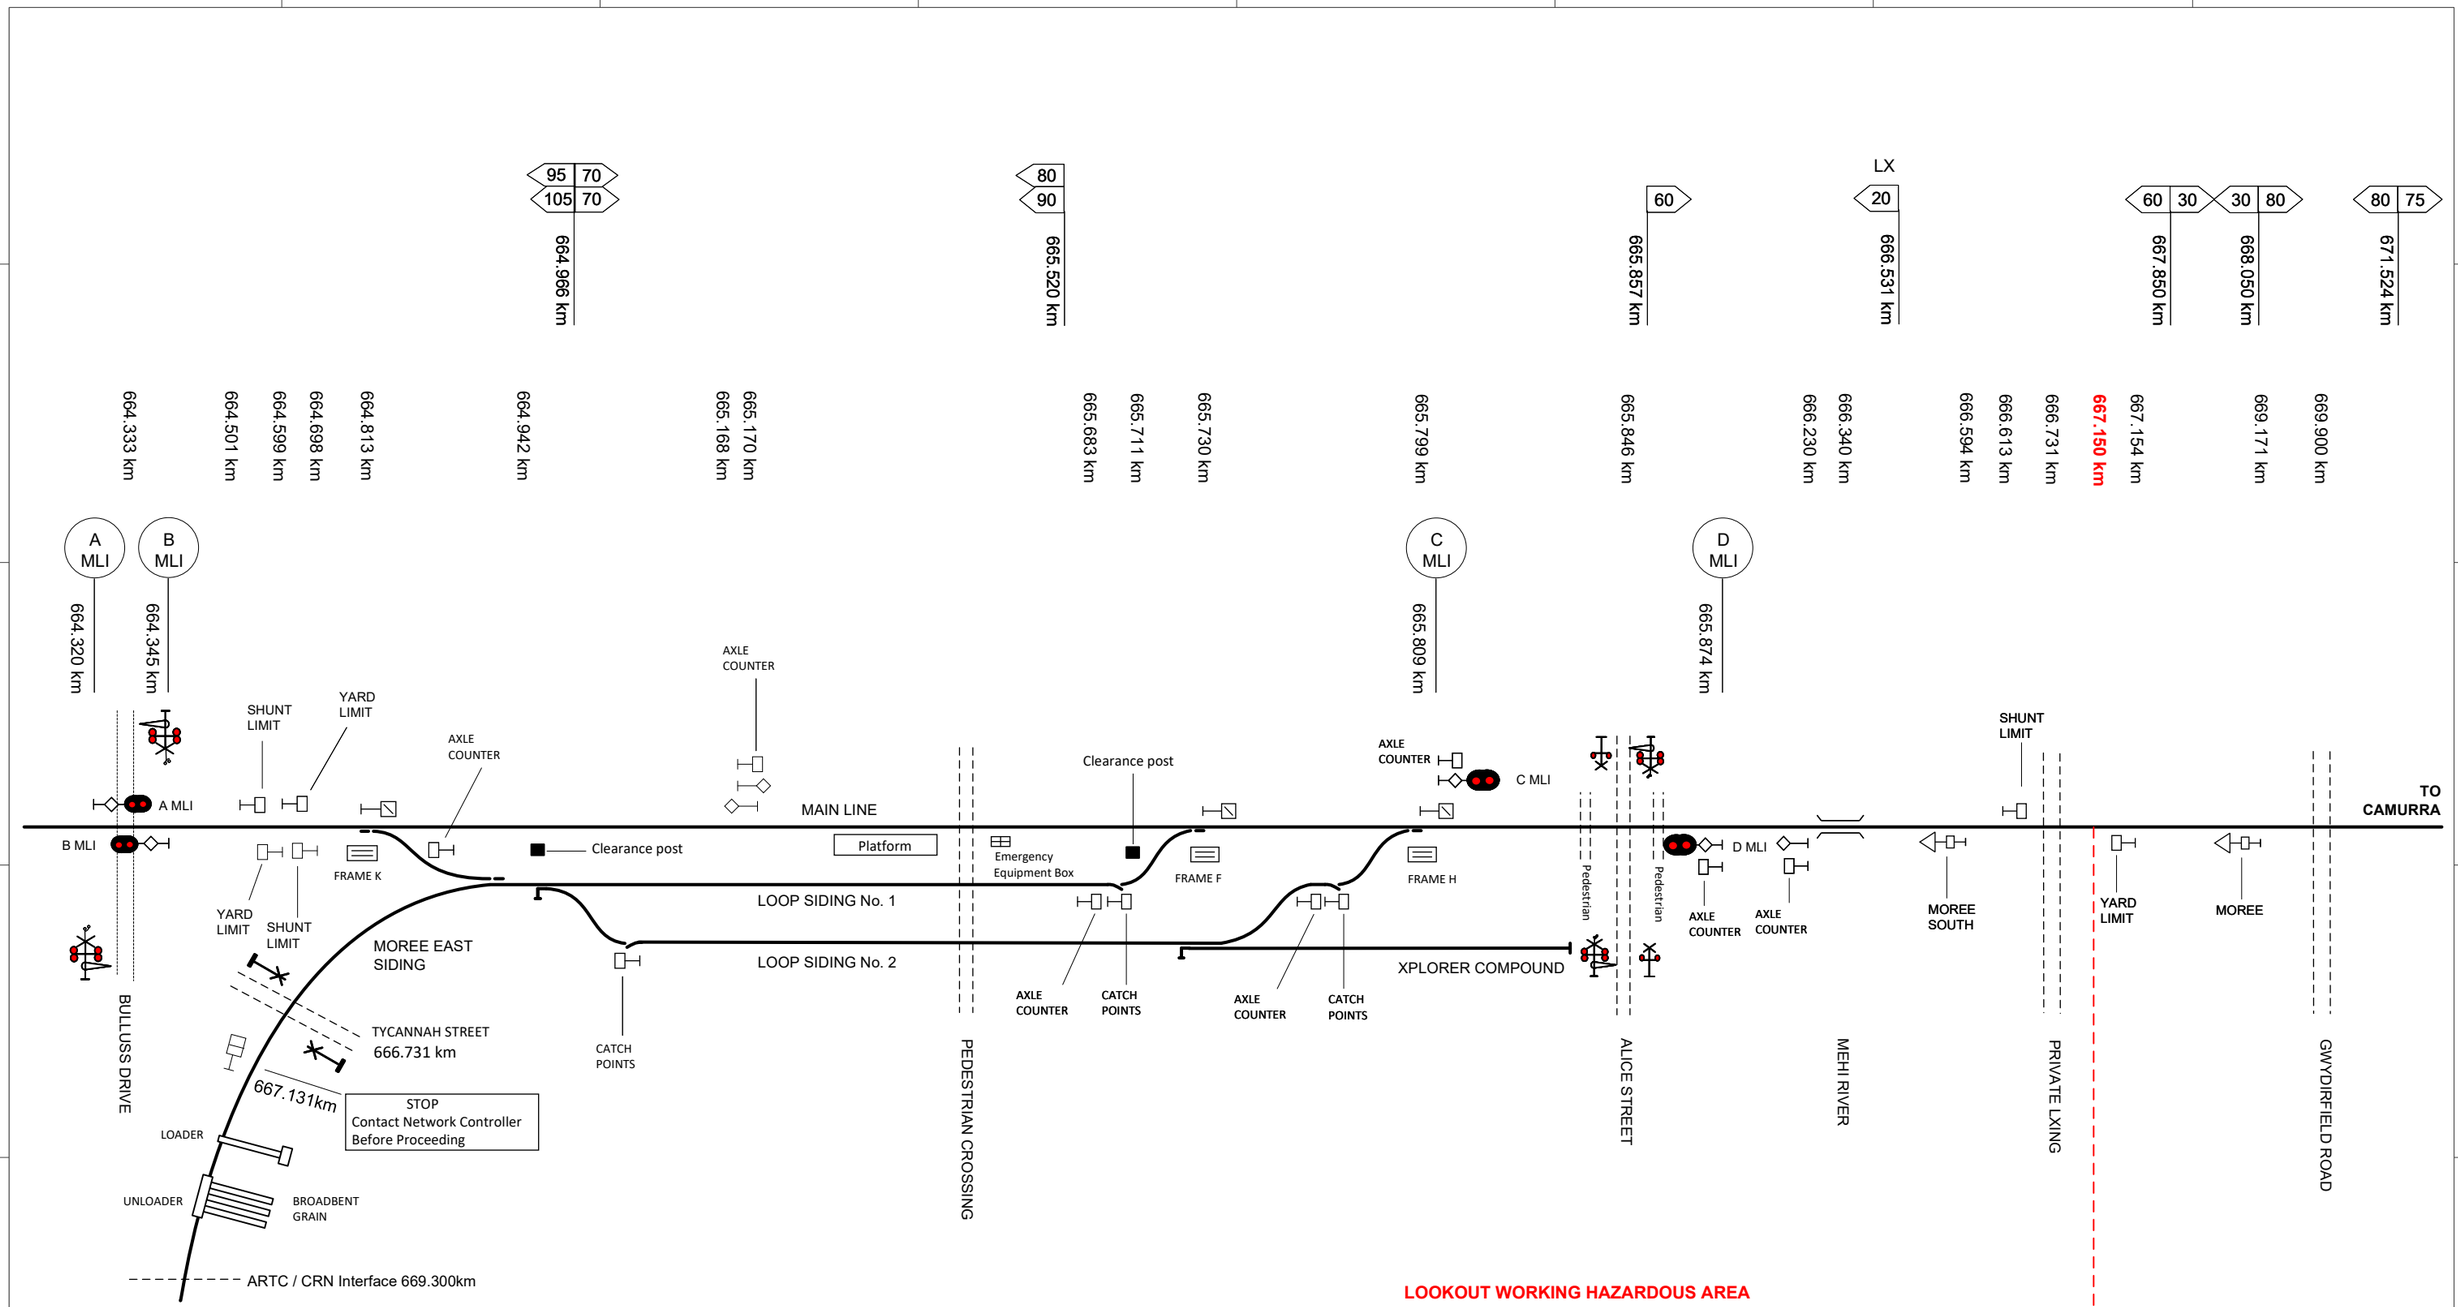

This diagram must be used in conjunction with the corresponding Network Information Book containing the location specific information in Section 2 as well as the legend and general information in Section 1.

Rev	Date	Revision Description	Designed	Checked	Ind.Rev	Approved
8	5/11/25	Broadbent Grain added to Moree East siding				
7	17/1/25	Alice Street level crossing signs updated				
6	25/1/23	Inland Rail N2NS project updates				
5	20/8/19	Tycannah Street crossing corrected	AGIBB	RRATH		
4	20/2/19	Axle counter & speed signs added & lookout working notation updated				

Designed	B HILL	31/5/16	ARTC ACCEPTANCE
Checked	J SPARROW	31/5/16	Accepted by P CAMPBELL
Ind. Rev. Company	ARTC	Ind. Rev. Name	R RATH
Review Signature		31/5/16	Signed:
			Acceptance Date 31/5/16

ARTC

NIB-T0526

Sheet No 1 of 1

Scale NTS

Sheet Size A3

TITLE

MOREE

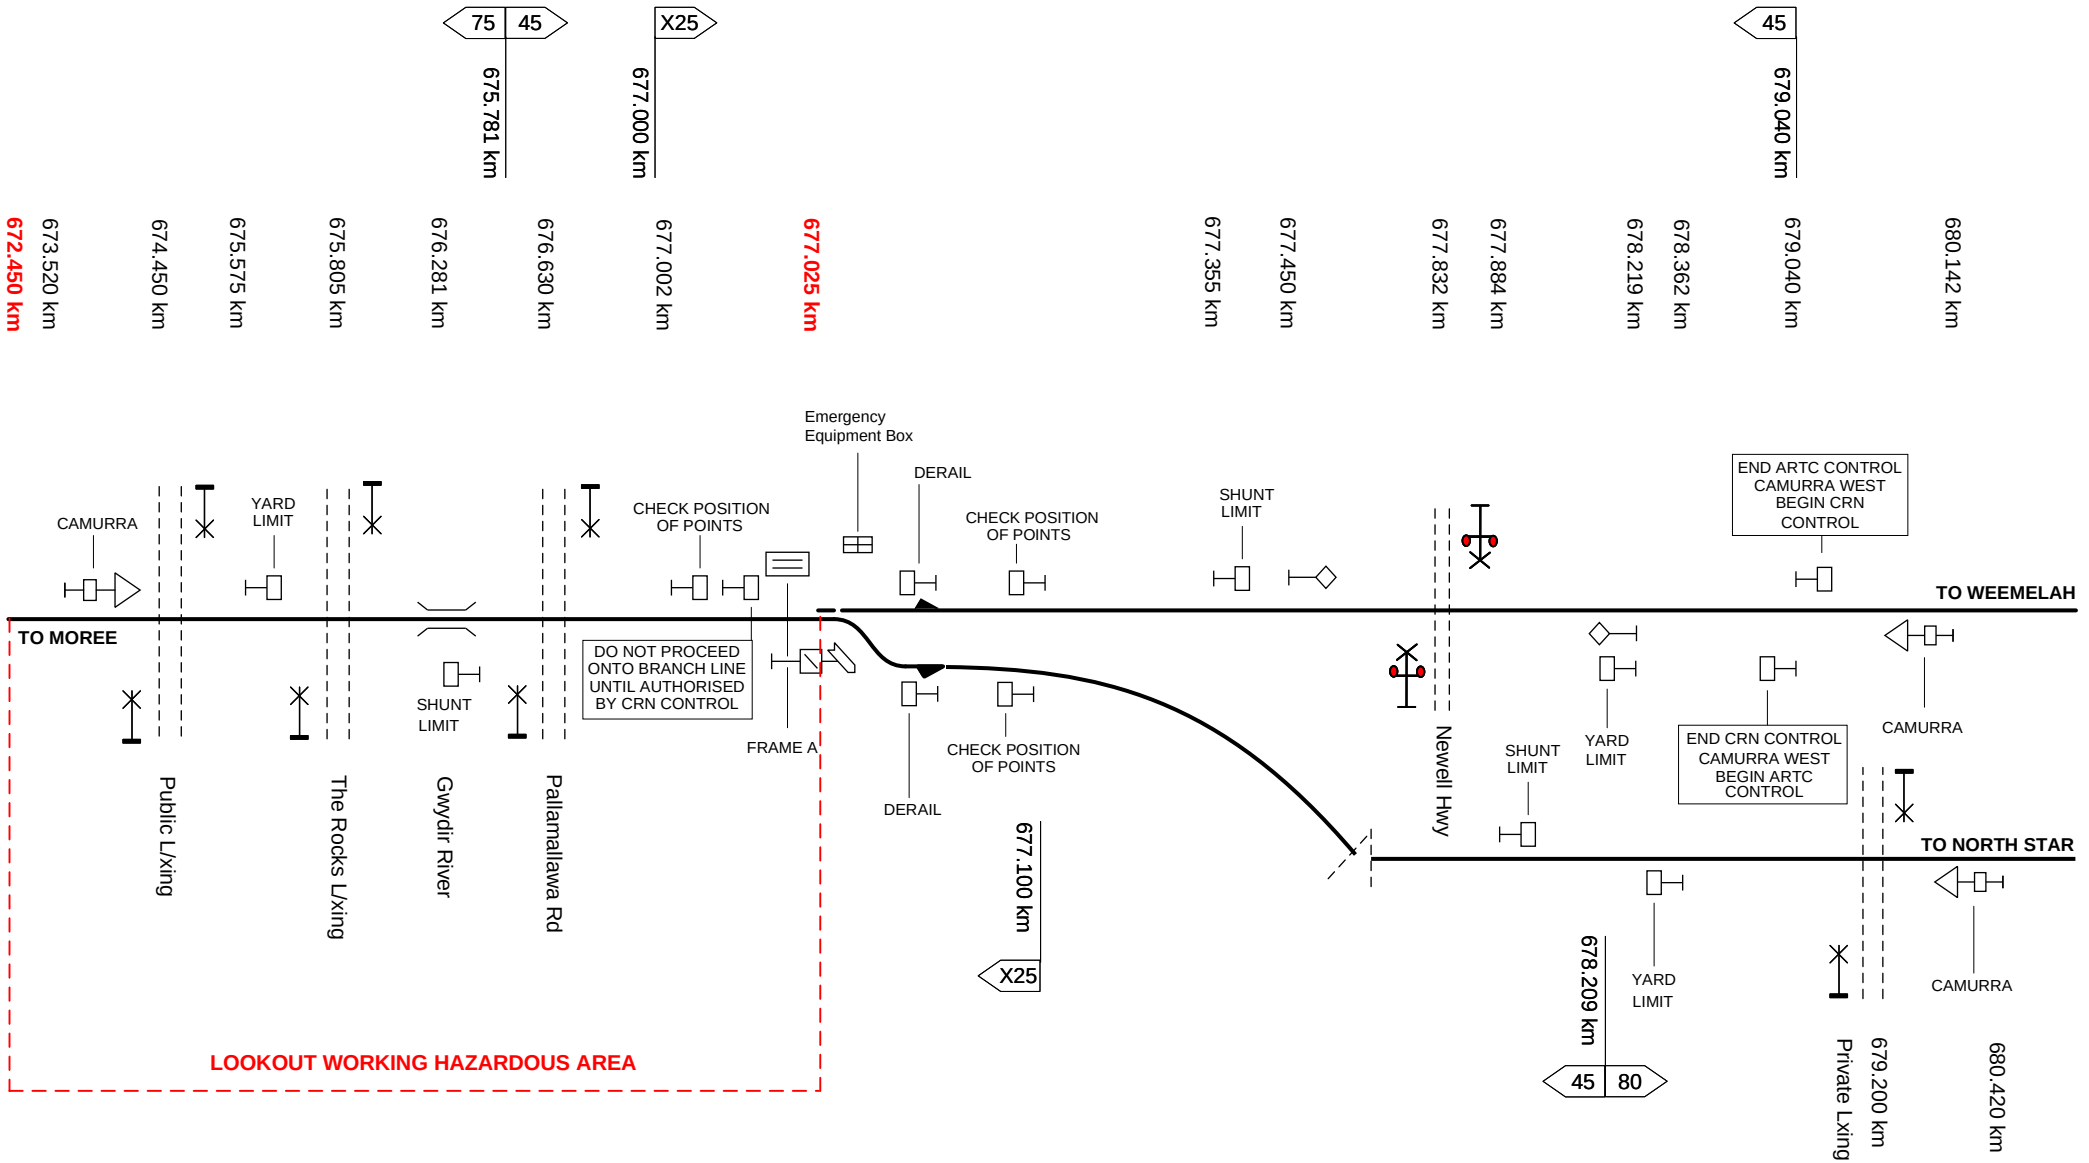

This diagram must be used in conjunction with the corresponding Network Information Book containing the location specific information in Section 2 as well as the legend and general information in Section 1.

Rev	Date	Revision Description	Designed	Checked	Ind.Rev	Approved
5	23/01/23	Private crossing added at 679.200km				
4	19/10/21	Newell Highway level crossing km updated				
3	20/2/19	Lookout working notation & speed signs updated				
2	30/7/18	Lookout working exclusion added				
1	31/5/16	PTOS signs km corrections				

Designed	B HILL	31/5/16	ARTC ACCEPTANCE
Checked	J SPARROW	31/5/16	Accepted by P CAMPBELL
Ind. Rev. Company	ARTC	Ind. Rev. Name	R RATH
Review Signature		31/5/16	Signed:
			Acceptance Date 31/5/16

ARTC

NIB-T0527

Sheet No 1 of 1

Scale NTS

Sheet Size A4

TITLE

CAMURRA

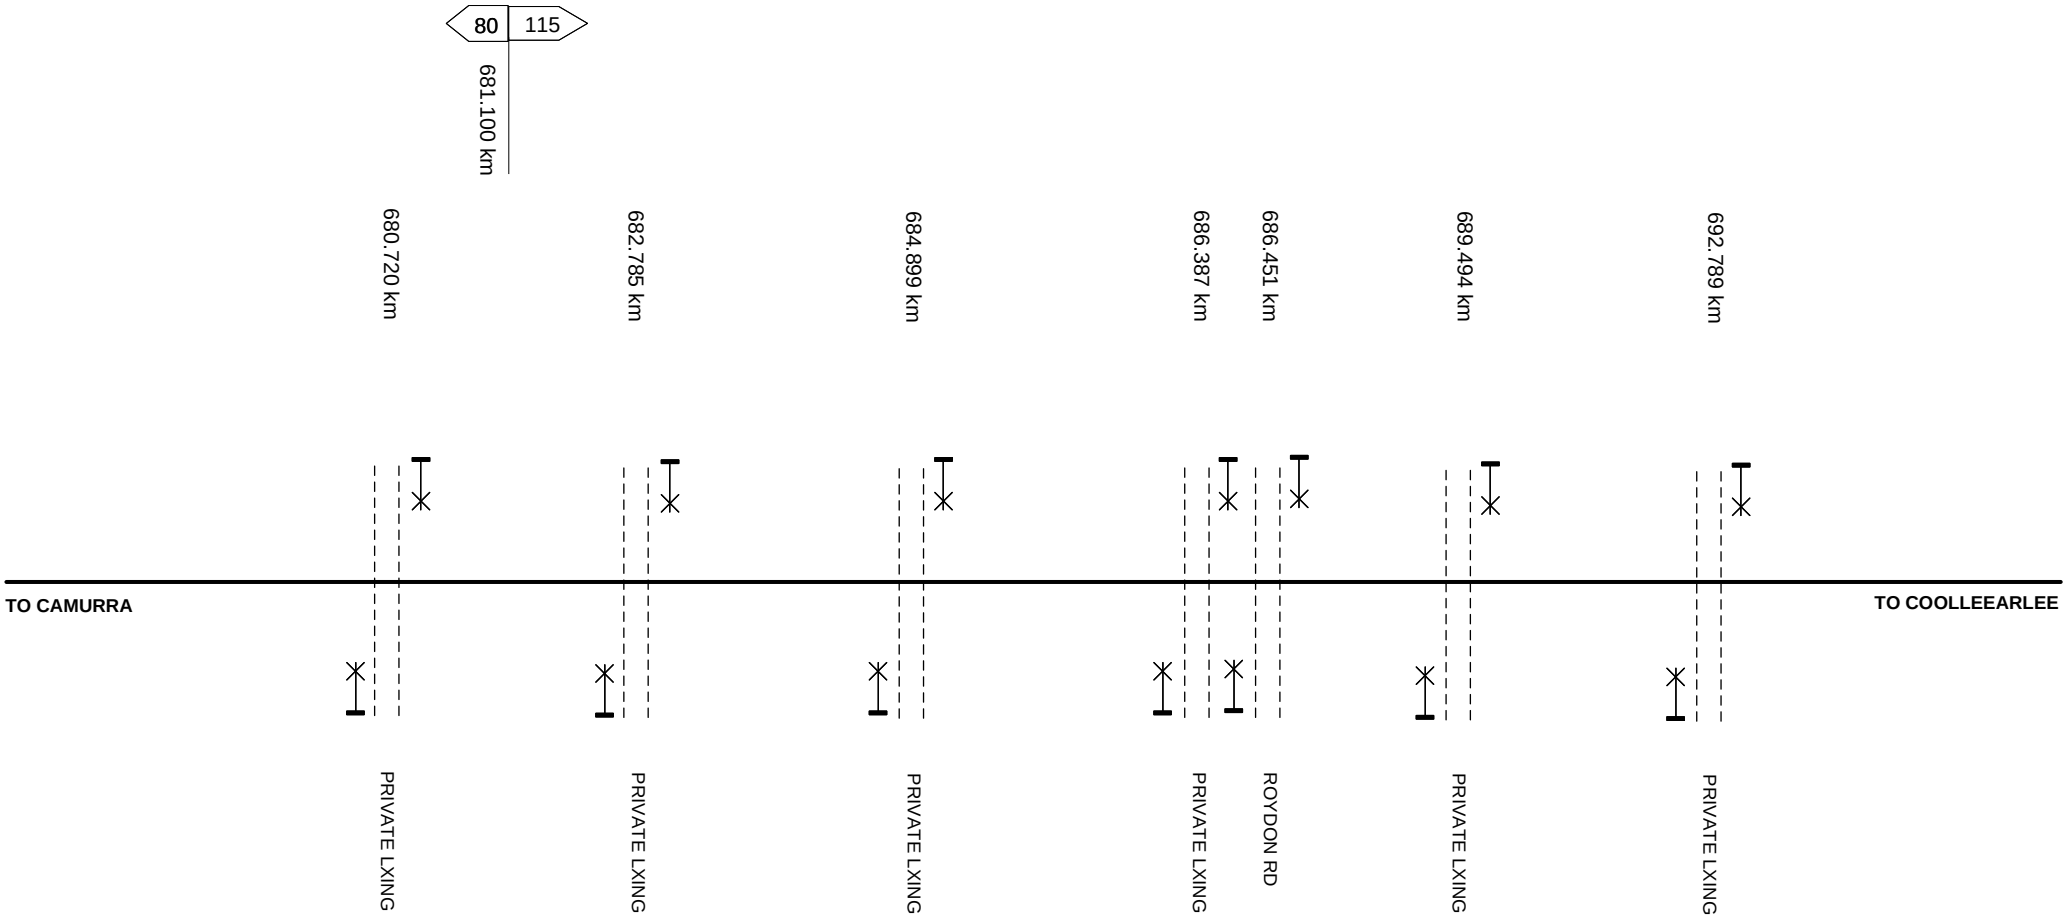

This diagram must be used in conjunction with the corresponding Network Information Book containing the location specific information in Section 2 as well as the legend and general information in Section 1.

Rev	Date	Revision Description	Designed	Checked	Ind.Rev	Approved
1	23/01/23	New diagram as part of Inland Rail N2NS stage 3 changes				

Designed	J SPARROW	23/1/23
Checked	J SPARROW	23/1/23
Ind. Rev. Company	ARTC	Ind. Rev. Name R RATH
Review Signature		23/1/23

ARTC ACCEPTANCE
Accepted by P CAMPBELL
Signed:
Acceptance Date 23/1/23

ARTC

NIB-T0767

Sheet No 1 of 1
Scale NTS
Sheet Size A4

TITLE

CAMURRA - COOLLEEARLEE

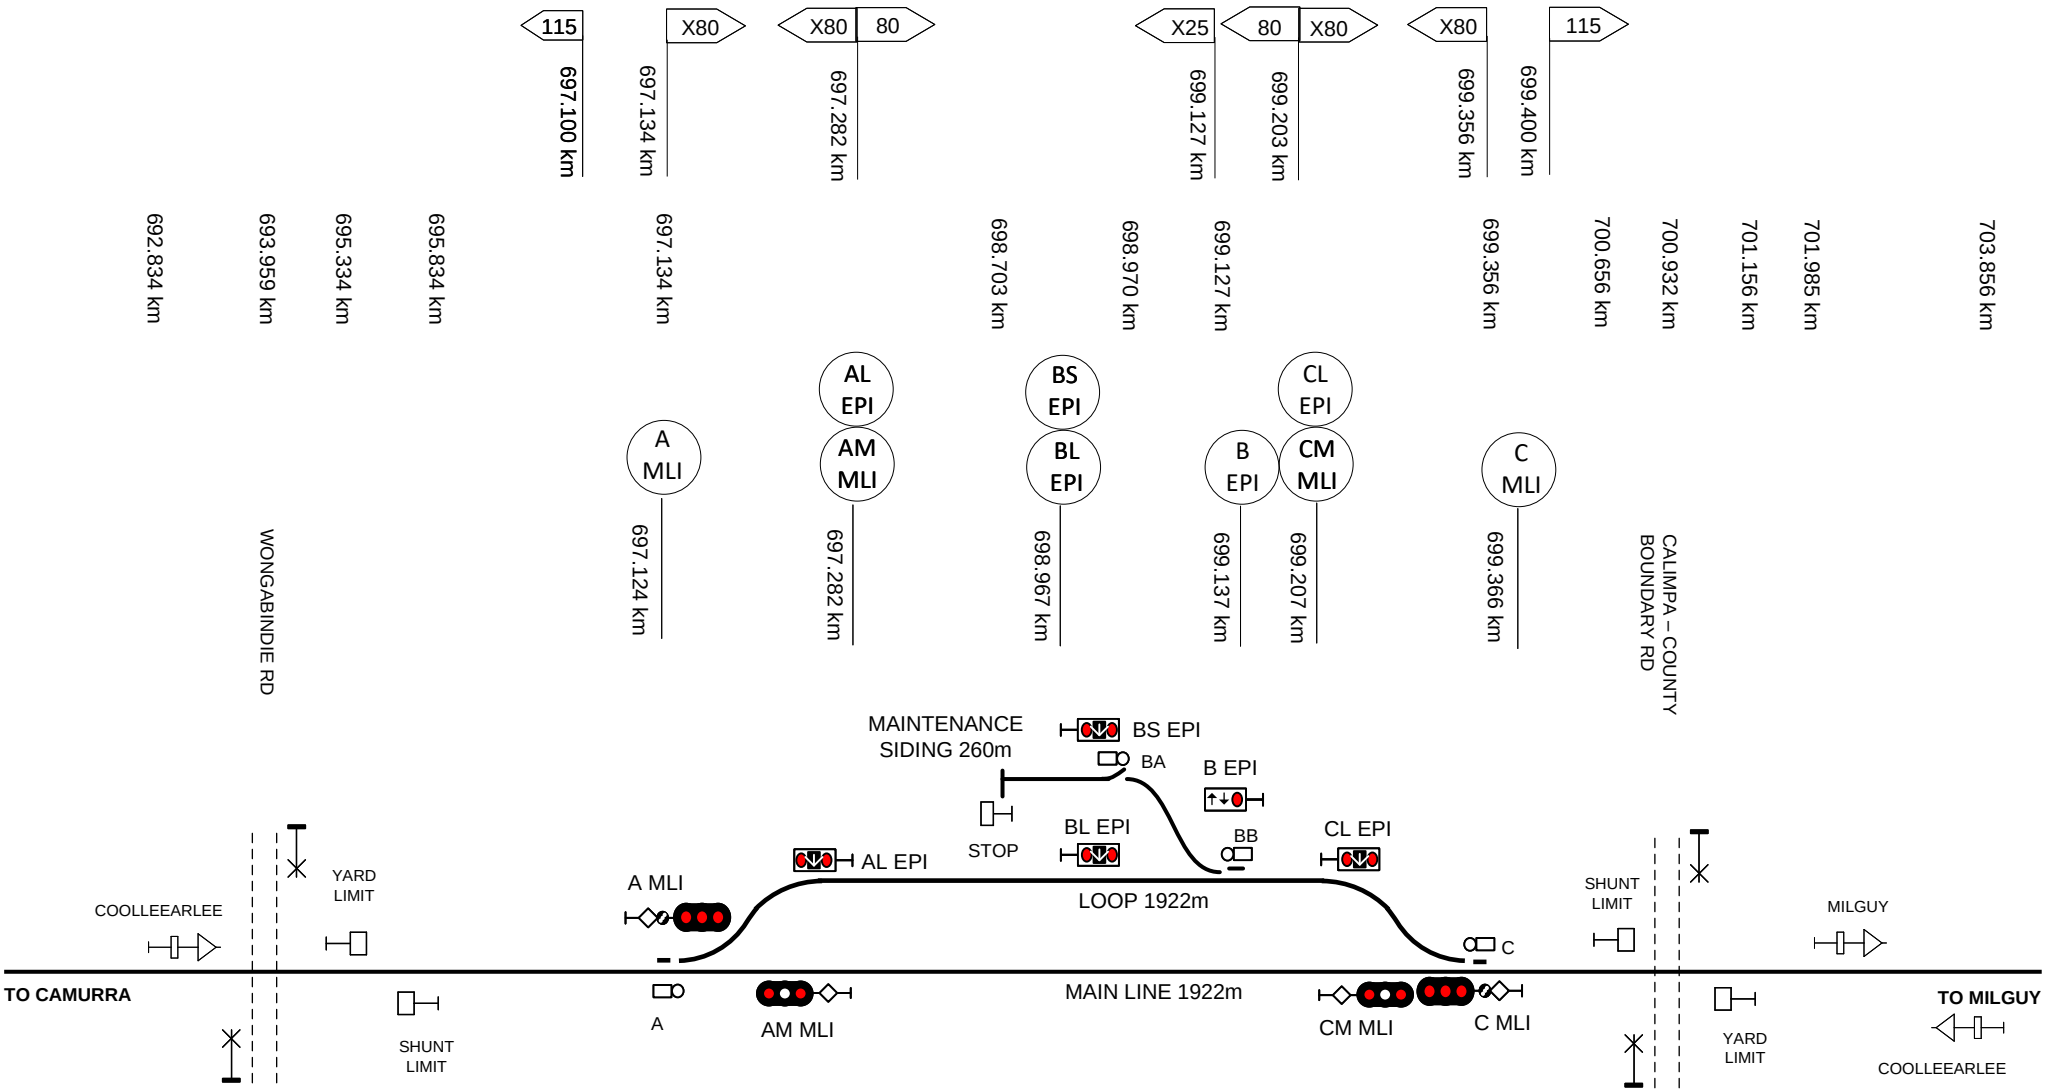

This diagram must be used in conjunction with the corresponding Network Information Book containing the location specific information in Section 2 as well as the legend and general information in Section 1.

Rev	Date	Revision Description	Designed	Checked	Ind.Rev	Approved
1	16/01/23	New Inland Rail N2NS location				

Designed	M NELSON	12/9/22	ARTC ACCEPTANCE
Checked	J SPARROW	10/10/22	Accepted by P CAMPBELL
Ind. Rev. Company	ARTC	Ind. Rev. Name	R RATH
Review Signature		10/10/22	Acceptance Date 10/10/22

ARTC

TITLE

COOLLEEARLEE

NIB-T0765

Sheet No 1 of 1

Scale NTS

Sheet Size A4

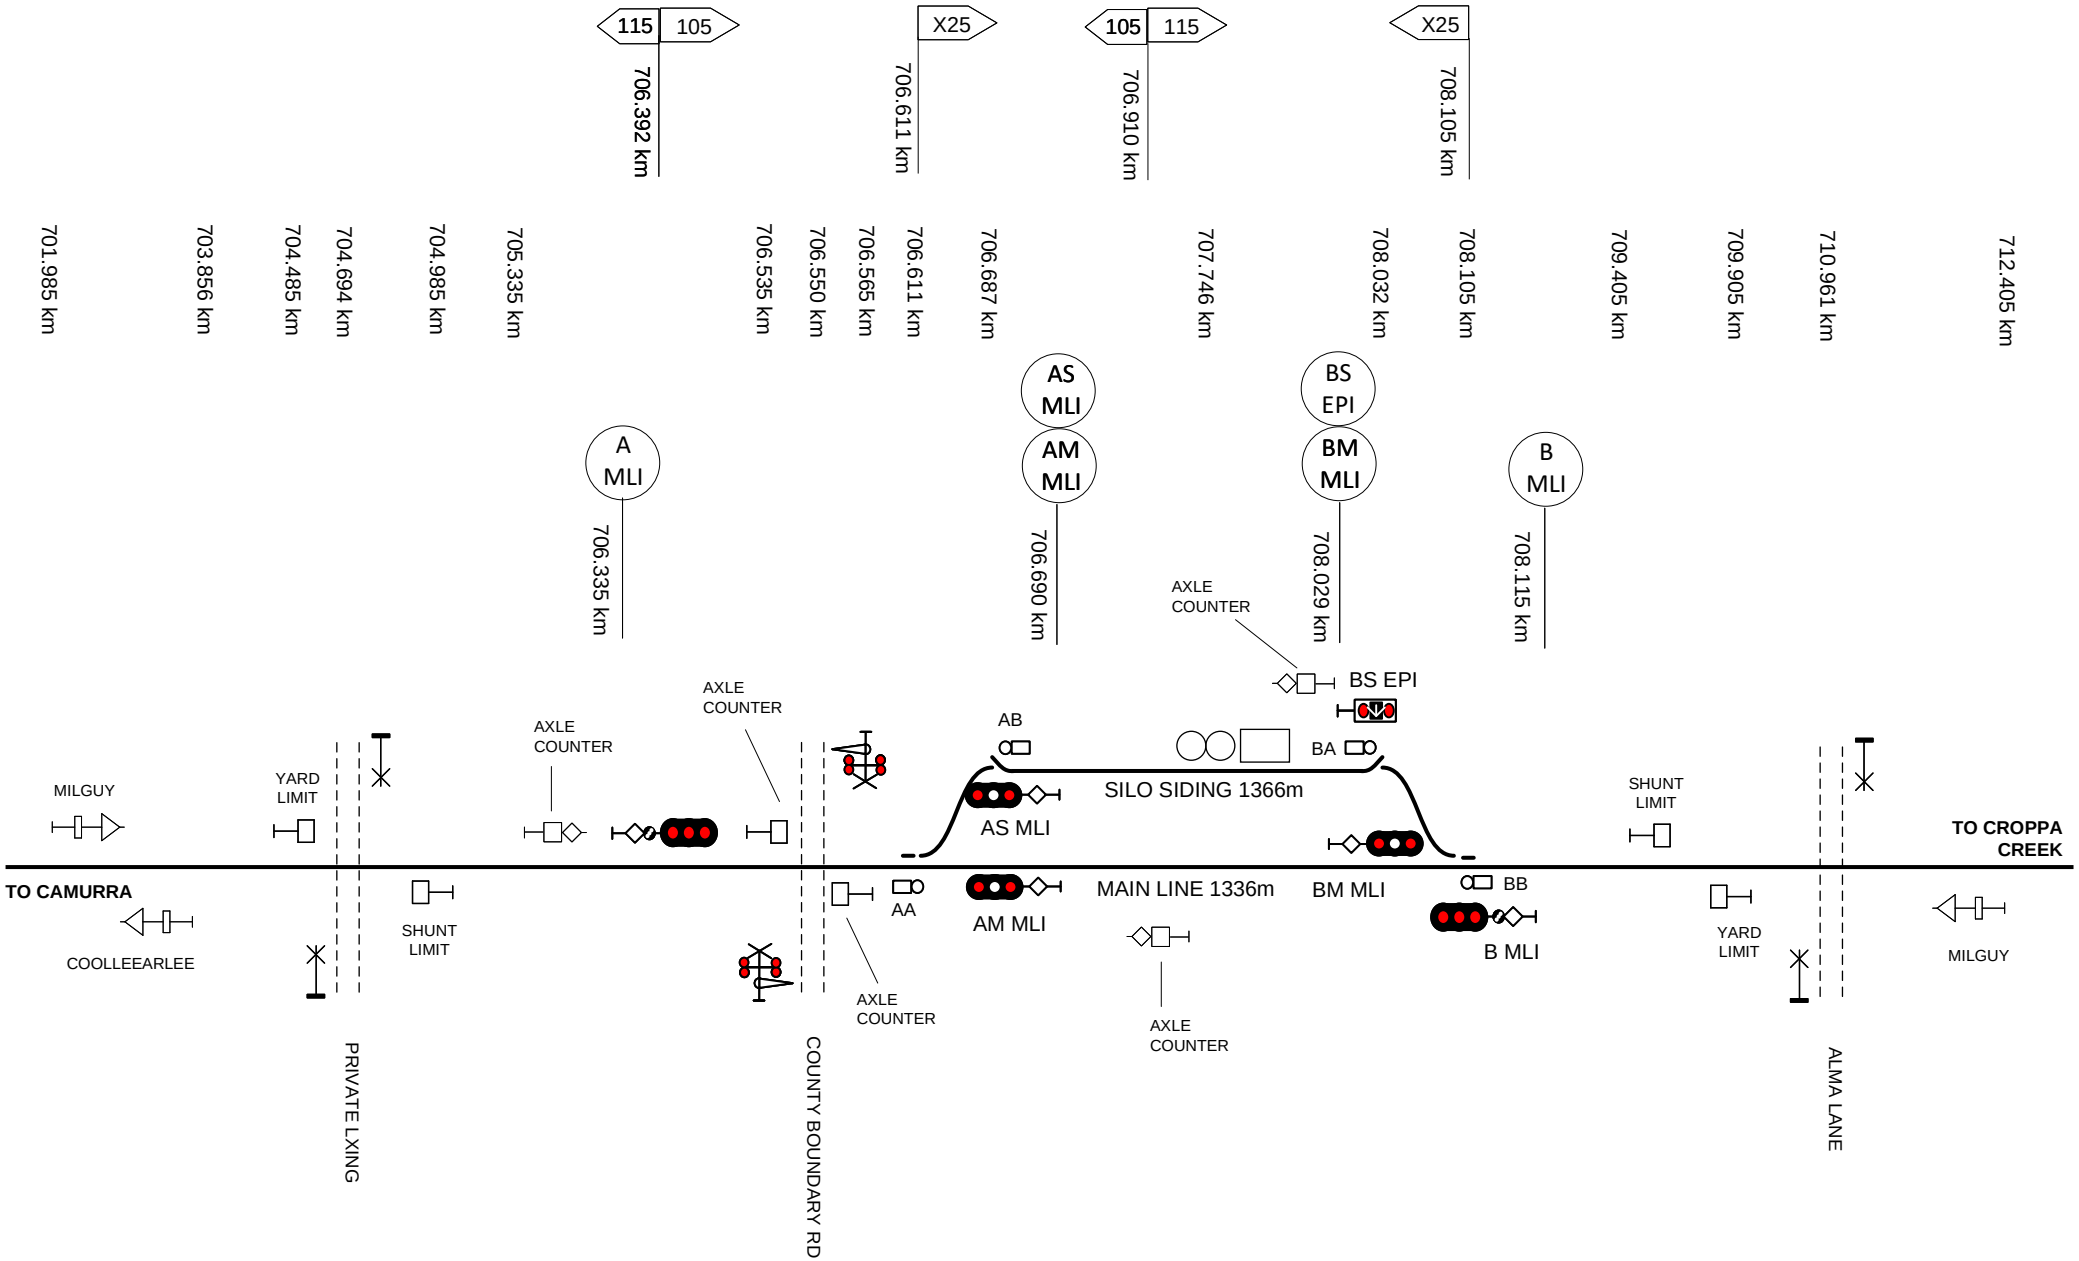

This diagram must be used in conjunction with the corresponding Network Information Book containing the location specific information in Section 2 as well as the legend and general information in Section 1.

Rev	Date	Revision Description	Designed	Checked	Ind.Rev	Approved
3	23/01/23	Inland Rail N2NSproject updates				
2	28/6/17	Loop Length added	AGIBB	RRATH		
1	31/5/16	PTOS signs km corrections				

Designed	B HILL	31/5/16
Checked	J SPARROW	31/5/16
Ind. Rev. Company	ARTC	Ind. Rev. Name R RATH
Review Signature		31/5/16

ARTC ACCEPTANCE
Accepted by P CAMPBELL
Signed:
Acceptance Date 31/5/16

ARTC

NIB-T0528

Sheet No 1 of 1
Scale NTS
Sheet Size A4

TITLE

MILGUY

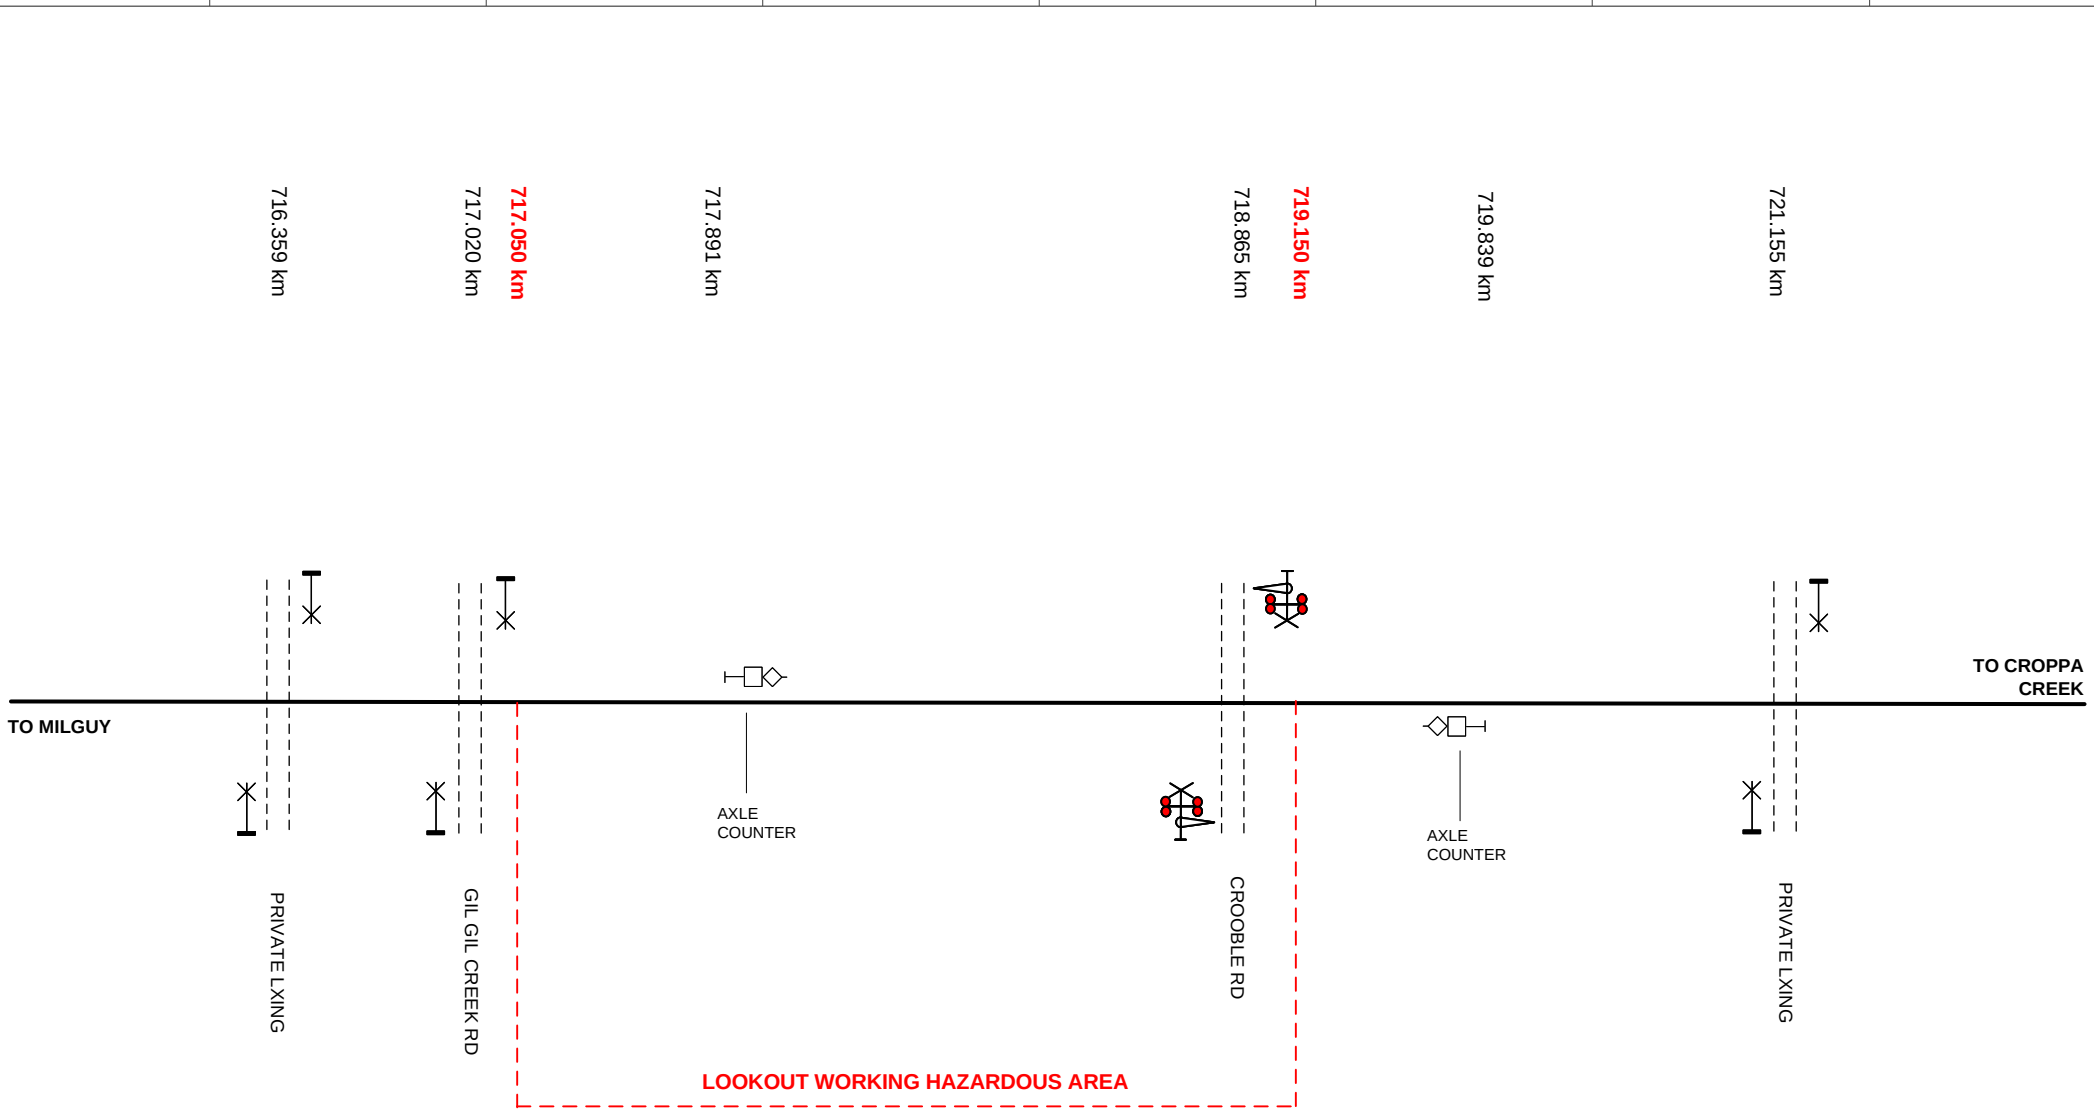

This diagram must be used in conjunction with the corresponding Network Information Book containing the location specific information in Section 2 as well as the legend and general information in Section 1.

Rev	Date	Revision Description	Designed	Checked	Ind.Rev	Approved
4	20/01/23	Inland Rail N2NSproject updates				
3	20/2/19	Lookout working notation updated				
2	30/7/18	Lookout working exclusion added				
1	31/5/16	PTOS signs km corrections				

Designed B HILL 31/5/16
Checked J SPARROW 31/5/16
Ind. Rev. Company ARTC
Ind. Rev. Name R RATH
Review Signature 31/5/16

ARTC ACCEPTANCE
Accepted by P CAMPBELL
Signed:
Acceptance Date 31/5/16

ARTC

NIB-T0529

Sheet No 1 of 1
Scale NTS
Sheet Size A4

TITLE

MILGUY – CROPPA CREEK

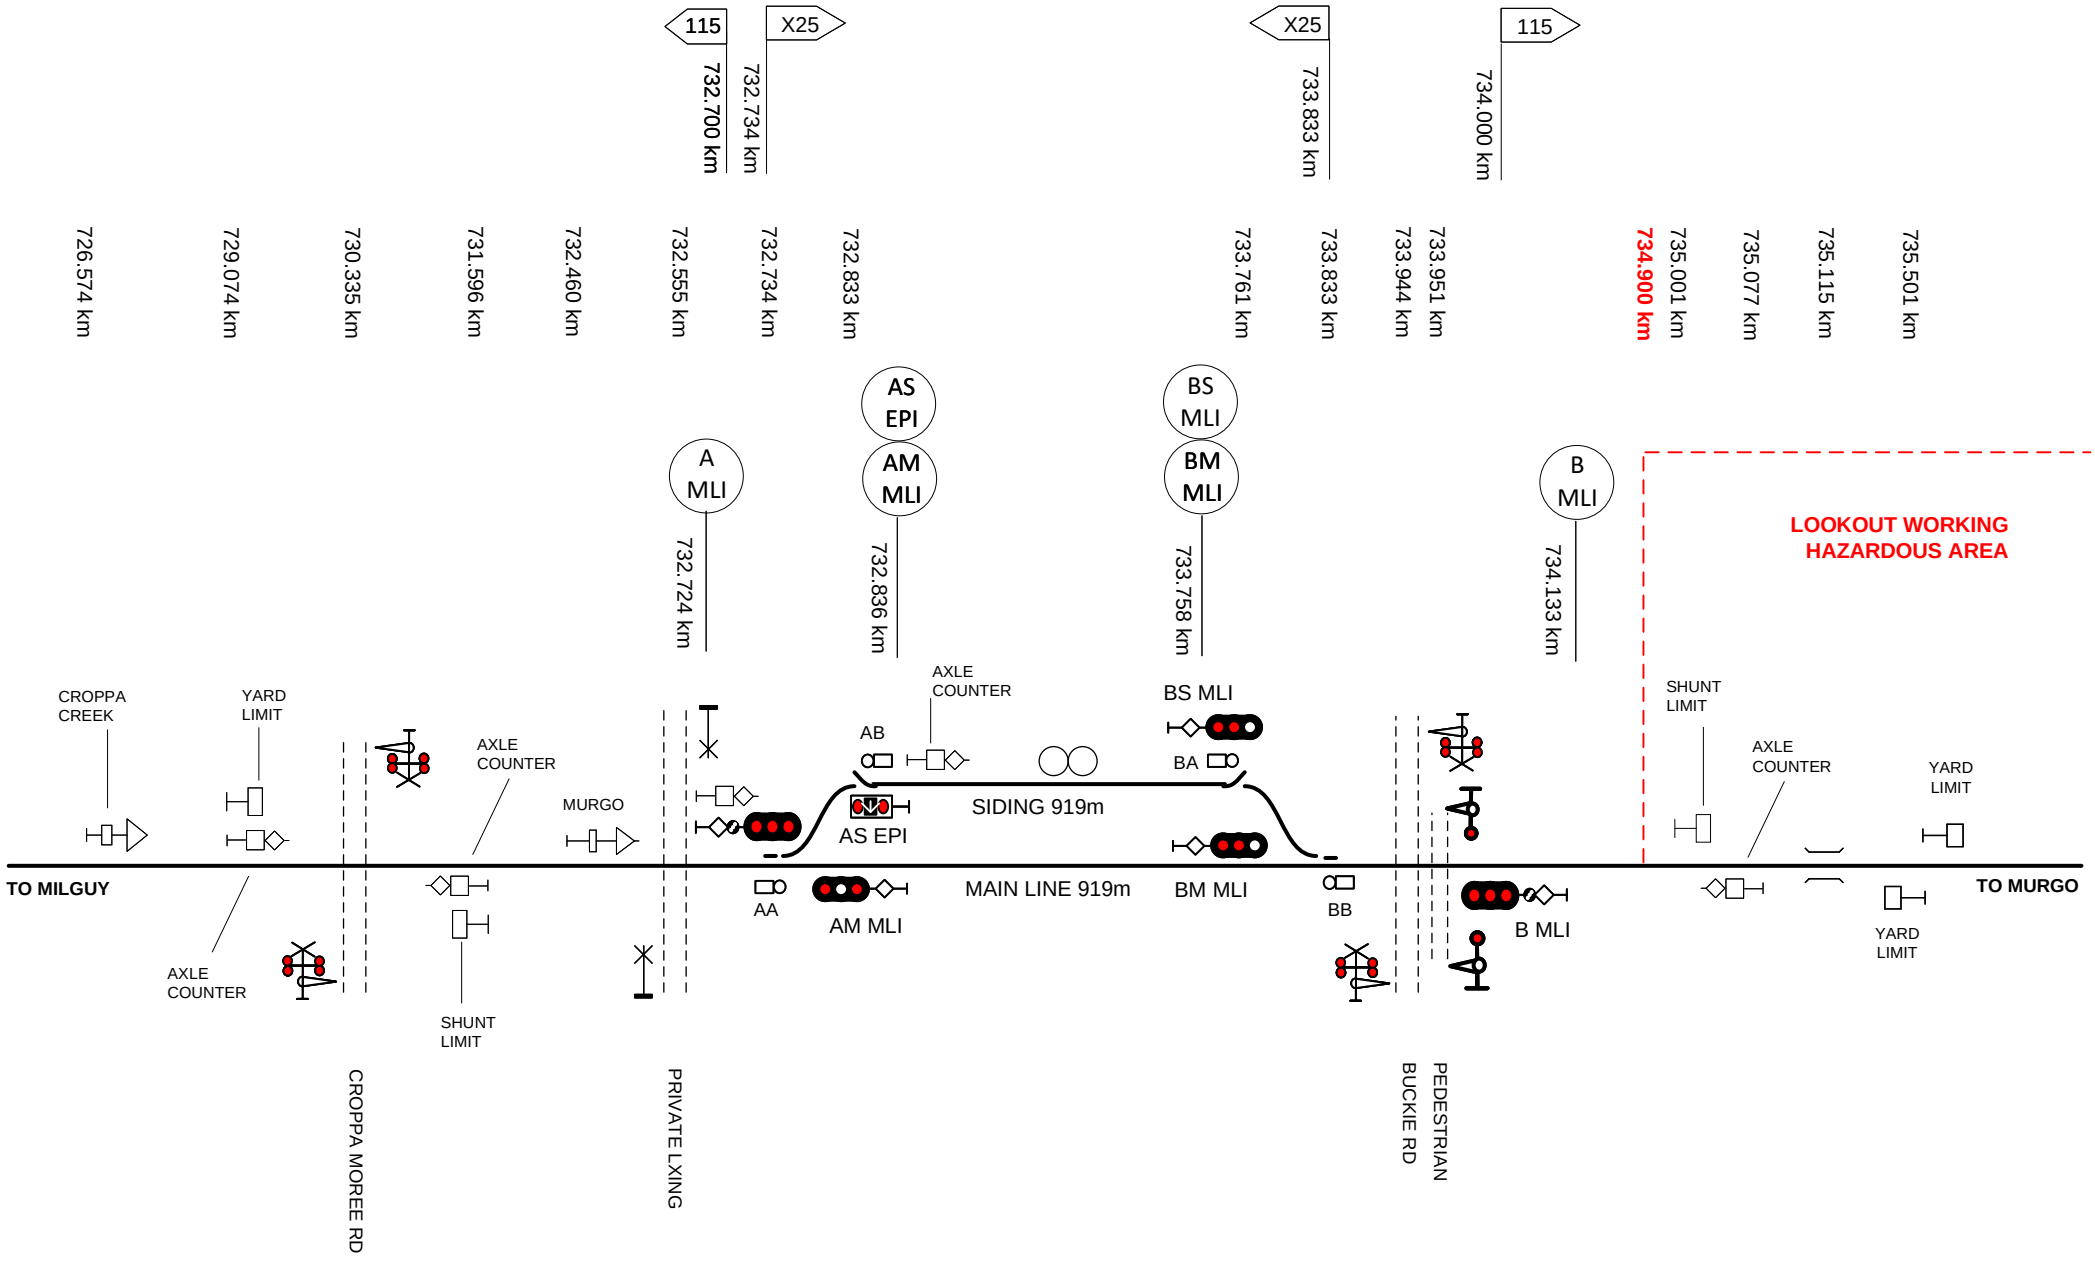

This diagram must be used in conjunction with the corresponding Network Information Book containing the location specific information in Section 2 as well as the legend and general information in Section 1.

Rev	Date	Revision Description	Designed	Checked	Ind.Rev	Approved
4	20/01/23	Inland Rail N2NSproject updates				
3	20/2/19	Lookout working notation updated				
2	30/7/18	Lookout working exclusion added				
1	31/5/16	PTOS signs km corrections				

Designed	B HILL	31/5/16
Checked	J SPARROW	31/5/16
Ind. Rev. Company	ARTC	Ind. Rev. Name R RATH
Review Signature		31/5/16

ARTC ACCEPTANCE
Accepted by P CAMPBELL
Signed:
Acceptance Date 31/5/16

ARTC

NIB-T0530

Sheet No 1 of 1
Scale NTS
Sheet Size A4

TITLE

CROPPA CREEK

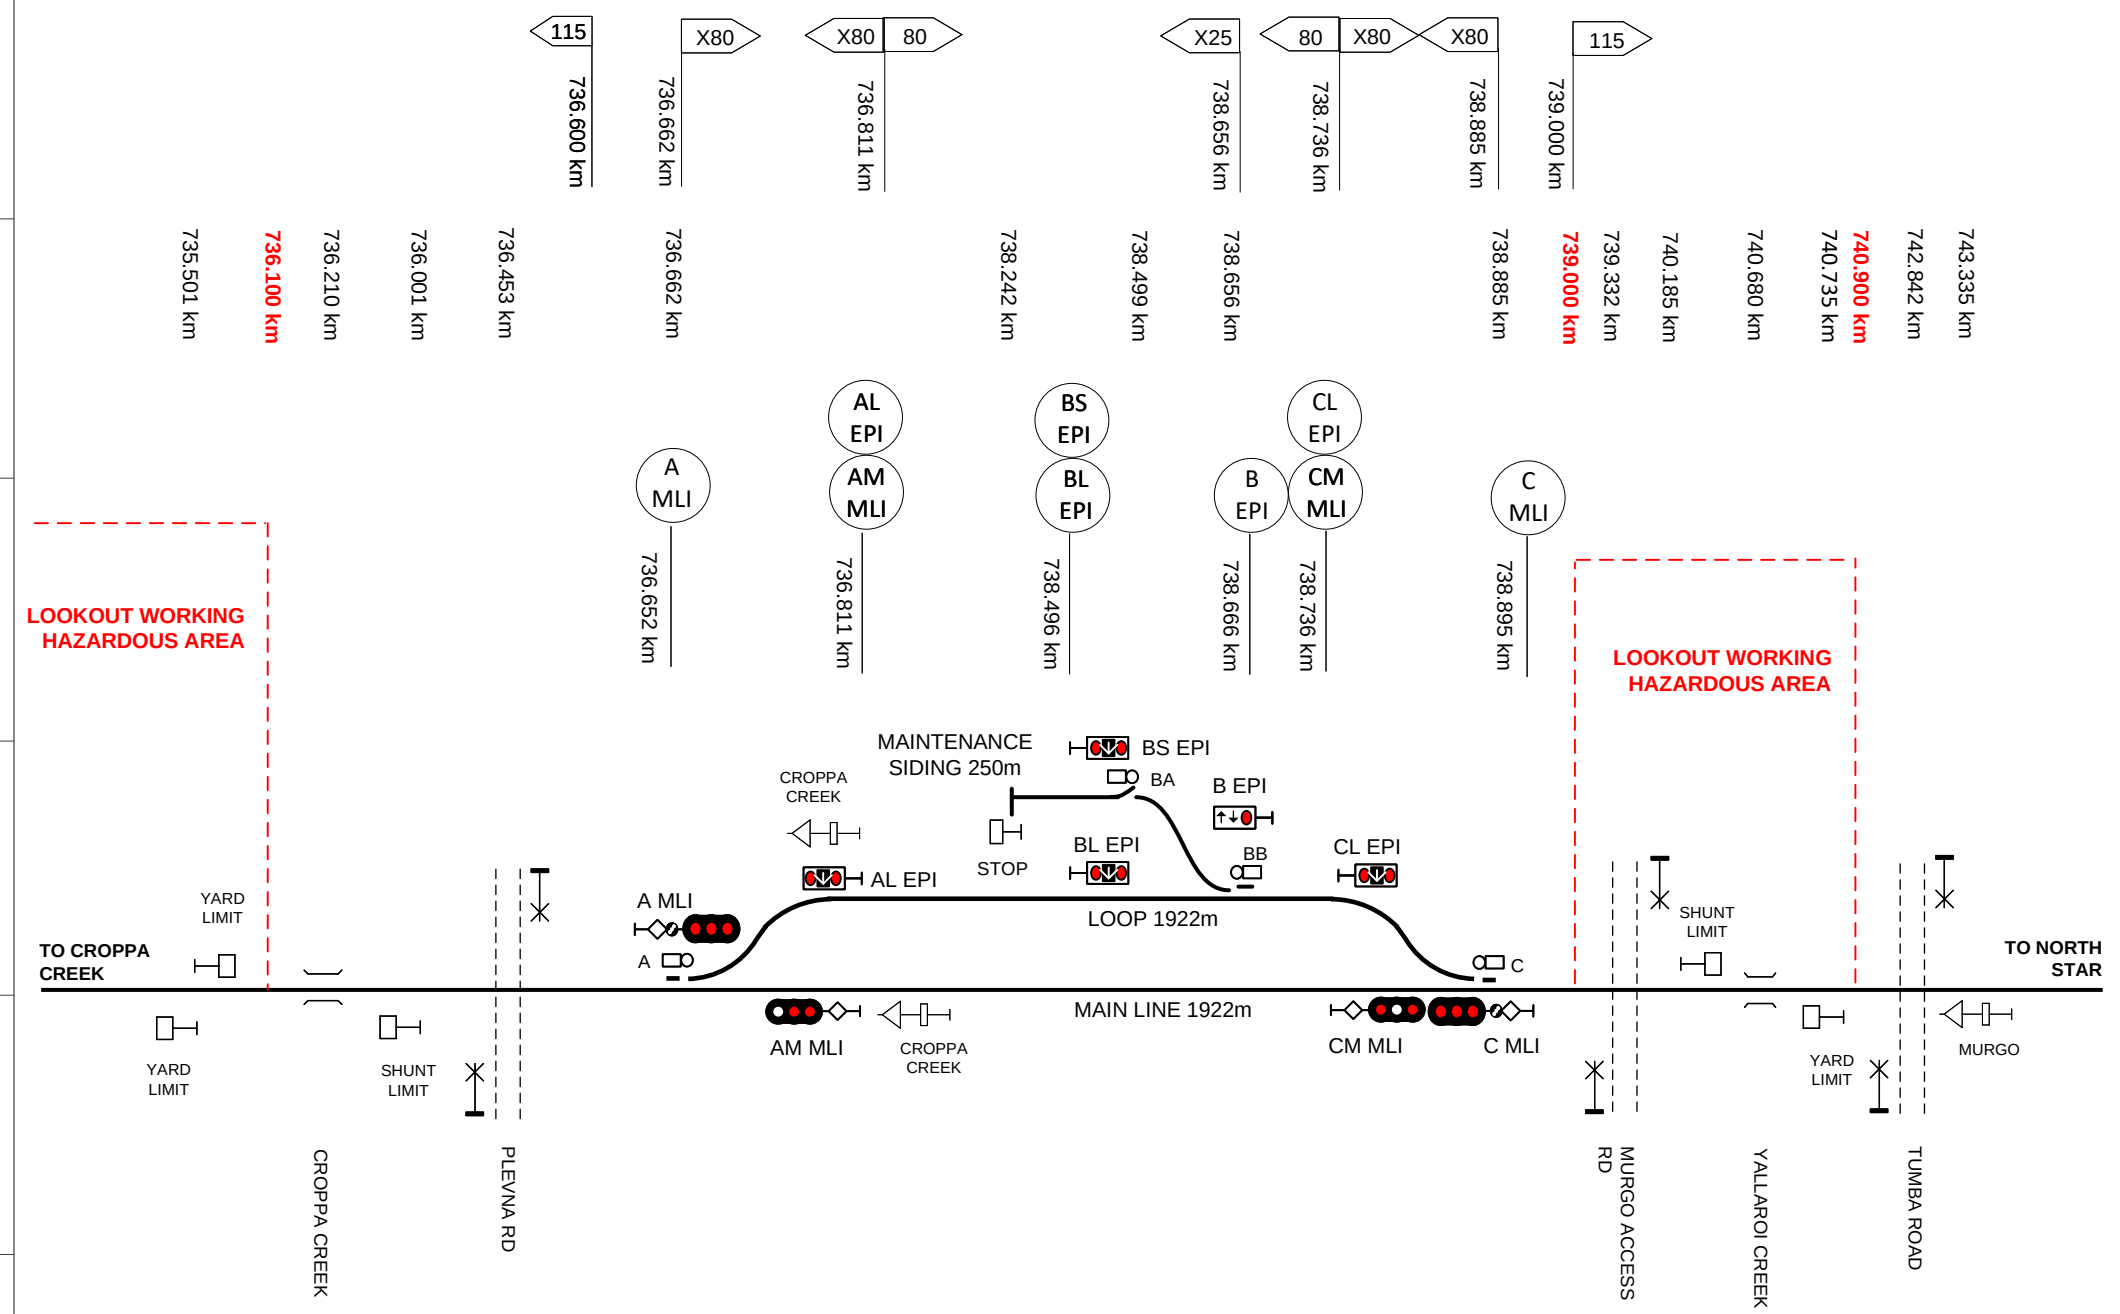

This diagram must be used in conjunction with the corresponding Network Information Book containing the location specific information in Section 2 as well as the legend and general information in Section 1.

Rev	Date	Revision Description	Designed	Checked	Ind.Rev	Approved
1	16/01/23	New Inland Rail N2NS location				

Designed	M NELSON	12/9/22	ARTC ACCEPTANCE
Checked	J SPARROW	10/10/22	Accepted by P CAMPBELL
Ind. Rev. Company	ARTC	Ind. Rev. Name	R RATH
Review Signature		10/10/22	Acceptance Date 10/10/22

ARTC

TITLE

MURGO

NIB-T0766

Sheet No 1 of 1

Scale NTS

Sheet Size A4

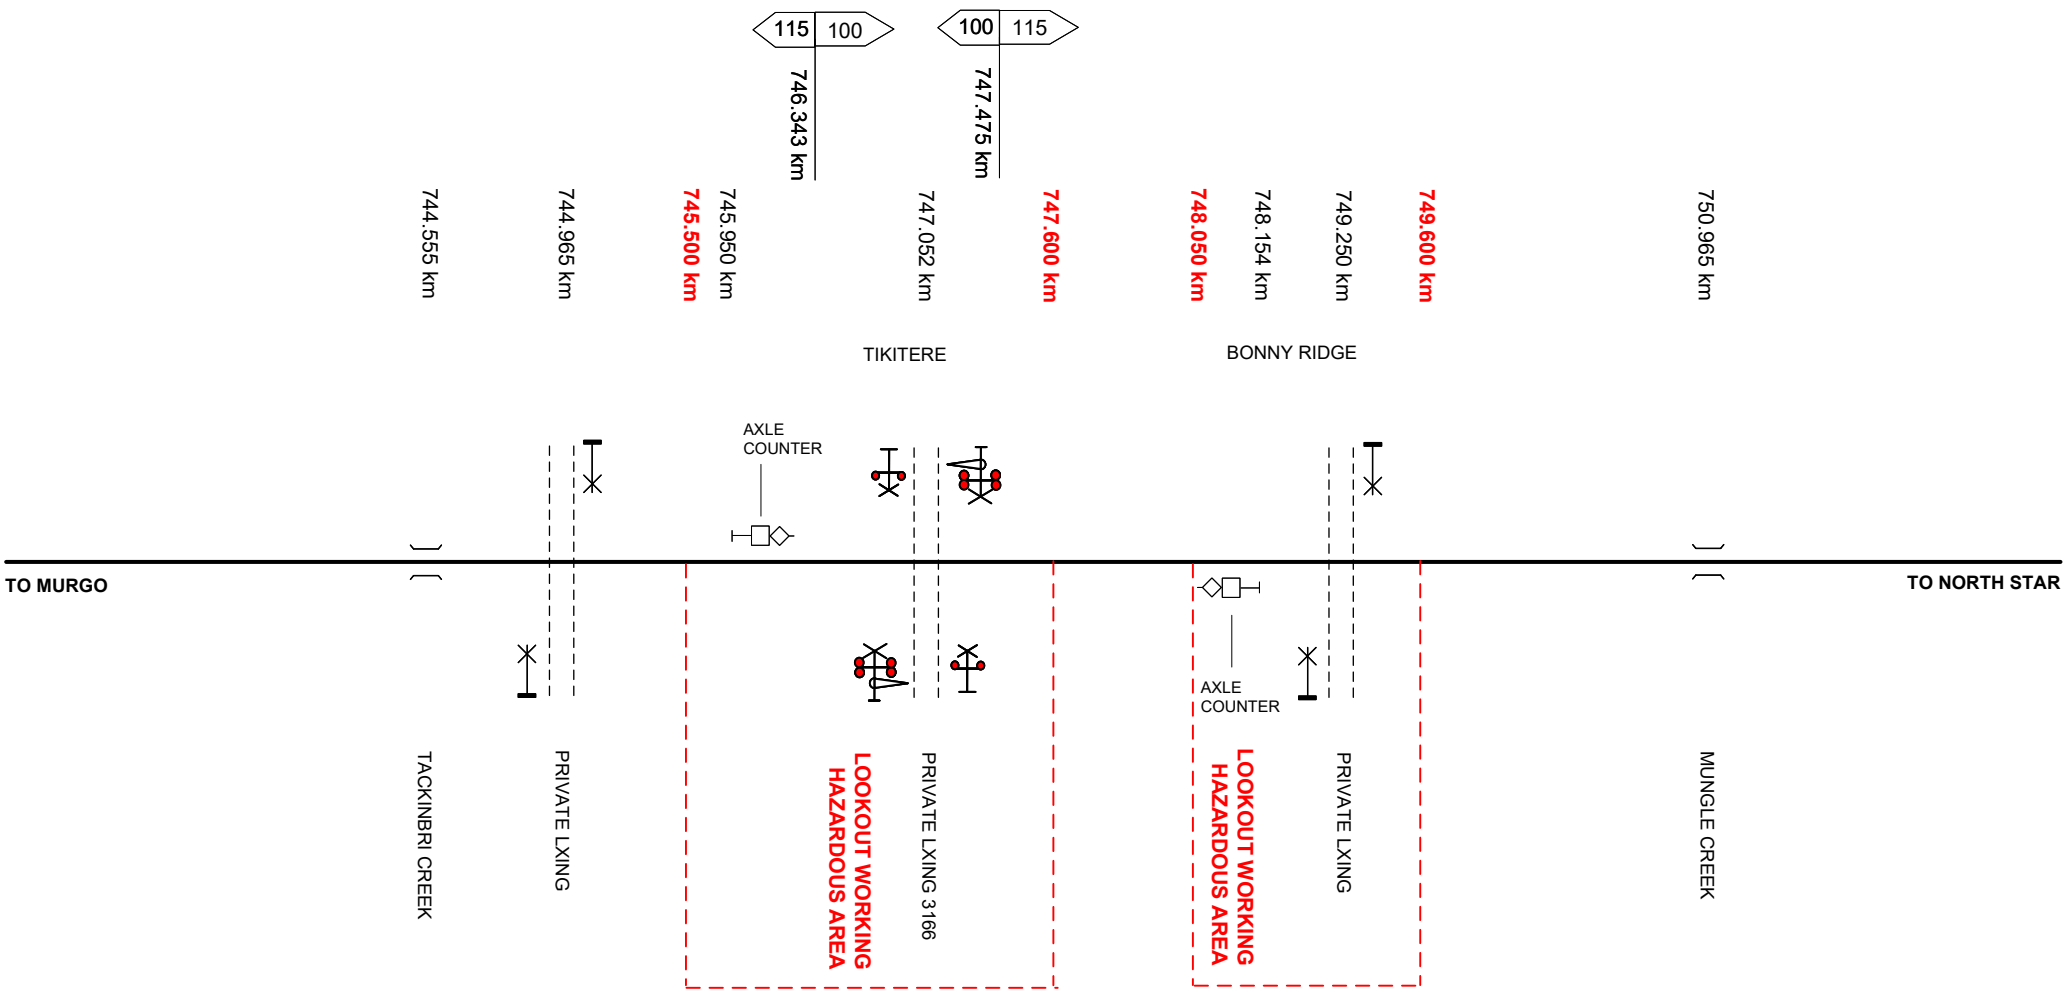

This diagram must be used in conjunction with the corresponding Network Information Book containing the location specific information in Section 2 as well as the legend and general information in Section 1.

Rev	Date	Revision Description	Designed	Checked	Ind.Rev	Approved
3	18/2/26	Tikitere private LX 3166 updated				
2	16/01/23	Updated for Inland Rail N2NS stage 3 changes				
1	20/2/19	Lookout working notations updated & speed signs added				

Designed J SPARROW 30/7/18
Checked J SPARROW 30/7/18
Ind. Rev. Company ARTC
Ind. Rev. Name R RATH
Review Signature 31/7/18

ARTC ACCEPTANCE
Accepted by P CAMPBELL
Signed:
Acceptance Date 31/7/18

ARTC

NIB-T0712

Sheet No 1 of 1
Scale NTS
Sheet Size A4

TITLE

MURGO – NORTH STAR

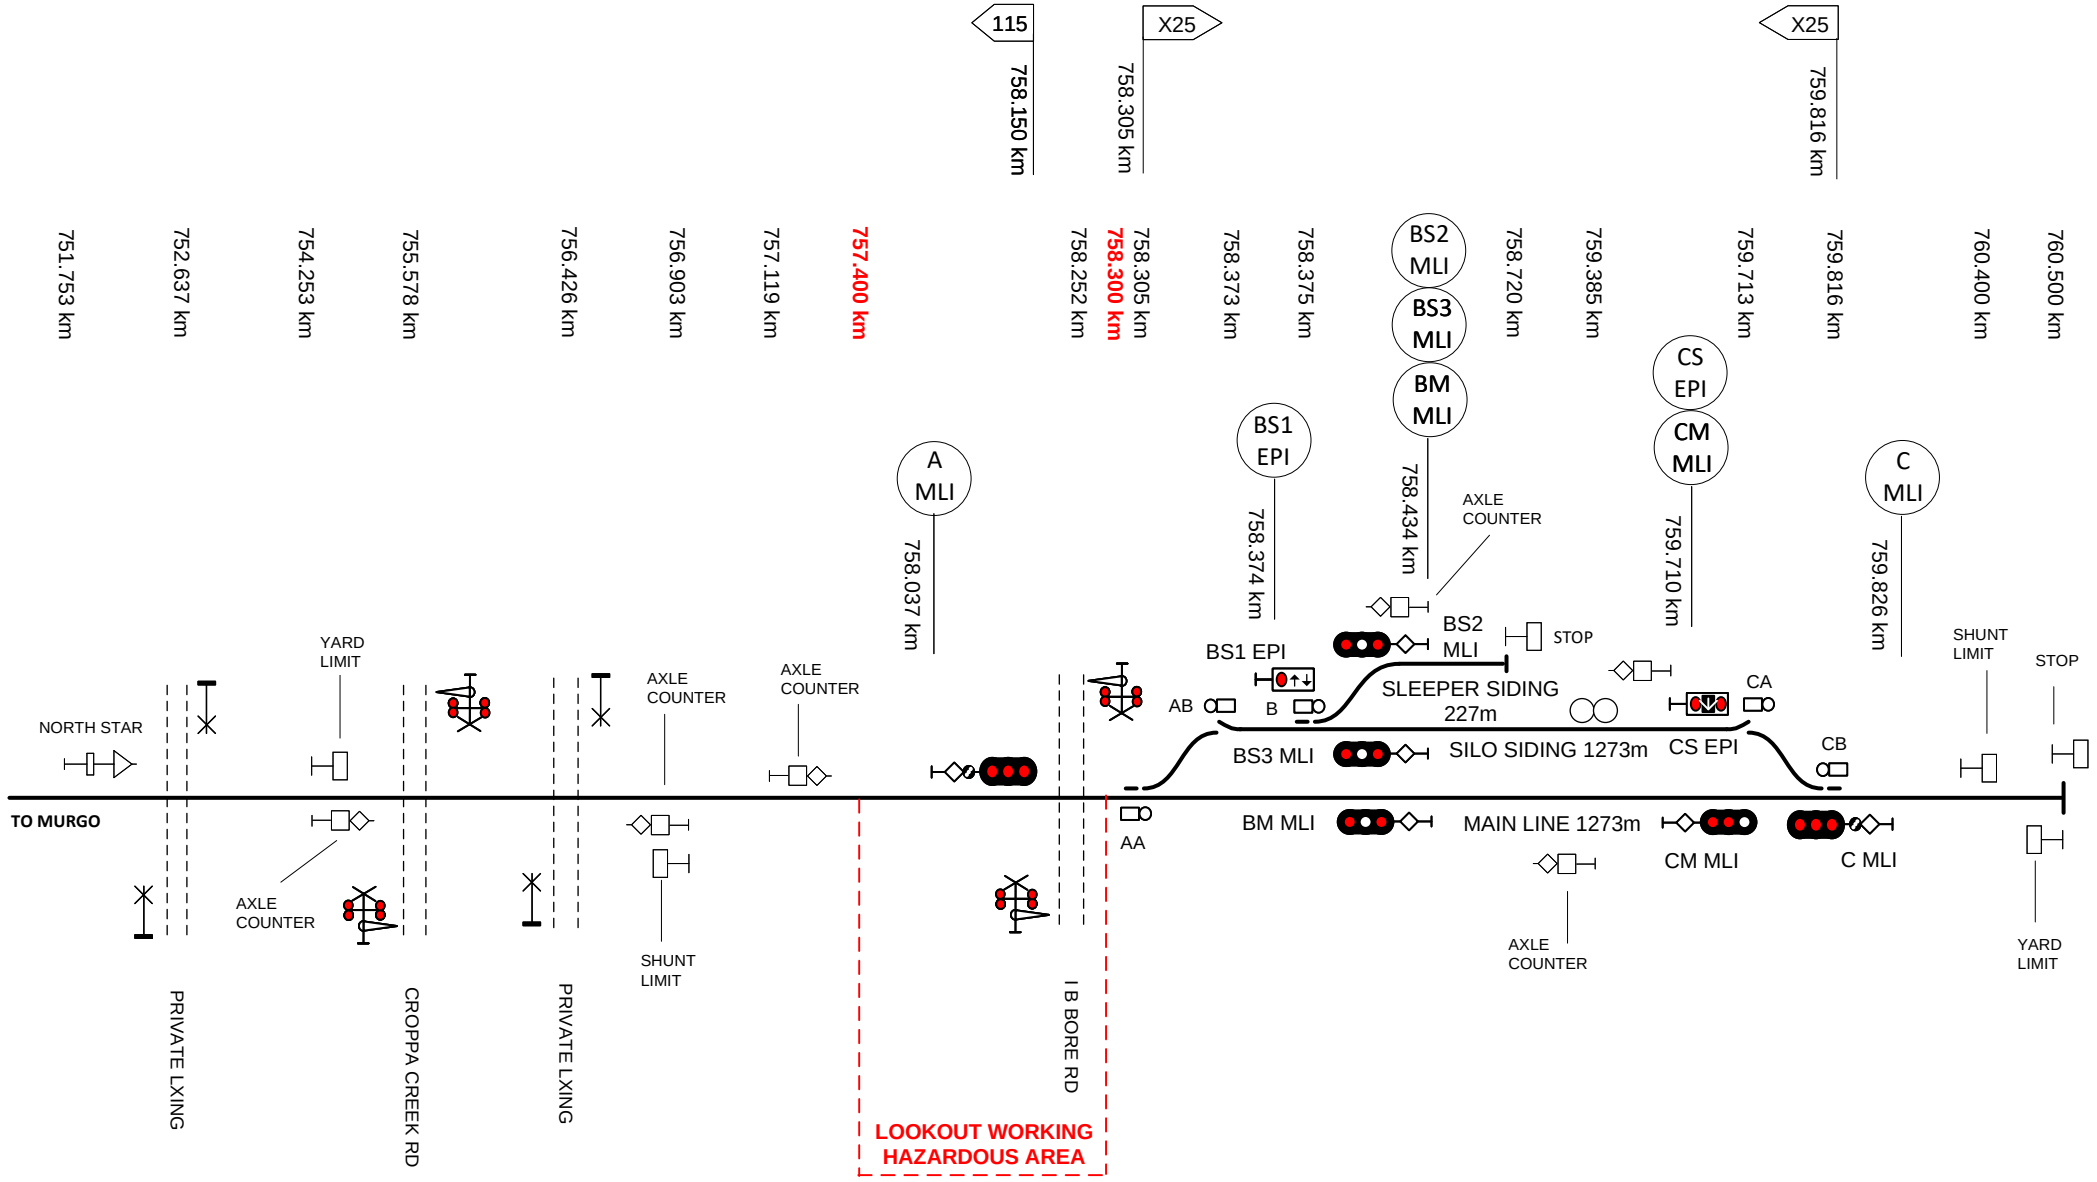

This diagram must be used in conjunction with the corresponding Network Information Book containing the location specific information in Section 2 as well as the legend and general information in Section 1.

Rev	Date	Revision Description	Designed	Checked	Ind.Rev	Approved
5	2/12/24	Axle counter signs at 754.253 & 759.710km moved to other side of track and sleeper siding length amended to match signal plan				
4	20/01/23	Inland Rail N2NSproject updates				
3	20/2/19	Lookout working notation updated & speed sign added				
2	30/7/18	Lookout working exclusion added				
1	31/5/16	PTOS signs km corrections				

Designed	B HILL	31/5/16	ARTC ACCEPTANCE
Checked	J SPARROW	31/5/16	Accepted by P CAMPBELL
Ind. Rev. Company	ARTC	Ind. Rev. Name	R RATH
Review Signature		31/5/16	Signed: Acceptance Date 31/5/16

ARTC

NIB-T0531

Sheet No 1 of 1

Sheet Size A4

Scale NTS

TITLE

NORTH STAR

Drawing Legend

	Standard gauge track		Dual gauge track
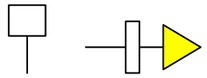	Advisory Sign or Location Sign		Speed sign
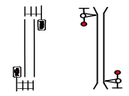	Pedestrian Crossing		Passive Protection Level Crossing
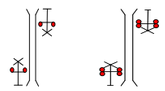	Active Protection Level Crossing – Flashing Lights	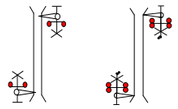	Active Protection Level Crossing – Lights and Boom
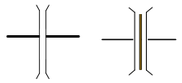	Bridge or Overpass	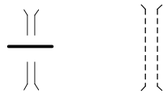	Underpass
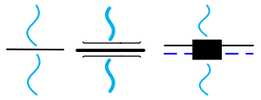	River/Creek or Significant river bridge or Viaduct	Station Passenger Platform	Station or Platform
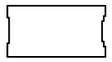	Tunnel	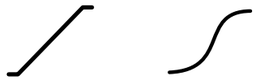	Crossover
	Turnout		Catchpoint
	Derail	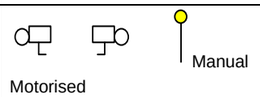	Points Operating Mechanism
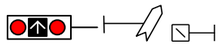	Point Indicator		Mechanical Frame
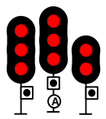	Automatic Signals	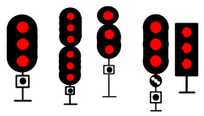	Controlled Signals
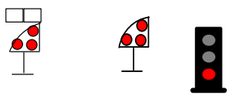	Dwarf Signals	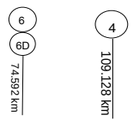	Signal number reference
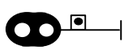	Distant Signal		Repeater Signal
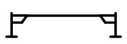	Overheight Detectors	>> <<	Wayside Equipment