NIB OGW-30-24 DIAGRAM LOCATIONS		
DUBBO	CAROONA - SPRINGRIDGE	
TROY JUNCTION	SPRINGRIDGE	
FLETCHERS SIDING	TAMARANG	
FLETCHERS SIDING - BALLIMORE	TAMARANG - PREMER	
BALLIMORE	PREMER	
MURONBUNG	CONNEMARRA	
ELONG ELONG	CONNEMARRA - WEETALIBA	
ELONG ELONG - MENDOORAN	WEETALIBA	
MENDOORAN	WEETALIBA - BINNAWAY	
MERRYGOEN	BINNAWAY	
MERRYGOEN - DUNEDOO	BINNAWAY - NEILREX	
DUNEDOO	NEILREX	
BIRRIWA	NEILREX - MERRYGOEN	
BIRRIWA - GULGONG	DRAWING LEGEND	
GULGONG		
WERRIS CREEK – THE GAP		
THE GAP - CAROONA		
CAROONA		

©2015 Australian Rail Track Corporation Ltd
Drawing standard in accordance with EGP-04-01 & EGP-04-02

Used on / Next higher assembly: NETWORK INFORMATION BOOK

Filename: NIB-T0722.VSD

Alternate DMS Number

Rev	Date	Revision Description	Designed	Checked	Ind.Rev	Approved

Designed	G HARRISON	5/1/16	ARTC ACCEPTANCE
Checked	J SPARROW	5/1/16	Accepted by: P CAMPBELL
Ind. Rev. Company: ARTC	Ind. Rev. Name: R RATH		Signed:
Review Signature		5/1/16	Acceptance Date: 5/1/16

ARTC

NIB-T0722

Sheet No: 1 of 1

Scale: NTS

Sheet Size: A3

TITLE

HUNTER VALLEY WEST

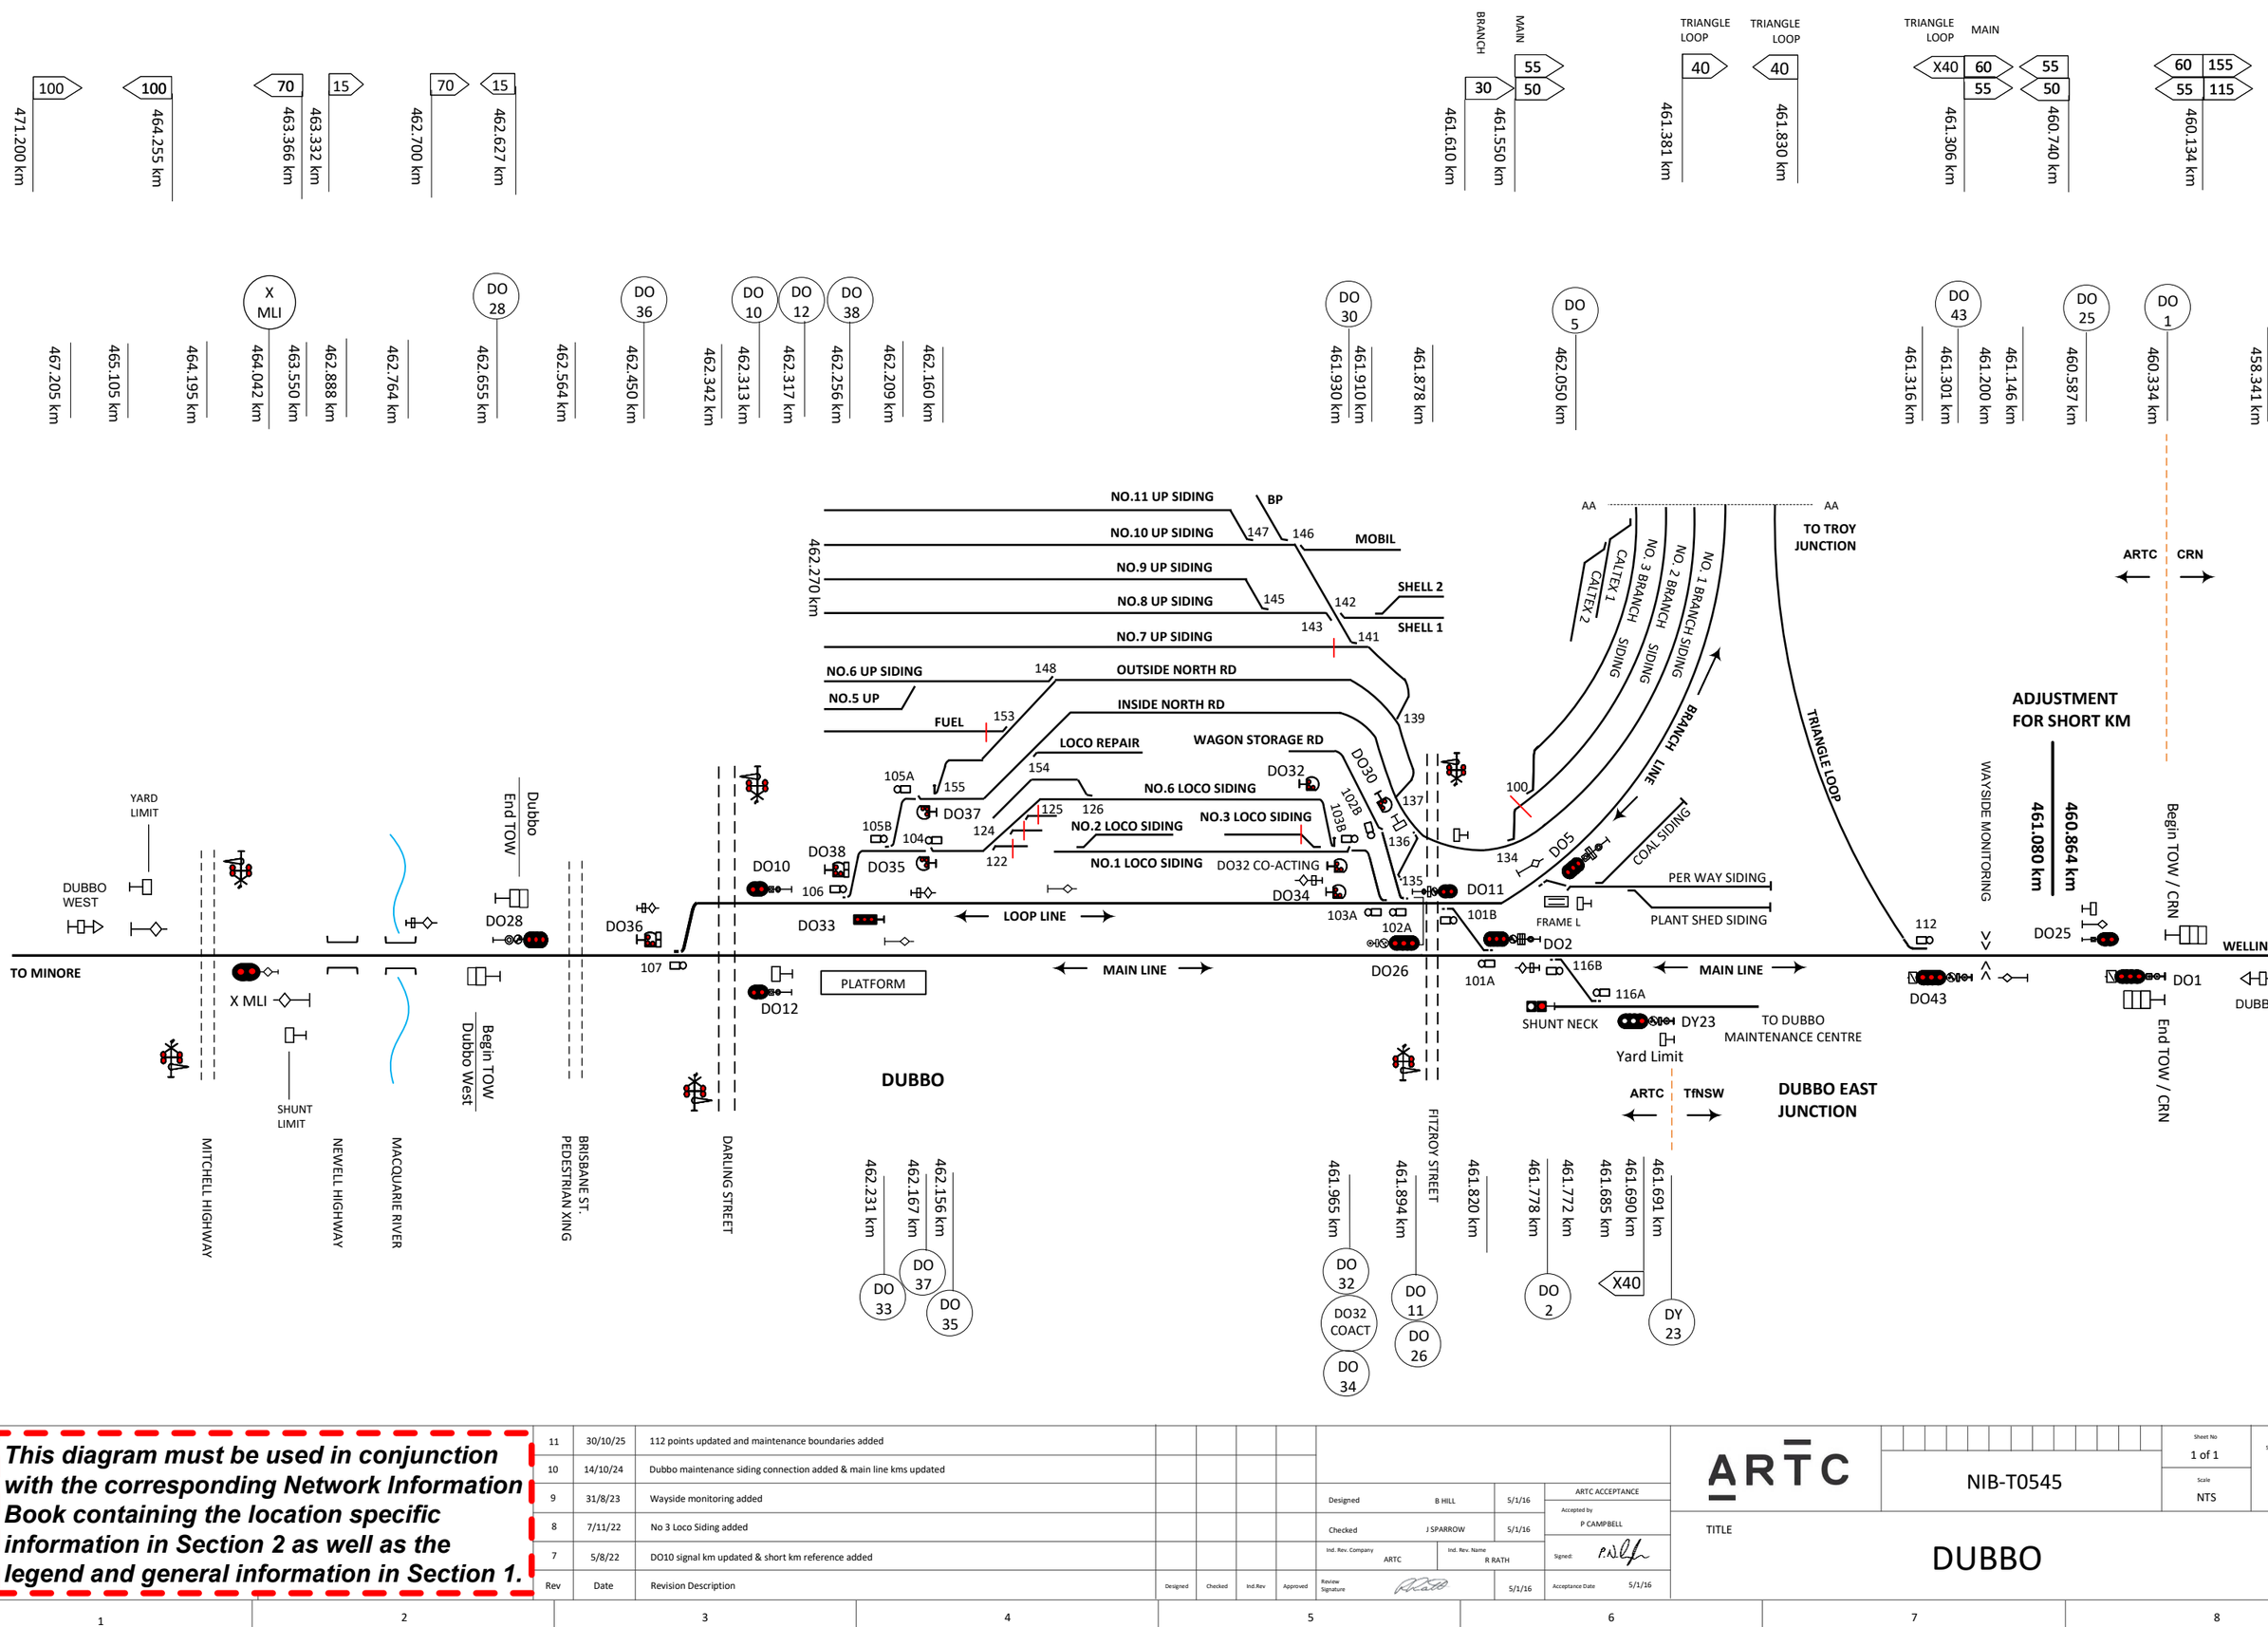

This diagram must be used in conjunction with the corresponding Network Information Book containing the location specific information in Section 2 as well as the legend and general information in Section 1.

Rev	Date	Revision Description	Designed	Checked	Ind.Rev	Approved
11	30/10/25	112 points updated and maintenance boundaries added				
10	14/10/24	Dubbo maintenance siding connection added & main line kms updated				
9	31/8/23	Wayside monitoring added				
8	7/11/22	No 3 Loco Siding added				
7	5/8/22	DO10 signal km updated & short km reference added				

Designed	B HILL	5/1/16
Checked	J SPARROW	5/1/16
Ind. Rev. Company	ARTC	
Ind. Rev. Name	R RATH	
Review Signature		5/1/16

ARTC ACCEPTANCE
Accepted by P CAMPBELL
Signed:
Acceptance Date 5/1/16

ARTC

NIB-T0545

Sheet No 1 of 1
Sheet Size A3
Scale NTS

TITLE

DUBBO

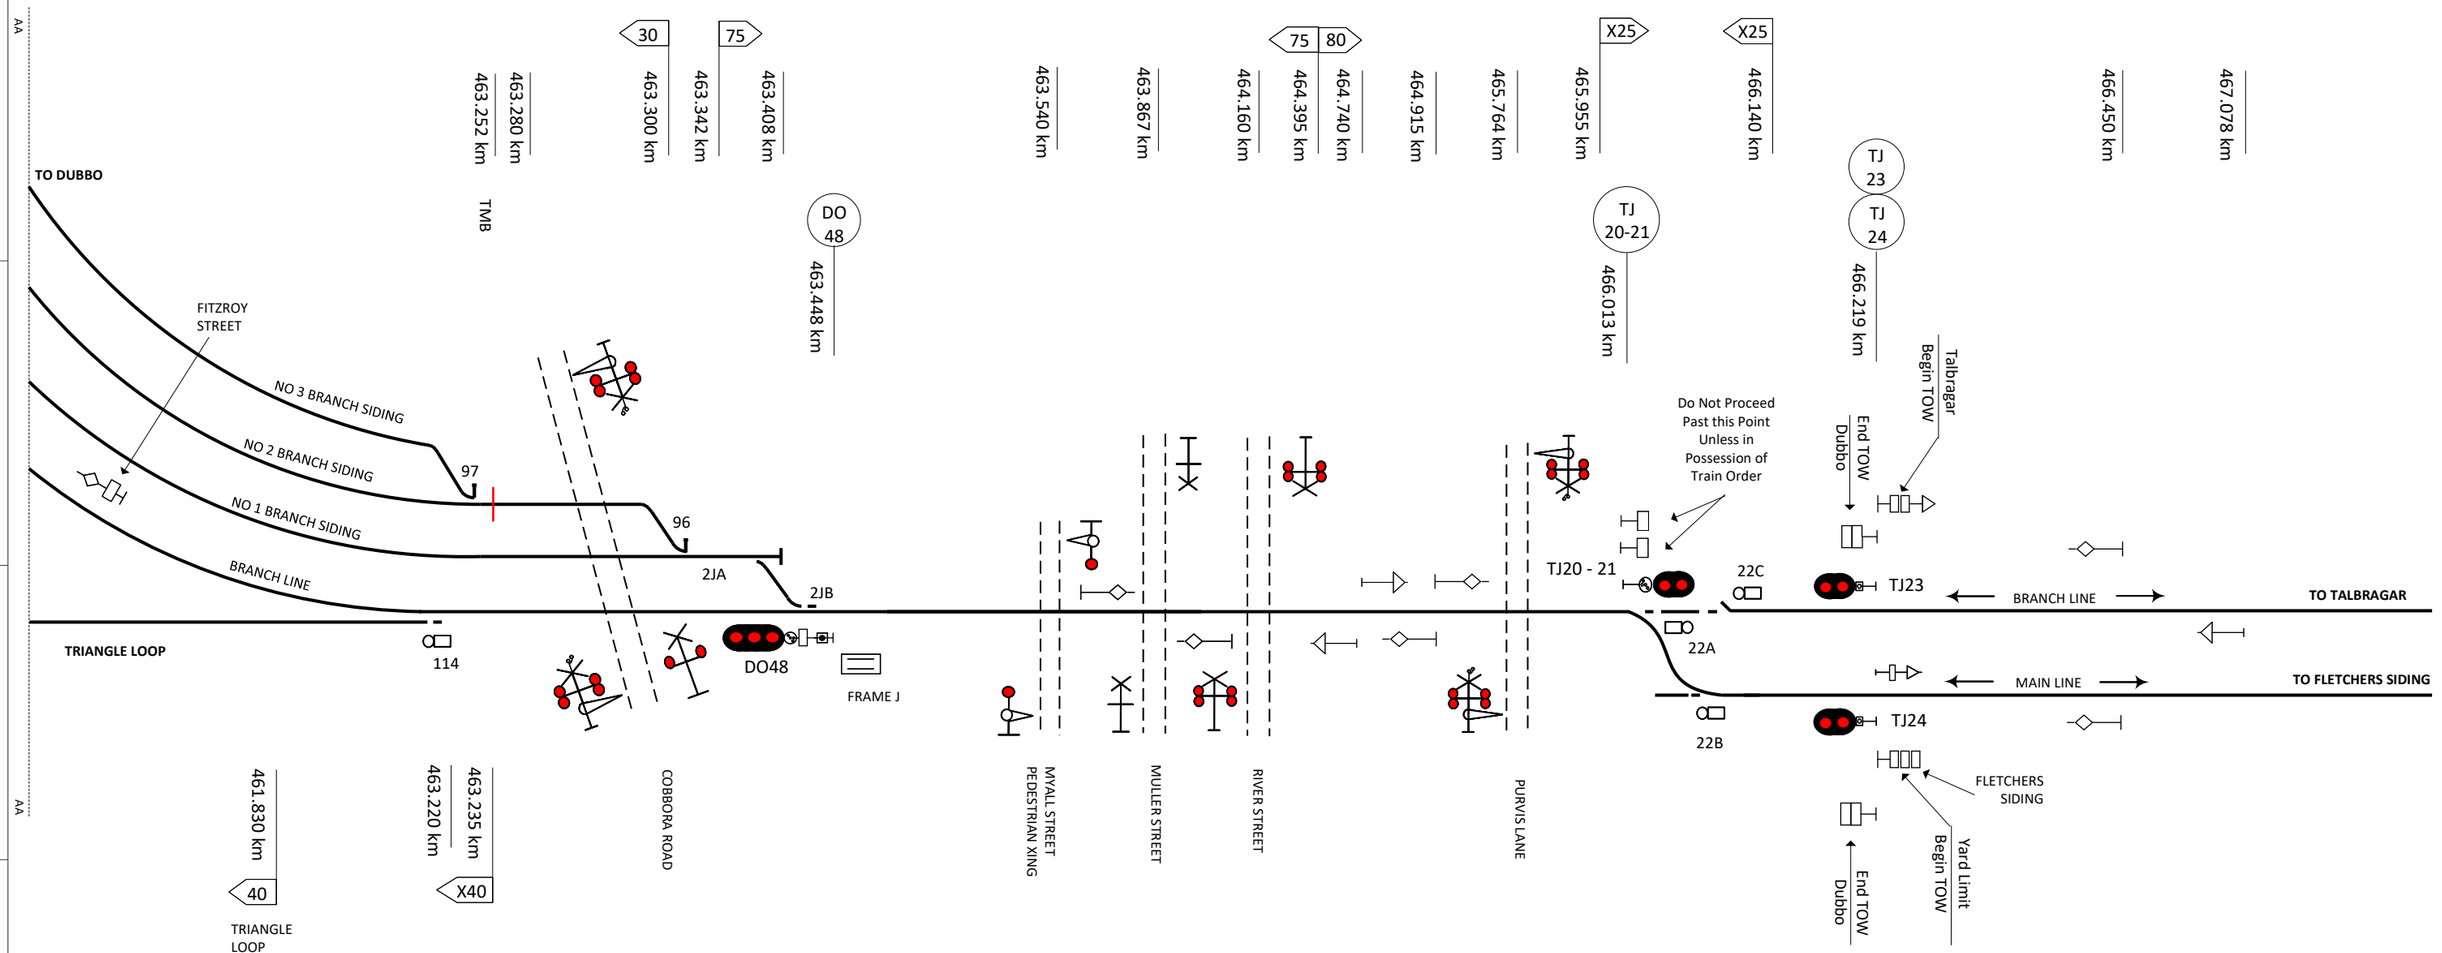

This diagram must be used in conjunction with the corresponding Network Information Book containing the location specific information in Section 2 as well as the legend and general information in Section 1.

Rev	Date	Revision Description	Designed	Checked	Ind.Rev	Approved
5	30/10/25	Maintenance boundary added at 97 points				
4	5/8/22	DO48 signal km updated				
3	10/2/22	Speed signs updated				
2	5/5/20	Shunting neck removed & triangle loop speed sign added				
1	25/9/19	Myall St pedestrian crossing & Muller St road crossing added				

Designed	B HILL	5/1/16
Checked	J SPARROW	5/1/16
Ind. Rev. Company	ARTC	Ind. Rev. Name R RATH
Review Signature		5/1/16

ARTC ACCEPTANCE
Accepted by P CAMPBELL
Signed:
Acceptance Date 5/1/16

ARTC

NIB-T0546

Sheet No 1 of 1
Sheet Size A3
Scale NTS

TITLE

TROY JUNCTION

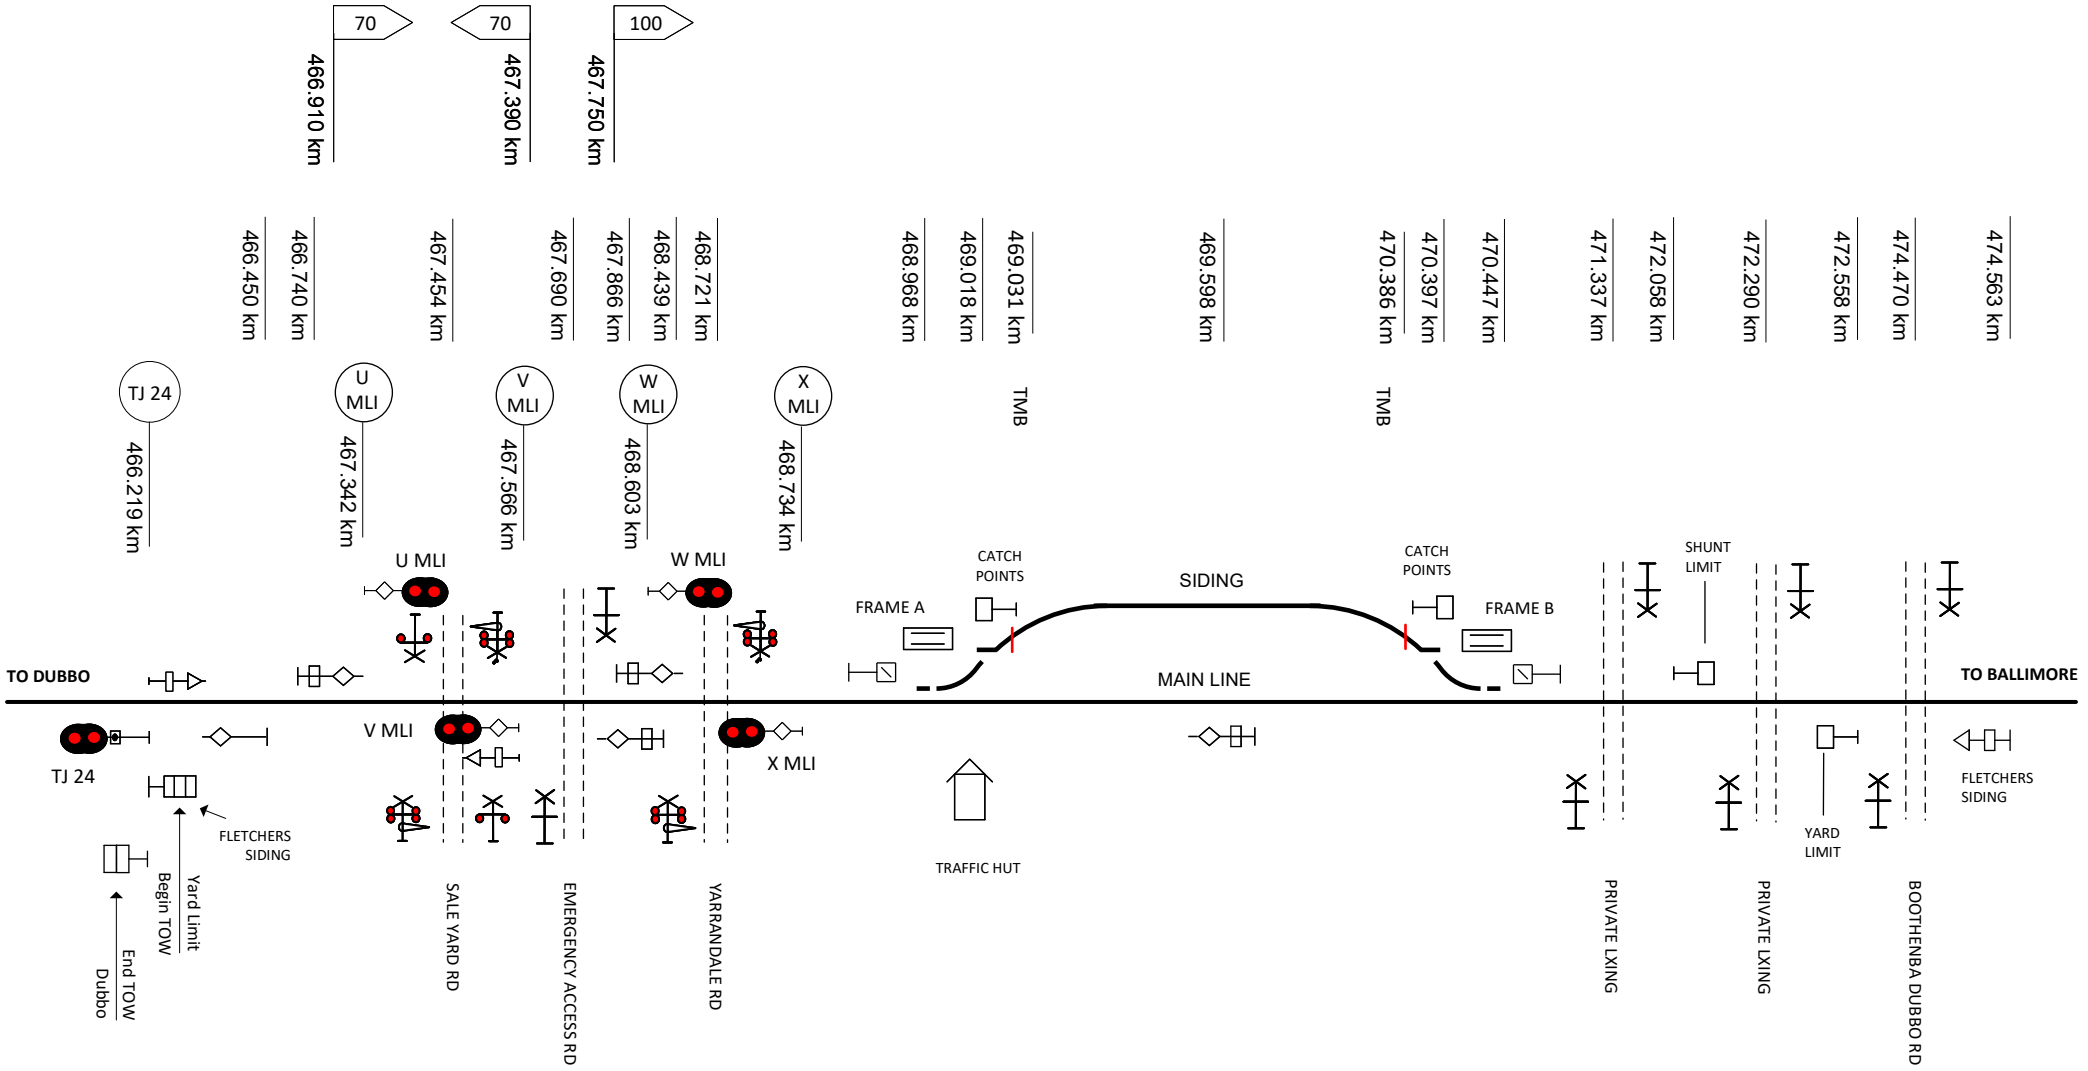

This diagram must be used in conjunction with the corresponding Network Information Book containing the location specific information in Section 2 as well as the legend and general information in Section 1.

Rev	Date	Revision Description	Designed	Checked	Ind.Rev	Approved
3	30/10/25	Maintenance boundary added & points kms updated				
2	27/9/22	Sale Yard Rd crossing updated				
1	27/5/19	Boothenba Dubbo Rd & private crossings added				

Designed	B HILL	5/1/16
Checked	J SPARROW	5/1/16
Ind. Rev. Company	ARTC	
Ind. Rev. Name	R RATH	
Review Signature		5/1/16

ARTC ACCEPTANCE
Accepted by P CAMPBELL
Signed:
Acceptance Date 5/1/16

ARTC

NIB-T0547

Sheet No 1 of 1
Scale NTS
Sheet Size A4

TITLE

FLETCHERS SIDING

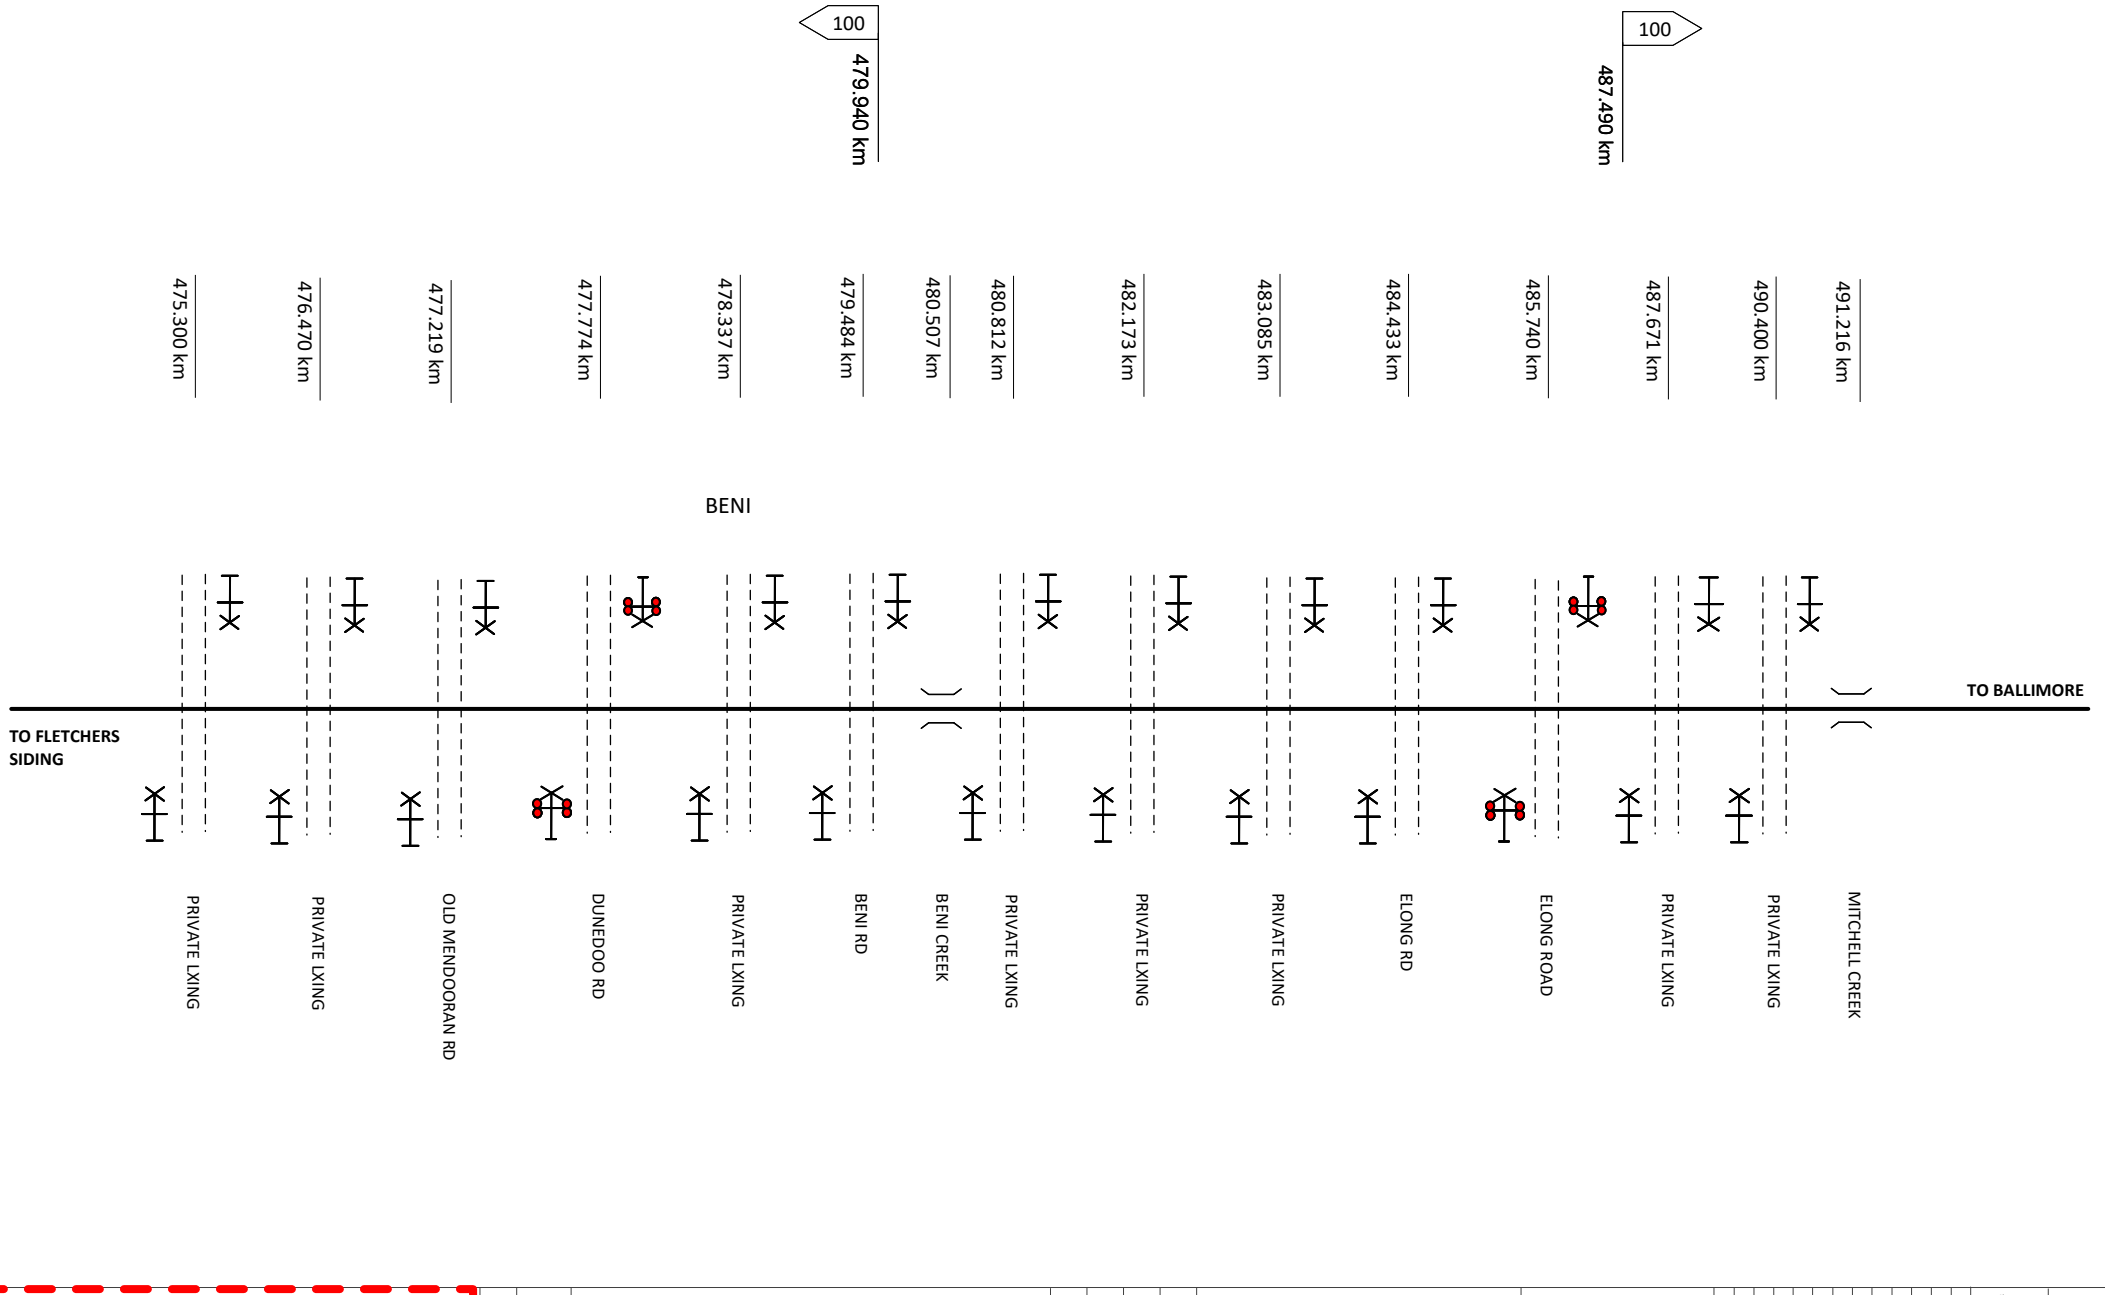

This diagram must be used in conjunction with the corresponding Network Information Book containing the location specific information in Section 2 as well as the legend and general information in Section 1.

Rev	Date	Revision Description	Designed	Checked	Ind.Rev	Approved
1	29/10/25	Beni Creek bridge added & LX 492.520km moved to Ballimore diagram				

Designed	B HILL	23/5/19
Checked	J SPARROW	23/5/19
Ind. Rev. Company	ARTC	Ind. Rev. Name R RATH
Review Signature		23/5/19

ARTC ACCEPTANCE
Accepted by P CAMPBELL
Signed:
Acceptance Date 23/5/19

ARTC

NIB-T0747

Sheet No 1 of 1
Sheet Size A4
Scale NTS

TITLE

FLETCHERS SIDING - BALLIMORE

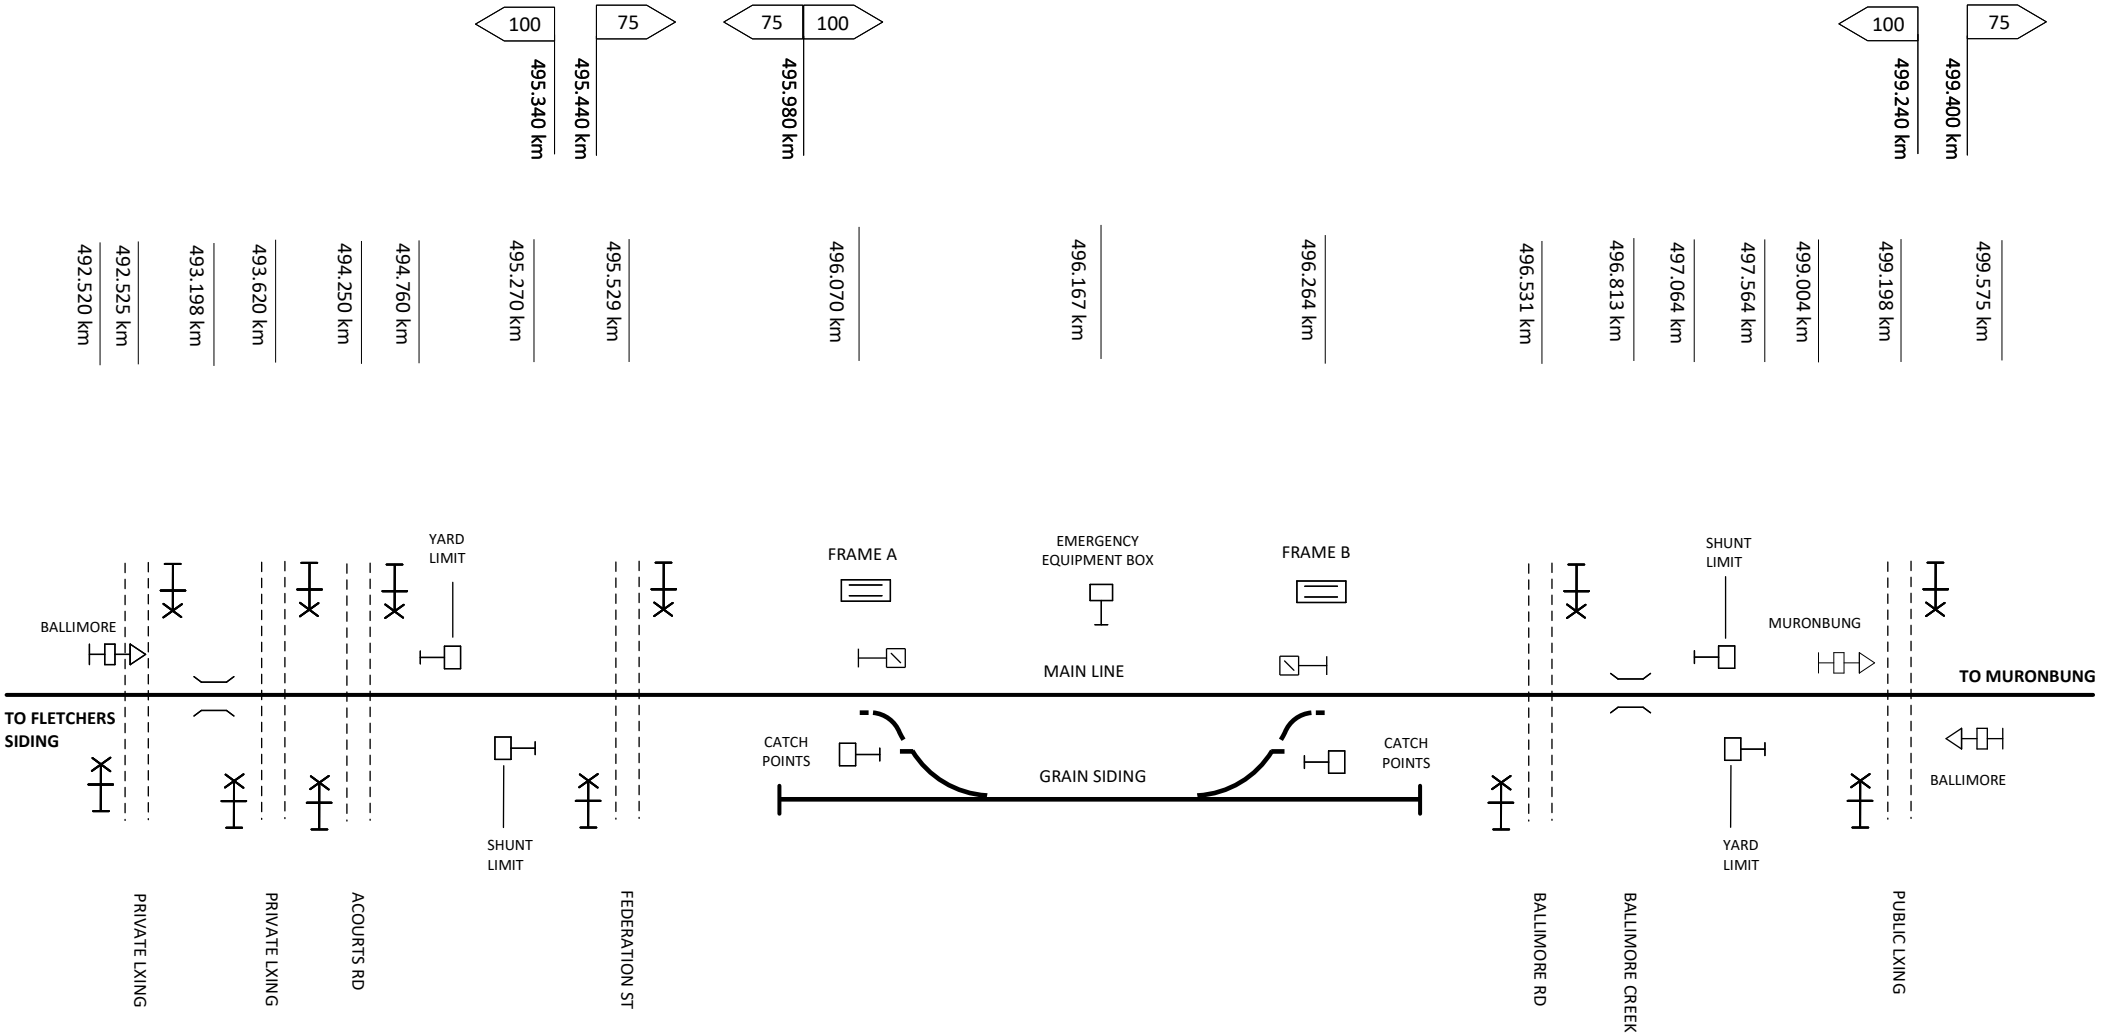

This diagram must be used in conjunction with the corresponding Network Information Book containing the location specific information in Section 2 as well as the legend and general information in Section 1.

Rev	Date	Revision Description	Designed	Checked	Ind.Rev	Approved
2	29/10/25	LX 492.525km moved from Fletchers Siding to Ballimore diagram				
1	22/04/20	Private crossing & Ballimore creek added				

Designed	B HILL	5/1/16
Checked	J SPARROW	5/1/16
Ind. Rev. Company	ARTC	Ind. Rev. Name R RATH
Review Signature		5/1/16

ARTC ACCEPTANCE
Accepted by P CAMPBELL
Signed:
Acceptance Date 5/1/16

ARTC

NIB-T0548

Sheet No 1 of 1
Scale NTS
Sheet Size A4

TITLE

BALLIMORE

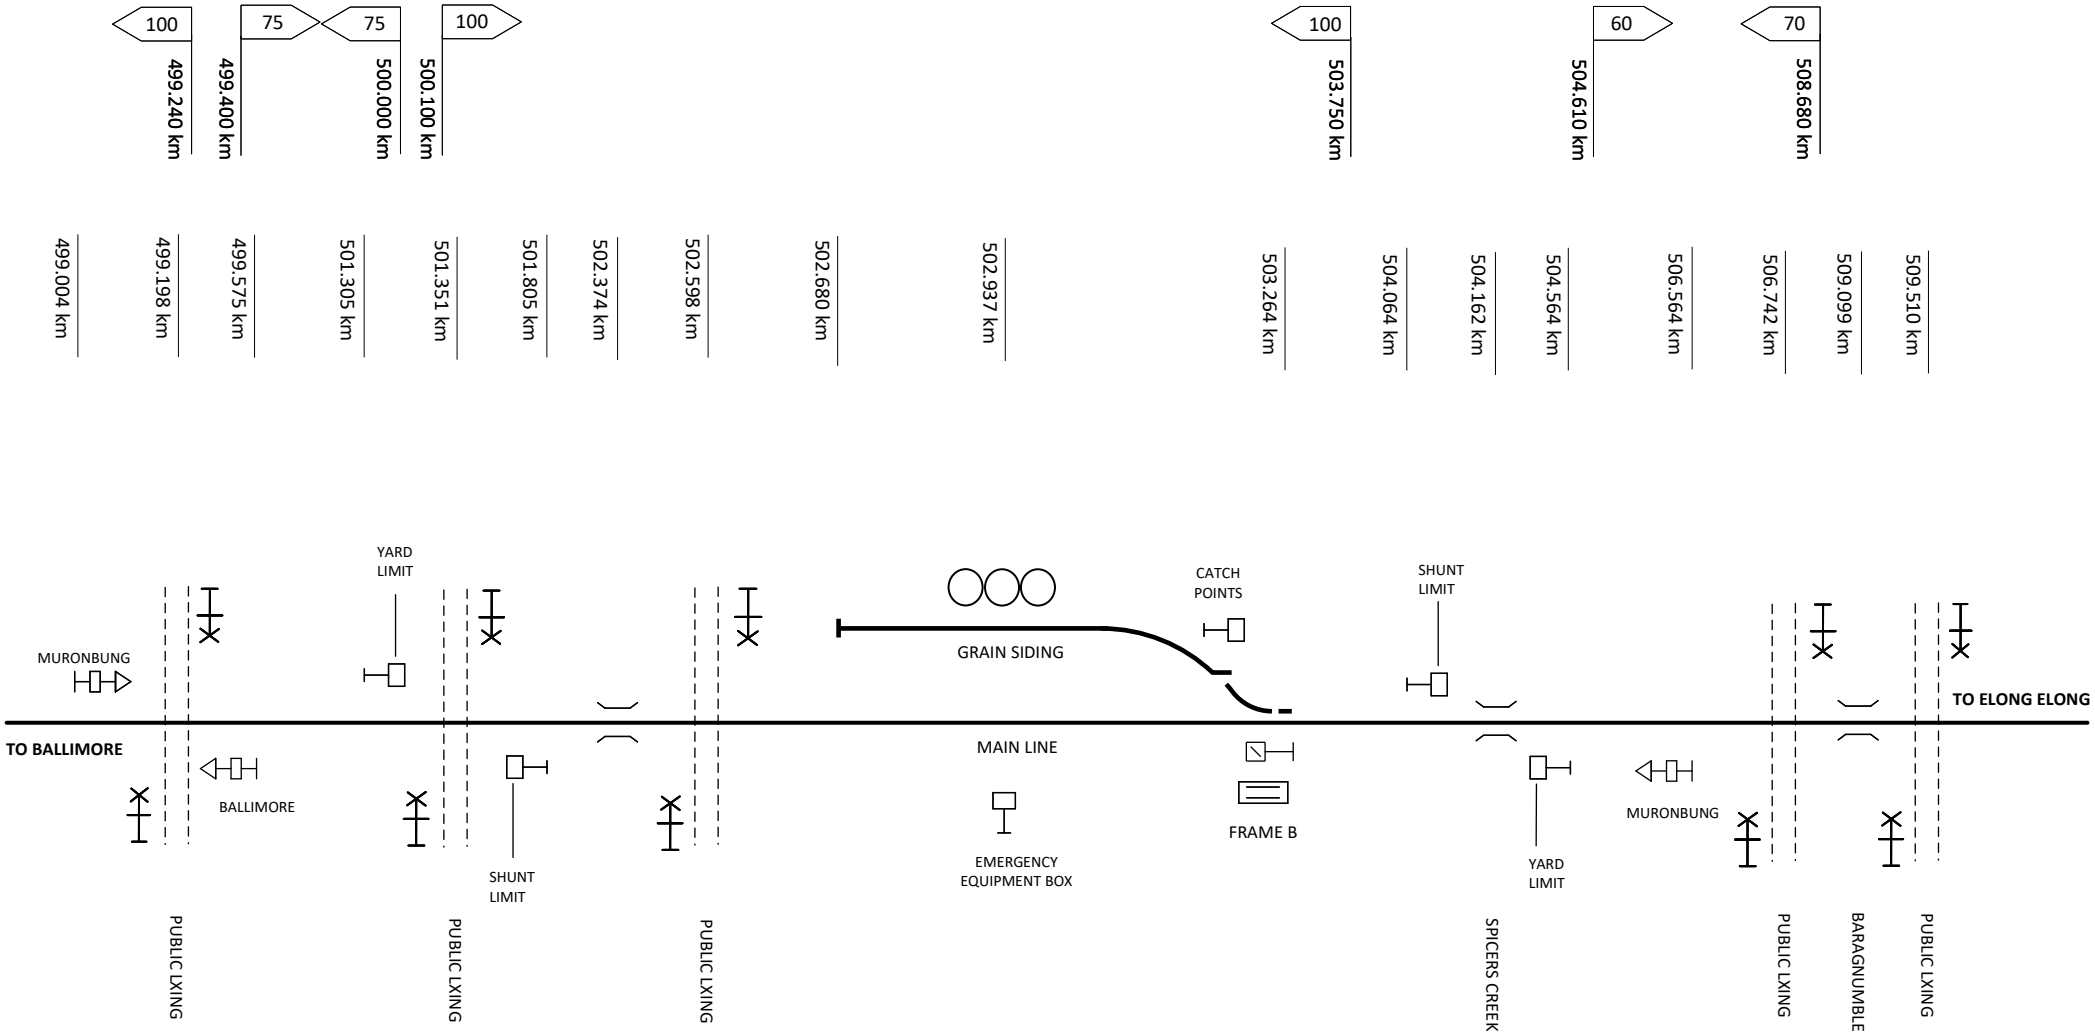

This diagram must be used in conjunction with the corresponding Network Information Book containing the location specific information in Section 2 as well as the legend and general information in Section 1.

Rev	Date	Revision Description	Designed	Checked	Ind.Rev	Approved
2	27/05/24	Frame C and points removed, stop block added				
2	30/08/23	Speed signs updated				
1	22/04/20	Public crossings at506.742 & 509.510km & bridges added				

Designed	B HILL	5/1/16
Checked	J SPARROW	5/1/16
Ind. Rev. Company	ARTC	
Ind. Rev. Name	R RATH	
Review Signature		5/1/16

ARTC ACCEPTANCE
Accepted by: P CAMPBELL
Signed:
Acceptance Date: 5/1/16

ARTC

TITLE

MURONBUNG

NIB-T0549

Sheet No: 1 of 1
Scale: NTS
Sheet Size: A4

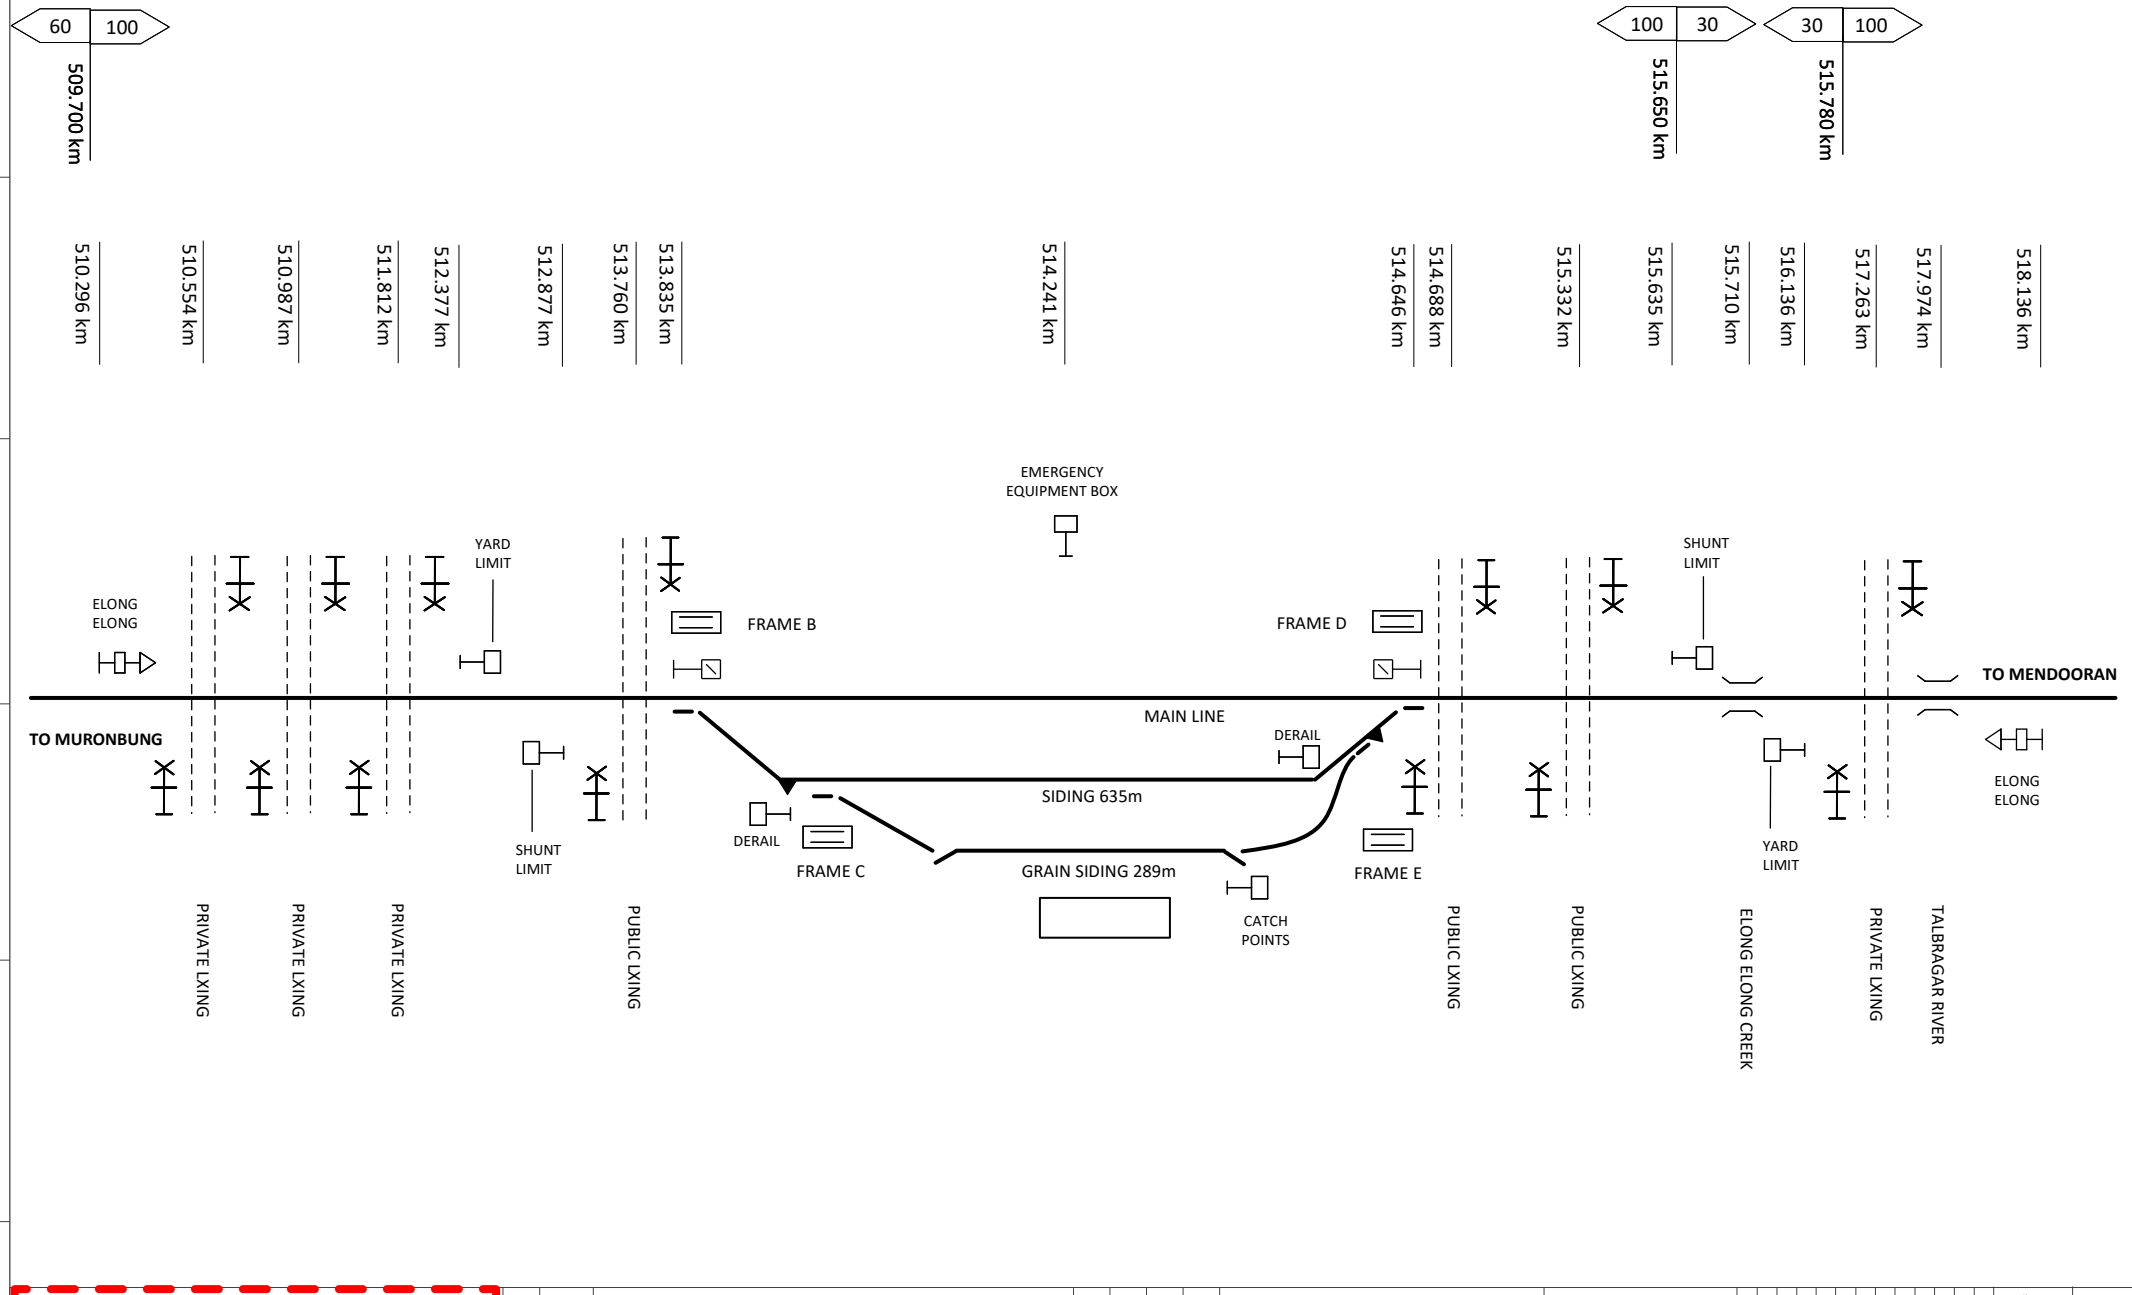

This diagram must be used in conjunction with the corresponding Network Information Book containing the location specific information in Section 2 as well as the legend and general information in Section 1.

Rev	Date	Revision Description	Designed	Checked	Ind.Rev	Approved
2	21/05/21	Frame A removed				
1	22/04/20	Private crossings & bridges added				

Designed	B HILL	5/1/16
Checked	J SPARROW	5/1/16
Ind. Rev. Company	ARTC	Ind. Rev. Name R RATH
Review Signature		5/1/16

ARTC ACCEPTANCE
Accepted by P CAMPBELL
Signed:
Acceptance Date 5/1/16

ARTC

TITLE

ELONG ELONG

NIB-T0550

Sheet No 1 of 1
Scale NTS
Sheet Size A4

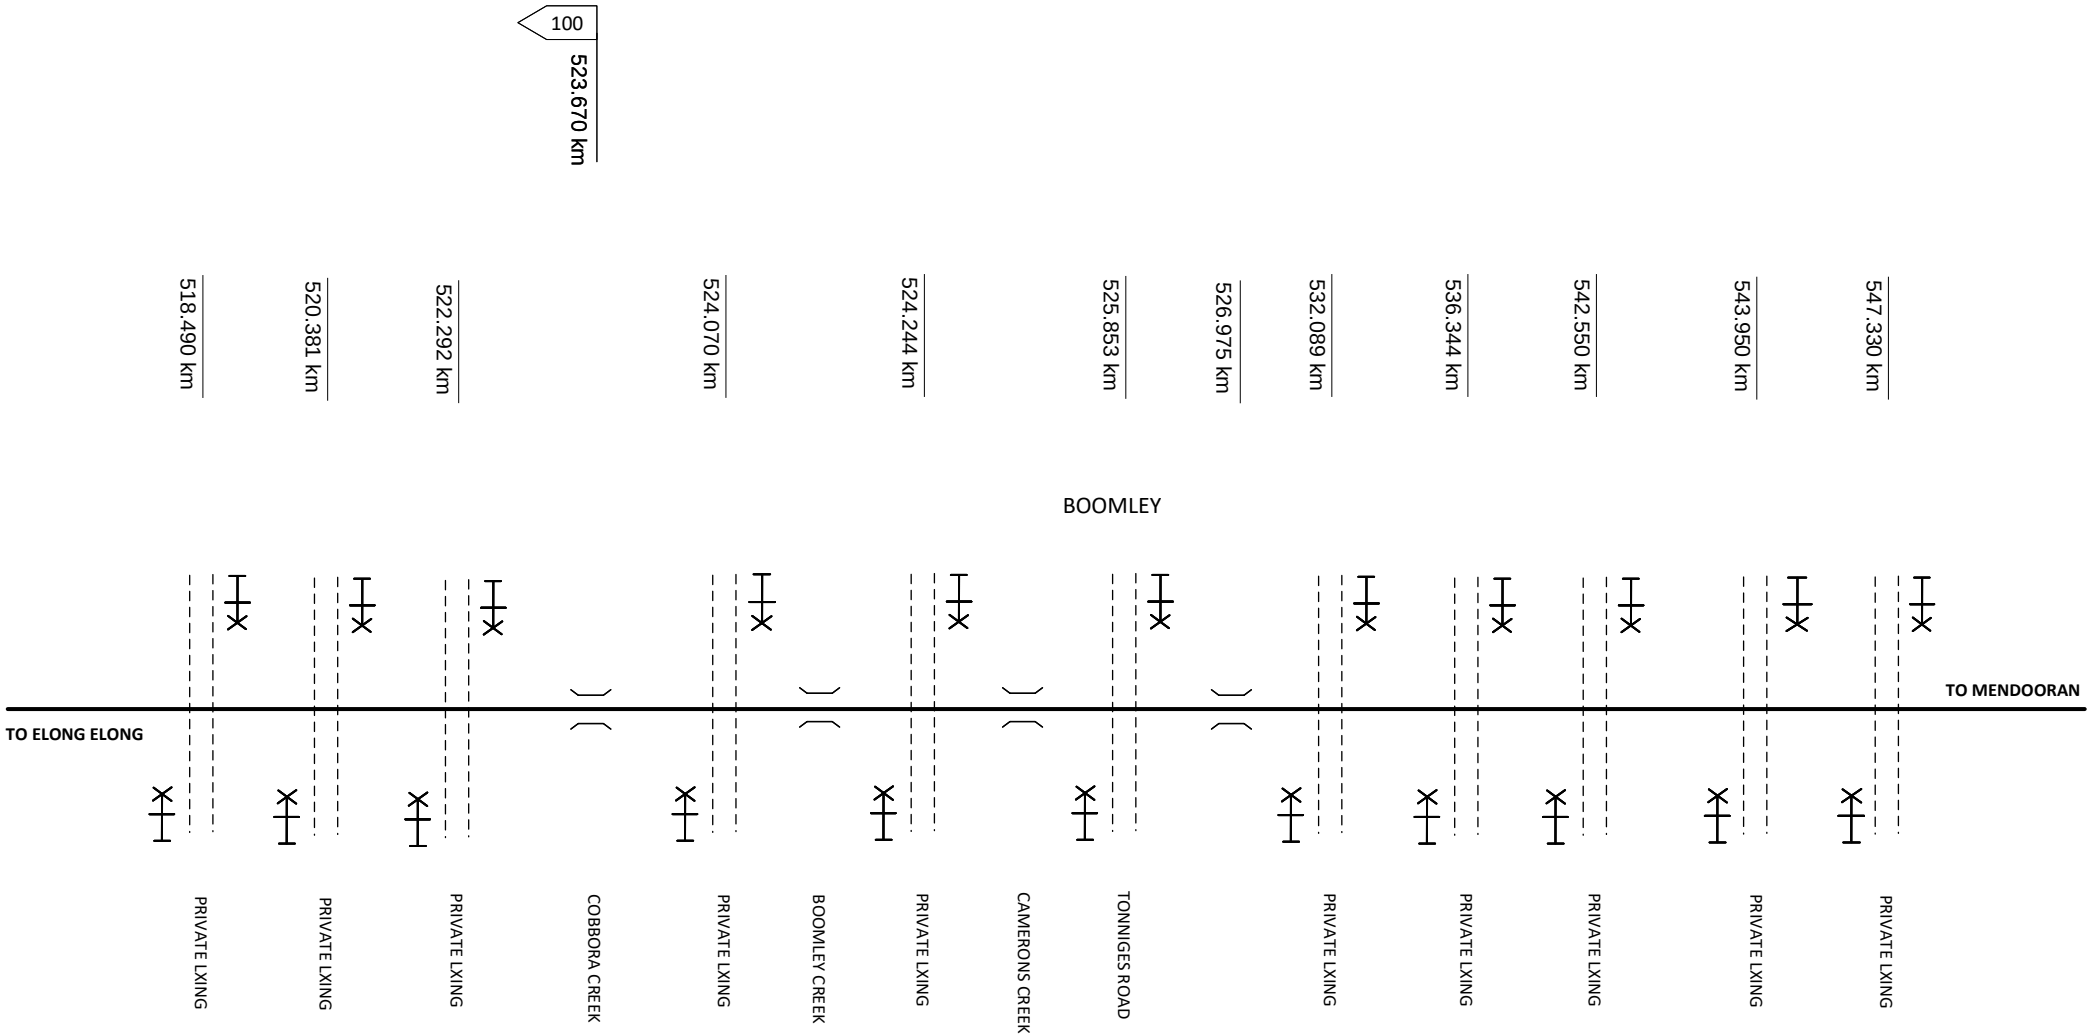

This diagram must be used in conjunction with the corresponding Network Information Book containing the location specific information in Section 2 as well as the legend and general information in Section 1.

Rev	Date	Revision Description	Designed	Checked	Ind.Rev	Approved

Designed	B HILL	23/5/19	ARTC ACCEPTANCE
Checked	J SPARROW	23/5/19	Accepted by P CAMPBELL
Ind. Rev. Company	ARTC	Ind. Rev. Name	R RATH
Review Signature		23/5/19	Signed:
			Acceptance Date 23/5/19

ARTC

NIB-T0768

Sheet No 1 of 1

Sheet Size A4

Scale NTS

TITLE

ELONG ELONG - MENDOORAN

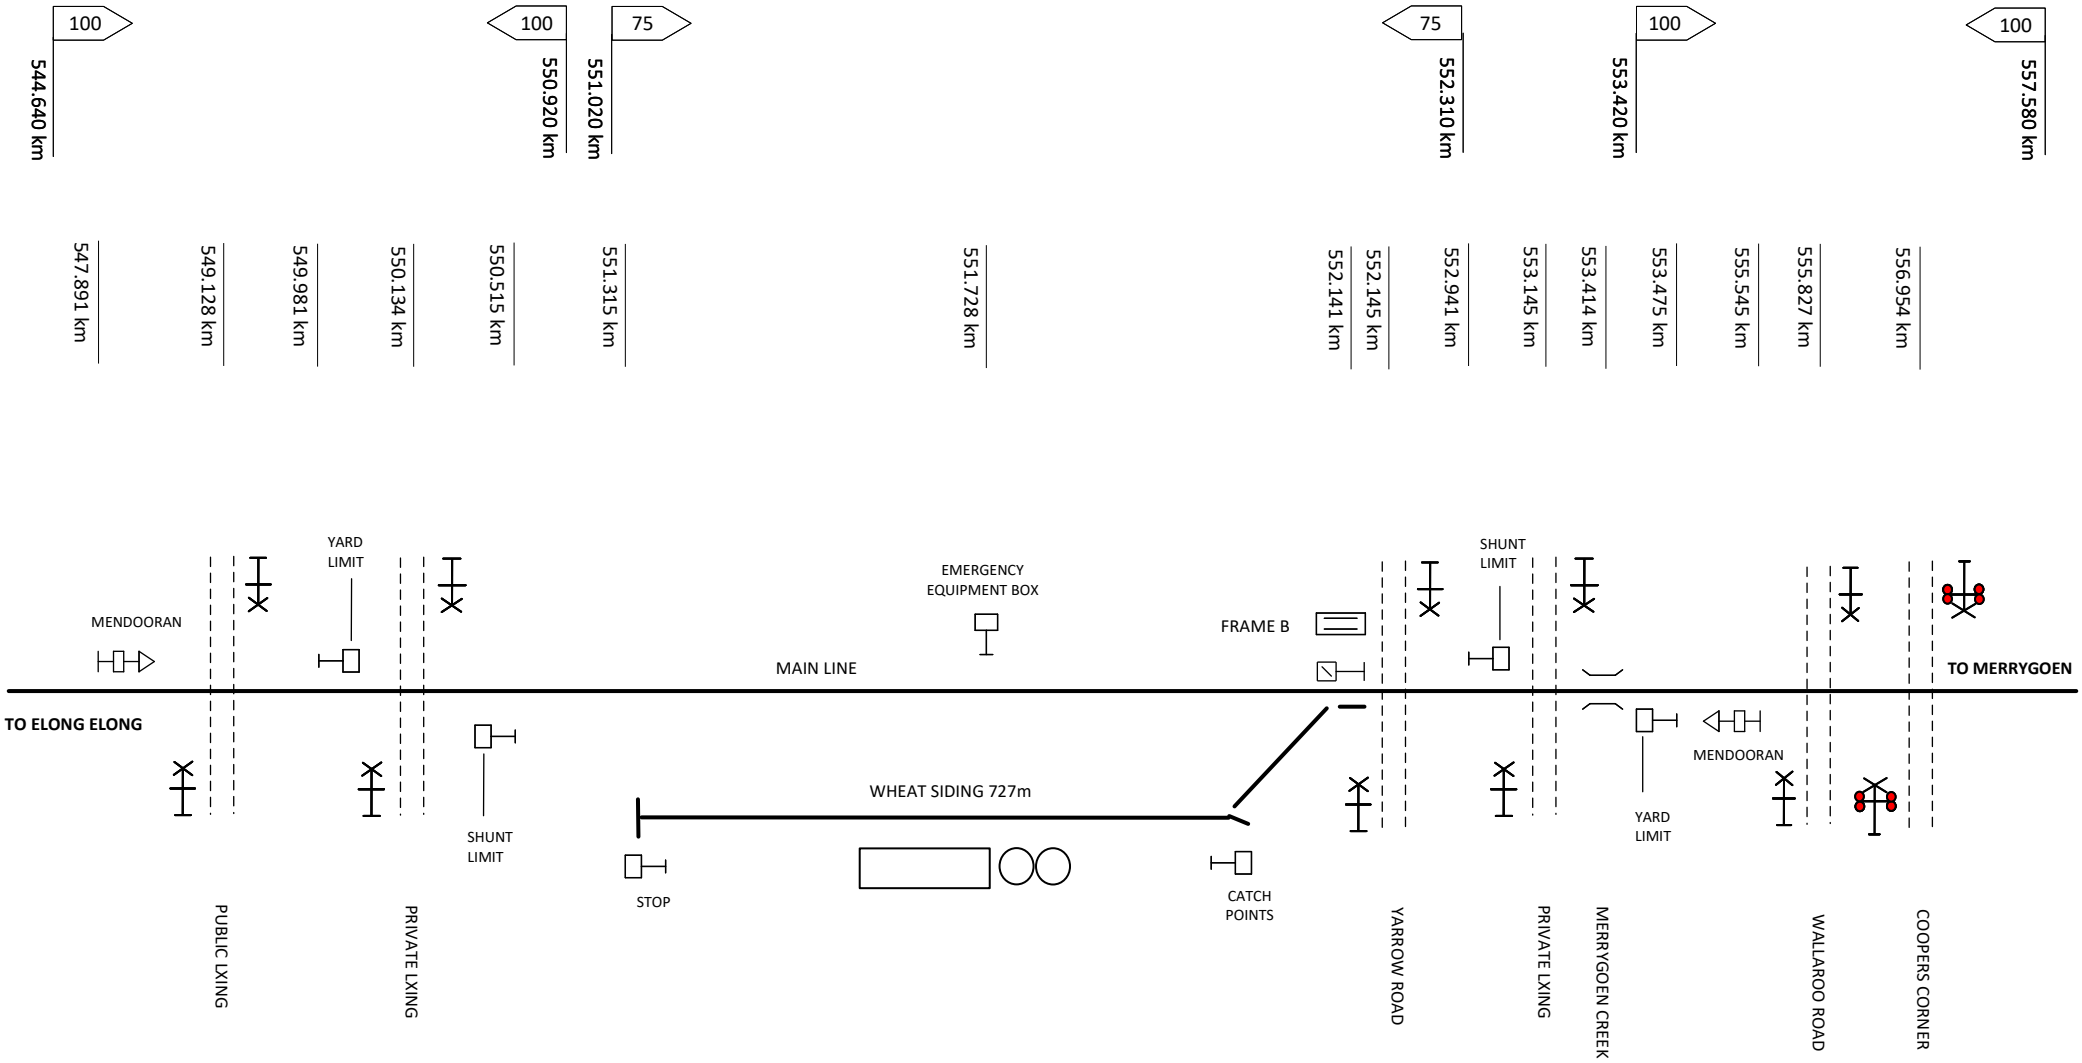

This diagram must be used in conjunction with the corresponding Network Information Book containing the location specific information in Section 2 as well as the legend and general information in Section 1.

Rev	Date	Revision Description	Designed	Checked	Ind.Rev	Approved
4	15/9/26	Siding length updated to match drivers diagram dated June 2026				
3	25/5/26	Siding updated and C Frame removed				
2	22/04/20	Level crossings & bridges added				
1	27/5/19	Coopers Corner crossing added				

Designed	B HILL	5/1/16	ARTC ACCEPTANCE
Checked	J SPARROW	5/1/16	Accepted by P CAMPBELL
Ind. Rev. Company	ARTC	Ind. Rev. Name	R RATH
Review Signature		5/1/16	Signed:
			Acceptance Date 5/1/16

ARTC

NIB-T0551

Sheet No 1 of 1

Sheet Size A4

Scale NTS

TITLE

MENDOORAN

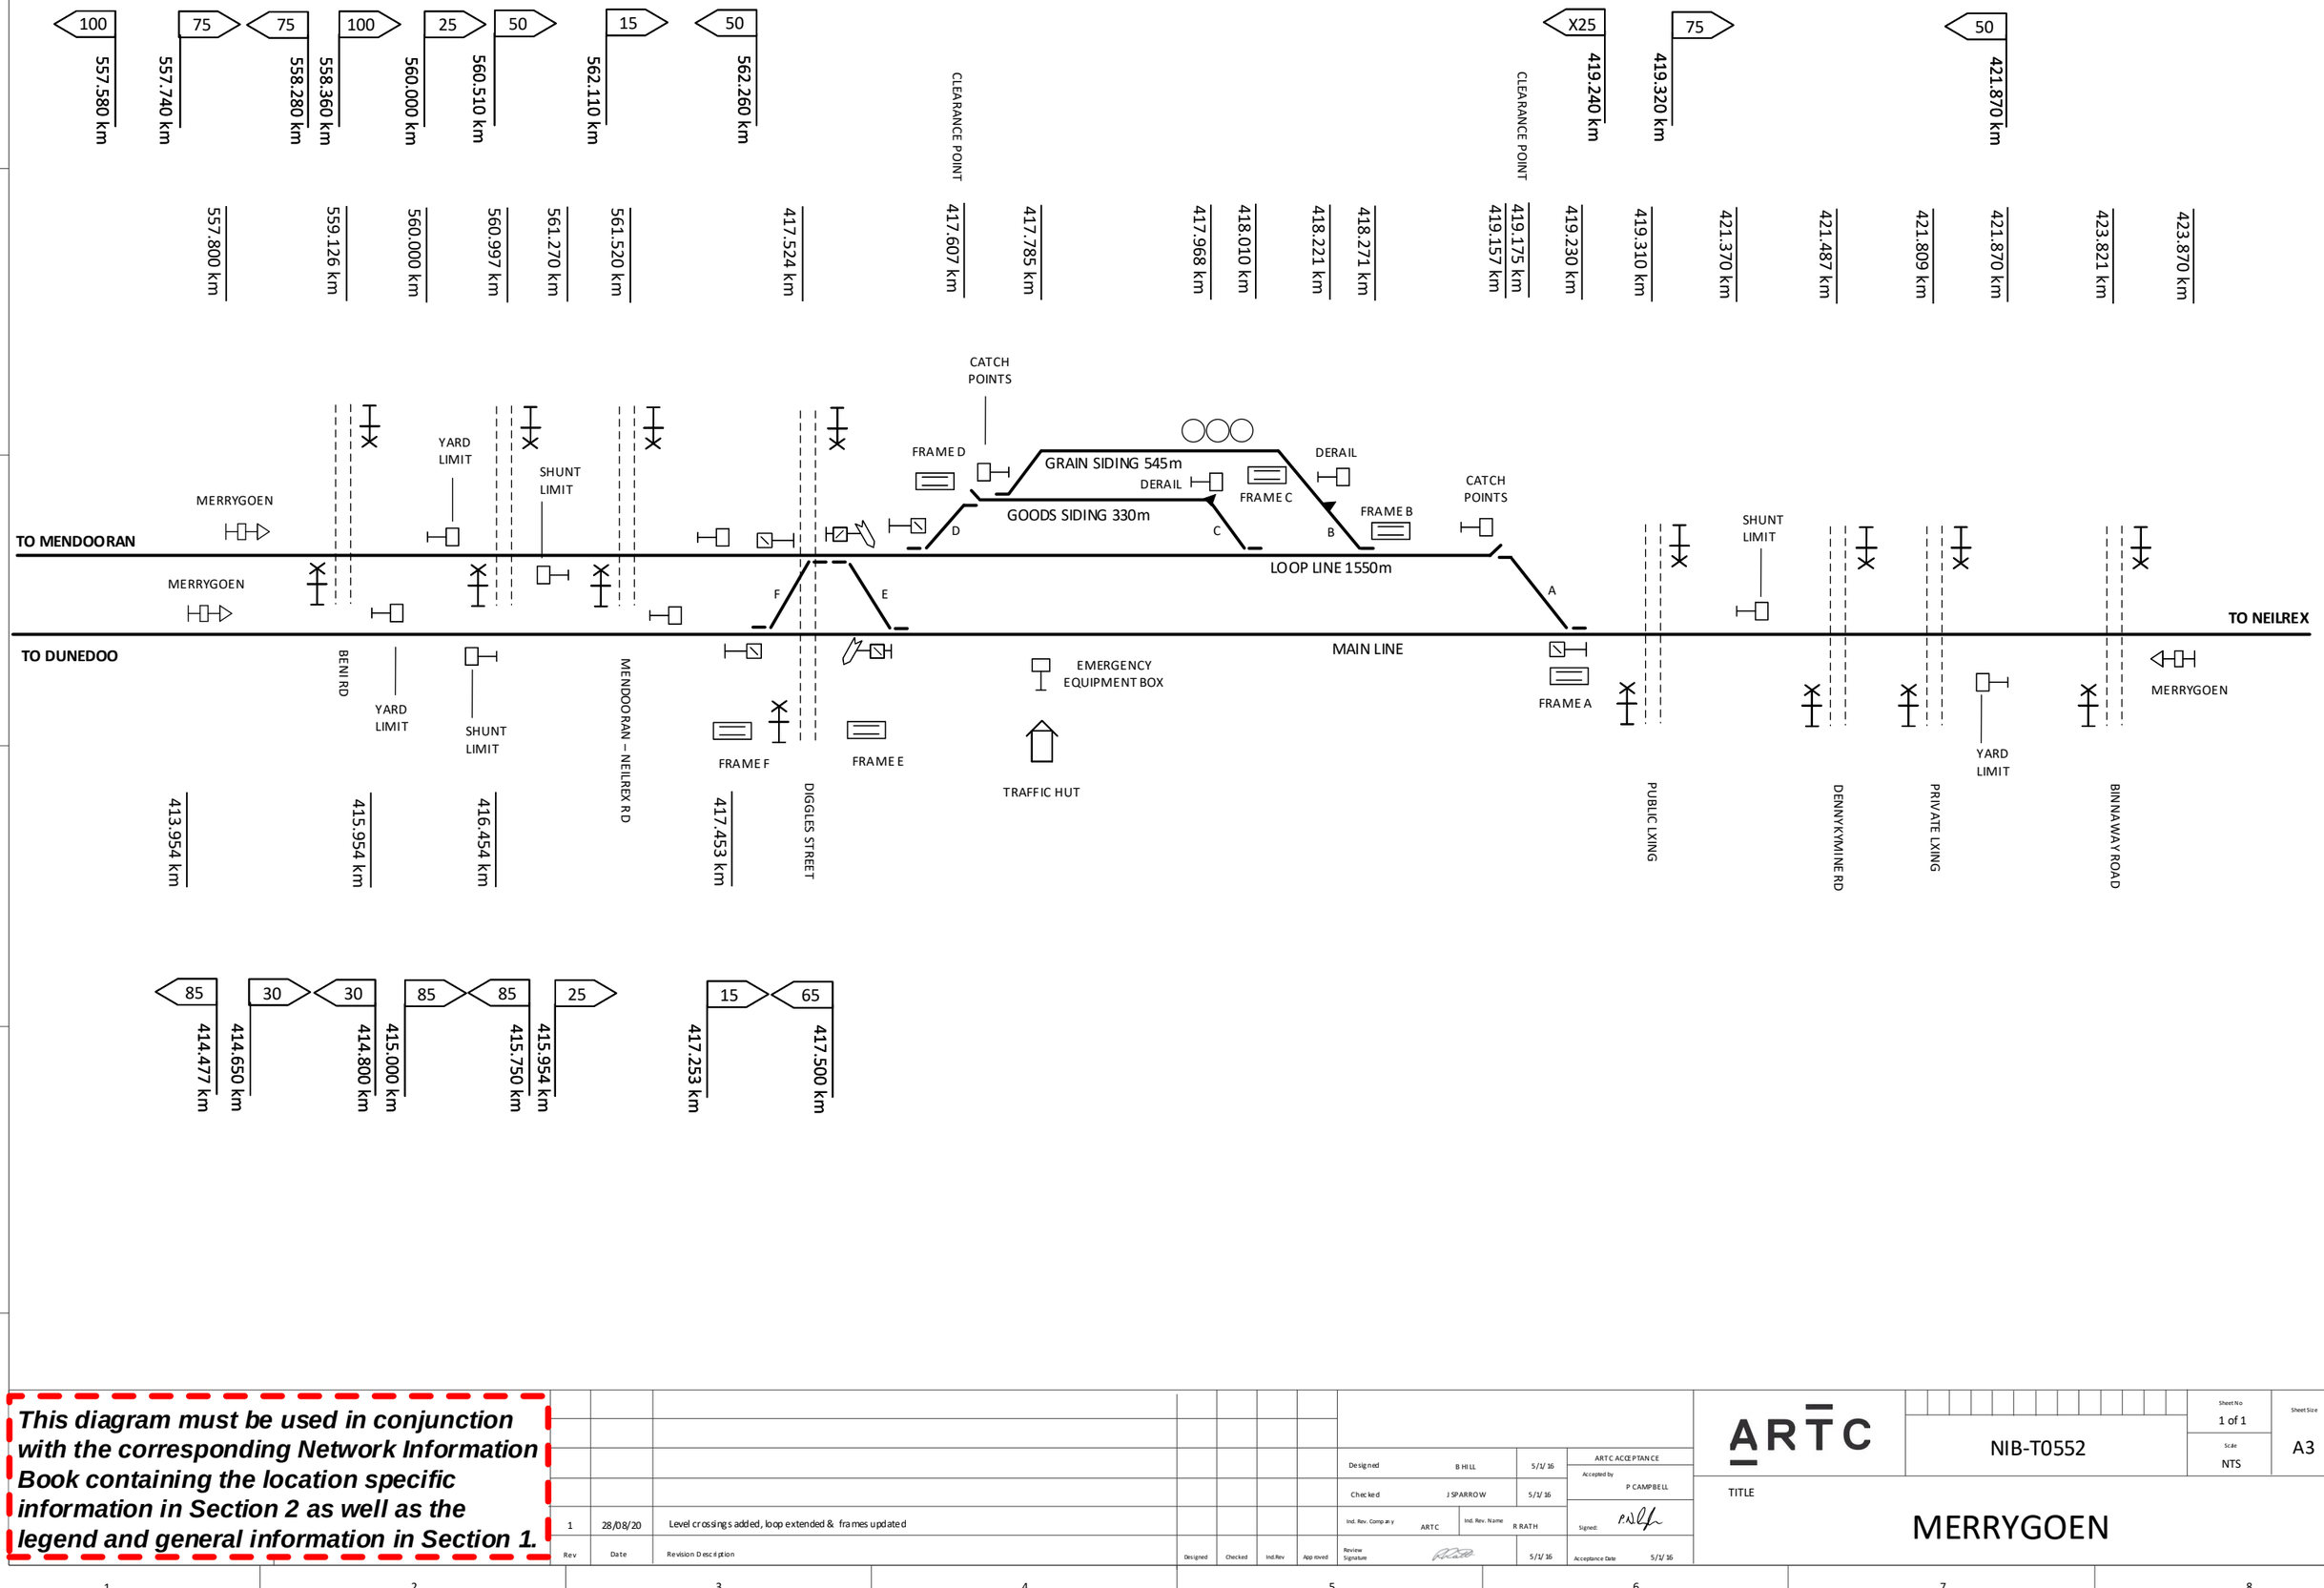

This diagram must be used in conjunction with the corresponding Network Information Book containing the location specific information in Section 2 as well as the legend and general information in Section 1.

Rev	Date	Revision Description	Designed	Checked	Ind.Rev	Approved
1	28/08/20	Level crossings added, loop extended & frames updated				

Designed	B HILL	5/1/16
Checked	J SPARROW	5/1/16
Ind. Rev. Company	ARTC	Ind. Rev. Name R RATH
Review Signature		5/1/16

ARTC ACCEPTANCE
Accepted by P CAMPBELL
Signed:
Acceptance Date 5/1/16

ARTC

NIB-T0552

Sheet No 1 of 1
Scale NTS
Sheet Size A3

TITLE

MERRYGOEN

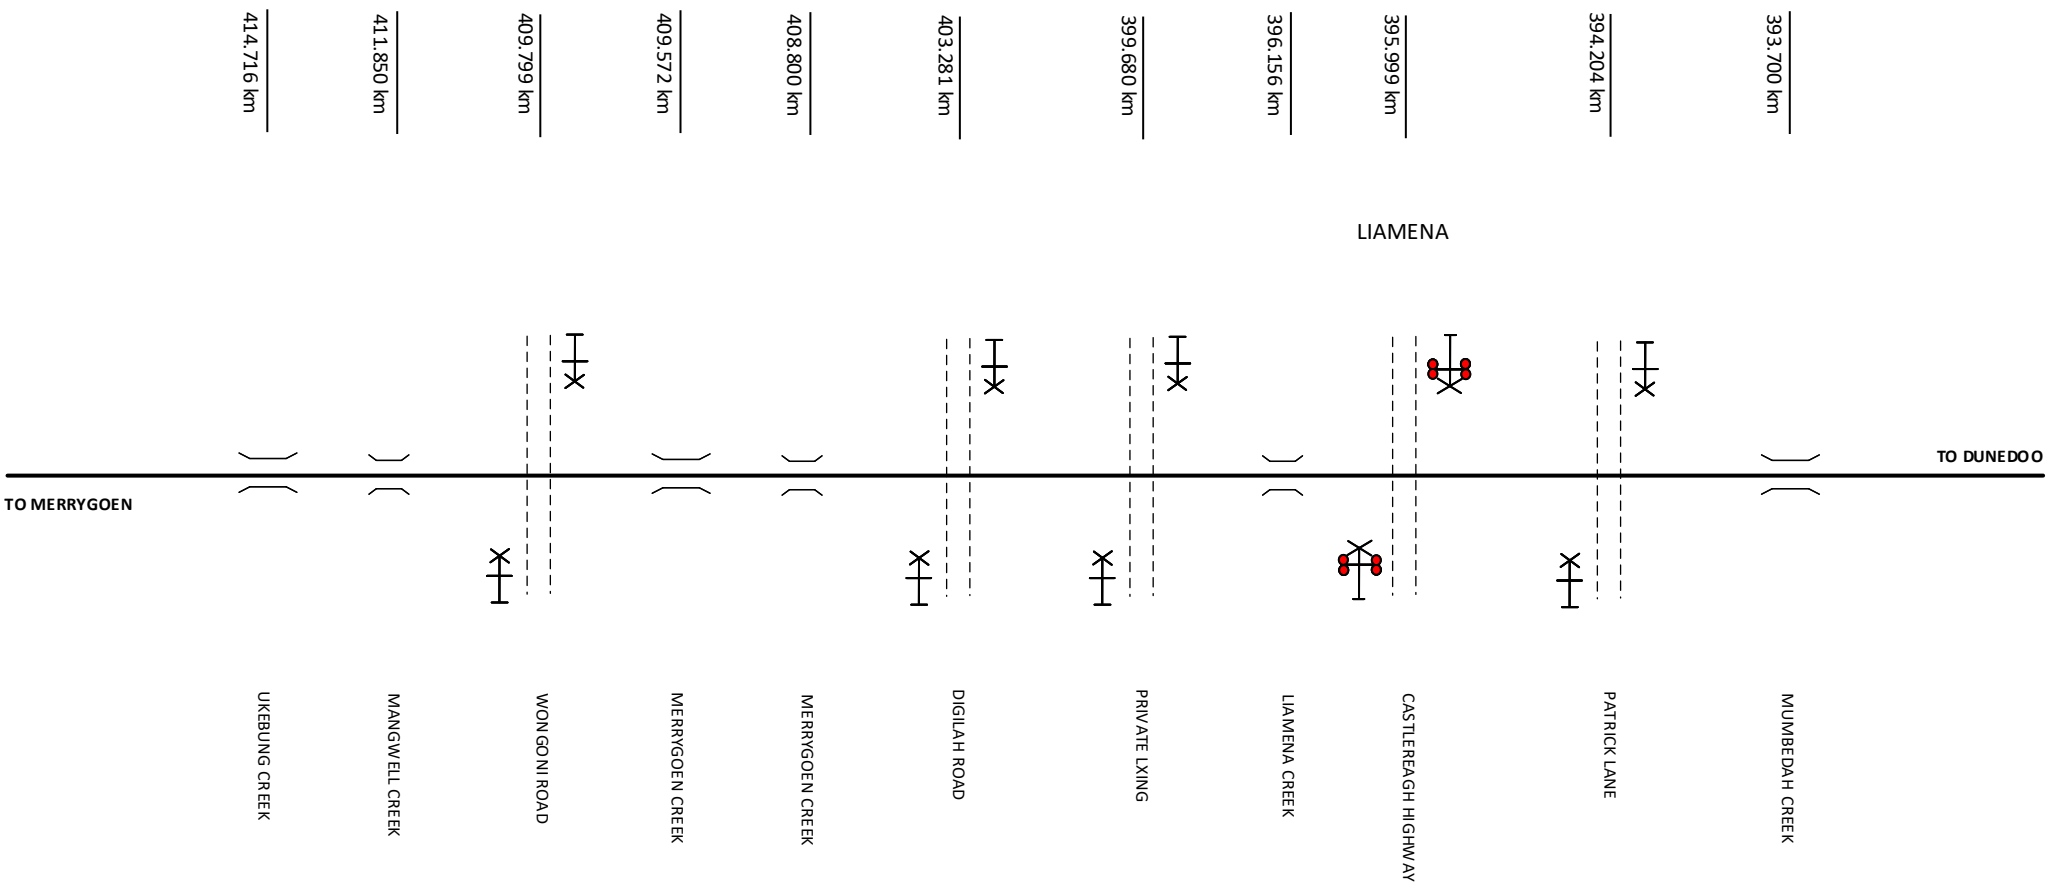

This diagram must be used in conjunction with the corresponding Network Information Book containing the location specific information in Section 2 as well as the legend and general information in Section 1.

Rev	Date	Revision Description	Designed	Checked	Ind.Rev	Approved

Designed	B HILL	19/3/20	ARTC ACCEPTANCE
Checked	J SPARROW	19/3/20	Accepted by P CAMPBELL
Ind. Rev. Company	ARTC	Ind. Rev. Name R RATH	Signed:
Review Signature		19/3/20	Acceptance Date 19/3/20

ARTC

NIB-T0750

Sheet No 1 of 1

Scale NTS

Sheet Size A4

TITLE

MERRYGOEN - DUNEDOO

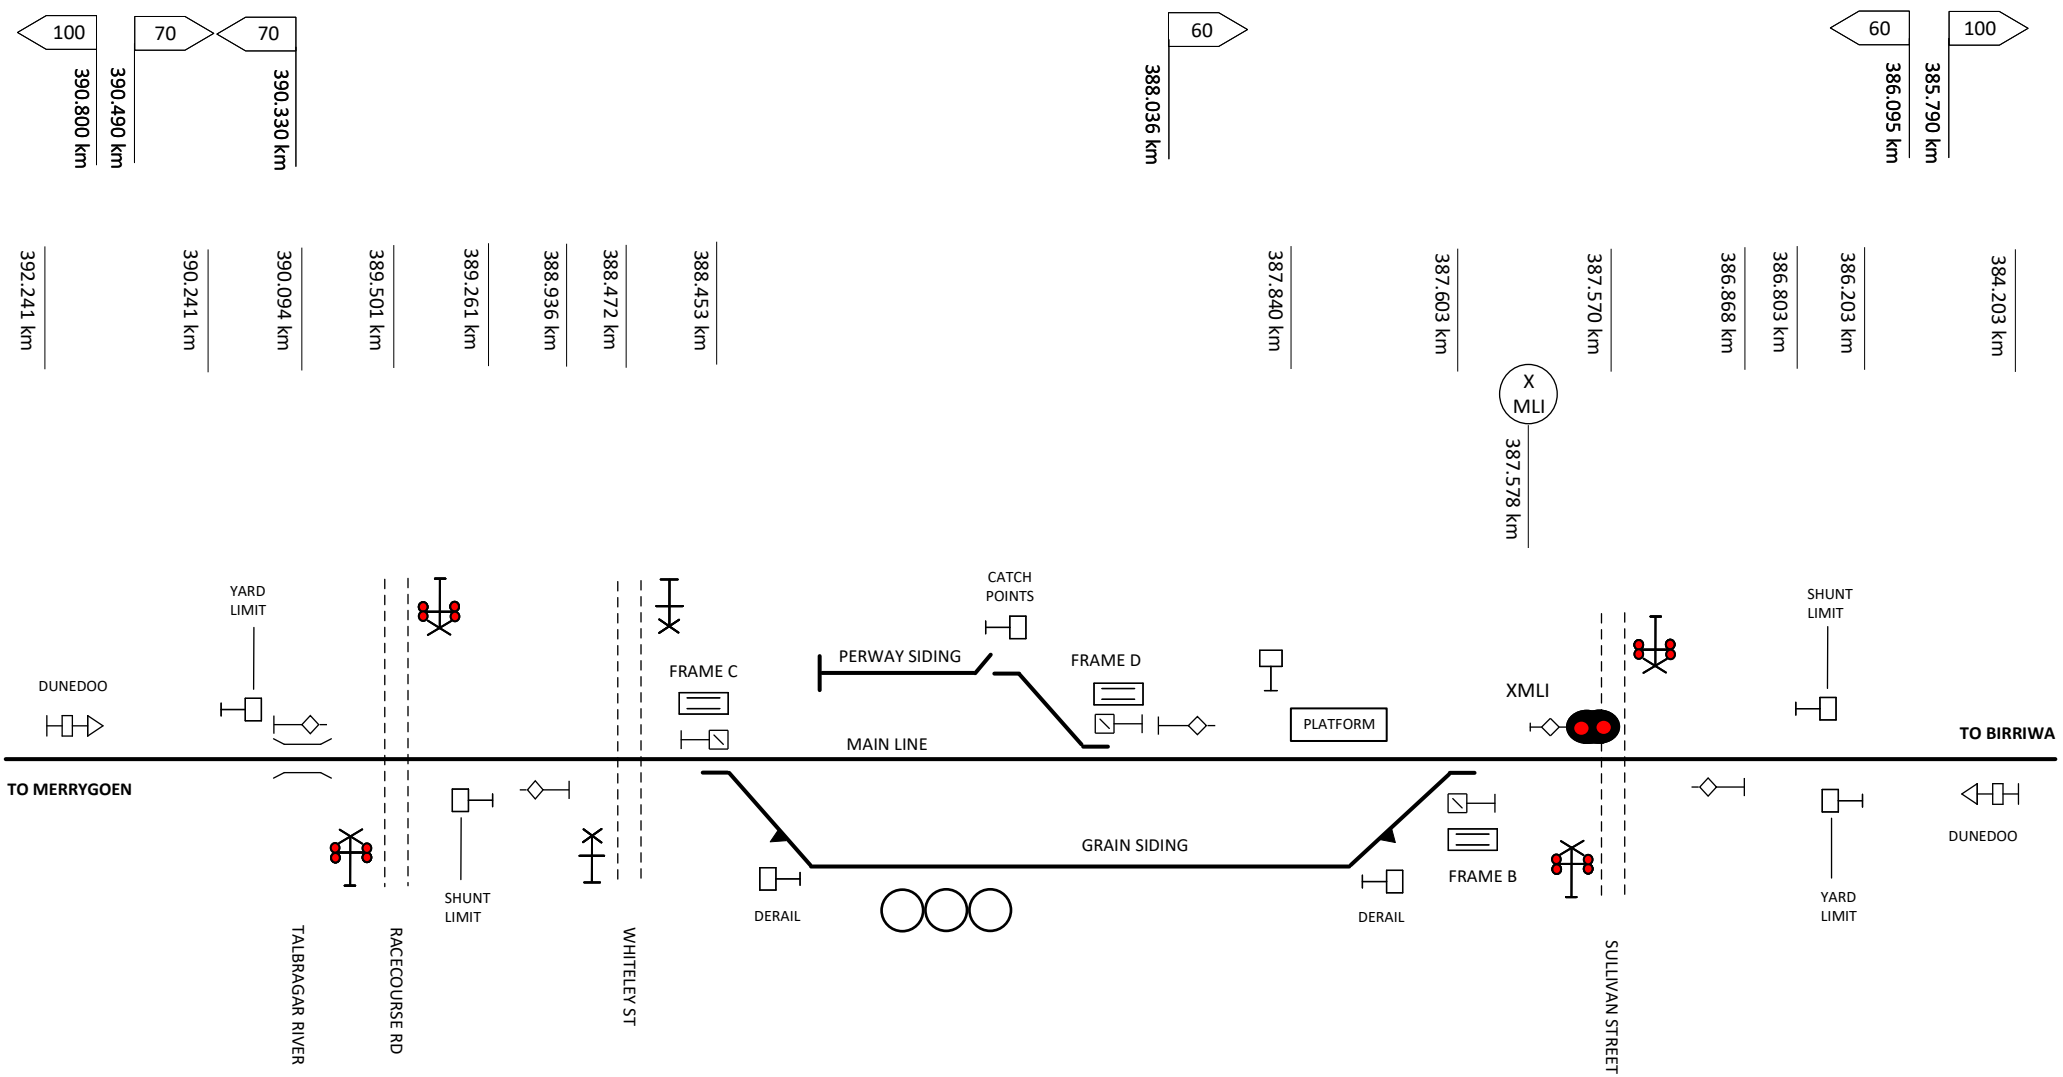

This diagram must be used in conjunction with the corresponding Network Information Book containing the location specific information in Section 2 as well as the legend and general information in Section 1.

Rev	Date	Revision Description	Designed	Checked	Ind.Rev	Approved
5	26/2/24	Removed 80 speed signs and moved 60 sign to 388.036km				
4	7/7/23	Speed sign km updated 385.790km				
3	7/5/20	7 signal removed				
2	24/9/19	Racecourse Rd crossing updated				
1	27/5/19	Sullivan Street crossing updated				

Designed	B HILL	5/1/16
Checked	J SPARROW	5/1/16
Ind. Rev. Company	ARTC	
Ind. Rev. Name	R RATH	
Review Signature		5/1/16

ARTC ACCEPTANCE
Accepted by P CAMPBELL
Signed:
Acceptance Date 5/1/16

ARTC

NIB-T0553

Sheet No 1 of 1
Scale NTS
Sheet Size A4

TITLE

DUNEDOO

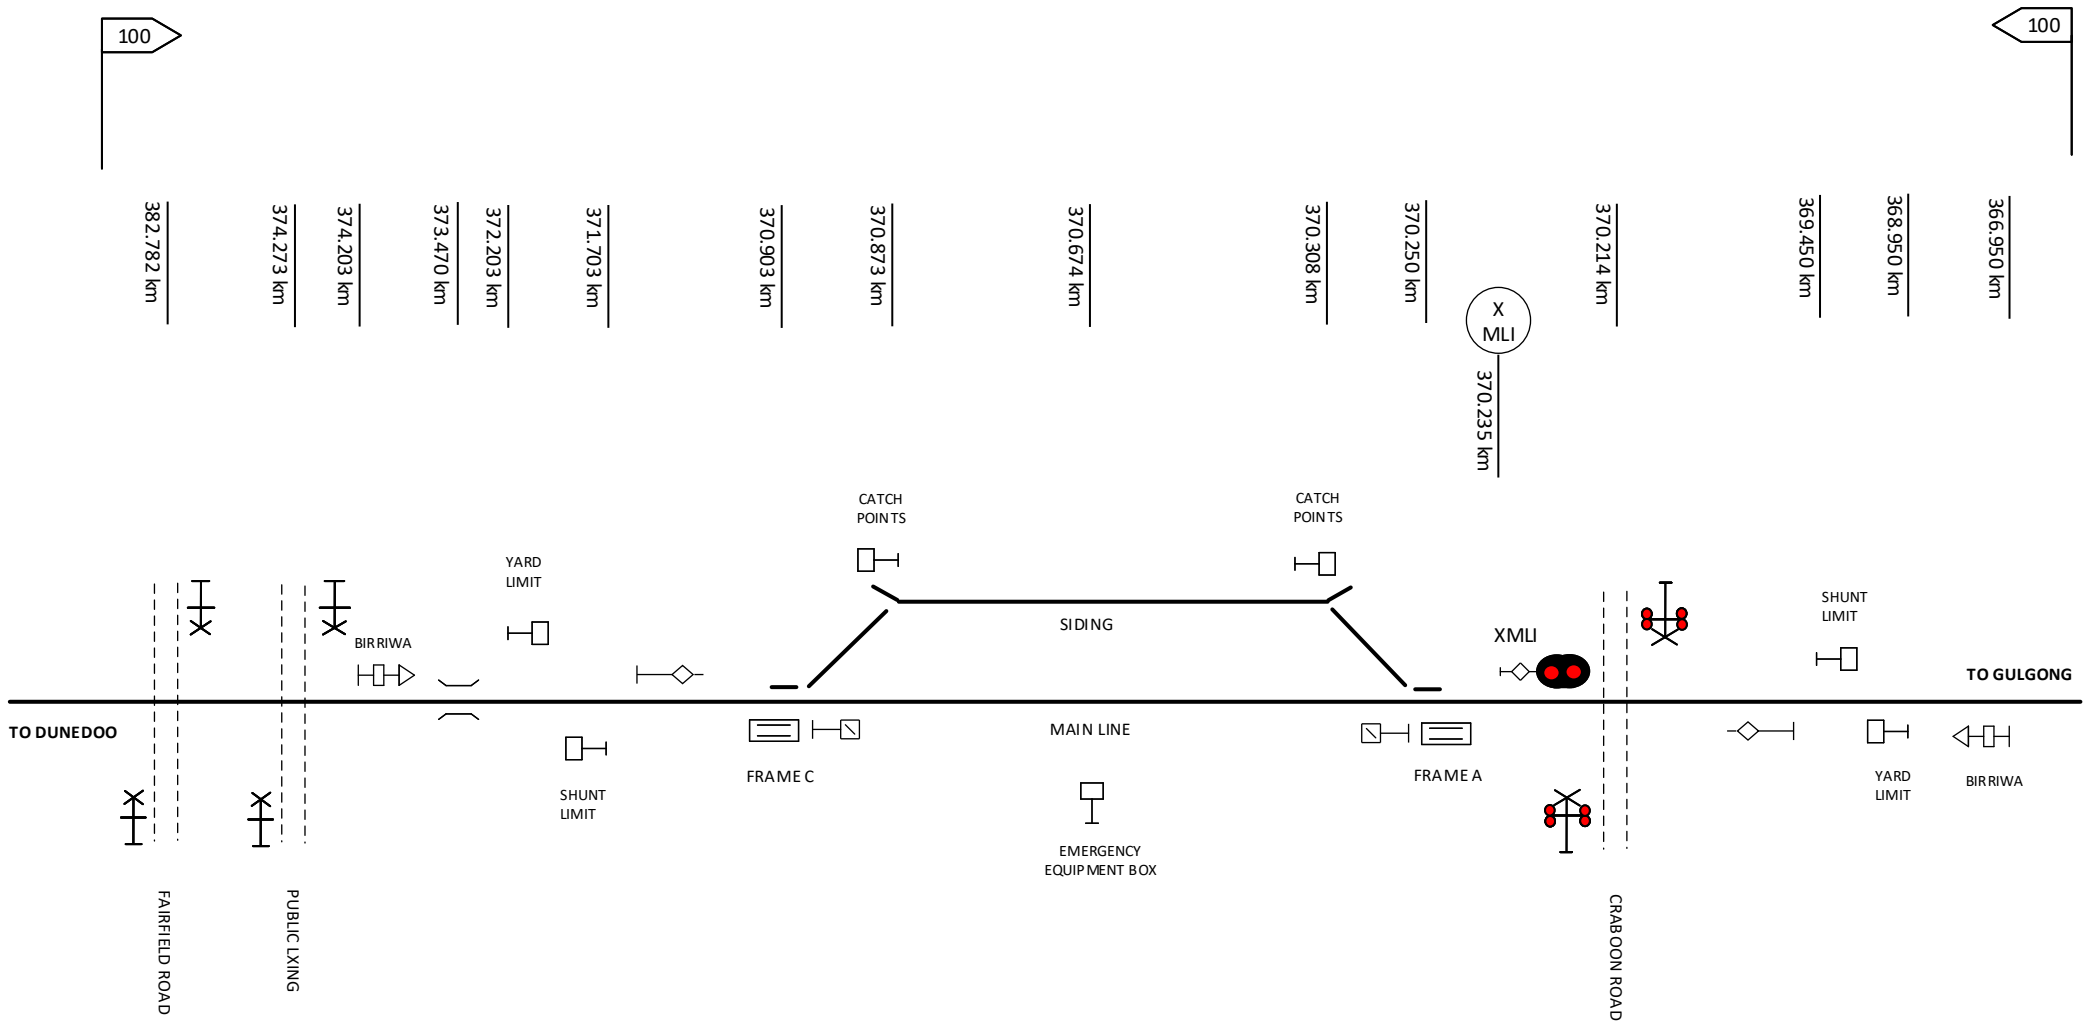

This diagram must be used in conjunction with the corresponding Network Information Book containing the location specific information in Section 2 as well as the legend and general information in Section 1.

Rev	Date	Revision Description	Designed	Checked	Ind.Rev	Approved
2	22/04/20	Level crossings added at 382.782 & 374.273km				
1	27/5/19	Craboon Road crossing updated				

Designed	B HILL	5/1/16
Checked	J SPARROW	5/1/16
Ind. Rev. Company	ARTC	
Ind. Rev. Name	R RATH	
Review Signature		5/1/16

ARTC ACCEPTANCE
Accepted by P CAMPBELL
Signed:
Acceptance Date 5/1/16

ARTC

TITLE

BIRRIWA

NIB-T0554

Sheet No 1 of 1

Scale NTS

Sheet Size A4

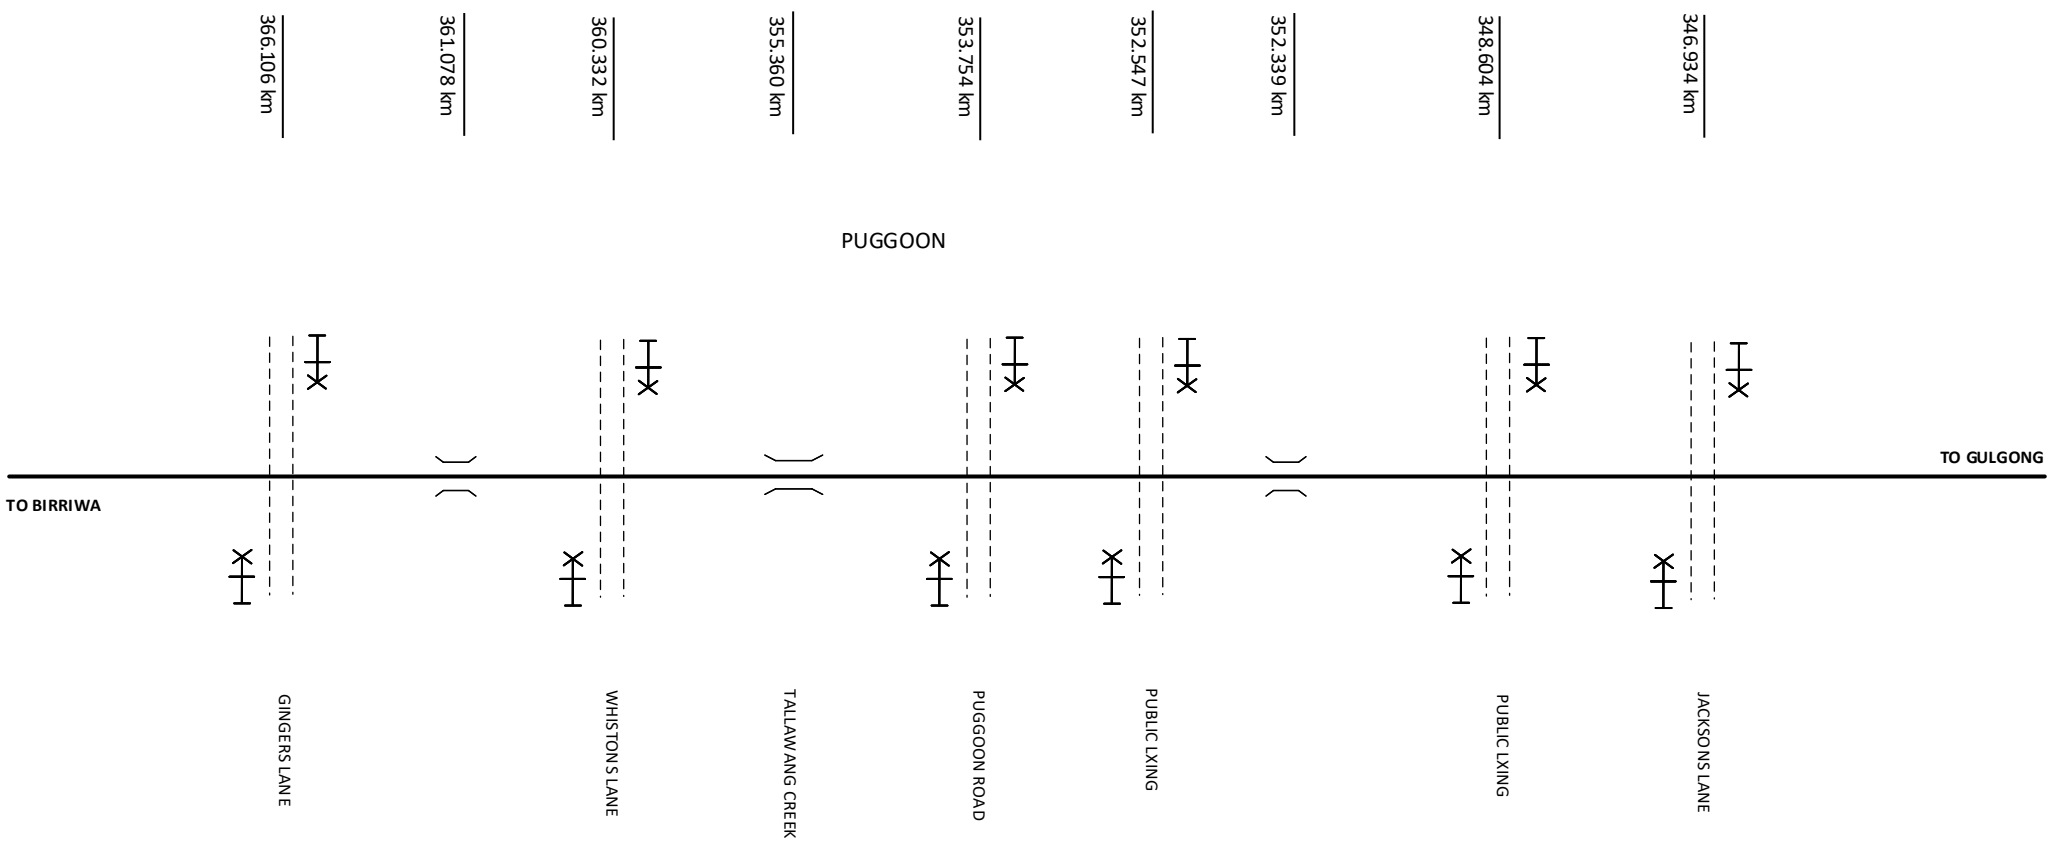

This diagram must be used in conjunction with the corresponding Network Information Book containing the location specific information in Section 2 as well as the legend and general information in Section 1.

Rev	Date	Revision Description	Designed	Checked	Ind.Rev	Approved

Designed	B HILL	22/4/20	ARTC ACCEPTANCE
Checked	J SPARROW	22/4/20	Accepted by P CAMPBELL
Ind. Rev. Company	ARTC	Ind. Rev. Name R RATH	Signed:
Review Signature		22/4/20	Acceptance Date 22/4/20

ARTC

NIB-T0751

Sheet No 1 of 1

Sheet Size A4

Scale NTS

TITLE

BIRRIWA - GULGONG

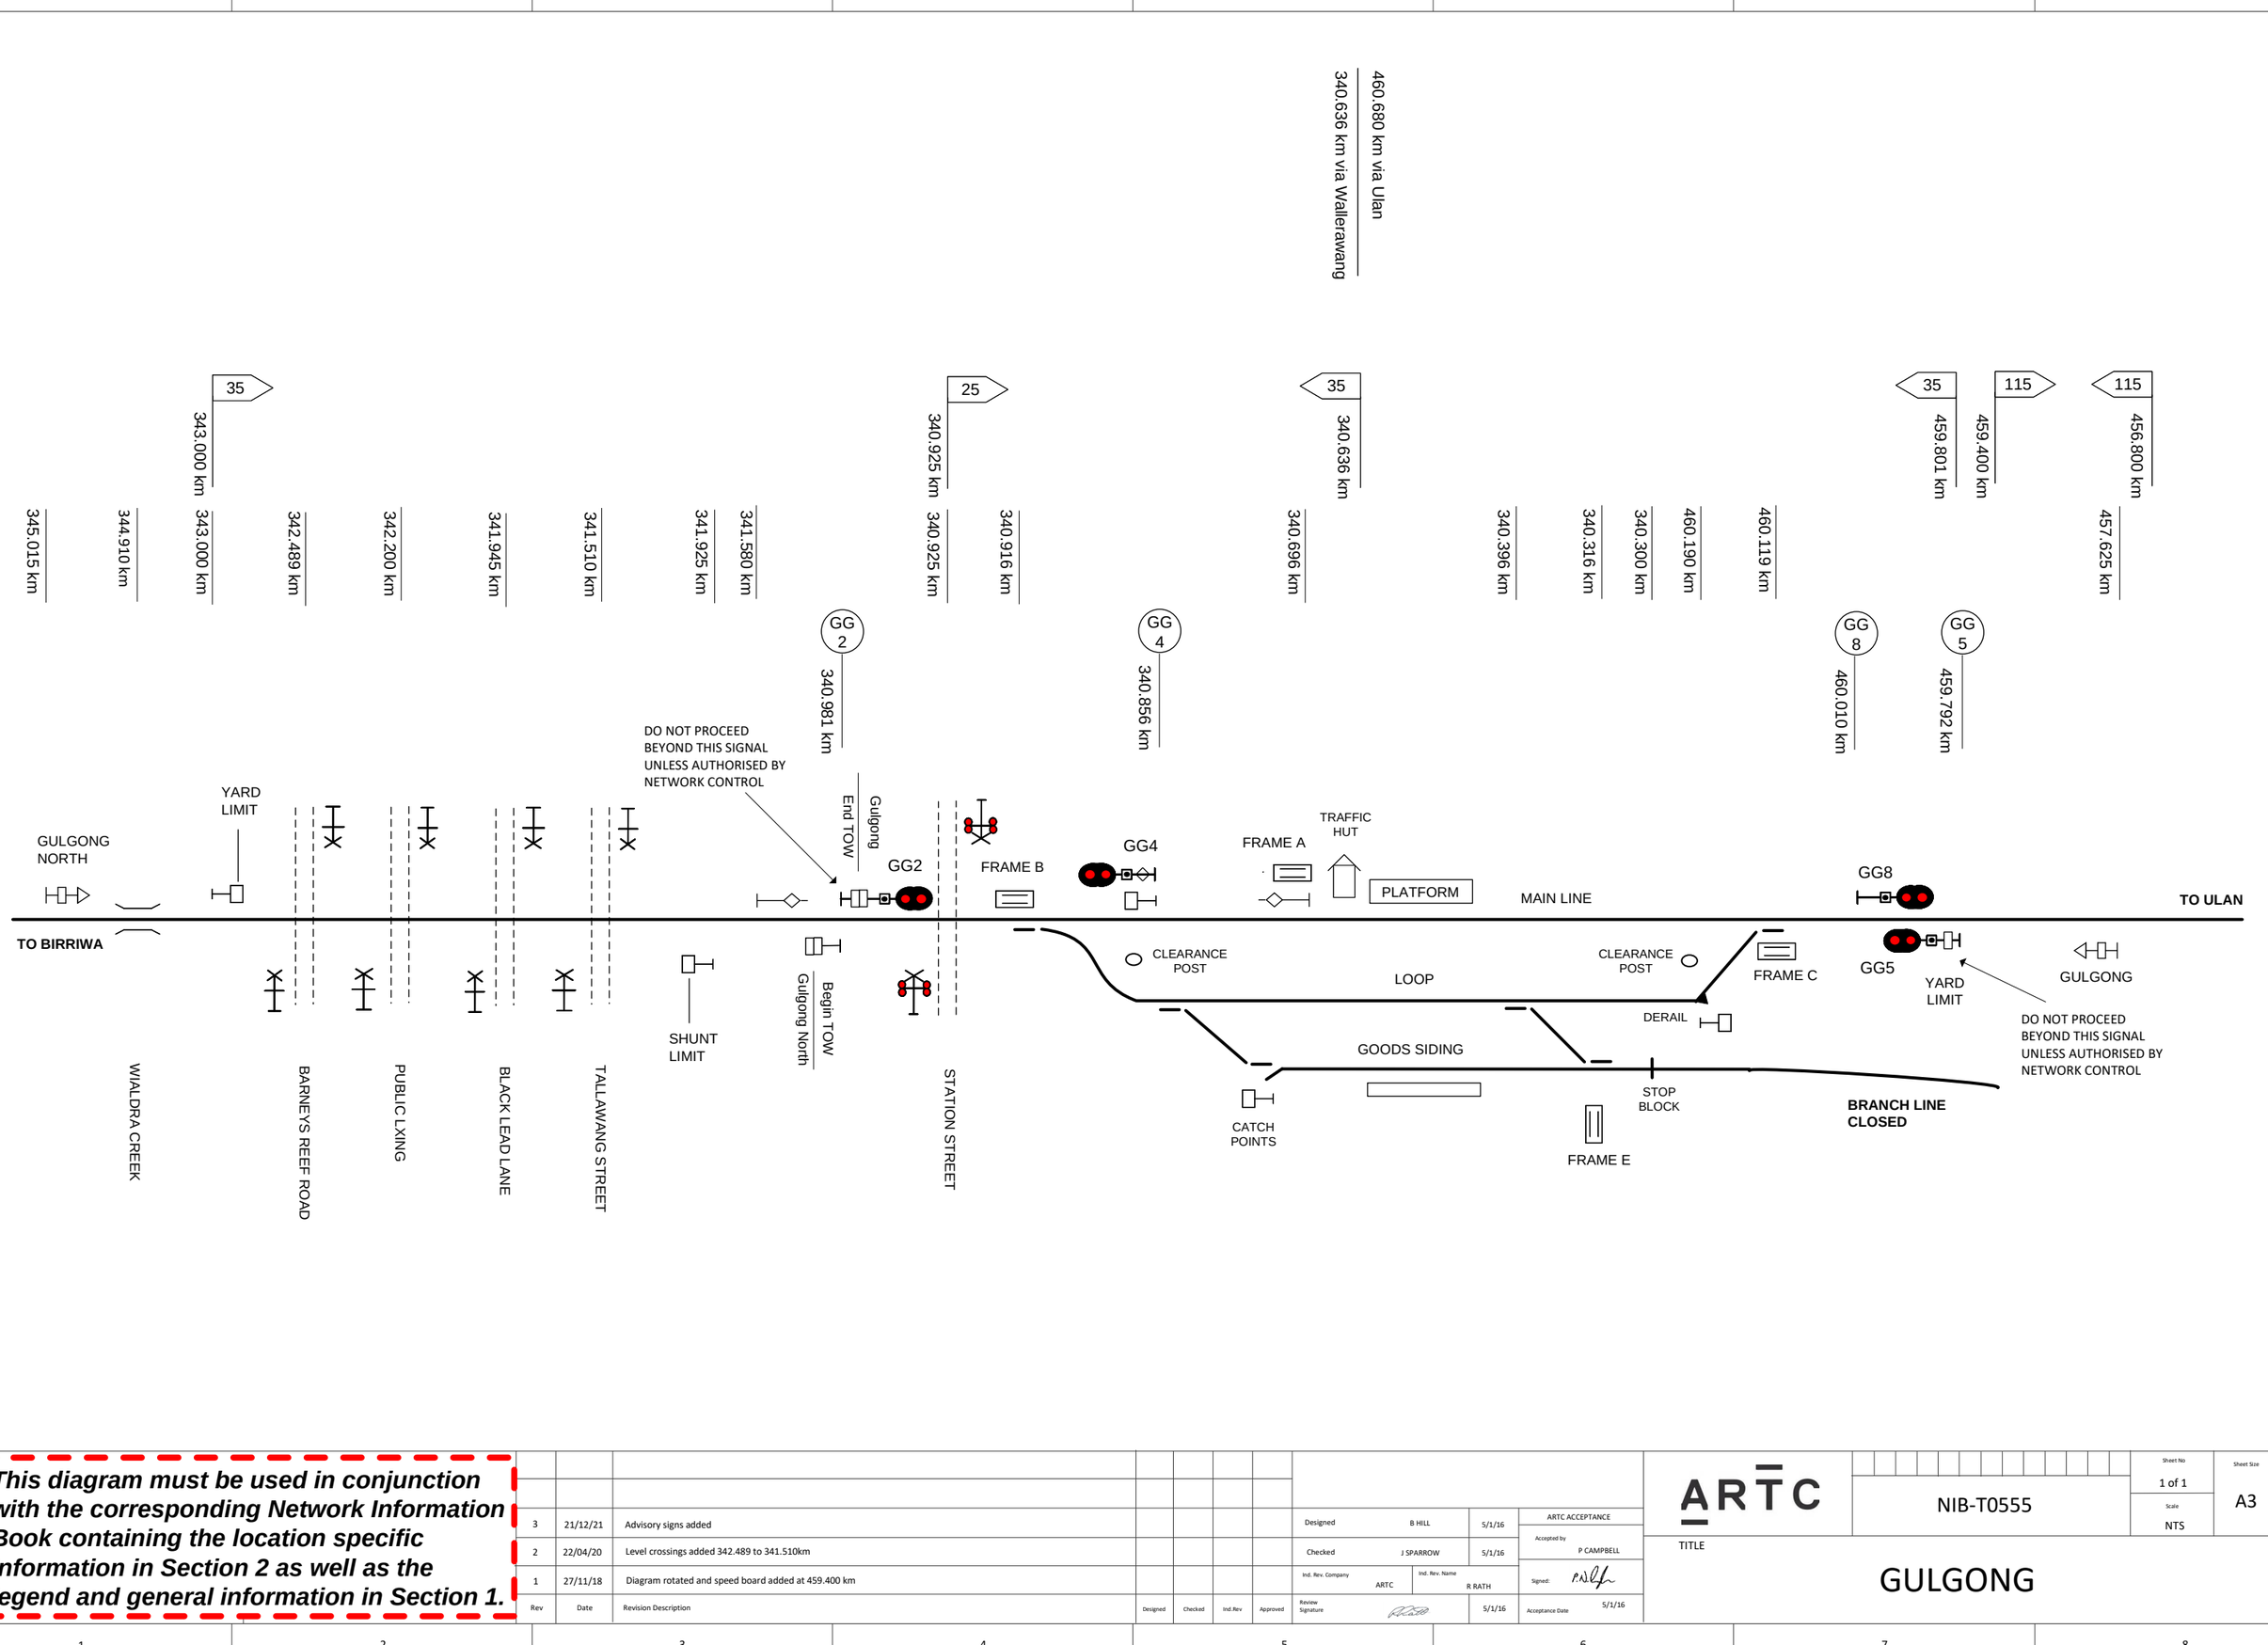

This diagram must be used in conjunction with the corresponding Network Information Book containing the location specific information in Section 2 as well as the legend and general information in Section 1.

Rev	Date	Revision Description	Designed	Checked	Ind.Rev	Approved
3	21/12/21	Advisory signs added				
2	22/04/20	Level crossings added 342.489 to 341.510km				
1	27/11/18	Diagram rotated and speed board added at 459.400 km				

Designed	B HILL	5/1/16
Checked	J SPARROW	5/1/16
Ind. Rev. Company	ARTC	Ind. Rev. Name R RATH
Review Signature		5/1/16

ARTC ACCEPTANCE
Accepted by P CAMPBELL
Signed:
Acceptance Date 5/1/16

ARTC

TITLE

GULGONG

NIB-T0555

Sheet No 1 of 1

Scale NTS

Sheet Size A3

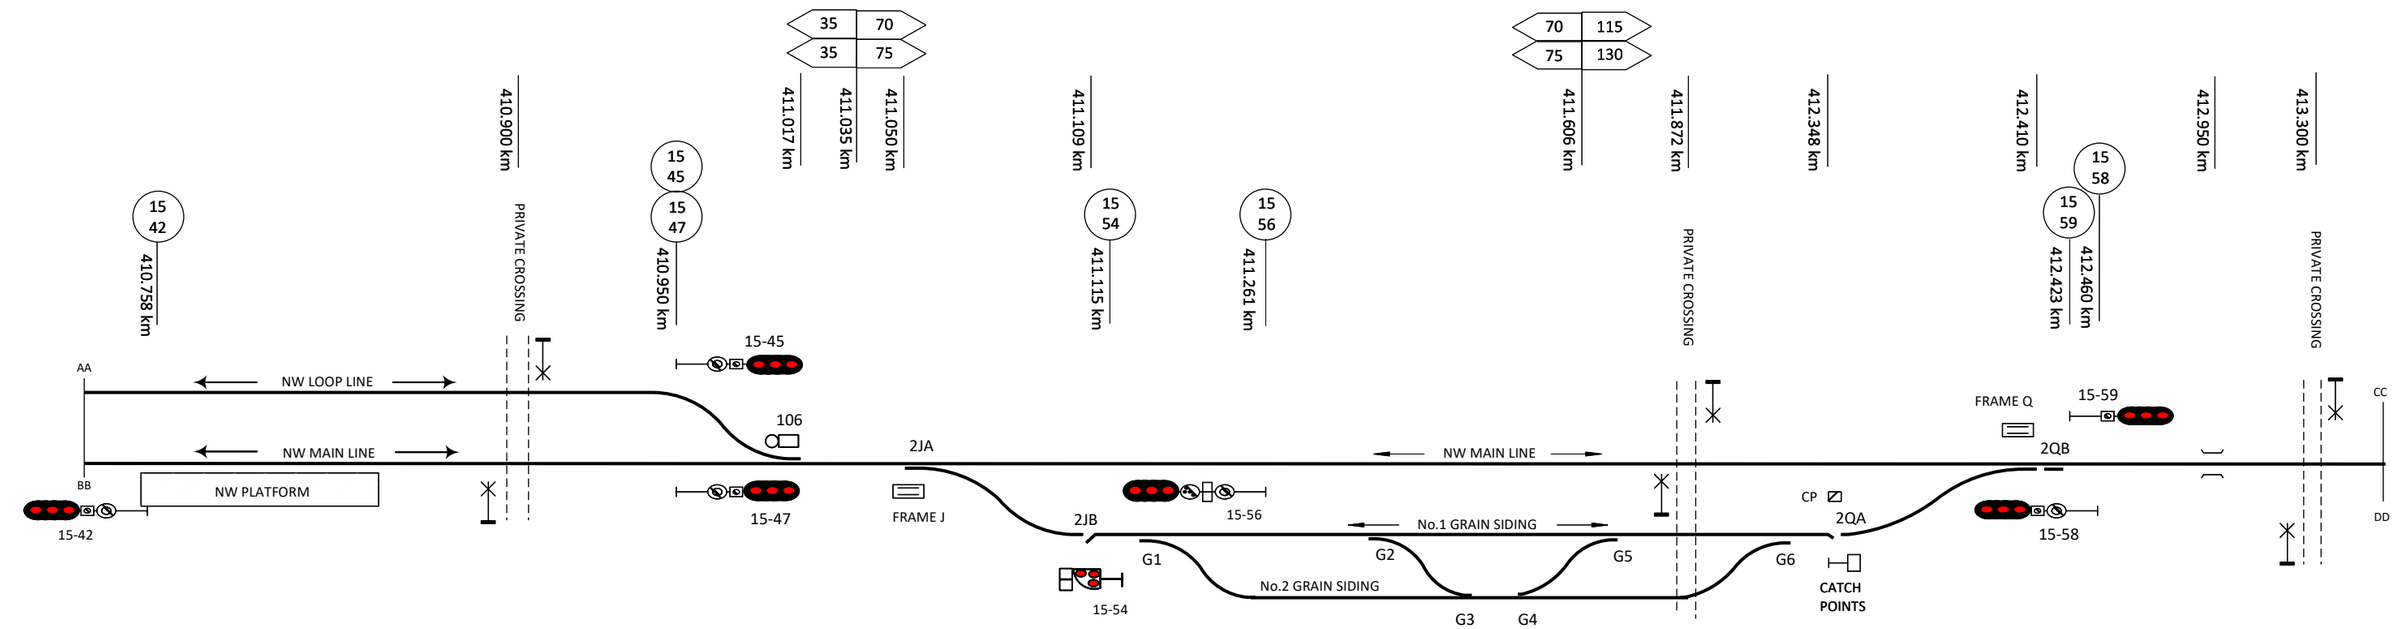

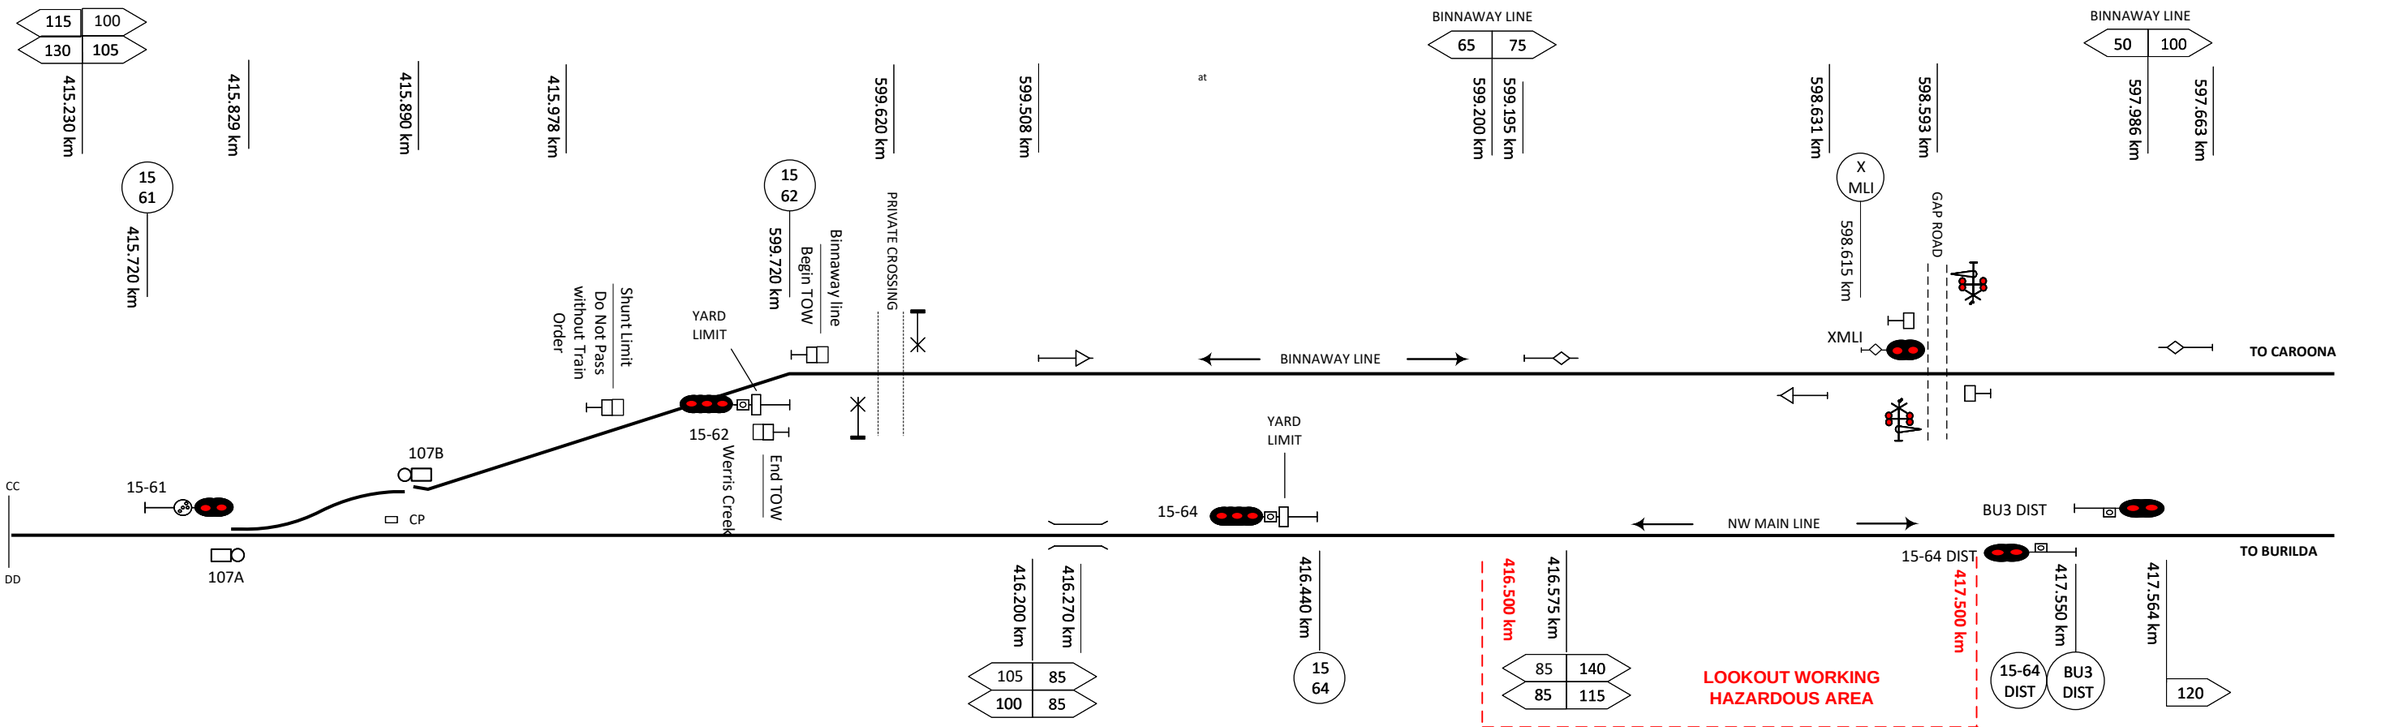

This diagram must be used in conjunction with the corresponding Network Information Book containing the location specific information in Section 2 as well as the legend and general information in Section 1.

Rev	Date	Revision Description	Designed	Checked	Ind.Rev	Approved
5	5/3/25	Speed signs on NW Main Line updated				
4	9/1/20	Speed sign at 410.866 km removed & siding names corrected				
3	18/2/19	Lookout working notation updated				
2	17/12/18	Signal 15-61 km corrected & speed board corrections. Lookout working restrictions added.				
1	30/11/17	Speed sign changes made & second grain siding added	AGIBB	RRATH		

Designed	B HILL	5/1/16
Checked	J SPARROW	5/1/16
Ind. Rev. Company	ARTC	Ind. Rev. Name R RATH
Review Signature		5/1/16

ARTC ACCEPTANCE
Accepted by P CAMPBELL
Signed:
Acceptance Date 5/1/16

ARTC

NIB-T0451

Sheet No 1 of 1
Sheet Size A3
Scale NTS

TITLE

WERRIS CREEK – THE GAP

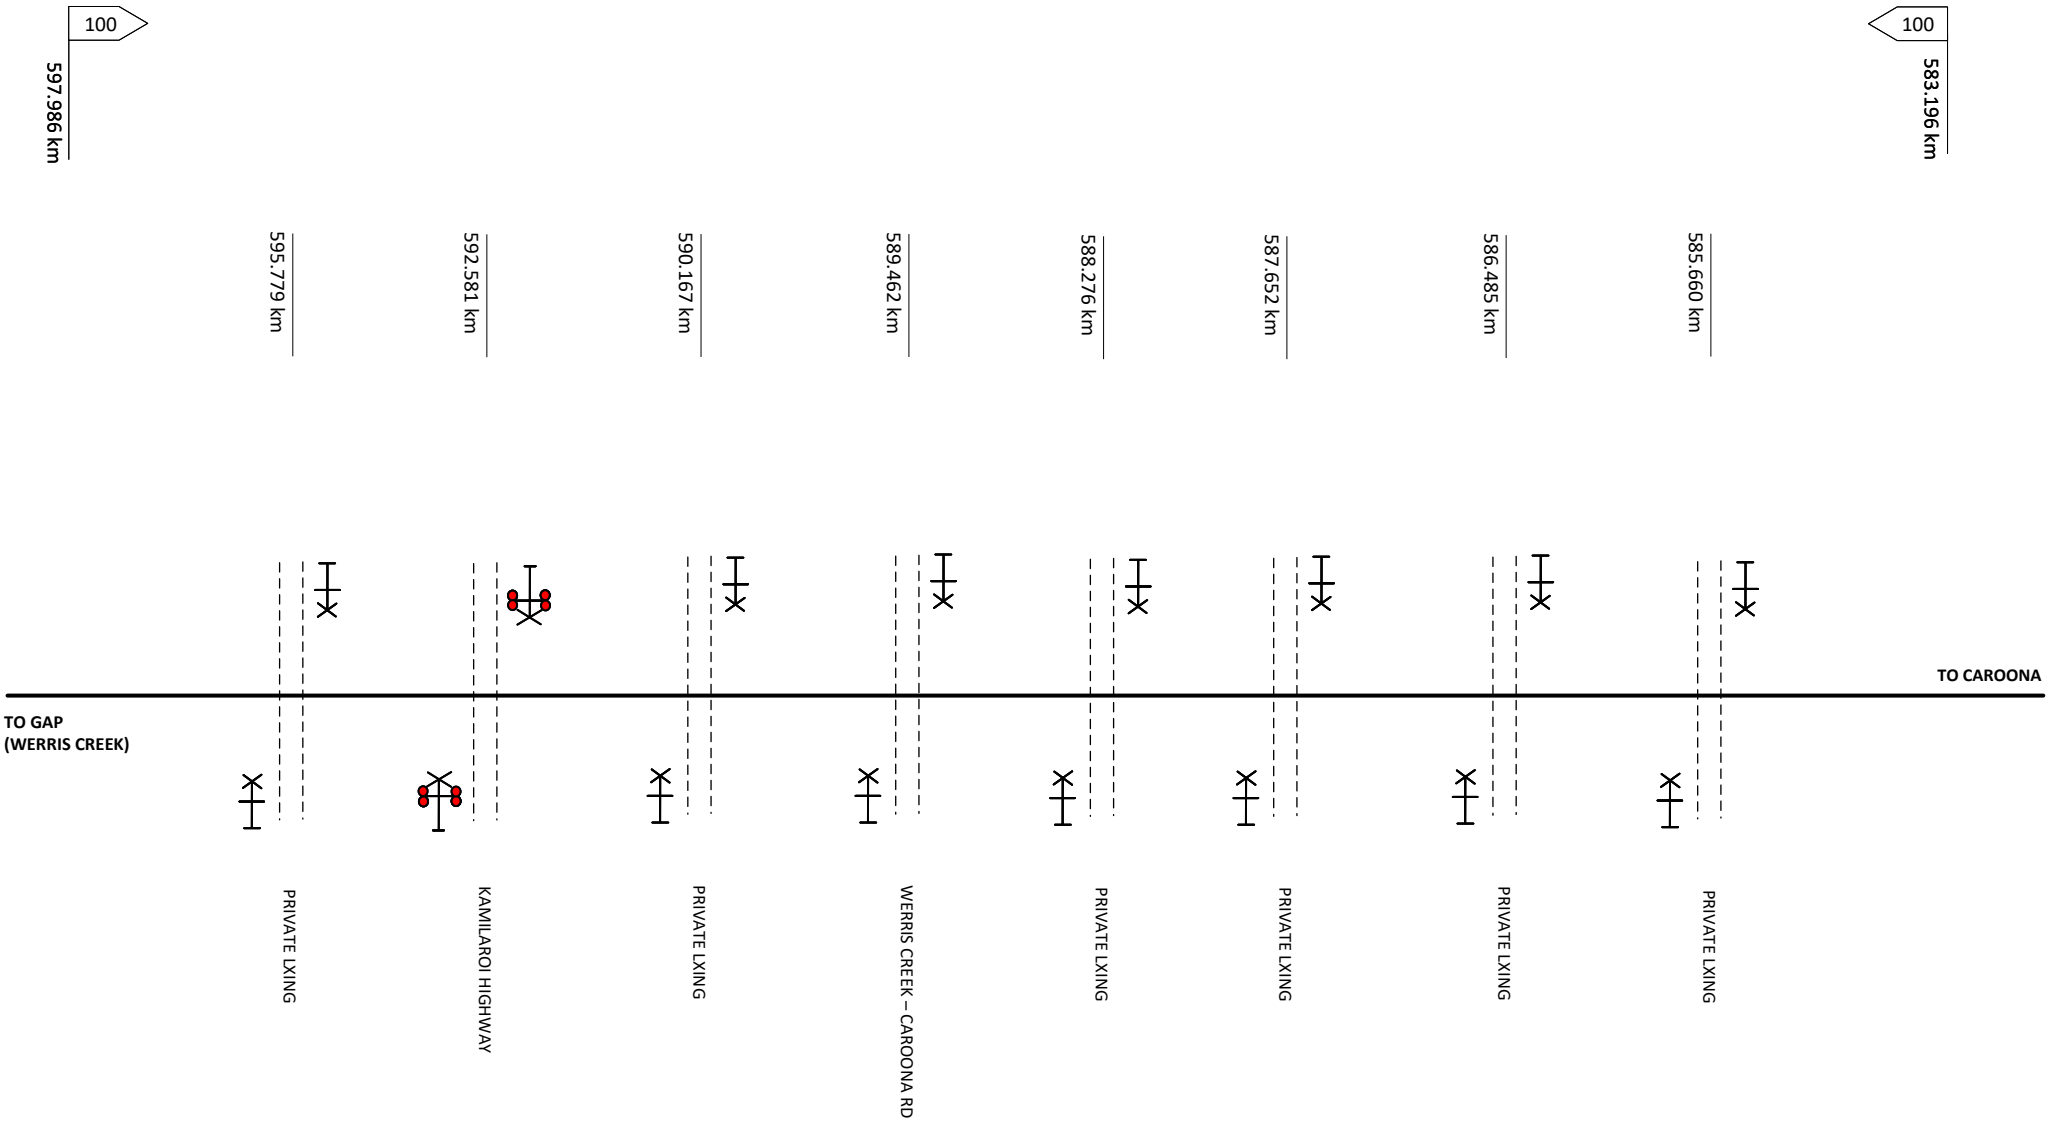

This diagram must be used in conjunction with the corresponding Network Information Book containing the location specific information in Section 2 as well as the legend and general information in Section 1.

Rev	Date	Revision Description	Designed	Checked	Ind.Rev	Approved
1	17/2/23	Breeza Road updated to Kamilaroi Highway				

Designed	B HILL	17/3/20	ARTC ACCEPTANCE
Checked	J SPARROW	17/3/20	Accepted by P CAMPBELL
Ind. Rev. Company	ARTC	Ind. Rev. Name	R RATH
Review Signature		17/3/20	Signed:
			Acceptance Date 17/3/20

ARTC

NIB-T0749

Sheet No 1 of 1

Sheet Size A4

Scale NTS

TITLE

THE GAP - CAROONA

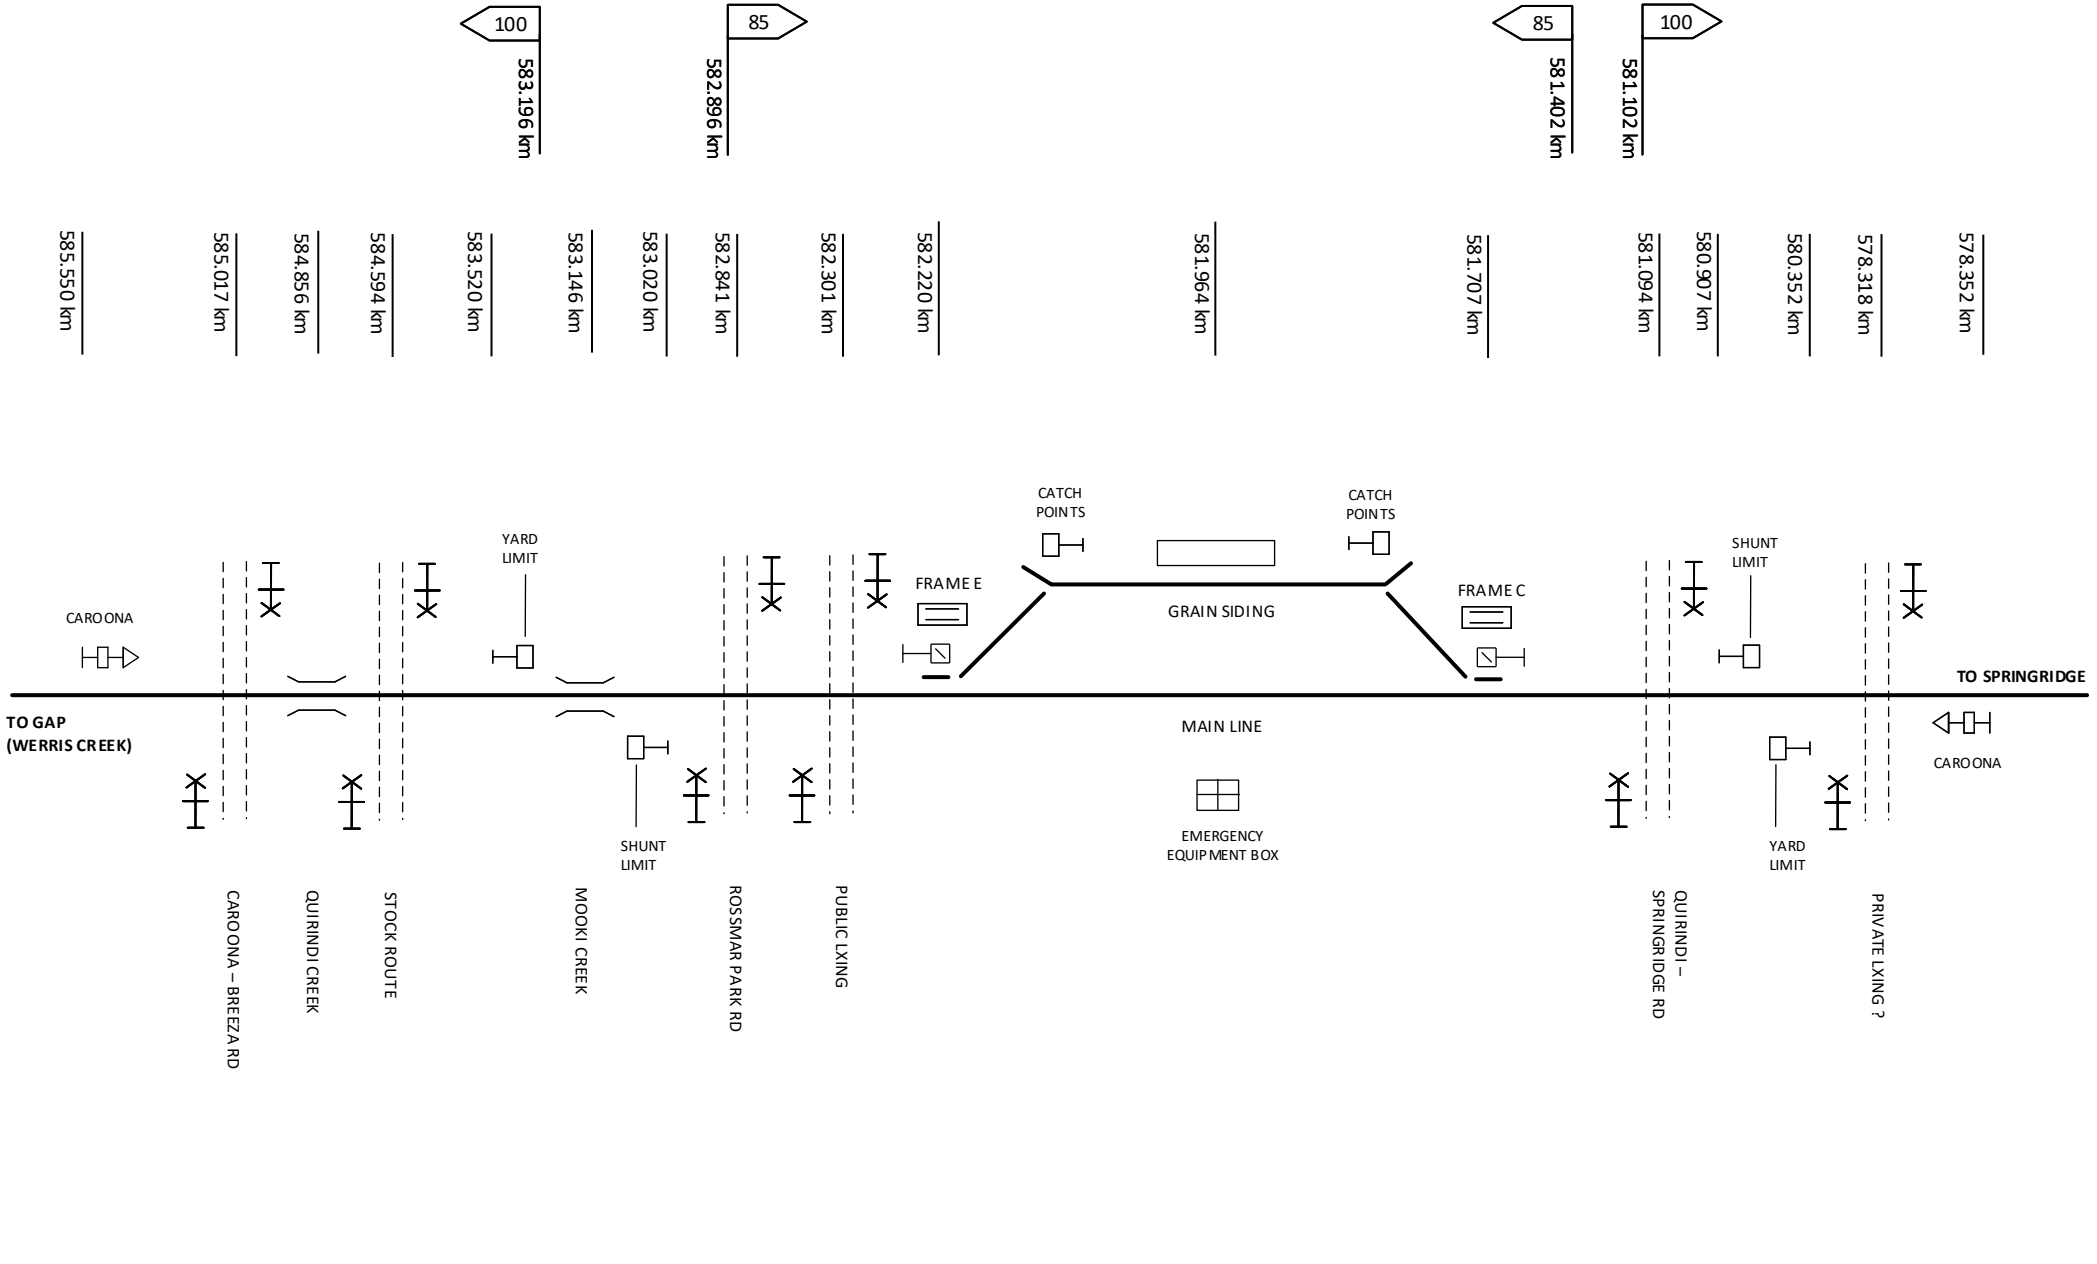

This diagram must be used in conjunction with the corresponding Network Information Book containing the location specific information in Section 2 as well as the legend and general information in Section 1.

Rev	Date	Revision Description	Designed	Checked	Ind.Rev	Approved
2	23/4/20	Private level crossing & bridges added				
1	4/9/17	Speed boards corrected	AGIBB	RRATH		

Designed	B HILL	5/1/16	ARTC ACCEPTANCE
Checked	J SPARROW	5/1/16	Accepted by P CAMPBELL
Ind. Rev. Company	ARTC	Ind. Rev. Name	R RATH
Review Signature		5/1/16	Signed:
			Acceptance Date 5/1/16

ARTC

NIB-T0556

Sheet No 1 of 1

Sheet Size A4

Scale NTS

TITLE

CAROONA

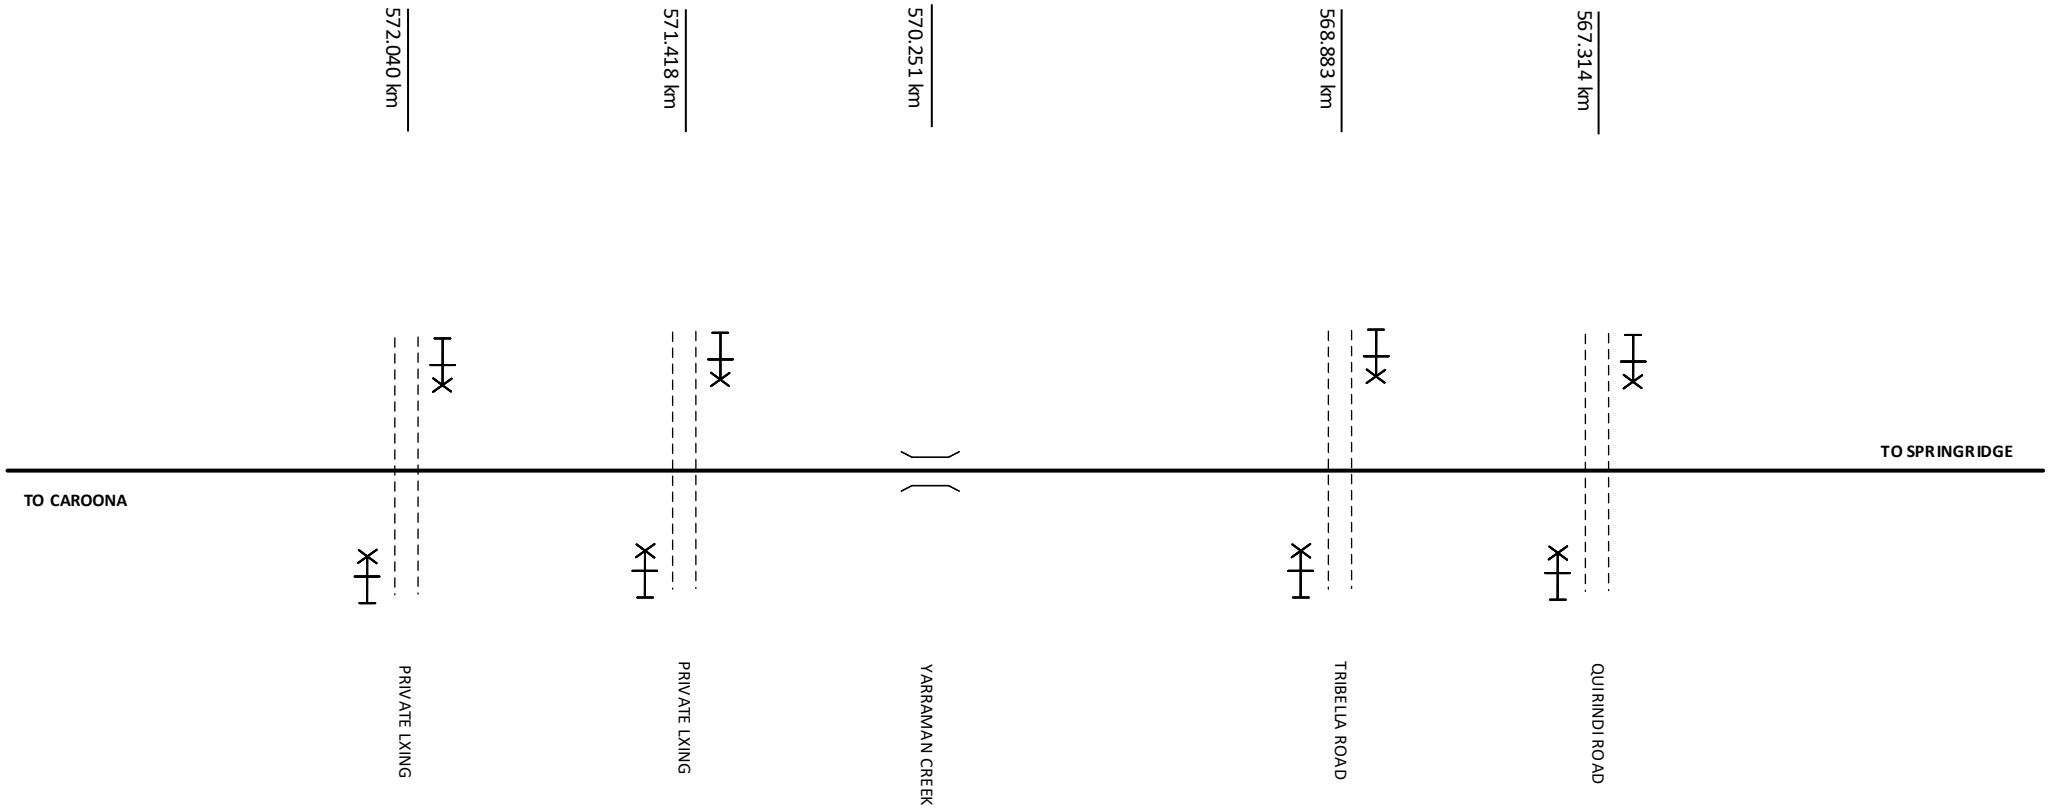

This diagram must be used in conjunction with the corresponding Network Information Book containing the location specific information in Section 2 as well as the legend and general information in Section 1.

Rev	Date	Revision Description	Designed	Checked	Ind.Rev	Approved

Designed	B HILL	23/4/20
Checked	J SPARROW	23/4/20
Ind. Rev. Company	ARTC	
Ind. Rev. Name	R RATH	
Review Signature		23/4/20

ARTC ACCEPTANCE
Accepted by P CAMPBELL
Signed:
Acceptance Date 23/4/20

ARTC

NIB-T0753

Sheet No 1 of 1
Scale NTS
Sheet Size A4

TITLE

CAROONA - SPRINGRIDGE

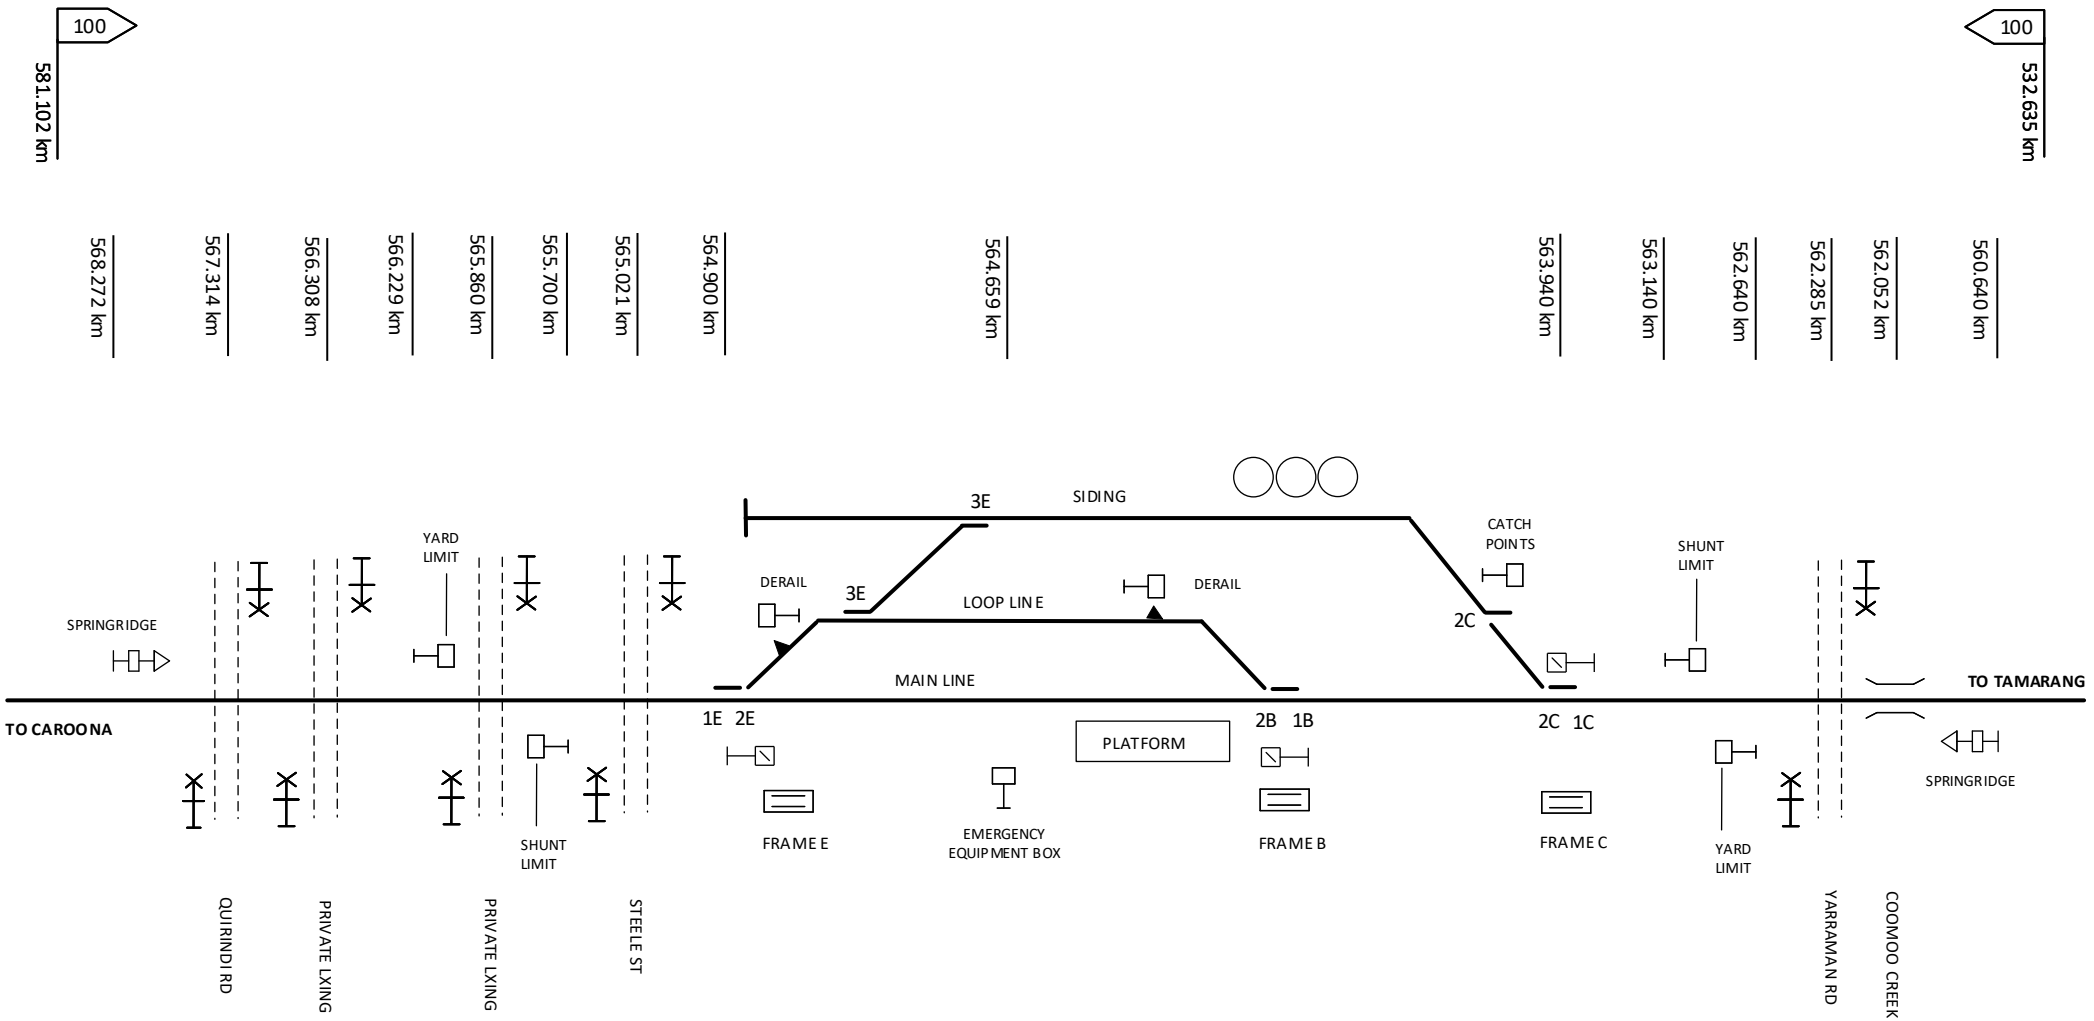

This diagram must be used in conjunction with the corresponding Network Information Book containing the location specific information in Section 2 as well as the legend and general information in Section 1.

Rev	Date	Revision Description	Designed	Checked	Ind.Rev	Approved
2	29/7/22	Frame references added.				
1	23/4/20	Private level crossings & Coomoo Creek added				

Designed	B HILL	5/1/16
Checked	J SPARROW	5/1/16
Ind. Rev. Company	ARTC	
Ind. Rev. Name	R RATH	
Review Signature		5/1/16

ARTC ACCEPTANCE
Accepted by: P CAMPBELL
Signed:
Acceptance Date: 5/1/16

ARTC

NIB-T0557

Sheet No: 1 of 1
Scale: NTS
Sheet Size: A4

TITLE

SPRINGRIDGE

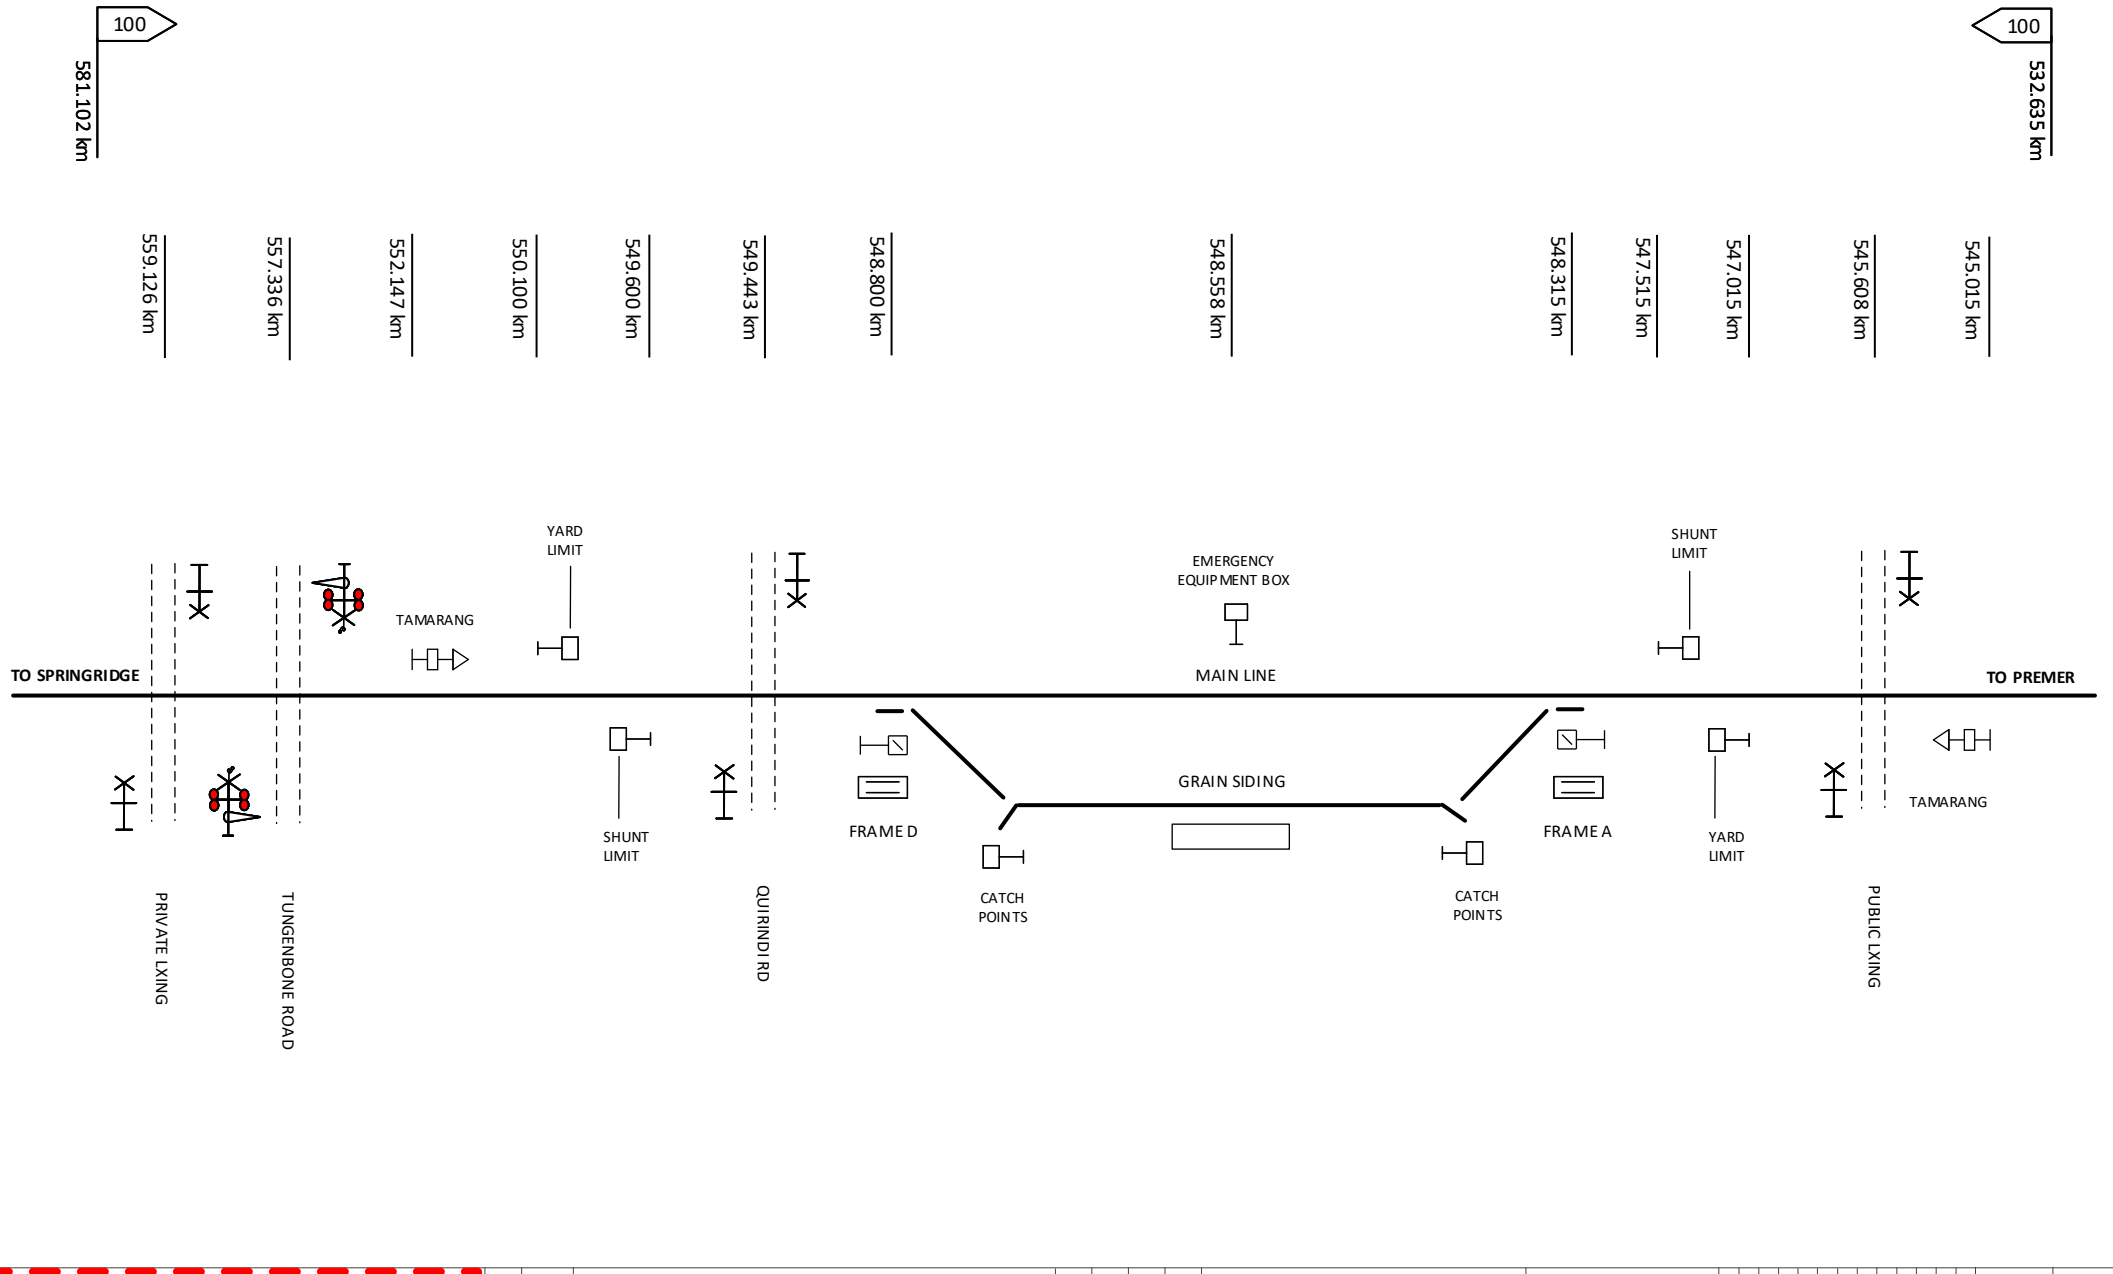

This diagram must be used in conjunction with the corresponding Network Information Book containing the location specific information in Section 2 as well as the legend and general information in Section 1.

Rev	Date	Revision Description	Designed	Checked	Ind.Rev	Approved
1	23/4/20	TungenboneRd & private level crossing added				

Designed	B HILL	5/1/16
Checked	J SPARROW	5/1/16
Ind. Rev. Company	ARTC	Ind. Rev. Name R RATH
Review Signature		5/1/16

ARTC ACCEPTANCE
Accepted by P CAMPBELL
Signed:
Acceptance Date 5/1/16

ARTC

TITLE

TAMARANG

NIB-T0558

Sheet No 1 of 1
Scale NTS
Sheet Size A4

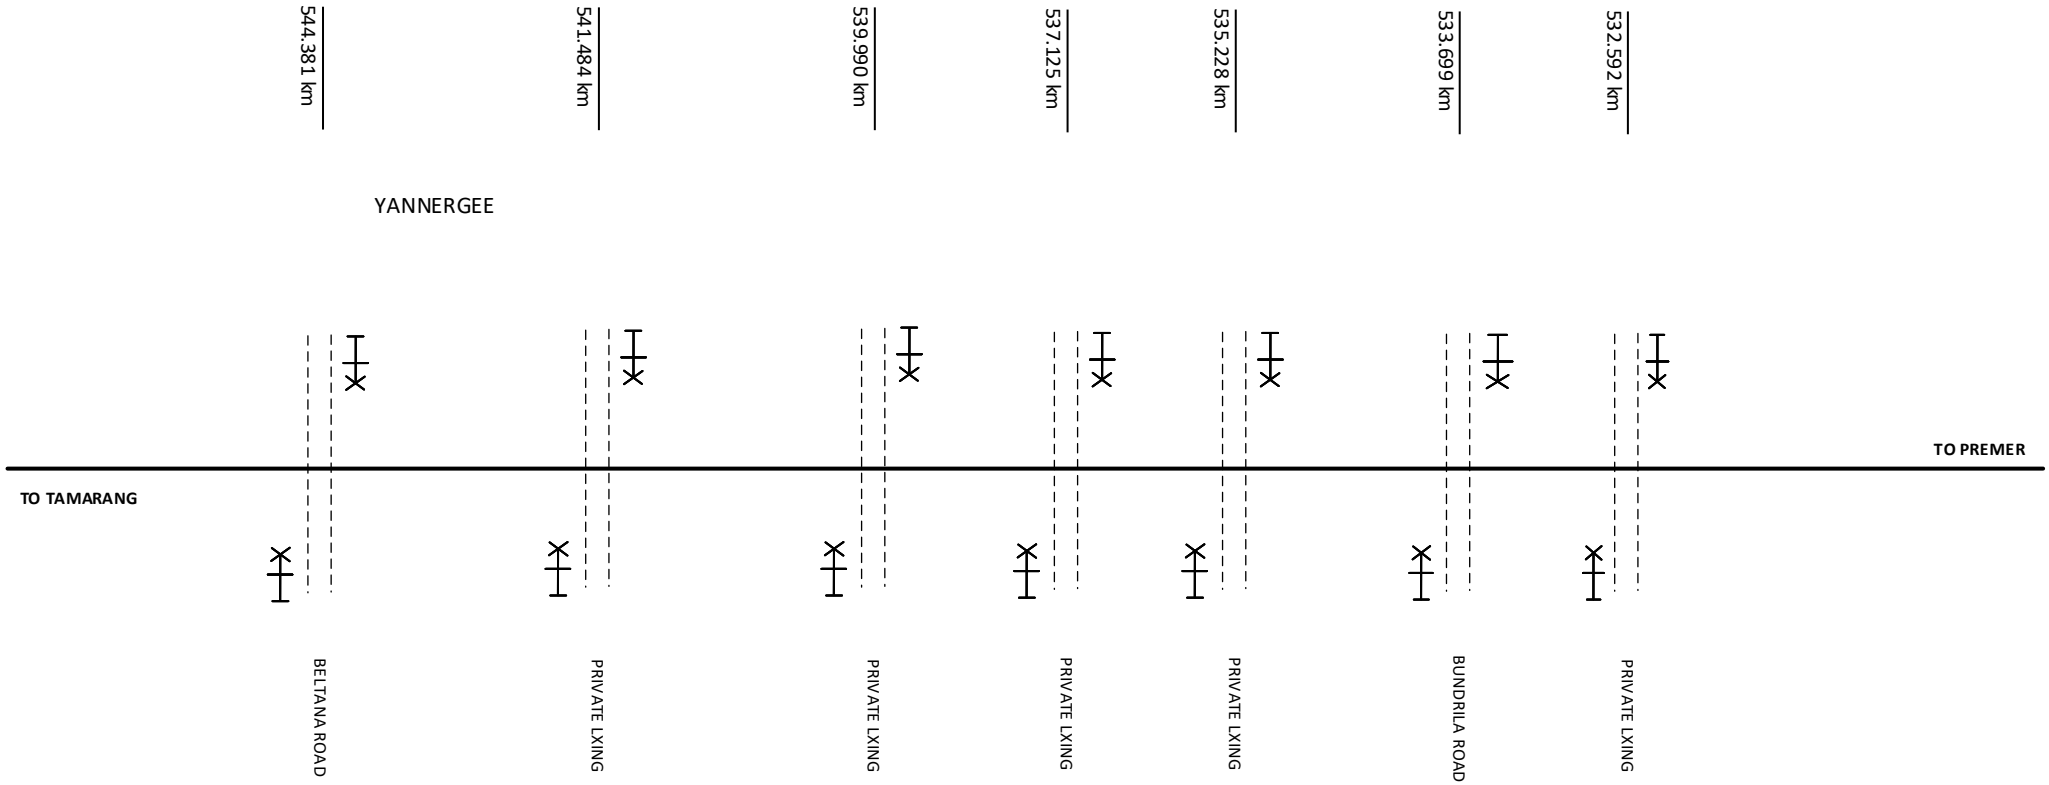

This diagram must be used in conjunction with the corresponding Network Information Book containing the location specific information in Section 2 as well as the legend and general information in Section 1.

Rev	Date	Revision Description	Designed	Checked	Ind.Rev	Approved

Designed	B HILL	23/4/20
Checked	J SPARROW	23/4/20
Ind. Rev. Company	ARTC	Ind. Rev. Name R RATH
Review Signature		23/4/20

ARTC ACCEPTANCE
Accepted by P CAMPBELL
Signed:
Acceptance Date 23/4/20

ARTC

NIB-T0754

Sheet No 1 of 1
Scale NTS
Sheet Size A4

TITLE

TAMARANG - PREMER

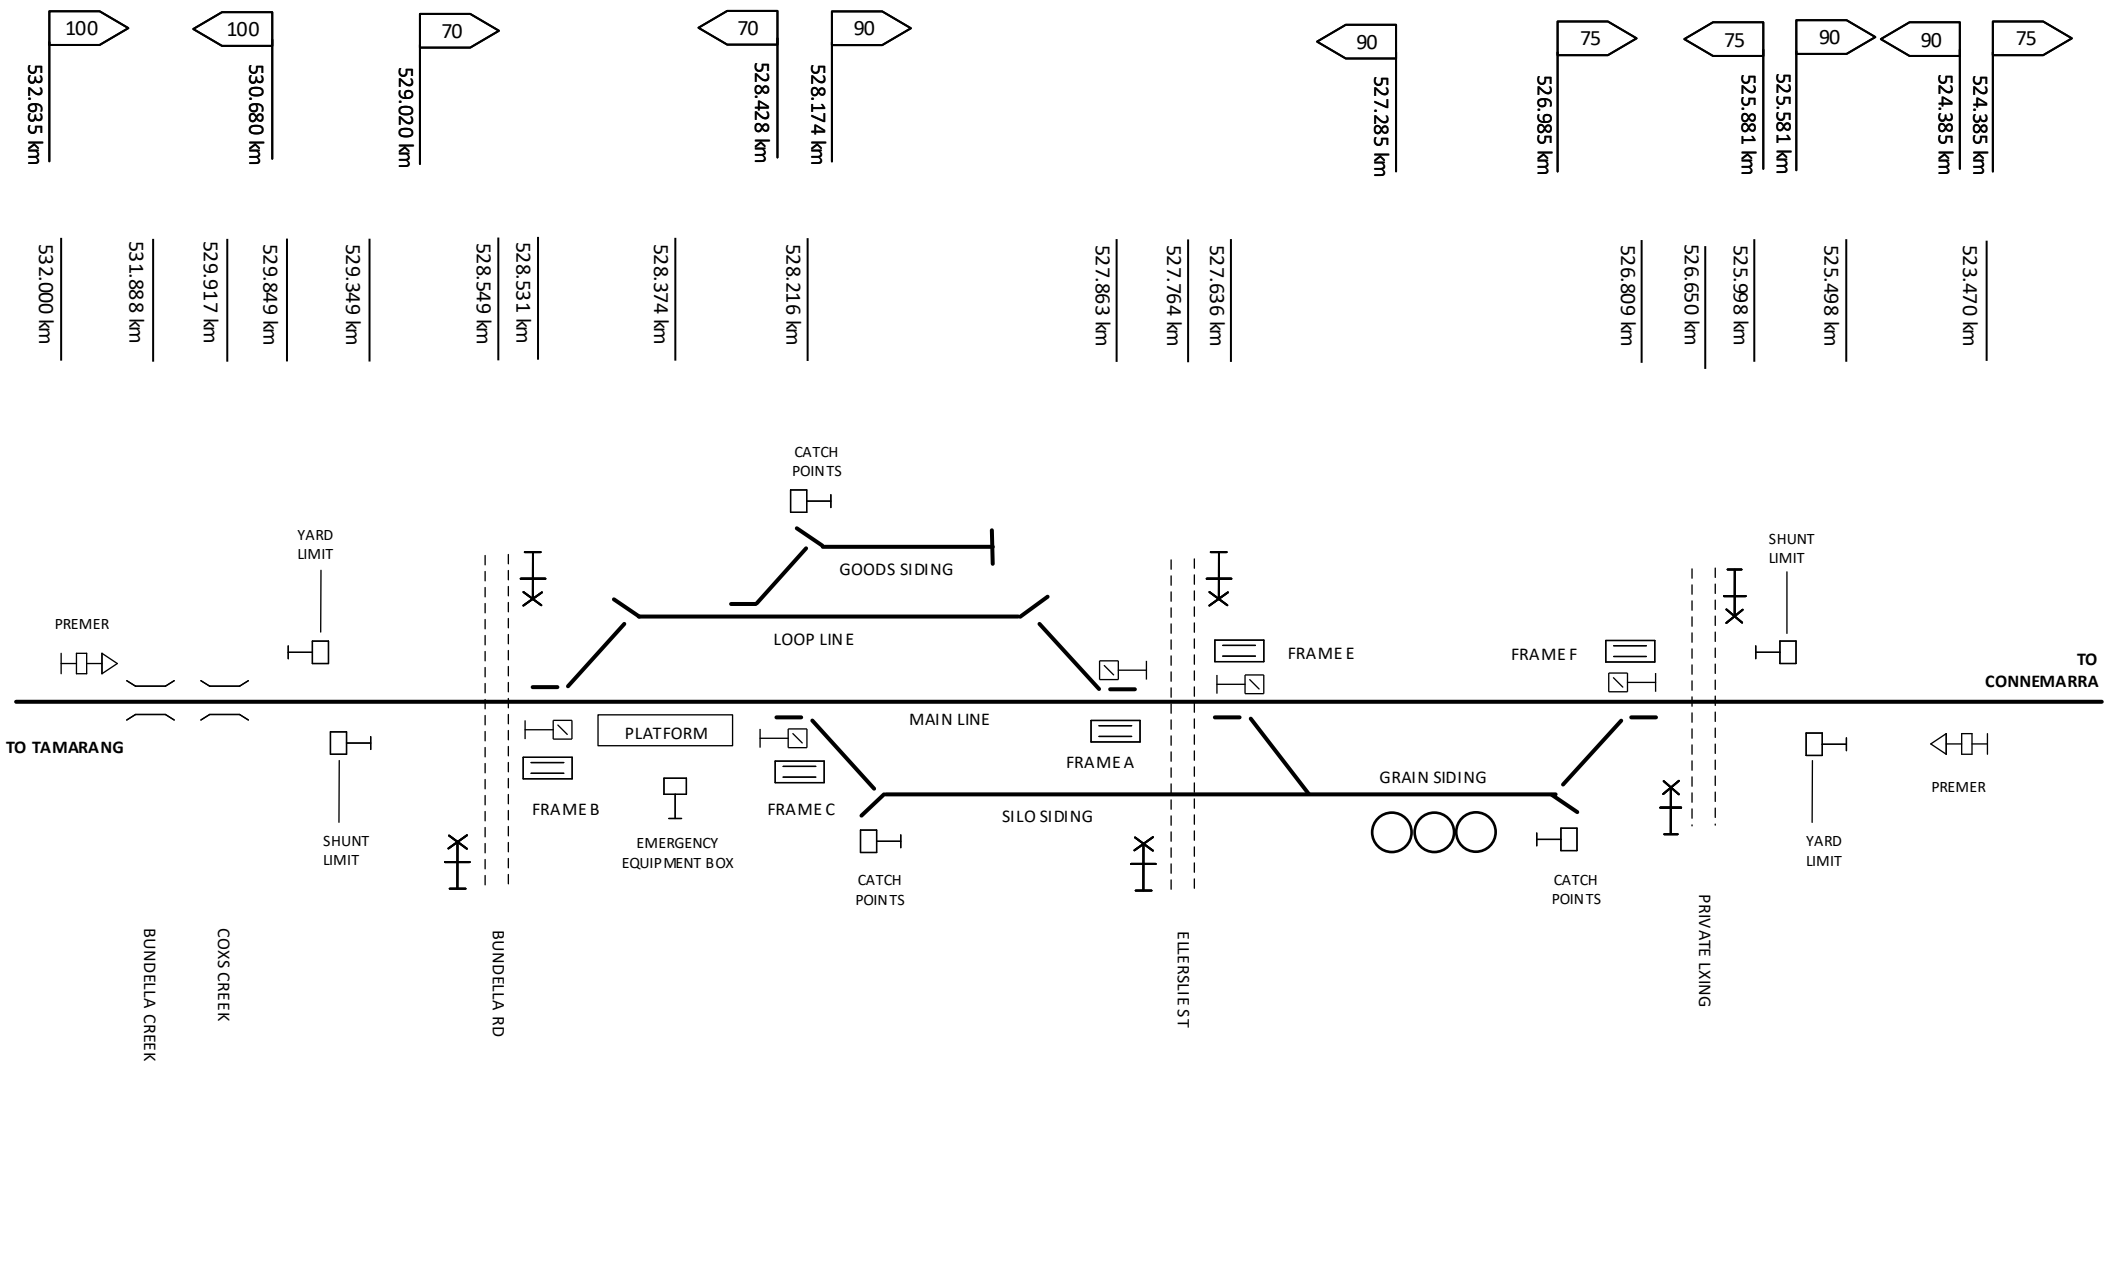

This diagram must be used in conjunction with the corresponding Network Information Book containing the location specific information in Section 2 as well as the legend and general information in Section 1.

Rev	Date	Revision Description	Designed	Checked	Ind.Rev	Approved
1	23/4/20	Private level crossing & bridges added				

Designed	B HILL	5/1/16	ARTC ACCEPTANCE
Checked	J SPARROW	5/1/16	Accepted by P CAMPBELL
Ind. Rev. Company	ARTC	Ind. Rev. Name	R RATH
Review Signature		5/1/16	Signed: Acceptance Date 5/1/16

ARTC

TITLE

PREMER

NIB-T0559

Sheet No 1 of 1

Scale NTS

Sheet Size A4

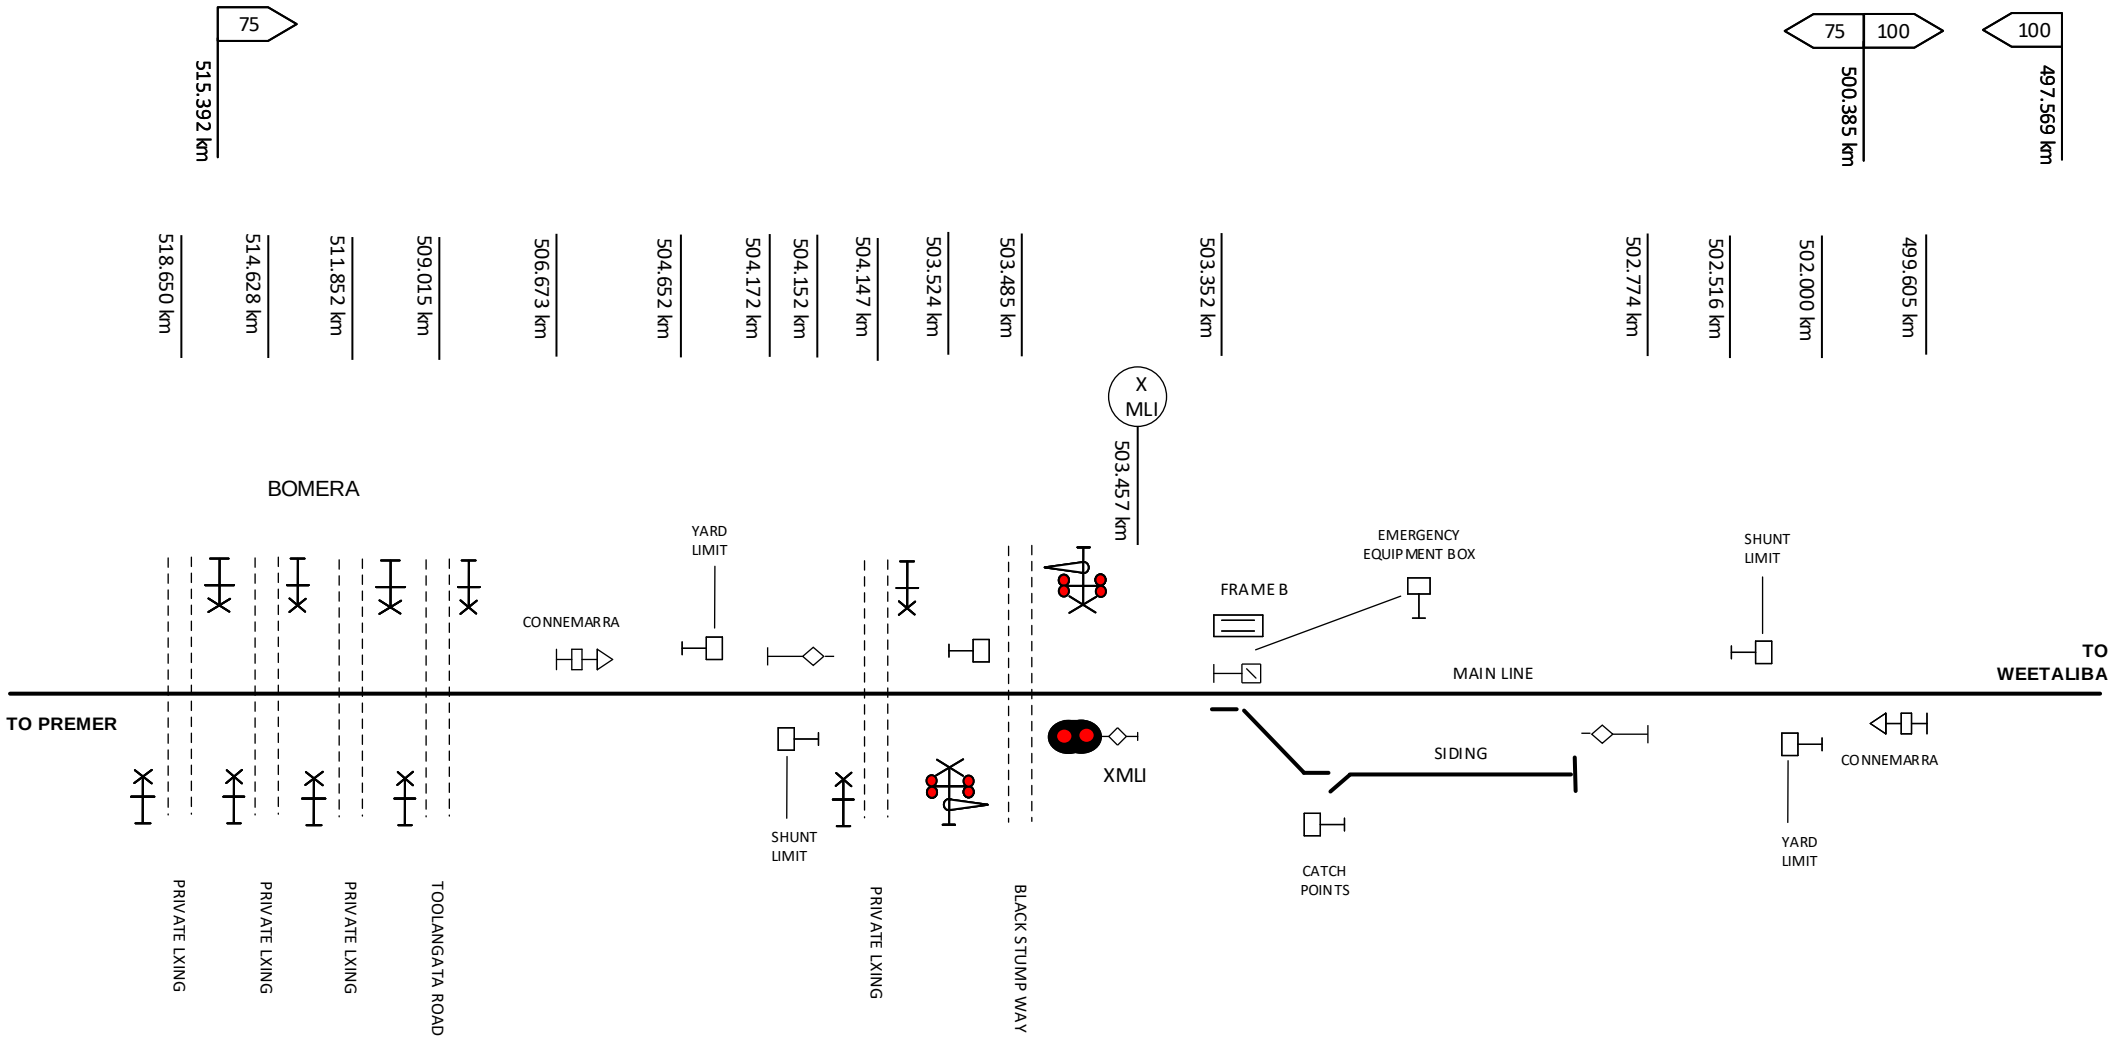

This diagram must be used in conjunction with the corresponding Network Information Book containing the location specific information in Section 2 as well as the legend and general information in Section 1.

Rev	Date	Revision Description	Designed	Checked	Ind.Rev	Approved
1	23/4/20	Level crossings added 518.650 to 509.015km				

Designed	B HILL	5/1/16	ARTC ACCEPTANCE
Checked	J SPARROW	5/1/16	Accepted by P CAMPBELL
Ind. Rev. Company	ARTC	Ind. Rev. Name	R RATH
Review Signature		5/1/16	Signed:
			Acceptance Date 5/1/16

ARTC

NIB-T0560

Sheet No 1 of 1

Scale NTS

Sheet Size A4

TITLE

CONNEMARRA

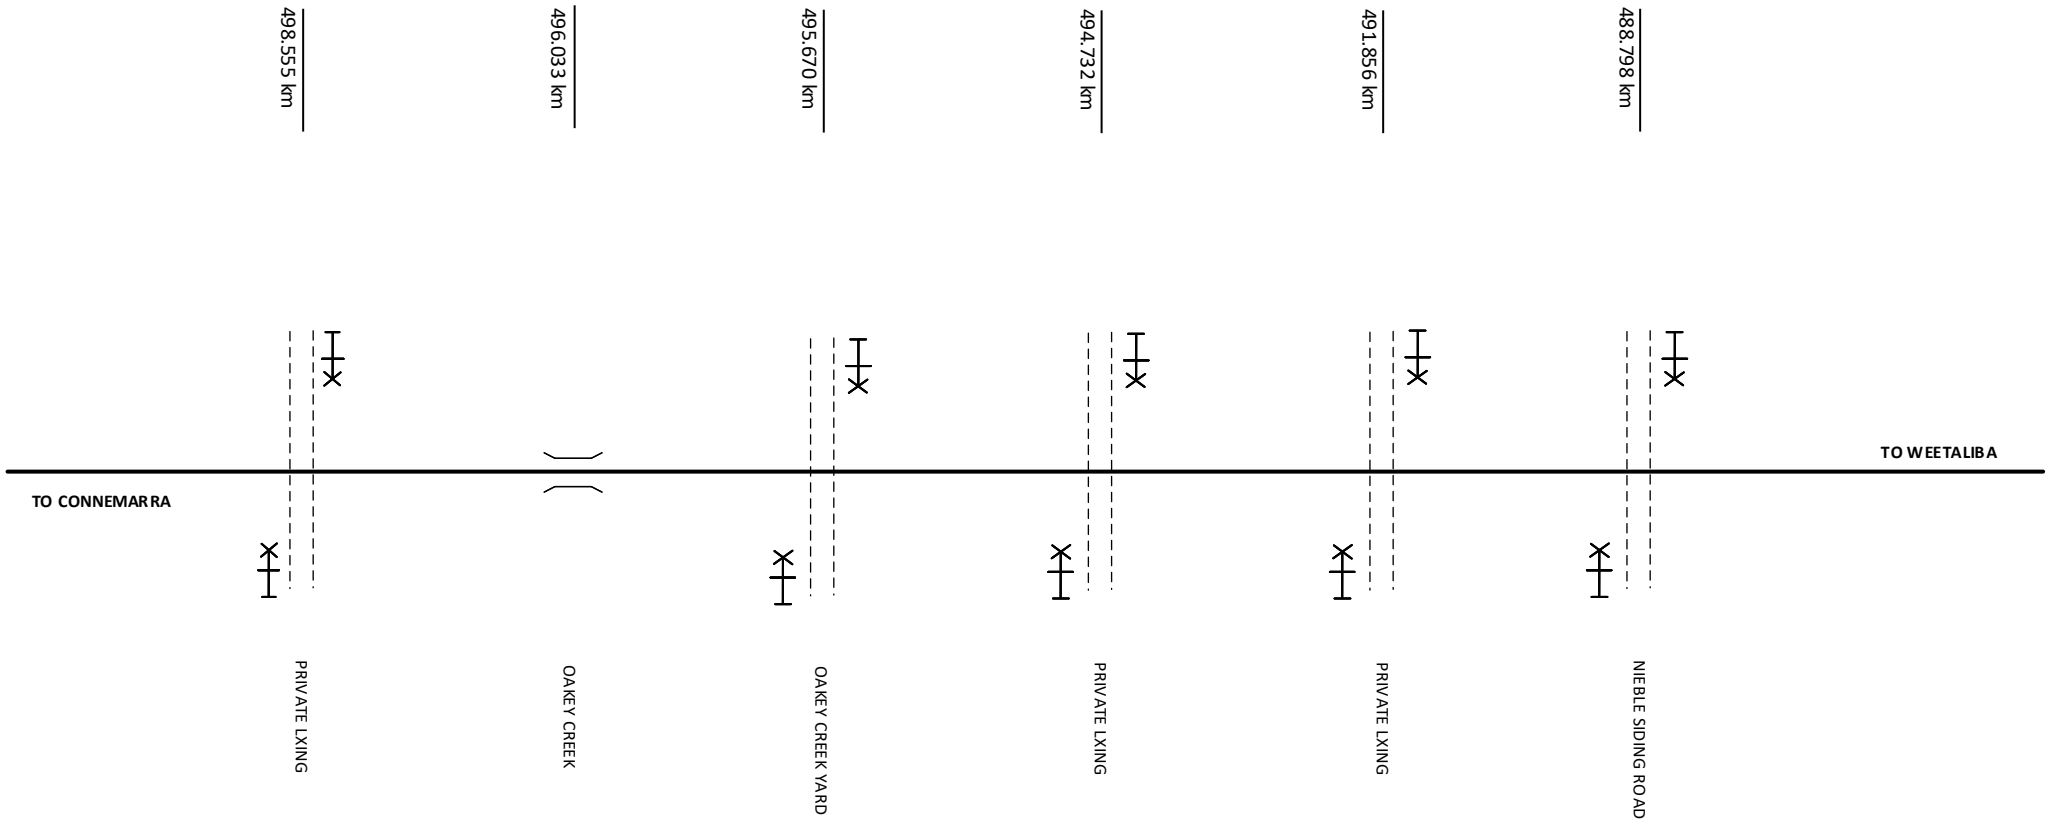

This diagram must be used in conjunction with the corresponding Network Information Book containing the location specific information in Section 2 as well as the legend and general information in Section 1.

Rev	Date	Revision Description	Designed	Checked	Ind.Rev	Approved

Designed B HILL 23/4/20
Checked J SPARROW 23/4/20
Ind. Rev. Company ARTC
Ind. Rev. Name R RATH
Review Signature 23/4/20

ARTC ACCEPTANCE
Accepted by P CAMPBELL
Signed:
Acceptance Date 23/4/20

ARTC

NIB-T0755

Sheet No 1 of 1
Scale NTS
Sheet Size A4

TITLE

CONNEMARRA - WEETALIBA

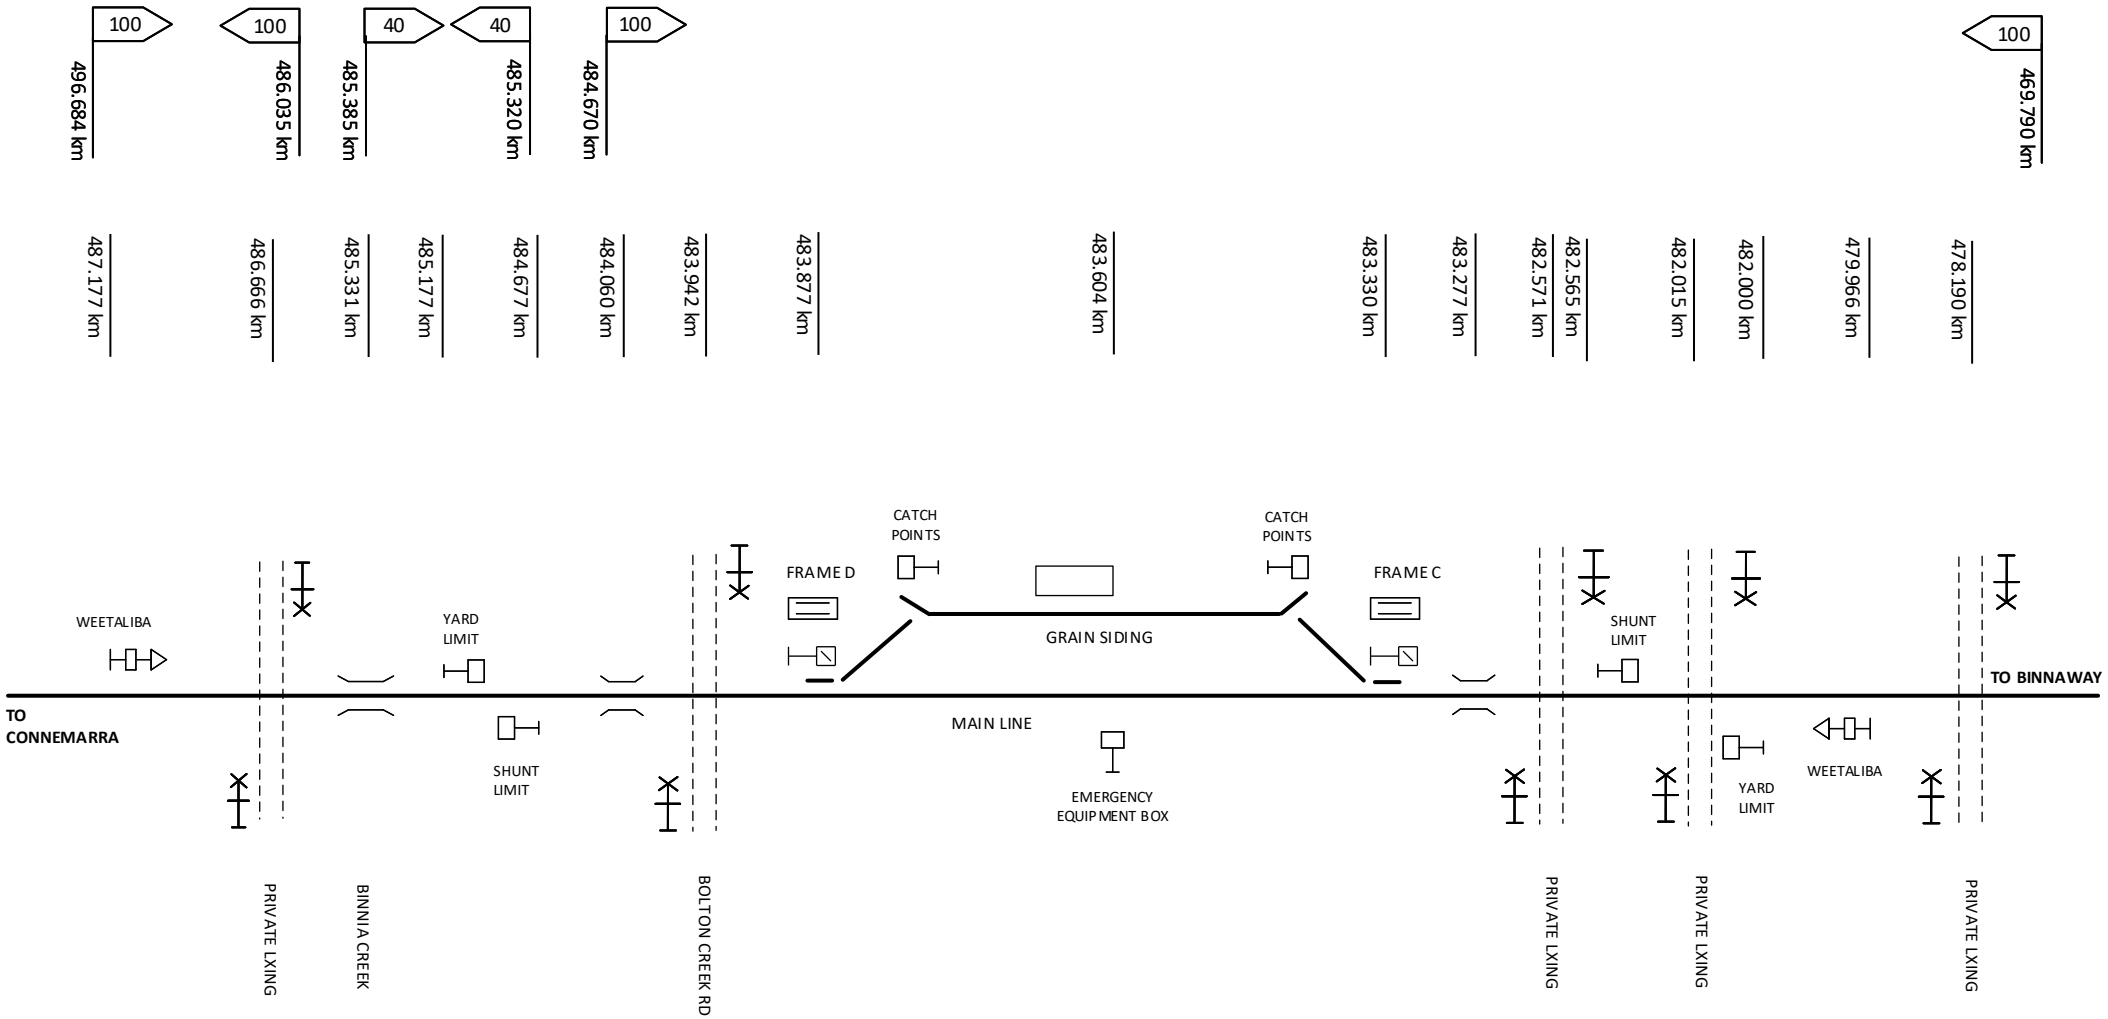

This diagram must be used in conjunction with the corresponding Network Information Book containing the location specific information in Section 2 as well as the legend and general information in Section 1.

Rev	Date	Revision Description	Designed	Checked	Ind.Rev	Approved
1	23/4/20	Private level crossings & bridges added				

Designed	B HILL	5/1/16
Checked	J SPARROW	5/1/16
Ind. Rev. Company	ARTC	
Ind. Rev. Name	R RATH	
Review Signature		5/1/16

ARTC ACCEPTANCE
Accepted by: P CAMPBELL
Signed:
Acceptance Date: 5/1/16

ARTC

NIB-T0561

Sheet No: 1 of 1
Scale: NTS
Sheet Size: A4

TITLE

WEETALIBA

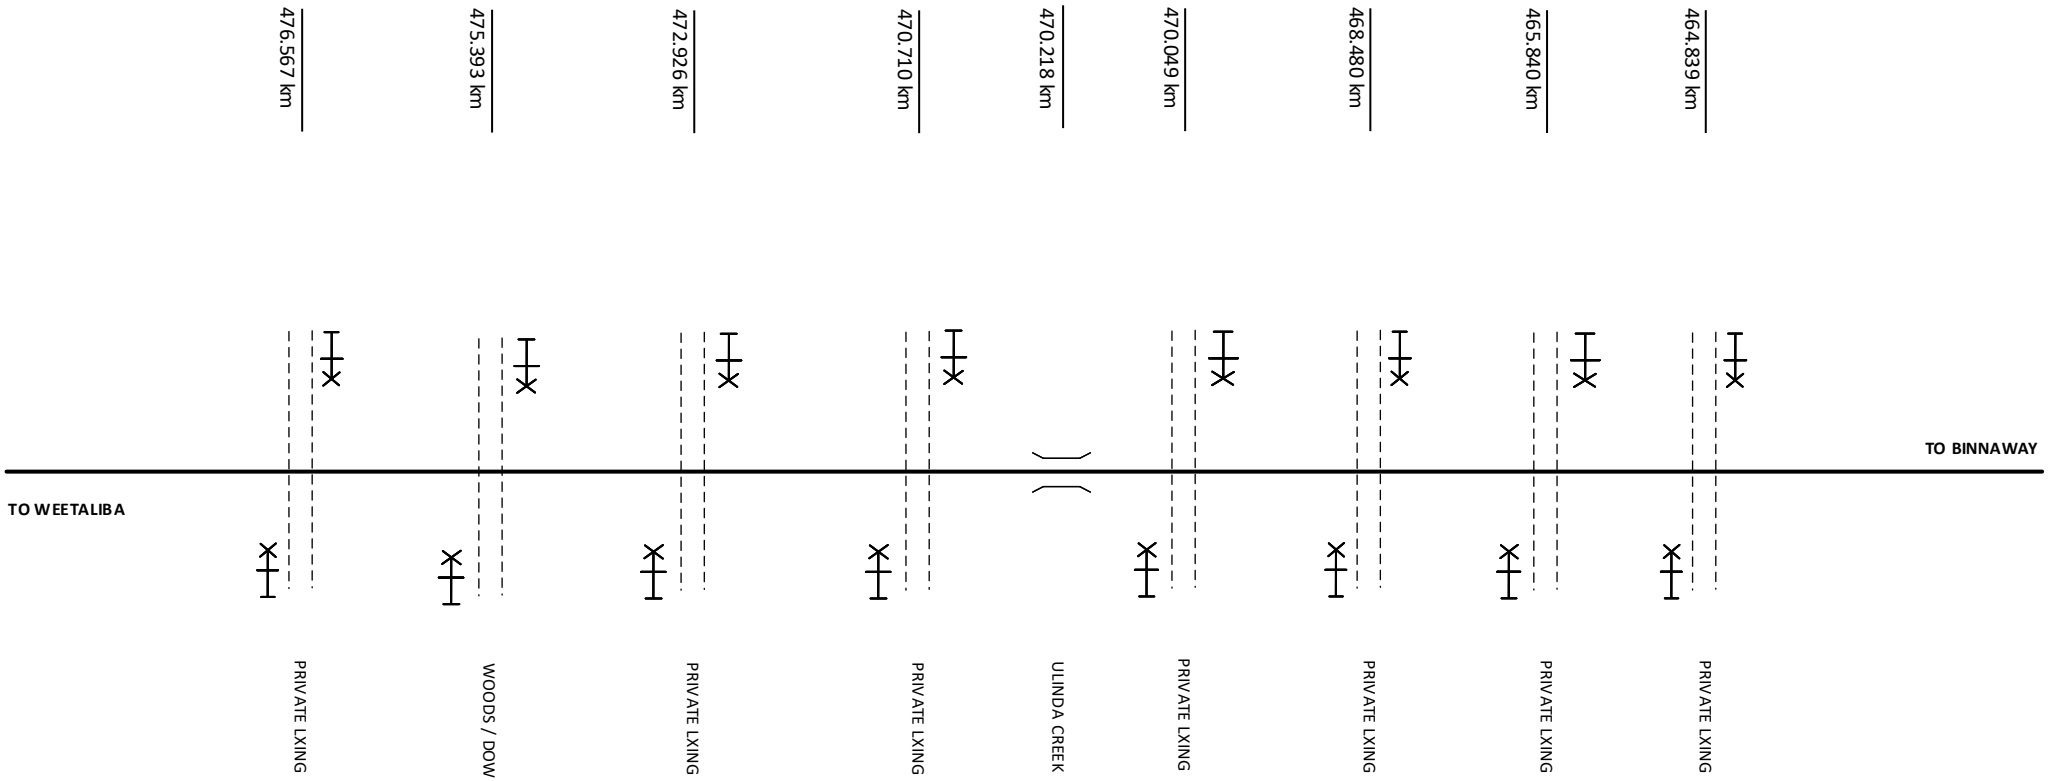

This diagram must be used in conjunction with the corresponding Network Information Book containing the location specific information in Section 2 as well as the legend and general information in Section 1.

Rev	Date	Revision Description	Designed	Checked	Ind.Rev	Approved

Designed	B HILL	23/4/20
Checked	J SPARROW	23/4/20
Ind. Rev. Company	ARTC	
Ind. Rev. Name	R RATH	
Review Signature		23/4/20

ARTC ACCEPTANCE
Accepted by P CAMPBELL
Signed:
Acceptance Date 23/4/20

ARTC

NIB-T0756

Sheet No 1 of 1

Scale NTS

Sheet Size A4

TITLE

WEETALIBA - BINNAWAY

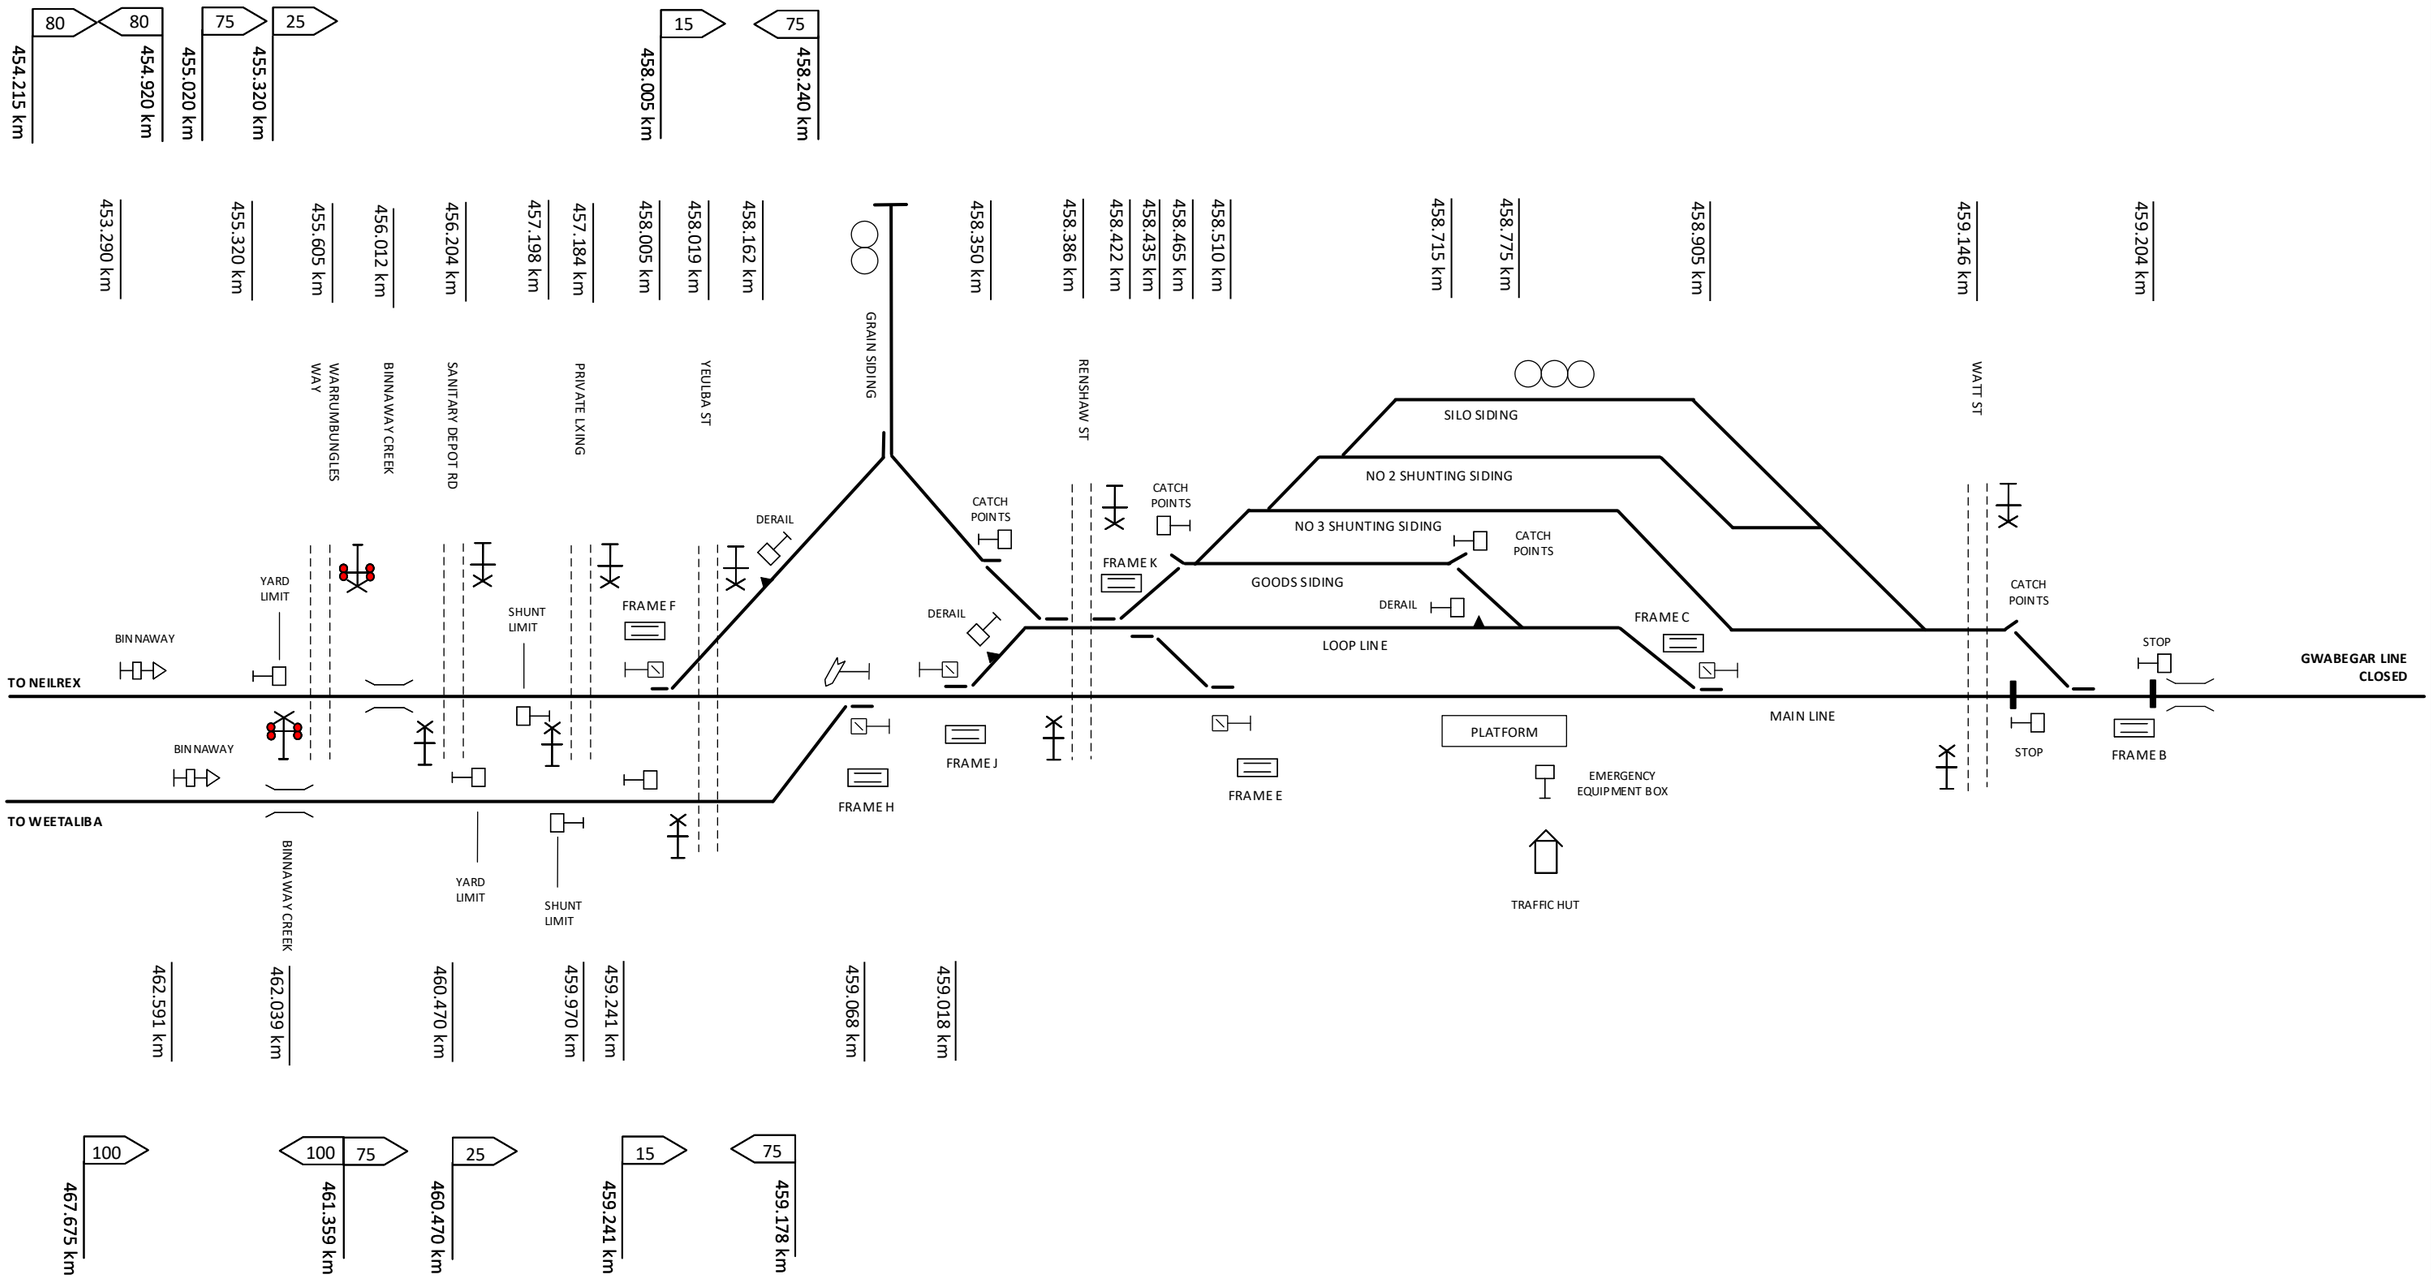

This diagram must be used in conjunction with the corresponding Network Information Book containing the location specific information in Section 2 as well as the legend and general information in Section 1.

Rev	Date	Revision Description	Designed	Checked	Ind.Rev	Approved
4	19/5/22	Northern end of yard updated				
3	27/5/21	Siding names updated				
2	10/9/20	Level crossings on Neilrex line & Binnaway Creek bridges added. Location & yard limit boards on Neilrex line kms updated				
1	25/9/19	Warrumbungles Way crossing added and other corrections				

Designed	B HILL	5/1/16	ARTC ACCEPTANCE
Checked	J SPARROW	5/1/16	Accepted by P CAMPBELL
Ind. Rev. Company	ARTC	Ind. Rev. Name R RATH	Signed
Review Signature		5/1/16	Acceptance Date 5/1/16

ARTC

NIB-T0562

Sheet No 1 of 1

Scale NTS

Sheet Size A3

TITLE

BINNAWAY

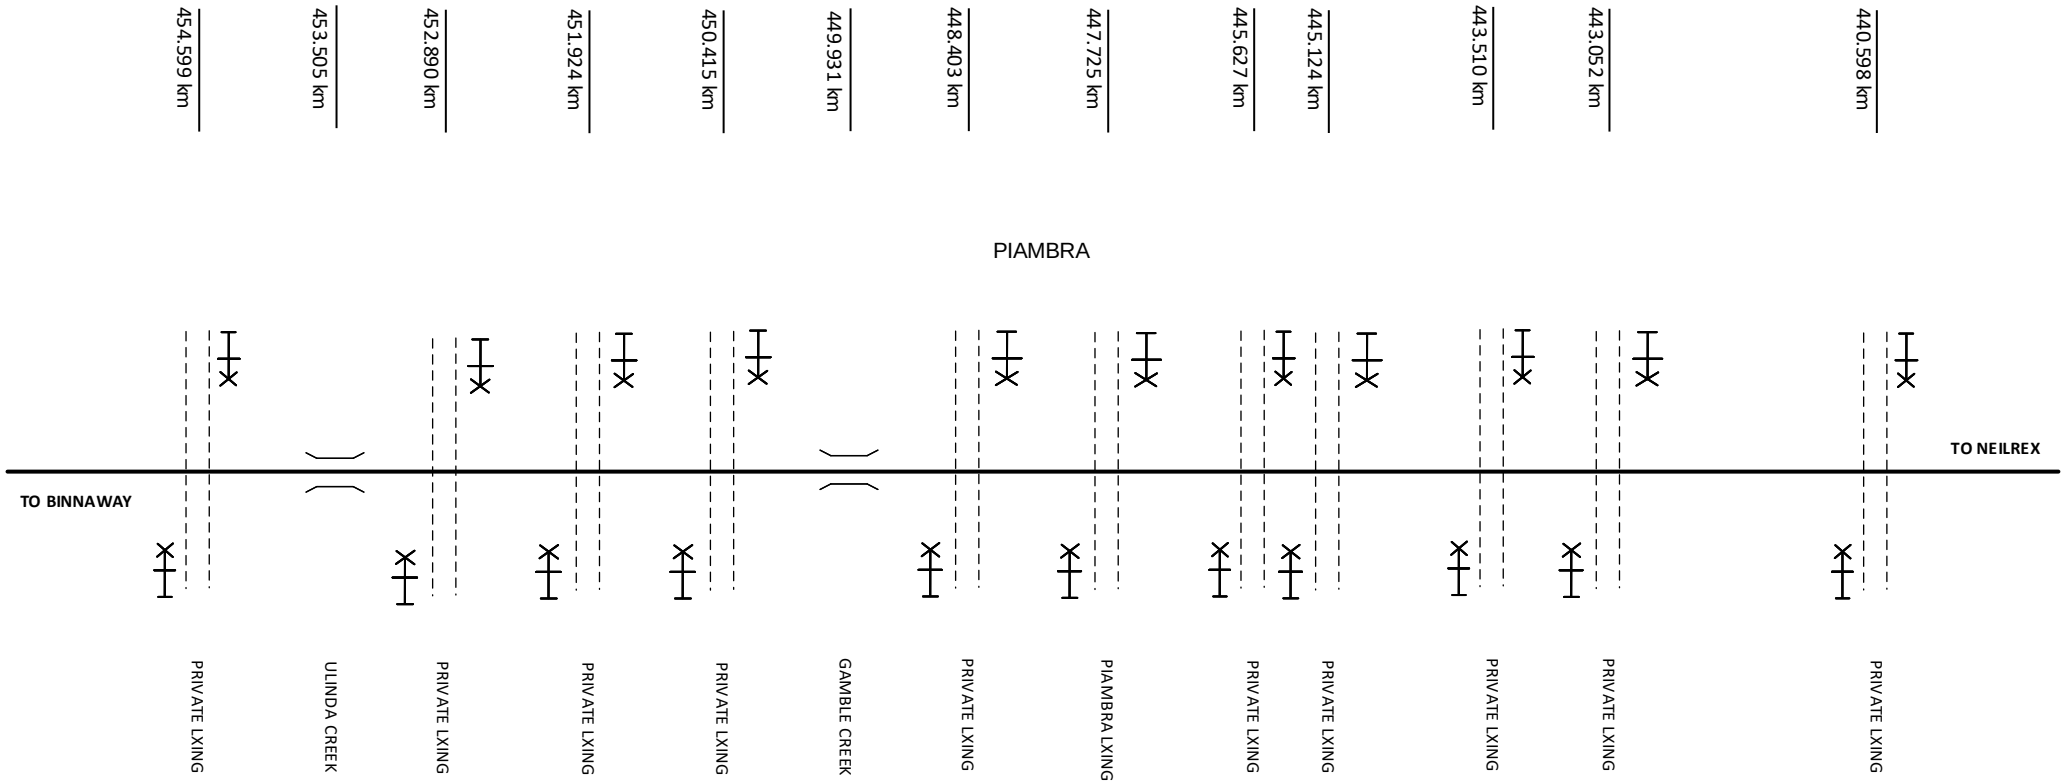

This diagram must be used in conjunction with the corresponding Network Information Book containing the location specific information in Section 2 as well as the legend and general information in Section 1.

Rev	Date	Revision Description	Designed	Checked	Ind.Rev	Approved

Designed	B HILL	23/4/20
Checked	J SPARROW	23/4/20
Ind. Rev. Company	ARTC	
Ind. Rev. Name	R RATH	
Review Signature		23/4/20

ARTC ACCEPTANCE
Accepted by: P CAMPBELL
Signed:
Acceptance Date: 23/4/20

ARTC

NIB-T0757

Sheet No: 1 of 1
Scale: NTS
Sheet Size: A4

TITLE

BINNAWAY - NEILREX

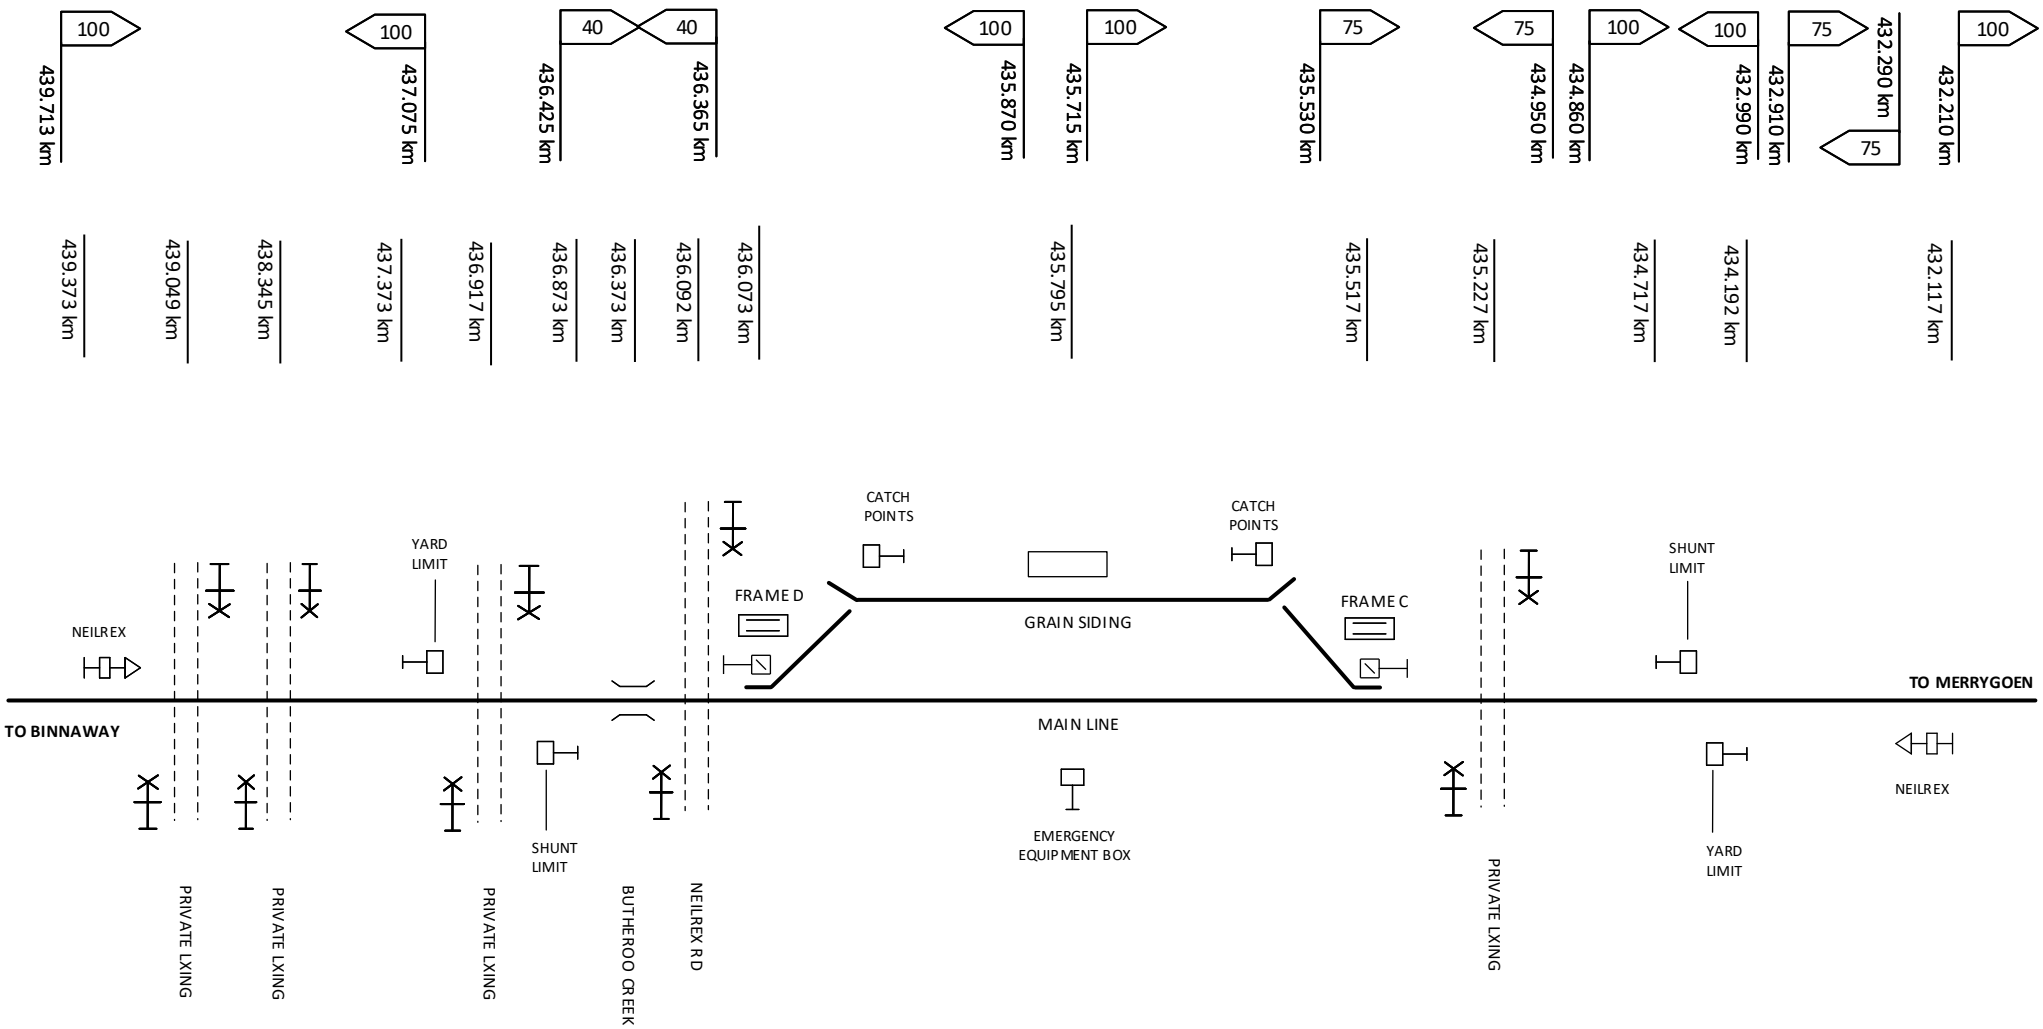

This diagram must be used in conjunction with the corresponding Network Information Book containing the location specific information in Section 2 as well as the legend and general information in Section 1.

Rev	Date	Revision Description	Designed	Checked	Ind.Rev	Approved
1	23/4/20	Private crossings & bridge added				

Designed	B HILL	5/1/16	ARTC ACCEPTANCE
Checked	J SPARROW	5/1/16	Accepted by P CAMPBELL
Ind. Rev. Company	ARTC	Ind. Rev. Name	R RATH
Review Signature		5/1/16	Acceptance Date 5/1/16

ARTC

NIB-T0563

Sheet No 1 of 1

Scale NTS

Sheet Size A4

TITLE

NEILREX

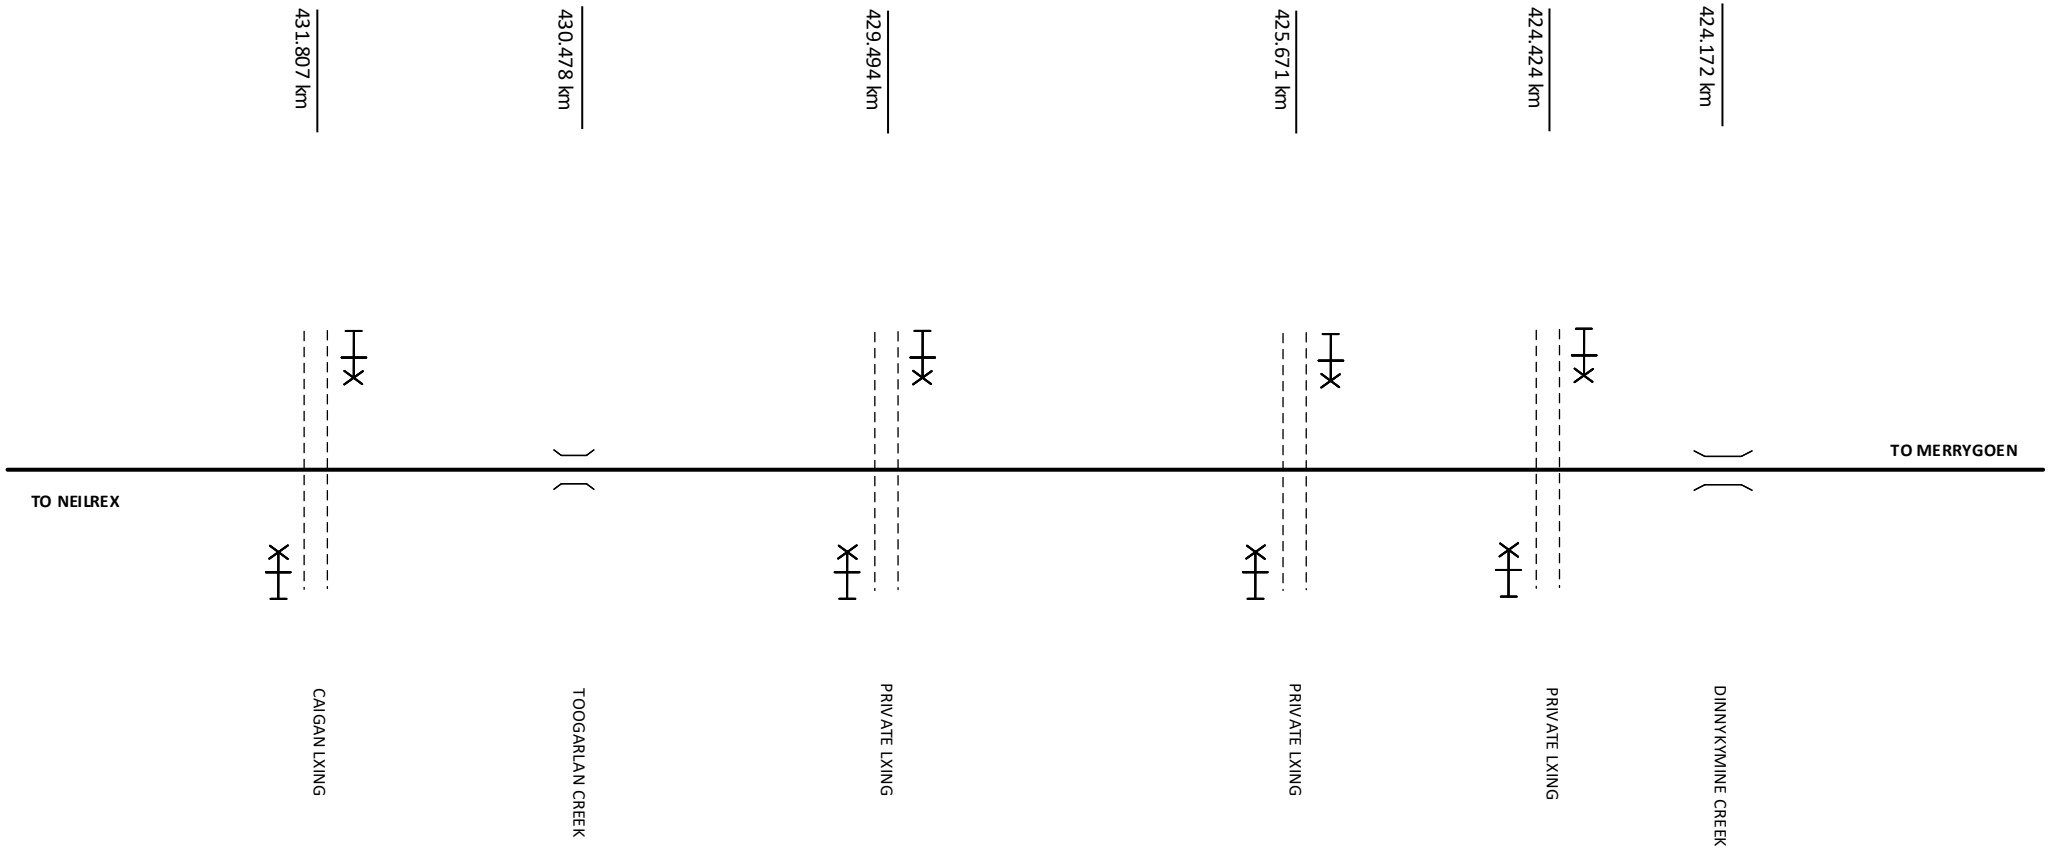

This diagram must be used in conjunction with the corresponding Network Information Book containing the location specific information in Section 2 as well as the legend and general information in Section 1.

Rev	Date	Revision Description	Designed	Checked	Ind.Rev	Approved

Designed	B HILL	23/4/20
Checked	J SPARROW	23/4/20
Ind. Rev. Company	ARTC	Ind. Rev. Name R RATH
Review Signature		23/4/20

ARTC ACCEPTANCE
Accepted by P CAMPBELL
Signed:
Acceptance Date 23/4/20

ARTC

NIB-T0752

Sheet No 1 of 1
Scale NTS
Sheet Size A4

TITLE

NEILREX - MERRYGOEN

Drawing Legend

	Standard gauge track		Dual gauge track
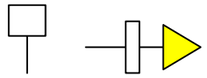	Advisory Sign or Location Sign		Speed sign
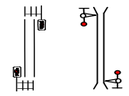	Pedestrian Crossing		Passive Protection Level Crossing
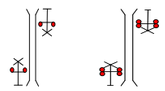	Active Protection Level Crossing – Flashing Lights	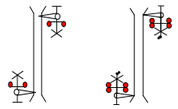	Active Protection Level Crossing – Lights and Boom
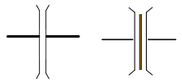	Bridge or Overpass	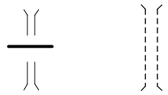	Underpass
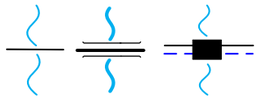	River/Creek or Significant river bridge or Viaduct	Station Passenger Platform	Station or Platform
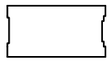	Tunnel	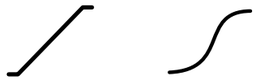	Crossover
	Turnout		Catchpoint
	Derail	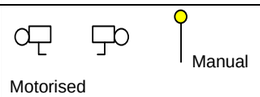	Points Operating Mechanism
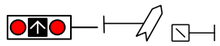	Point Indicator		Mechanical Frame
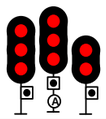	Automatic Signals	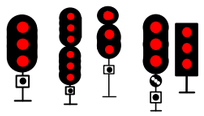	Controlled Signals
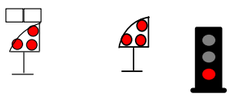	Dwarf Signals	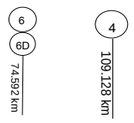	Signal number reference
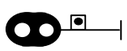	Distant Signal		Repeater Signal
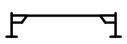	Overheight Detectors	>> <<	Wayside Equipment