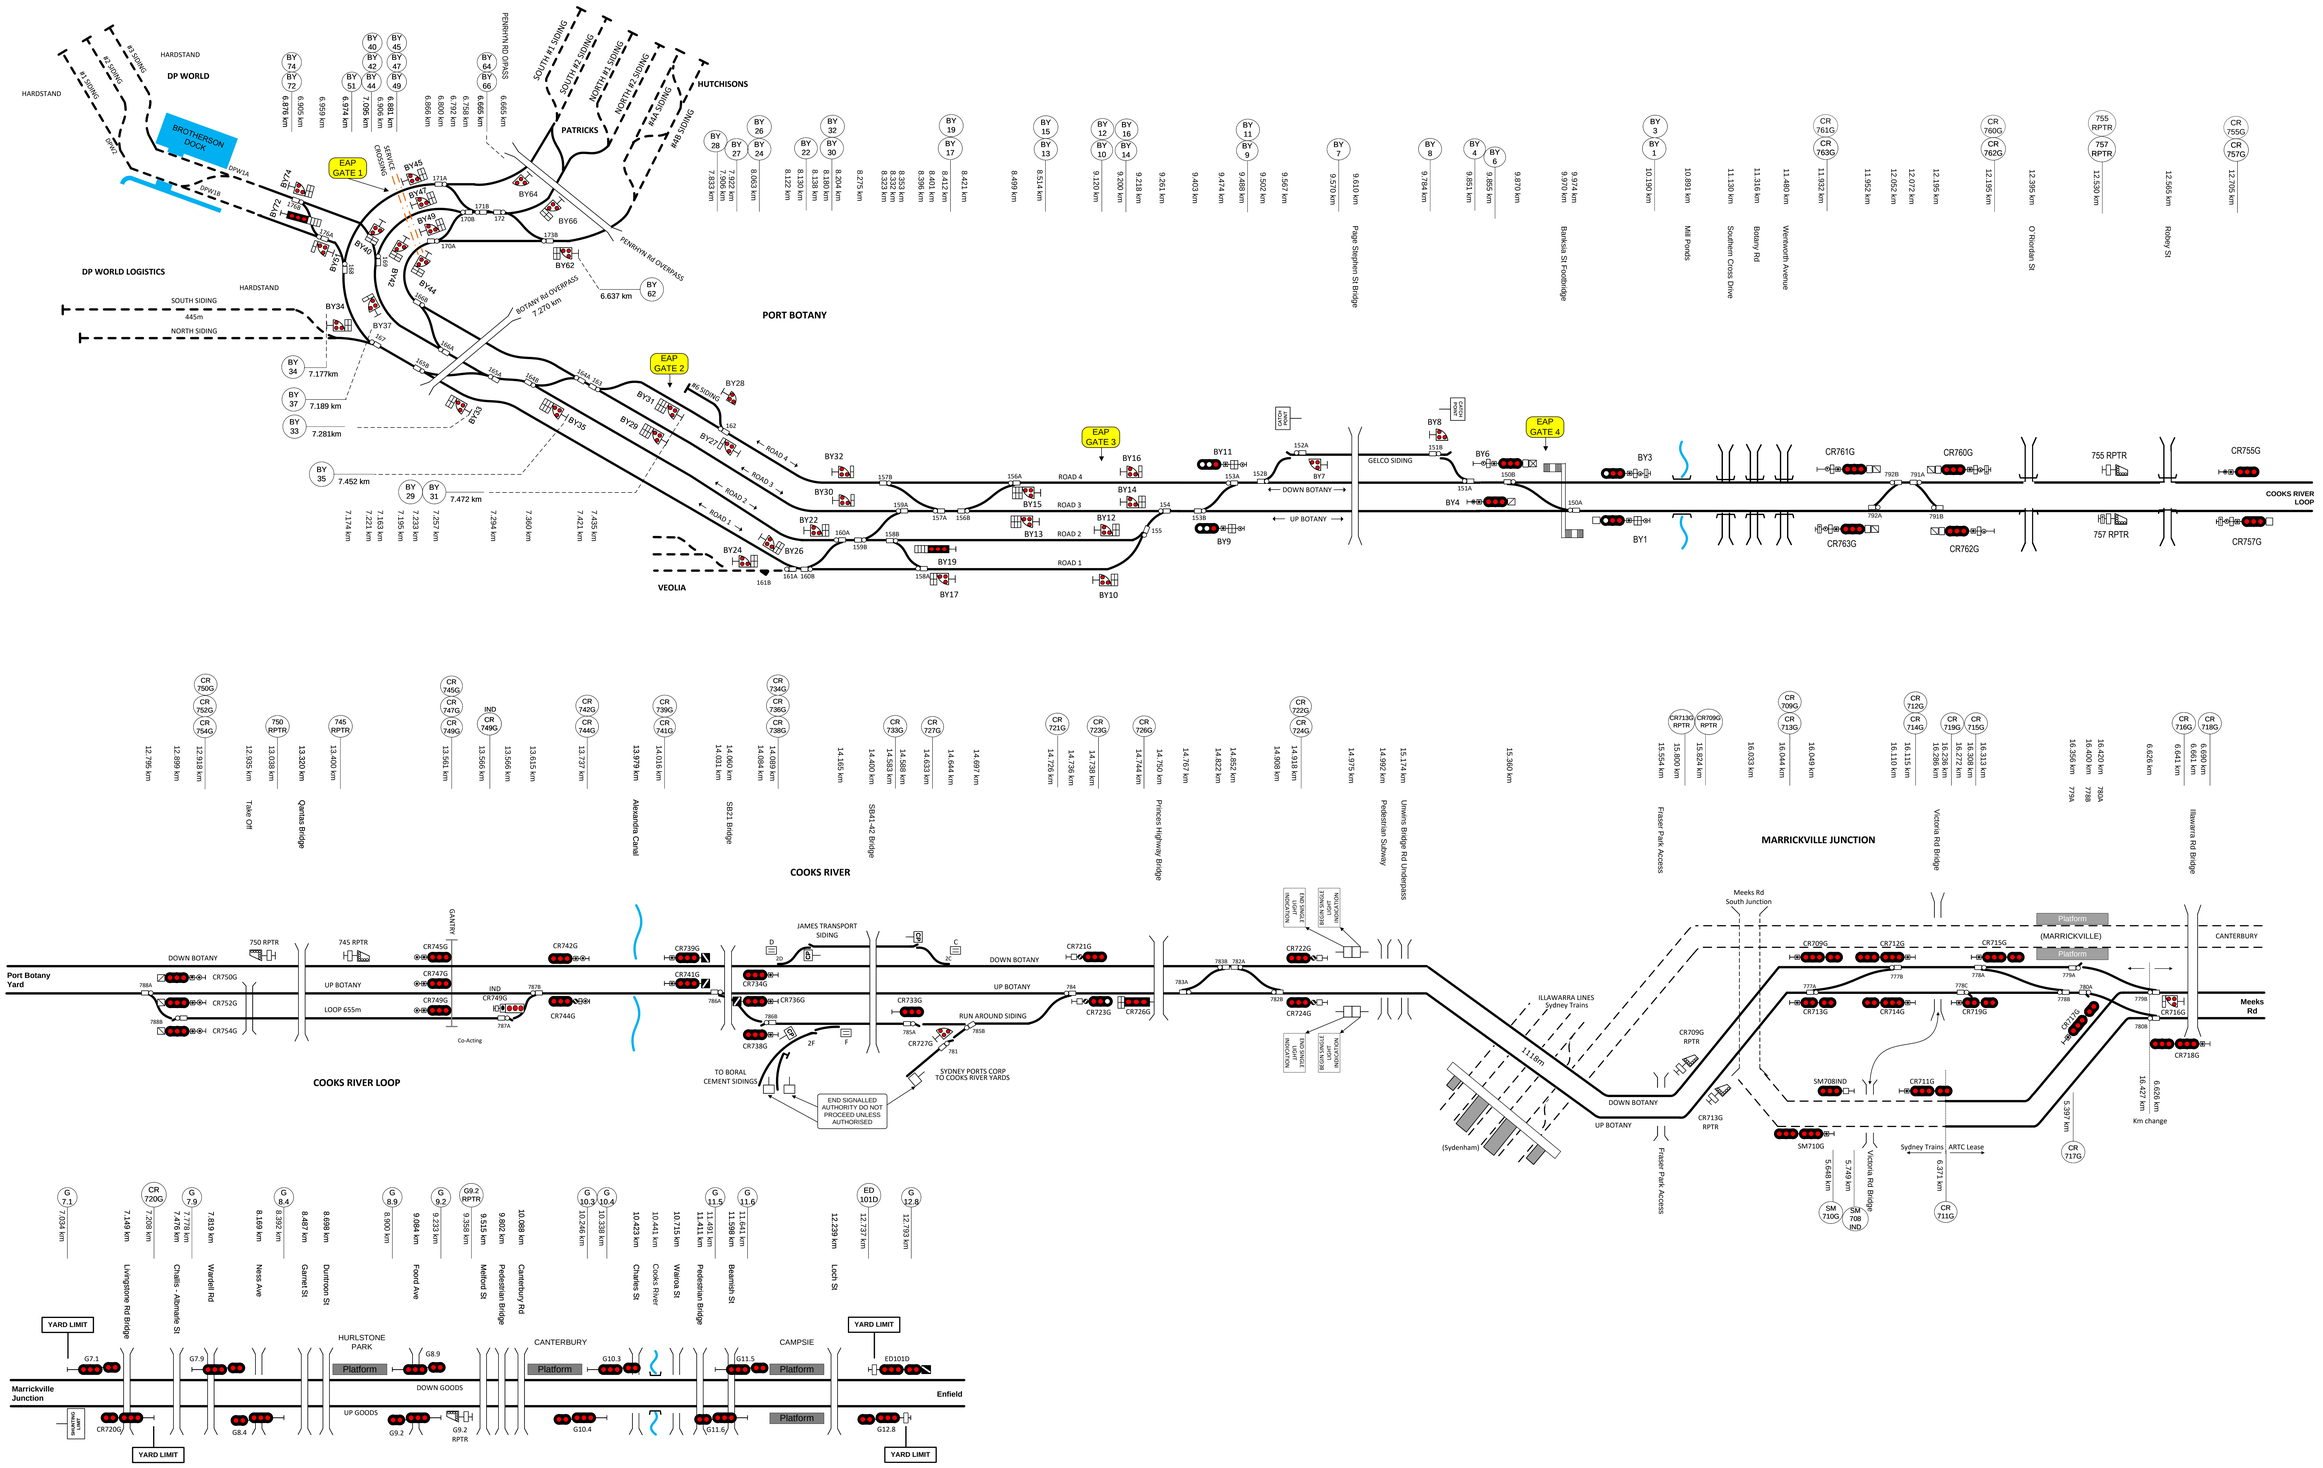

This diagram must be used in conjunction with the corresponding Network Information Book containing the location specific information in Section 2 as well as the legend and general information in Section 1.

Rev	Date	Revision Description	Designed	Checked	Ind.Rev	Approved
11	29/4/25	Port Botany emergency assembly point gates added				
10	13/11/24	Speed sign removed near Gelco siding and Cooks River siding updated to Run Around Siding				
9	20/12/23	Port Botany service crossing added and Cooks River signal CR726G corrected. Botany Rail Duplication final stage changes updated and Gateway bridges added.				
8	11/10/23	Cooks River 791 and 792 crossovers added				
7	1/8/23	Botany BY1 signal updated, Cooks River signals, 788 points km and loop length updated. Botany Yard updates from duplication project	AGIBB	RRATH		

Designed	S KHAJOUI	2/09/2016	ARTC ACCEPTANCE
Checked	J SPARROW	2/09/2016	Accepted by Phil Campbell
Ind. Rev. Company ARTC	Ind. Rev. Name R. Rath		Signed:
Review Signature		2/09/2016	Acceptance Date 2/09/2016

ARTC

NIB-T0594

Sheet No 1 of 1

Sheet Size A0

Scale NTS

TITLE

Port Botany to Campsie