NIB OGW-30-26 DIAGRAM LOCATIONS
ENFIELD SHEET 1
ENFIELD SHEET 2
ENFIELD SHEET 3
CHULLORA JUNCTION – FLEMINGTON JUNCTION
SEFTON DIVE
LEIGHTONFIELD
DRAWING LEGEND

©2015 Australian Rail Track Corporation Ltd
Drawing standard in accordance with EGP-04-01 & EGP-04-02

Used on / Next higher assembly: NETWORK INFORMATION BOOK

Filename: NIB-T0727.VSD

Alternate DMS Number

Rev	Date	Revision Description	Designed	Checked	Ind.Rev	Approved

Designed	G HARRISON	5/1/16
Checked	J SPARROW	5/1/16
Ind. Rev. Company	ARTC	Ind. Rev. Name R RATH
Review Signature		5/1/16

ARTC ACCEPTANCE
Accepted by: P CAMPBELL
Signed:
Acceptance Date: 5/1/16

ARTC

NIB-T0727

Sheet No: 1 of 1
Sheet Size: A3
Scale: NTS

TITLE

SYDNEY 2

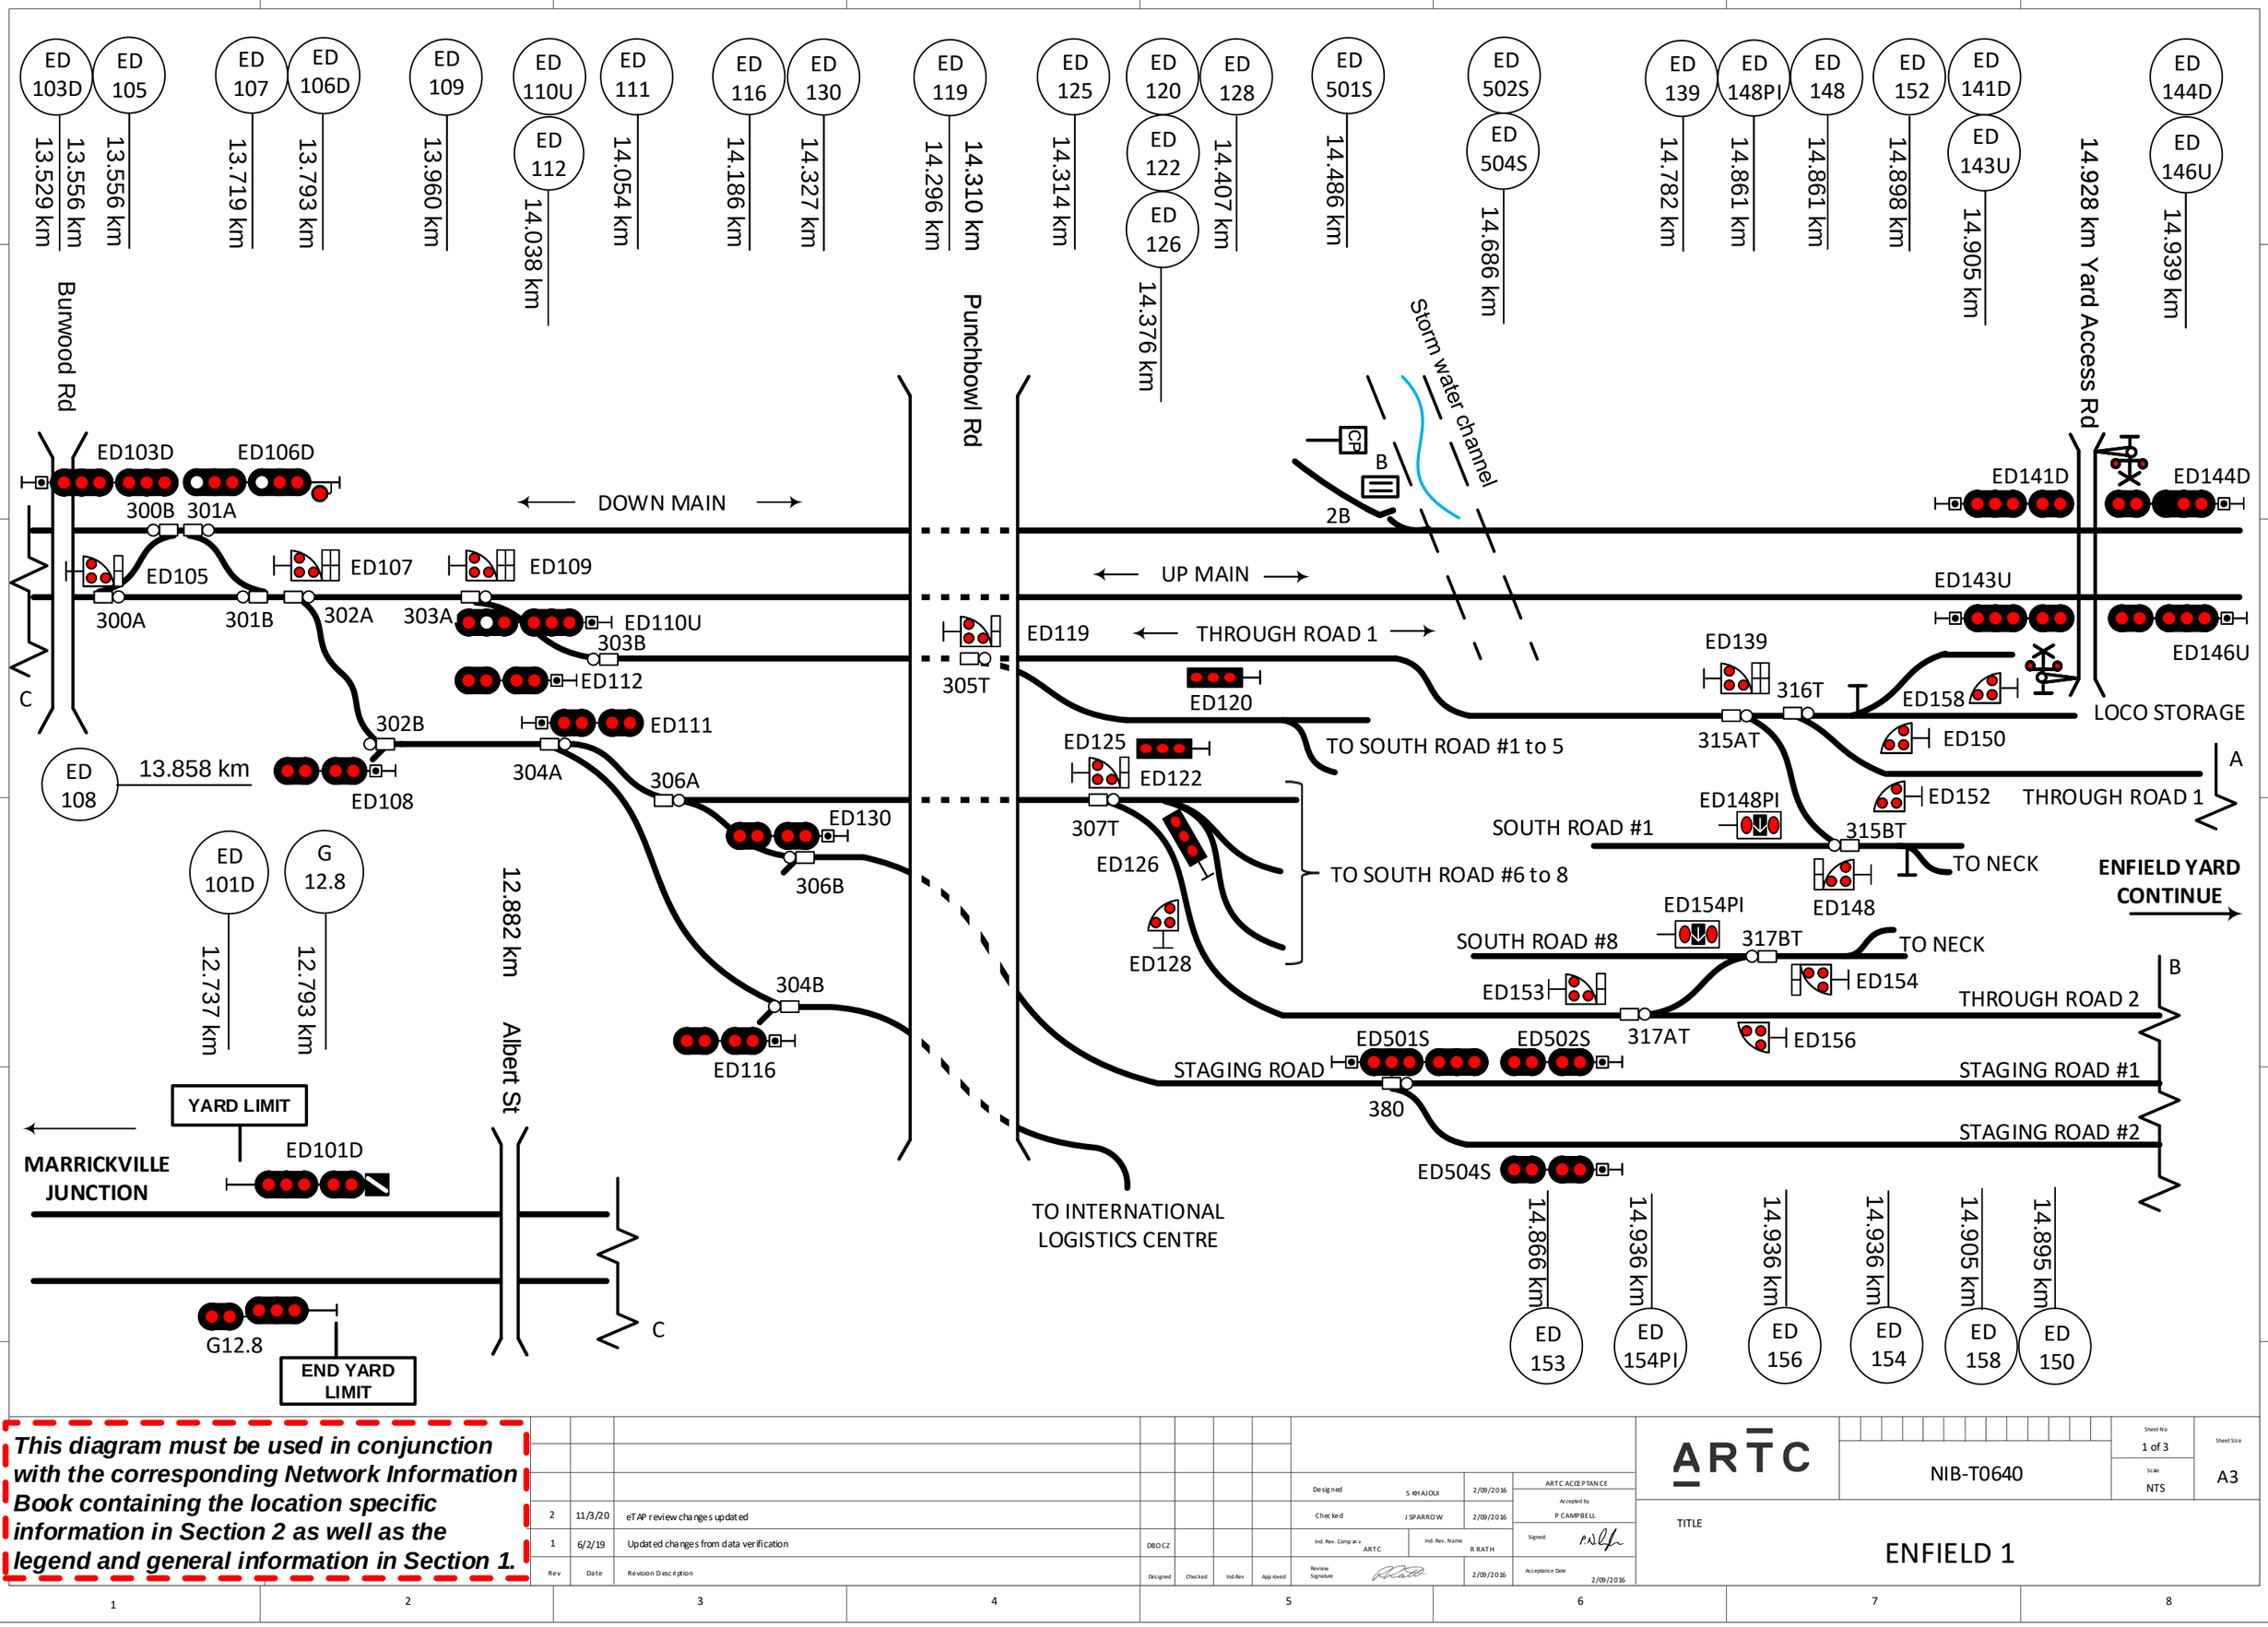

This diagram must be used in conjunction with the corresponding Network Information Book containing the location specific information in Section 2 as well as the legend and general information in Section 1.

Rev	Date	Revision Description	Designed	Checked	Ind.Rev	Approved
2	11/3/20	eTAP review changes updated				
1	6/2/19	Updated changes from data verification	DBOCZ			

Designed	S KHAJOUI	2/09/2016
Checked	J SPARROW	2/09/2016
Ind. Rev. Company	ARTC	Ind. Rev. Name: R RATH
Review Signature		2/09/2016

ARTC ACCEPTANCE
Accepted by: P CAMPBELL
Signed:
Acceptance Date: 2/09/2016

ARTC

NIB-T0640

Sheet No: 1 of 3
Sheet Size: A3
Scale: NTS

TITLE

ENFIELD 1

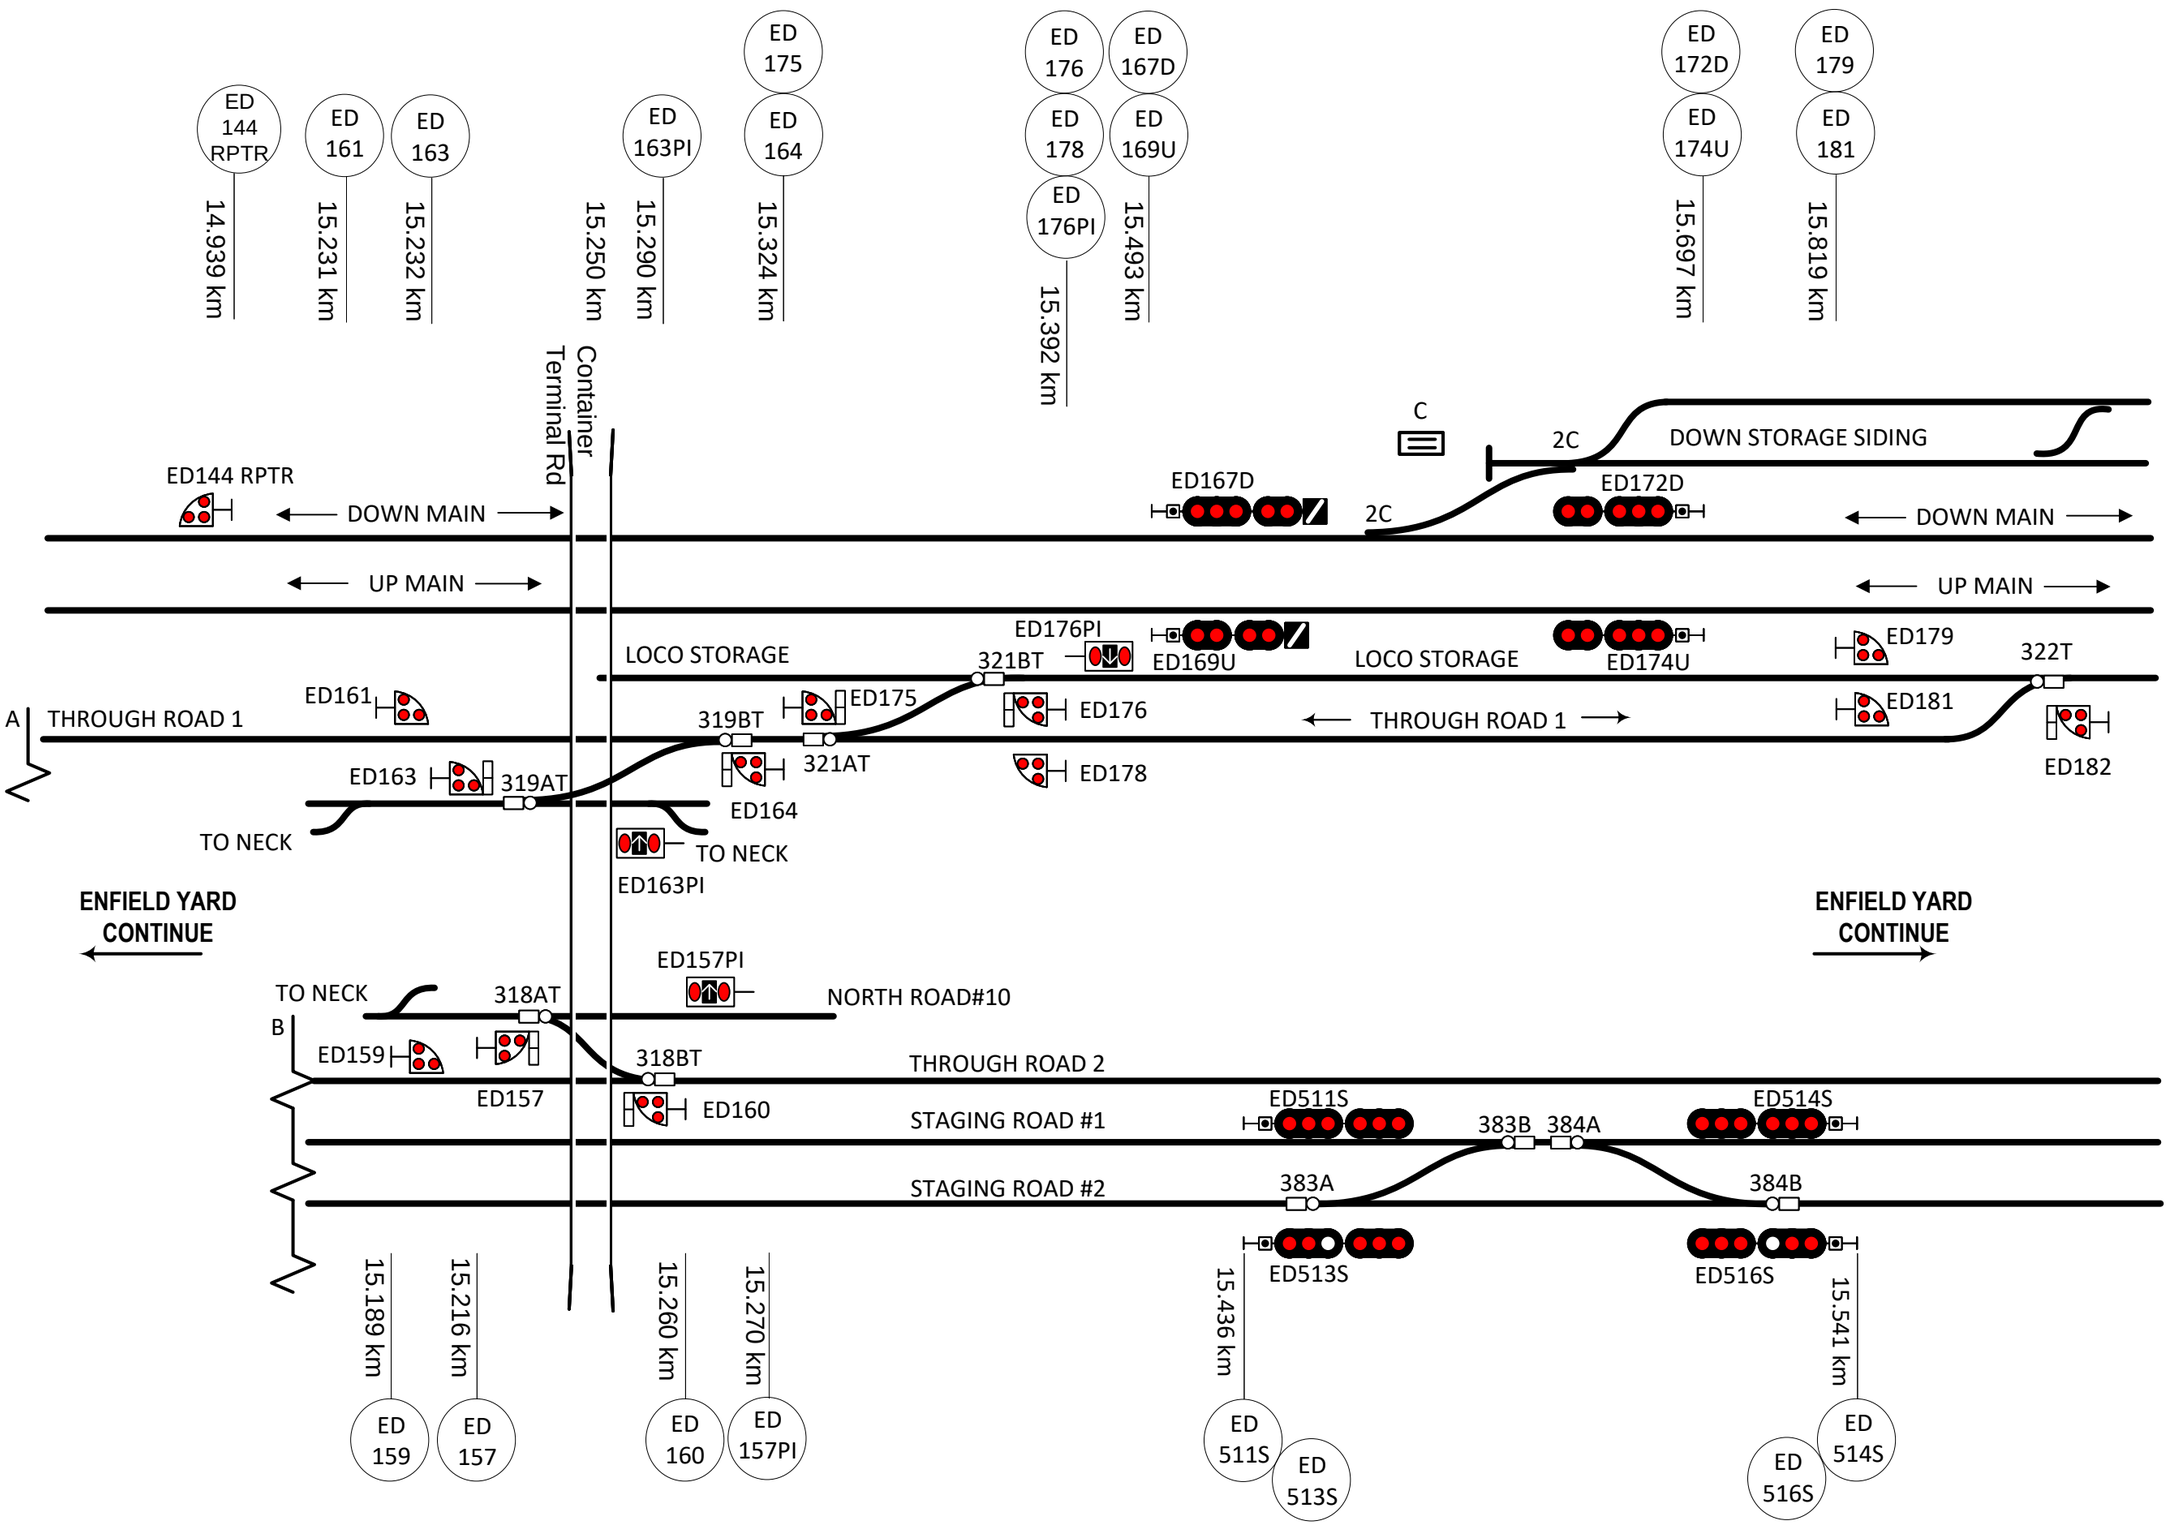

This diagram must be used in conjunction with the corresponding Network Information Book containing the location specific information in Section 2 as well as the legend and general information in Section 1.

Rev	Date	Revision Description	Designed	Checked	Ind.Rev	Approved
3	8/9/21	Down Storage siding crossover added				
2	17/2/20	319 & 322T points & signal ED182 updated				
1	6/2/19	Updated changes from data verification	DBOCZ			

Designed	S KHAJOUI	2/09/2016
Checked	J SPARROW	2/09/2016
Ind. Rev. Company	ARTC	Ind. Rev. Name R RATH
Review Signature		2/09/2016

ARTC ACCEPTANCE
Accepted by P CAMPBELL
Signed:
Acceptance Date 2/09/2016

ARTC

NIB-T0641

Sheet No 2 of 3
Scale NTS
Sheet Size A3

TITLE

ENFIELD 2

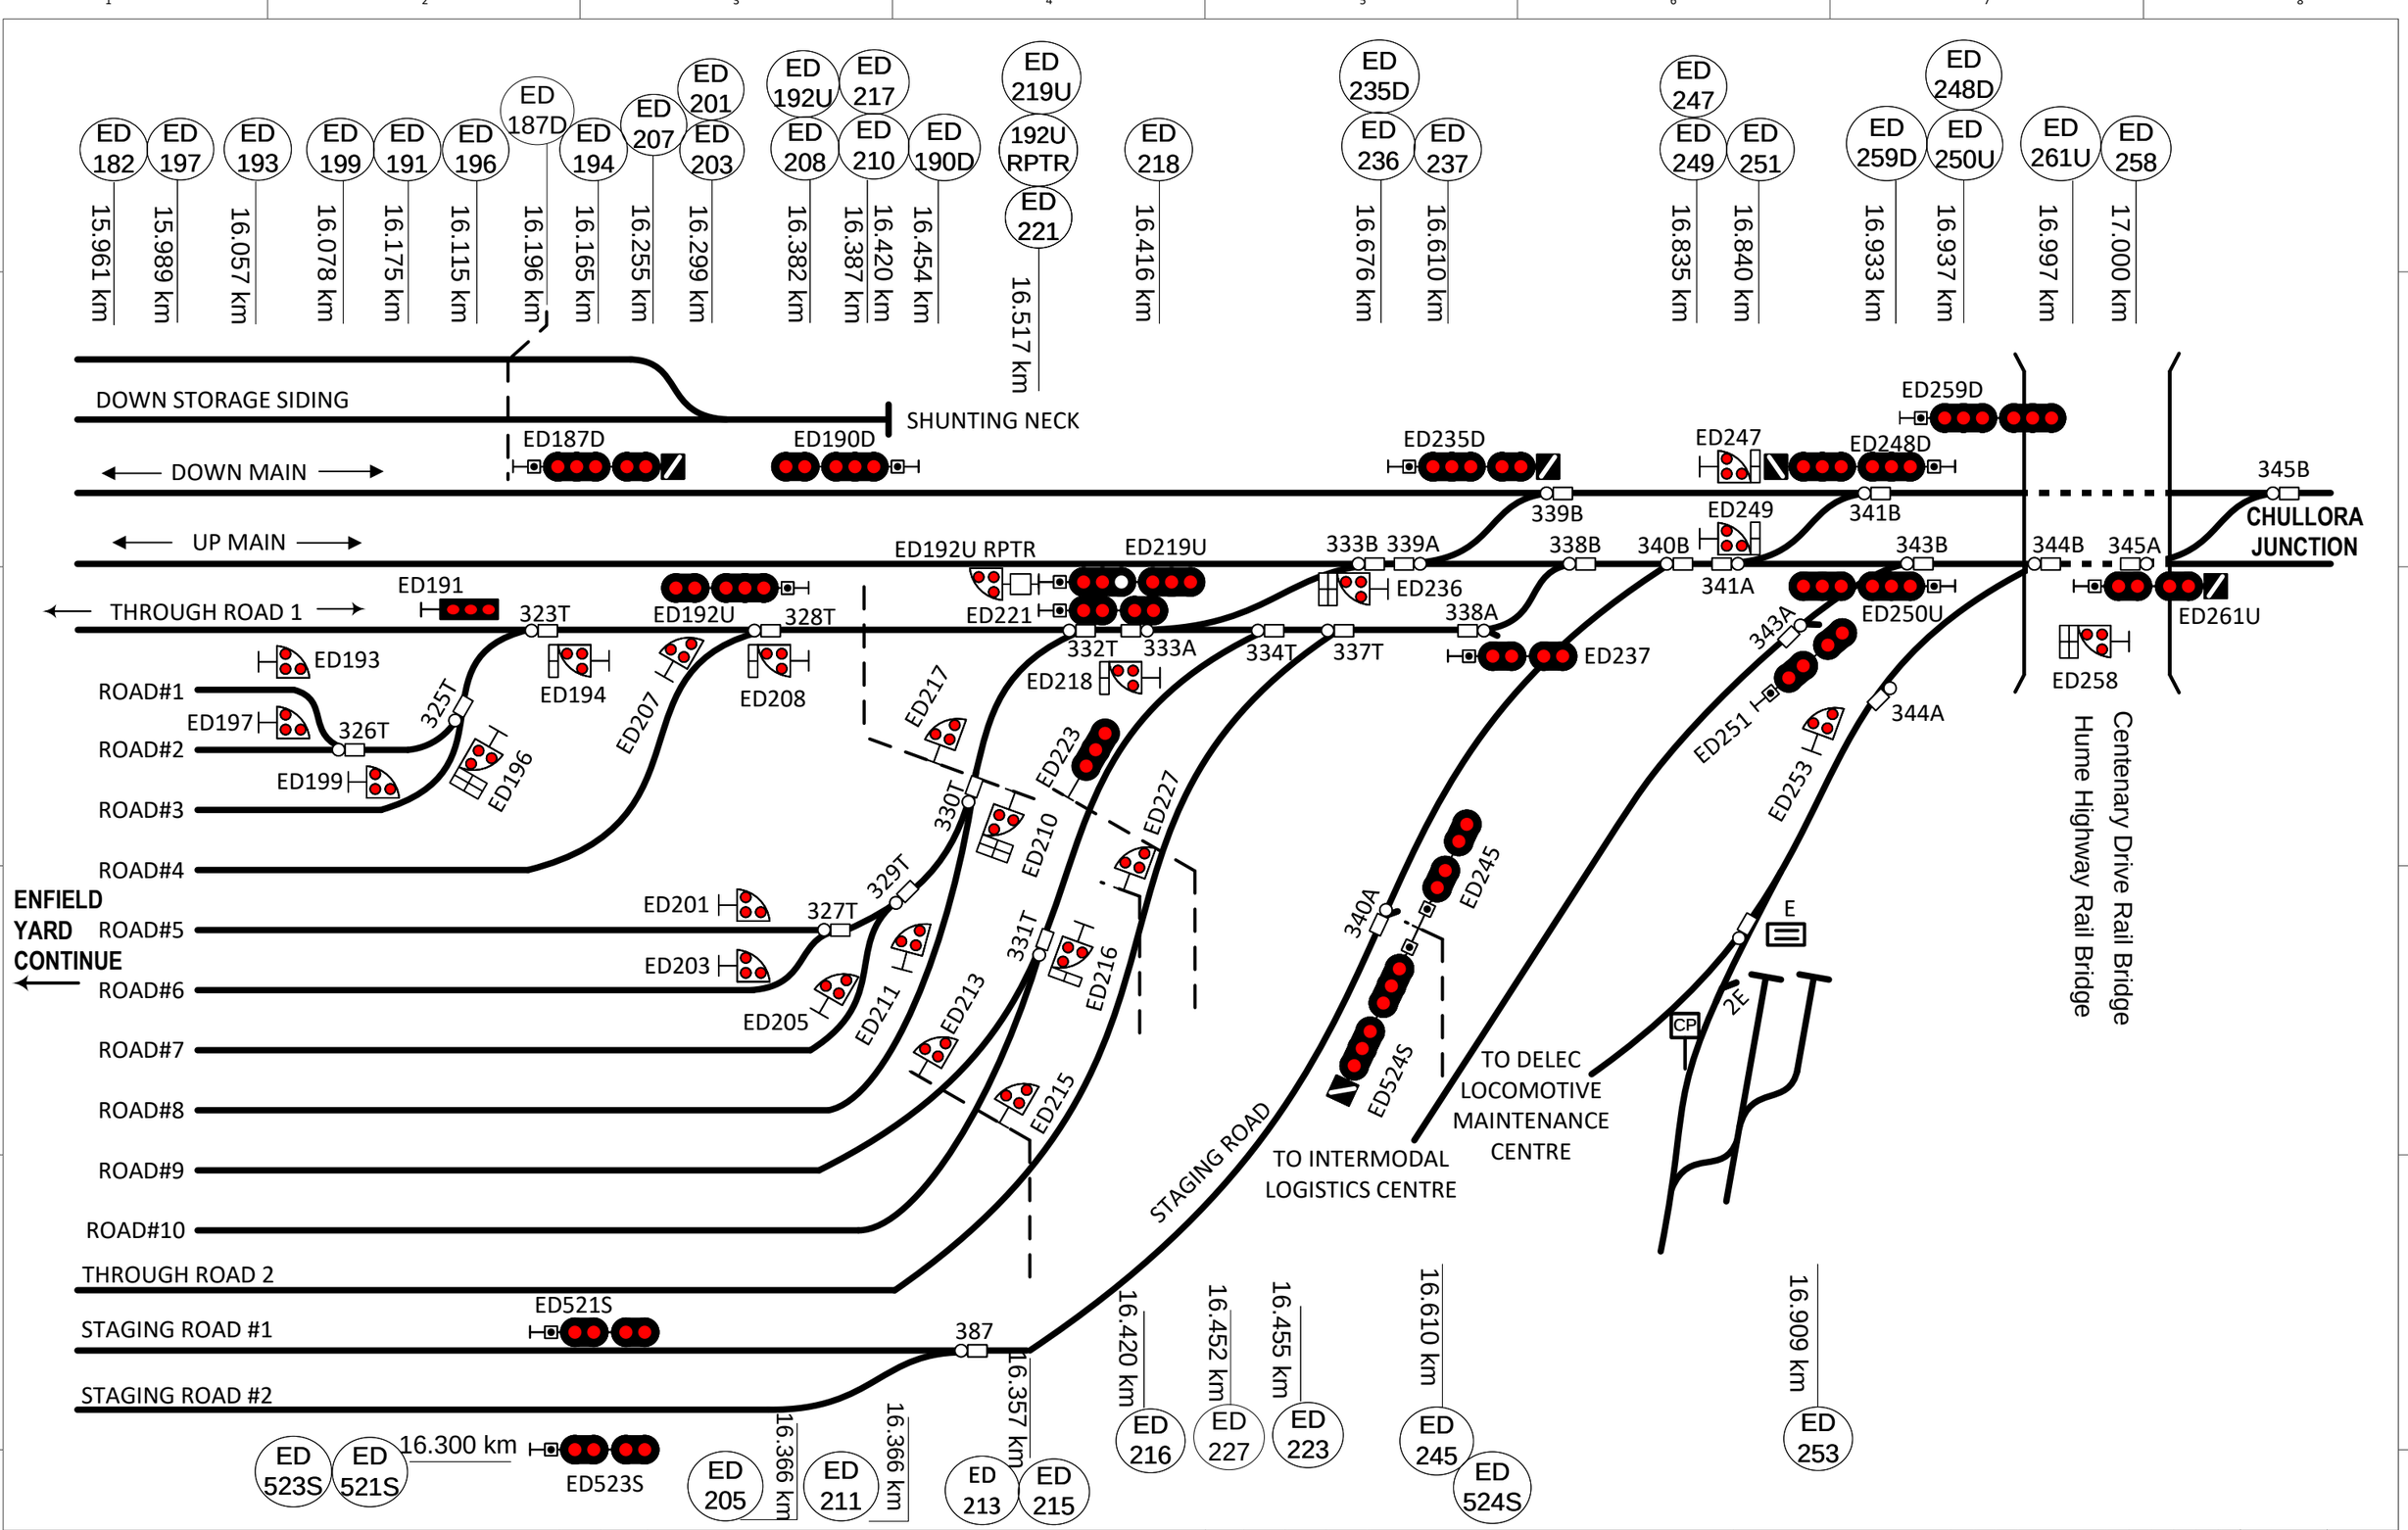

This diagram must be used in conjunction with the corresponding Network Information Book containing the location specific information in Section 2 as well as the legend and general information in Section 1.

Rev	Date	Revision Description	Designed	Checked	Ind.Rev	Approved
2	17/2/20	322T points & signal ED182 moved to Enfield 2				
1	6/2/19	Updated changes from data verification	DBOCZ			

Designed	S KHAJOUI	2/09/2016	ARTC ACCEPTANCE
Checked	J SPARROW	2/09/2016	Accepted by P CAMPBELL
Ind. Rev. Company	ARTC	Ind. Rev. Name	R RATH
Review Signature		2/09/2016	Acceptance Date 2/09/2016

ARTC

TITLE

ENFIELD 3

NIB-T0642

Sheet No 3 of 3

Scale NTS

Sheet Size A3

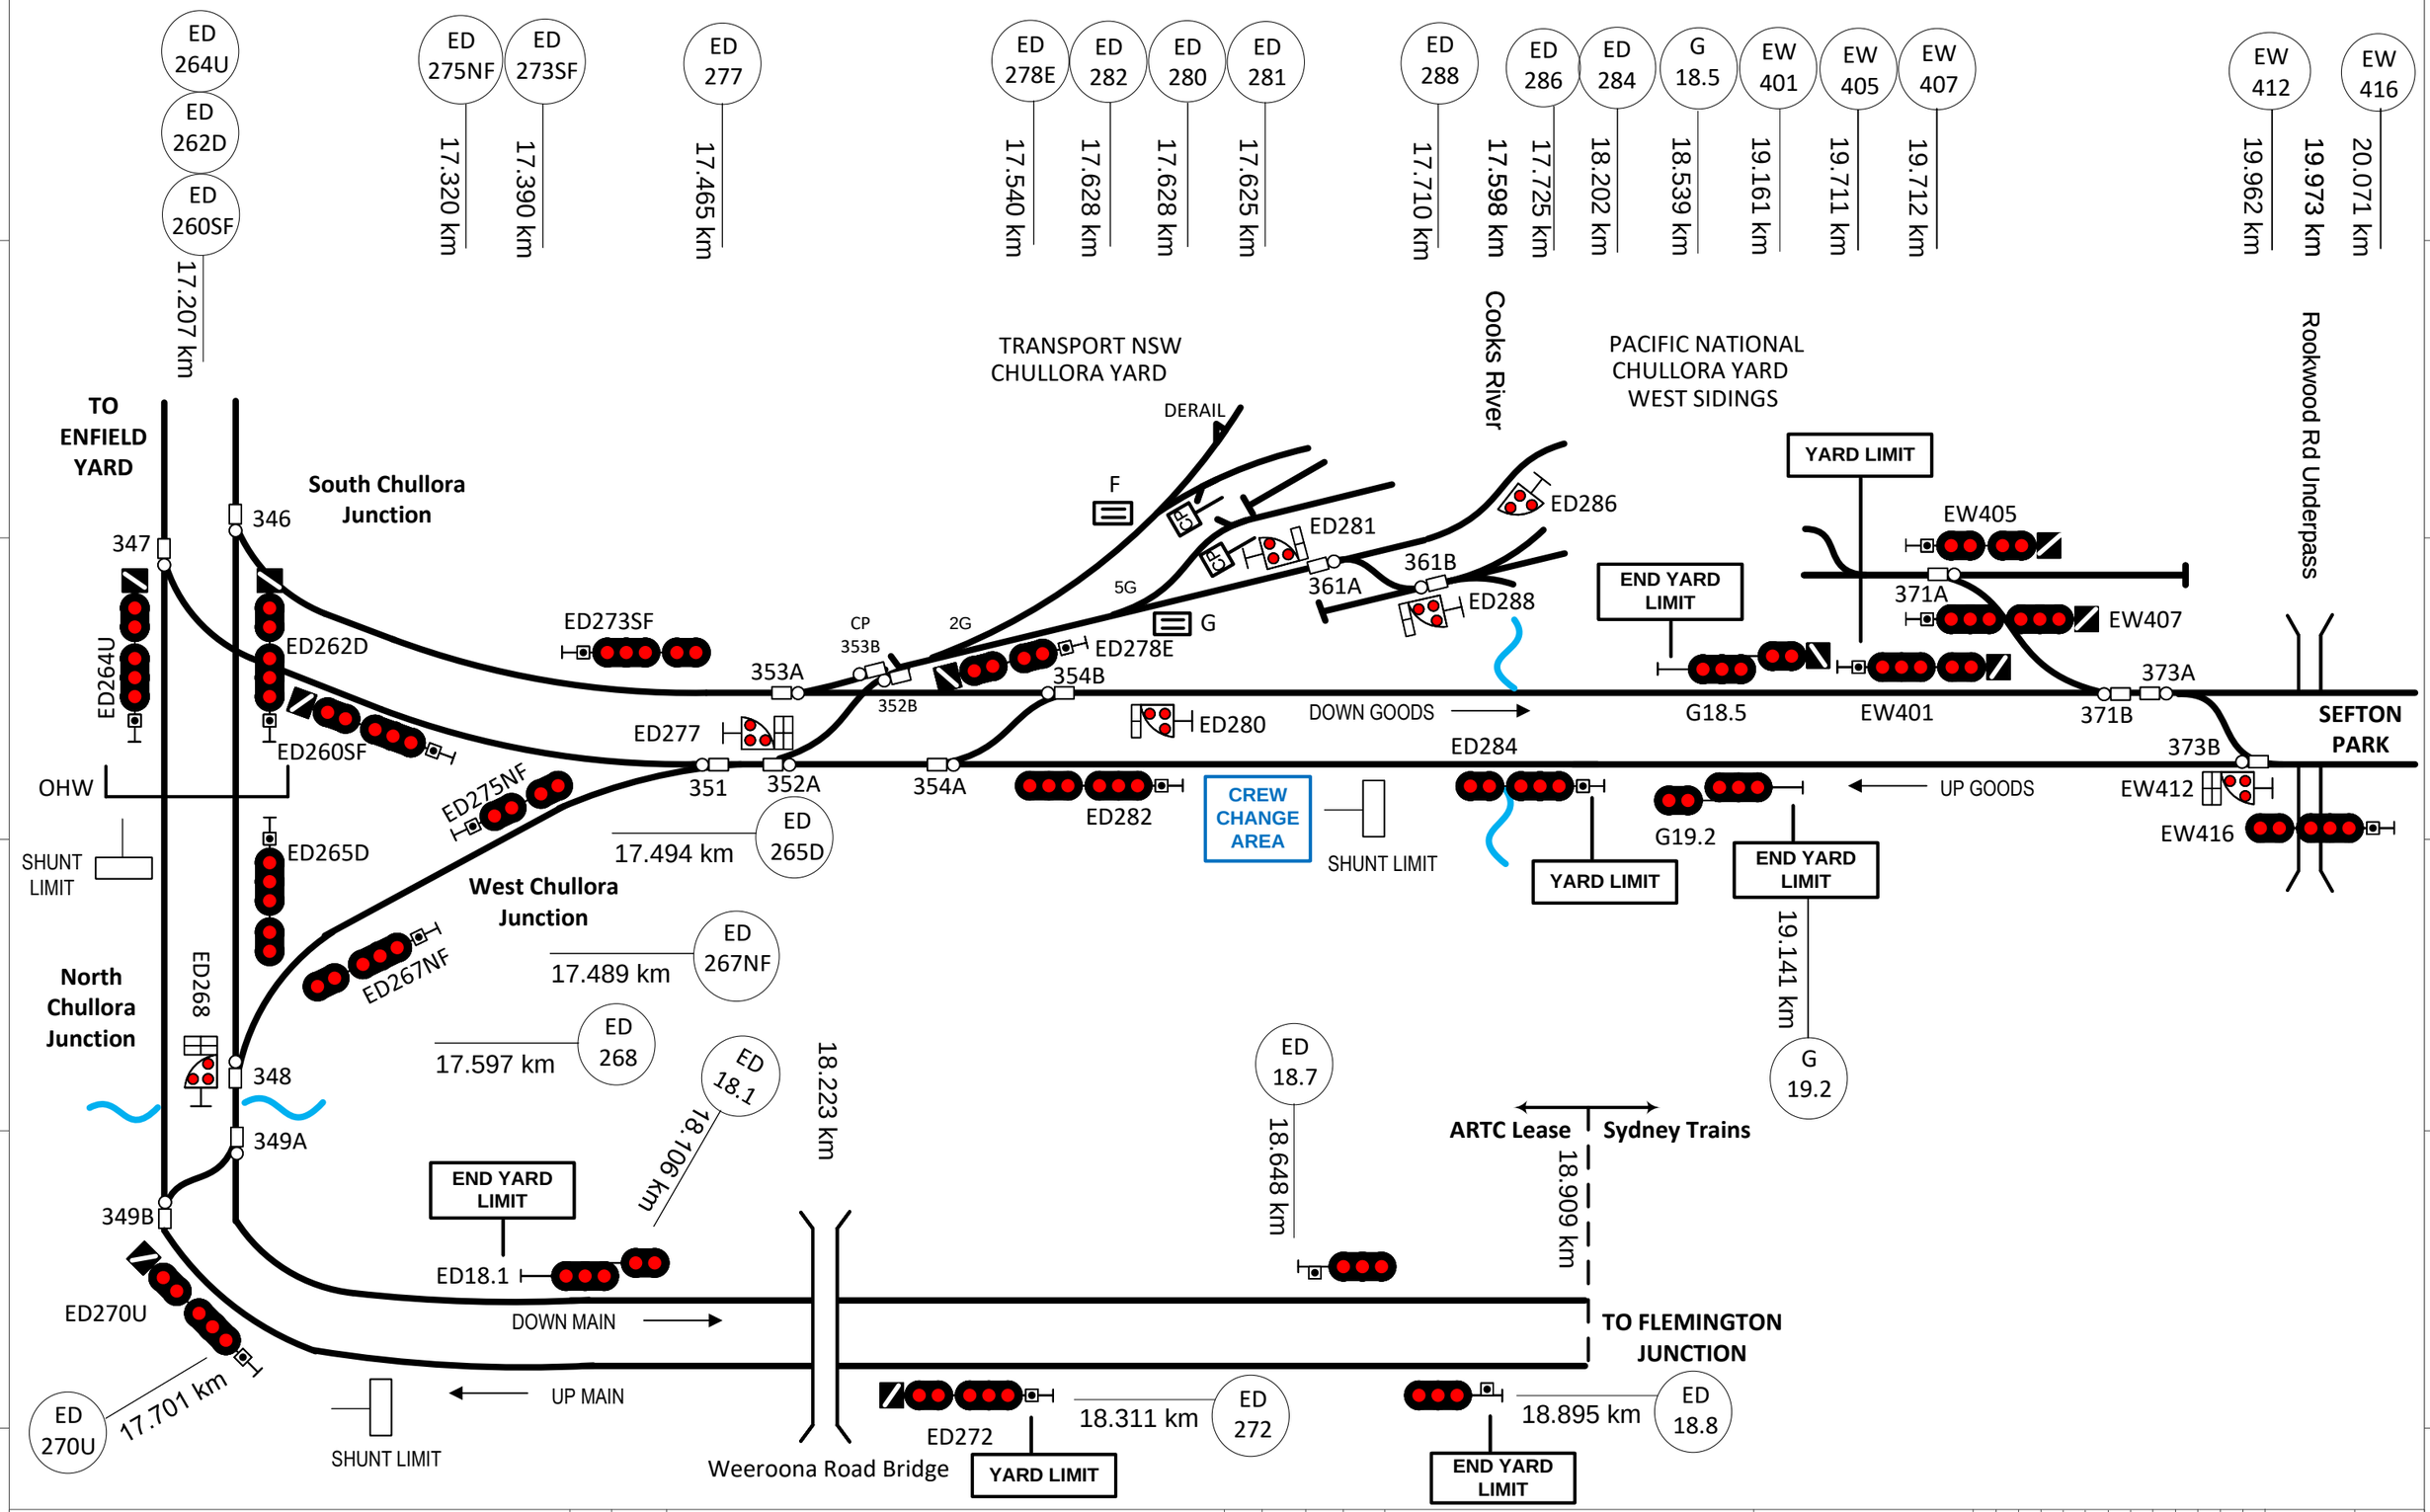

This diagram must be used in conjunction with the corresponding Network Information Book containing the location specific information in Section 2 as well as the legend and general information in Section 1.

Rev	Date	Revision Description	Designed	Checked	Ind.Rev	Approved
6	18/1/24	Signals EW405 & EW407 updated				
5	7/9/22	Crew change area added				
4	10/5/21	Signals ED268 & 277 km corrected				
3	18/9/20	Signal corrections & OHW removed South Chullora Junction				
2	3/2/20	Signal and points corrections	AGIBB	RRATH		

Designed	S KHAJOUI	2/09/2016
Checked	J SPARROW	2/09/2016
Ind. Rev. Company	ARTC	
Ind. Rev. Name	R RATH	
Review Signature		2/09/2016

ARTC ACCEPTANCE
Accepted by: P CAMPBELL
Signed:
Acceptance Date: 2/09/2016

ARTC

TITLE

CHULLORA JUNCTION-FLEMINGTON JUNCTION

NIB-T0643

Sheet No: 1 of 1
Scale: NTS
Sheet Size: A3

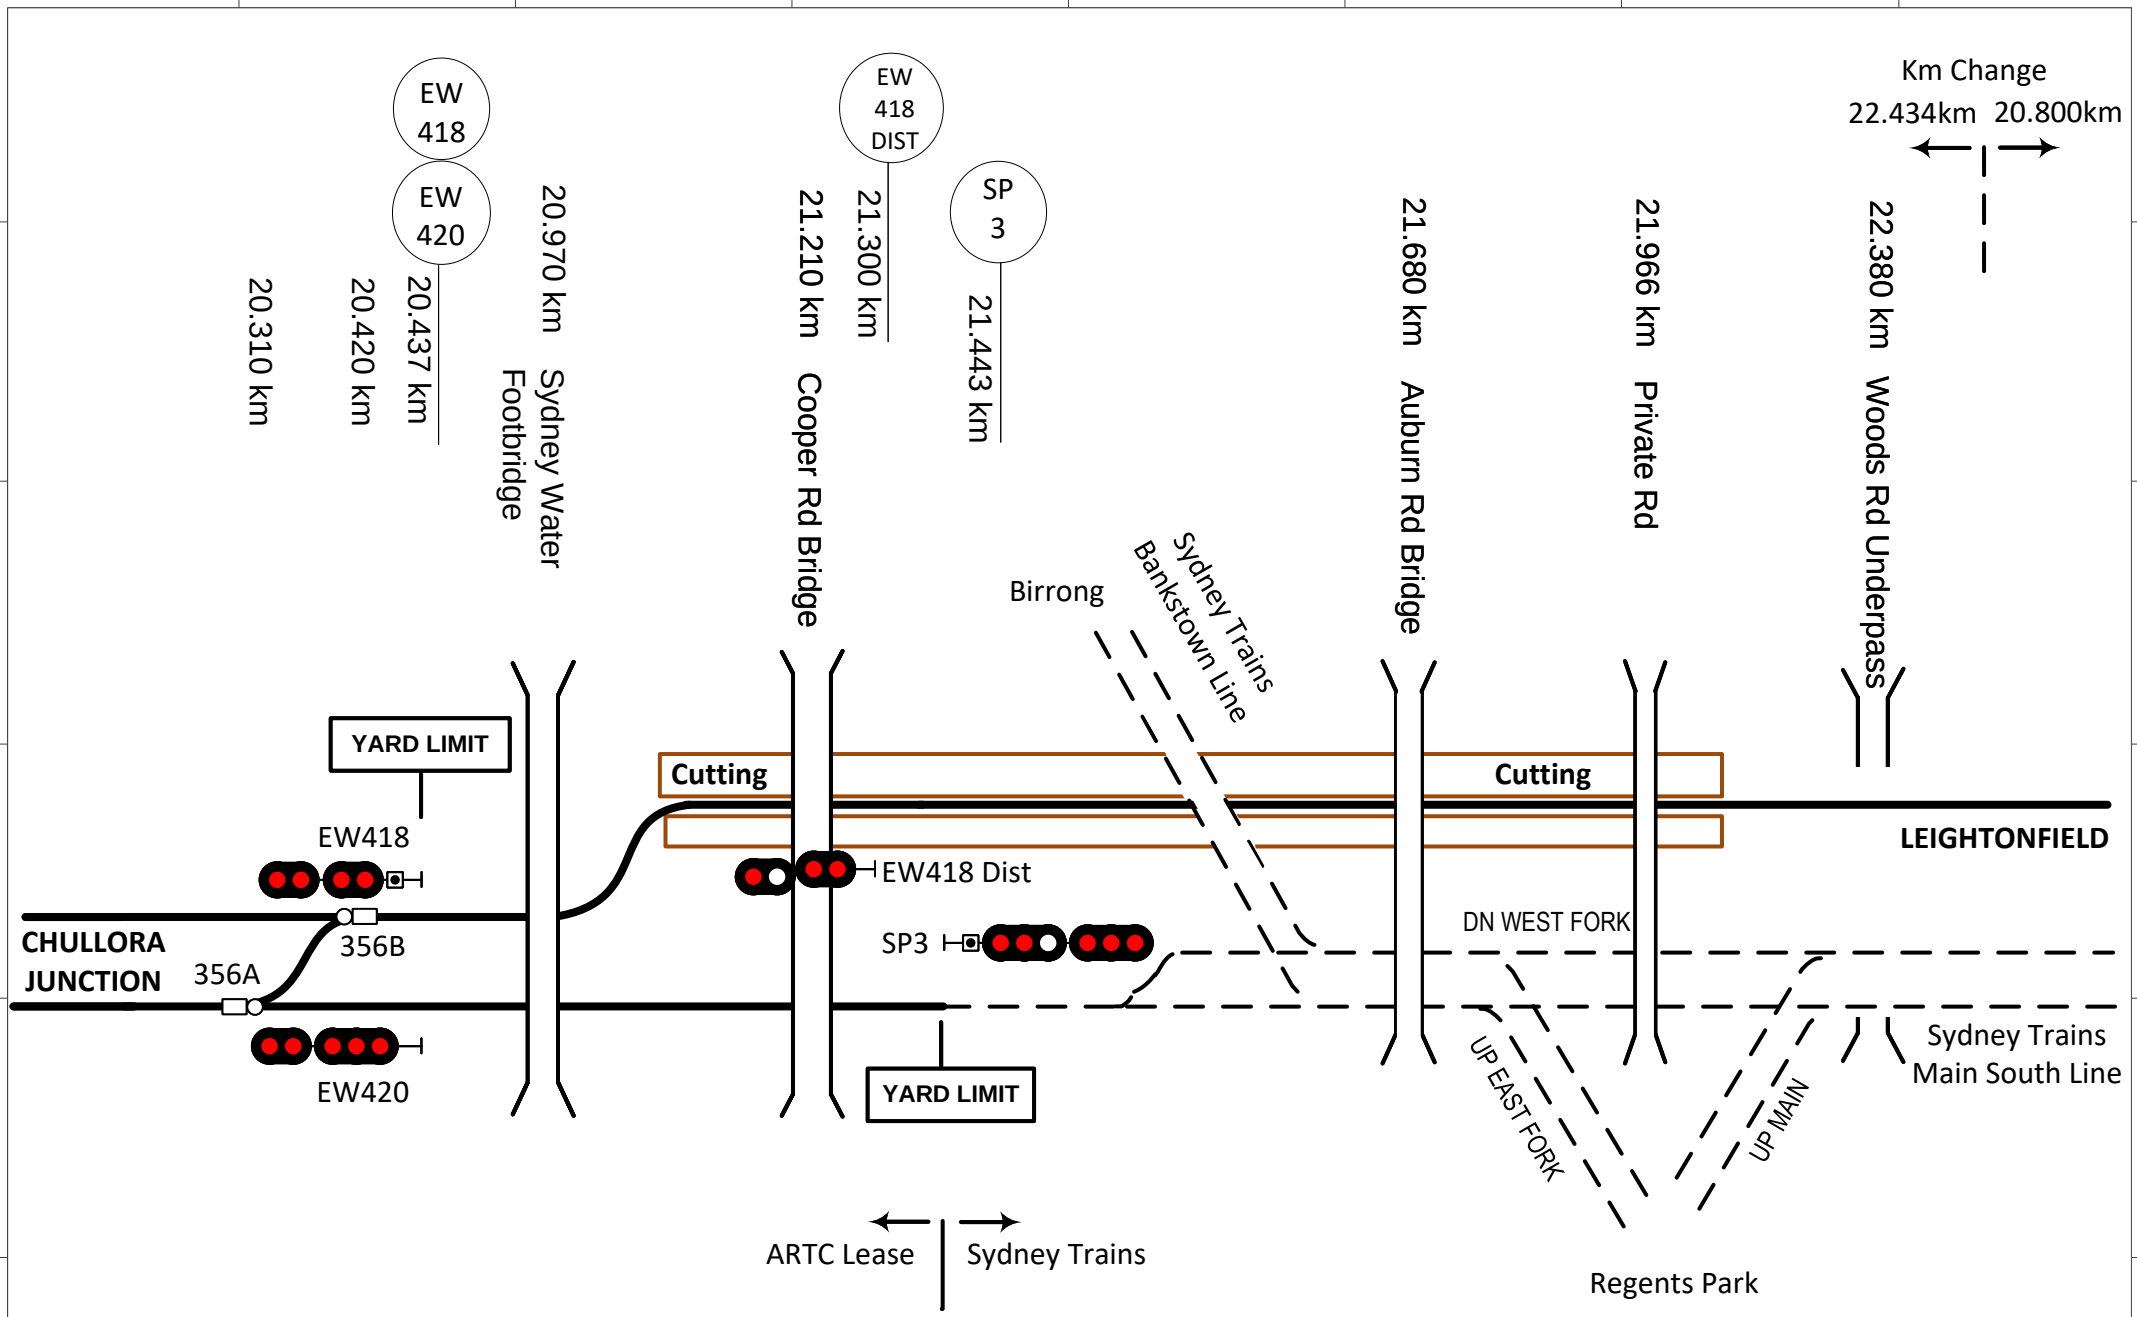

This diagram must be used in conjunction with the corresponding Network Information Book containing the location specific information in Section 2 as well as the legend and general information in Section 1.

Rev	Date	Revision Description	Designed	Checked	Ind.Rev	Approved
4	18/1/24	SP3 CO ACT signal removed and SP3 signal updated. Signal kms updated and points kms added				
3	26/8/22	ARTC boundary updated				
2	11/3/20	Woods Rd details and km change added				
1	29/1/19	Updated changes from data verification	DBOCZ			

Designed S KHAJOUI 2/9/16
Checked J SPARROW 2/9/16
Ind. Rev. Company ARTC
Ind. Rev. Name R RATH
Review Signature 2/9/16

ARTC ACCEPTANCE
Accepted by P CAMPBELL
Signed:
Acceptance Date 2/9/16

ARTC

NIB-T0644

Sheet No 1 of 1
Sheet Size A4
Scale NTS

TITLE

SEFTON DIVE

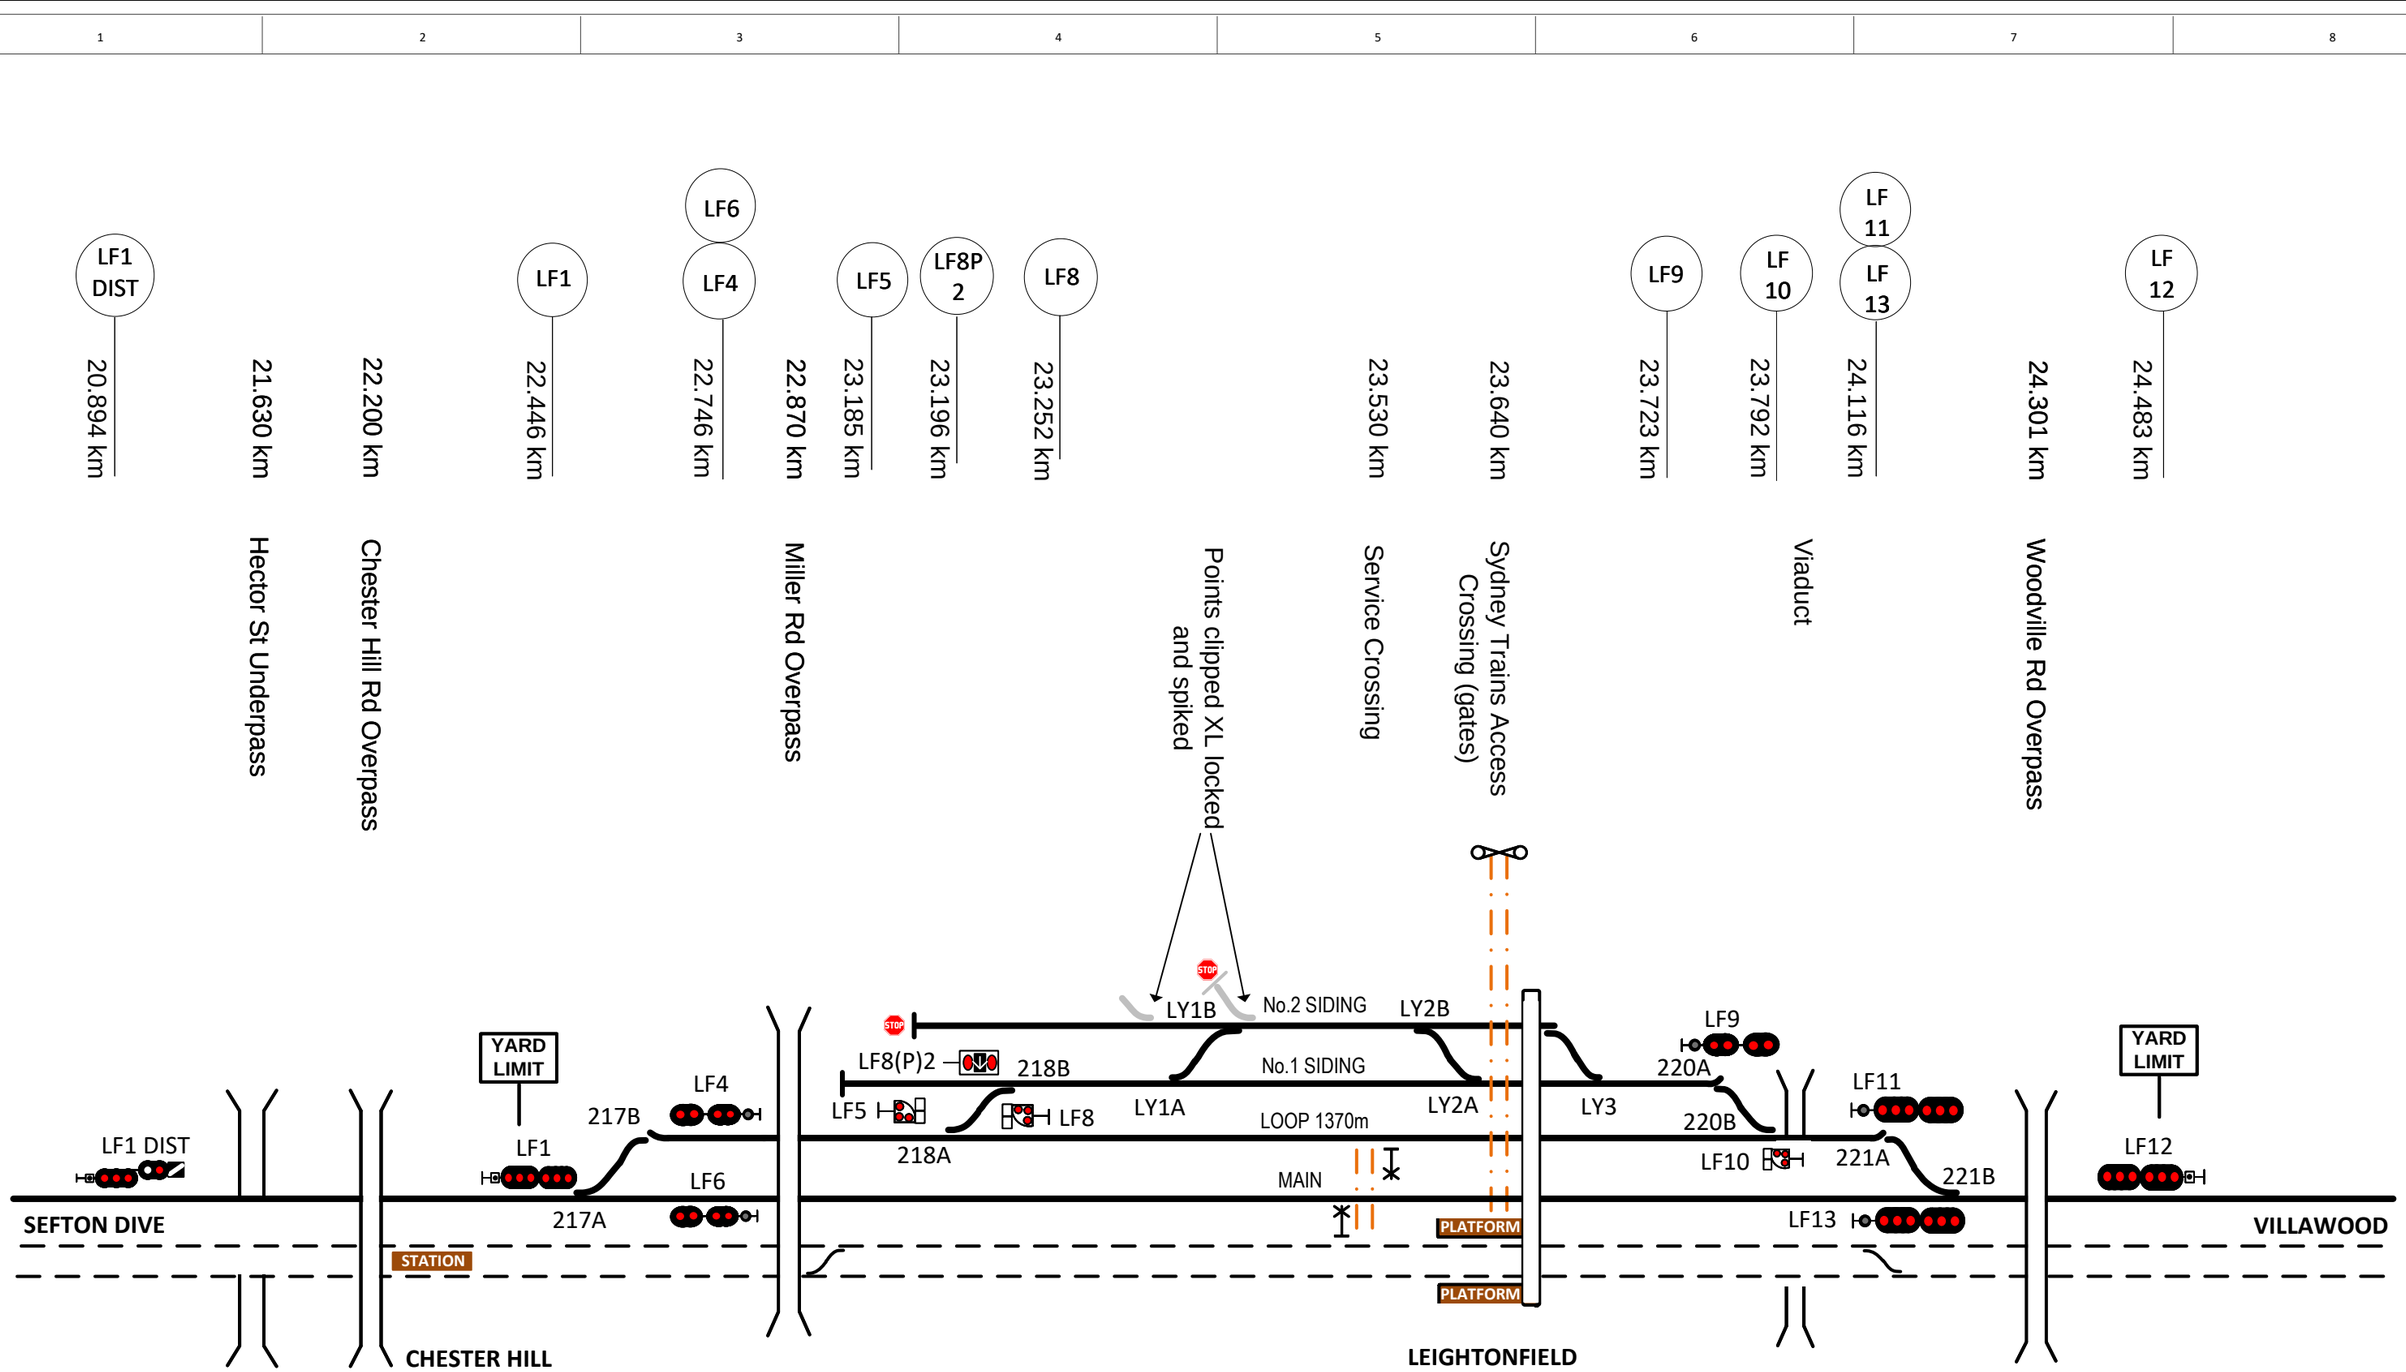

This diagram must be used in conjunction with the corresponding Network Information Book containing the location specific information in Section 2 as well as the legend and general information in Section 1.

Rev	Date	Revision Description	Designed	Checked	Ind.Rev	Approved
6	23/1/24	Corrections to sidings and service crossings. Signals LF11 & LF13 updated for Warwick Farm commissioning.				
5	6/9/22	Loop length corrected				
4	11/3/20	Hector St and Chester Hill Rd details and yard limit signs added				
3	10/7/19	Signal LF13 location corrected	DBOCZ			
2	5/2/19	Updated changes from data verification including adding Sydney Trains access crossing	AGIBB	RRATH		

Designed	G HARRISON	2/9/16	ARTC ACCEPTANCE
Checked	J SPARROW	2/9/16	Accepted by P CAMPBELL
Ind. Rev. Company	ARTC	Ind. Rev. Name	R RATH
Review Signature		2/9/16	Acceptance Date 2/9/16

ARTC

NIB-T0645

Sheet No 1 of 1

Sheet Size A3

Scale NTS

TITLE

LEIGHTONFIELD

Drawing Legend

	Standard gauge track		Dual gauge track
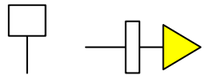	Advisory Sign or Location Sign		Speed sign
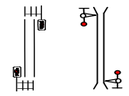	Pedestrian Crossing		Passive Protection Level Crossing
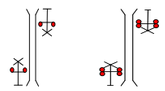	Active Protection Level Crossing – Flashing Lights	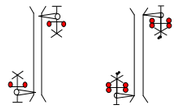	Active Protection Level Crossing – Lights and Boom
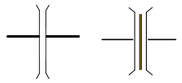	Bridge or Overpass	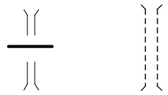	Underpass
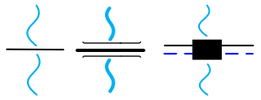	River/Creek or Significant river bridge or Viaduct	Station Passenger Platform	Station or Platform
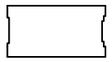	Tunnel	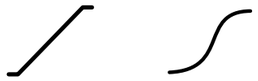	Crossover
	Turnout		Catchpoint
	Derail	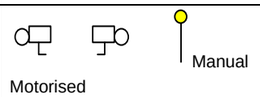	Points Operating Mechanism
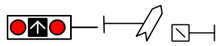	Point Indicator		Mechanical Frame
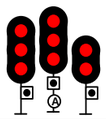	Automatic Signals	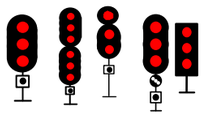	Controlled Signals
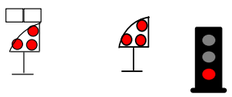	Dwarf Signals	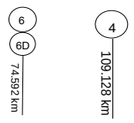	Signal number reference
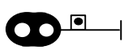	Distant Signal		Repeater Signal
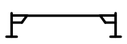	Overheight Detectors	>> <<	Wayside Equipment