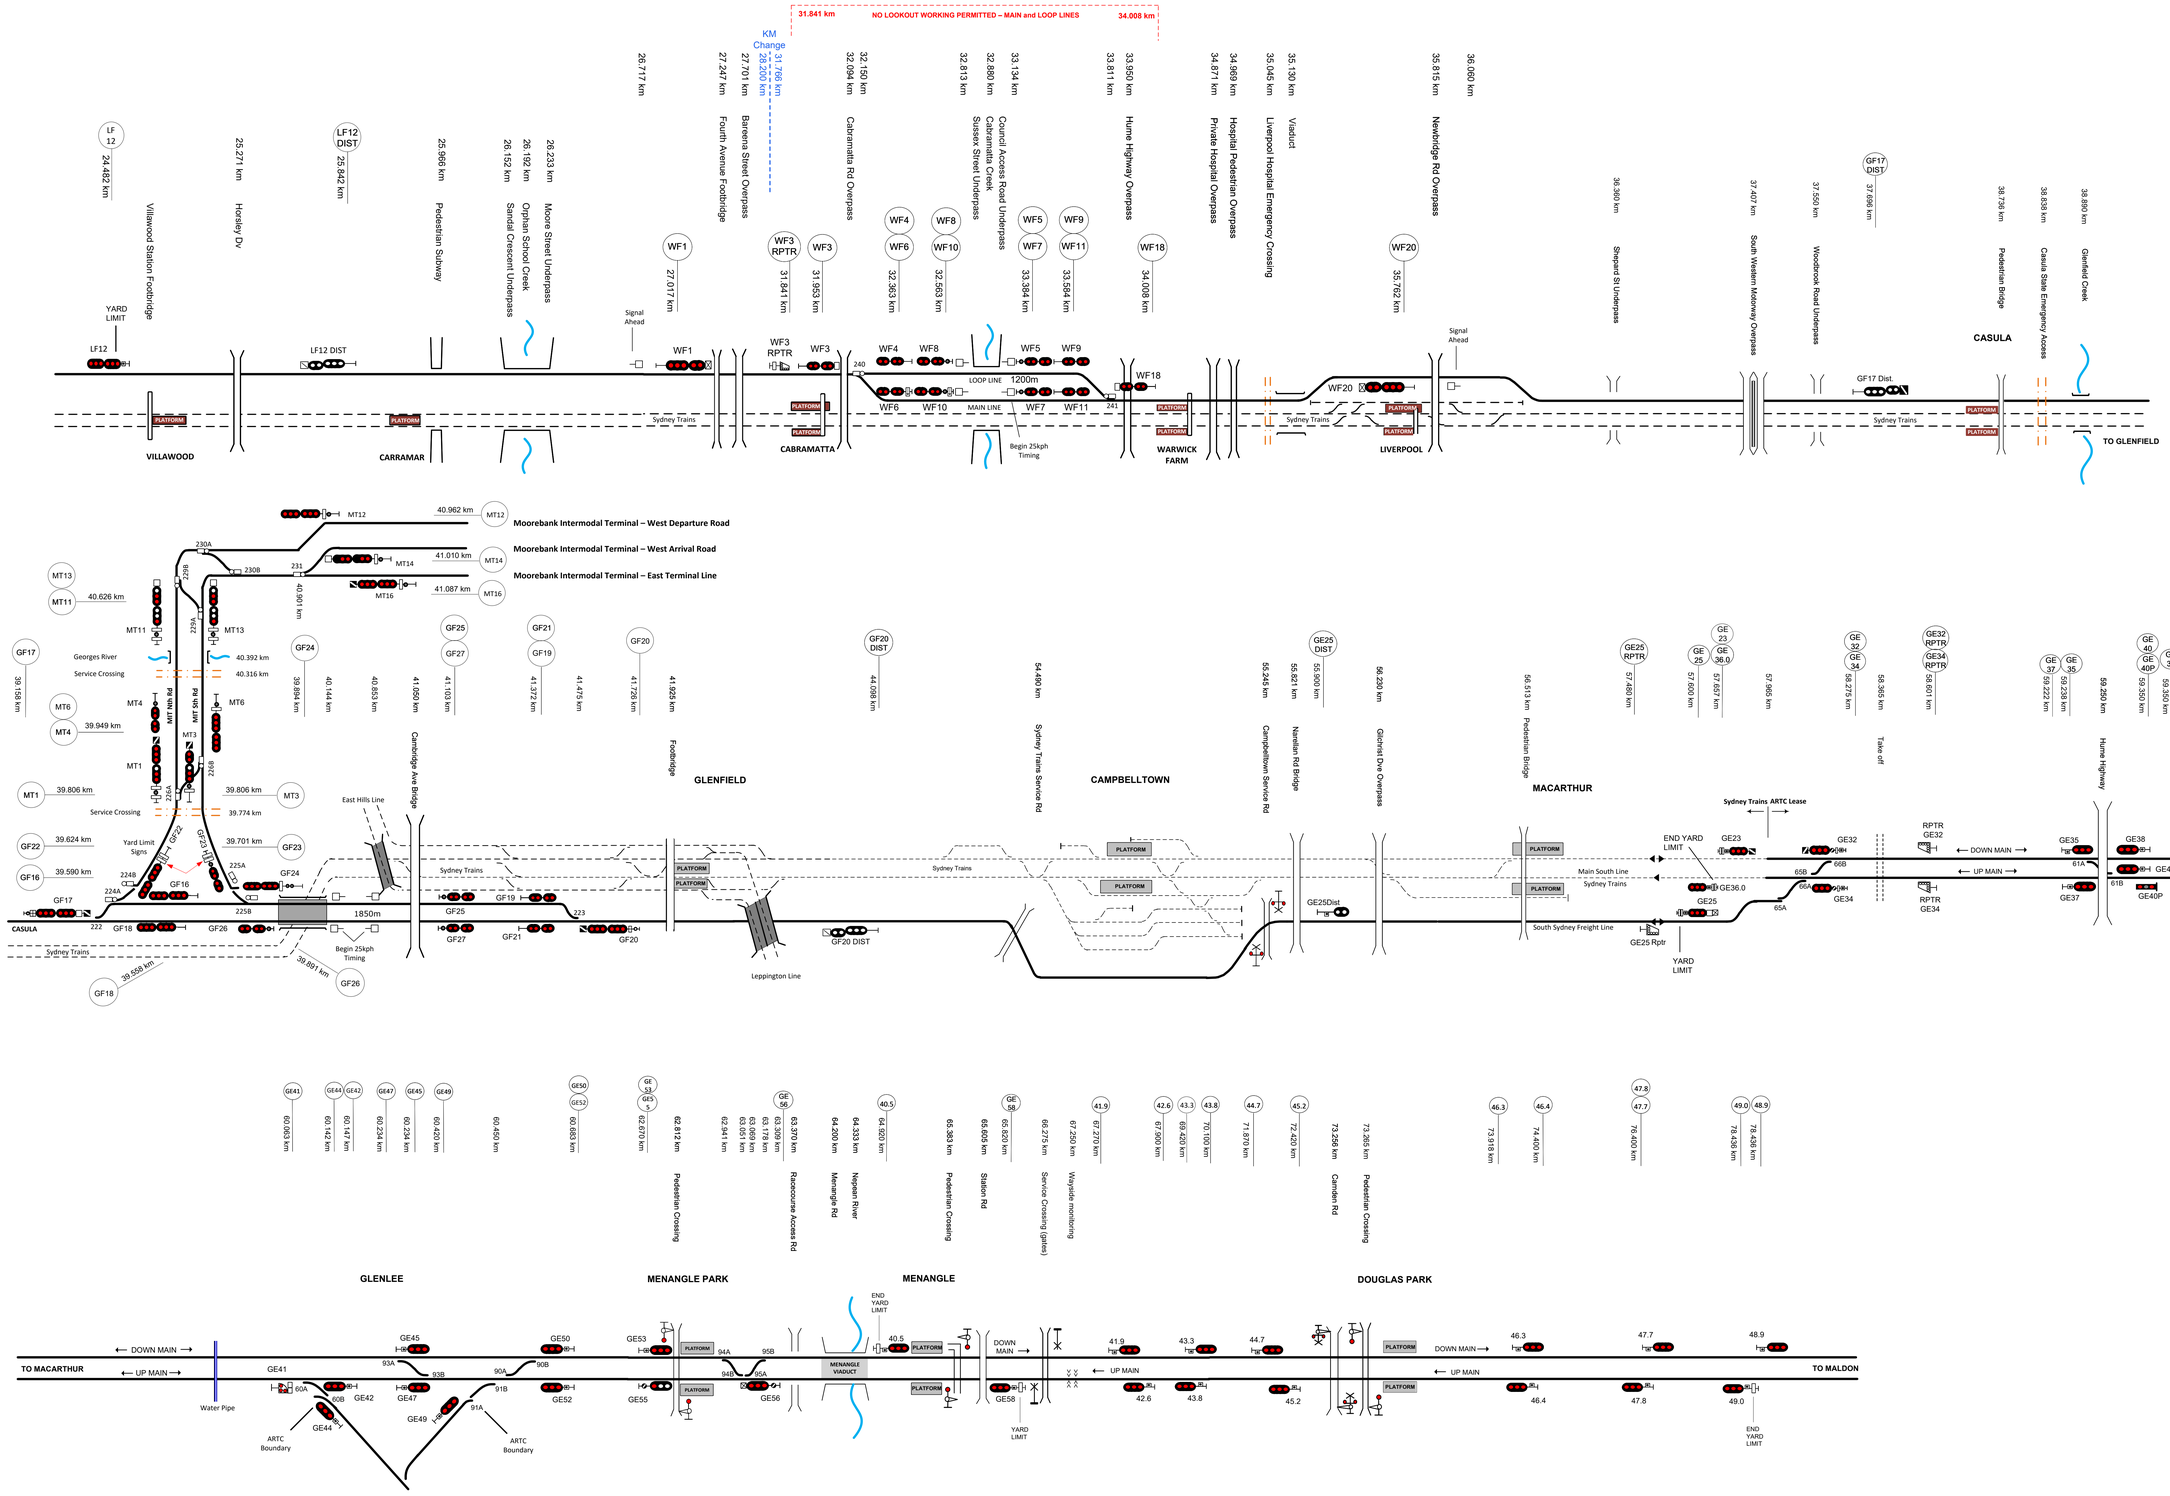

This diagram must be used in conjunction with the corresponding Network Information Book containing the location specific information in Section 2 as well as the legend and general information in Section 1.

Rev	Date	Revision Description	Designed	Checked	Ind.Rev	Approved
8	14/3/25	Moorebank Terminal signals 3, 12, 14, 16 updated and take-off added at Macarthur				
7	30/4/24	Stop block removed from Moorebank terminal at Glenfield				
6	23/1/23	Warwick Farm loop added, Glenfield signals & Menangle service crossing km updated				
5	6/03/23	Cabramatta km change added	DBOCZ			
4	22/08/22	Glenfield GF20 signal updated & Macarthur interface boundary corrected				

Designed	B HILL	2/09/2016	ARTC ACCEPTANCE
Checked	J SPARROW	2/09/2016	Accepted by Phil Campbell
Ind. Rev. Company	ARTC	Ind. Rev. Name	R Rath
Review Signature		2/09/2016	Signed:
			Acceptance Date 2/09/2016

ARTC

NIB-T0690

Sheet No 1 of 1

Sheet Size A0

Scale NTS

TITLE

Villawood to Douglas Park

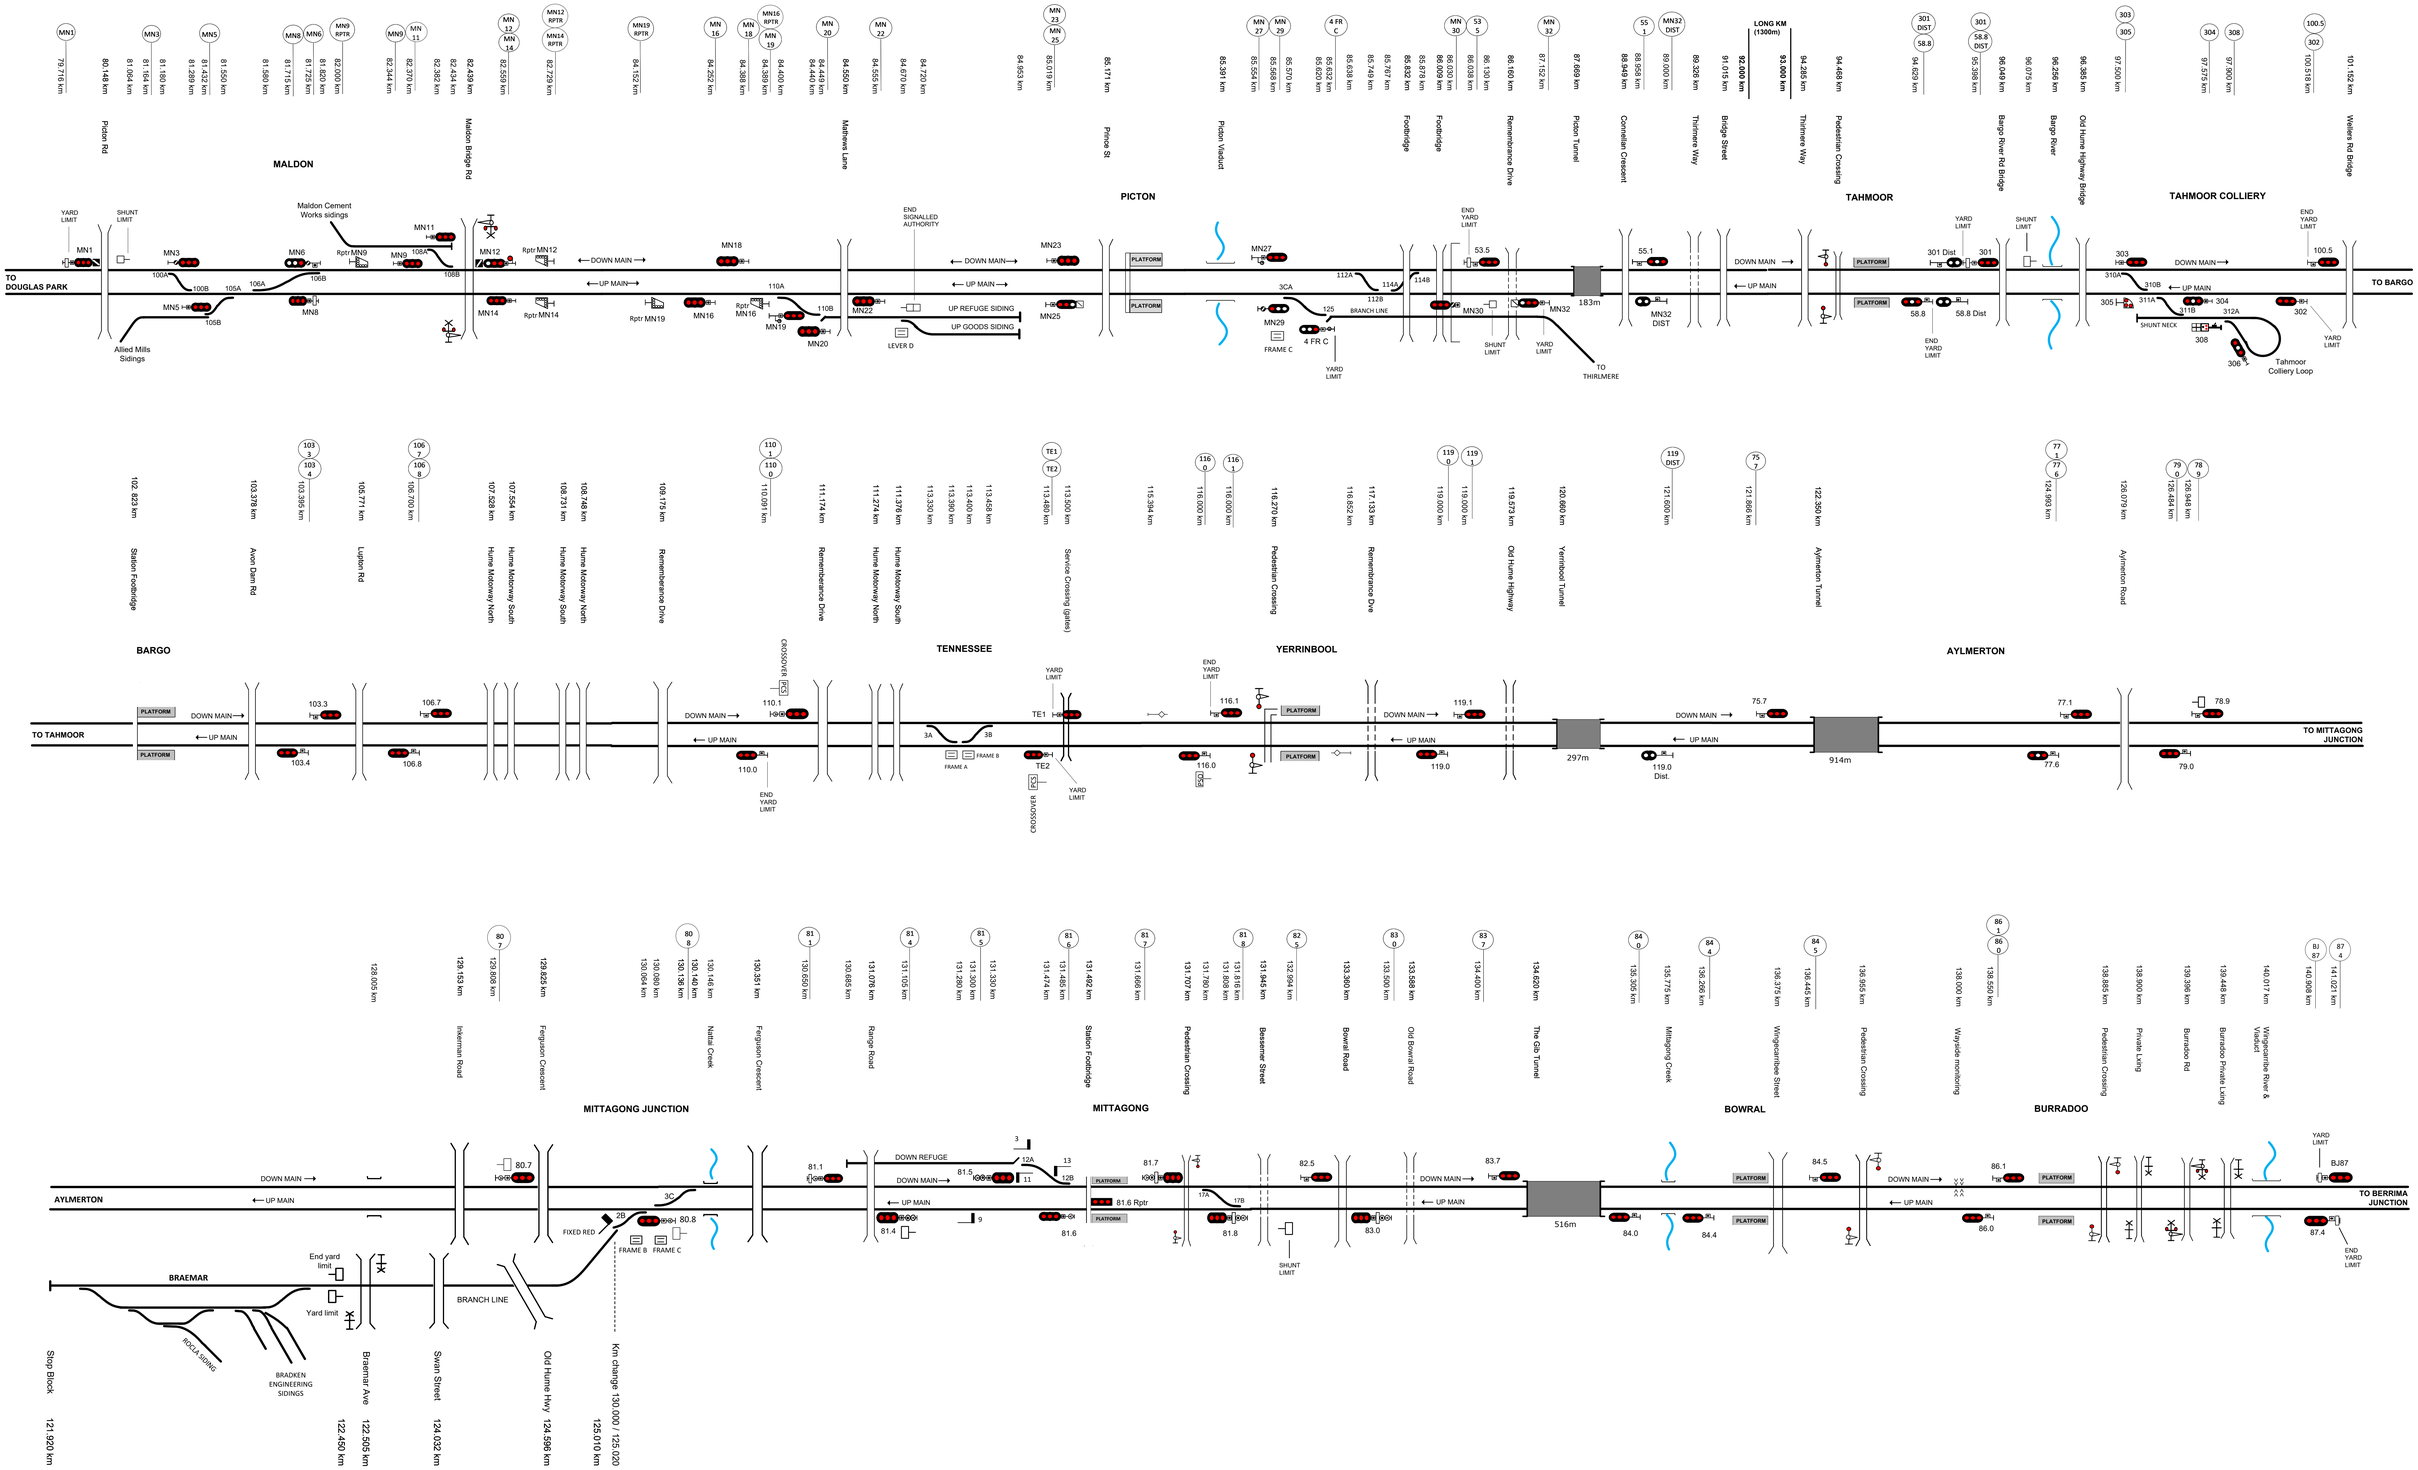

This diagram must be used in conjunction with the corresponding Network Information Book containing the location specific information in Section 2 as well as the legend and general information in Section 1.

Rev	Date	Revision Description	Designed	Checked	Ind.Rev	Approved
11	23/4/26	Tahmoor redundant 1CA 1CB crossover removed				
10	17/3/25	Up goods siding name added at Picton and private bridge removed near Mittagong Junction				
9	8/7/24	Tahmoor overbridge at 94.285km corrected				
8	3/10/23	Tennessee service crossing km corrected	DBOCZ			
7	15/5/23	Tennessee service crossing added				

Designed	B HILL	2/09/2016	ARTC ACCEPTANCE
Checked	J SPARROW	2/09/2016	Accepted by Phil Campbell
Ind. Rev. Company	ARTC	Ind. Rev. Name	R Rath
Review Signature		2/09/2016	Signed:
			Acceptance Date 2/09/2016

ARTC

NIB-T0691

Sheet No 1 of 1

Sheet Size A0

Scale NTS

TITLE

Maldon to Burradoo