

This diagram must be used in conjunction with the corresponding Network Information Book containing the location specific information in Section 2 as well as the legend and general information in Section 1.

Rev	Date	Revision Description
3	26/5/22	Somerton points numbering corrected
2	19/2/19	Data verification changes updated
1	7/12/17	Wandong pedestrian crossing upgraded & road crossing removed, Broadford crossings updated & signals at Wallan & Somerton corrected

Designed	5 KHAJOU	2/09/2016
Checked	J SPARROW	2/09/2016
Ind. Rev. Company	ARTC	Ind. Rev. Name R RATH
Review Signature	<i>R Rath</i>	2/09/2016


ARTC ACCEPTANCE
Accepted by P CAMPBELL
Signed: <i>P Campbell</i>
Acceptance Date 2/09/2016

ARTC

TITLE

BROADFORD - SOMERTON

Sheet No 3 of 4	Sheet Size A0
Scale NTS	

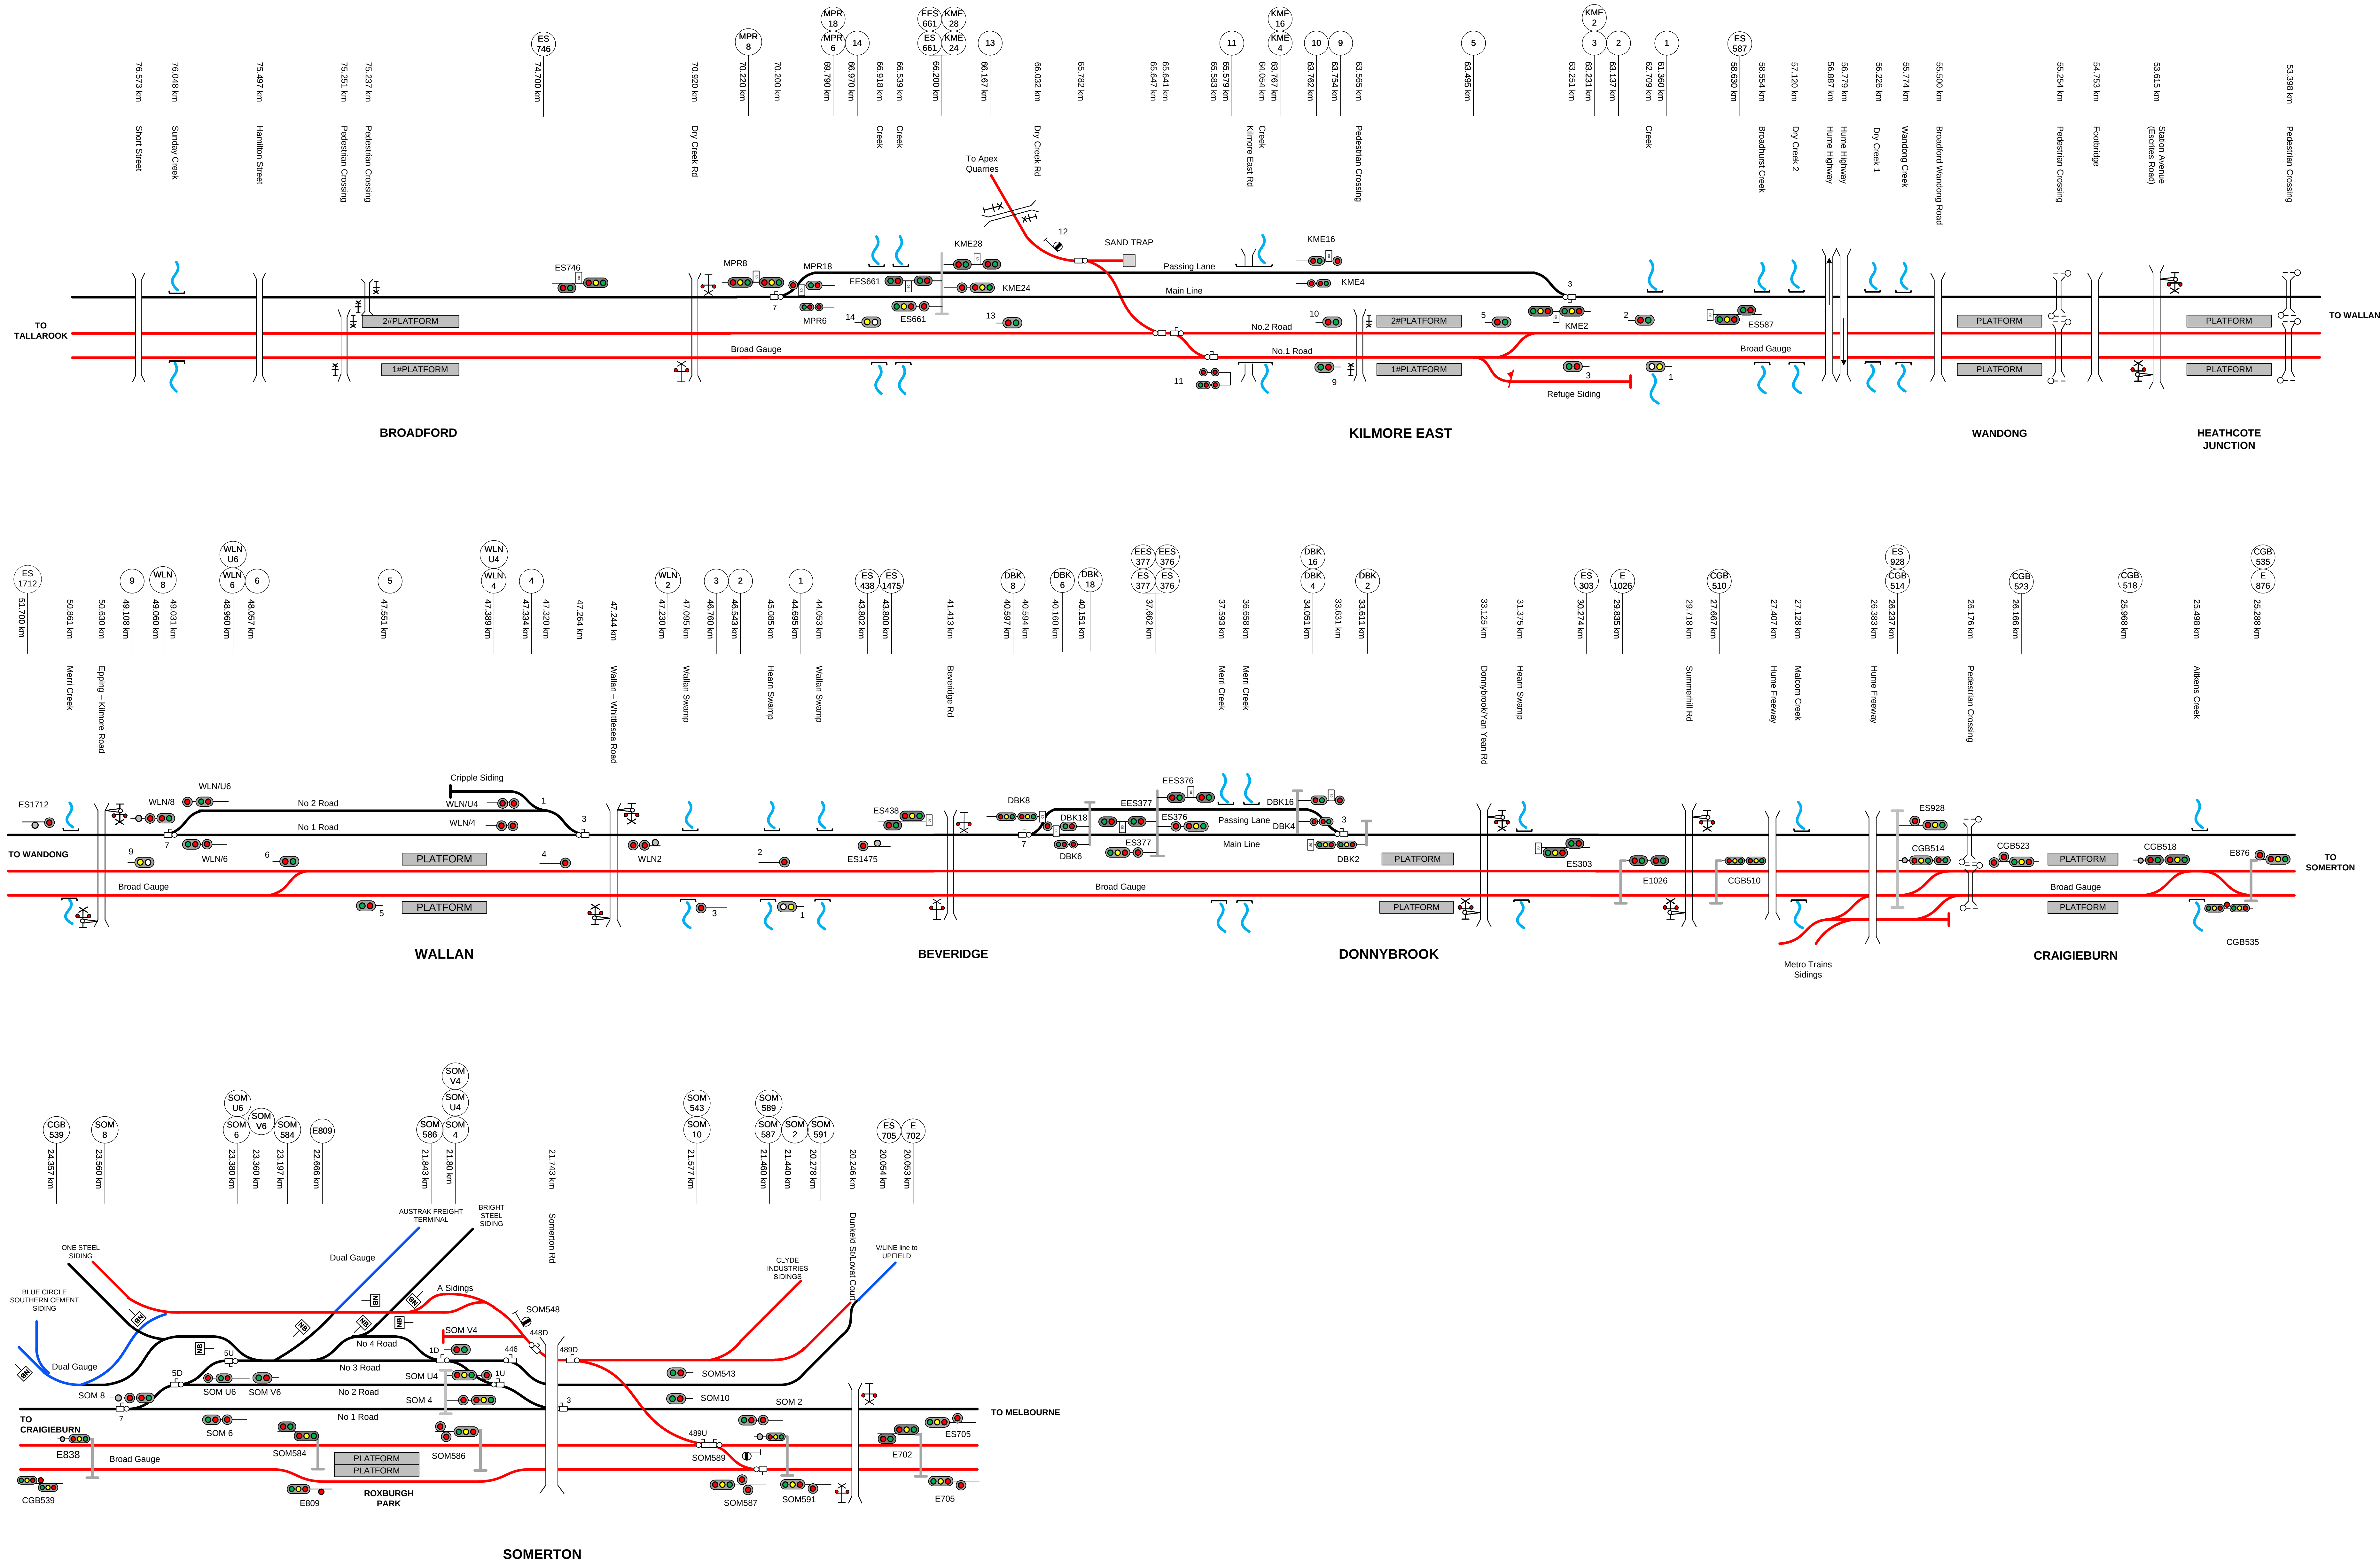

SOMERTON

BROADFORD

KILMORE EAST

WANDONG


HEATHCOTE JUNCTION

WALLAN

BEVERIDGE

DONNYBROOK

CRAIGIEBURN

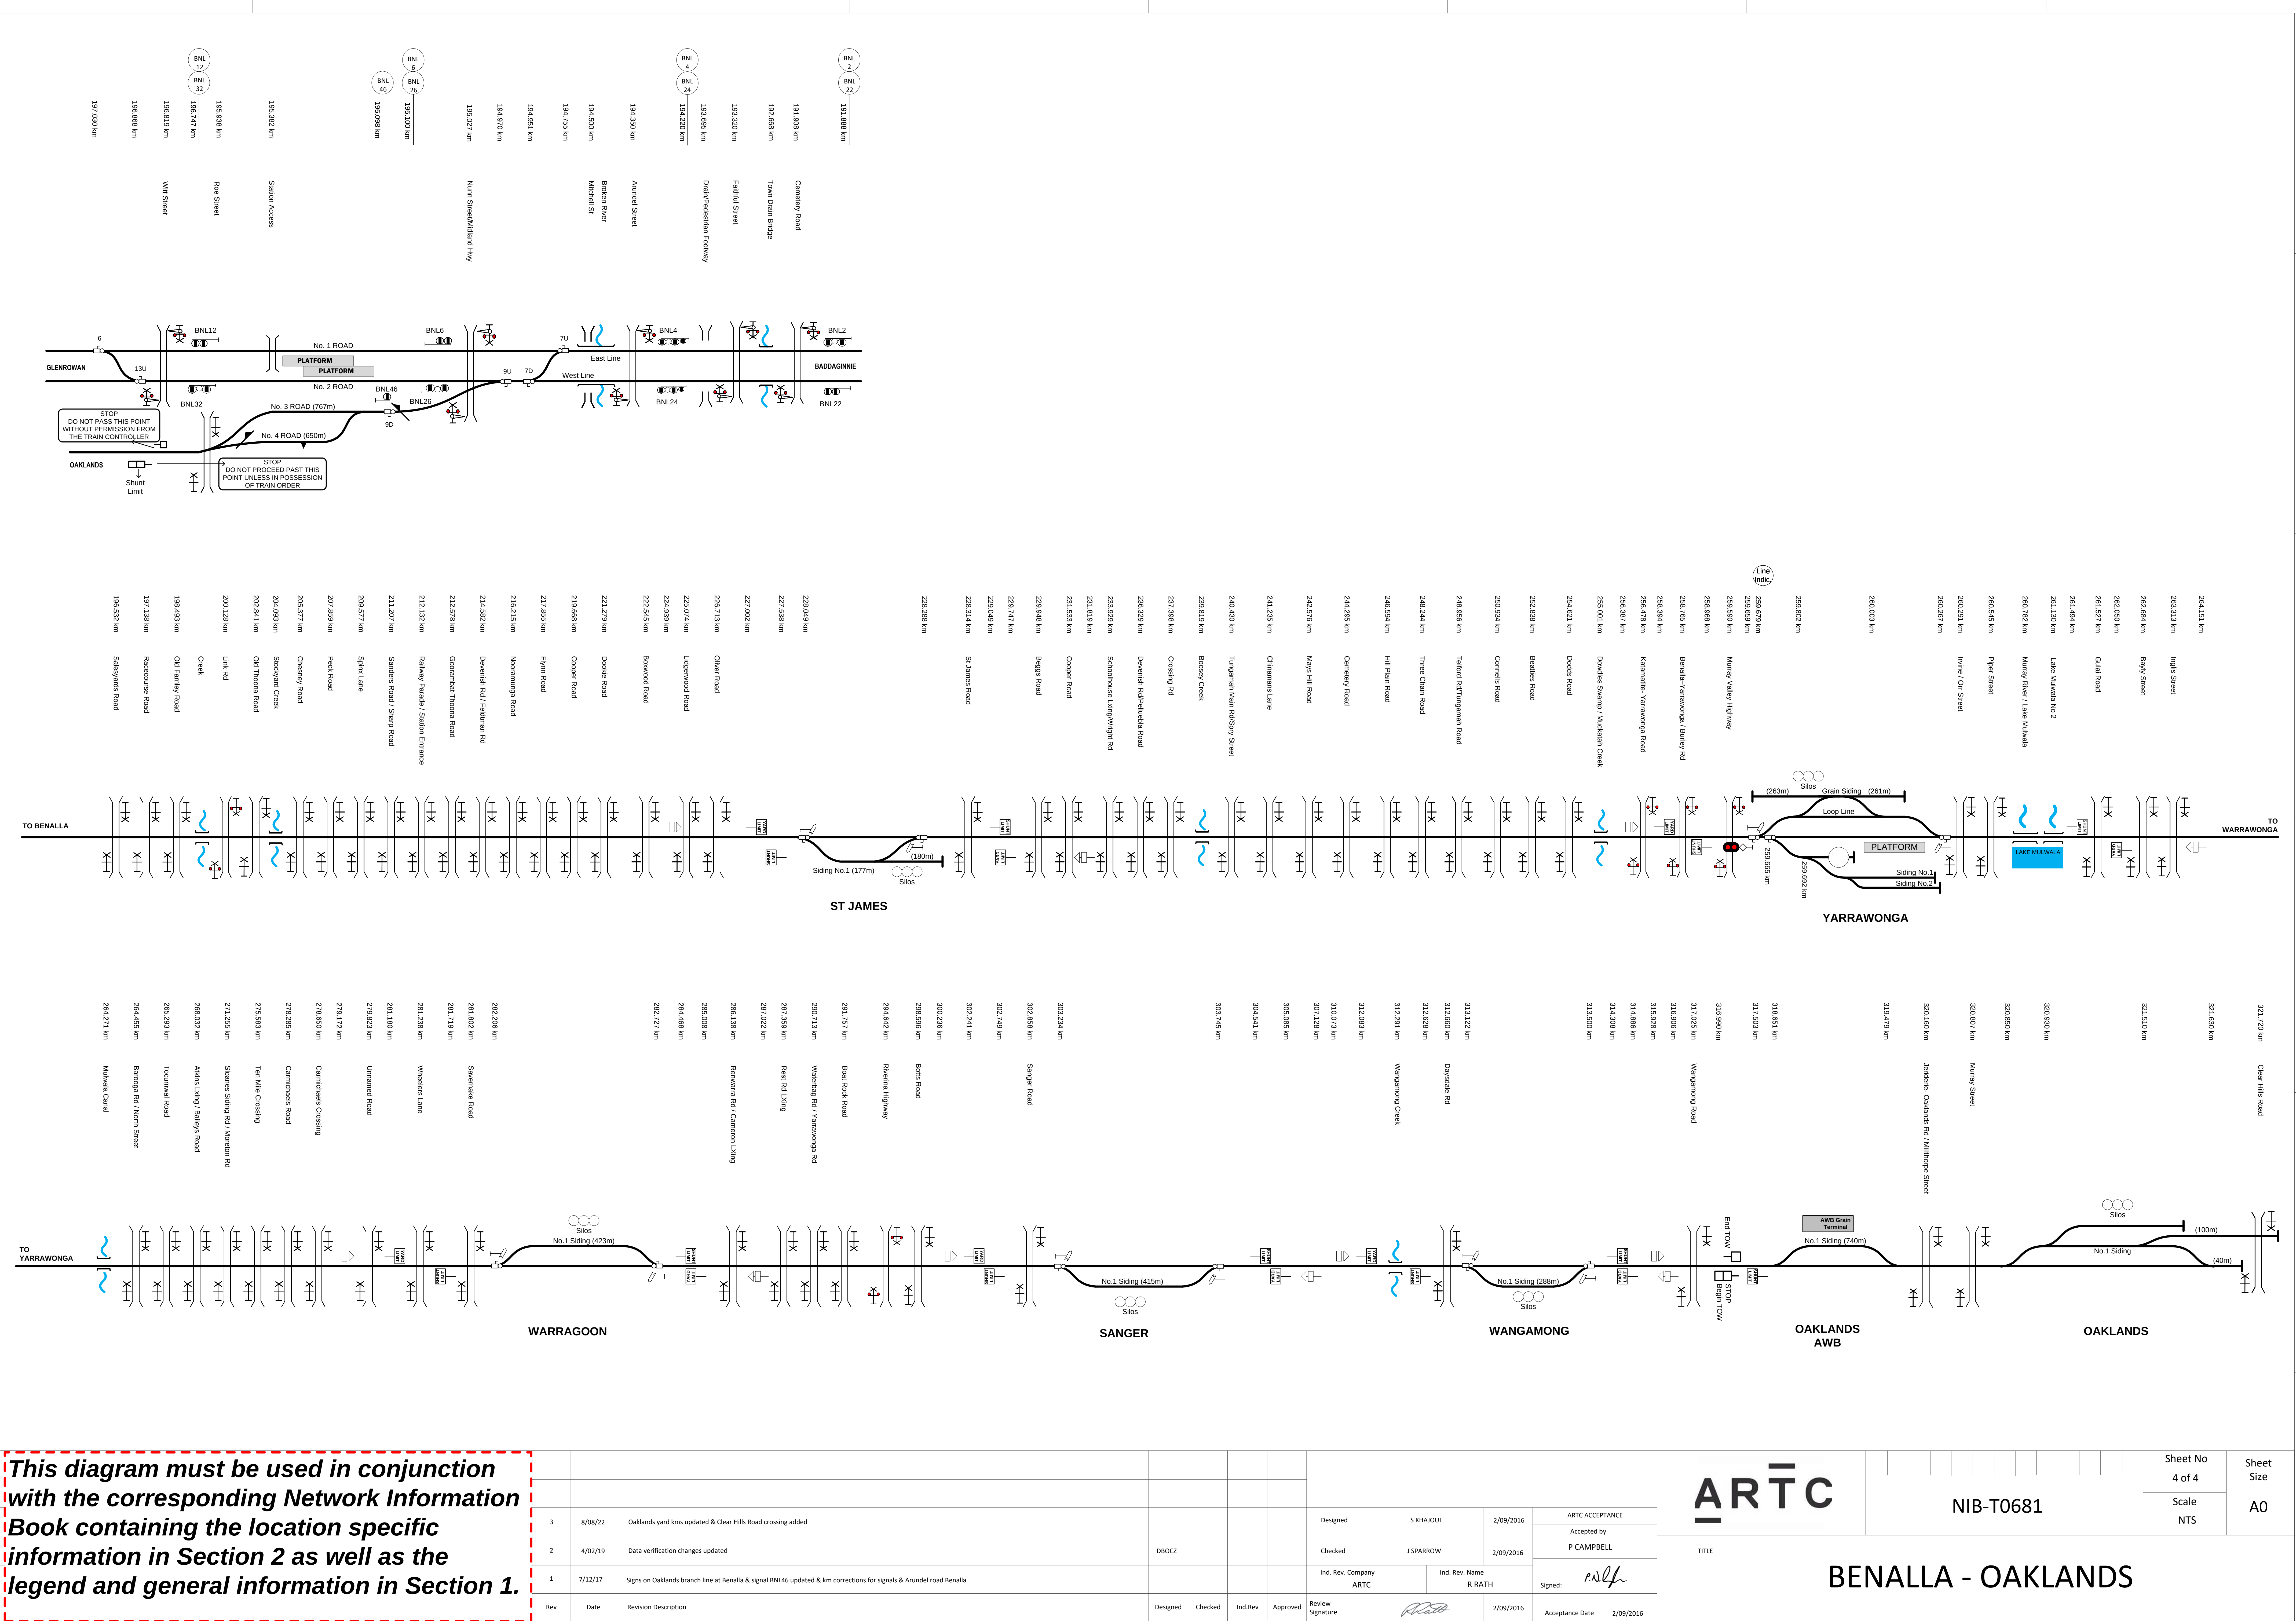

This diagram must be used in conjunction with the corresponding Network Information Book containing the location specific information in Section 2 as well as the legend and general information in Section 1.

Rev	Date	Revision Description	Designed	Checked	Ind. Rev	Approved	Review Signature	2/09/2016	Acceptance Date	2/09/2016
3	8/06/22	Oaklands yard kms updated & Clear Hills Road crossing added								
2	4/02/19	Data verification changes updated								
1	7/12/17	Signs on Oaklands branch line at Benalla & signal BNL46 updated & km corrections for signals & Arundel road Benalla								

ARTC

TITLE

Sheet No
4 of 4

Scale
NTS

Sheet Size
A0

NIB-T0681

BENALLA - OAKLANDS