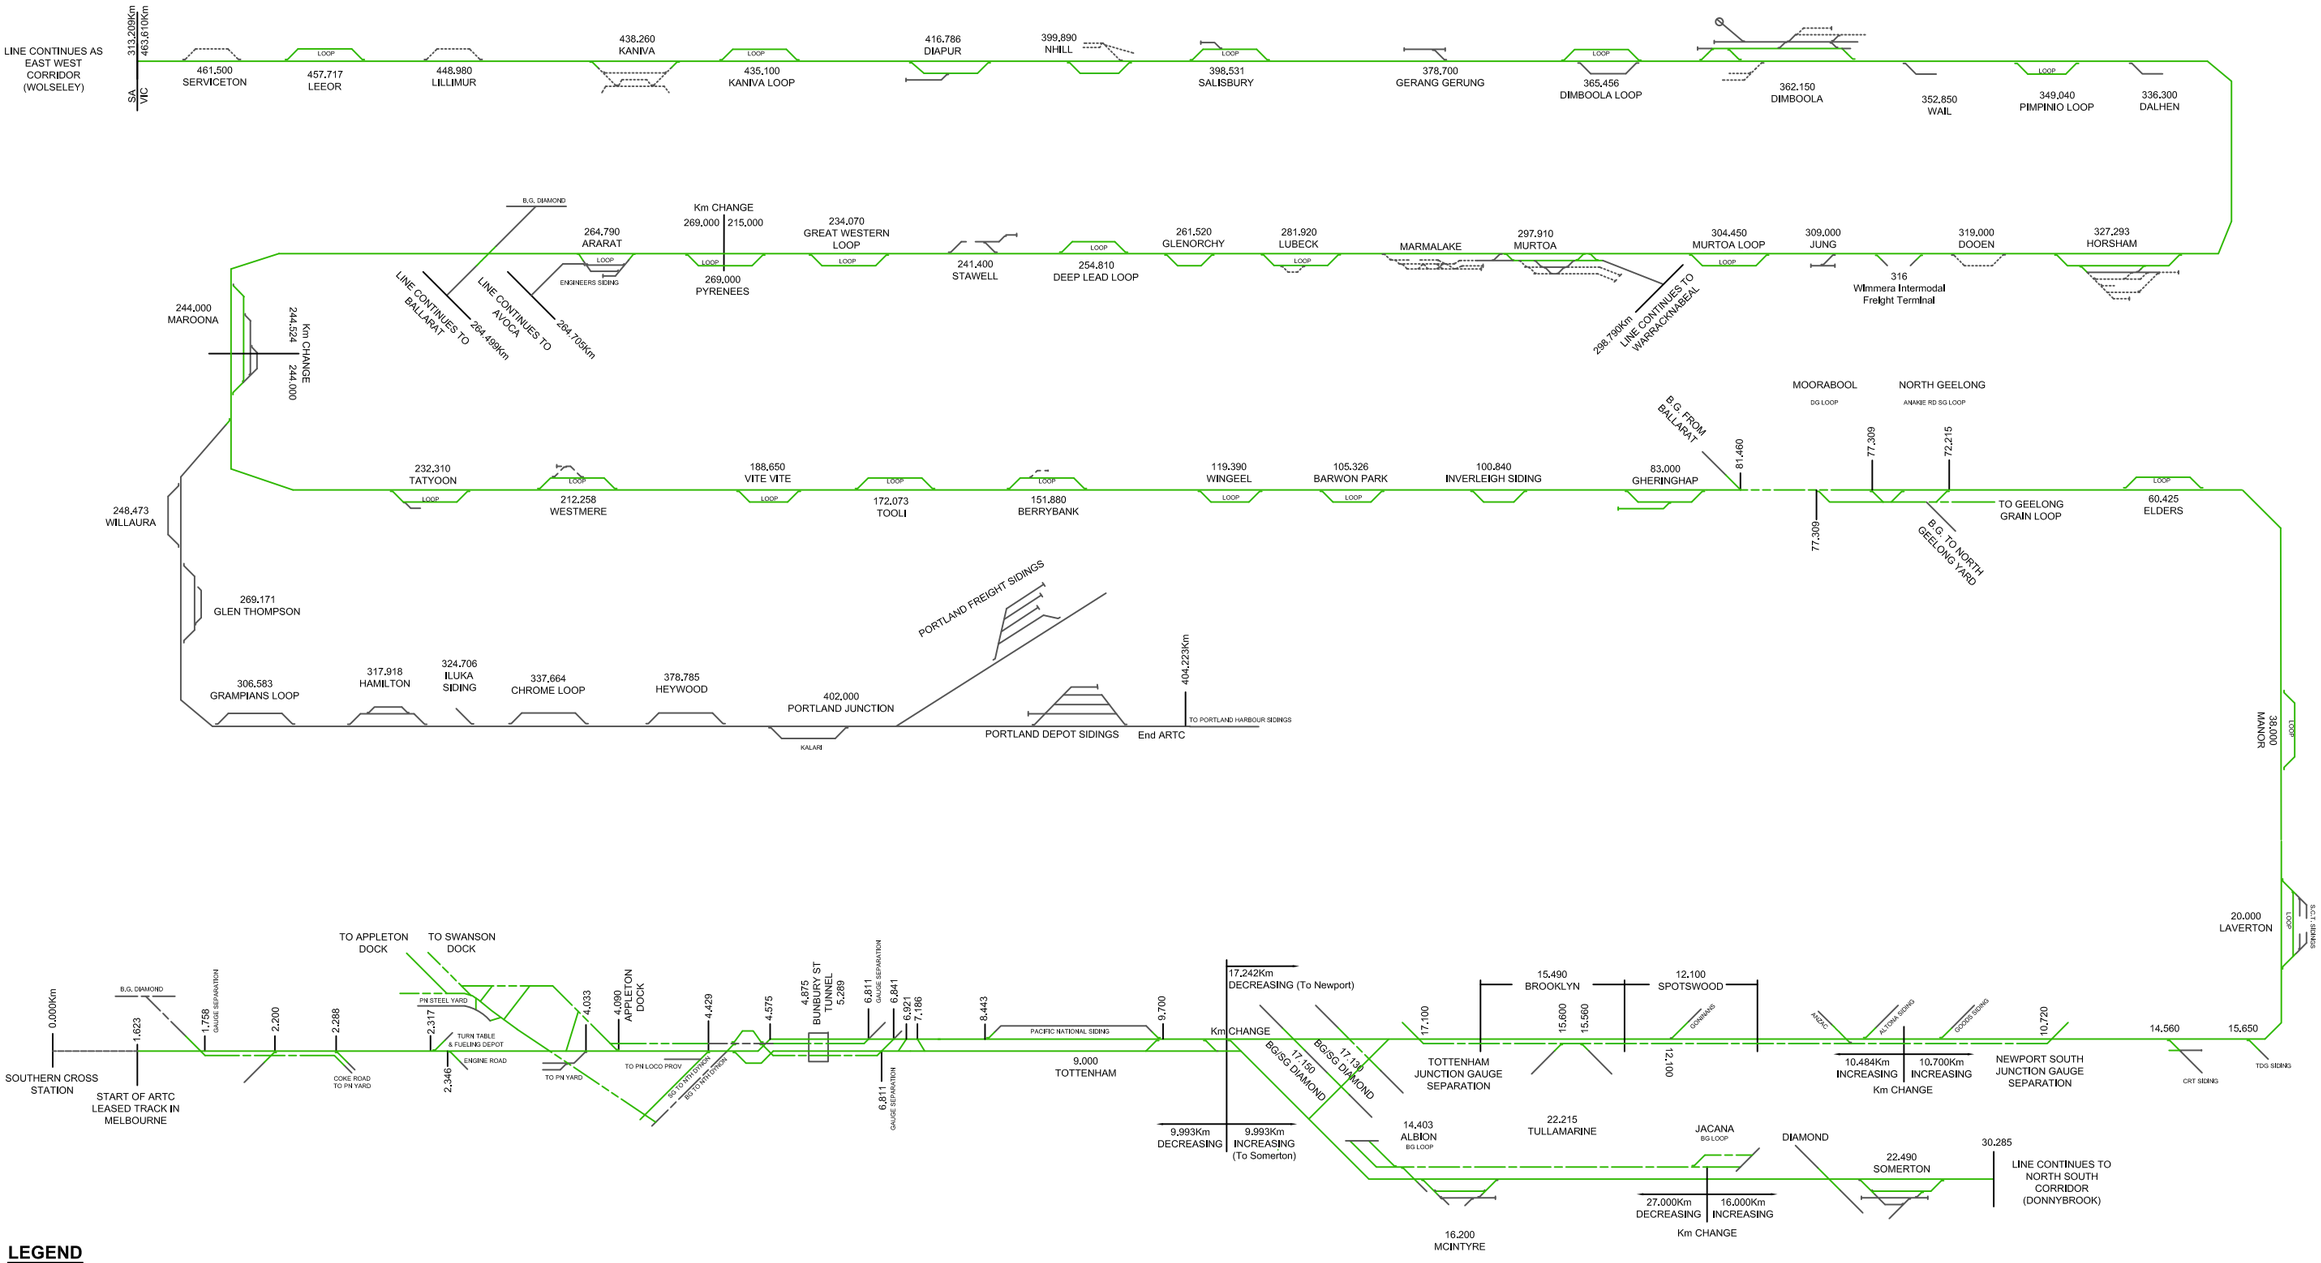

LEGEND

- ARTC LEASE NETWORK - MAIN CORRIDOR / STATIONS
- ARTC LICENCED NETWORK
- DoTV
- PRIVATE SIDINGS

- STANDARD GAUGE
- BROAD GAUGE
- MIXED GAUGE

© [2010] Australian Rail Track Corporation Ltd.
Drawing standard in accordance with PP-117.4.3

Used on / Next higher assembly: ASSEMBLY

Filename: ARTCS3090005002.DWG

Alternate DMS number:

Rev	Date	Revision Description	Designed	Checked	Ind. Rev.	Approv.
12	Jul 19	Dlapur, Marmalake & Laverton updated and TDG sldlng added				
11	Jun 16	E/W & N/S corrldor boundary updated				
10	Dec 14	Gerang Gerung sldlng updated				
9	Mar 14	McIntyre BG Sldings road added, redundant sldings at Pimpinio, Kiata, Tarranginne & Miram removed				
8	Jun 13	Westmere loop updated, Flery Creek block polnt removed & Ararat broad gauge dlamond km updated				
7	Mar 13	Berrybank sldlng updated, new Tooll loop added, Tooll, Werneth & Hesse block polnts removed				
6	Nov 12	Wlmmera Intermodal Freight Terminal , Barwon Park loop and BG track from Albion to Jacana loops added				
5	Jun 12	Portland depot sldings updated as ARTC lease and correction of North South boundary km				

Designing Company:

Designed	DATE	ARTC APPROVAL Approved By
Checked	DATE	
Ind.Rev. Company / Ind.Rev. Name		Signed:
Review Signature	DATE	Approval Date

ARTC

ARTCSEWINT

TITLE
EAST WEST CORRIDOR
INTERSTATE UNDERTAKING

Sheet No. 2 of 3

Scale: NTS