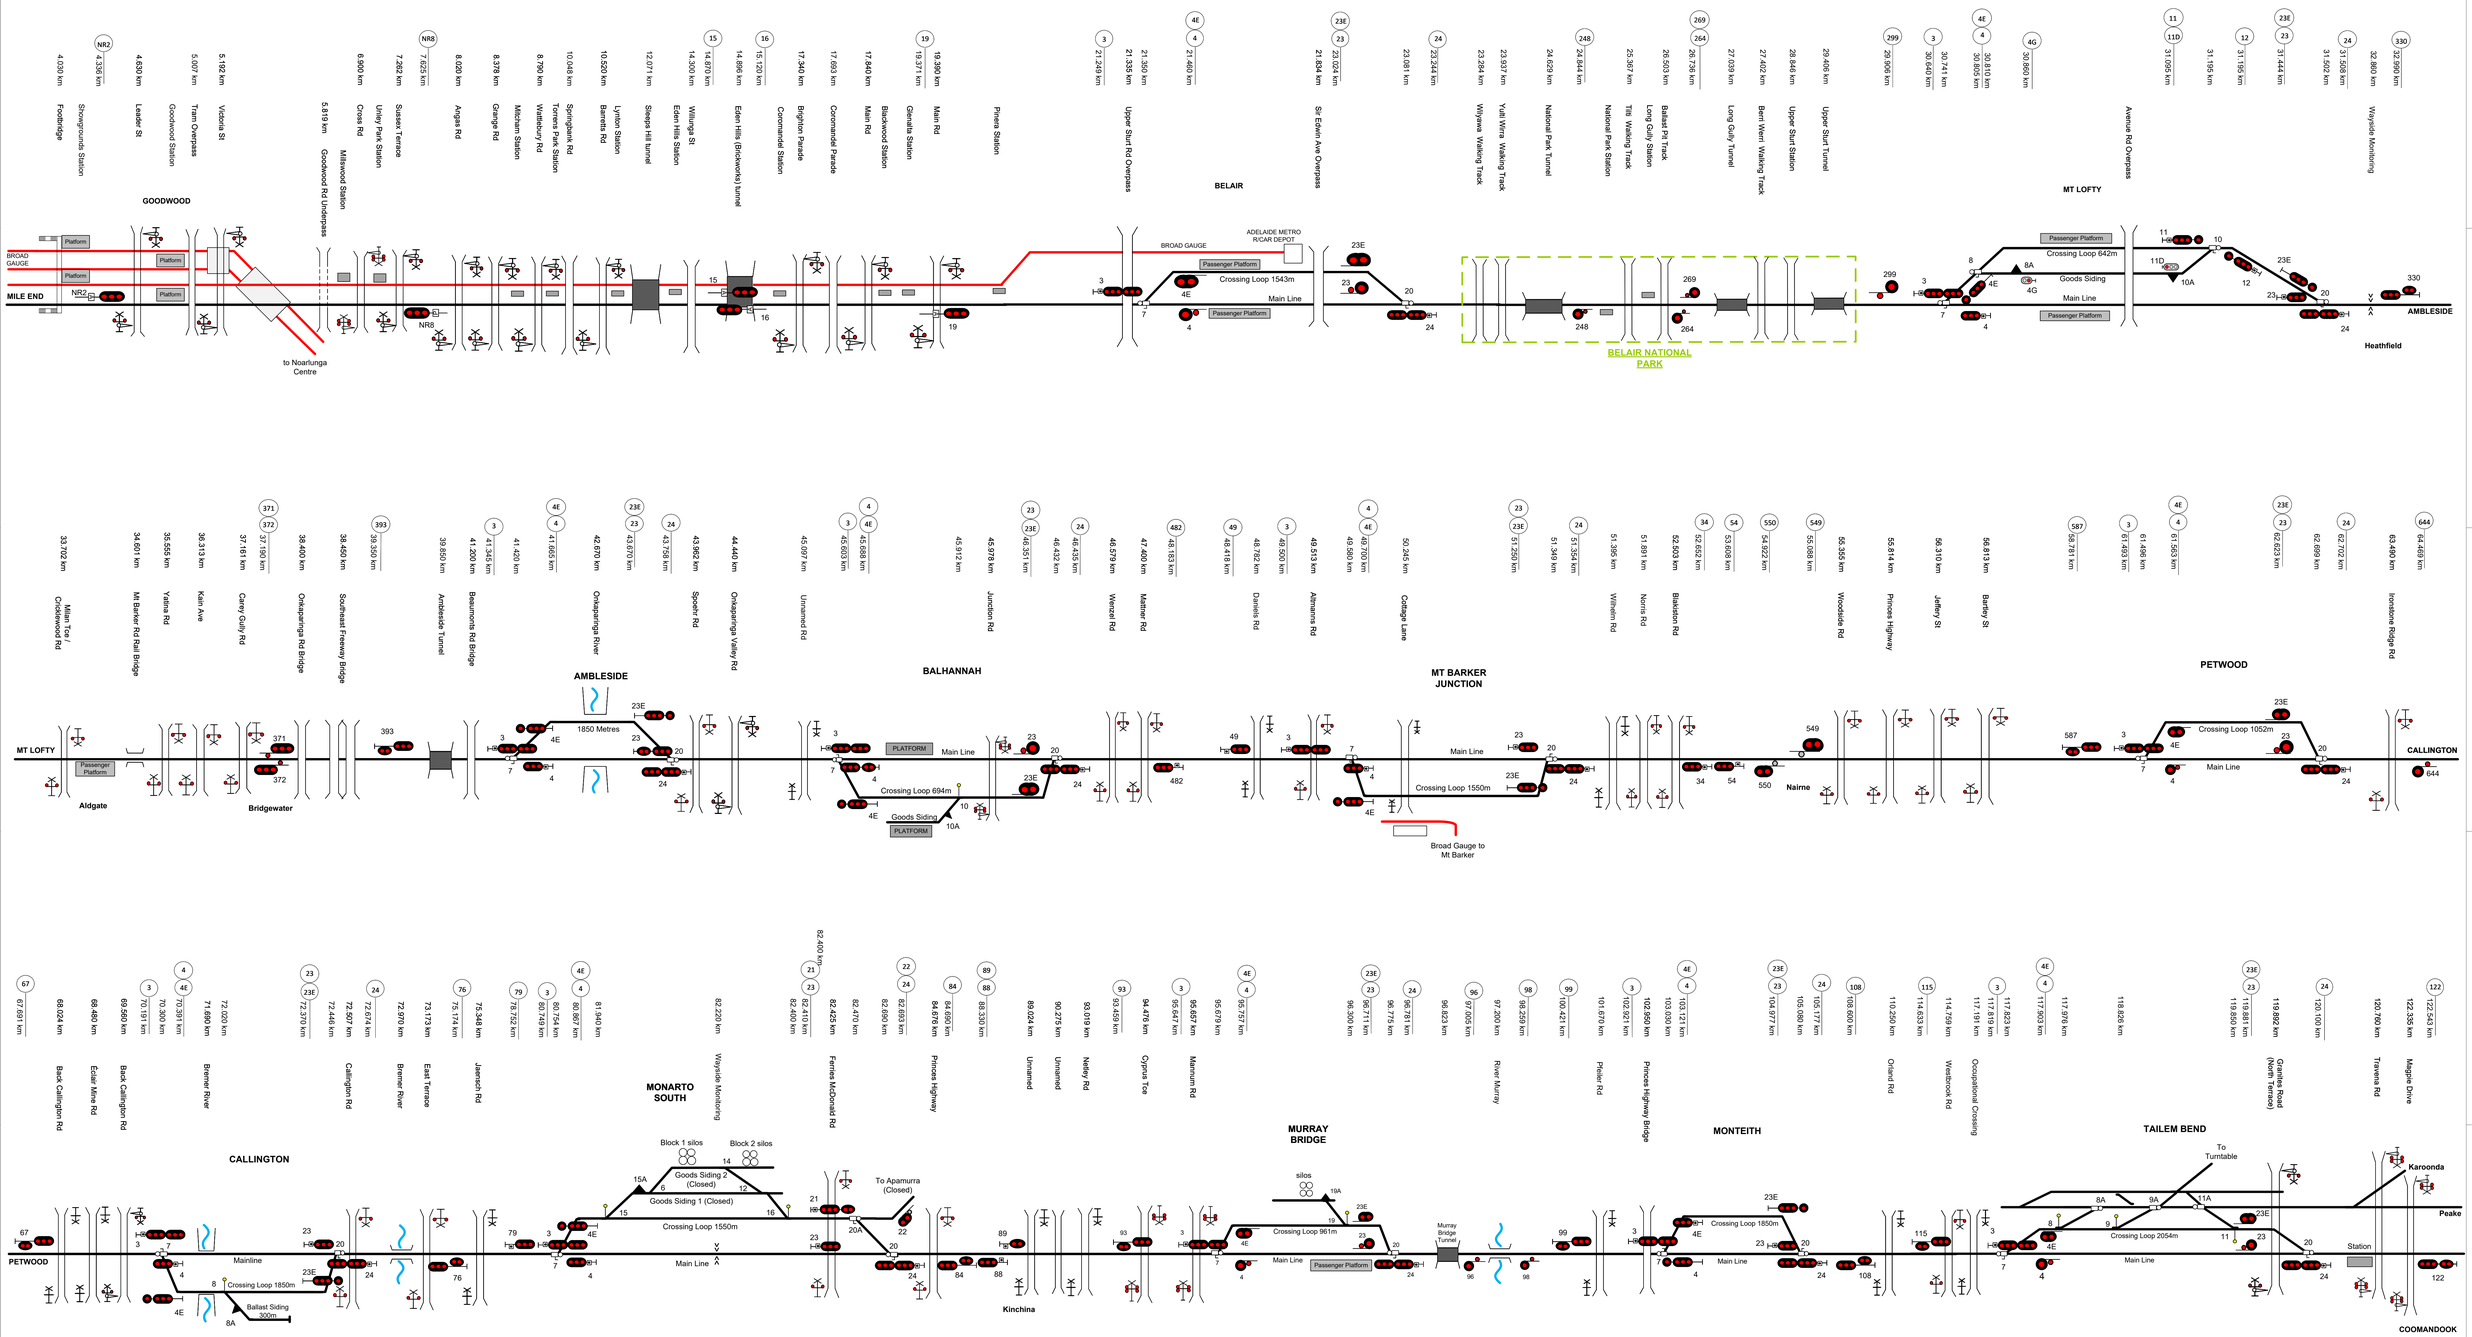

This diagram must be used in conjunction with the corresponding Network Information Book containing the location specific information in Section 2 as well as the legend and general information in Section 1.

Rev	Date	Revision Description	Designed	Checked	Ind.Rev	Approved
6	10/4/26	Occupational crossing added at Tailem Bend and name added to North Tce crossing.				
5	11/7/25	Heathfield & Monarto South wayside equipment kms updated. Monarto South 16A points and Murray Bridge 10 points removed. Bridgewater signals 371 & 372, Monarto South 15 and 16 points km updated.				
4	6/6/23	Mt Lofty signals updated				
3	15/3/21	Goodwood to Belair updated. Walking tracks added in Belair National Park. Milan Tce level crossing Aldgate updated.				
2	31/8/20	Wayside equipment at Heathfield & Monarto South updated. Monarto South sidings updated. Signal corrections various locations				

Designed	G. HARRISON	22/3/16	ARTC ACCEPTANCE
Checked	G. HARRISON	22/3/16	Accepted by: Phil Campbell
Ind. Rev. Company	ARTC	Ind. Rev. Name	Rob Rath
Review Signature		22/3/16	Signed:
			Acceptance Date 22/3/16

ARTC

NIB-T0576

Sheet No 1 of 1

Sheet Size A0

Scale NTS

TITLE

Mile End to Tailem Bend