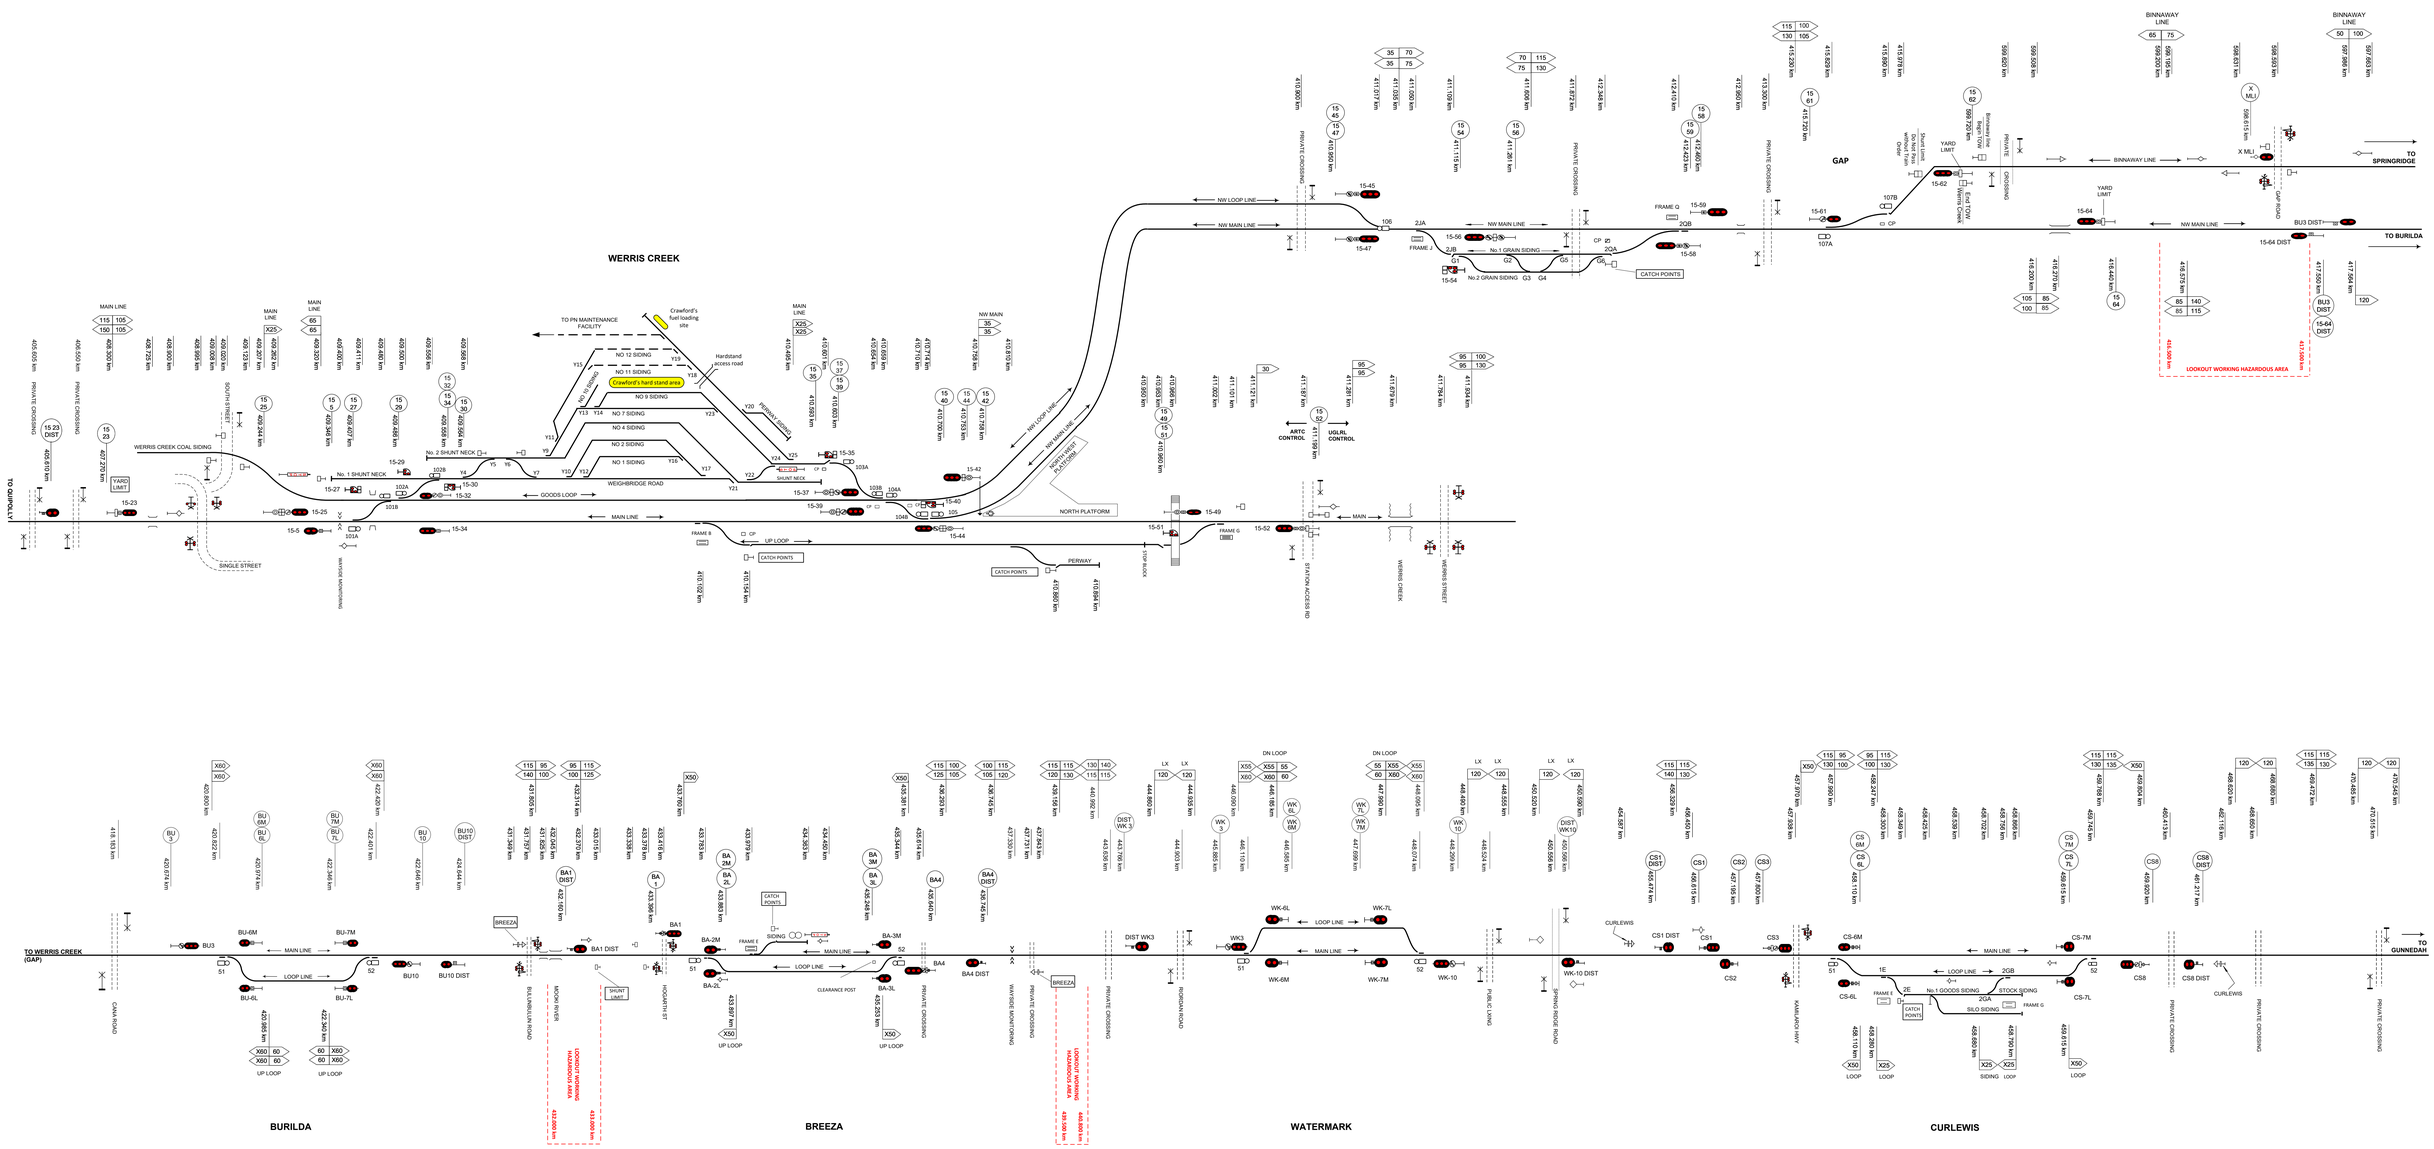

This diagram must be used in conjunction with the corresponding Network Information Book containing the location specific information in Section 2 as well as the legend and general information in Section 1.

Rev	Date	Revision Description	Designed	Checked	Ind.Rev	Approved
11	16/1/26	Speed sign added at 440.992km. Kamilaroi Hwy crossing and related signage kms updated at Curlewis. Crawfords sidings updated at Werris Creek.				
10	5/3/25	Stop block added to Werris Creek up loop line. NW main line at The Gap speed signs updated.				
9	25/05/23	Werris Creek distant signal and private crossings added. Werris Creek station signals updated.				
8	15/12/22	Curlewis E1 points km & speed signs updated	AGibb	RRath		
7	16/2/22	Breeza level crossing Bulunbulun Road, Curlewis speed signs & Werris Creek 25 signal km updated				

Designed	B Hill	24/03/16	ARTC ACCEPTANCE
Checked	J Sparrow	24/03/16	Accepted by Phil Campbell
Ind. Rev. Company	ARTC	Ind. Rev. Name	R Rath
Review Signature		24/03/16	Signed:
			Acceptance Date 24/06/16

ARTC

TITLE

Werris Creek to Curlewis

NIB-T0589

Sheet No 1 of 1

Sheet Size A0

Scale NTS

This diagram must be used in conjunction with the corresponding Network Information Book containing the location specific information in Section 2 as well as the legend and general information in Section 1.

Rev	Date	Revision Description	Designed	Checked	Ind.Rev	Approved
10	21/6/23	Boggabri BI 6 Distant signal removed and yard limit removed from BI 6 signal				
9	21/10/22	Gunnedah Warrabungle St overbridge added, underpasses updated & signal GH1 km updated. Emerald Hill private crossing 496.100km updated.				
8	28/2/22	Crew relief platforms added at Gunnedah Loop & Gunnedah 49A pts km updated				
7	12/10/21	New Street level crossing Gunnedah removed & level crossing km updates at Emerald Hill, Boggabri & Narrabri Coal.				
6	30/10/20	Gunnedah 4 & 6 signal references corrected				

Designed	B Hill	24/03/16	ARTC ACCEPTANCE
Checked	J Sparrow	24/03/16	Accepted by Phil Campbell
Ind. Rev. Company	ARTC	Ind. Rev. Name	R Rath
Review Signature		24/03/16	Signed:
			Acceptance Date 24/06/16

ARTC

NIB-T0606

Sheet No 1 of 1

Sheet Size A0

Scale NTS

TITLE

Gunnedah to Turrawan