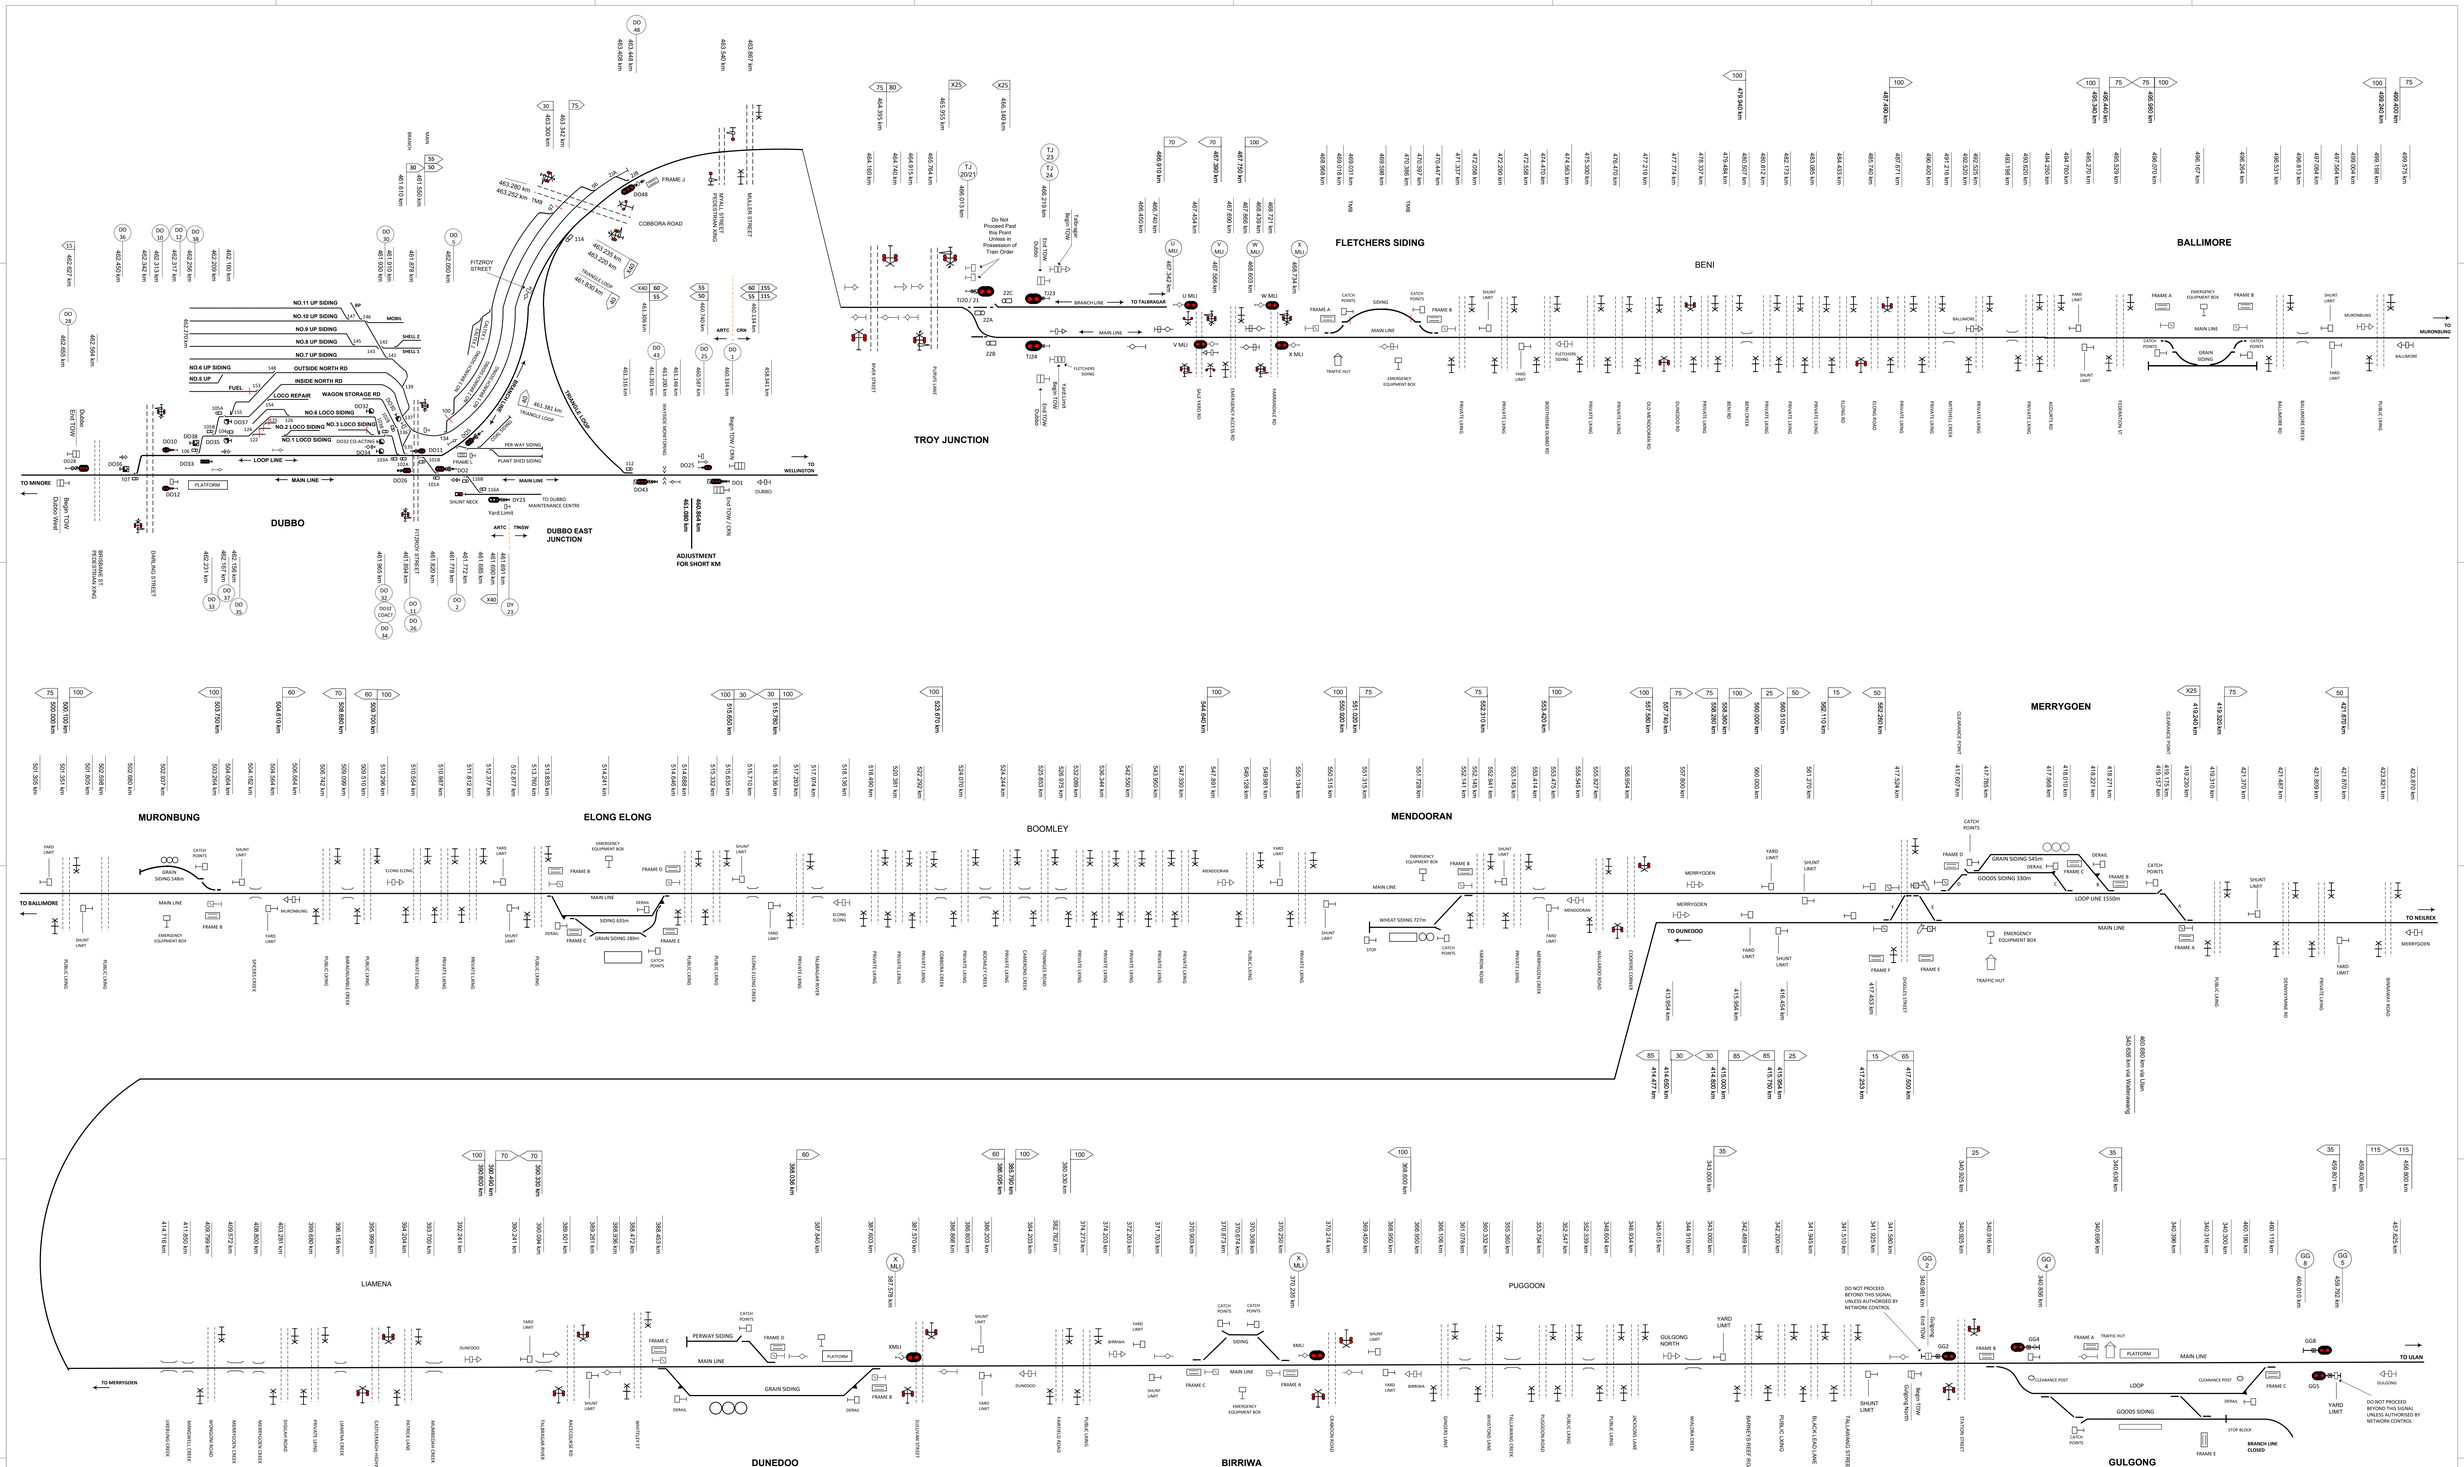

This diagram must be used in conjunction with the corresponding Network Information Book containing the location specific information in Section 2 as well as the legend and general information in Section 1.

Rev	Date	Revision Description	Designed	Checked	Ind.Rev	Approved
12	25/5/26	Mendooran siding updated and C Frame removed				
11	30/10/25	Maintenance boundaries added at Dubbo, Troy Junction & Fletchers Siding. Points km updates Fletchers Siding. Beni Creek bridge added				
10	26/02/24	Dunedoo 80 speed signs removed and 60 sign moved to 388.036km. Dubbo maintenance centre connection added and Muronbung siding updated.				
9	30/08/23	Elong Elong to Mendooran added and speed signs updated. Dunedoo speed sign updated and Dubbo wayside monitoring added				
8	29/09/22	Sale Yard Road Fletchers Siding changes updated and Dubbo No 3 Loco Siding added				

Designed	B HILL	22/4/16	ARTC ACCEPTANCE
Checked	J SPARROW	22/4/16	Accepted by P CAMPBELL
Ind. Rev. Company	ARTC	Ind. Rev. Name	R RATH
Review Signature		22/4/16	Signed:
			Acceptance Date 22/4/16

ARTC

NIB-T0608

Sheet No 1 of 1

Sheet Size A0

Scale NTS

TITLE

Dubbo to Merrygoen & Merrygoen to Gulgong